Leighton Consulting, Inc.
A LEIGHTON GROUP COMPANY

TRANSMITTAL

To: Santa Monica – Malibu
Unified School District FIP
2828 Fourth Street
Santa Monica, California 90405-4308

Date: December 13, 2016

Project No. 11428.003

Attention: Mr. Carey Upton

Transmitted:		The Following:		For:	
____	Golden State Overnight	____	Draft Report	__X__	Your Use
____	Courier	__X__	Final Report	____	As Requested
____	Pick Up	____	Extra Report		
__X__	Email	____	Proposal		
		____	Other		

Subject: Environmental Hazards Survey for Proposed Site Improvements at Santa Monica High School (SAMOHI), 601 Pico Boulevard, Santa Monica, California

LEIGHTON CONSULTING, INC.

By: Kevin Bryan, PG & Julie Harriman, PE

Distribution: (1) Addressee c/o Mr. Stan M. Barankiewicz II

17781 Cowan ▪ Irvine, CA 92614-6009
949.250.1421 ▪ 949.250.1114 Fax

ENVIRONMENTAL HAZARDS SURVEY FOR PROPOSED SITE IMPROVEMENTS AT SANTA MONICA HIGH SCHOOL (SAMOHI) 601 PICO BOULEVARD SANTA MONICA, CALIFORNIA

Prepared for:

SANTA MONICA – MALIBU UNIFIED SCHOOL DISTRICT FIP
2828 Fourth Street
Santa Monica, California 90405-4308

Project No. 11428.003

December 13, 2016

Leighton Consulting, Inc.
A LEIGHTON GROUP COMPANY

Leighton Consulting, Inc.
A LEIGHTON GROUP COMPANY

December 13, 2016

Project No. 11428.003

Santa Monica – Malibu Unified School District FIP
2828 Fourth Street
Santa Monica, California 90405-4308

Attention: Mr. Carey Upton

Subject: Environmental Hazards Survey
Proposed Site Improvements at
Santa Monica High School (SAMOHI)
601 Pico Boulevard
Santa Monica, California

Leighton Consulting, Inc. has conducted an environmental hazards survey for the proposed site improvements at Santa Monica High School (SAMOHI) located at 601 Pico Boulevard in the City of Santa Monica, Los Angeles County, California. The purpose of our survey has been to identify potentially hazardous pipelines, high voltage powerlines, and additional environmental hazards in accordance with California Education Code Sections (ECS) §§17213.1 and 17210, and California Department of Education (CDE) requirements per Title 5, California Code of Regulations (CCR) §§14010 and 14011, as related to the proposed development.

We appreciate the opportunity to work with you on this project. If you have any questions, or if we can be of further service, please call us at your convenience.

Respectfully submitted,

LEIGHTON CONSULTING, INC.

REGISTERED GEOLOGIST
KEVIN A. BRYAN
No. 2182
CERTIFIED ENGINEERING GEOLOGIST
STATE OF CALIFORNIA

REGISTERED PROFESSIONAL ENGINEER
JULIE C. HARRIMAN
No. 83894
Exp. 9/30/2017
CIVIL
STATE OF CALIFORNIA

Kevin Bryan, PG, CEG
Principal Geologist

Julie Harriman, PE
Associate Engineer

JCH/KB/lr

Distribution: (1) Addressee c/o Mr. Stan M. Barankiewicz II

17781 Cowan ▪ Irvine, CA 92614-6009
949.250.1421 ▪ 949.250.1114 Fax

TABLE OF CONTENTS

Section **Page**

1.0 INTRODUCTION 1

1.1 Site Location and Description 1
1.2 Proposed Improvements 1
1.3 Purpose and Scope 2

2.0 ENVIRONMENTAL HAZARDS SURVEY 4

2.1 Pipeline Survey 4

2.1.1 High Pressure Natural Gas Pipelines 4
2.1.2 Hazardous Liquid and Liquid Petroleum Pipelines 5
2.1.3 Oil and Gas Pipelines 5
2.1.4 High-Volume Water Pipelines 6
2.1.5 Liquid Waste Pipelines 8

2.2 High Voltage Electrical Power Lines and Facilities 8
2.3 Airports, Railroads, and Major Roads 8

2.3.1 Airports 8
2.3.2 Railroads 9
2.3.3 Major Roads 10

2.4 Hazardous Air Emissions 11
2.5 Above Ground Storage Tank and Propane Tank Survey 12
2.6 Hazardous Waste Disposal Site 12
2.7 2009 Phase I Environmental Site Assessment (ESA) 13

3.0 CONCLUSIONS AND RECOMMENDATIONS 16

Attachments

Figure 1 – Site Location Map
Figure 2 – Airport Radius Map
Figure 3 – Site Plan
Figure 4 – Pipeline Location Map

Appendix A – References
Appendix B – County Assessor's Parcel Maps
Appendix C – Records of Communication
Appendix D – Radius Report
Appendix E – Client-Supplied Reports
Appendix F – Client-Supplied Title Report
Appendix G – Client-Supplied Utility Maps
Appendix H – Pipeline Certification Form

Leighton

1.0 INTRODUCTION

1.1 Site Location and Description

The Santa Monica High School (SAMOHI) campus covers approximately 26 acres, located at 601 Pico Boulevard in the City of Santa Monica (subject site, Figure 1). The site is situated within a densely developed residential and commercial neighborhood on a topographic high overlooking the Pacific Ocean to the south and west. The site is rectangular in shape and is bounded from the northwest by Interstate 10 (I-10) and Olympic Boulevard, from the southwest by 4th Street, from the northeast by 7th Street and Lincoln Boulevard, and from the southeast by Pico Boulevard. Access to the interior of the campus is provided partially by 6th and 7th Streets. The site is further identified as Assessor Parcel Numbers (APNs) 4290-003-901, -005-900, -006-904, -007-902, and -008-901. Parcel maps are provided in Appendix B.

The site is currently developed as a high school campus, including sports fields, gym and pool facilities, an amphitheatre, cafeteria, classrooms, offices, a garden, courtyard areas, and a parking lot.

1.2 Proposed Improvements

Leighton Consulting understands that the proposed improvements consist of the construction of new classroom buildings; construction of new athletic fields and facilities including new softball field, tennis courts, stadium, and gymnasiums; construction of new music building, student center, and library; and additional parking. The Project's components and their locations are depicted in the SAMOHI Campus Plan, Board of Education – Study Session, dated April 14, 2016, as the Blue Concept. The Gold Concept is considered a potential alternative.

It is our understanding the conceptually proposed alternatives are subject to revision and approval by the Santa Monica-Malibu Unified School District and SAMOHI Executive Committee with the intent to integrate the 2011 Civic Center Joint Use Project (CCJUP) Siting Study components with alternate planning concepts currently being developed.

1.3 Purpose and Scope

The purpose of our study was to perform an Environmental Hazards Survey to provide screening level review of potential environmental hazards in accordance with the Education Code Sections (ECS) §§17213.1 and 17210, and California Department of Education (CDE) requirements per Title 5, California Code of Regulations (CCR) §§14010 and 14011. Specifically the following:

1. Perform a pipeline survey for hazardous liquid and gas pipelines including high-pressure or high-volume water or sewer lines as follows:

    - Review preliminary title reports provided by the Client for utility easements, if available.
    - Contact Underground Service Alert (USA) to identify facilities of utility members within 0.25-miles of the site.
    - Contact the California State Fire Marshal's office to evaluate the location of any regulated pipelines within 1,500 feet of the school site.
    - Contact Southern California Gas Company (Sempra Energy, The Gas Company) to evaluate the location and pressure of any natural gas pipelines within 1,500 feet of the school site.
    - Contact the California Department of Conservation, Division of Oil, Gas and Geothermal Resources (DOGGR) to evaluate if oil pipelines are present within 1,500 feet of the school site.
    - Contact local water and sewer utilities and municipalities for information on any existing high-pressure or high volume water or sewer pipelines located within 1,500 feet of the school site.

2. Conduct a powerline survey for any high-voltage (>50 kilovolts) powerlines and or related facilities that may be located within 350-feet of the school site boundary that may pose an unacceptable risk related to exposure to electromagnetic field (EMF) emissions. The survey was conducted by completing a visual assessment and contacting local electric utilities for powerline and facility information with a 350-foot search distance.

3. Identify the presence of railroad tracks located within 1,500-feet of the school site.

4. Identify the presence of freeways or other busy traffic corridors within 500-feet of the school site.

5. Identify the presence of airport facilities or airport master plan facilities within 2-nautical miles of the school site.

6. Perform a visual evaluation and record review of above ground storage tanks, including propane tanks within 1,500-feet of the school site.

7. Perform a 0.25-mile radius review of air quality management district databases and the local Certified Unified Program Agency (CUPA) to identify the presence of any permitted facilities and other non-permitted facilities (such as freeways, large agricultural operations, and railroad yards) with the potential to emit hazardous emissions or handle hazardous materials or acutely hazardous materials, substances or wastes. This review does not include air modeling or file reviews beyond facility identification and may not be of the detail necessary for California Environmental Quality Act (CEQA) certification.

8. Perform a general reconnaissance of the subject site and surrounding area for obvious indications of the above described features.

2.0 ENVIRONMENTAL HAZARDS SURVEY

2.1 Pipeline Survey

ECS §17213.1 prohibits the acquisition of a school site by a school district if the site "contains one or more pipelines, situated underground or aboveground, which carries hazardous substances, acutely hazardous materials, or hazardous wastes, unless the pipeline is a natural gas line which is used only to supply natural gas to that school or neighborhood." If an easement containing a pipeline with a maximum allowable operating pressure at or above 80 psi is within 1,500 feet of the proposed school site, a pipeline risk analysis must be prepared by a competent professional according to CCR Title 5 §14010(h) and CDE protocols in order to be considered for project approval.

Leighton Consulting conducted a pipeline hazard survey to identify any high-pressure (≥80 psi) pipelines located within a 1,500 feet radius of the proposed improvements at the school site. Leighton Consulting reviewed utility members of the Underground Service Alert (USA) for a radius of 0.25-mile from the Site. Based on this list, Leighton contacted those utilities that would be expected to maintain and operate liquid or gas pipelines. Records of communications are provided in Appendix C. A search of environmental records was conducted by Environmental Data Resources, Inc. (EDR) for operations within approximately 1,500 feet of the site, and the resulting EDR Radius Report is provided in Appendix D. Client supplied reports are provided in Appendix E, including a Stage 2 Pipeline Risk Analysis completed in 2009 for a 12-inch water pipe located along Lincoln Boulevard northeast of the site, and Phase I Environmental Site Assessment completed in 2009 (see section 2.7, below). Property title reports were provided to Leighton Consulting for review of utility easements. One utility easement from 1986 is present near the northwest side of the site for City of Santa Monica Utilities, but no specific utilities are identified. A copy of the property title report is included in Appendix F. Client supplied utility maps are included in Appendix G.

2.1.1 High Pressure Natural Gas Pipelines

On September 30, 2016, a written request was faxed to the Southern California Gas Company (SoCalGas), inquiring if high pressure natural gas pipelines are located within 1,500 feet of the school site. On October 6, 2016, a similar request was emailed to Sempra Utilities, inquiring if high pressure natural gas pipelines are located within 1,500 feet of the school

site. Leighton also reviewed SoCal Gas' online Gas Transmission and High Pressure Distribution Pipeline Interactive Map on September 30, 2016, which indicated that there were no high pressure pipelines within 1,500 feet of the subject site (Appendix C). On October 11, 2016, Leighton Consulting received an email from Mr. Zakee Singleton of Sempra Utilities (Sempra) which stated that Sempra does not have any high pressure natural gas lines within 1,500 feet of the site, and provided an as-built map of the gas pipeline system in the vicinity of the site as an attachment (Appendix C).

Although no high pressure natural gas pipelines have been identified on the site or within 1,500 feet of the site, Sempra made some additional requests regarding project involvement and plan review. See October 15, 2015 letter from Gale Etherly in Appendix C for details of Sempra's request.

2.1.2 Hazardous Liquid and Liquid Petroleum Pipelines

On September 30, 2016, a written request was faxed to the Office of the State Fire Marshal, Pipeline Safety Division, inquiring if hazardous liquid and liquid petroleum pipelines are located within 1,500 feet of the site. On October 4, 2016, Leighton Consulting received an e-mail response from the Office of the State Fire Marshal. In the e-mail, Ms. Kathy Battles attached a letter that stated there are no pipelines jurisdictional to the State Fire Marshal located within 1,500 feet of the site. A copy of the e-mail and attachment is included in Appendix C. In addition, no hazardous liquid or liquid petroleum pipelines were identified located within the 0.25-mile USA radius search (Appendix D).

2.1.3 Oil and Gas Pipelines

On October 6, 2016, a review of the DOGGR Well Finder website indicated that there were no oil wells located within 0.5-miles of the property and oil pipelines are not anticipated within 1,500-feet of the school site. Additionally, fuel pipeline utility members were not identified in the USA 0.25-mile radius search. Based on the results of this review, it is not anticipated that unidentified fuel pipelines are located within 1,500 feet of the Site.

2.1.4 High-Volume Water Pipelines

CDE recommendations for evaluation of risk from water pipelines is detailed in Volume 1, Section 4.7.6, Pipeline Risk Estimate Calculations of the 2007 Guidance for Protocol for School Site Risk Analysis (CDE, 2007). High-volume water lines are defined in this protocol as lines at or above 12 inches in diameter, and include open aqueducts of comparable and greater volume handling capacity. The risk from water lines is associated with the potential for flooding and for subterranean erosion leading to subsidence or a sinkhole. For water lines, an evaluation of potential physical impacts for these effects is sufficient.

On October 7, 2016, a written request was emailed to the City of Santa Monica, inquiring if high-volume water lines are located within 1,500 feet of the subject site. On October 7, 2016, Leighton Consulting received a map, via email, from Mr. Jaime Gomez with the Water Resources Division, depicting water pressures in pipelines near the school site. Mr. Jaime Gomez stated that no high pressure water pipelines are located within 1,500 feet of the school site and that water lines in this area range between 6 and 12 inches in diameter (Figure 3 and Appendix C). On October 10, 2016, Mr. Carlos Rosales from the City of Santa Monica Civil Engineering Department provided GIS maps via email showing City of Santa Monica water mains located around the school site and on October 12, 2016 he verified the water line diameters via email (Appendix C). Twelve high volume water lines were identified in a previous survey conducted in 2009 for a project located in the northern portion of the school property (Figure 4 and Appendix E).

Based on available information, Leighton Consulting identified the following high volume water lines (water mains) that likely lie within 1,500 feet of the site (Figure 4):

- High-Volume Water 12-inch Lincoln Boulevard ~205 feet from the school.
- High-Volume Water 12-inch Pico Boulevard ~15 feet away.
- High-Volume Water 12-inch 4th Street ~200 feet away.
- High-Volume Water 12-inch 5th Street ~400 feet away.
- High-Volume Water 16-inch Colorado Avenue ~1,070 feet away.

- High-Volume Water 12-inch Main Street ~700 feet away.
- High-Volume Water 12-inch 3rd Street ~400 feet away.
- High-Volume Water 12-inch Alley between 4th and 5th Streets ~1,080 feet away.
- High-Volume Water 12-inch Alley between 5th and 6th Streets ~1,100 feet away.
- High-Volume Water 12-inch Alley between 6th and 7th Streets ~1,120 feet away.
- High-Volume Water 12-inch Alley between 7th Street and Lincoln Boulevard ~1,120 feet away.
- High-Volume Water 12-inch Alley between Lincoln Boulevard and 9th Street ~1,200 feet away.

A Stage 2 pipeline risk analysis was completed by LFR, Inc. (LFR, 2009) for the high-volume water line along Lincoln Boulevard for a previous project at the school, which was also located ~205 from this water line; results of the prior analysis supported that the water line does not to pose significant risk to the site (Appendix E). The grading along Lincoln Boulevard directs water to storm drains and away from the site and the 12-inch water line along Lincoln Boulevard is not anticipated to pose significant risk to the site for the current proposed improvements project. Leighton has reviewed the Stage 2 Risk analysis and it appears suitable for use for this project according to CCR Title 5 §14010(h) and CDE protocols. We agree with LFR's protocol and conclusions; however, our evaluation indicates that local storm water is directed away from the site, i.e., curbing grading, which further reduces the site inundation hazards.

Overall, the subject site is estimated to be at an elevation that is approximately one foot above local roadways in the northeast to approximately six feet above the local roadways in the southwest portion of the property, and drains to the southwest. No high-volume pipelines were identified on the Site. A rupture of any of the identified water lines located offsite within the local roadways would drain to existing storm drains and curb lines located along the roadways and generally flow away from the subject site. Leighton recommends that the future development plans remain above the grade of the local roadways to ensure that water

from any ruptured water lines would continue to drain to existing storm drains and gutters along roadways and away from the subject site.

2.1.5 Liquid Waste Pipelines

On October 6, 2016, a written request was emailed to the City of Santa Monica, inquiring if high-pressure sewer pipelines are located within 1,500 feet of the site. On October 7, 2016, Leighton Consulting received an email, from Mr. Danny Gomez with the Water Resources Division stating that there are no sewer pipes under pressure located in the area (Appendix C).

2.2 High Voltage Electrical Power Lines and Facilities

CDE requirements per CCR Title 5 §14010(c) require that the property line of the site even if it is a joint use agreement as described in subsection §14010(o) shall be at least the following distance from the edge of respective power line easements: (1) 100 feet for 50-133 kilovolts (kV) line, (2) 150 feet for 220-230 kV line, and (3) 350 feet for 500-550 kV line.

On September 30, 2016, Leighton Consulting sent an email to the facilities mapping division of Southern California Edison (SCE), requesting information on any high voltage powerlines and facilities within 350 feet of the site. On October 6, 2016, Leighton Consulting sent another email to Mr. Kris Walsh with the Metro West Transmission division of Southern California Edison, similarly requesting information on any high voltage powerlines and facilities within 350 feet of the site. Mr. Kris Walsh replied via email on October 6, 2016 and stated that there are no SCE transmission lines in the work area. A copy of the e-mail is included in Appendix C. Leighton Consulting received a letter from the facilities mapping division of SCE dated October 11, 2016 with enclosed existing SCE overhead and underground facilities inventory maps for the project area (Appendix C).

2.3 Airports, Railroads, and Major Roads

2.3.1 Airports

CCR Title 5 §14011(k) the district must follow recommendations of the State Superintendent of Public Instruction report based upon the Department of Transportation (DOT), Division of Aeronautics, findings, if the proposed site is within two nautical miles of the center line of an airport

runway or proposed runway as required by ECS §17215. If the site is within two nautical miles of an airport runway, the CDE will notify the Aeronautics Program, Office of Airports. The Division of Aeronautics shall investigate the proposed site and, within 30 working days after receipt of the notice, shall submit to the local governing board a written report and its recommendations concerning acquisition of the site.

As a part of the school site screening process, the proximity of the school site to airport runways should be evaluated within the designated 2.0-nautical mile search radius. Leighton Consulting reviewed 7.5-minute series USGS topographic maps and the Los Angeles County Thomas Brothers Map Guide, recent aerial photographs and performed a site reconnaissance of the Site and surrounding area. The Santa Monica Airport located at 3223 Donald Douglas Loop South in Santa Monica, California 90405 was identified as being located within 2.0 nautical miles of the Site (Figure 2). Santa Monica High School was founded in 1891. Because the school site was acquired before January 1, 1966, requirements for the California Department of Education to provide notice to the Department of Transportation (DOT) Aeronautics Program, Office of Airports do not apply to this project for improvements at the existing school site (http://www.cde.ca.gov/ls/fa/sf/schoolsiteguide.asp).

2.3.2 Railroads

The CCR Title 5 §14010(d), established the following regulations pertaining to proximity to railroads: If the proposed site is within 1,500 feet of a railroad track easement, a safety study shall be done by a competent professional trained in assessing cargo manifests, frequency, speed, and schedule of railroad traffic, grade, curves, type and condition of track need for sound or safety barriers, need for pedestrian and vehicle safeguards at railroad crossings, presence of high pressure gas lines near the tracks that could rupture in the event of a derailment, preparation of an evacuation plan.

Leighton Consulting reviewed 7.5-minute series USGS topographic maps, the Thomas Brothers Map Guide, recent aerial photographs, performed a site reconnaissance of the Site and surrounding area. Railroads were not identified within 1,500 feet of the Site.

2.3.3 Major Roads

CCR Title 5 §14010(e), states: "*The site shall not be adjacent to a road or freeway that any site-related traffic and sound level studies have determined will have safety problems or sound levels which adversely affect the educational program.*" The proximity of the site to major roads should be assessed within the designated 500-foot search radius. Leighton Consulting identified Interstate Route 10, the Santa Monica Freeway within 100 feet of the site to the northwest (Figure 1 and Figure 3). *The Santa Monica High School Science and Technology Building and Site Improvements Project, Final Environmental Impact Report, Volume I,* dated July 2010 (AECOM, 2010) addresses traffic and noise level studies for the I-10 freeway. Hazards were identified in this document and mitigations were identified that appear appropriate and applicable to the current proposed site improvement project at the SAMOHI campus to mitigate concerns regarding noise. Construction operations are exempt when limited to daytime hours and recommended mitigation measures are provided to reduce noise levels; however, it should be noted that construction operations are expected to result in a temporary or periodic increase in ambient noise levels in the Project vicinity above levels existing without the Proposed Project (AECOM, 2010). AECOM identified mitigation measures NOISE-A through NOISE-P to reduce significant short-term impacts related to construction-generated noise. Therefore, impacts related to short-term construction-generated noise levels would be less than significant (AECOM, 2010). Implementation of mitigation measure Noise-Q would reduce traffic noise to acceptable interior noise levels by identifying specific construction measures to meet Project-specific interior noise level goals. Therefore, impacts related to traffic noise levels would be a less than significant. The Noise-Q mitigation measure requires:

> "SMMUSD shall ensure that, upon completion of construction of the new Science and Technology Building, interior noise levels attributable to traffic noise would achieve applicable interior noise standards and Project-specific goals for interior noise levels (CHPS and acoustic goal requirements of background noise levels in unoccupied classrooms ranging from 35 dB to 45 dB Leq and a reverberation of 0.6-second maximum). The measures for achieving Project-specific classroom acoustic goals include but are not limited to: Construction plans for

classroom buildings shall include external wall assemblies and interior finishing materials within classrooms to comply with CHPS acoustical goal requirements as stated above; External walls to classrooms shall be designed to achieve a minimum sound transmission class (STC) rating of 46; and Post construction exterior-to-interior traffic noise levels shall be confirmed by a qualified acoustical consultant."

Regarding mitigation measures for traffic, AECOM identifies mitigation measures TRANS-A and TRANS-B for street improvements and pedestrian movement to reduce impacts on 4th Street and Olympic Boulevard during the AM peak-hour to a less than significant level. TRANS-C requires a Construction Staging and Traffic Management Plan to reduce traffic impacts during the construction phase. Implementation of TRANS-D would reduce potential traffic and parking impacts from the Project's construction to less than significant. However, the temporary loss of 40 student parking spaces during the construction phase would be significant and unavoidable.

2.4 Hazardous Air Emissions

The ECS §17213(b) requires the local education agency (LEA) to consult with the administering agency and the local air pollution control district or air quality management district to identify facilities within a quarter mile of the proposed site that might reasonably be anticipated to emit hazardous air emissions or handle hazardous materials, substances, or wastes and shall provide written notification of those findings.

On September 30, 2016, Leighton Consulting submitted a written request to the South Coast Air Quality Management District (SCAQMD) via email requesting information about any known facilities with the potential to emit hazardous or acutely hazardous air emissions located within 0.25-mile of the site (Appendix C). Leighton Consulting reviewed the SCAQMD Facility Information Details (FINDS) database results in the Radius Report (Appendix D) and no significant SCAQMD permitted facilities likely to impact the proposed development were found within a 0.25-mile radius of the subject site. Permits for diesel internal combustion engine emergency generators and gas station dispensers were noted. Due to air emissions being limited to carbon monoxide (CO), nitrogen oxides (NO_x) and particulate matter 10 microns (PN_{10}), the potential risk to the site from hazardous air emissions from surrounding facilities appears to be low.

PCR Services Corporation prepared a Health Risk Assessment dated September 2009 (PCR, 2009), which is included in Appendix E. The Health Risk Assessment provides an analysis of potential air quality impacts at new classrooms closer to the school boundary (and closer to major off-site sources or air pollutants such as the Santa Monica Interstate freeway, the I-10) and is applicable to the similar conditions of the current proposed site improvement project. For both student and staff receptors, the study concluded a less than significant impact for carcinogenic, chronic non-carcinogenic, and acute non-carcinogenic exposures. As set forth by the South Coast Air Quality Management District (SCAQMD), the increase in exposure to off-site sources of particulate matter (with diameter equal to or less than 10 microns, PM10) would not exceed the localized emission threshold (LST) of 2.5 micrograms per cubic meter (ug/m3) for PM10 or PM2.5 resulting in a less than significant impact. The operation of the proposed project would also not result in an increase in exposure to concentrations of NO2, CO, or SOx, in excess of established thresholds, resulting in less than significant impacts for those pollutants.

Overall, it is Leighton's opinion that the proposed site improvements are not expected to create a new or exacerbate an existing safety hazard to students from hazardous air emitters.

2.5 Above Ground Storage Tank and Propane Tank Survey

CCR Title 5 §14010 (h) requires that the site shall not be located near an above-ground water or fuel storage tank or within 1500 feet of the easement of an above ground or underground pipeline that can pose a safety hazard as determined by a risk analysis study, conducted by a competent professional, which may include certification from a local public utility commission.

As part of the field reconnaissance, Leighton performed a visual assessment for above ground storage tanks (ASTs) and propane tanks in a 1,500-foot radius of the Site. ASTs were not identified within 1,500 feet of the Site.

2.6 Hazardous Waste Disposal Site

According to ECS §17213 (a) (1), the governing board of a school district may not approve a project involving the acquisition of a school site by a school district, unless the property purchased or to be built upon is not the site of a current or former hazardous waste disposal site or solid waste disposal site, unless if the

site was a former solid waste disposal site, the governing board of the school district concludes that the wastes have been removed.

Based on the following findings, the SAMOHI campus does not appear to have any current or former use as a hazardous waste disposal site or solid waste disposal site.

- The site is currently developed as a school campus.
- A search of available regulatory databases, did not turn up any records that would indicate that the SAMOHI campus property has been formerly used as a hazardous waste disposal site or solid waste disposal site. Specifically, no records showing the SAMOHI campus as a waste disposal site were found in the RCRA-TSDF, CA SWF/LF, CA WMUDS/SWAT, CA SWRCY, CA Haulers, Indian ODL, Debris Region 9, ODI, CA LDS, or other databases. The EDR Radius Report showing the search results is provided in Appendix D.
- In April 1987, the County of Los Angeles Department of Health Services, Environmental Management, Hazardous Materials Control Program issued a Report of Investigation Summary indicating that involved personnel at SAMOHI had knowingly and unlawfully disposed of hazardous waste, waste oil, and lead waste from the advanced auto shop at SAMOHI to unauthorized locations. Disposal locations included floor drains (LFR, Inc., 2009). This was an unauthorized release to floor drains connected to the municipal sewer system. The SAMOHI campus was not granted authority or designated as a hazardous waste disposal site or solid waste disposal site as a result of this historic incident.

2.7 2009 Phase I Environmental Site Assessment (ESA)

As detailed in ECS §17213.1, as a condition of receiving state funding, prior to the construction of a project or acquisition of a school site, a school district shall have a Phase I ESA prepared for the school site, or proceed directly to a preliminary environmental assessment (PEA). The Phase I ESA shall recommend that either (A) a further investigation of the site is not required, or (B) a PEA is needed. A Phase I ESA and/or PEA is a standalone document that is not part of the general scope of an Environmental Hazard Assessment, but discussion of the Phase I ESA has been included in this report for convenience.

A Phase I ESA report dated January 20, 2009 was prepared by LFR, Inc. for a prior campus project with site improvements at the Science and Technology Building and northern portion of the SAMOHI campus (LFR, Inc., 2009 and included in Appendix E). The Phase I ESA was conducted in accordance with the then-current version of the American Society for Testing and Materials (ASTM) Standard Practice for Environmental Site Assessments, Phase I Environmental Site Assessment Process (E 1527-05). LFR, Inc. called out eight recognized environmental concerns (RECs) in the Phase I ESA and recommended a PEA to address the RECs, as summarized below.

REC #1 Due to the presence of current and former structures on the Site, DTSC will likely require sampling for lead and termiticides (i.e., organochlorine pesticides) in soil. DTSC typically requires lead sampling anytime a structure that was constructed prior to the ban of LBP in the late 1970s/early 1980s is present at a site, and organochlorine pesticide sampling anytime a structure that was constructed prior to the ban of organochlorine pesticides in the late 1970s/early 1980s is present at a site.

REC #2 DTSC would typically require soil sampling in the vicinity of the pad-mounted electric transformer located near the southwestern Site border to evaluate the potential for a PCB release.

REC #3 DTSC would typically require soil sampling to evaluate the potential presence of metals, TPH or VOCs in the soil or soil vapor in the vicinity of the three-stage clarifier/sump pit located near the southwestern border of the Site.

REC #4 Based on the long-term use of the auto shop, the documented improper disposal methods observed by a regulatory agency in the 1980s, and the storage of waste oil, used oil filters, batteries, and other automotive fluids, DTSC would typically require soil and soil vapor sampling for metals, petroleum hydrocarbons, PCBs, and/or VOCs to determine if soil and soil vapor in the vicinity of the auto shop have been impacted.

REC #5 Based on the presence of the former automotive shop, a machine shop, and a foundry adjacent to the eastern leg of the Site, DTSC would typically require soil and/or soil vapor sampling along the perimeter of the property closest to these historic features to evaluate the potential presence of metals, cyanide, and/or VOCs.

REC #6 DTSC would typically require sampling for metals, pH, and/or VOCs in the

vicinity of the drain lines to address potential releases from activities related to on-site chemistry classrooms.

REC #7 Recent soil sampling in the vicinity of the abandoned in-place UST located near the auto garage along the southwestern Site boundary did not identify the presence of TPH or VOCs. LFR recommends that the UST be removed and closed in accordance with local agency regulations. As part of UST removal and closure activities, additional soil sampling will likely be required to further confirm that soil in the vicinity of the abandoned UST was not impacted.

REC #8 Four potential off-Site sources were identified as having impacted soil and groundwater in the Site vicinity; however, the impact on the Site, though suggested, has not been evaluated. The potential off-Site sources include:

REC # 8a - Chevron service station (located approximately 0.01 mile east-northeast)

REC #8b - World Oil service station (located approximately 0.05 mile northeast of the Site)

REC #8c - former Shell service station (currently known as Arco Realty Property) [located approximately 0.08 mile north-northwest of the Site], and

REC #8d - former Mobil service station (located approximately 0.06 mile northwest of the Site).

The DTSC would typically require an evaluation of the Site for potential impacts from these potential off-Site sources.

LFR, Inc. recommended a PEA to address the above RECs, as follows:

> "Should SAMOHI's buildings and structures be razed and new buildings be constructed, we recommend development and implementation of a Preliminary Environmental Assessment Workplan addressing the above-mentioned potential RECs at the Site."

3.0 CONCLUSIONS AND RECOMMENDATIONS

Leighton Consulting reviewed readily available information regarding pipelines within 1,500 feet, electrical transmission lines within 350 feet, airport runways within two (2) nautical miles, railroads within 1,500 feet, major roadways within 500 feet, hazardous air emissions within 0.25-miles, and ASTs and propane tanks within 1,500 feet of the proposed improvements at the school site. The responses received from the utilities and agencies contacted, reconnaissance of the subject site and surrounding area, and Leighton's review of readily available information indicate the following:

- Hazardous liquid pipelines, including petroleum, were not identified within 1,500 feet of the Site.
- High-volume water pipelines were identified within 1,500 feet of the site. The subject site is estimated to be approximately one foot above local roadways in the northeast to approximately six feet above the local roadways in the southwest portion of the property, and drains generally to the southwest. The relative elevation difference and local drainage improvements indicated that any releases would flow to storm drains and gutters located along roadways and away from the subject site. Leighton recommends that the site improvements remain at elevations that are above the grade of the local roadways to ensure that water from potential ruptured water lines would continue to drain away from the site.
- High-pressure sewer pipelines were not identified within 1,500 feet of the Site.
- High-pressure natural gas transmission pipelines were not identified within 1,500 feet of the Site.
- High voltage electrical transmission lines greater than 50 kV were not identified within 350 feet of the Site.
- The Santa Monica Airport was identified within 2.0 nautical miles of the Site (Figure 2). Santa Monica High School was founded in 1891. Because the school site was acquired before January 1, 1966, requirements for the California Department of Education to provide notice to the Department of Transportation (DOT) Aeronautics Program, Office of Airports do not apply to this project for improvements at the existing school site.
- Railroad tracks were not identified within 1,500 feet of the Site.

- Interstate Route 10, the Santa Monica Freeway, was identified within 500 feet of the SAMOHI campus to the northwest (Figure 1 and Figure 3). AECOM identified hazards and mitigation measures that appear appropriate and applicable to the current proposed site improvement project, including mitigation measures NOISE-A through NOISE-Q and TRANS-A through TRANS-D (AECOM, 2010).

- Facilities requiring air quality permits were identified located within 0.25-miles of the site (Appendix D). The permits identified in Appendix D are generally limited to carbon monoxide (CO), nitrogen oxides (NOx) and particulate matter 10 microns (PN10) emissions. As such, the potential risk to the site from hazardous air emissions from surrounding facilities appears to be low. PCR Services Corporation prepared a Health Risk Assessment dated September 2009 (PCR, 2009) that evaluated incremental change in estimated risk and pollutant concentrations due to exposure from off-site sources at new classrooms closer to the school boundary (and closer to major off-site sources or air pollutants such as the Santa Monica Interstate freeway, the I-10) for both the student and staff receptors as compared to their existing locations, resulting in findings that the impacts would be less than significant. It is Leighton's opinion that the proposed site improvements at the SAMOHI campus are not expected to create a new or exacerbate an existing safety hazard to students from hazardous air emitters.

A pipeline certification form has been provided in Appendix H.

No environmental hazards were identified within the specified search radius that would adversely affect the proposed improvements at SAMOHI.



Project: 11428.003	Eng/Geol: JH
Scale: 1 " = 2,000 '	Date: October 2016

Base Map: ESRI ArcGIS Online 2016
Thematic Information: Leighton
Author: Leighton Geomatics (mmurphy)


SITE LOCATION MAP

Santa Monica High School (SAMOHI)
601 Pico Boulevard
Santa Monica, California

Figure 1

Leighton

Map Saved as V:\Drafting\11428\003\Maps\11428-003_F01_SLM_2016-10-07.mxd on 10/7/2016 9:56:40 AM

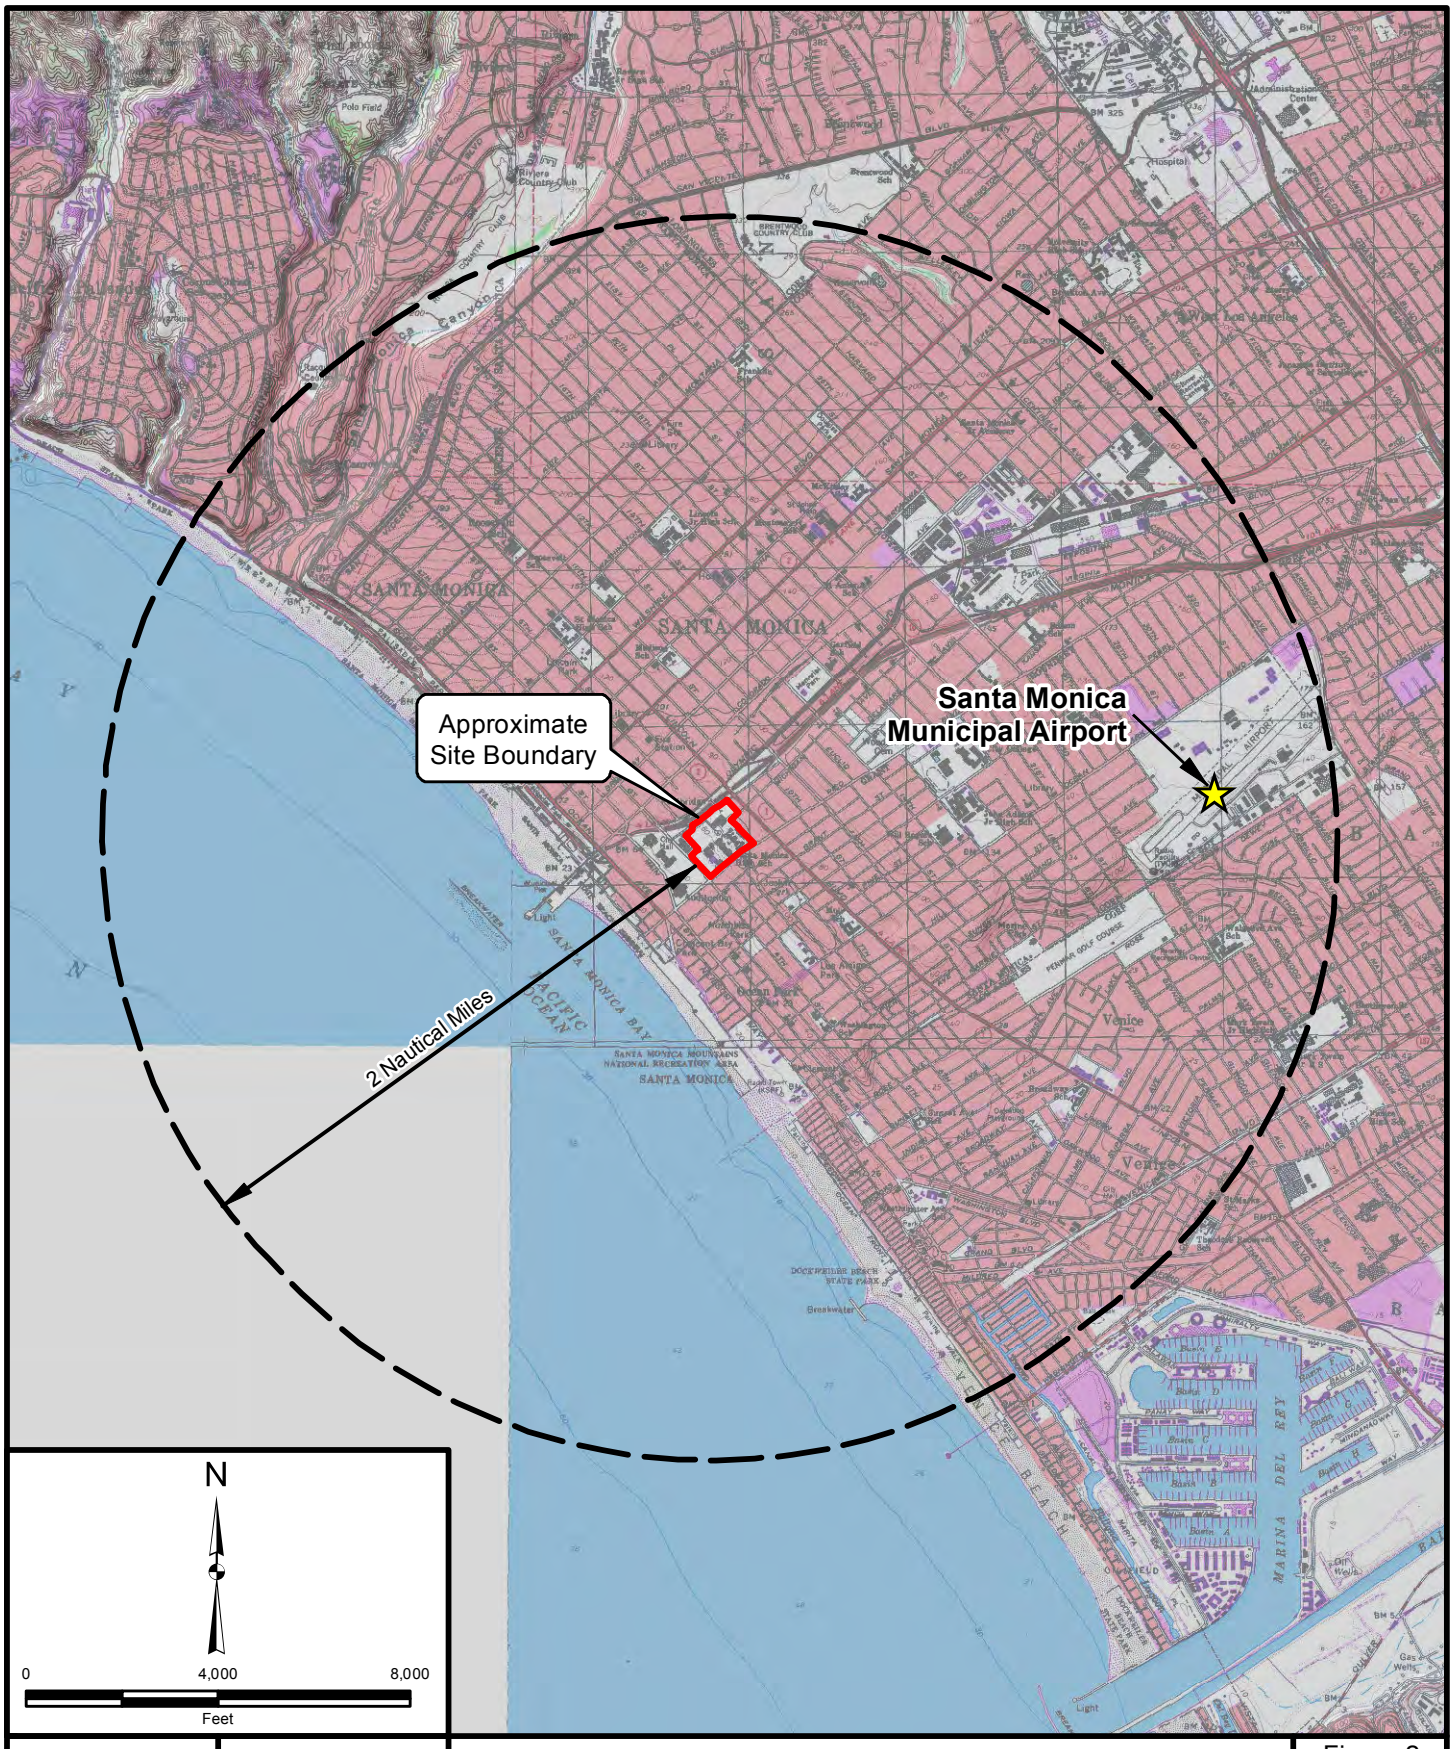

Project: 11428.003	Eng/Geol: JH
Scale: 1 " = 4,000 '	Date: October 2016

Base Map: ESRI ArcGIS Online 2016
Thematic Information: Leighton
Author: Leighton Geomatics (mmurphy)

AIRPORT RADIUS MAP

Santa Monica High School (SAMOHI)
601 Pico Boulevard
Santa Monica, California

Figure 2

Leighton

Map Saved as V:\Drafting\11428\003\Maps\11428-001_F02_ARM_2016-10-07.mxd on 10/7/2016 9:55:14 AM



Project: 11428.003	Eng/Geol: JH
Scale: 1 " = 150 '	Date: October 2016

Base Map: ESRI ArcGIS Online 2016
Thematic Information: Leighton
Author: Leighton Geomatics (mmurphy)

SITE PLAN

Santa Monica High School (SAMOHI)
601 Pico Boulevard
Santa Monica, California

Figure 3

Leighton

Map Saved as V:\Drafting\11428\003\Maps\11428-003_F03_SP_2016-10-07_11x17.mxd on 10/7/2016 2:43:25 PM



Project: 11428.003	Eng/Geol: JH
Scale: 1 " = 600 '	Date: October 2016

Base Map: ESRI ArcGIS Online 2016
Thematic Information: Leighton
Author: Leighton Geomatics (mmurphy)

PIPELINE LOCATION MAP

Santa Monica High School (SAMOHI)
601 Pico Boulevard
Santa Monica, California

Figure 4

Leighton

Map Saved as V:\Drafting\11428\003\Maps\11428-001_F04_PLM_2016-10-07.mxd on 10/11/2016 2:22:10 PM

APPENDIX A

References

APPENDIX A

References

AECOM, 2010, *The Santa Monica High School Science and Technology Building and Site Improvements Project, Final Environmental Impact Report, Volume I*, Section 3.0, July 2010.

California Department of Education, 2000, *School Site Selection and Approval Guide*, School Facilities Planning Division.

California Department of Education, 2007, *2007 Guidance for Protocol for School Site Risk Analysis Volume 1, Section 4.7.6, Pipeline Risk Estimate Calculations,* p. 4-60, http://www.cde.ca.gov/ls/fa/sf/protocol07.asp.

California Code of Regulations, Title 5, Division 1, Chapter 13, Subchapter 1, §§14010 and 14213.1.

California Education Code §§17213 and 17210.

LFR, Inc. Phase I Environmental Site Assessment Santa Monica High School, Science and Technology Building and Site Improvements Project, 601 Pico Boulevard, January 20, 2009.

NETR Online, 2016, Historic Aerials, http://www.historicaerials.com/, accessed October 4, 2016.

PCR Services Corporation, Health Risk Assessment, Santa Monica-Malibu Unified School District (SMMUSD), Santa Monica High School Science/Technology Building, September 2009.

Rand McNally, 2015, *The Thomas Guide 54th Edition*, Orange and Los Angeles Counties.

SAMOHI, 2014, *Santa Monica High School Profile 2014-2015,* http://www.samohi.smmusd.org/CollegeCenter/pdf/SamohiProfile1415.pdf

United States Geological Survey (USGS), Topographic Map, *Beverly Hills, California Quadrangle* USGS 2012.


APPENDIX B

County Assessor's Parcel Maps

Leighton

OFFICE OF THE ASSESSOR COUNTY OF LOS ANGELES COPYRIGHT © 2002	REVISED: 2005010304 2011120602	2081861						INDEX	4290

2014

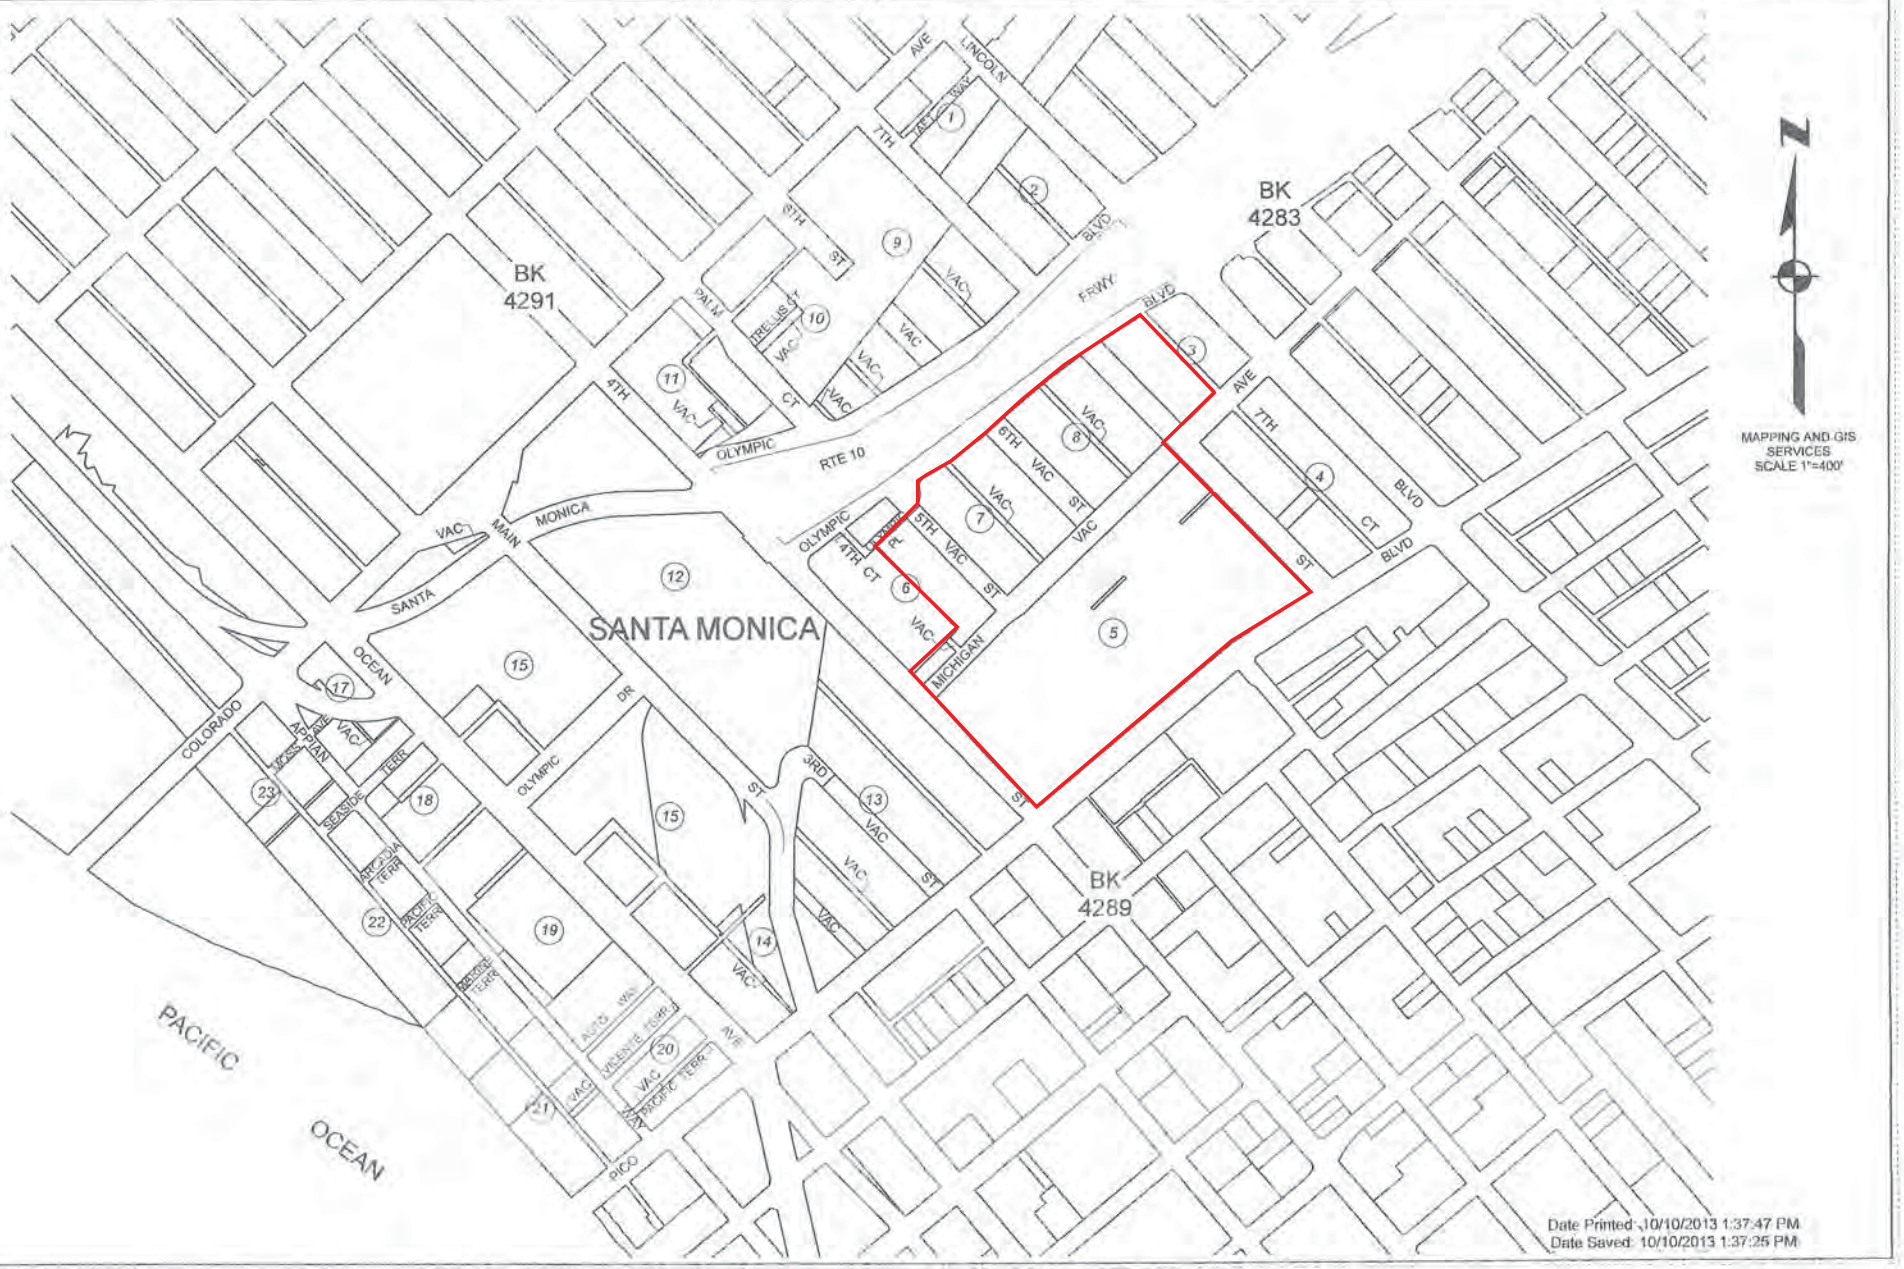

290 | 6

LE 1" = 80'

1995

11-4-64
1-9-65
8-11-65

11-14-60
12-12-62
10-1-63E
7-31-64
710222 4:12
710304
741212
8802010100 9001
940901

FRWY.

SANTA MONICA BLVD.

OLYMPIC PL.

5TH ST.

4TH CT.

OLYMPIC

4TH

5TH

ST.

AVE.

MICHIGAN

<Varies>

Slope Ease

Slope Ease

Vac. E: 134-299

Most S. Cor. Lot 16 Central Addition to Santa Monica

BLK. 1

SCHOOL (904)

SCHOOL (905)

2.24 Ac.
0.61 Ac. in S. Ease
2.23 Ac.

1.77 ± Ac.

Por. 1
Por. 2
Por. 3
Por. 4
Por. 5
Por. 6
Por. 7
Por. 8
Por. 9
Por. 10
Por. 11
Por. 12
Por. 13

(1)
(2)
(3)

R=35

115.48
114.29
56.11
131.57
339.44
375.99
166.92
206.01
152.64
75
55
50
30
20
60
15

BANDINI TRACT
M.R. 55-56-57

PARCEL MAP
M. B. 202 - 21 - 23

CODE
8004

FOR PREV. ASSM'T. SEE: 327-3 & 16


ASSESSOR'S MAP
COUNTY OF LOS ANGELES, CALIF.

1290 | 1

ALE 1" = 80'

1995

11-14-60
11-16-62
4-10-63
10-1-63E
1-3-64E
701208225
701211
710222412
741212
9401105025002-25
940901

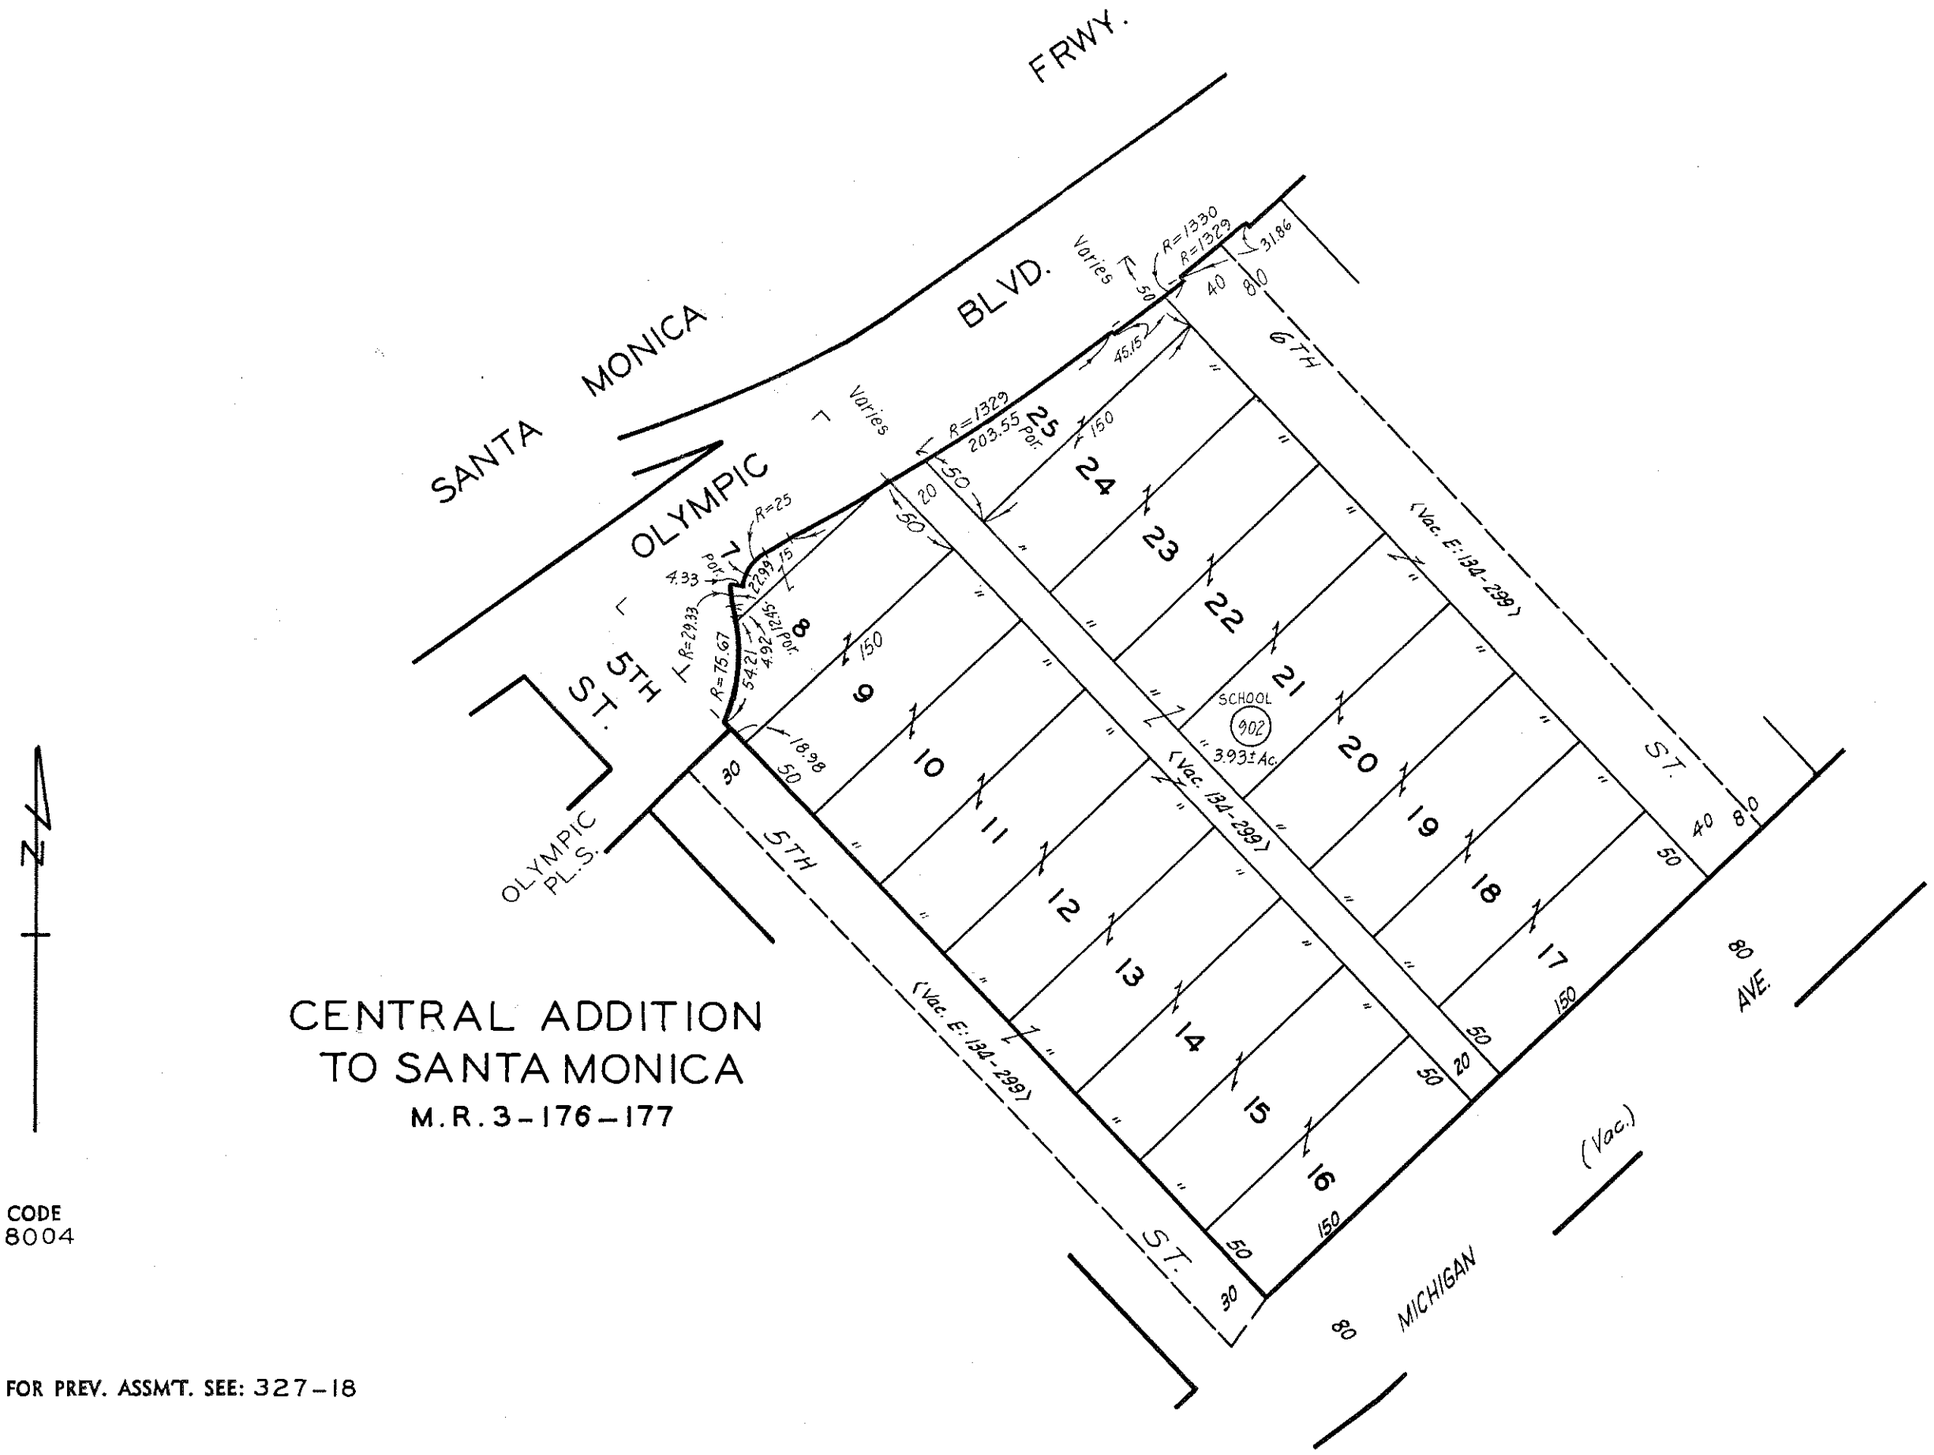

CENTRAL ADDITION TO SANTA MONICA

M.R. 3-176-177

CODE
8004

FOR PREV. ASSM'T. SEE: 327-18


ASSESSOR'S MAP
COUNTY OF LOS ANGELES, CALIF.

4290 | 8

SCALE 1" = 80'

1995

701208225
741212
9401105025003-25
940901

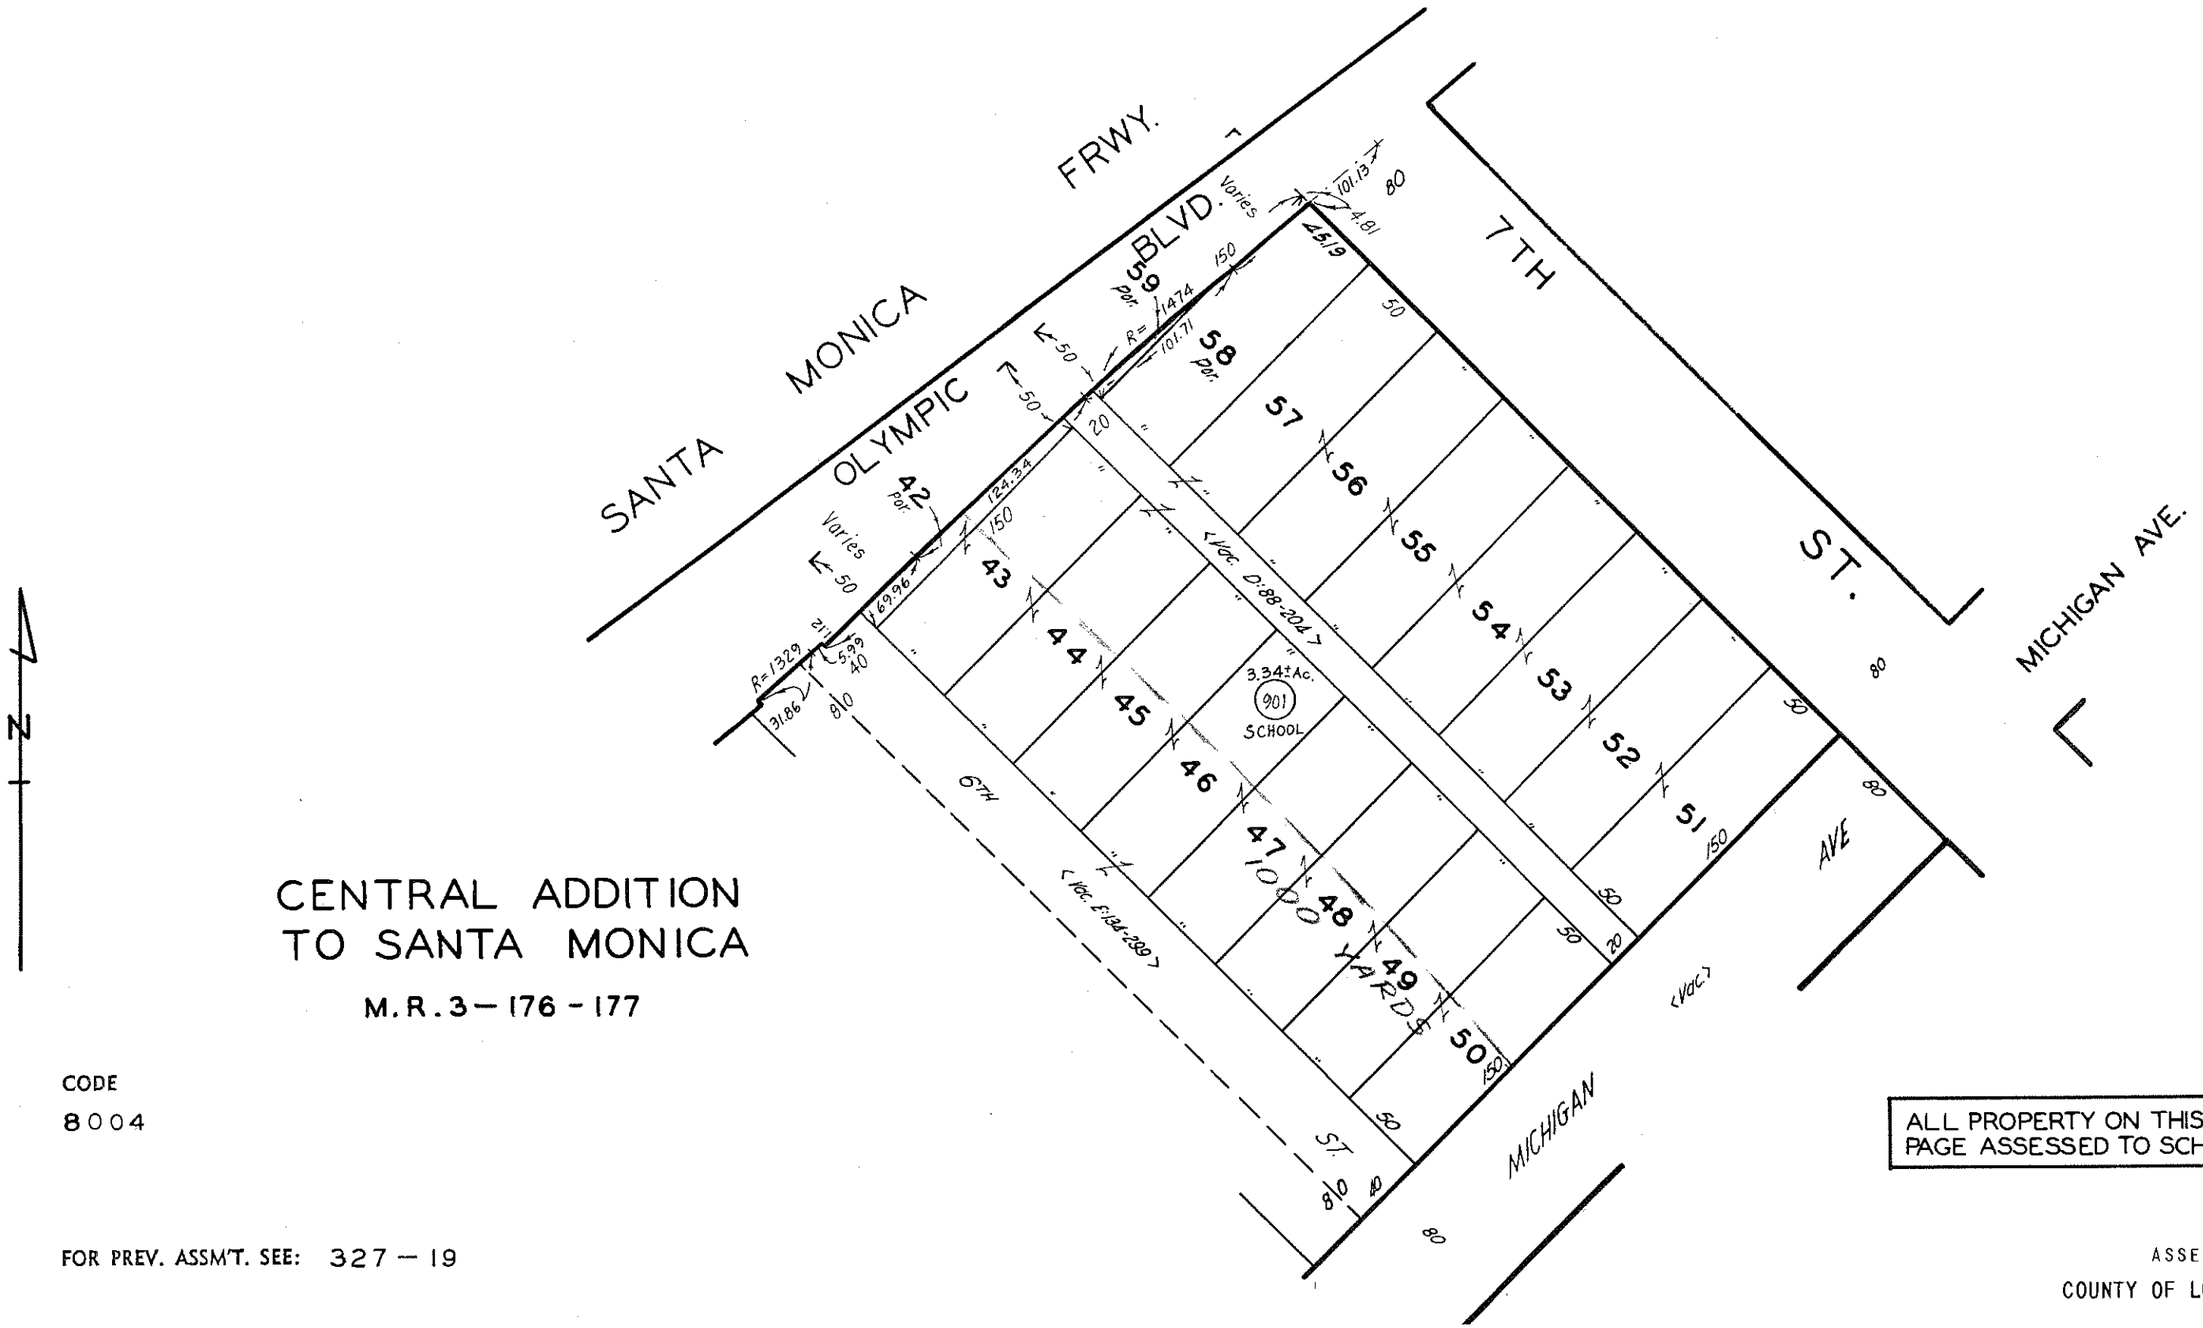

CENTRAL ADDITION TO SANTA MONICA

M.R. 3 – 176 - 177

CODE
8004

ALL PROPERTY ON THIS PAGE ASSESSED TO SCHOOL

FOR PREV. ASSM'T. SEE: 327 – 19

ASSESSOR'S MAP
COUNTY OF LOS ANGELES, CALIF.

4290 | 3


CALE 1" = 80'

1995

11-6-65

REVISED
11-14-60
12-7-61
10-1-63E
11-2-63F
7-31-64
741212

9301105025001-25
940901

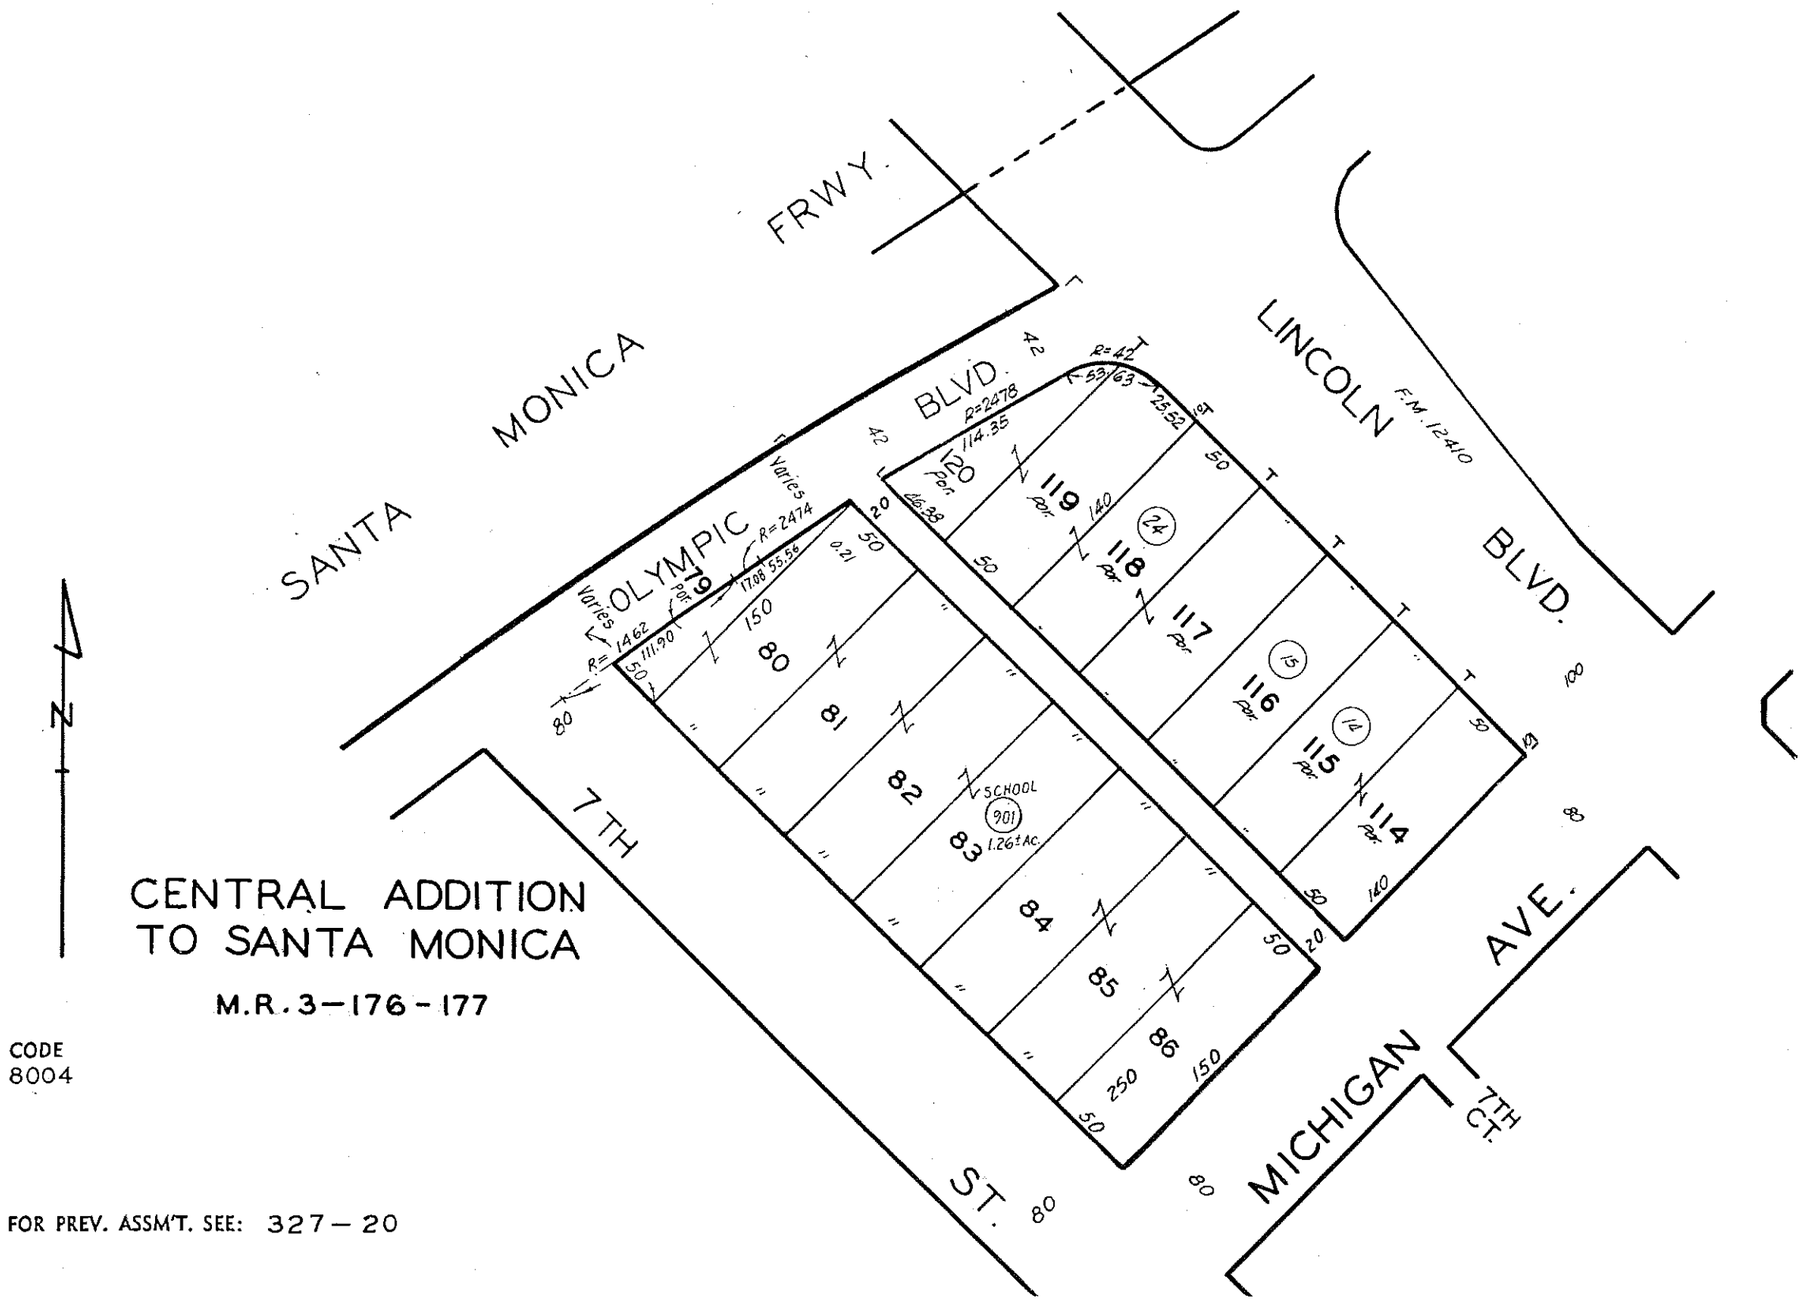

CODE
8004

FOR PREV. ASSM'T. SEE: 327-20

ASSESSOR'S MAP
COUNTY OF LOS ANGELES, CALIF.

4290 | 5

CALE 1" = 100'

1995

1412 IC
940901

AVE.

80

140

MICHIGAN AVE.

7TH

(VOC.) E:134-299

N.45°17'E.
720

N.45°17'E. 150
10
150

250

MICHIGAN

60

N.54°42'E.
60.82

N.45°17'E.
341.09

80

N.45°17'E. 150
10
ALLEY
150

900 LOT A por.
SCHOOL

S.44°43'E.
252.65

(Varies)
4TH

290.05

1000 YA 20.5

ST.

80

311.34
N.57°E.

BLVD.

80

60

N.45°22'W.
198.76

825.78
N.49°29'25"E.

6TH ST.

ST.
60

80 PICO

N

CODE
8004

TRACT NO. 3859
M.B. 56-7

FOR PREV. ASSM'T. SEE:
327-16

ASSESSOR'S MAP
COUNTY OF LOS ANGELES, CALIF.

APPENDIX C

Records of Communication

Leighton

Julie Harriman

From: Battles, Kathy@CALFIRE <Kathy.Battles@fire.ca.gov>
Sent: Tuesday, October 04, 2016 10:53 AM
To: Julie Harriman
Subject: location request - Pico Blvd
Attachments: 09302016sfm001.pdf

Ms. Harriman,

Attached are the results of your location request.

Kathy Battles
Office of the State Fire Marshal
Pipeline Safety

Office of the State Fire Marshal

Pipeline Safety Division

P.O. Box 944246
Sacramento, CA 94244-2460

Request ID: 09302016SFM001

TO: LEIGHTON CONSULTING
JULIE HARRIMAN
17781 COWAN
IRVINE, CA 90405

Phone: 949 681 4264
Fax: 949 250 1114

FROM: Lisa Dowdy

Phone: (916) 445-8477
Fax: (916) 445-8526

PIPELINE LOCATION REQUEST FOR:

601 PICO BLVD
SANTA MONICA, CA 90405

LOS ANGELES Thomas Brothers Book
Page 671, Grid F3

THERE ARE NO PIPELINES JURISDICTIONAL TO THE STATE FIRE MARSHAL IN THE AREA FOR WHICH YOU HAVE INQUIRED.

- FOR NATURAL GAS PIPELINES PLEASE CONTACT YOUR LOCAL GAS COMPANY

- FOR OTHER TYPES OF PIPELINE PLEASE CONTACT THE DIVISION OF OIL AND GAS AT (714) 816-6847

- FOR PUBLIC UTILITIES PLEASE CONTACT THE PUBLIC UTILITIES COMMISSION AT (415) 703-2782

Disclaimer: The pipeline information and data represented in this correspondence varies in accuracy, scale, origin and completeness and may be changed at any time without notice. While the Office of the State Fire Marshal, Pipeline Safety Division (OSFM/PSD) makes every effort to provide accurate information, OSFM/PSD makes no warranties as to the suitability of this product for any particular purpose. Any use of this information is at the user's own risk.

For further information or suggestions regarding the data on this site, please contact the Office of the State Fire Marshal, Pipeline Safety Division at P.O. Box 944246, Sacramento, CA 94244 or call (916) 445-8477.

Leighton Consulting, Inc.
A LEIGHTON GROUP COMPANY

September 30, 2016

Project No. 11428.003

Office of the State Fire Marshal
Pipeline Safety Division
Fax: 916-445-8526

Leighton Consulting, Inc. (Leighton Consulting) is serving as environmental consultant to the Santa Monica – Malibu Unified School District Facility Improvement Projects (FIP) Department and is preparing an Environmental Hazard Report for proposed improvements at the **Santa Monica High School (SAMOHI)** site located at **601 Pico Boulevard** in the City of Santa Monica, Los Angeles County, California. The Los Angeles County Assessor's Office identifies the property as Assessor Parcel Numbers (APNs) 4290-003-901, 4290-005-900, 4290-006-904, 4290-007-902, and 4290-008-901. Enclosed is a copy of the Thomas Bros Guide page showing Map 671, with the site location.

Pursuant to Public Resources Code Section 21151.8 and Education Code Section 17213, Leighton Consulting would like to request pipeline information for the subject property. Leighton Consulting is requesting any information concerning above or below ground pipelines at or within 1,500 feet of the school site or other environmental concerns the State Fire Marshall may have on file associated with this site.

Thank you very much for your time and assistance. Please contact me at (949) 681-4264 or via email at jharriman@leightongroup.com if you have any questions or need additional information.

Respectfully submitted,
LEIGHTON CONSULTING, INC.

Julie Harriman, PE
Associate Engineer
(949) 681-4264 direct#
(949) 250-1114 fax#
jharriman@leightongroup.com

Attachment: Thomas Bros Guide page

****
*** TX REPORT ***
****

TRANSMISSION OK

TX/RX NO	0177
RECIPIENT ADDRESS	919164458526
DESTINATION ID	
ST. TIME	09/30 13:48
TIME USE	01'25
PAGES SENT	2
RESULT	OK

Leighton Consulting, Inc.
A LEIGHTON GROUP COMPANY

September 30, 2016

Project No. 11428.003

Office of the State Fire Marshal
Pipeline Safety Division
Fax: 916-445-8526

Leighton Consulting, Inc. (Leighton Consulting) is serving as environmental consultant to the Santa Monica – Malibu Unified School District Facility Improvement Projects (FIP) Department and is preparing an Environmental Hazard Report for proposed improvements at the **Santa Monica High School (SAMOHI)** site located at **601 Pico Boulevard** in the City of Santa Monica, Los Angeles County, California. The Los Angeles County Assessor's Office identifies the property as Assessor Parcel Numbers (APNs) 4290-003-901, 4290-005-900, 4290-006-904, 4290-007-902, and 4290-008-901. Enclosed is a copy of the Thomas Bros Guide page showing Map 671, with the site location.

Pursuant to Public Resources Code Section 21151.8 and Education Code Section 17213, Leighton Consulting would like to request pipeline information for the subject property. Leighton Consulting is requesting any information concerning above or below ground pipelines at or within 1,500 feet of the school site or other environmental concerns the State Fire Marshall may have on file associated with this site.

Thank you very much for your time and assistance. Please contact me at (949) 681-4264 or via email at jharriman@leightongroup.com if you have any questions or need additional information.

Respectfully submitted,
LEIGHTON CONSULTING, INC.

Julie Harriman

From: Kris Walsh <Kris.Walsh@sce.com>
Sent: Thursday, October 06, 2016 7:17 PM
To: Julie Harriman
Cc: Ryan Whitmarsh; Jesus Enriquez
Subject: RE: (External):Map Request for Proposed Improvements at Santa Monica High School

Hi Julie,
There are no SCE Transmission line in the work area you highlighted on the map.
If you need any maps please contact to Ryan or Jesus.

Thank you,
Kris

From: Julie Harriman [mailto:jharriman@leightongroup.com]
Sent: Thursday, October 06, 2016 2:53 PM
To: Kris Walsh
Subject: (External):Map Request for Proposed Improvements at Santa Monica High School

Good afternoon,

I am requesting information on existing above and below ground power line easements for the completion of an Environmental Hazard Report for proposed improvements at the Santa Monica High School (SAMOHI) site located at 601 Pico Boulevard in the City of Santa Monica, Los Angeles County, California. The Los Angeles County Assessor's Office identifies the property as Assessor Parcel Numbers (APNs) 4290-003-901, 4290-005-900, 4290-006-904, 4290-007-902, and 4290-008-901. Attached is a copy of the Thomas Bros Guide page showing Map 671, with the site location. I am interested in the locations of power lines that are within 350 feet of the proposed school site as indicated on the attached map. Please provide the following information:

- The power line alignment and depth of cover if buried; and
- Operating voltages in the power line easements within 350 feet of the school site.

Please send a map and any information you may have to my attention at the following address or reply via email:

Julie C. Harriman, P.E.
Associate Engineer
Leighton Consulting Inc.
17781 Cowan, Irvine, CA 92614
(949) 681-4264 – Direct
(949) 572-8129 – Cell
jharriman@leightongroup.com

Please call me if you have any questions.

Respectfully submitted,
Julie C. Harriman, P.E.
Associate Engineer
Leighton
17781 Cowan, Irvine, CA 92614

(949) 681-4264 – Direct
(949) 572-8129 – Cell

Geotechnical | Geoenvironmental | Materials Testing

SOLUTIONS YOU CAN BUILD ON

Julie Harriman

From: Julie Harriman
Sent: Thursday, October 06, 2016 2:53 PM
To: 'KRIS.WALSH@SCE.COM'
Subject: Map Request for Proposed Improvements at Santa Monica High School
Attachments: Thomas Guide Page.pdf

Good afternoon,

I am requesting information on existing above and below ground power line easements for the completion of an Environmental Hazard Report for proposed improvements at the Santa Monica High School (SAMOHI) site located at 601 Pico Boulevard in the City of Santa Monica, Los Angeles County, California. The Los Angeles County Assessor's Office identifies the property as Assessor Parcel Numbers (APNs) 4290-003-901, 4290-005-900, 4290-006-904, 4290-007-902, and 4290-008-901. Attached is a copy of the Thomas Bros Guide page showing Map 671, with the site location. I am interested in the locations of power lines that are within 350 feet of the proposed school site as indicated on the attached map. Please provide the following information:

- The power line alignment and depth of cover if buried; and
- Operating voltages in the power line easements within 350 feet of the school site.

Please send a map and any information you may have to my attention at the following address or reply via email:

Julie C. Harriman, P.E.
Associate Engineer
Leighton Consulting Inc.
17781 Cowan, Irvine, CA 92614
(949) 681-4264 – Direct
(949) 572-8129 – Cell
jharriman@leightongroup.com

Please call me if you have any questions.

Respectfully submitted,

Julie C. Harriman, P.E.
Associate Engineer
Leighton
17781 Cowan, Irvine, CA 92614
(949) 681-4264 – Direct
(949) 572-8129 – Cell

Geotechnical | Geoenvironmental | Materials Testing

SOLUTIONS YOU CAN BUILD ON

Julie Harriman

From: Julie Harriman
Sent: Friday, September 30, 2016 3:34 PM
To: 'maprequests@sce.com'
Subject: Map Request for Proposed Improvements at Santa Monica High School
Attachments: Thomas Guide Page.pdf

Good afternoon,

I am requesting information on existing above and below ground power line easements for the completion of an Environmental Hazard Report for proposed improvements at the Santa Monica High School (SAMOHI) site located at 601 Pico Boulevard in the City of Santa Monica, Los Angeles County, California. The Los Angeles County Assessor's Office identifies the property as Assessor Parcel Numbers (APNs) 4290-003-901, 4290-005-900, 4290-006-904, 4290-007-902, and 4290-008-901. Attached is a copy of the Thomas Bros Guide page showing Map 671, with the site location. I am interested in the locations of power lines that are within 350 feet of the proposed school site as indicated on the attached map. Please provide the following information:

- The power line alignment and depth of cover if buried; and
- Operating voltages in the power line easements within 350 feet of the school site.

Please send a map and any information you may have to my attention at the following address or reply via email:

Julie C. Harriman, P.E.
Associate Engineer
Leighton Consulting Inc.
17781 Cowan, Irvine, CA 92614
(949) 681-4264 – Direct
(949) 572-8129 – Cell
jharriman@leightongroup.com

Please call me if you have any questions.

Respectfully submitted,

Julie C. Harriman, P.E.
Associate Engineer
Leighton
17781 Cowan, Irvine, CA 92614
(949) 681-4264 – Direct
(949) 572-8129 – Cell

Geotechnical | Geoenvironmental | Materials Testing

SOLUTIONS YOU CAN BUILD ON

SOUTHERN CALIFORNIA
EDISON
An *EDISON INTERNATIONAL* Company

October 11, 2016

Attn: Julie Harriman
Leighton Consulting Inc
17781 Cowan
Irvine, CA 92614

Re: SANTA MONICA HIGH SCHOOL

Enclosed are copies of the existing Southern California Edison overhead and/or underground facilities inventory maps covering the area of your proposed project.

Southern California Edison Company believes this information is correct for purposes intended by the Company and assumes no liability for its accuracy.

Should you need to contact an SCE service planner please contact:

SCE PLANNING SUPERVISOR
1000 E Potrero Grande Dr
Monterey Park, CA 91755
(323) 720-5263

When contacting the SCE service planner, please include copies of the facilities inventory maps that are being provided to you. **SENDING YOUR PLANS TO ANY ADDRESS OTHER THAN THE ONE LISTED WILL CAUSE A DELAYED RESPONSE.**

Thank you, and if you have any further questions, please call me at (714) 796-9932.

Kim Gurule
Facilities Mapping
Power Distribution

Enclosures

Bldg D
P.O. Box 11982
Santa Ana, Ca 92711-1982

SOUTHERN CALIFORNIA
EDISON
An EDISON INTERNATIONAL Company

ADDRESS REVISION February 10, 2014

SUBJECT: **Requests for Southern California Edison Facilities Inventory Map Information**

As a reminder, the process for obtaining copies of SCE Facilities Inventory Maps (FIMs) is included. **Please read carefully and save for future reference.**

Important: Please Note ALL requesting parties will be charged for our services.
NO EXCEPTIONS

1. Written requests may be submitted by "either": US mail, Email or FAX **(no phone requests please):**

****ONLY SEND "ONE" REQUEST TO AVOID DUPLICATION****

NEW

*Southern California Edison
*Attn: Map Requests Bldg D
*1444 E. McFadden Ave
*Santa Ana, CA 92705

(OR)

Email Address:
MapRequests@SCE.com

(OR)

FAX (714) 973-5735

2. To keep charges to a minimum, specify whether *"overhead and/or underground" facility maps are desired?*

3. It is recommended that requests be *precise* about the location to be researched (listing all streets from point A to B, etc, on cover letter and map). Requests should define the exact project route or site using Thomas Brothers page, Google or Assessors map.
(A "clearly marked/highlighted" map should accompany all requests). NO Large Tract maps please!

4. Please allow up to ten (10) business days from the receipt of the request by Facilities Mapping for standard processing. For non-standard or rush requests, handling fees of $65.50 and up, will be added to the cost of maps.

Hard copies of FIMs will be provided at a cost of $13.55 per map. Upon completion of the facilities research, copies of the existing facilities maps will be sent to the requester via U.S. Mail, United Parcel Service or FedEx (if requester provides an account number for courier service), or can be picked up at SCE's Santa Ana office with prior arrangements. For non-standard or rush requests, handling fees of $65.50 and up, will be added to the cost of maps. An invoice for the cost of providing all maps and services will be sent to the requester within ten (10) business days.

Please be sure to include invoice stub AND write invoice number on your check and send to the address shown on the invoice to insure proper credit to your account and avoid delaying future map requests.

Delinquent payments will result in future map requests being delayed or "denied".

If you have any questions, please contact the undersigned at (714) 796-9932 OR maprequests@sce.com

Sincerely,
Kim Gurule
Program Analyst
Facilities Mapping, Power Delivery Department

NO CHARGE

59–58A

SANTA MONICA

LOS ANGELES CO. 59–58C



59–57D

59–58D

58–58A

SANTA MONICA

4–14 TAGLE	9–14 AARIZ
11–15 JALEX	10–12 PJAYA

SCALE IN FEET

0 100 200 300 400

SCALE IN METERS


0 30 60 90 120

CONFIDENTIAL:
CRITICAL ENERGY INFRASTRUCTURE
This diagram contains information relating to Southern California Edison Company's electric transmission / distribution system. It is classified as Critical Energy Infrastructure Information as defined in 18 code of Federal Regulations section 388.113(c)(1).

FOR REFERENCE ONLY
This map has been created to SCE standards to be used by SCE personnel only and is not intended to be a legal representation of real property. Please don't forget to call Dig Alert: 1-800-227-2600

Unpublished work copyright 2004 Southern California Edison. All rights reserved. This unpublished work may not be electronically or physically copied or distributed without the express written permission of Southern California Edison.

CONFIDENTIAL: CRITICAL ENERGY INFRASTRUCTURE
This diagram contains information relating to Southern California Edison Company's electric transmission/distribution system. It is classified as Critical Energy Infrastructure Information as defined in 18 code of Federal Regulations section 388.113(c)(1).
FOR REFERENCE ONLY This map has been created to SCE standards to be used by SCE personnel only and is not intended to be a legal representation of real property. Please don't forget to call Dig Alert: 1-800-227-2600
Unpublished work copyright 2004 Southern California Edison. All rights reserved. This unpublished work may not be electronically or physically copied or distributed without the express written permission of Southern California Edison.

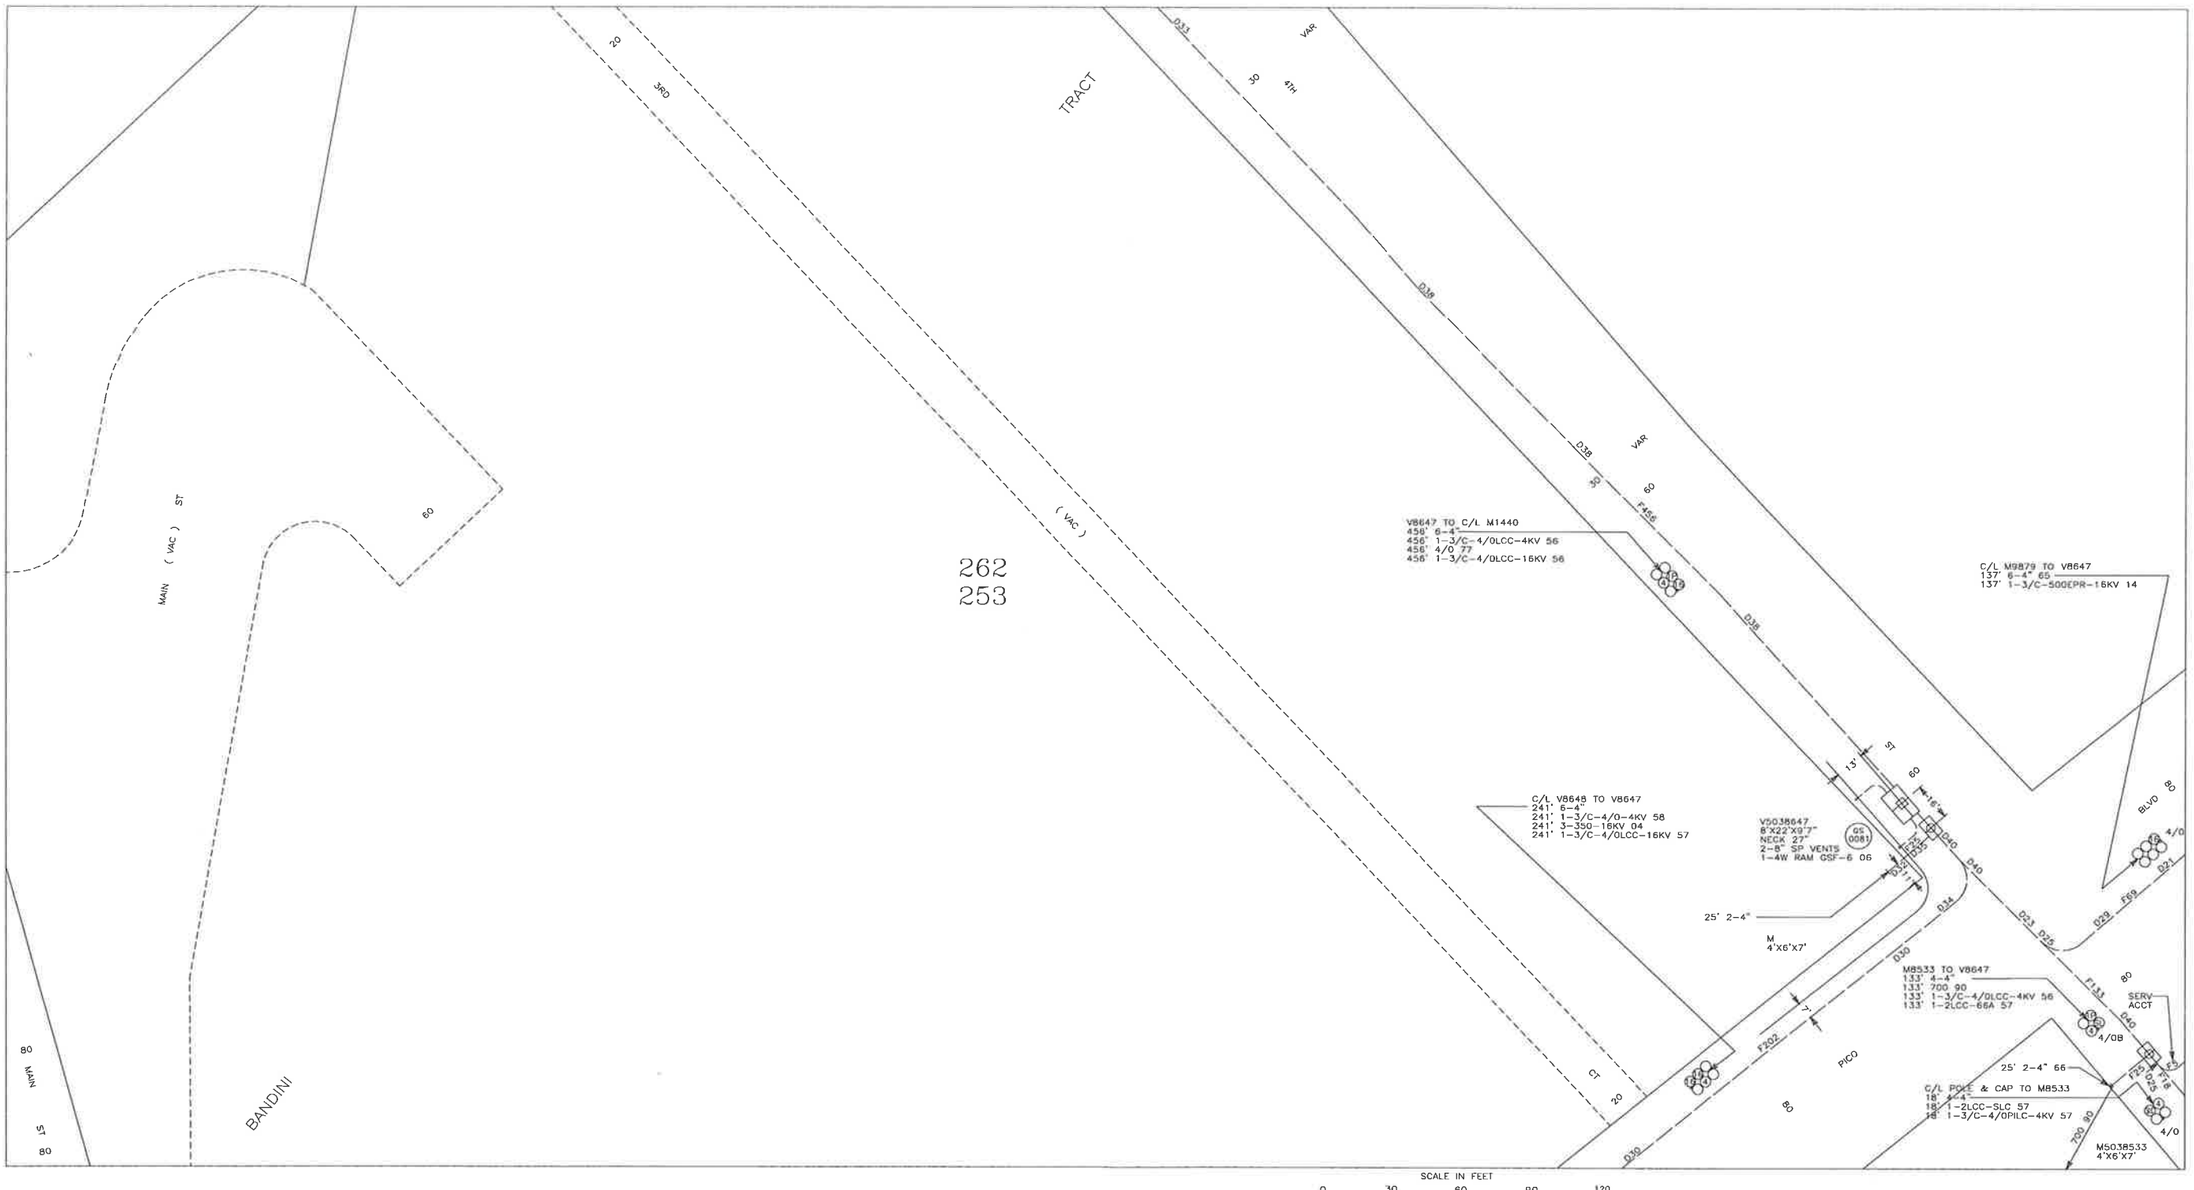

59-58C-2

59-58D-1

59-58C-6

SCALE IN FEET
0 30 60 90 120
SCALE IN METERS
0 9 18 27 36

4-15 DANDR	9-15 RVACD
12-12 CPOBL	1-14 STEXA

SANTA MONICA

NO CHARGE

59-58D


SANTA MONICA

LOS ANGELES CO. 59-58D

CONFIDENTIAL:
CRITICAL ENERGY INFRASTRUCTURE
This diagram contains information relating to Southern California Edison Company's electric transmission / distribution system. It is classified as Critical Energy Infrastructure Information as defined in 18 code of Federal Regulations section 388.113(c)(1).

FOR REFERENCE ONLY
This map has been created to SCE standards to be used by SCE personnel only and is not intended to be a legal representation of real property. Please don't forget to call Dig Alert: 1-800-227-2600

Unpublished work copyright 2004 Southern California Edison. All rights reserved
This unpublished work may not be electronically or physically copied or distributed without the express written permission of Southern California Edison.

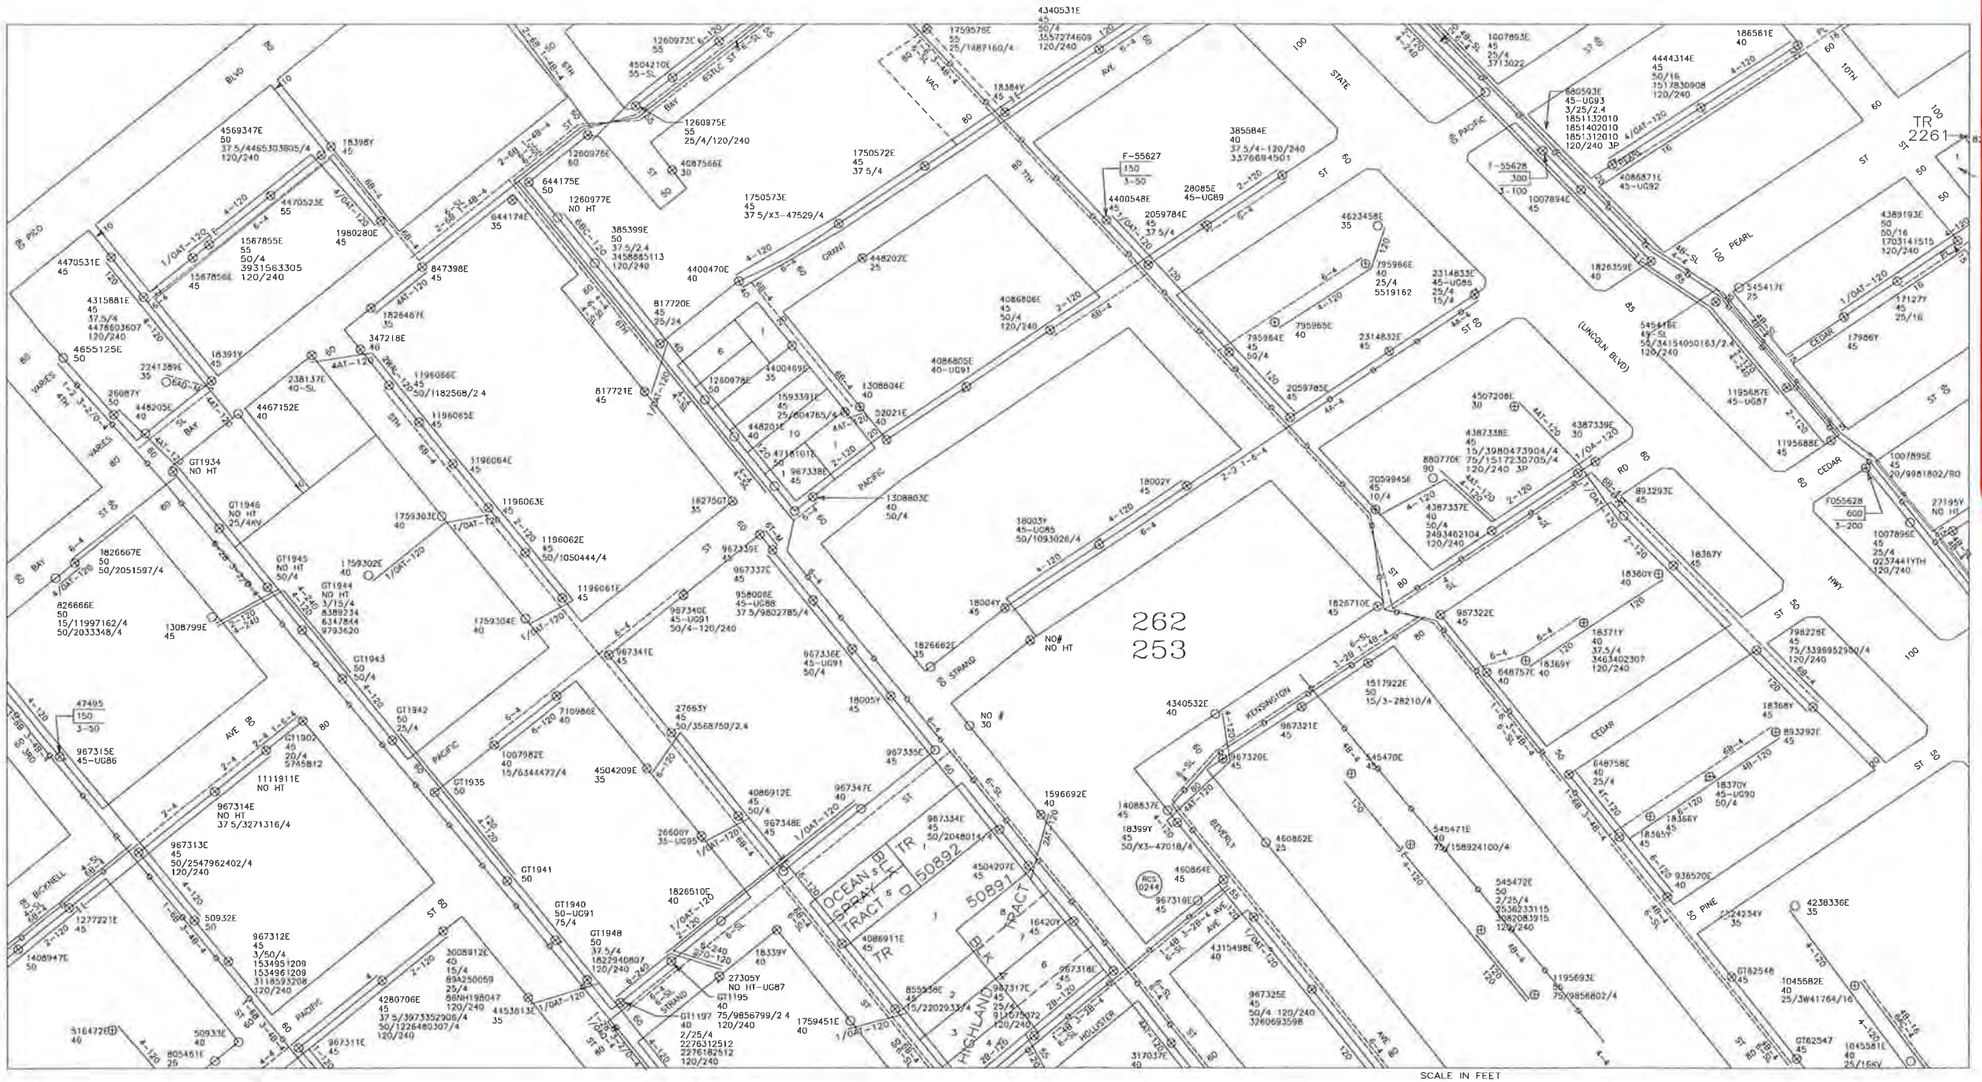

CONFIDENTIAL: CRITICAL ENERGY INFRASTRUCTURE
This diagram contains information relating to Southern California Edison Company's electric transmission/distribution system. It is classified as Critical Energy Infrastructure Information as defined in 18 code of Federal Regulations section 388.113(c)(1).
FOR REFERENCE ONLY This map has been created to SCE standards to be used by SCE personnel only and is not intended to be a legal representation of real property. Please don't forget to call Dig Alert: 1-800-227-2600
Unpublished work copyright 2004 Southern California Edison. All rights reserved. This unpublished work may not be electronically or physically copied or distributed without the express written permission of Southern California Edison.

C/L X4106 TO V9880
127' 2-4" 71
56' 2-4" 14
183' 3-1/0-16KV 14

C/L V9972 TO V9880
127' 8-4" 66
56' 8-4" 14
183' 1-3/C-500EPR-16KV 14

V9880 TO CAP
62' 4-4" 14

V5039880 14
7'X20'X8'
2-10" SP VENTS
1-4W RAM GS 14
2/25/16
2055522413
2055562413
100/16
1371120914
120/240 3P

V9880 TO V4489
62' 2-4" 14
51' 2-4" 84
34' 2-4" CUST
147' 3-1/0-16KV 14

V5194489
8'X22'X9'4" CUST
1-3W-3P-BURD SW 84
1-2W-3P-BSF 84
3/100/16
277/480

V9880 TO P0811
14' 1-4" 13
62' 1-4" 14
18' 1-4" CUST
94' 3-1/0-16KV 13

P5490811 13
72"X94"
300/16
3382544512
120/208 3P-4W

V9880 TO M9879
231' 6-4" 65
231' 350 65
231' #2 65
231' 1-3/C-500EPR-16KV 14

M5039879 65
4'X6'6"X7'

350 65
350 65
19' 2-4" 65
19' 1-3" 65
1/0 65

V0740 TO C/L X
130' 2-4" CUST
130' 3-1/0-16KV 06

V5040740
12'X19'X9' CUST
2-2W 3P BS GS 06
3/167/16
498873494
3662973105
3402343304
120/240
3/100/16
1005580104
2380951705
3956784502
277/480

M9879 TO C/L V8647
219' 6-4" 65
219' 1-3/C-500EPR-16KV 14

72' 2-4"

C/L CAP TO C/L M8583
47' 2-4"

C/L POLE 1143649 TO C/L M8533
47' 2-4
47' 1-2LCC-4KV-SLC 57
47' 1-3/C-4/0PILC-4KV 57

262
253

PICO
BLVD
6TH
5TH
BAY
ST
CURB

59-58C-3
59-58D-2
59-58D-4

02-06

SCALE IN FEET
0 30 60 90 120
SCALE IN METERS
0 9 18 27 36

1-14 STEXA	1-15 KSELD
7-15 PASOM	9-15 RMACD


SANTA MONICA

NO CHARGE

60-58C

SANTA MONICA

LOS ANGELES CO. 59-58A

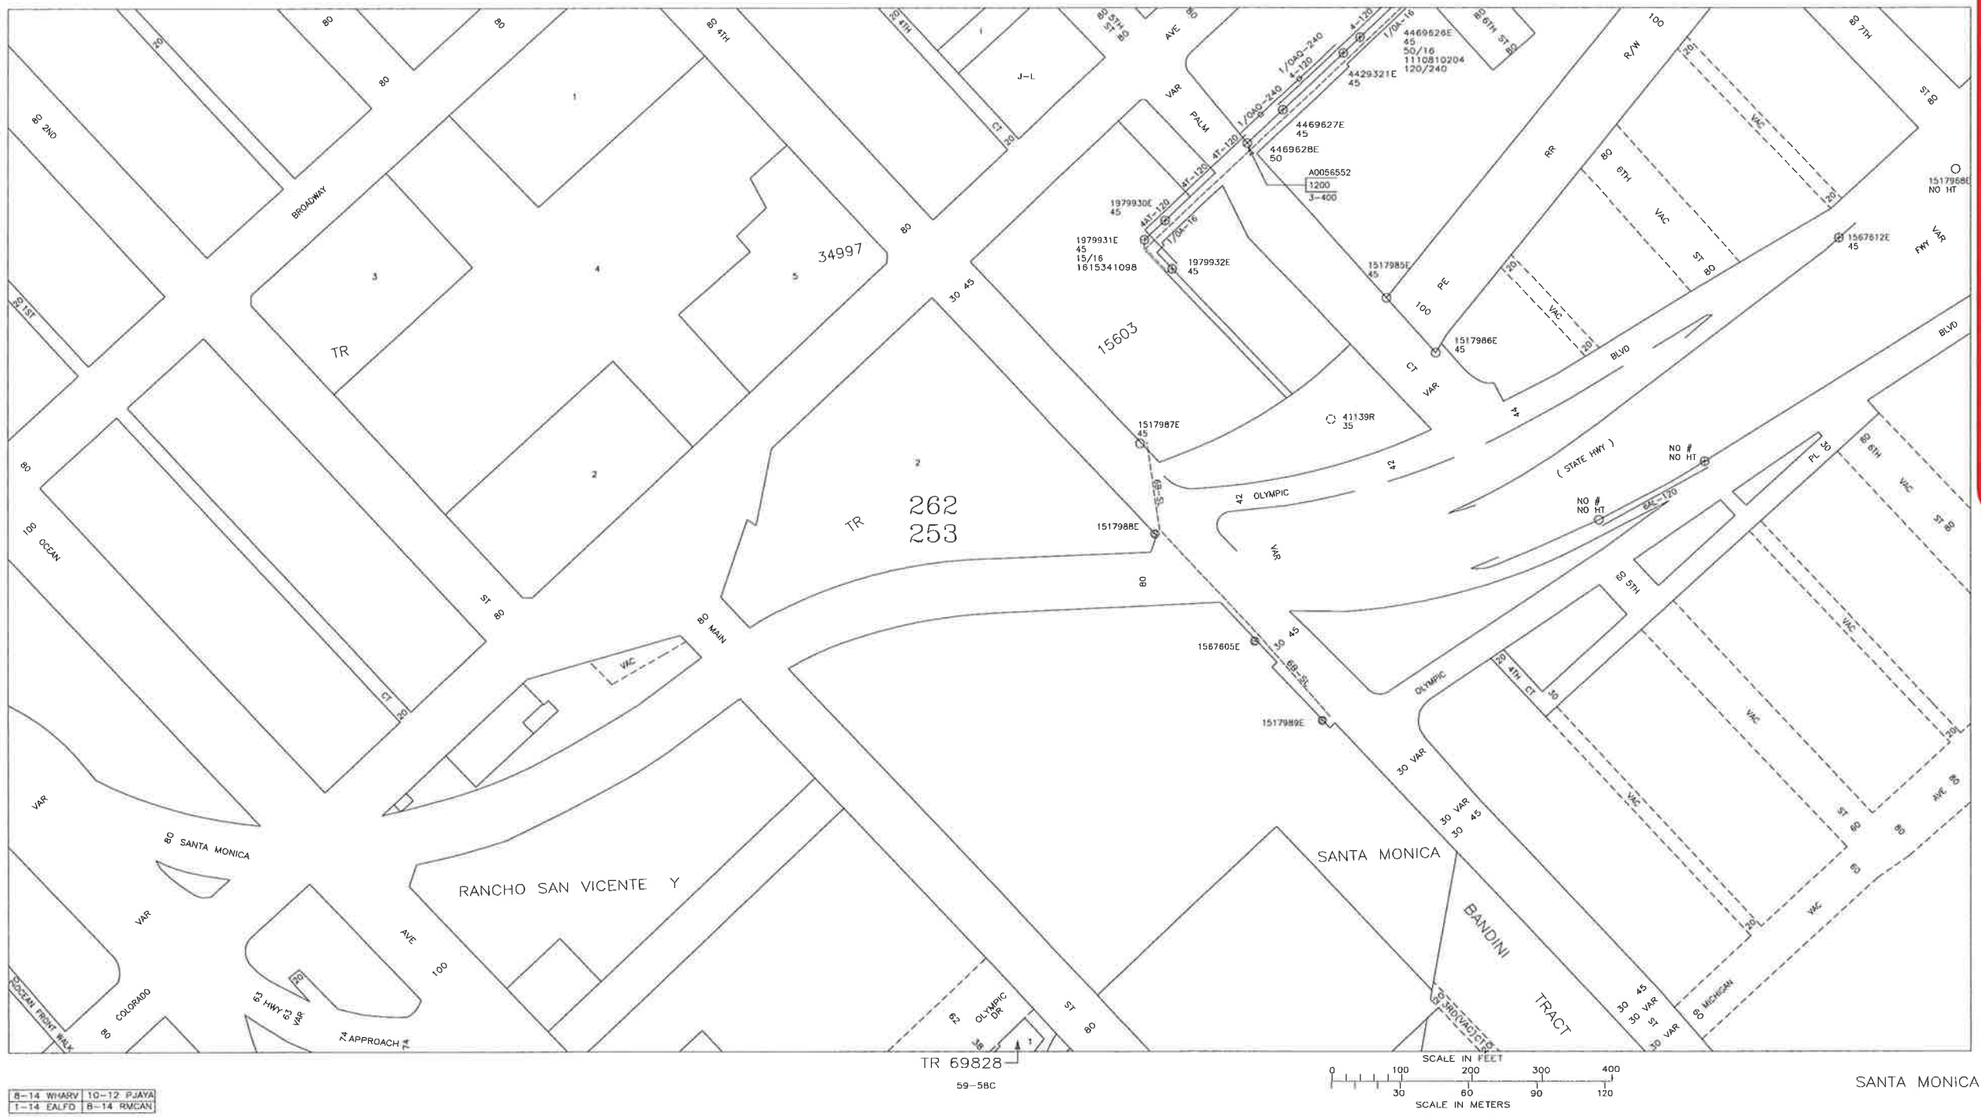
80
80
80

CONFIDENTIAL: CRITICAL ENERGY INFRASTRUCTURE
This diagram contains information relating to Southern California Edison Company's electric transmission/distribution system. It is classified as Critical Energy Infrastructure Information as defined in 18 code of Federal Regulations section 388.113(c)(1).
FOR REFERENCE ONLY This map has been created to SCE standards to be used by SCE personnel only and is not intended to be a legal representation of real property. Please don't forget to call Dig Alert: 1-800-227-2600
Unpublished work copyright 2004 Southern California Edison. All rights reserved. This unpublished work may not be electronically or physically copied or distributed without the express written permission of Southern California Edison.

59–58A–3

SANTA MONICA

H0940 TO C/L V0941
36' 1–4" 97
36' 4/0 98

H0940 TO CAP
36' 1–2" 97

H5470940 97
13"X24"X24"

SERV ACCT
20' #2 07

P5096 TO C/L V0941
28' 1–4" 03
8' 1–4" CUST
36' 3–1/0–16KV 03

P5485096
94"X72" CUST
225/278053160 7/16
120/208 3P–4W

VAR PALM

VAR

BLVD

PWY

VAR

BLVD

PL

20 STH

CT

20

42

OLYMPIC

(STATE HWY)

FRONTAGE RD

262
253

60 STH

ST

60

VAR SANTA MONICA

59–58A–5

59–58B–4

ABDN IN FIELD
15' 1–3" CUST
16' 1–3"

C/L X5299 TO C/L M8493
60' 1–4" 56

V5039141 TO M5038493
60' 5–4"
60' 3–6LCC–4KV 56
60' 3–4/0LC–4KV 56
60' 3–4/0LCC–16KV 56

CURB

OLYMPIC

VAR

4TH

CT

20

V5300 TO H3354
46' 1–4" 91
46' 1/0 91

H5393354 91
17"X30"X24"

V5300 TO X5299
143' 2–4" 91
143' 3–1/0–16KV 91
143' 1/0 92

X5415299 91
2'6"X4'X4'

C/L V9141 TO X5299
148' 1–4" 91
148' 3–1/0–16KV 91

X5299 TO C/L M8493
148' 1–4" 91
148' 3–1/0–16KV 91

V5415300 91
5'X10'6"X7'
2–10 SP VENTS
NECK 37"
25/16–120/240

9–11 JISTU	2–12 STEXA
8–07 MROSE	2–08 PJAYA


59–58A–9

SCALE IN FEET
0 30 60 90 120
SCALE IN METERS
0 9 18 27 36

02–06

SANTA MONICA

CONFIDENTIAL: CRITICAL ENERGY INFRASTRUCTURE
This diagram contains information relating to Southern California Edison Company's electric transmission/distribution system. It is classified as Critical Energy Infrastructure Information as defined in 18 code of Federal Regulations section 388.113(c)(1).
FOR REFERENCE ONLY This map has been created to SCE standards to be used by SCE personnel only and is not intended to be a legal representation of real property. Please don't forget to call Dig Alert: 1-800-227-2600
Unpublished work copyright 2004 Southern California Edison. All rights reserved. This unpublished work may not be electronically or physically copied or distributed without the express written permission of Southern California Edison.

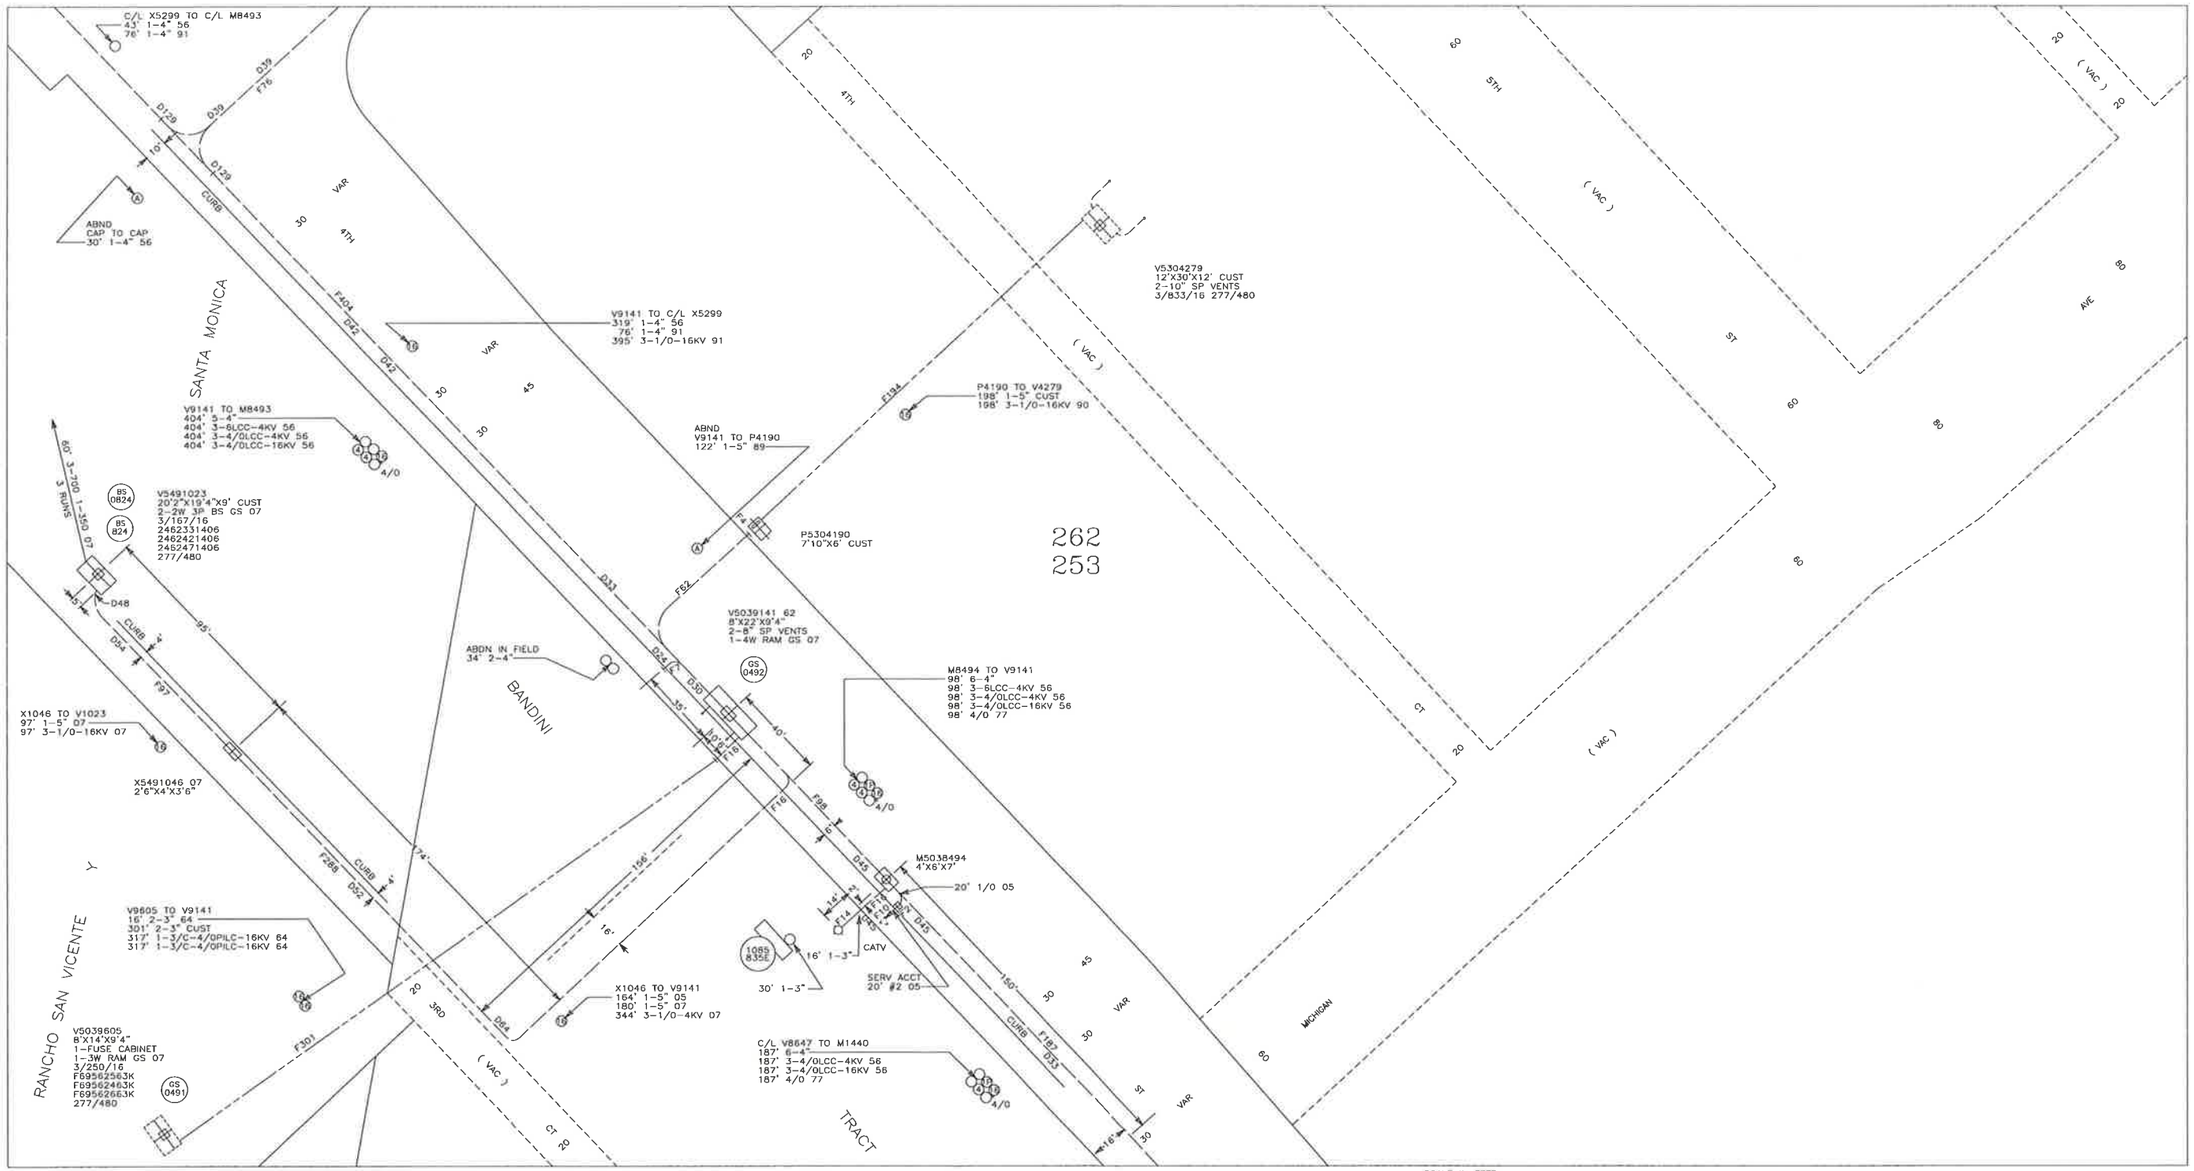

59-58A-8


59-58B-7

59-58C-3


SANTA MONICA

2-12 STEXA	8-07 PJAYA
10-07 SCEJD	1-12 NSWEE

02-06

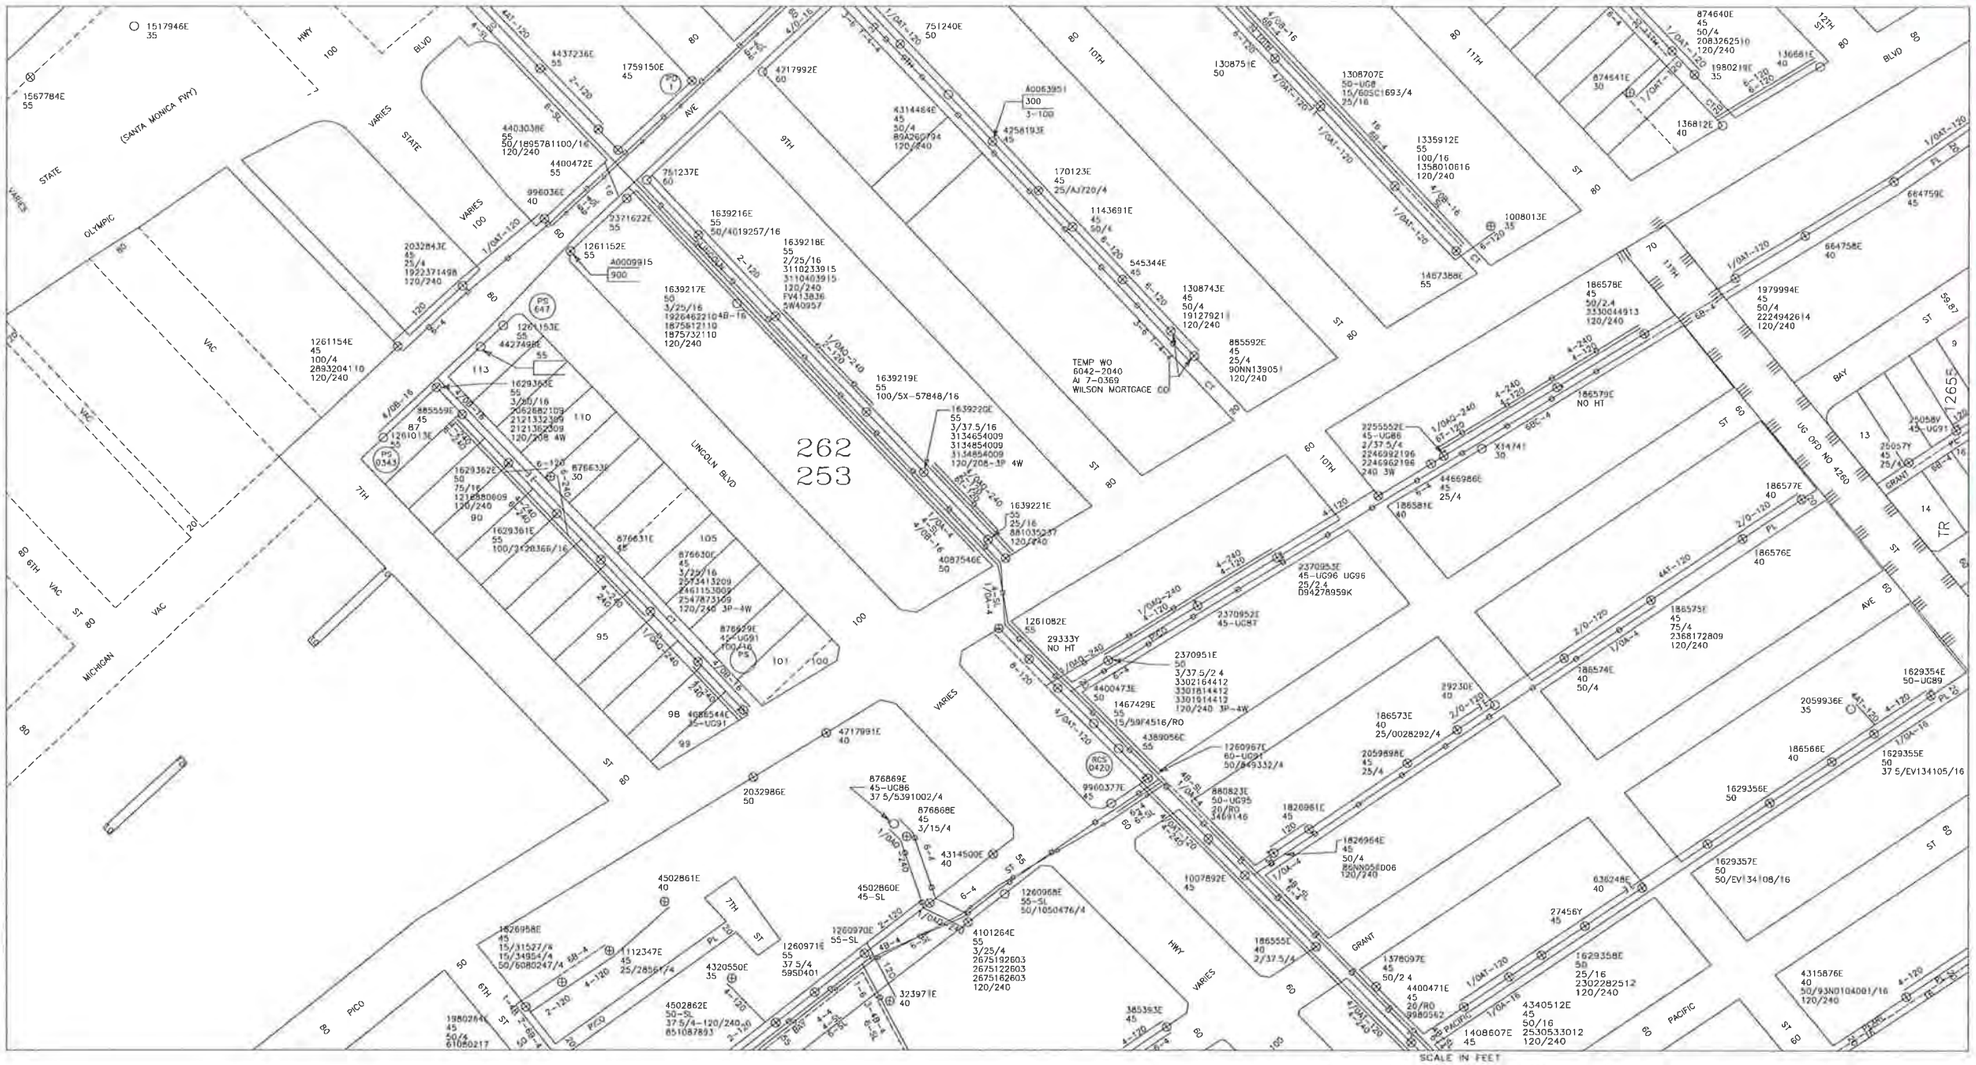

(SANTA MONICA FWY)
HWY
BLVD
AVE
ST
OLYMPIC
MICHIGAN
PICO
BAY
GRANT
PACIFIC
UNCOLN BLVD
VAC
STATE
VARIES
262
253
1517946E 35
1567784E 55
4437236E 55
1759150E 45
4717992E 60
751240E 50
4400472E 55
751237E 60
1639216E 55 50/4019257/16
1639218E 55 2/25/16 3110233915 3110403915 120/240 FV413836 5W40957
1639217E 50 3/25/16 19264622104B-16 1875812110 1875732110 120/240
1261152E 55
A0009915 900
1261153E 55
4427498E 55
1261154E 45 100/4 2893204110 120/240
1639220E 55 3/37.5/16 3134654009 3134854009 3134854008 120/208-3P 4W
1639221E 55 25/16 881035237 120/240
4087546E 50
1261082E 55
29333Y NO HT
4400473E 50
1467429E 55 15/99F4516/RO
2370951E 50 3/37.5/2 4 3302164412 3301814412 3301914412 120/240 3P-4W
2370952E 45-UG97
2370955E 45-UG96 UG98 25/2 4 094278959K
4389056E 55
1260967E 60-UG91 50/849332/4
9960377E 45
880823E 50-UG95 20/RO 3468146
1826961E 45
1824964E 45 50/4 86NN05ED06 120/240
1007892E 45
1260966E 55-SL 50/1050476/4
4101264E 55 3/25/4 2675192603 2675122603 2675182603 120/240
1260970E 55-SL
1260971E 55 37.5/4 59SD401
4320550E 35
4502862E 50-SL 37.5/4-120/240 85108793
4502860E 45-SL
4502861E 40
4314500E 40
876869E 45-UG86 37.5/5391002/4
876868E 45 3/15/4
2032986E 50
4217991E 40
1826958E 45 15/31527/4 15/34954/4 50/60802247/4
1112347E 45 25/28561/4
1980264E 45 50/4 61050217
323971E 40
1408607E 45
4340512E 45 50/16 2530533012 120/240
1378097E 45 50/2 4
4400471E 45 20/RO 9985942
1629358E 50 25/16 2302282512 120/240
27456Y 45
636248E 40
1629357E 50 50/EV134108/16
1629356E 50
1629355E 50 37.5/EV134105/16
4315876E 40 50/93N010A001/16 120/240
2059936E 35
1629354E 50-UG89
186574E 40 50/4
186575E 45 75/4 2368172809 120/240
186576E 40
186577E 40
4669866E 45 25/4
186581E 40
3255552E 45-UG86 2/37.5/4 2246992196 2246962196 240 3W
X14741 30
186579E NO HT
186578E 45 50/2.4 3330044913 120/240
1979994E 45 50/4 2224942614 120/240
1366812E 40
874541E 30
874640E 45 50/4 20832625)0 120/240
1980218E 35
664759E 45
664758E 40
1467386E 55
1008013E 35
1335912E 55 100/16 1358010816 120/240
1308707E 50-UG8 15/60SC1693/4 25/16
1308743E 45 50/4 19127921 120/240
885592E 45 25/4 80NN13905 120/240
1308751E 50
TEMP WO 6042-2040 AJ 7-0369 WILSON MORTGAGE CO
1639219E 55 100/5X-57848/16
1629362E 50 75/16 1215880609 120/240 90
1629361E 55 100/3120366/16
1629360E 55 3/25/16 2621332309 2121352309 120/208 4W
876633E 30
876631E 45
876630E 45 3/25/16 2573413209 2461153509 2547873509 120/240 3P-4W
876959E 45-UG91 100/16
4086544E 35-UG91
1261036E 55
1261037E 55
CONFIDENTIAL: CRITICAL ENERGY INFRASTRUCTURE
This diagram contains information relating to Southern California Edison Company's electric transmission/distribution system. It is classified as Critical Energy Infrastructure Information as defined in 18 code of Federal Regulations section 388.113(c)(1).
FOR REFERENCE ONLY This map has been created to SCE standards to be used by SCE personnel only and is not intended to be a legal representation of real property. Please don't forget to call Dig Alert: 1-800-227-2600
Unpublished work copyright 2004 Southern California Edison. All rights reserved. This unpublished work may not be electronically or physically copied or distributed without the express written permission of Southern California Edison.

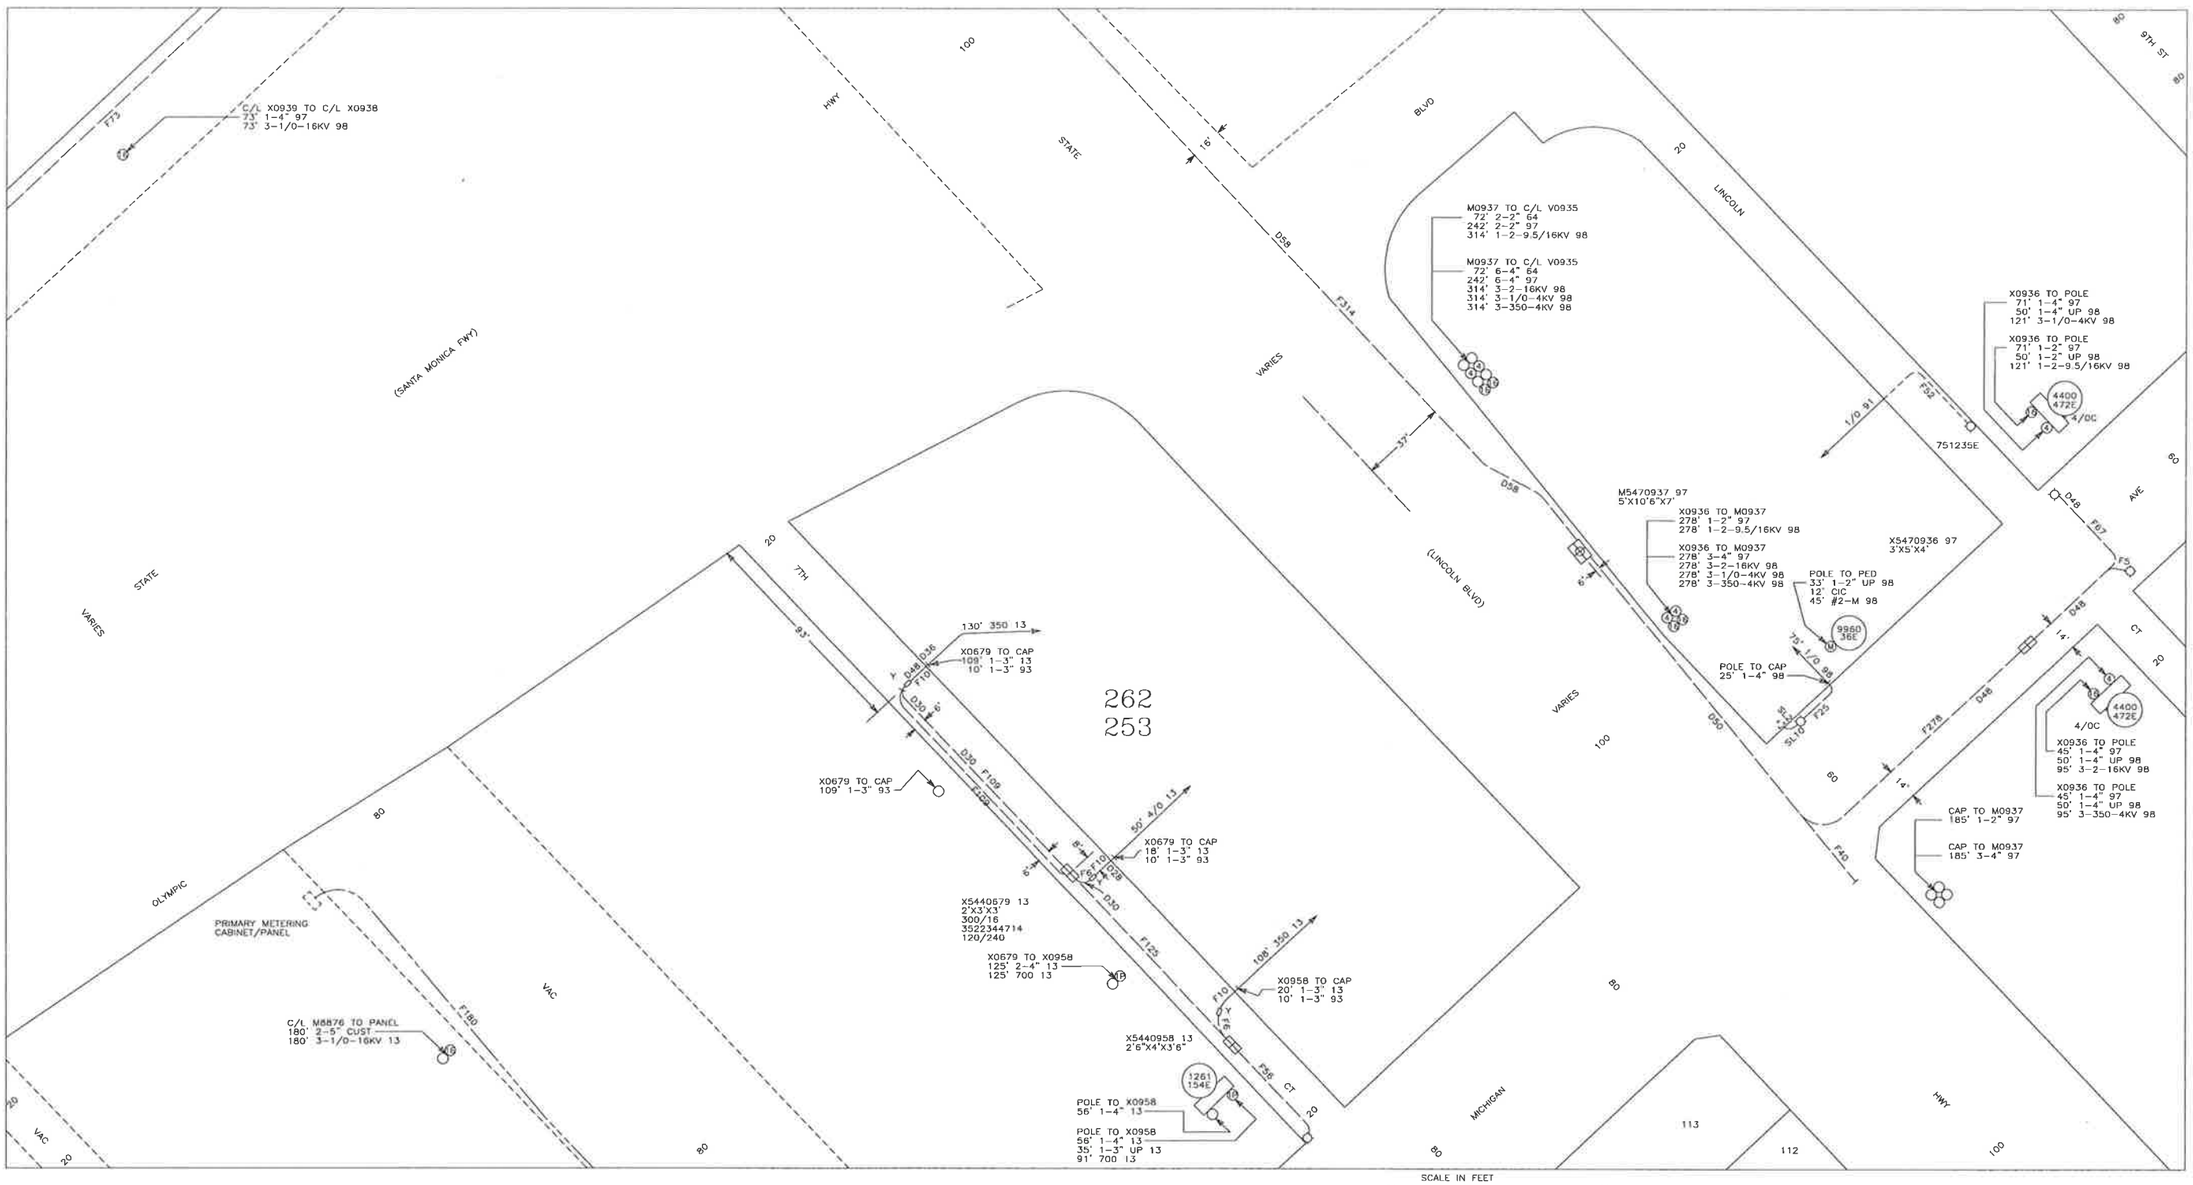


3-15 KSELD	4-15 PJAYA
12-12 CPOBL	5-14 BSHEF

CONFIDENTIAL: CRITICAL ENERGY INFRASTRUCTURE
This diagram contains information relating to Southern California Edison Company's electric transmission/distribution system. It is classified as Critical Energy Infrastructure Information as defined in 18 code of Federal Regulations section 388.113(c)(1).
FOR REFERENCE ONLY This map has been created to SCE standards to be used by SCE personnel only and is not intended to be a legal representation of real property. Please don't forget to call Dig Alert: 1-800-227-2600
Unpublished work copyright 2004 Southern California Edison. All rights reserved. This unpublished work may not be electronically or physically copied or distributed without the express written permission of Southern California Edison.

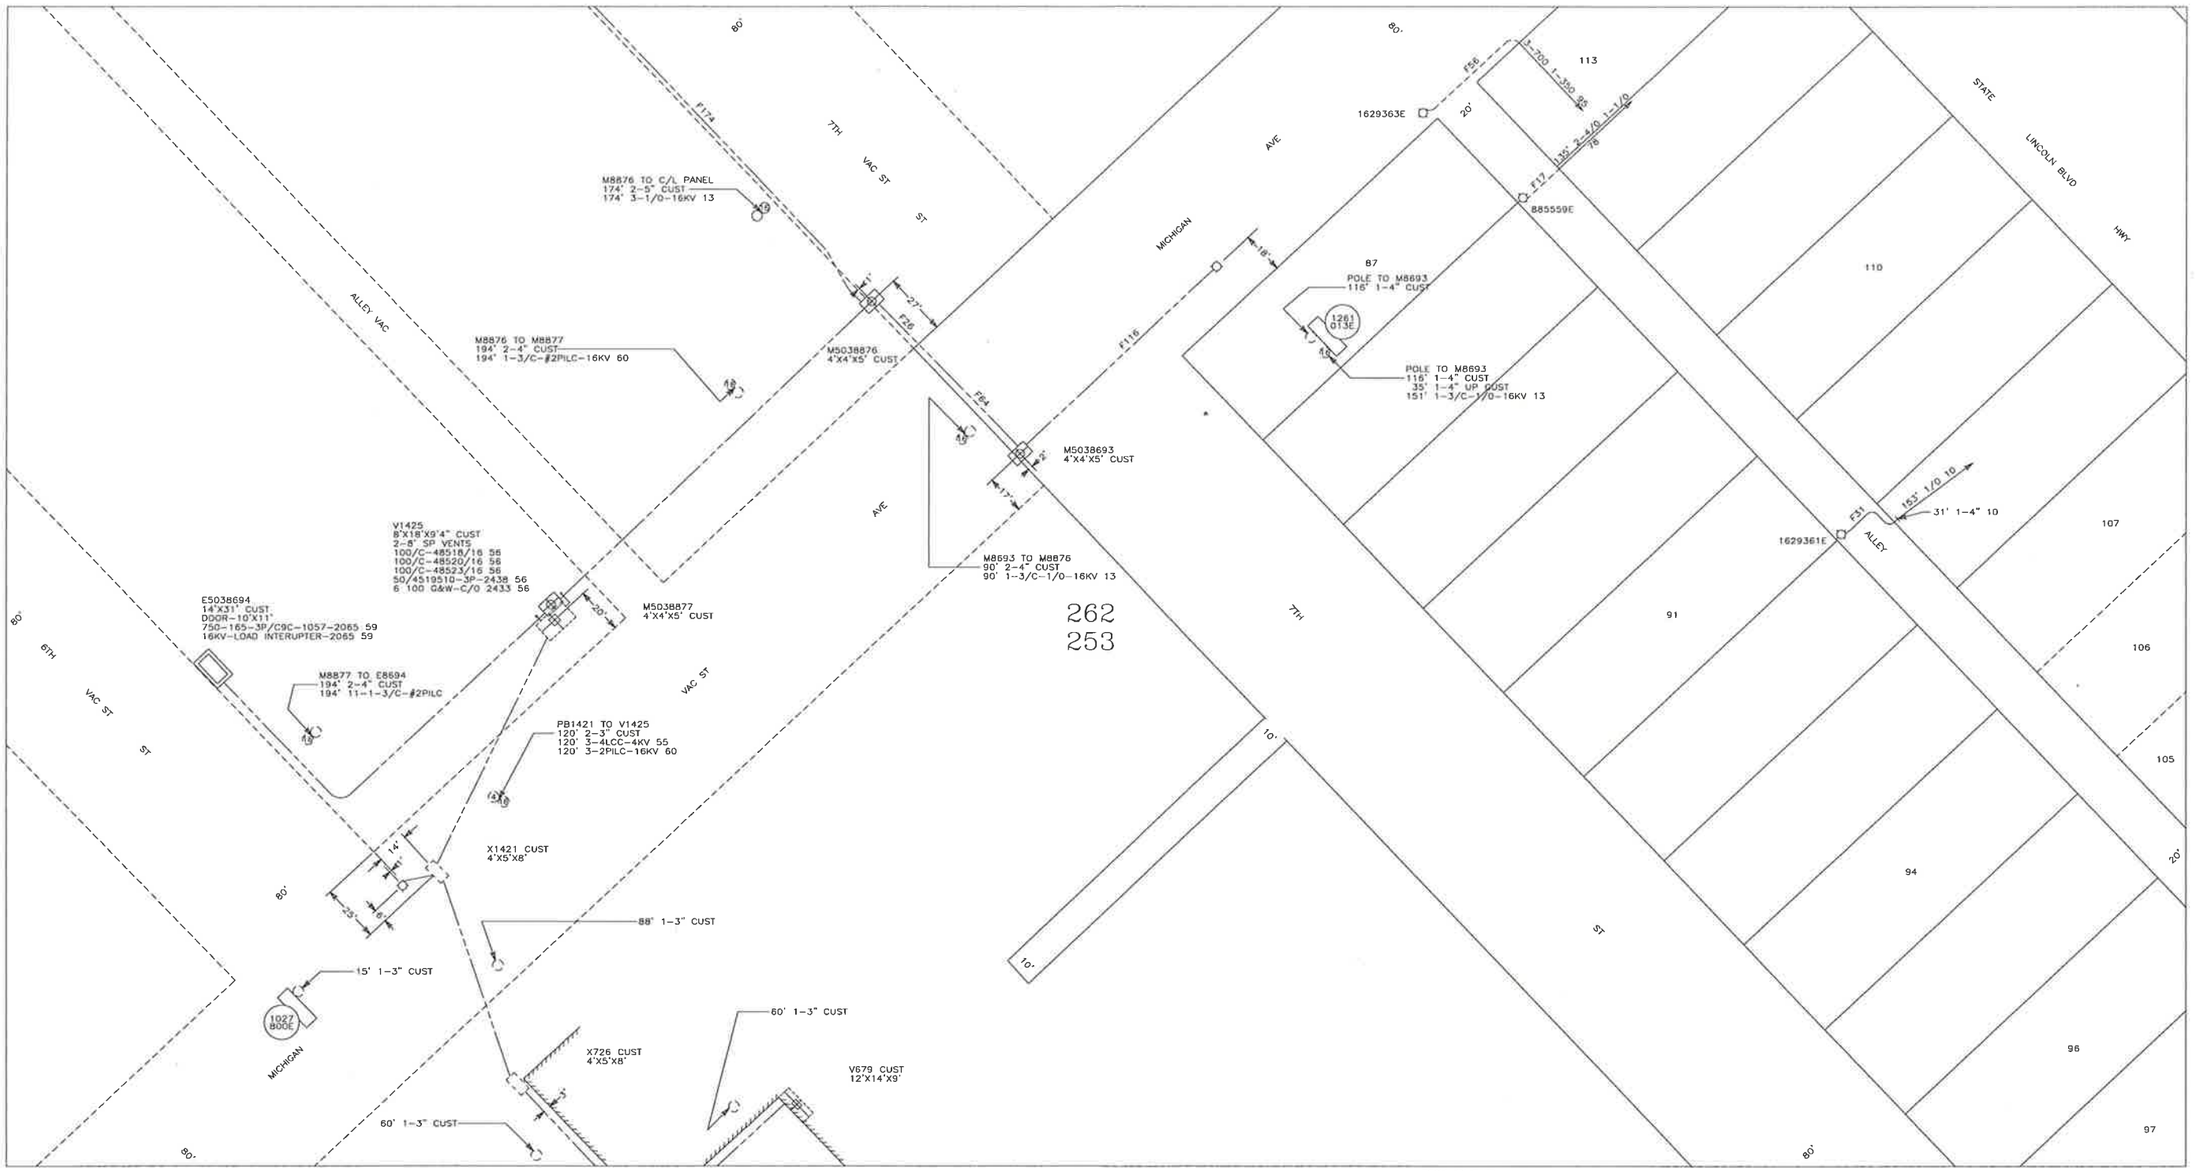

4-15 PJAYA	2-10 MBATE
1-13 MAUER	8-14 RMCAN

CONFIDENTIAL: CRITICAL ENERGY INFRASTRUCTURE
This diagram contains information relating to Southern California Edison Company's electric transmission/distribution system. It is classified as Critical Energy Infrastructure Information as defined in 18 code of Federal Regulations section 388.113(c)(1).
FOR REFERENCE ONLY This map has been created to SCE standards to be used by SCE personnel only and is not intended to be a legal representation of real property. Please don't forget to call Dig Alert: 1-800-227-2600
Unpublished work copyright 2004 Southern California Edison. All rights reserved. This unpublished work may not be electronically or physically copied or distributed without the express written permission of Southern California Edison.

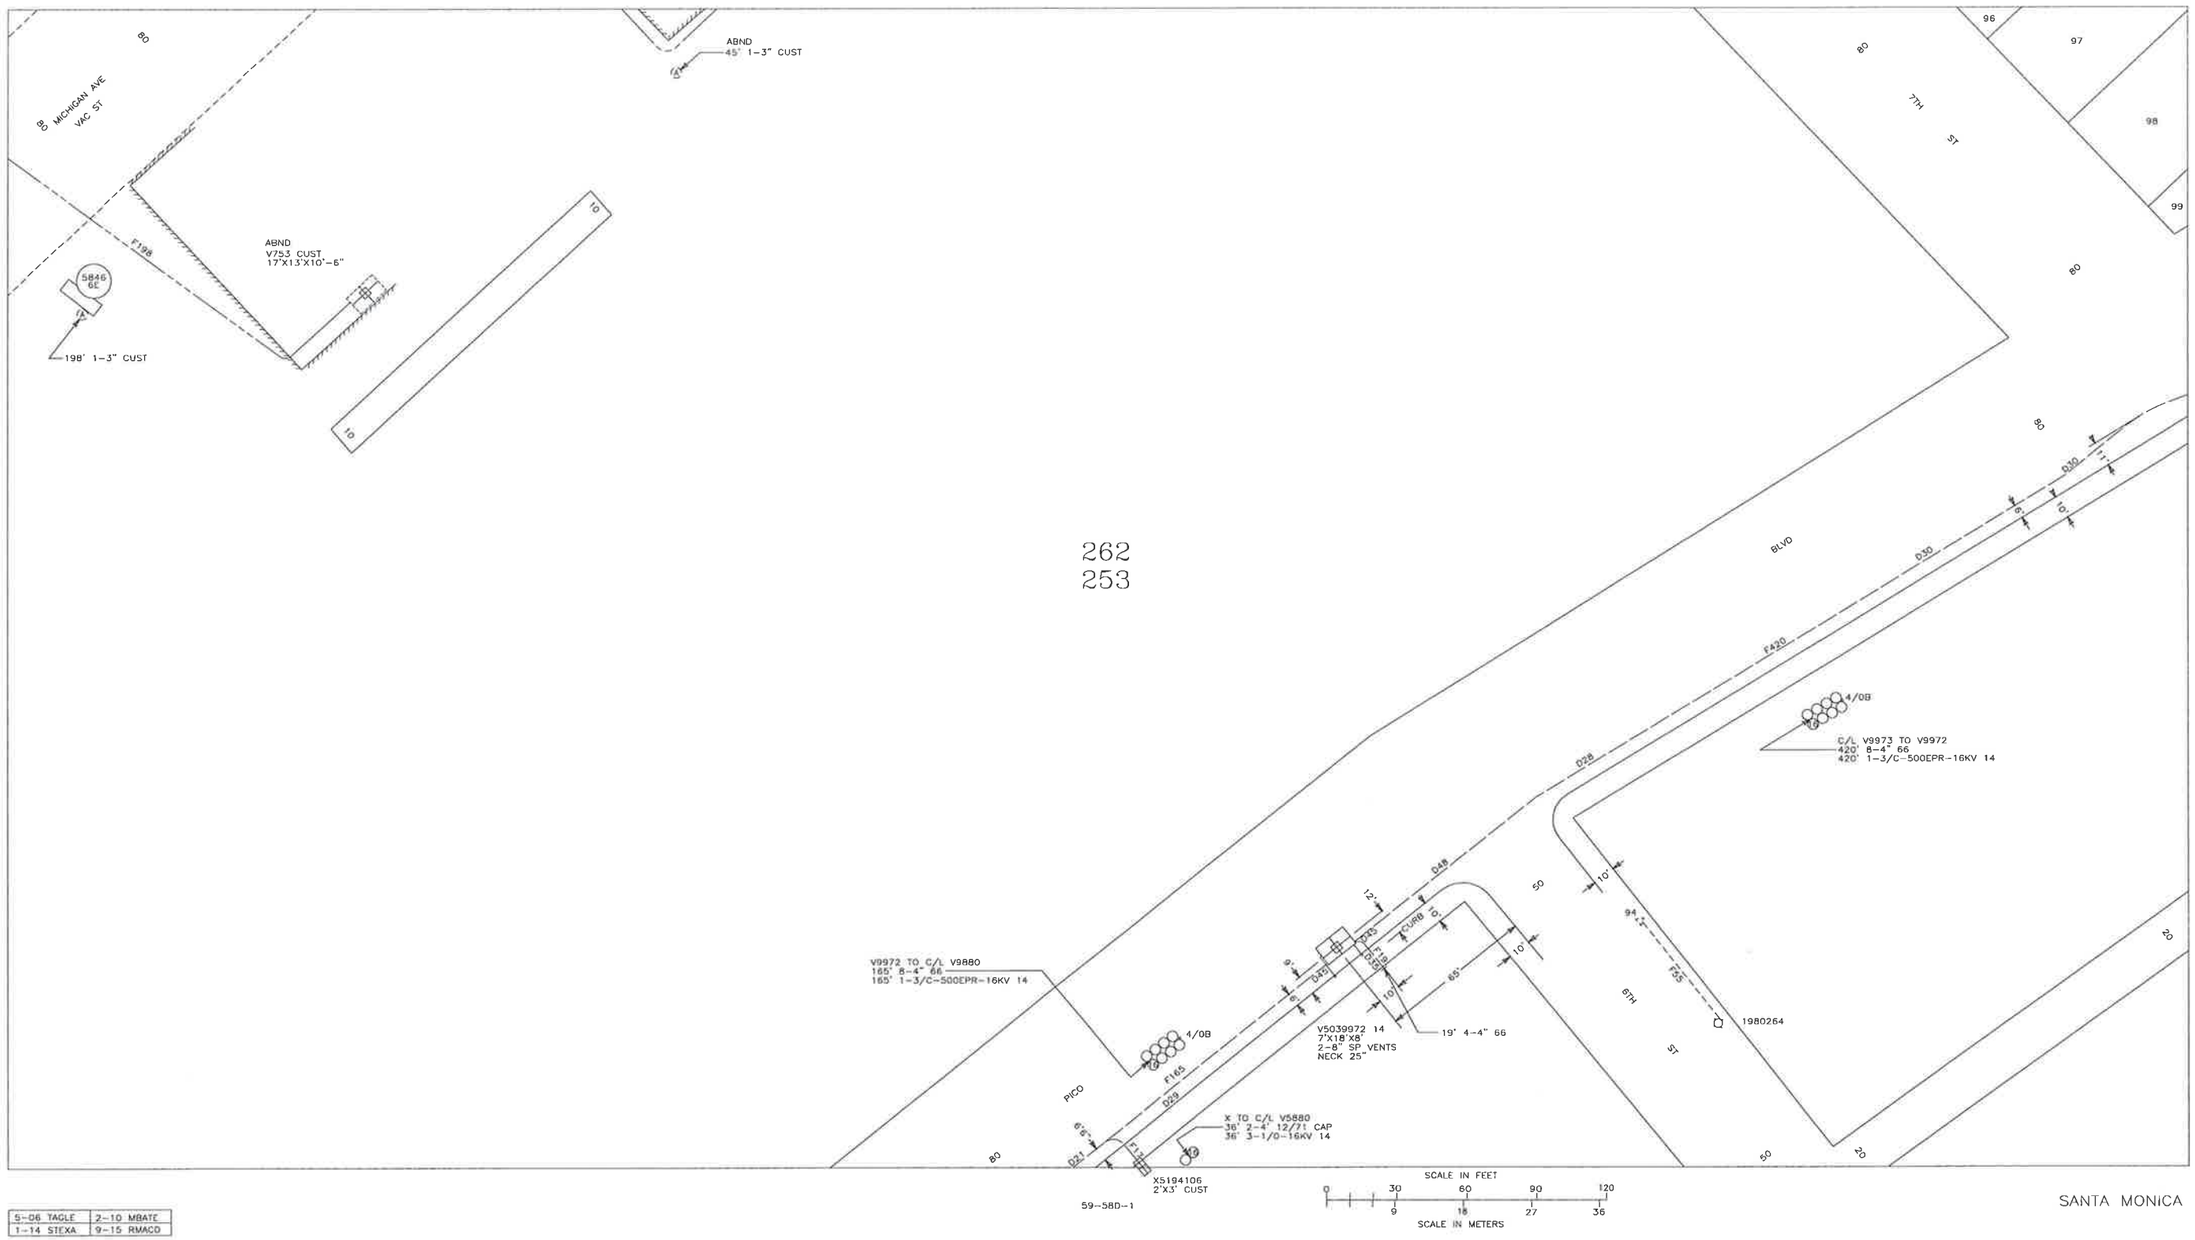

59-58A-9

59-58D-1

59-58B-8

02-06

SANTA MONICA

5-06 TAGLE	2-10 MBATC
1-14 STEXA	9-15 RMACO

Leighton Consulting, Inc.
A LEIGHTON GROUP COMPANY

September 30, 2016

Project No. 11428.003

Southern California Gas Company
Attention: Distribution (Santa Monica)
Fax: 909-305-8261

Leighton Consulting, Inc. (Leighton Consulting) is serving as environmental consultant to the Santa Monica – Malibu Unified School District Facility Improvement Projects (FIP) Department and is preparing an Environmental Hazard Report for proposed improvements at the **Santa Monica High School (SAMOHI)** site located at **601 Pico Boulevard** in the City of Santa Monica, Los Angeles County, California. The Los Angeles County Assessor's Office identifies the property as Assessor Parcel Numbers (APNs) 4290-003-901, 4290-005-900, 4290-006-904, 4290-007-902, and 4290-008-901. Enclosed is a copy of the Thomas Bros Guide page showing Map 671, with the site location.

We have reviewed the online Gas Transmission and High Pressure Distribution Pipeline Interactive Map – LA. The information we would like to confirm is:

1. Are there any high pressure pipelines within 1,500 feet of this school site?
2. What diameter are these pipelines?
3. What are their normal operating pressures?
4. What types of gas do the pipelines convey?

Pursuant to Public Resources Code Section 21151.8 and Education Code Section 17213, Leighton Consulting would like to request pipeline information for the subject property. Leighton Consulting is requesting any information concerning above or below ground pipelines at or within 1,500 feet of the school site or other environmental concerns your company may have on file associated with this site.

Thank you very much for your time and assistance. Please contact me at (949) 681-4264 or via email at jharriman@leightongroup.com if you have any questions or need additional information.

Respectfully submitted,
LEIGHTON CONSULTING, INC.

Julie Harriman, PE
Associate Engineer
(949) 681-4264 direct#
(949) 250-1114 fax#
jharriman@leightongroup.com

Attachment: Thomas Bros Guide page

****
*** TX REPORT ***
****

TRANSMISSION OK

TX/RX NO	0179
RECIPIENT ADDRESS	919093058261
DESTINATION ID	
ST. TIME	09/30 15:57
TIME USE	01'45
PAGES SENT	2
RESULT	OK

Leighton Consulting, Inc.
A LEIGHTON GROUP COMPANY

September 30, 2016

Project No. 11428.003

Southern California Gas Company
Attention: Distribution (Santa Monica)
Fax: 909-305-8261

Leighton Consulting, Inc. (Leighton Consulting) is serving as environmental consultant to the Santa Monica – Malibu Unified School District Facility Improvement Projects (FIP) Department and is preparing an Environmental Hazard Report for proposed improvements at the **Santa Monica High School (SAMOHI)** site located at **601 Pico Boulevard** in the City of Santa Monica, Los Angeles County, California. The Los Angeles County Assessor's Office identifies the property as Assessor Parcel Numbers (APNs) 4290-003-901, 4290-005-900, 4290-006-904, 4290-007-902, and 4290-008-901. Enclosed is a copy of the Thomas Bros Guide page showing Map 671, with the site location.

We have reviewed the online Gas Transmission and High Pressure Distribution Pipeline Interactive Map – LA. The information we would like to confirm is:

1. Are there any high pressure pipelines within 1,500 feet of this school site?
2. What diameter are these pipelines?
3. What are their normal operating pressures?
4. What types of gas do the pipelines convey?


Pursuant to Public Resources Code Section 21151.8 and Education Code Section 17213, Leighton Consulting would like to request pipeline information for the subject property. Leighton Consulting is requesting any information concerning above or below ground pipelines at or within 1,500 feet of the school site or other environmental concerns your company may have on file associated with this site.

Thank you very much for your time and assistance. Please contact me at (949) 681-4264 or via email at jharriman@leightongroup.com if you have any questions or need additional information.

Respectfully submitted,

Gas Transmission and High Pressure Distribution Pipeline Interactive Map - LA

601 pico boulevard, santa mc Find Address Enter your zip code or address.

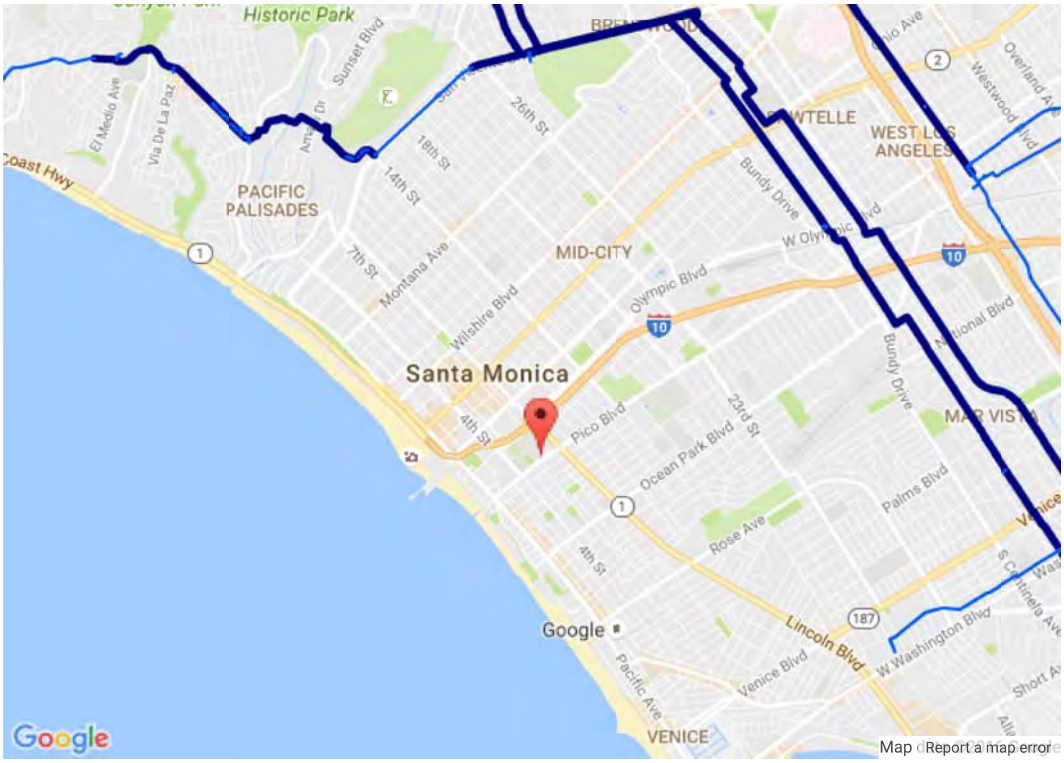

Dark Blue Transmission Lines: Generally large diameter pipelines that operate at pressures above 200 psi and transport gas from supply points to the gas distribution system.

Light Blue High Pressure Distribution Lines: Pipelines that operate at pressures above 60 psi and deliver gas in smaller volumes to the lower pressure distribution system.

Accuracy of pipeline locations can vary +/- 500 feet.

Information from this website should *never* be used as a substitute for calling 811 two business days before digging.

Southern California Gas Company (SoCalGas) is providing this map as a courtesy and for general information purposes only. It does not represent that the information contained herein is accurate for any particular purpose, and therefore disclaims all warranties, expressed or implied, including the warranty of fitness for a particular purpose. Independent verification from experts should be obtained prior to any specific use. Recipient accepts full responsibility for any consequences associated with use of this information.

Julie Harriman

From: Singleton, Zakee <ZSingleton@semprautilities.com>
Sent: Tuesday, October 11, 2016 7:38 AM
To: Julie Harriman
Subject: RE: Pipeline information request for school site - Santa Monica High School
Attachments: 601 Pico Blvd.pdf

Sorry for the delay but our mapping system was down for 4 days.

1. According to our records there are no high pressure gas lines within 1500 feet.
2. N/A
3. N/A
4. All of our pipelines transport Natural Gas.
5. I have attached an as-built map of the surrounding area detailing our gas pipeline system. All pipes depicted are under 60 PSIG which is our high pressure threshold.

Zakee Singleton
Planning Associate
(310)605-7931
Southern California Gas Company
Northwest Region Compton Headquarters
701 N Bullis Rd, Compton, CA 90224

From: Julie Harriman [mailto:jharriman@leightongroup.com]
Sent: Monday, October 10, 2016 5:05 PM
To: Singleton, Zakee
Subject: [EXTERNAL] RE: Pipeline information request for school site - Santa Monica High School

Good afternoon,

When do you anticipate providing a response to the below request?

Thank you,
Julie

From: Julie Harriman
Sent: Thursday, October 06, 2016 2:45 PM
To: 'ZSINGLETON@SEMPRAUTILITIES.COM'
Subject: Pipeline information request for school site - Santa Monica High School

Good Afternoon,

Leighton Consulting, Inc. (Leighton Consulting) is serving as environmental consultant to the Santa Monica – Malibu Unified School District Facility Improvement Projects (FIP) Department and is preparing an Environmental Hazard Report for proposed improvements at the **Santa Monica High School (SAMOHI)** site located at **601 Pico Boulevard** in the City of Santa Monica, Los Angeles County, California. The Los Angeles County Assessor's Office identifies the property as Assessor Parcel Numbers (APNs) 4290-003-901, 4290-005-900, 4290-006-904, 4290-007-902, and 4290-008-901. Enclosed is a copy of the Thomas Bros Guide page showing Map 671, with the site location.

The information we would like to find out is:

1. Are there any high pressure pipelines within 1,500 feet of this school site?
2. What diameter are these pipelines?
3. What are their normal operating pressures?
4. What types of gas do the pipelines convey?

Pursuant to Public Resources Code Section 21151.8 and Education Code Section 17213, Leighton Consulting would like to request pipeline information for the subject property. Leighton Consulting is requesting any information concerning above or below ground pipelines at or within the vicinity of the school site or other environmentally sensitive concerns the Southern California Gas Company/Sempra Utilities may have on file associated with this site.

Thank you very much for your time and assistance. Please contact me at (949) 681-4264 or via email at jharriman@leightongroup.com if you have any questions or need additional information.

Respectfully submitted,
Julie

Julie C. Harriman, P.E.
Associate Engineer
Leighton
17781 Cowan, Irvine, CA 92614
(949) 681-4264 – Direct
(949) 572-8129 – Cell

Geotechnical | Geoenvironmental | Materials Testing

SOLUTIONS YOU CAN BUILD ON

This email originated outside of Sempra Energy. Be cautious of attachments, web links, or requests for information.

362370.76,3764762.73

Center: 362889.65, 3764407.33

363408.53,3764762.73

362370.76,3764051.93

363408.53,3764051.93

LA 2446-4

LA 2447-2

LA 2281-3

LA 2280-1

SANTA MONICA HIGH SCHOOL

SANTA MONICA CITY HALL

SANTA MONICA COURTHOUSE

ROTH SHOPPING CENTER HOLDING C

GERMAN AMERICAN CLUB OF SANTA

CHRISTIAN METHODIST CHURCH

JOSLYN PARK

LINCOLN BLVD

OLYMPIC BLVD

PICO BLVD

INTERSTATE 10

4TH ST

5TH ST

6TH ST

7TH ST

8TH ST

9TH ST

10TH ST

11TH ST

MAIN ST

BAY ST

GRANT ST

PACIFIC ST

STRAND ST

KENSINGTON RD

SEVENTH ST

NINTH ST

MICHIGAN AVE

30m

100ft

Map Title:

Printed By:

COMPLISingle1

Printed Date: 10/11/2016

LIABILITY STATEMENT: The Features and their depiction on these maps are believed to be reasonably accurate, but the maps are not to be used in lieu of field verification or calling USA at (800) 427-4133. NO WARRANTY expressed or implied (including of merchantability or of fitness for a particular purpose) is made as to any matter, including but not limited to, the design, size, type or location of the Facilities, their presence or absence, the accuracy of the maps, the means used to transmit the data, absence of viruses (if transmitted electronically, by disk or diskette), data translation or transmission errors or omissions, compatibility with the user's system or its ability to interpret the data correctly or at all, or any other matters. The Gas Company has a no liability for damages (direct, indirect, consequential, incidental or punitive) arising from the transmission, receipt or use by others of the maps or information contained in the maps. "Certain technology used and/or forms a Protected Intellectual Property (c) 1997 / Other Established Property (c) / All rights reserved"

SoCalGas

Sempra Energy utility

Julie Harriman

From: Julie Harriman
Sent: Thursday, October 06, 2016 2:45 PM
To: 'ZSINGLETON@SEMPRAUTILITIES.COM'
Subject: Pipeline information request for school site - Santa Monica High School
Attachments: Thomas Guide Page.pdf

Good Afternoon,

Leighton Consulting, Inc. (Leighton Consulting) is serving as environmental consultant to the Santa Monica – Malibu Unified School District Facility Improvement Projects (FIP) Department and is preparing an Environmental Hazard Report for proposed improvements at the **Santa Monica High School (SAMOHI)** site located at **601 Pico Boulevard** in the City of Santa Monica, Los Angeles County, California. The Los Angeles County Assessor's Office identifies the property as Assessor Parcel Numbers (APNs) 4290-003-901, 4290-005-900, 4290-006-904, 4290-007-902, and 4290-008-901. Enclosed is a copy of the Thomas Bros Guide page showing Map 671, with the site location.

The information we would like to find out is:

1. Are there any high pressure pipelines within 1,500 feet of this school site?
2. What diameter are these pipelines?
3. What are their normal operating pressures?
4. What types of gas do the pipelines convey?

Pursuant to Public Resources Code Section 21151.8 and Education Code Section 17213, Leighton Consulting would like to request pipeline information for the subject property. Leighton Consulting is requesting any information concerning above or below ground pipelines at or within the vicinity of the school site or other environmentally sensitive concerns the Southern California Gas Company/Sempra Utilities may have on file associated with this site.

Thank you very much for your time and assistance. Please contact me at (949) 681-4264 or via email at jharriman@leightongroup.com if you have any questions or need additional information.

Respectfully submitted,
Julie

Julie C. Harriman, P.E.
Associate Engineer
Leighton
17781 Cowan, Irvine, CA 92614
(949) 681-4264 – Direct
(949) 572-8129 – Cell

Geotechnical | Geoenvironmental | Materials Testing

SOLUTIONS YOU CAN BUILD ON

Julie Harriman

From: Etherly, Gale <GEtherly@semprautilities.com>
Sent: Saturday, October 15, 2016 10:50 AM
To: Julie Harriman
Cc: Hutchinson, Larry M
Subject: Santa Monica High School - 601 Pico Boulevard
Attachments: Atlas letter 43-2016-09-00043 Santa Monica High School Leighton ....pdf; LA 2280-1 43-2016-09-00043 601 Pico Boulevard Leighton Consulting, Inc..pdf

Ms. Julie Harriman,

Please refer to Job ID# 43-2016-09-00043 when referring to this project.

Thanks,

Gale Etherly
Pipeline Planning Assistant
Pacific Region
(310) 687-2020

Southern California Gas Company

A Sempra Energy utility℠

October 15, 2016

Leighton Consulting, Inc.
17781 Cowan
Irvine, CA 92614-6009

Attention: Ms. Julie Harriman,

Subject: Santa Monica High School - 601 Pico Boulevard
Project No. 11428.003
The Gas Company, Pacific Region's Job ID No. 43-2016-09-00043
Please refer to the above Job ID Number in all future correspondence.

Enclosed is a copy of our Atlas Sheets with the approximate locations` of our gas mains for you to post to your proposed project plans. There also may be service laterals coming from mains that are not identified on the plans. The dimensions and locations of the mains are believed to be reasonably correct but are not guaranteed.

The depths of our facilities vary and can only be confirmed by pot holing, or some other acceptable method of taking elevations.

It is extremely important that you furnish us with "signed" final plans, before construction, including profiles and subsequent plan revisions as soon as they are available. A minimum of twelve (12) weeks is needed to analyze the plans and design alterations for any conflicting facilities. Depending on the magnitude of the work involved, additional time may be required to clear the conflict.

Underground Service Alert (USA), (800) 442-4133 or (800) 227-2600, must be notified 48 hours prior to commencing work. Please keep us informed of construction schedules, pre-construction meetings, etc., so that we can schedule our work accordingly. If no action is taken on this project within 24 months, plans will be discarded. Please call Larry Hutchinson at (310) 605-2116 for further assistance.

Gale Etherly for Larry Hutchinson
Cc: file: Job ID# 43-2016-09-00043
Enclosure: LA 2280-1
1atlas.doc

362344.4,3764749.67

Center: 362863.28, 3764394.27

363382.17,3764749.67

362344.4,3764038.87

363382.17,3764038.87

30m
100ft

Map Title:
Printed By: CORP/CORP-TPOTE
Printed Date: 10/14/2016

LA 2446-4

LA 2281-3

LA 2447-2

LA 2280-1

PACIFIC REGION

SANTA MONICA DISTRICT

JOSLYN PARK

SANTA MONICA HIGH SCHOOL

SANTA MONICA COURTHOUSE

SANTA MONICA CITY HALL

ROTH SHOPPING CENTER HOLDING C

GERMAN AMERICAN CLUB OF SANTA

CHRISTIAN METHODIST CHURCH

LINCOLN BLVD

PICO BLVD

OLYMPIC BLVD

INTERSTATE 10

MAIN ST

OCEAN AVE

7TH ST

8TH ST

9TH ST

10TH ST

BAY ST

GRANT ST

PACIFIC ST

STRAND ST

KENSINGTON RD

MICHIGAN AVE

LIABILITY STATEMENT: The facilities and their depiction on these maps are believed to be reasonably accurate, but the maps are not to be used in lieu of field verification or calling USA at 800-422-4133. NO WARRANTY (expressed or implied (including all merchantability or of fitness for a particular purpose)) is made as to any matter, including but not limited to, the design, size, type or location of the facilities, their presence or absence, the accuracy of the maps, the means used to transmit the data, absence of viruses (if transmitted electronically, by disk or diskette), data translation or transmission errors or omissions, compatibility with the user's system or its ability to interpret the data correctly or at all, or any other matter. The Gas Company has no liability for damages (direct, indirect, consequential, incidental or punitive) arising from the transmission, receipt or use by others of the maps or information contained in the maps. "Certain technology used under license from ATOS. Confidential Property of L.A.C. Copyright © 1995 - 2007 ATOS. Confidential Property of L.A.C. All rights reserved."

SoCalGas
Sempra Energy utility

Leighton Consulting, Inc.
A LEIGHTON GROUP COMPANY

September 30, 2016

Project No. 11428.003

Mr. Martin Wells
California Division of Oil, Gas, and Geothermal Resources (DOGGR)
5816 Corporate Avenue, Suite 200
Cypress, California 90630-4731
Fax #: (714) 816-6853

Leighton Consulting, Inc. (Leighton Consulting) is serving as environmental consultant to the Santa Monica – Malibu Unified School District Facility Improvement Projects (FIP) Department and is preparing an Environmental Hazard Report for proposed improvements at the **Santa Monica High School (SAMOHI)** site located at **601 Pico Boulevard** in the City of Santa Monica, Los Angeles County, California. Please see the included copy of the Thomas Guide map with the marked site location and site boundary.

Pursuant to Public Resources Code Section 21151.8 and Education Code Section 17213, Leighton Consulting would like any information you may have for this school site. Leighton Consulting is requesting any information concerning above or below ground utilities at or within 1,500-feet of the proposed school site or any other environmental concerns this office may have on file associated with this site.

Thank you very much for your time and assistance. Please contact me if you have any questions or need additional information.

Respectfully submitted,
LEIGHTON CONSULTING, INC.

Julie Harriman, PE
Associate Engineer
(949) 681-4264 direct#
(949) 250-1114 fax#
jharriman@leightongroup.com

Attachment: Thomas Bros Guide page

****
*** TX REPORT ***
****

TRANSMISSION OK

TX/RX NO	0180
RECIPIENT ADDRESS	917148166853
DESTINATION ID	
ST. TIME	09/30 18:15
TIME USE	00'31
PAGES SENT	2
RESULT	OK

Leighton Consulting, Inc.
A LEIGHTON GROUP COMPANY

September 30, 2016

Project No. 11428.003

Mr. Martin Wells
California Division of Oil, Gas, and Geothermal Resources (DOGGR)
5816 Corporate Avenue, Suite 200
Cypress, California 90630-4731
Fax #: (714) 816-6853

Leighton Consulting, Inc. (Leighton Consulting) is serving as environmental consultant to the Santa Monica – Malibu Unified School District Facility Improvement Projects (FIP) Department and is preparing an Environmental Hazard Report for proposed improvements at the **Santa Monica High School (SAMOHI)** site located at **601 Pico Boulevard** in the City of Santa Monica, Los Angeles County, California. Please see the included copy of the Thomas Guide map with the marked site location and site boundary.


Pursuant to Public Resources Code Section 21151.8 and Education Code Section 17213, Leighton Consulting would like any information you may have for this school site. Leighton Consulting is requesting any information concerning above or below ground utilities at or within 1,500-feet of the proposed school site or any other environmental concerns this office may have on file associated with this site.

Thank you very much for your time and assistance. Please contact me if you have any questions or need additional information.

Respectfully submitted,

Pipeline and Hazardous Materials Safety Administration

NATIONAL PIPELINE MAPPING SYSTEM

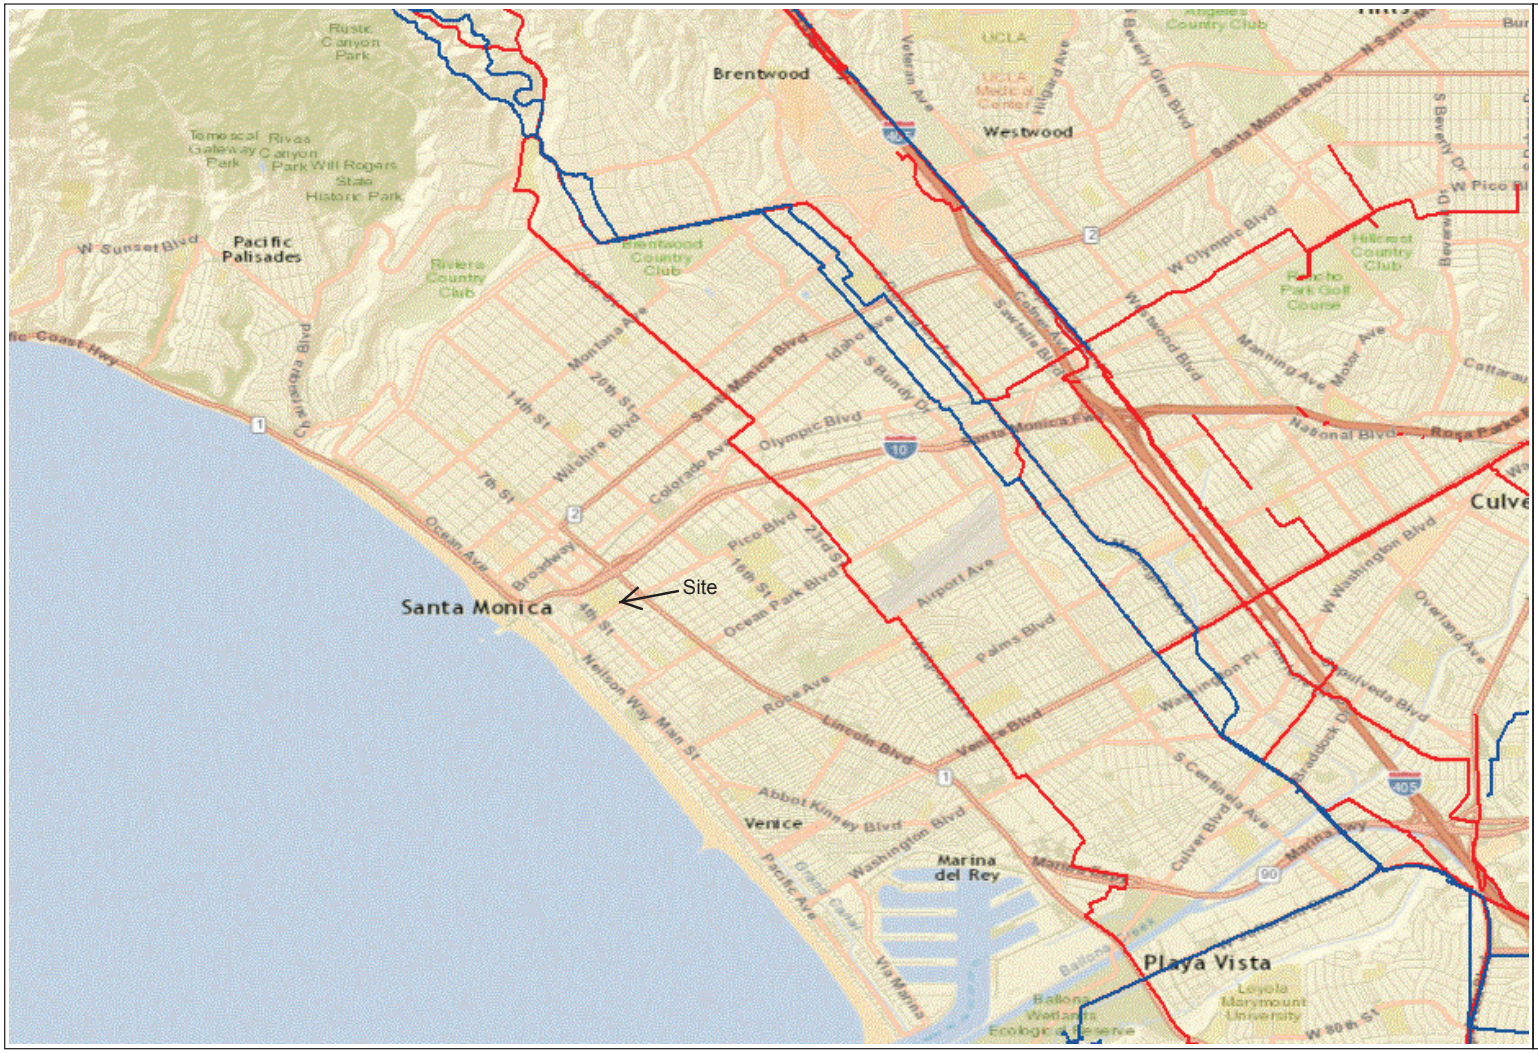

Legend

- Gas Transmission Pipelines
- Hazardous Liquid Pipelines

0 0.6 Miles

Pipelines depicted on this map represent gas transmission and hazardous liquid lines only. Gas gathering and gas distribution systems are not represented.

This map should never be used as a substitute for contacting a one-call center prior to excavation activities. Please call 811 before any digging occurs.

Questions regarding this map or its contents can be directed to npms-nr@mbakercorp.com.

Projection: Geographic

Datum: NAD83

Map produced by the NPMS Public Viewer at www.npms.phmsa.dot.gov

Date Printed: Sep 30, 2016

811 Know what's below. Call before you dig.

Julie Harriman

From: Carlos Rosales <Carlos.Rosales@SMGOV.NET>
Sent: Wednesday, October 12, 2016 7:28 AM
To: Julie Harriman
Subject: RE: Request for Information Related to Proposed Improvements at Santa Monica High School

Hello Julie,

Please take a look at the red-mark comments (only pipe size was verified, not distance). I used the map you provided for the water main location/reach.

- High-Volume Water 12-inch Lincoln Boulevard ~205 feet from the school 12" water main
- High-Volume Water 12-inch Pico Boulevard ~510 feet away – 12" water main
- High-Volume Water 10-inch / 12-inch 4th Street ~800 feet away – 12" water main
- High-Volume Water 12-inch 5th Street ~615 feet away – 12" water main
- High-Volume Water 12-inch Colorado Avenue ~1,070 feet away – 16" water main
- High-Volume Water 12-inch Main Street ~1,400 feet away – 12" water main (note: water main ends just south of 10 Fwy, does not connect at Colorado).
- High-Volume Water 12-inch 3rd Street ~1,340 feet away – 12" water main
- High-Volume Water 12-inch Alley between 4th and 5th Streets ~1,220 feet away – 12" water main
- High-Volume Water 12-inch Alley between 5th and 6th Streets ~1,060 feet away – 12" water main
- High-Volume Water 12-inch Alley between 6th and 7th Streets ~1,060 feet away – 12" water main
- High-Volume Water 12-inch Alley between 7th Street and Lincoln Boulevard ~1,120 feet away - 12" water main
- High-Volume Water 12-inch Alley between Lincoln Boulevard and 9th Street ~1,200 feet away – 12" water main

Thanks,
Carlos

From: Julie Harriman [mailto:jharriman@leightongroup.com]
Sent: Monday, October 10, 2016 10:27 AM
To: Carlos Rosales <Carlos.Rosales@SMGOV.NET>
Subject: RE: Request for Information Related to Proposed Improvements at Santa Monica High School

Thank you Carlos,

We are looking for pipelines within 1,500 feet of the school property (see attached map for the reach, e.g., Lincoln Blvd between Colorado Avenue and Strand St).

Thank you,
Julie

From: Carlos Rosales [mailto:Carlos.Rosales@SMGOV.NET]
Sent: Monday, October 10, 2016 10:01 AM
To: Julie Harriman
Subject: RE: Request for Information Related to Proposed Improvements at Santa Monica High School

Hello Julie,

I've attached a couple of GIS maps showing our water mains around the school area. Please elaborate more for the reach (example: Lincoln Blvd between Pico Blvd and 10 Freeway). I am asking this because you mention 3rd Street, Alleys between 4th, 5th, 6th Streets. Once you get me this information, I'll be able to verify the size for you.

- High-Volume Water 12-inch Lincoln Boulevard ~205 feet from the school
- High-Volume Water 12-inch Pico Boulevard ~510 feet away
- High-Volume Water 10-inch / 12-inch 4th Street ~800 feet away
- High-Volume Water 12-inch 5th Street ~615 feet away
- High-Volume Water 12-inch Colorado Avenue ~1,070 feet away
- High-Volume Water 12-inch Main Street ~1,400 feet away
- High-Volume Water 12-inch 3rd Street ~1,340 feet away
- High-Volume Water 12-inch Alley between 4th and 5th Streets ~1,220 feet away
- High-Volume Water 12-inch Alley between 5th and 6th Streets ~1,060 feet away
- High-Volume Water 12-inch Alley between 6th and 7th Streets ~1,060 feet away
- High-Volume Water 12-inch Alley between 7th Street and Lincoln Boulevard ~1,120 feet away
- High-Volume Water 12-inch Alley between Lincoln Boulevard and 9th Street ~1,200 feet away

Thanks,
Carlos Rosales
Civil Engineering
1437 4th Street, Ste 300
Santa Monica, CA 90401
Tel: 310-458-8721 ext. 2620
e-mail: carlos.rosales@smgov.net

From: Julie Harriman [mailto:jharriman@leightongroup.com]
Sent: Monday, October 10, 2016 9:24 AM
To: Carlos Rosales <Carlos.Rosales@SMGOV.NET>
Subject: FW: Request for Information Related to Proposed Improvements at Santa Monica High School

Carlos,

Would you please contact me today at your convenience? We are trying to confirm the locations of water lines around Santa Monica High School.

Thank you,
Julie

Julie C. Harriman, P.E.
Associate Engineer
Leighton
17781 Cowan, Irvine, CA 92614
(949) 681-4264 – Direct
(949) 572-8129 – Cell

Geotechnical | Geoenvironmental | Materials Testing

SOLUTIONS YOU CAN BUILD ON

From: Jaime Gomez [mailto:Jaime.Gomez@SMGOV.NET]
Sent: Friday, October 07, 2016 10:15 AM
To: Julie Harriman
Cc: Carlos Rosales
Subject: RE: Request for Information Related to Proposed Improvements at Santa Monica High School

Please contact Carlos Rosales who can assist you with the current list and map. I cc'd him on this email.

Thank you

Jaime Gomez
Water Construction Supervisor

City of Santa Monica
Dept. of Public Works
Water Resources Division
2500 Michigan Avenue
Santa Monica Ca, 90404
Phone: 310/458-8579
Main Office 310/ 458-8535 or 310/ 458-8531
Fax: 310/ 453-6015

From: Julie Harriman [mailto:jharriman@leightongroup.com]
Sent: Friday, October 7, 2016 9:50 AM
To: Jaime Gomez <Jaime.Gomez@SMGOV.NET>
Subject: RE: Request for Information Related to Proposed Improvements at Santa Monica High School

Thank you Jaime.

Would you please also confirm that the below list of 12 water pipelines is still current within 1500 feet of the school? [The list is about 7 years old and some lines may have been added/removed since 2009.]

Also, would you provide a map showing the locations of the water pipelines?

Thank you,
Julie

From: Jaime Gomez [mailto:Jaime.Gomez@SMGOV.NET]
Sent: Friday, October 07, 2016 9:42 AM
To: Julie Harriman
Cc: PW Permits; Danny Gomez; Jessica Arden
Subject: RE: Request for Information Related to Proposed Improvements at Santa Monica High School

1. Are there any high volume water or pressured sewer pipelines within 1,500 feet of SAMOHI? **NO High pressure water pipelines.**
2. What diameter are these pipelines? **6" – 12"** in diameter.
3. What are their normal operating pressures or flowrates? **See attached pressure map.**

Please let me know if you have further questions.

Thank you

Jaime Gomez
Water Construction Supervisor

City of Santa Monica
Dept. of Public Works
Water Resources Division
2500 Michigan Avenue
Santa Monica Ca, 90404
Phone: 310/458-8579
Main Office 310/ 458-8535 or 310/ 458-8531
Fax: 310/ 453-6015

From: Danny Gomez
Sent: Friday, October 7, 2016 7:36 AM
To: 'Julie Harriman' <jharriman@leightongroup.com>; Jaime Gomez <Jaime.Gomez@SMGOV.NET>; Jessica Arden <Jessica.Arden@SMGOV.NET>
Cc: PW Permits <PW.Permits@SMGOV.NET>
Subject: RE: Request for Information Related to Proposed Improvements at Santa Monica High School

Julie,
We don't have any sewer pipes that are under pressure , but we have regular gravity flowed sewer pipes in the area.

Danny Gomez / Wastewater Operations Supervisor / Water Resources Division
City of Santa Monica / 2500 Michigan Ave / Santa Monica, Ca 90404
Office: 310-458-8533 / danny.gomez@smgov.net

From: Julie Harriman [mailto:jharriman@leightongroup.com]
Sent: Thursday, October 06, 2016 3:23 PM
To: Danny Gomez <Danny.Gomez@SMGOV.NET>
Cc: PW Permits <PW.Permits@SMGOV.NET>
Subject: Request for Information Related to Proposed Improvements at Santa Monica High School

Good afternoon Danny,

Leighton Consulting, Inc. (Leighton) is serving as environmental consultant to the Santa Monica – Malibu Unified School District Facility Improvement Projects (FIP) Department and is preparing an Environmental Hazard Report for site-wide proposed improvements at the **Santa Monica High School (SAMOHI)** site located at **601 Pico Boulevard** in the City of Santa Monica, Los Angeles County, California. The Los Angeles County Assessor's Office identifies the property as Assessor Parcel Numbers (APNs) 4290-003-901, 4290-005-900, 4290-006-904, 4290-007-902, and 4290-008-901. Enclosed is a copy of the Thomas Bros Guide page showing Map 671, with the site location.

The information we would like to find out is:
4. Are there any high volume water or pressured sewer pipelines within 1,500 feet of SAMOHI?
5. What diameter are these pipelines?
6. What are their normal operating pressures or flowrates?

Pursuant to Public Resources Code Section 21151.8 and Education Code Section 17213, Leighton would like to request pipeline information for the subject property. Leighton Consulting Inc., is requesting any information concerning above or below ground pipelines at or within the vicinity of the proposed school site, or any other environmentally sensitive concerns the City of Santa Monica may have on file associated with this site.

I don't know if the following information will help in responding to the above request, but there were 12 high-volume water pipelines identified by the City of Santa Monica for a nearby project ~7 years ago (in 2009). I don't know if sewer lines in the area are under pressure.

- High-Volume Water 12-inch Lincoln Boulevard ~205 feet from the school
- High-Volume Water 12-inch Pico Boulevard ~510 feet away
- High-Volume Water 10-inch / 12-inch 4th Street ~800 feet away
- High-Volume Water 12-inch 5th Street ~615 feet away
- High-Volume Water 12-inch Colorado Avenue ~1,070 feet away
- High-Volume Water 12-inch Main Street ~1,400 feet away
- High-Volume Water 12-inch 3rd Street ~1,340 feet away
- High-Volume Water 12-inch Alley between 4th and 5th Streets ~1,220 feet away
- High-Volume Water 12-inch Alley between 5th and 6th Streets ~1,060 feet away
- High-Volume Water 12-inch Alley between 6th and 7th Streets ~1,060 feet away
- High-Volume Water 12-inch Alley between 7th Street and Lincoln Boulevard ~1,120 feet away
- High-Volume Water 12-inch Alley between Lincoln Boulevard and 9th Street ~1,200 feet away

Thank you for your help with this request for information. Please call me if you have any questions.

Respectfully submitted,

Julie C. Harriman, P.E.
Associate Engineer
Leighton
17781 Cowan, Irvine, CA 92614
(949) 681-4264 – Direct
(949) 572-8129 – Cell

Geotechnical | Geoenvironmental | Materials Testing

SOLUTIONS YOU CAN BUILD ON

Julie Harriman

From: Julie Harriman
Sent: Monday, October 10, 2016 10:27 AM
To: 'Carlos Rosales'
Subject: RE: Request for Information Related to Proposed Improvements at Santa Monica High School
Attachments: 11428-001_F04_PLM_2016-10-07.pdf

Thank you Carlos,

We are looking for pipelines within 1,500 feet of the school property (see attached map for the reach, e.g., Lincoln Blvd between Colorado Avenue and Strand St).

Thank you,
Julie

From: Carlos Rosales [mailto:Carlos.Rosales@SMGOV.NET]
Sent: Monday, October 10, 2016 10:01 AM
To: Julie Harriman
Subject: RE: Request for Information Related to Proposed Improvements at Santa Monica High School

Hello Julie,

I've attached a couple of GIS maps showing our water mains around the school area. Please elaborate more for the reach (example: Lincoln Blvd between Pico Blvd and 10 Freeway). I am asking this because you mention 3rd Street, Alleys between 4th, 5th, 6th Streets. Once you get me this information, I'll be able to verify the size for you.

- High-Volume Water 12-inch Lincoln Boulevard ~205 feet from the school
- High-Volume Water 12-inch Pico Boulevard ~510 feet away
- High-Volume Water 10-inch / 12-inch 4th Street ~800 feet away
- High-Volume Water 12-inch 5th Street ~615 feet away
- High-Volume Water 12-inch Colorado Avenue ~1,070 feet away
- High-Volume Water 12-inch Main Street ~1,400 feet away
- High-Volume Water 12-inch 3rd Street ~1,340 feet away
- High-Volume Water 12-inch Alley between 4th and 5th Streets ~1,220 feet away
- High-Volume Water 12-inch Alley between 5th and 6th Streets ~1,060 feet away
- High-Volume Water 12-inch Alley between 6th and 7th Streets ~1,060 feet away
- High-Volume Water 12-inch Alley between 7th Street and Lincoln Boulevard ~1,120 feet away
- High-Volume Water 12-inch Alley between Lincoln Boulevard and 9th Street ~1,200 feet away

Thanks,
Carlos Rosales
Civil Engineering
1437 4th Street, Ste 300
Santa Monica, CA 90401
Tel: 310-458-8721 ext. 2620
e-mail: carlos.rosales@smgov.net

From: Julie Harriman [mailto:jharriman@leightongroup.com]
Sent: Monday, October 10, 2016 9:24 AM

To: Carlos Rosales <Carlos.Rosales@SMGOV.NET>
Subject: FW: Request for Information Related to Proposed Improvements at Santa Monica High School

Carlos,

Would you please contact me today at your convenience? We are trying to confirm the locations of water lines around Santa Monica High School.

Thank you,
Julie

Julie C. Harriman, P.E.
Associate Engineer
Leighton
17781 Cowan, Irvine, CA 92614
(949) 681-4264 – Direct
(949) 572-8129 – Cell

Geotechnical | Geoenvironmental | Materials Testing

SOLUTIONS YOU CAN BUILD ON

From: Jaime Gomez [mailto:Jaime.Gomez@SMGOV.NET]
Sent: Friday, October 07, 2016 10:15 AM
To: Julie Harriman
Cc: Carlos Rosales
Subject: RE: Request for Information Related to Proposed Improvements at Santa Monica High School

Please contact Carlos Rosales who can assist you with the current list and map. I cc'd him on this email.

Thank you

Jaime Gomez
Water Construction Supervisor

City of Santa Monica
Dept. of Public Works
Water Resources Division
2500 Michigan Avenue
Santa Monica Ca, 90404
Phone: 310/458-8579
Main Office 310/ 458-8535 or 310/ 458-8531
Fax: 310/ 453-6015

From: Julie Harriman [mailto:jharriman@leightongroup.com]
Sent: Friday, October 7, 2016 9:50 AM
To: Jaime Gomez <Jaime.Gomez@SMGOV.NET>
Subject: RE: Request for Information Related to Proposed Improvements at Santa Monica High School

Thank you Jaime.

Would you please also confirm that the below list of 12 water pipelines is still current within 1500 feet of the school? [The list is about 7 years old and some lines may have been added/removed since 2009.]

Also, would you provide a map showing the locations of the water pipelines?

Thank you,
Julie

From: Jaime Gomez [mailto:Jaime.Gomez@SMGOV.NET]
Sent: Friday, October 07, 2016 9:42 AM
To: Julie Harriman
Cc: PW Permits; Danny Gomez; Jessica Arden
Subject: RE: Request for Information Related to Proposed Improvements at Santa Monica High School

1. Are there any high volume water or pressured sewer pipelines within 1,500 feet of SAMOHI? **NO High pressure water pipelines.**
2. What diameter are these pipelines? **6" – 12"** in diameter.
3. What are their normal operating pressures or flowrates? **See attached pressure map.**

Please let me know if you have further questions.

Thank you

Jaime Gomez
Water Construction Supervisor

City of Santa Monica
Dept. of Public Works
Water Resources Division
2500 Michigan Avenue
Santa Monica Ca, 90404
Phone: 310/458-8579
Main Office 310/ 458-8535 or 310/ 458-8531
Fax: 310/ 453-6015

From: Danny Gomez
Sent: Friday, October 7, 2016 7:36 AM
To: 'Julie Harriman' <jharriman@leightongroup.com>; Jaime Gomez <Jaime.Gomez@SMGOV.NET>; Jessica Arden <Jessica.Arden@SMGOV.NET>
Cc: PW Permits <PW.Permits@SMGOV.NET>
Subject: RE: Request for Information Related to Proposed Improvements at Santa Monica High School

Julie,
We don't have any sewer pipes that are under pressure , but we have regular gravity flowed sewer pipes in the area.

Danny Gomez / Wastewater Operations Supervisor / Water Resources Division
City of Santa Monica / 2500 Michigan Ave / Santa Monica, Ca 90404
Office: 310-458-8533 / danny.gomez@smgov.net

From: Julie Harriman [mailto:jharriman@leightongroup.com]
Sent: Thursday, October 06, 2016 3:23 PM
To: Danny Gomez <Danny.Gomez@SMGOV.NET>

Cc: PW Permits <PW.Permits@SMGOV.NET>
Subject: Request for Information Related to Proposed Improvements at Santa Monica High School

Good afternoon Danny,

Leighton Consulting, Inc. (Leighton) is serving as environmental consultant to the Santa Monica – Malibu Unified School District Facility Improvement Projects (FIP) Department and is preparing an Environmental Hazard Report for site-wide proposed improvements at the **Santa Monica High School (SAMOHI)** site located at **601 Pico Boulevard** in the City of Santa Monica, Los Angeles County, California. The Los Angeles County Assessor's Office identifies the property as Assessor Parcel Numbers (APNs) 4290-003-901, 4290-005-900, 4290-006-904, 4290-007-902, and 4290-008-901. Enclosed is a copy of the Thomas Bros Guide page showing Map 671, with the site location.

The information we would like to find out is:

4. Are there any high volume water or pressured sewer pipelines within 1,500 feet of SAMOHI?
5. What diameter are these pipelines?
6. What are their normal operating pressures or flowrates?

Pursuant to Public Resources Code Section 21151.8 and Education Code Section 17213, Leighton would like to request pipeline information for the subject property. Leighton Consulting Inc., is requesting any information concerning above or below ground pipelines at or within the vicinity of the proposed school site, or any other environmentally sensitive concerns the City of Santa Monica may have on file associated with this site.

I don't know if the following information will help in responding to the above request, but there were 12 high-volume water pipelines identified by the City of Santa Monica for a nearby project ~7 years ago (in 2009). I don't know if sewer lines in the area are under pressure.

- High-Volume Water 12-inch Lincoln Boulevard ~205 feet from the school
- High-Volume Water 12-inch Pico Boulevard ~510 feet away
- High-Volume Water 10-inch / 12-inch 4th Street ~800 feet away
- High-Volume Water 12-inch 5th Street ~615 feet away
- High-Volume Water 12-inch Colorado Avenue ~1,070 feet away
- High-Volume Water 12-inch Main Street ~1,400 feet away
- High-Volume Water 12-inch 3rd Street ~1,340 feet away
- High-Volume Water 12-inch Alley between 4th and 5th Streets ~1,220 feet away
- High-Volume Water 12-inch Alley between 5th and 6th Streets ~1,060 feet away
- High-Volume Water 12-inch Alley between 6th and 7th Streets ~1,060 feet away
- High-Volume Water 12-inch Alley between 7th Street and Lincoln Boulevard ~1,120 feet away
- High-Volume Water 12-inch Alley between Lincoln Boulevard and 9th Street ~1,200 feet away

Thank you for your help with this request for information. Please call me if you have any questions.


Respectfully submitted,

Julie C. Harriman, P.E.
Associate Engineer
Leighton
17781 Cowan, Irvine, CA 92614
(949) 681-4264 – Direct
(949) 572-8129 – Cell

Geotechnical | Geoenvironmental | Materials Testing

SOLUTIONS YOU CAN BUILD ON

Water - Santa Monica High School

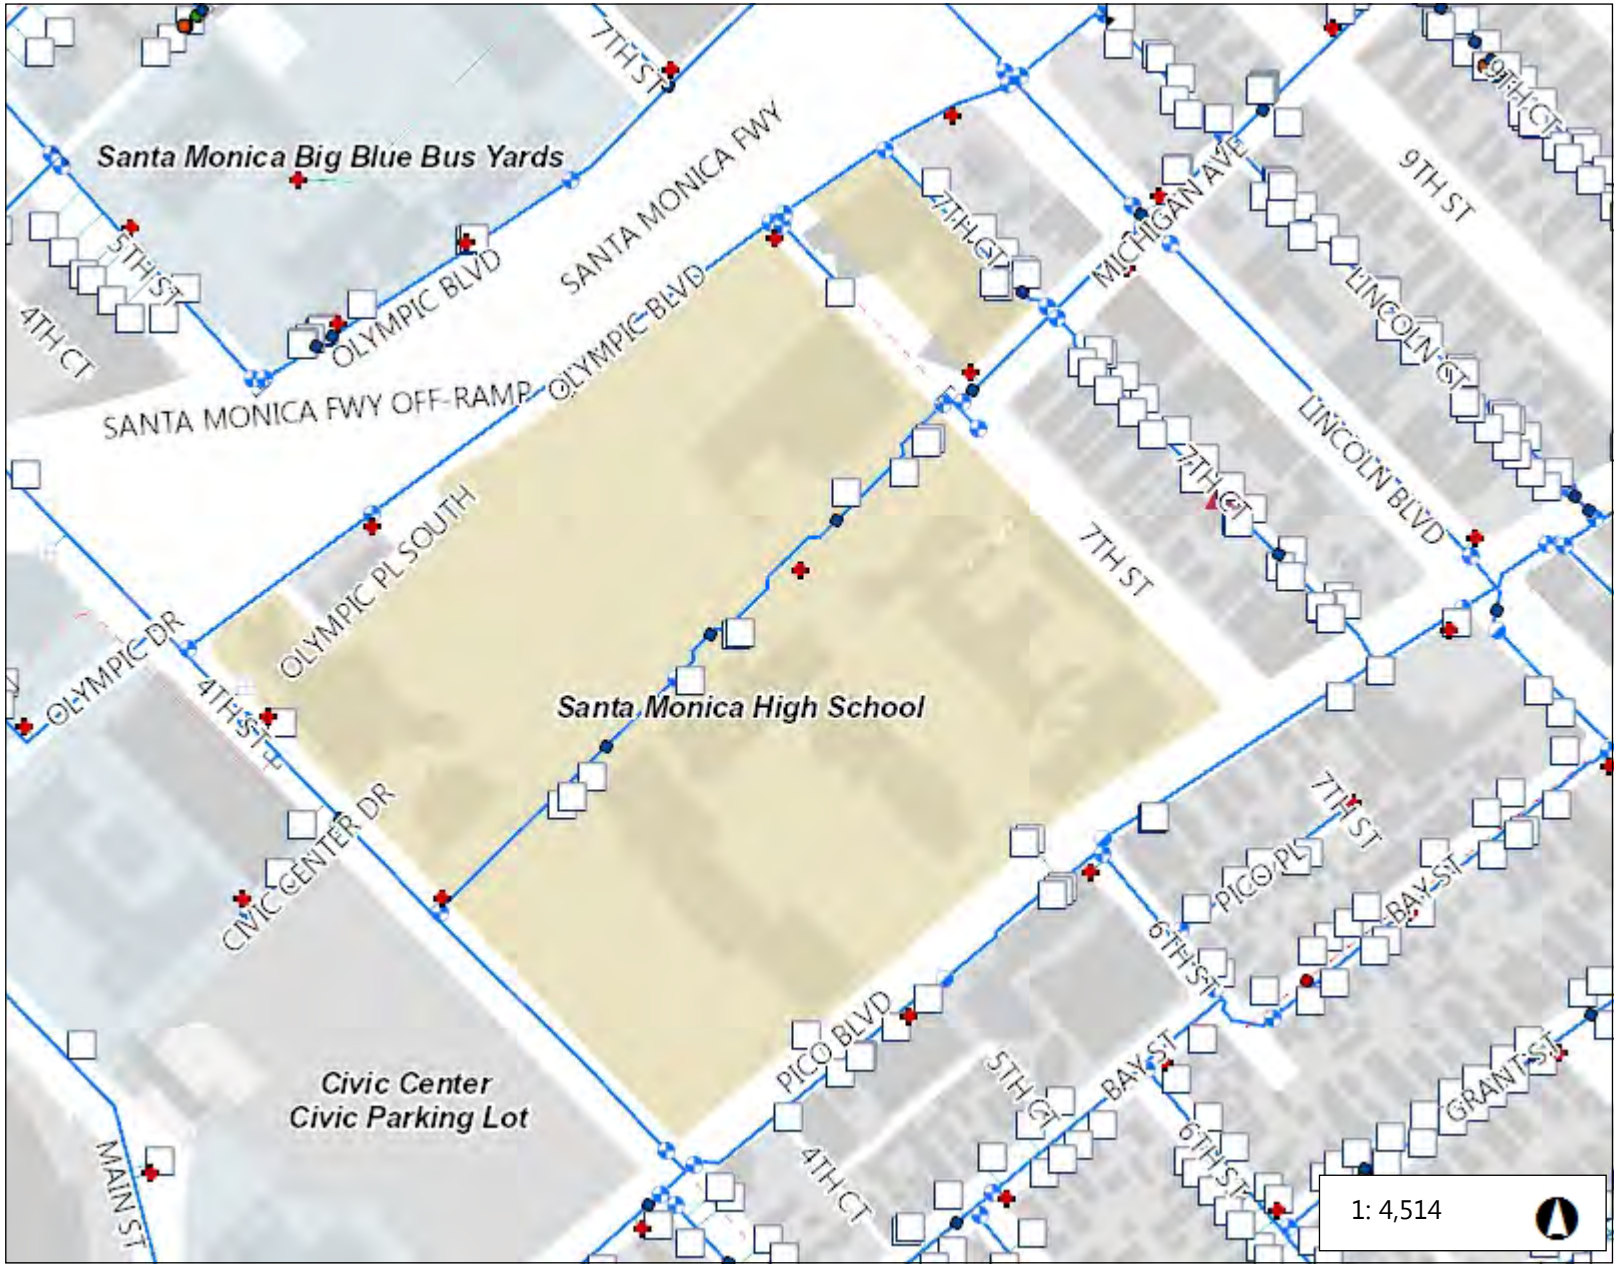




- Parcels
- wHydrant
  - Hydrant
  - Private Hydrant
  - Underground Hydrant
  - Fire Riser
  - Private Underground
- wDepth
  - Abandoned Main
  - Main
  - Service
- wFitting
  - <all other values>
  - Cap
  - Coupling
  - Reducer
  - Repair Clamp
- wLateralLineDistArrow
  - Left
  - Right
- wManhole
- wMeter
- wNetworkStructure
  - EnclosedStorageFacility
  - PressureSustainingValve
  - ProductionWell
  - Pump
- wSamplingStation
- wSystemValve
  - Air Release
  - Blowoff
  - Butterfly
  - Gate

0.1 0 0.07 0.1

Miles

Disclaimer: This map of the City of Santa Monica has been provided for illustration purposes only. Every reasonable effort has been made to ensure the accuracy of the maps provided, however, some information may not be accurate. The city of Santa Monica ("City") provides this map on an "AS IS" basis. The City assumes no liability for damages arising from errors or omissions. THE MAPS ARE PROVIDED WITHOUT WARRANTY OF ANY KIND, either expressed or implied, including but not limited to, the implied warranties of merchantability and fitness for a particular purpose. Do not make any business decisions based on this map before validating your decision with the appropriate City office.

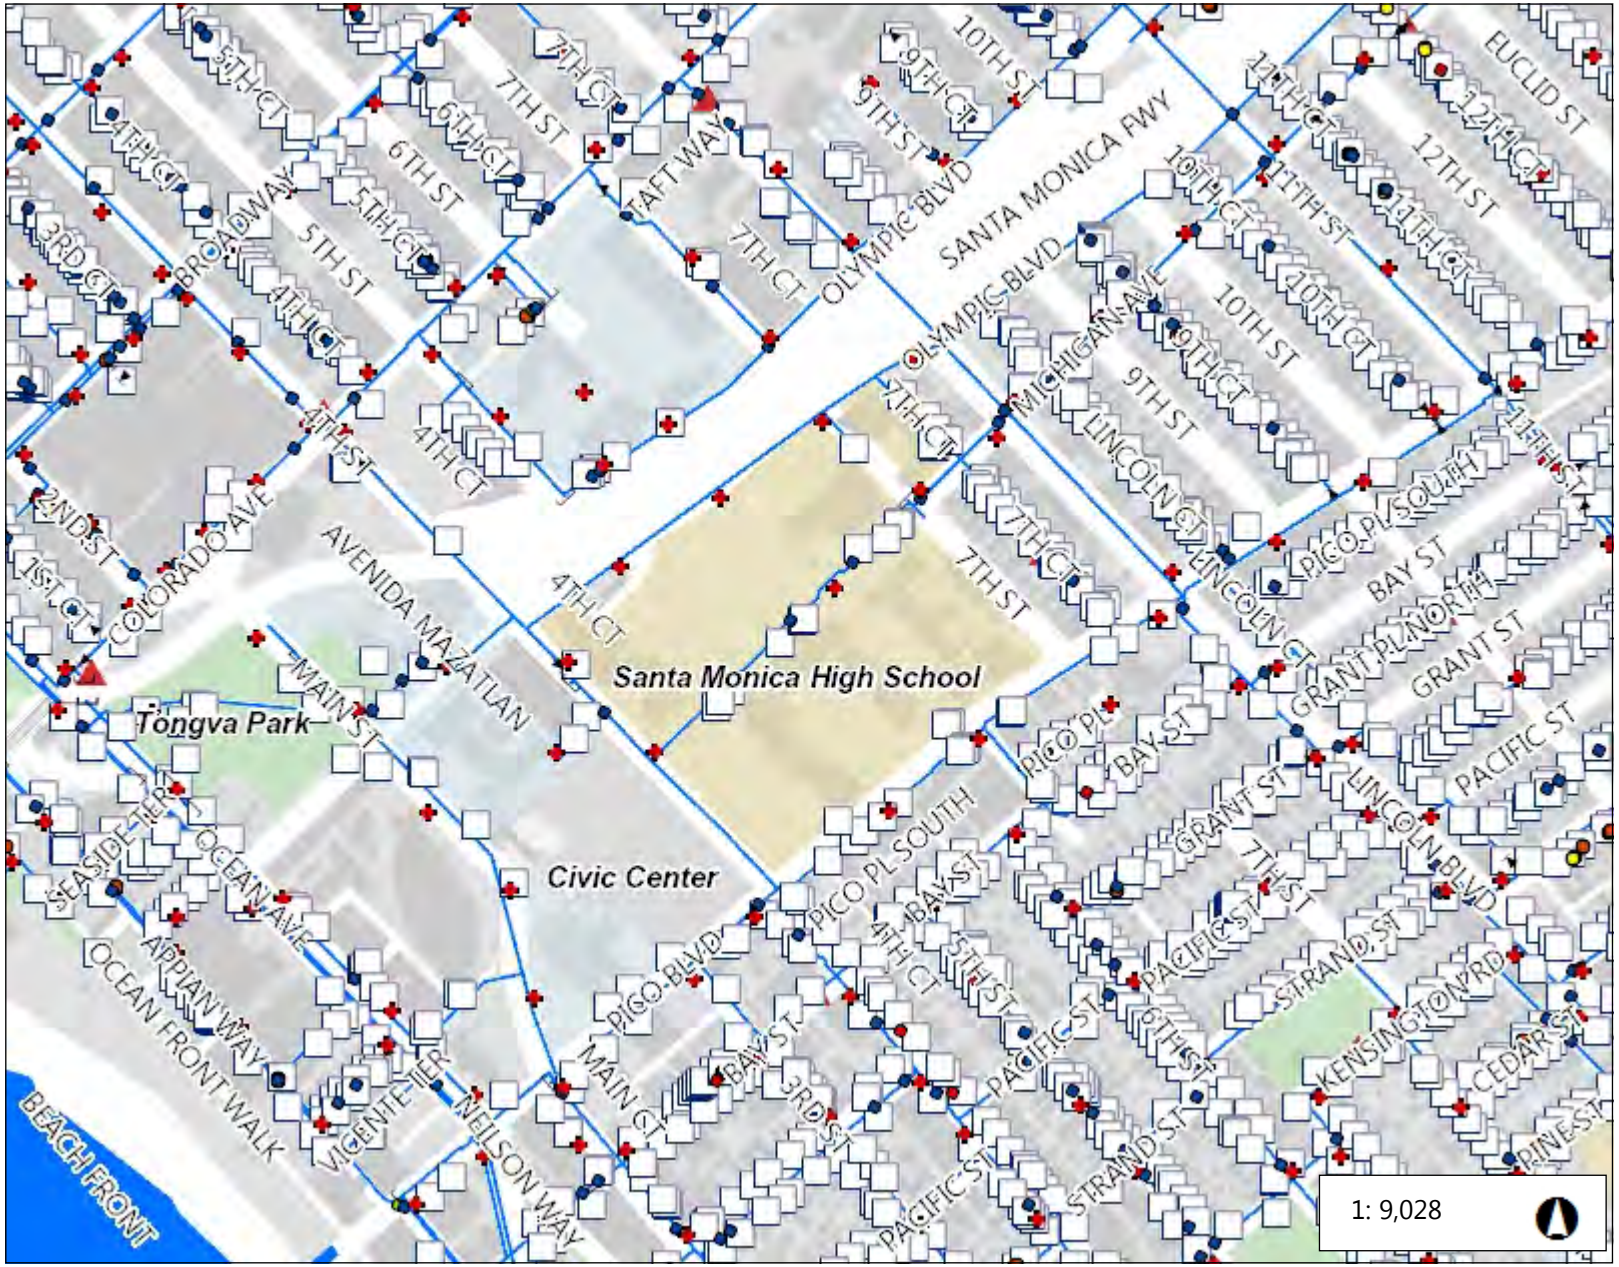



- Parcels
- wHydrant
  - Hydrant
  - Private Hydrant
  - Underground Hydrant
  - Fire Riser
  - Private Underground
- wDepth
  - Abandoned Main
  - Main
  - Service
- wFitting
  - <all other values>
  - Cap
  - Coupling
  - Reducer
  - Repair Clamp
- wLateralLineDistArrow
  - Left
  - Right
- wManhole
- wMeter
- wNetworkStructure
  - EnclosedStorageFacility
  - PressureSustainingValve
  - ProductionWell
  - Pump
- wSamplingStation
- wPressurizedMain
- City Boundary

0.3 0 0.14 0.3

Miles

Disclaimer: This map of the City of Santa Monica has been provided for illustration purposes only. Every reasonable effort has been made to ensure the accuracy of the maps provided, however, some information may not be accurate. The city of Santa Monica ('City') provides this map on an "AS IS" basis. The City assumes no liability for damages arising from errors or omissions. THE MAPS ARE PROVIDED WITHOUT WARRANTY OF ANY KIND, either expressed or implied, including but not limited to, the implied warranties of merchantability and fitness for a particular purpose. Do not make any business decisions based on this map before validating your decision with the appropriate City office.

Julie Harriman

From: Jaime Gomez <Jaime.Gomez@SMGOV.NET>
Sent: Friday, October 07, 2016 9:48 AM
To: Julie Harriman
Subject: RE: Request for Information Related to Proposed Improvements at Santa Monica High School
Attachments: psizone.pdf

1. Are there any high volume water or pressured sewer pipelines within 1,500 feet of SAMOHI? **NO High pressure water pipelines.**
2. What diameter are these pipelines? **6" – 12"** in diameter.
3. What are their normal operating pressures or flowrates? **See attached pressure map.**

Please let me know if you have further questions.

Thank you

Jaime Gomez
Water Construction Supervisor

City of Santa Monica
Dept. of Public Works
Water Resources Division
2500 Michigan Avenue
Santa Monica Ca, 90404
Phone: 310/458-8579
Main Office 310/ 458-8535 or 310/ 458-8531
Fax: 310/ 453-6015

From: Julie Harriman [mailto:jharriman@leightongroup.com]
Sent: Friday, October 7, 2016 9:34 AM
To: Jaime Gomez <Jaime.Gomez@SMGOV.NET>
Subject: FW: Request for Information Related to Proposed Improvements at Santa Monica High School

Good morning Jaime,

I spoke with Danny Gomez and he said you were a good contact for information regarding the City water lines around the Santa Monica High School. Would you please see my original request for information in the below email string?

Please contact me with any questions.

Best regards,

Julie C. Harriman, P.E.
Associate Engineer
Leighton
17781 Cowan, Irvine, CA 92614
(949) 681-4264 – Direct
(949) 572-8129 – Cell

Geotechnical | Geoenvironmental | Materials Testing

SOLUTIONS YOU CAN BUILD ON

From: Danny Gomez [mailto:Danny.Gomez@SMGOV.NET]
Sent: Friday, October 07, 2016 7:36 AM
To: Julie Harriman; Jaime Gomez; Jessica Arden
Cc: PW Permits
Subject: RE: Request for Information Related to Proposed Improvements at Santa Monica High School

Julie,
We don't have any sewer pipes that are under pressure , but we have regular gravity flowed sewer pipes in the area.

Danny Gomez / Wastewater Operations Supervisor / Water Resources Division
City of Santa Monica / 2500 Michigan Ave / Santa Monica, Ca 90404
Office: 310-458-8533 / danny.gomez@smgov.net

From: Julie Harriman [mailto:jharriman@leightongroup.com]
Sent: Thursday, October 06, 2016 3:23 PM
To: Danny Gomez <Danny.Gomez@SMGOV.NET>
Cc: PW Permits <PW.Permits@SMGOV.NET>
Subject: Request for Information Related to Proposed Improvements at Santa Monica High School

Good afternoon Danny,

Leighton Consulting, Inc. (Leighton) is serving as environmental consultant to the Santa Monica – Malibu Unified School District Facility Improvement Projects (FIP) Department and is preparing an Environmental Hazard Report for site-wide proposed improvements at the **Santa Monica High School (SAMOHI)** site located at **601 Pico Boulevard** in the City of Santa Monica, Los Angeles County, California. The Los Angeles County Assessor's Office identifies the property as Assessor Parcel Numbers (APNs) 4290-003-901, 4290-005-900, 4290-006-904, 4290-007-902, and 4290-008-901. Enclosed is a copy of the Thomas Bros Guide page showing Map 671, with the site location.

The information we would like to find out is:
1. Are there any high volume water or pressured sewer pipelines within 1,500 feet of SAMOHI?
2. What diameter are these pipelines?
3. What are their normal operating pressures or flowrates?

Pursuant to Public Resources Code Section 21151.8 and Education Code Section 17213, Leighton would like to request pipeline information for the subject property. Leighton Consulting Inc., is requesting any information concerning above or below ground pipelines at or within the vicinity of the proposed school site, or any other environmentally sensitive concerns the City of Santa Monica may have on file associated with this site.

I don't know if the following information will help in responding to the above request, but there were 12 high-volume water pipelines identified by the City of Santa Monica for a nearby project ~7 years ago (in 2009). I don't know if sewer lines in the area are under pressure.

- High-Volume Water 12-inch Lincoln Boulevard ~205 feet from the school
- High-Volume Water 12-inch Pico Boulevard ~510 feet away
- High-Volume Water 10-inch / 12-inch 4th Street ~800 feet away
- High-Volume Water 12-inch 5th Street ~615 feet away
- High-Volume Water 12-inch Colorado Avenue ~1,070 feet away

- High-Volume Water 12-inch Main Street ~1,400 feet away
- High-Volume Water 12-inch 3rd Street ~1,340 feet away
- High-Volume Water 12-inch Alley between 4th and 5th Streets ~1,220 feet away
- High-Volume Water 12-inch Alley between 5th and 6th Streets ~1,060 feet away
- High-Volume Water 12-inch Alley between 6th and 7th Streets ~1,060 feet away
- High-Volume Water 12-inch Alley between 7th Street and Lincoln Boulevard ~1,120 feet away
- High-Volume Water 12-inch Alley between Lincoln Boulevard and 9th Street ~1,200 feet away

Thank you for your help with this request for information. Please call me if you have any questions.


Respectfully submitted,

Julie C. Harriman, P.E.
Associate Engineer
Leighton
17781 Cowan, Irvine, CA 92614
(949) 681-4264 – Direct
(949) 572-8129 – Cell

Geotechnical | Geoenvironmental | Materials Testing

SOLUTIONS YOU CAN BUILD ON

CITY OF SANTA MONICA
Static Pressure Zones

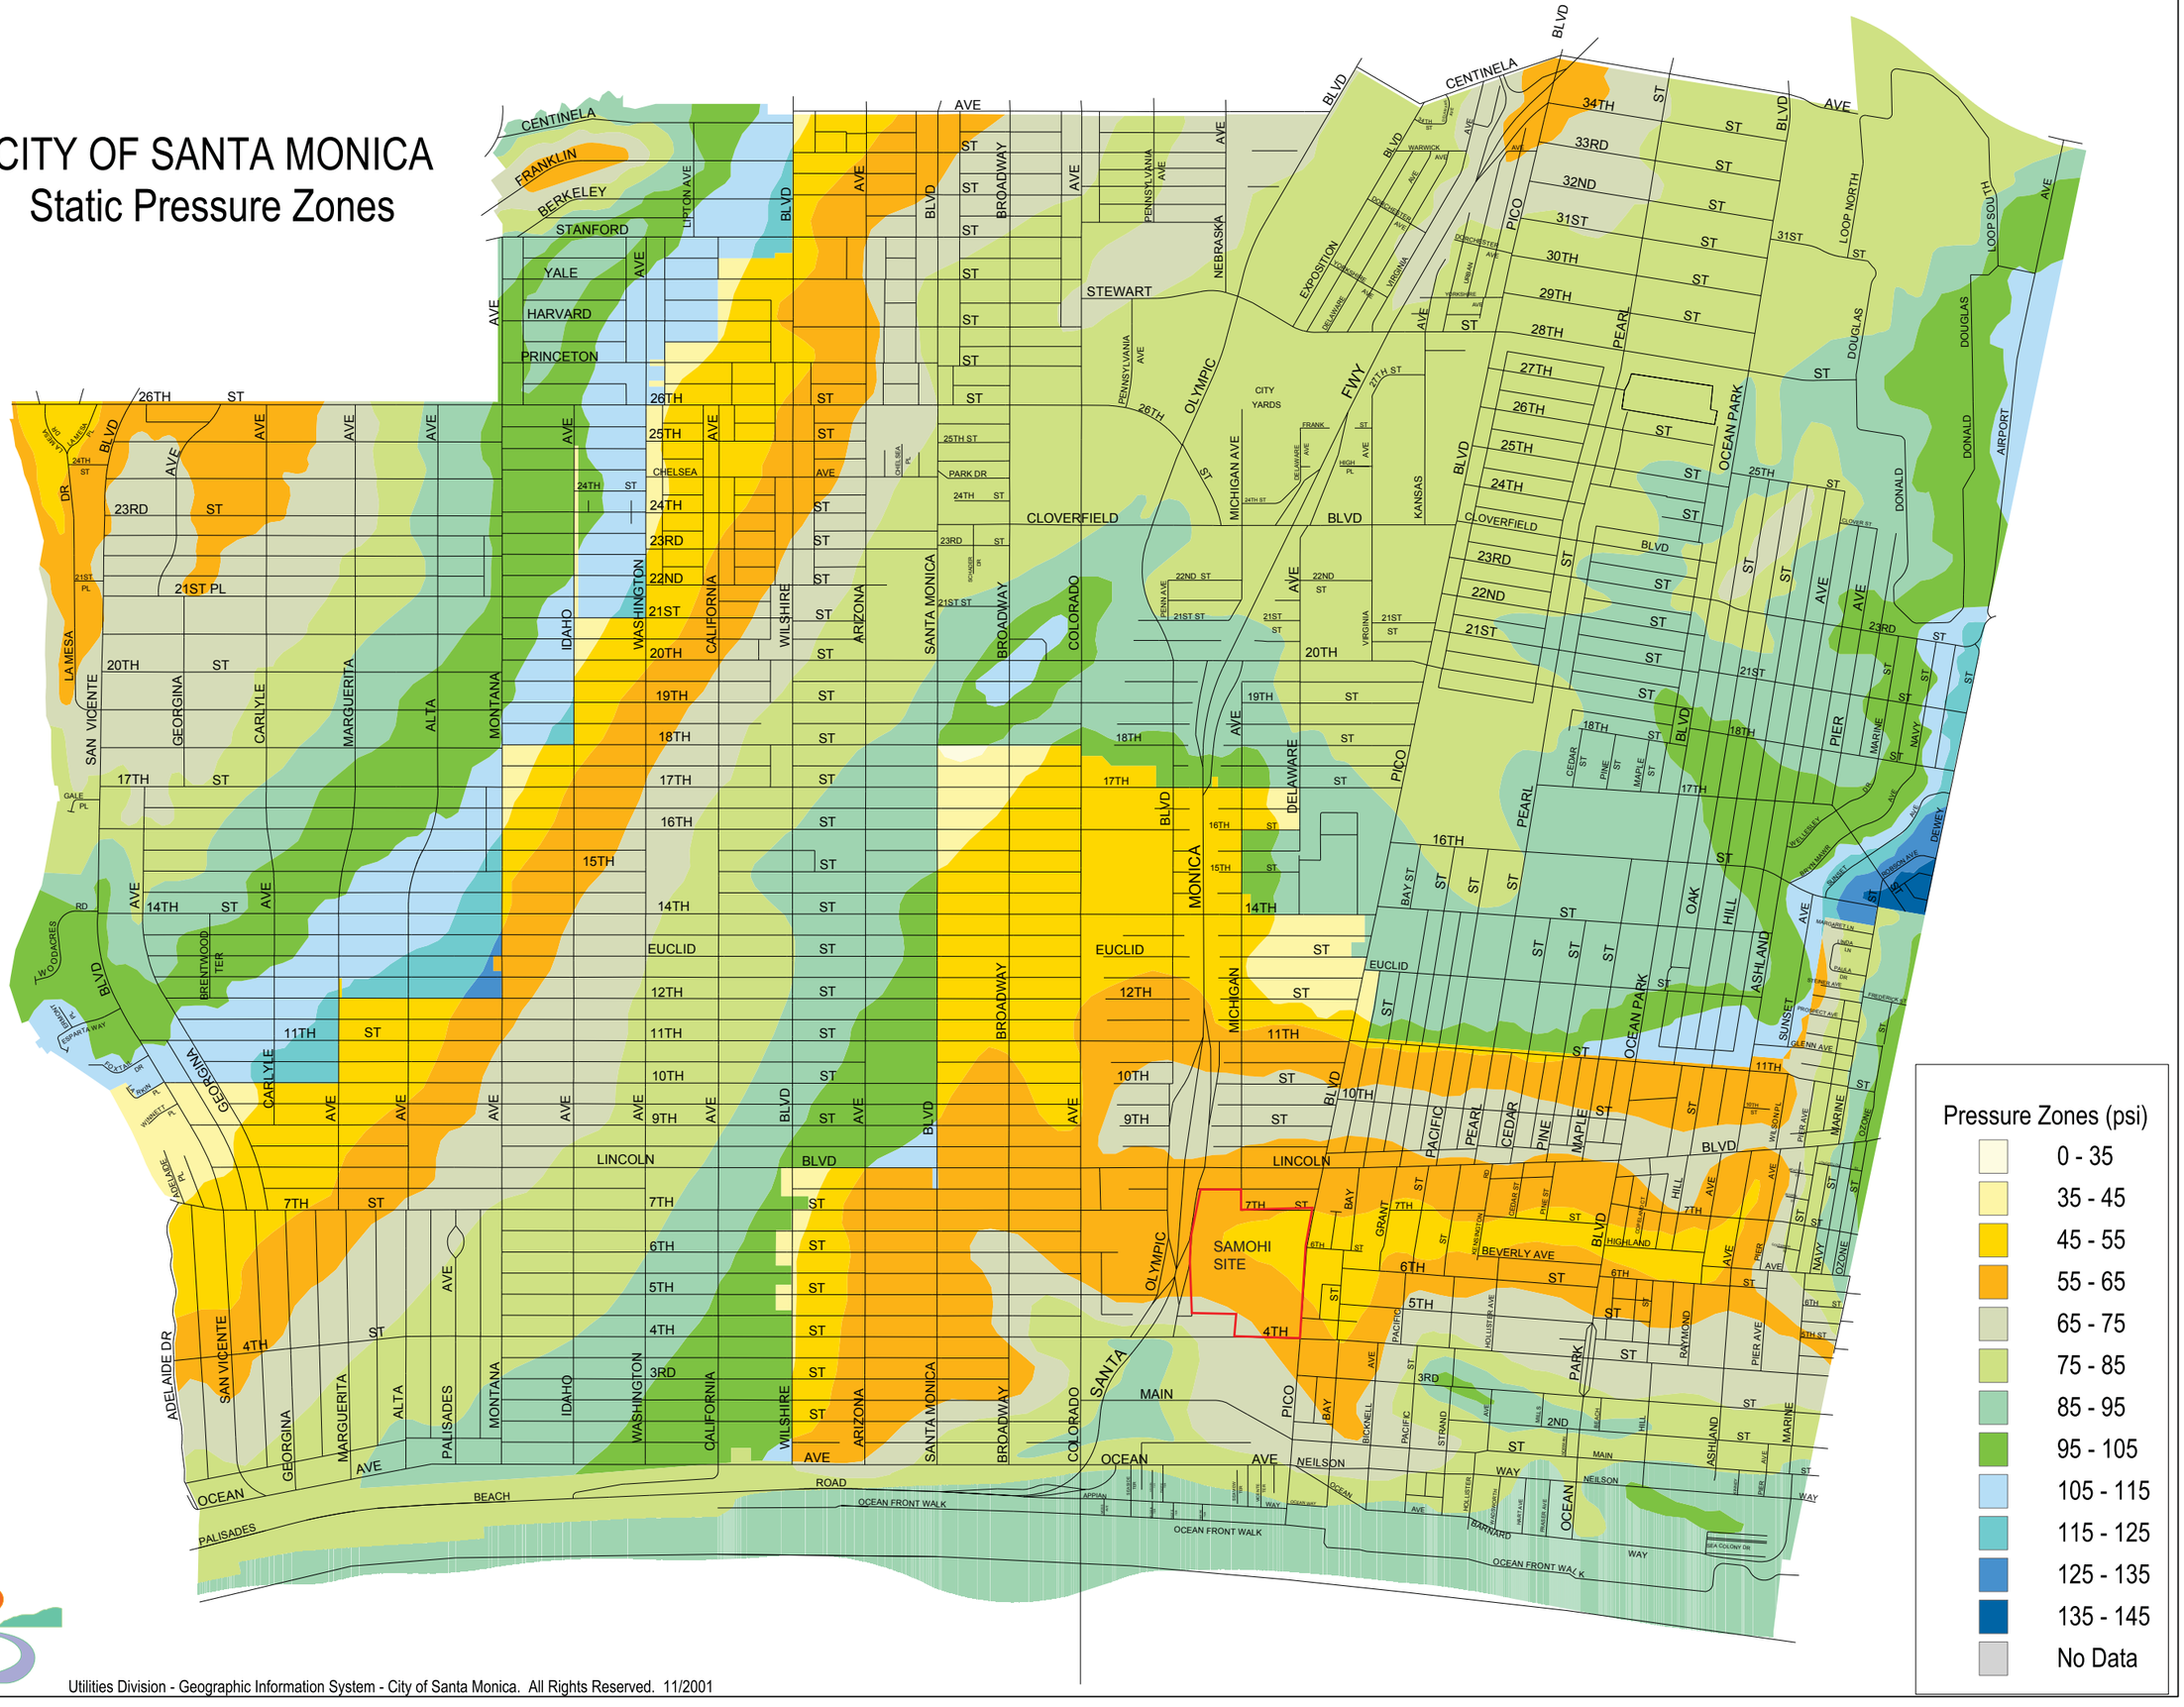

Julie Harriman

From: Danny Gomez <Danny.Gomez@SMGOV.NET>
Sent: Friday, October 07, 2016 7:36 AM
To: Julie Harriman; Jaime Gomez; Jessica Arden
Cc: PW Permits
Subject: RE: Request for Information Related to Proposed Improvements at Santa Monica High School

Julie,
We don't have any sewer pipes that are under pressure , but we have regular gravity flowed sewer pipes in the area.

Danny Gomez / Wastewater Operations Supervisor / Water Resources Division
City of Santa Monica / 2500 Michigan Ave / Santa Monica, Ca 90404
Office: 310-458-8533 / danny.gomez@smgov.net

From: Julie Harriman [mailto:jharriman@leightongroup.com]
Sent: Thursday, October 06, 2016 3:23 PM
To: Danny Gomez <Danny.Gomez@SMGOV.NET>
Cc: PW Permits <PW.Permits@SMGOV.NET>
Subject: Request for Information Related to Proposed Improvements at Santa Monica High School

Good afternoon Danny,

Leighton Consulting, Inc. (Leighton) is serving as environmental consultant to the Santa Monica – Malibu Unified School District Facility Improvement Projects (FIP) Department and is preparing an Environmental Hazard Report for site-wide proposed improvements at the **Santa Monica High School (SAMOHI)** site located at **601 Pico Boulevard** in the City of Santa Monica, Los Angeles County, California. The Los Angeles County Assessor's Office identifies the property as Assessor Parcel Numbers (APNs) 4290-003-901, 4290-005-900, 4290-006-904, 4290-007-902, and 4290-008-901. Enclosed is a copy of the Thomas Bros Guide page showing Map 671, with the site location.

The information we would like to find out is:
1. Are there any high volume water or pressured sewer pipelines within 1,500 feet of SAMOHI?
2. What diameter are these pipelines?
3. What are their normal operating pressures or flowrates?

Pursuant to Public Resources Code Section 21151.8 and Education Code Section 17213, Leighton would like to request pipeline information for the subject property. Leighton Consulting Inc., is requesting any information concerning above or below ground pipelines at or within the vicinity of the proposed school site, or any other environmentally sensitive concerns the City of Santa Monica may have on file associated with this site.

I don't know if the following information will help in responding to the above request, but there were 12 high-volume water pipelines identified by the City of Santa Monica for a nearby project ~7 years ago (in 2009). I don't know if sewer lines in the area are under pressure.

- High-Volume Water 12-inch Lincoln Boulevard ~205 feet from the school
- High-Volume Water 12-inch Pico Boulevard ~510 feet away
- High-Volume Water 10-inch / 12-inch 4th Street ~800 feet away
- High-Volume Water 12-inch 5th Street ~615 feet away

- High-Volume Water 12-inch Colorado Avenue ~1,070 feet away
- High-Volume Water 12-inch Main Street ~1,400 feet away
- High-Volume Water 12-inch 3rd Street ~1,340 feet away
- High-Volume Water 12-inch Alley between 4th and 5th Streets ~1,220 feet away
- High-Volume Water 12-inch Alley between 5th and 6th Streets ~1,060 feet away
- High-Volume Water 12-inch Alley between 6th and 7th Streets ~1,060 feet away
- High-Volume Water 12-inch Alley between 7th Street and Lincoln Boulevard ~1,120 feet away
- High-Volume Water 12-inch Alley between Lincoln Boulevard and 9th Street ~1,200 feet away

Thank you for your help with this request for information. Please call me if you have any questions.

Respectfully submitted,

Julie C. Harriman, P.E.
Associate Engineer
Leighton
17781 Cowan, Irvine, CA 92614
(949) 681-4264 – Direct
(949) 572-8129 – Cell

Geotechnical | Geoenvironmental | Materials Testing

SOLUTIONS YOU CAN BUILD ON

Julie Harriman

From: Julie Harriman
Sent: Thursday, October 06, 2016 3:23 PM
To: 'danny.gomez@smgov.net'
Cc: 'PWPERMITS@SMGOV.NET'
Subject: Request for Information Related to Proposed Improvements at Santa Monica High School
Attachments: Thomas Guide Page.pdf; USA Members Response.pdf

Good afternoon Danny,

Leighton Consulting, Inc. (Leighton) is serving as environmental consultant to the Santa Monica – Malibu Unified School District Facility Improvement Projects (FIP) Department and is preparing an Environmental Hazard Report for site-wide proposed improvements at the **Santa Monica High School (SAMOHI)** site located at **601 Pico Boulevard** in the City of Santa Monica, Los Angeles County, California. The Los Angeles County Assessor's Office identifies the property as Assessor Parcel Numbers (APNs) 4290-003-901, 4290-005-900, 4290-006-904, 4290-007-902, and 4290-008-901. Enclosed is a copy of the Thomas Bros Guide page showing Map 671, with the site location.

The information we would like to find out is:
1. Are there any high volume water or pressured sewer pipelines within 1,500 feet of SAMOHI?
2. What diameter are these pipelines?
3. What are their normal operating pressures or flowrates?

Pursuant to Public Resources Code Section 21151.8 and Education Code Section 17213, Leighton would like to request pipeline information for the subject property. Leighton Consulting Inc., is requesting any information concerning above or below ground pipelines at or within the vicinity of the proposed school site, or any other environmentally sensitive concerns the City of Santa Monica may have on file associated with this site.

I don't know if the following information will help in responding to the above request, but there were 12 high-volume water pipelines identified by the City of Santa Monica for a nearby project ~7 years ago (in 2009). I don't know if sewer lines in the area are under pressure.

- High-Volume Water 12-inch Lincoln Boulevard ~205 feet from the school
- High-Volume Water 12-inch Pico Boulevard ~510 feet away
- High-Volume Water 10-inch / 12-inch 4th Street ~800 feet away
- High-Volume Water 12-inch 5th Street ~615 feet away
- High-Volume Water 12-inch Colorado Avenue ~1,070 feet away
- High-Volume Water 12-inch Main Street ~1,400 feet away
- High-Volume Water 12-inch 3rd Street ~1,340 feet away
- High-Volume Water 12-inch Alley between 4th and 5th Streets ~1,220 feet away
- High-Volume Water 12-inch Alley between 5th and 6th Streets ~1,060 feet away
- High-Volume Water 12-inch Alley between 6th and 7th Streets ~1,060 feet away
- High-Volume Water 12-inch Alley between 7th Street and Lincoln Boulevard ~1,120 feet away
- High-Volume Water 12-inch Alley between Lincoln Boulevard and 9th Street ~1,200 feet away

Thank you for your help with this request for information. Please call me if you have any questions.

Respectfully submitted,

Julie C. Harriman, P.E.
Associate Engineer
Leighton
17781 Cowan, Irvine, CA 92614
(949) 681-4264 – Direct
(949) 572-8129 – Cell

DIGALERT

Underground Service Alert

Of Southern California

October 4, 2016

Julie Harriman
Leighton Consulting Inc.
17781 Cowan
Irvine, CA 92614-6009

Enclosed on the following sheets are the current members who have asked for notification in the area of your proposed project. Our members supply this information and while Underground Service Alert of Southern California strives to keep the data updated, this is the most recent information that has been provided.

Remember to go online at www.digalert.org or call ***811*** at least 2 full working days before your project begins to get the lines marked out.

If you have any questions, please contact me at 951-808-8112.

Sincerely,

Sue Erbe

Sue Erbe
Assistant Manager

Design Lookup on 10/04/16 04:13 AM
County: LOS ANGELES Place: SANTA MONICA
Grids: 0671f023 0671f024 0671f031 0671f032

ATTDSOUTH
AT&T - DISTRIBUTION
SUBSTRUCTURE RECORDS REQUEST
CONSTRUCTION & ENGINEERING
CALL FOR MAILING ADDRESS, CA
(510)645-2929

LACMTAEXPO
LACMTA - FOOTHILL
ASPET DAVIDIAN

, CA
(213)922-7255

MCISOCAL
MCI (VERIZON BUSINESS)
DEAN BOYERS
2400 N GLENVILLE DR
RICHARDSON, TX 75082
(972)729-6322
INVESTIGATIONS@VERIZON.COM

METFIBNET
ZAYO FNA ABOVENET
GEORGE HUSS
1060 HARDEES DRIVE
ABERDEEN, MD 21001
(443)403-2023
GEORGE.HUSS@ZAYO.COM

SCE1012
SC EDISON METRO WEST TRANSMISSION
KRIS WALSH
1924 EAST CASHDAN STREET
COMPTON, CA 90220
(949)533-6137
KRIS.WALSH@SCE.COM

SCG3Z6
SC GAS - SANTA MONICA
ZAKEE SINGLETON
701 N BULLIS RD
COMPTON, CA 90221
(310)605-7931
ZSINGLETON@SEMPRAUTILITIES.COM

SMO15DIST
C/OF SANTA MONICA
CITY ENGINEERING COUNTER SERV
1685 MAIN ST
SANTA MONICA, CA 90401
(310)458-8535
PWPERMITS@SMGOV.NET

USCE42
UTILIQUEST FOR SCE DIST - SANTA MONICA

ATTN: MAP REQUEST BLDG D
SANTA ANA, CA 92711-198
(714)796-9999
MAPREQUESTS@SCE.COM

USCE83SFS
UTILIQUEST FOR SC EDISON-TELECOMM
TOMMY SAVAGE
501 S MARENGO AVE
ALHAMBRA, CA 91802
(626)308-6186

UTWCNC39
UTILIQUEST FOR TIME WARNER - SE CENTRAL
ROBERT REIHS
14221 COVELLO ST
VAN NUYS, CA 91405
(818)922-6176
ROBERT.REIHS@CHARTER.COM

UVZIRWN
UTILIQUEST 4 FRONTIER -IRWINDALE
TODD WISEMAN

, CA
(661)948-4803

Leighton Consulting, Inc.
A LEIGHTON GROUP COMPANY

September 30, 2016

Project No. 11428.003

Underground Service Alert of Southern California
P.O. Box 77070
Corona, California 92877-0102
Phone #: 811

Leighton Consulting, Inc. (Leighton Consulting) is serving as environmental consultant to the Santa Monica – Malibu Unified School District Facility Improvement Projects (FIP) Department and is preparing an Environmental Hazard Report for proposed improvements at the **Santa Monica High School (SAMOHI)** site located at **601 Pico Boulevard** in the City of Santa Monica, Los Angeles County, California. The Los Angeles County Assessor's Office identifies the property as Assessor Parcel Numbers (APNs) 4290-003-901, 4290-005-900, 4290-006-904, 4290-007-902, and 4290-008-901.

Pursuant to Public Resources Code Section 21151.8 and Education Code Section 17213, Leighton Consulting would like to request a design stage look-up in the form of an Underground Service Alert for Utility members within a 1,500 foot radius from the proposed school site. Enclosed is a copy of the Thomas Bros Guide page showing Map 671, with the site location.

Thank you very much for your time and assistance. Please contact me at (949) 681-4264 or at jharriman@leightongroup.com if you have any questions or need additional information.

Respectfully submitted,

LEIGHTON CONSULTING, INC.

Julie Harriman, PE
Associate Engineer
(949) 681-4264 direct#
(949) 250-1114 fax#
jharriman@leightongroup.com

Attachment: Thomas Bros Guide page and attached $50 check.

Julie Harriman

From: noreply@digalert.org
Sent: Friday, September 23, 2016 9:35 AM
To: Julie Harriman
Subject: DigAlert Confirmation for Ticket A62670249-00A

EMLCFM 00290A USAS 09/23/16 09:34:50 A62670249-00A NORM NEW GRID

Thank you for calling Underground Service Alert of Southern California. This is an automatically generated confirmation of your DigAlert. For your safety, please respect and protect the marks, and excavate carefully around the marked utility lines.

This email comes from an automated program that is NOT MONITORED. DO NOT REPLY BACK TO THIS EMAIL.

Ticket : A62670249 Date: 09/23/16 Time: 09:18 Oper: JMC Chan: 100
Old Tkt: A62670249 Date: 09/23/16 Time: 09:34 Oper: JMC Revision: 00A

Company: LEIGHTON CONSULTING INC Caller: JULIE HARRIMAN
Co Addr: 17781 COWAN
City&St: IRVINE, CA Zip: 92614
Phone: 949-681-4264 Ext: Call back: ANYTIME
Formn: JOE ROE Phone: 949-681-4263
Email: JHARRIMAN@LEIGHTONGROUP.COM

State: CA County: LOS ANGELES Place: SANTA MONICA
Delineated: N
Address: 601 Street:PICO BLVD
X/ST 1 : 6TH ST
MPM 1: MPM 2:
Locat: ENTIRE PROPERTY AT ADDRESS (SANTA MONICA HIGH SCHOOL)

Excav Enters Into St/Sidewalk: N

Grids: 0671E032 0671F023 0671F0312
Lat/Long : 34.012047/-118.490051 34.014670/-118.485903
: 34.009022/-118.488139 34.011645/-118.483990
Caller GPS:

Boring: N Explosives: N Vacuum: N
Re-Mark: N

Work : ENVIRONMENTAL HAZARD SURVEY
Wkend: N Night: N
Work date: 09/30/16 Time: 08:00 Priority: 2
Instruct : MARK BY Permit: NOT REQUIRED
Wrk order: 11428.003
Done for : SANTA MONICA MALIBU SCHOOL DISTRICT

Tkt Exp: 10/21/16

Mbrs :

ATTDSOUTH AT&T DISTRIBUTION - PHONE	ATT DAMAGE PREVENTION HO	510-645-2929
LACMTAEXPO LACMTA FOOTHILL - ELECT	PAT LUBASH	562-810-3206
LCW04 LA COUNTY WTR WORKS	LA COUNTY OPERATIONS	626-458-4357
SCE1012 SCE TRANSMISSION	KRIS WALSH	949-533-6137
SCG3Z6 SC GAS - SANTA MONICA	LEAD DISPATCHER	800-427-8894
SMO15DIST C/OF SANTA MONICA-SWDTL	NANCY,LAURA	310-458-8531
USCE42 UTILIQUEST 4 SCE- SANTA MONIC	SC EDISON PERSONNEL	800-611-1911

USCE83SFS	UTILIQUEST 4 SCE TELECOM-F	TELECOM CONTROL CENTER 800-655-8844
UTWCNC39	UTILIQUEST/TIME WARNER SE C	ROBERT REIHS 818-778-5030
UVZIRWN	UTILIQUEST/ FRONTIER -IRWNDA	NONE PROVIDED 800-837-4966

Julie Harriman

From: Julie Harriman
Sent: Friday, September 30, 2016 6:50 PM
To: 'PublicRecordsRequests@aqmd.gov'
Subject: SCAQMD Records Request
Attachments: 11428.003 SCAQMD-pub-rec-req-form.pdf; Thomas Guide Page.pdf; 11428.003 SCAQMD Letter.pdf

Good evening,

Please see the attached records request form and related documents.

Thank you for your time,

Julie C. Harriman, P.E.
Associate Engineer
Leighton
17781 Cowan, Irvine, CA 92614
(949) 681-4264 – Direct
(949) 572-8129 – Cell

Geotechnical | Geoenvironmental | Materials Testing

SOLUTIONS YOU CAN BUILD ON

Leighton Consulting, Inc.
A LEIGHTON GROUP COMPANY

September 30, 2016

Project No. 11428.003

South Coast Air Quality Management District (SCAQMD)
Email: PublicRecordsRequests@aqmd.gov

Leighton Consulting, Inc. (Leighton Consulting) is serving as environmental consultant to the Santa Monica – Malibu Unified School District Facility Improvement Projects (FIP) Department for proposed improvements at the **Santa Monica High School (SAMOHI)** site located at **601 Pico Boulevard** in the City of Santa Monica, Los Angeles County, California. The Los Angeles County Assessor's Office identifies the property as Assessor Parcel Numbers (APNs) 4290-003-901, 4290-005-900, 4290-006-904, 4290-007-902, and 4290-008-901. Enclosed is a copy of the Thomas Bros Guide page showing Map 671, with the site location.

Pursuant to California Education Code sections 17210 – 17224 we are requesting information regarding SCAQMD permitted facilities with the potential to emit hazardous air pollutants located within 0.25 miles of the school site.

Thank you very much for your time and assistance. Please contact me at (949) 681-4264 or via email at jharriman@leightongroup.com if you have any questions or need additional information.

Respectfully submitted,
LEIGHTON CONSULTING, INC.

Julie Harriman, PE
Associate Engineer
(949) 681-4264 direct#
(949) 250-1114 fax#
jharriman@leightongroup.com

Attachment: Thomas Bros Guide page

South Coast
Air Quality Management District
21865 Copley Drive, Diamond Bar, CA 91765-4178
(909) 396-2000 • www.aqmd.gov

Information Management
Public Records Unit

Direct Dial: (909) 396-3700
FAX: (909) 396-3330

PUBLIC RECORDS REQUEST FORM

PRU Office Use Only

CONTROL NO.

Online access is available for certain public information about SCAQMD-regulated facilities through SCAQMD's search tool -FIND **(Facility INformation Detail). Go to the SCAQMD Website at http://www3.aqmd.gov/webappl/fim/prog/search.aspx.**

The following types of records are immediately available on FIND:
Permits to Operate, Equipment Lists, Notices of Violation, Notices to Comply, and Emissions Summaries

Please read the Instructions for Requesting Records, and then fill out this form completely. You may include an attachment to the form, if necessary.

REQUESTOR INFORMATION

NAME:Julie Harriman		DATE:9/30/2016
COMPANY:Leighton Consulting, Inc.		
MAILING ADDRESS:17781 Cowan		
CITY:Irvine	STATE:CA	ZIP CODE:92614
PHONE NUMBER:949-681-4264	FAX NUMBER: 949-250-1114	
EMAIL ADDRESS: jharriman@leightongroup.com		

REQUESTED RECORDS. Please be as specific as possible in describing the records you are seeking. The more specific you are, the easier it will be to determine if such records exist in District files. Please contact the Public Records Unit if you need assistance in identifying District records.

See attached letter.

TIME PERIOD OF RECORDS REQUESTED From: all available To:Present

REQUESTED FACILITY INFORMATION (If Applicable).
Please limit one facility or site address per request form.

FACILITY NAME: **Santa Monica High School**		
FACILITY ADDRESS: **601 Pico Boulevard**		
CITY:Santa Monica	STATE:CA	ZIP CODE:
FACILITY I.D. NO. (if known):	APPL. OR PERMIT NO. (if known):	

☐ I wish to inspect the requested records, where applicable, or receive the requested records electronically at no charge. I do not want copies produced at this time.

X I request that the SCAQMD contact me prior to copying the requested records if the cost exceeds $20.00.

☐ I would like copies of the requested records and I hereby agree to reimburse the SCAQMD for the direct cost of duplication in accordance with Gov. Code Sec. 6253(b). See the Instructions page for direct costs of duplication.


Santa Monica High School Site
PACIFIC PALISADES
PACIFIC OCEAN
90402
90403
90404
90405
90291
Santa Monica
Los Angeles
VENICE
MARINA DEL REY
LOS ANGELES CO.
SEE MAP 631
SEE MAP F
SEE MAP 672
SEE MAP 701
RAND McNALLY

APPENDIX D

Radius Report

Leighton

Santa Monica High School
601 Pico Boulevard
Santa Monica, CA 90401

Inquiry Number: 4735913.2s
September 26, 2016

The EDR Radius Map™ Report

6 Armstrong Road, 4th floor
Shelton, CT 06484
Toll Free: 800.352.0050
www.edrnet.com

TABLE OF CONTENTS

SECTION	PAGE
Executive Summary	ES1
Overview Map	2
Detail Map	3
Map Findings Summary	4
Map Findings	8
Orphan Summary	785
Government Records Searched/Data Currency Tracking	GR-1

GEOCHECK ADDENDUM

GeoCheck - Not Requested

Thank you for your business.
Please contact EDR at 1-800-352-0050
with any questions or comments.

Disclaimer - Copyright and Trademark Notice

This Report contains certain information obtained from a variety of public and other sources reasonably available to Environmental Data Resources, Inc. It cannot be concluded from this Report that coverage information for the target and surrounding properties does not exist from other sources. **NO WARRANTY EXPRESSED OR IMPLIED, IS MADE WHATSOEVER IN CONNECTION WITH THIS REPORT. ENVIRONMENTAL DATA RESOURCES, INC. SPECIFICALLY DISCLAIMS THE MAKING OF ANY SUCH WARRANTIES, INCLUDING WITHOUT LIMITATION, MERCHANTABILITY OR FITNESS FOR A PARTICULAR USE OR PURPOSE. ALL RISK IS ASSUMED BY THE USER. IN NO EVENT SHALL ENVIRONMENTAL DATA RESOURCES, INC. BE LIABLE TO ANYONE, WHETHER ARISING OUT OF ERRORS OR OMISSIONS, NEGLIGENCE, ACCIDENT OR ANY OTHER CAUSE, FOR ANY LOSS OF DAMAGE, INCLUDING, WITHOUT LIMITATION, SPECIAL, INCIDENTAL, CONSEQUENTIAL, OR EXEMPLARY DAMAGES. ANY LIABILITY ON THE PART OF ENVIRONMENTAL DATA RESOURCES, INC. IS STRICTLY LIMITED TO A REFUND OF THE AMOUNT PAID FOR THIS REPORT.** Purchaser accepts this Report "AS IS". Any analyses, estimates, ratings, environmental risk levels or risk codes provided in this Report are provided for illustrative purposes only, and are not intended to provide, nor should they be interpreted as providing any facts regarding, or prediction or forecast of, any environmental risk for any property. Only a Phase I Environmental Site Assessment performed by an environmental professional can provide information regarding the environmental risk for any property. Additionally, the information provided in this Report is not to be construed as legal advice.

Copyright 2016 by Environmental Data Resources, Inc. All rights reserved. Reproduction in any media or format, in whole or in part, of any report or map of Environmental Data Resources, Inc., or its affiliates, is prohibited without prior written permission.

EDR and its logos (including Sanborn and Sanborn Map) are trademarks of Environmental Data Resources, Inc. or its affiliates. All other trademarks used herein are the property of their respective owners.

EXECUTIVE SUMMARY

A search of available environmental records was conducted by Environmental Data Resources, Inc (EDR). The report was designed to assist parties seeking to meet the search requirements of EPA's Standards and Practices for All Appropriate Inquiries (40 CFR Part 312), the ASTM Standard Practice for Environmental Site Assessments (E 1527-13) or custom requirements developed for the evaluation of environmental risk associated with a parcel of real estate.

TARGET PROPERTY INFORMATION

ADDRESS

601 PICO BOULEVARD
SANTA MONICA, CA 90401

COORDINATES

Latitude (North):	34.0123890 - 34° 0' 44.60''
Longitude (West):	118.4867110 - 118° 29' 12.15''
Universal Tranverse Mercator:	Zone 11
UTM X (Meters):	362716.5
UTM Y (Meters):	3764331.5
Elevation:	101 ft. above sea level

USGS TOPOGRAPHIC MAP ASSOCIATED WITH TARGET PROPERTY

Target Property Map:	5630733 BEVERLY HILLS, CA
Version Date:	2012
Southeast Map:	5640438 VENICE, CA
Version Date:	2012
Northwest Map:	5630777 TOPANGA, CA
Version Date:	2012

AERIAL PHOTOGRAPHY IN THIS REPORT

Portions of Photo from:	20140513
Source:	USDA

MAPPED SITES SUMMARY

Target Property Address:
601 PICO BOULEVARD
SANTA MONICA, CA 90401

Click on Map ID to see full detail.

MAP ID	SITE NAME	ADDRESS	DATABASE ACRONYMS	RELATIVE ELEVATION	DIST (ft. & mi.) DIRECTION
A1	SANTA MONICA HIGH SC	601 WEST PICO BLVD	CA HAZNET		TP
A2	SANTA MONICA HIGH	601 PICO BLVD	CA HAZNET		TP
A3	SANTA MONICA HIGH SC	601 PICO BLVD	CA HAZNET		TP
A4	SANTA MONICA MALIBU	601 PICO BLVD	RCRA-SQG, FINDS, ECHO		TP
A5	SANTA MONICA HIGH SC	601 PICO BOULEVARD	CA ENVIROSTOR, CA SCH, CA NPDES		TP
A6	CALIFORNIA ELECTRIC	601 PECO BLVD	CA HAZNET		TP
A7	SANTA MONICA HIGH SC	601 PICO BLVD.	CA HAZNET		TP
B8		25 MICHIGAN AVE	ERNS	Higher	17, 0.003, NE
C9	WATERMAN W M	508 PICO BLVD	EDR Hist Cleaner	Lower	39, 0.007, SSE
D10		1901 6TH ST.	CA CHMIRS	Lower	44, 0.008, SE
C11	NEKANO CALIFORNIA IN	530 PICO BLVD	CA HAZNET	Lower	56, 0.011, SSE
C12	SHERATON DELFINA HOT	530 PICO BLVD	CA HAZNET	Lower	56, 0.011, SSE
C13	1XSHERATON DELFINA H	530 PICO BLVD	CA HAZNET	Lower	56, 0.011, SSE
C14	WATERMAN W M	508 PICO BLVD	EDR Hist Cleaner	Lower	61, 0.012, SSE
E15	CHEVRON #9-9266	1732 LINCOLN BLVD	CA RGA LUST	Lower	84, 0.016, NNE
E16	CHEVRON 99266	1732 LINCOLN BLVD	CA HAZNET	Lower	84, 0.016, NNE
E17	CHEVRON STATION NO 9	1732 LINCOLN BLVD	FINDS, ECHO	Lower	84, 0.016, NNE
E18	LINCOLN CHEVRON	1732 LINCOLN BLVD	CA HAZNET	Lower	84, 0.016, NNE
E19	CHEVRON #9-9266	1732 LINCOLN	CA LUST, CA HIST CORTESE	Lower	84, 0.016, NNE
E20	CHEVRON #99266	1732 LINCOLN BLVD.	RCRA-LQG	Lower	84, 0.016, NNE
E21		1732 LINCOLN BLVD	EDR Hist Auto	Lower	84, 0.016, NNE
E22	CHEVRON STATION NO 9	1732 LINCOLN BLVD	CA HAZNET	Lower	84, 0.016, NNE
E23	99266	1732 LINCOLN BLVD	CA HIST UST	Lower	84, 0.016, NNE
E24	CHEVRON SERVICE STAT	1732 LINCOLN BLVD	CA SWEEPS UST, CA FID UST	Lower	84, 0.016, NNE
F25	PERKINS H E	1710 4TH	EDR Hist Auto	Lower	89, 0.017, SW
F26	PERKINS H E	1710 4TH ST E	EDR Hist Auto	Lower	89, 0.017, SW
F27	GRAHAM M C	1710 4TH ST	EDR Hist Auto	Lower	89, 0.017, SW
F28	SANTA MONICA MALIBU	1723 FOURTH ST	CA HAZNET	Lower	89, 0.017, SW
G29		1827 7TH ST	EDR Hist Cleaner	Higher	100, 0.019, East
H30	SULLIVAN A J	1836 4TH ST	EDR Hist Auto	Lower	116, 0.022, South
H31	C ROVE N W	1840 4TH	EDR Hist Auto	Lower	117, 0.022, South
H32	SWAIN ADOLPH	1840 4TH ST	EDR Hist Auto	Lower	117, 0.022, South
H33	SWAIN ADOLPH	1840 4TH ST E	EDR Hist Auto	Lower	117, 0.022, South
F34	SANTA MONICA HSR LTD	1707 4TH ST.	CA EMI	Lower	134, 0.025, WSW
F35	DOUBLE TREE HOTEL SA	1707 4TH ST	CA HAZNET	Lower	134, 0.025, WSW
F36	DON VENSINGER	1707 4TH ST	CA HAZNET	Lower	134, 0.025, WSW
B37	RAYMOND SHY	1804 LINCOLN BLVD.	CA HAZNET	Lower	135, 0.026, NE
B38	HONDA OF SANTA MONIC	1804 LINCOLN BLVD	CA HAZNET	Lower	135, 0.026, NE
B39	LET 'EM EAT CAKE	1804 LINCOLN BLVD	CA RGA LUST	Lower	135, 0.026, NE

MAPPED SITES SUMMARY

Target Property Address:
601 PICO BOULEVARD
SANTA MONICA, CA 90401

Click on Map ID to see full detail.

MAP ID	SITE NAME	ADDRESS	DATABASE ACRONYMS	RELATIVE ELEVATION	DIST (ft. & mi.) DIRECTION
H40	COMMUNITY CORPORATIO	420 PICO BLVD.	CA HAZNET	Lower	137, 0.026, South
I41		1808 LINCOLN BLVD	EDR Hist Auto	Lower	176, 0.033, ENE
D42		615 PICO PLACE	CA CHMIRS	Lower	179, 0.034, SE
H43		332 PICO BLVD	ERNS	Lower	202, 0.038, South
H44	AM/PM MINI MARKET 51	332 PICO BLVD	CA UST	Lower	202, 0.038, South
H45	ARCO #1946	332 PICO BLVD.	CA RGA LUST	Lower	202, 0.038, South
H46	BP WEST COAST PRODUC	332 PICO BLVD	CA HAZNET	Lower	202, 0.038, South
H47	ARCO #1946	332 PICO	CA LUST, CA CHMIRS, CA HIST CORTESE	Lower	202, 0.038, South
H48	JEFFREY T MOORE	332 PICO BLVD	CA HIST UST, CA CHMIRS	Lower	202, 0.038, South
H49	ARCO FACILITY NO 019	332 PICO BLVD	RCRA-SQG, FINDS, ECHO	Lower	202, 0.038, South
H50	ARCO PRODUCTS COMPAN	332 PICO BOULEVARD	CA HAZNET	Lower	202, 0.038, South
H51	ARCO #1946	332 PICO BLVD	CA RGA LUST	Lower	202, 0.038, South
H52	ARCO S.S. #1946	332 PICO BLVD.	CA RGA LUST	Lower	202, 0.038, South
H53		332 PECO BLVD	ERNS	Lower	202, 0.038, South
H54	ARCO SERVICE STATION	332 PICO BLVD	CA SWEEPS UST, CA FID UST	Lower	202, 0.038, South
H55	PRINGLE S SERVICE	332 PICO BLVD	EDR Hist Auto	Lower	202, 0.038, South
H56	PRESTIGE STATIONS IN	332 PICO BLVD	CA HAZNET	Lower	202, 0.038, South
E57	EZ LUBE	1757 LINCOLN AVE	CA HAZNET	Lower	224, 0.042, NE
E58	E-Z LUBE	1757 LINCOLN BLVD	CA AST	Lower	224, 0.042, NE
E59	VALVOLINE INSTANT OI	1757 LINCOLN BLVD	CA AST, CA HAZNET	Lower	224, 0.042, NE
E60		1757 LINCOLN BLVD	EDR Hist Auto	Lower	224, 0.042, NE
E61	EZ LUBE #21	1757 LINCOLN BLVD	FINDS, ECHO	Lower	224, 0.042, NE
I62	LET EM EAT CAKE	1804 LINCOLN	CA LUST, CA HIST CORTESE	Lower	230, 0.044, NE
I63	ELITE HAND LAUNDRY	1804 LINCOLN BLVD	EDR Hist Cleaner	Lower	230, 0.044, NE
E64	KLASSON J A	1711 LINCOLN BLVD	EDR Hist Cleaner	Lower	232, 0.044, NNE
E65	U-HAUL CENTER SANTA	1747 LINCOLN	CA LUST, CA HIST CORTESE	Lower	234, 0.044, NNE
E66	U-HAUL CENTER SANTA	1747 LINCOLN BLVD.	CA RGA LUST	Lower	234, 0.044, NNE
E67	U-HAUL CO OF CA	1747 LINCOLN BLVD	CA HAZNET	Lower	234, 0.044, NNE
E68	U-HAUL CENTER SANTA	1747 LINCOLN BLVD	CA RGA LUST	Lower	234, 0.044, NNE
E69	U-HAUL CENTER SANTA	1747 LINCOLN BLVD	CA LUST, CA SWEEPS UST, CA FID UST	Lower	234, 0.044, NNE
E70	SANTA MONICA MOVING	1747 LINCOLN BL	CA HIST UST	Lower	234, 0.044, NNE
E71	AT&T MOBILITY - SANT	1747 1/2 LINCOLN BLV	FINDS, ECHO	Lower	234, 0.044, NE
I72	CLASSY CLEANERS	1803-B LINCOLN BLVD	CA DRYCLEANERS	Lower	273, 0.052, NE
I73		1803 LINCOLN BLVD	EDR Hist Cleaner	Lower	273, 0.052, NE
I74	CLASSY CLEANERS	1803-B LINCOLN BLVD	CA HAZNET	Lower	273, 0.052, NE
H75		332 PEKOE BLVD	CA CHMIRS	Lower	275, 0.052, SSW
76		417 BAY STREET	CA CHMIRS	Lower	282, 0.053, South
I77	LINCOLN AUTO REPAIR	1818 LINCOLN	CA HAZNET	Lower	292, 0.055, ENE
I78	FORMER GIL'S AUTO RE	1818 LINCOLN BLVD	LA Co. Site Mitigation	Lower	292, 0.055, ENE

MAPPED SITES SUMMARY

Target Property Address:
601 PICO BOULEVARD
SANTA MONICA, CA 90401

Click on Map ID to see full detail.

MAP ID	SITE NAME	ADDRESS	DATABASE ACRONYMS	RELATIVE ELEVATION	DIST (ft. & mi.) DIRECTION
I79	GIL'S AUTO REPAIR	1818 LINCOLN BLVD	CA HAZNET	Lower	292, 0.055, ENE
I80		1818 LINCOLN BLVD	EDR Hist Auto	Lower	292, 0.055, ENE
J81	FINKEY S UNION SERVI	1705 LINCOLN BLVD	EDR Hist Auto	Lower	295, 0.056, NNE
K82	US POSTAL SERVICE- P	711 OLYMPIC BLVD	CA HAZNET	Lower	297, 0.056, NNW
K83		711 OLYMPIC BLVD	EDR Hist Auto	Lower	297, 0.056, NNW
K84	KRAZAN & ASSOC	711 OLYMPIC BLVD	CA HAZNET	Lower	297, 0.056, NNW
K85	US POSTAL SERVICE-PF	711 OLYMPIC BLVD	CA HAZNET	Lower	297, 0.056, NNW
L86	SANTA MONICA/MALIBU	1723 004TH	CA LUST, CA HIST CORTESE	Lower	307, 0.058, WSW
K87	DILL S SHELL SERVICE	631 OLYMPIC BLVD	EDR Hist Auto	Lower	308, 0.058, NNW
K88	GOING S MOBIL SERVIC	725 OLYMPIC BLVD	EDR Hist Auto	Lower	308, 0.058, North
L89		4TH ST & OLYMPIC DRI	CA CHMIRS	Lower	314, 0.059, West
I90		1820 LINCOLN BLVD	EDR Hist Auto	Lower	315, 0.060, ENE
H91	PRINGLE I K	333 PICO BLVD	EDR Hist Auto	Lower	319, 0.060, SSW
M92	BARNETT BROS	1848 LINCOLN BLVD	EDR Hist Cleaner	Lower	320, 0.061, East
M93	CHONS SHELL	1866 LINCOLN BLVD	CA LUST, CA SWEEPS UST, CA HIST UST	Lower	325, 0.062, East
M94	JINS SANTA MONICA SH	1866 LINCOLN BLVD	CA HAZNET	Lower	325, 0.062, East
M95	JIN'S SHELL SERVICE	1866 LINCOLN BLVD	CA HAZNET	Lower	325, 0.062, East
M96	SHELL	1866 LINCOLN BLVD	CA HAZNET	Lower	325, 0.062, East
M97	JIN'S SANTA MONICA S	1866 LINCOLN BLVD	RCRA-SQG, FINDS, CA HAZNET, ECHO	Lower	325, 0.062, East
M98	CHON'S SHELL SERVICE	1866 LINCOLN BLVD	CA UST	Lower	325, 0.062, East
M99	SHELL SERVICE STATIO	1866 LINCOLN BLVD	CA RGA LUST	Lower	325, 0.062, East
M100	MC MULLEN L R	1866 LINCOLN BLVD	EDR Hist Auto	Lower	325, 0.062, East
G101	KING BEAR AUTO CENTE	1824 LINCOLN BLVD	CA HAZNET	Lower	336, 0.064, ENE
G102	A B S IMPORT AUTO SE	1824 LINCOLN AVE	CA HAZNET	Lower	336, 0.064, ENE
G103	MILLS W B	1824 LINCOLN BLVD	EDR Hist Cleaner	Lower	336, 0.064, ENE
I104	DBA WORLD OIL MARKET	1801 LINCOLN BLVD	CA HIST UST	Lower	350, 0.066, NE
I105	WORLD OIL #16	1801 LINCOLN BLVD	CA LUST, CA HIST CORTESE	Lower	350, 0.066, NE
I106	WORLD OIL #16	1801 LINCOLN BLVD	CA RGA LUST	Lower	350, 0.066, NE
I107	WORLD OIL MARKETING	1801 LINCOLN	CA HAZNET	Lower	350, 0.066, NE
I108		1801 LINCOLN BLVD	EDR Hist Auto	Lower	350, 0.066, NE
I109	WORLD OIL STATION #1	1801 LINCOLN BLVD	CA RGA LUST	Lower	350, 0.066, NE
I110	WORLD OIL #16	1801 LINCOLN BLVD	CA LUST	Lower	350, 0.066, NE
I111	WORLD OIL MARKETING	1801 LINCOLN BLVD	CA UST	Lower	350, 0.066, NE
I112	2369 RB4	1801 LINCOLN BLVD	FINDS, ECHO	Lower	350, 0.066, NE
I113	WORLD OIL MARKETING	1801 LINCOLN BLVD	RCRA-SQG, CA SWEEPS UST, CA FID UST, FINDS, ECHO	Lower	350, 0.066, NE
N114	DAVIS AUTO REPAIR	813 MICHIGAN AVE	EDR Hist Auto	Lower	373, 0.071, NE
N115	ACE AUTO PROS	813 MICHIGAN AVE	CA HAZNET	Lower	373, 0.071, NE
M116	TIME REALTY INVESTME	1844 1/2 LINCOLN BLV	CA HAZNET	Lower	378, 0.072, East
M117		1844 LINCOLN BLVD	EDR Hist Auto	Lower	378, 0.072, East

MAPPED SITES SUMMARY

Target Property Address:
601 PICO BOULEVARD
SANTA MONICA, CA 90401

Click on Map ID to see full detail.

MAP ID	SITE NAME	ADDRESS	DATABASE ACRONYMS	RELATIVE ELEVATION	DIST (ft. & mi.) DIRECTION
M118	A A AUTO	1844 1/2 LINCOLN BLV	CA HAZNET	Lower	378, 0.072, East
O119	FOOTE R E	301 PICO BLVD	EDR Hist Auto	Lower	385, 0.073, SSW
K120	PARKER J O	1717 7TH	EDR Hist Cleaner	Lower	391, 0.074, NNW
K121	PARKER J O	1717 7TH ST	EDR Hist Cleaner	Lower	391, 0.074, NNW
J122	KIPER LASCU DDS	3023 23ST OLYMPIC BL	CA HAZNET	Lower	399, 0.076, North
I123	BENJAMIN TIRE CO.	1817 LINCOLN BLVD.	RCRA-SQG, CA HIST UST, CA HAZNET	Lower	409, 0.077, ENE
I124	FIRESTONE STORE #67J	1817 LINCOLN BLVD	CA HAZNET	Lower	409, 0.077, ENE
I125	FIRESTONE STORE #67J	1817 LINCOLN BLVD	FINDS, ECHO	Lower	409, 0.077, ENE
I126	FIRESTONE SERVICE CE	1817 LINCOLN	CA LUST, CA HIST CORTESE	Lower	409, 0.077, ENE
I127	FIRESTONE	1817 LINCOLN BLVD.	CA RGA LUST	Lower	409, 0.077, ENE
I128	FIRESTONE COMPLETE A	1817 LINCOLN BLVD	CA HAZNET	Lower	409, 0.077, ENE
I129		1817 LINCOLN BLVD	EDR Hist Auto	Lower	409, 0.077, ENE
I130	FIRESTONE	1817 LINCOLN BLVD	CA RGA LUST	Lower	409, 0.077, ENE
I131	FIRESTONE SERVICE CE	1817 LINCOLN BLVD	CA LUST	Lower	409, 0.077, ENE
I132	FIRESTONE SERVICE CE	1817 LINCOLN BLVD	CA RGA LUST	Lower	409, 0.077, ENE
J133	WESTERN DENTAL SERVI	1670 LINCOLN BLVD.	CA HAZNET	Lower	417, 0.079, North
O134		ARCO #1946 332 PICO	ERNS	Lower	441, 0.084, SSW
P135	LINCOLN SERVICE STAT	1900 LINCOLN BLVD	EDR Hist Auto	Lower	447, 0.085, East
I136	ELLIOTT & SORENSON	1827 LINCOLN BLVD	EDR Hist Cleaner	Lower	447, 0.085, ENE
I137	SOHM BROS GARAGE	1829 LINCOLN BLVD	EDR Hist Auto	Lower	457, 0.087, ENE
M138	HENDRICKS CORNER	PICO AND LINCOLN BLV	EDR Hist Auto	Lower	464, 0.088, East
N139		820 MICHIGAN AVE	CA CHMIRS	Lower	465, 0.088, NE
N140		820 MICHIGAN AVE	CA CHMIRS	Lower	465, 0.088, NE
M141	1X BRIDGESTONE/FIRES	18117 LINCOLN BLVD	CA HAZNET	Lower	474, 0.090, East
P142		800 PICO BLVD	CA CHMIRS	Lower	474, 0.090, East
143	RICHARD ELLIS REAL E	SANTA MONICA GATEWAY	ECHO	Lower	485, 0.092, West
M144	STATE TRANSMISSIONS	1833 LINCOLN BLVD	RCRA-SQG, CA LUST, CA SWEEPS UST, CA FID UST,...	Lower	487, 0.092, ENE
M145		1833 LINCOLN BLVD	EDR Hist Cleaner	Lower	487, 0.092, ENE
M146	STATE TRANSMISSION	1833 LINCOLN BLVD	CA RGA LUST	Lower	487, 0.092, ENE
P147	QUALITY EXPRESS CLEA	1908 LINCOLN BLVD	CA HAZNET	Lower	490, 0.093, East
P148	QUALITY EXPRESS CLEA	1908-A LINCOLN BLVD	CA EMI	Lower	490, 0.093, East
P149	QUALITY EXPRESS CLEA	1908 LINCOLN BLVD #	LA Co. Site Mitigation	Lower	490, 0.093, East
P150	QUALITY EXPRESS CLEA	1908 A LINCOLN BLVD	CA HAZNET	Lower	490, 0.093, East
P151		1908 LINCOLN BLVD	EDR Hist Cleaner	Lower	490, 0.093, East
P152	QUALITY EXPRESS CLEA	1908 LINCOLN BLVD UN	RCRA-SQG, CA SLIC, FINDS, CA DRYCLEANERS, ECHO	Lower	490, 0.093, East
M153	R & S AUTOMOTIVE SER	1861 LINCOLN BLVD	EDR Hist Auto	Lower	490, 0.093, East
M154		1865 LINCOLN BLVD	EDR Hist Cleaner	Lower	490, 0.093, East
P155	LUSCH J W	1910 LINCOLN BLVD	EDR Hist Cleaner	Lower	501, 0.095, East
P156	PHOTO EXPRESS	1914 LINCOLN BLVD	CA HAZNET	Lower	525, 0.099, East

MAPPED SITES SUMMARY

Target Property Address:
601 PICO BOULEVARD
SANTA MONICA, CA 90401

Click on Map ID to see full detail.

MAP ID	SITE NAME	ADDRESS	DATABASE ACRONYMS	RELATIVE ELEVATION	DIST (ft. & mi.) DIRECTION
157	BAY STREET SANTA MON	300 BAY ST	CA HAZNET	Lower	555, 0.105, South
M158	90009	801 PICO BLVD	CA HIST UST	Lower	556, 0.105, East
M159	LINCOLN PICO AUTOMOT	801 PICO BLVD	EDR Hist Auto	Lower	556, 0.105, East
J160	RETAIL SHELL SERVICE	1661 LINCOLN BLVD	CA HAZNET	Lower	559, 0.106, North
J161	ELOY PEREZ	1661 LINCOLN BLVD.	CA HAZNET	Lower	559, 0.106, North
J162	ARGO REALTY PROPERTY	1661 LINCOLN	CA LUST, CA HIST CORTESE	Lower	559, 0.106, North
J163	RETAIL SHELL SERVICE	1661 LINCOLN BLVD	FINDS, ECHO	Lower	559, 0.106, North
Q164	VERIZON WIRELESS: OC	1640 5TH STREET, SUI	FINDS, ECHO	Lower	559, 0.106, WNW
R165	GIBBS W E	1675 LINCOLN BLVD	EDR Hist Auto	Lower	570, 0.108, North
P166	MARTY WEISS	1907 LINCOLN BLVD #	CA HAZNET	Lower	583, 0.110, East
R167		825 OLYMPIC BLVD	EDR Hist Auto	Lower	611, 0.116, NNE
R168	PAUL'S TRANSIMISSION	825 OLYMPIC BLVD	CA RGA LUST	Lower	611, 0.116, NNE
R169	405 AUTOMOTIVE	825 OLYMPIC BLVD	RCRA-SQG, CA LUST, CA SWEEPS UST, CA HIST UST, CA...	Lower	611, 0.116, NNE
R170	252 MPH REPAIR INC D	825 OLYMPIC BLVD	CA HAZNET	Lower	611, 0.116, NNE
R171	PAUL'S TRANSMISSION	825 OLYMPIC BLVD	CA RGA LUST	Lower	611, 0.116, NNE
172	GOLDEN EAGLE SERVICE	830 OLYMPIC BLVD	EDR Hist Auto	Lower	623, 0.118, NE
R173	BAY CITIES	1660 LINCOLN BLVD	CA HIST UST	Lower	627, 0.119, North
S174		2019 5TH ST	EDR Hist Cleaner	Lower	627, 0.119, SSE
P175	LINCOLN-PICO PARTNER	1911 LINCOLN BLVD.	CA RGA LUST	Lower	631, 0.120, East
P176	LINCOLN-PICO PARTNER	1911 LINCOLN BLVD.	CA LUST	Lower	631, 0.120, East
R177	ARGO REALTY PROPERTY	1661 LINCOLN BLVD	CA RGA LUST	Lower	654, 0.124, North
R178	PREMIER 1 HOUR PHOTO	1659 LINCOLN BLVD	CA HAZNET	Lower	667, 0.126, North
P179	BLUE BIRD LAUNDRY	814 PICO BLVD	EDR Hist Cleaner	Lower	668, 0.127, East
180		627 GRANT STREET	CA CHMIRS	Lower	671, 0.127, SE
P181	SHERWIN WILLIAMS #86	816 PICO BLVD	CA HAZNET	Lower	682, 0.129, East
P182	SHERWIN-WILLIAMS #86	816 PICO BLVD	FINDS, ECHO	Lower	682, 0.129, East
T183	COUNTY OF LOS ANGELE	1725 MAIN ST	CA HAZNET	Lower	683, 0.129, WSW
T184	COUNTY OF LOS ANGELE	1725 MAIN ST	CA HAZNET	Lower	683, 0.129, WSW
T185	SANTA MONICA COURT	1725 MAIN ST	CA HAZNET	Lower	683, 0.129, WSW
T186	SANTA MONICA MUNICIP	1725 MAIN ST	CA HAZNET	Lower	683, 0.129, WSW
T187	1X COUNTY OF SANTA M	1725 MAIN STREET	CA HAZNET	Lower	683, 0.129, WSW
T188		1725 MAIN ST.	CA CHMIRS	Lower	683, 0.129, WSW
T189	SUPERIOR COURTS	1725 MAIN STREET	CA HAZNET	Lower	683, 0.129, WSW
T190		1725 MAIN ST.	CA CHMIRS	Lower	683, 0.129, WSW
T191		1725 MAIN ST	CA CHMIRS	Lower	683, 0.129, WSW
T192	SANTA MONICA COURTHO	1725 MAIN ST	FINDS, ECHO	Lower	683, 0.129, WSW
Q193	APPLE COMPUTER	1632 5TH ST	CA HAZNET	Lower	693, 0.131, WNW
U194	WORLD OIL COMPANY	2003 LINCOLN BLVD	RCRA-SQG, CA SWEEPS UST, CA HIST UST, CA FID UST,...	Lower	697, 0.132, ESE
P195	NELSON NORMAN	823 PICO BLVD	EDR Hist Cleaner	Lower	698, 0.132, East

MAPPED SITES SUMMARY

Target Property Address:
601 PICO BOULEVARD
SANTA MONICA, CA 90401

Click on Map ID to see full detail.

MAP ID	SITE NAME	ADDRESS	DATABASE ACRONYMS	RELATIVE ELEVATION	DIST (ft. & mi.) DIRECTION
U196	LINCOLN-PICO PARTNER	1929 LINCOLN BLVD	CA HAZNET	Lower	710, 0.134, East
U197		1929 LINCOLN BLVD	ERNS	Lower	710, 0.134, East
U198	JOES ROYAL DETAIL	1929 LINCOLN BLVD	RCRA-SQG, FINDS, ECHO	Lower	710, 0.134, East
U199	EDWARD S OIL CO	1929 LINCOLN BLVD	EDR Hist Auto	Lower	710, 0.134, East
T200		1776 MAIN STREET	CA CHMIRS	Lower	754, 0.143, SW
T201		1776 MAIN ST.	CA CHMIRS	Lower	754, 0.143, SW
T202	THE RAND CORPORATION	1776 MAIN ST	FINDS, ECHO	Lower	754, 0.143, SW
T203	RAND	1776 MAIN ST	CA HAZNET	Lower	754, 0.143, SW
V204	BRANDON & PATRICE HE	1846 9TH ST APT 1	CA HAZNET	Lower	755, 0.143, ENE
W205	GEORGIO CLEANERS	828 PICO BLVD STE 4	CA DRYCLEANERS	Lower	757, 0.143, East
W206	HONDA KAWASAKI POLAR	828 PICO BLVD	RCRA-SQG, FINDS, CA HAZNET, ECHO	Lower	757, 0.143, East
V207	LEE S AUTOMOTIVE SER	825 PICO BLVD	EDR Hist Auto	Lower	770, 0.146, East
X208	TEUFEL, INC	1656 9TH ST	CA HAZNET	Lower	773, 0.146, North
T209	CITY OF SANTA MONICA	1685 MAIN ST	CA HAZNET	Lower	777, 0.147, WSW
T210	SANTA MONICA POLICE	1685 MAIN ST.	CA RGA LUST	Lower	777, 0.147, WSW
T211	SANTA MONICA CITY OF	1685 MAIN STREET	NY MANIFEST	Lower	777, 0.147, WSW
T212		1685 MAIN ST.	CA CHMIRS	Lower	777, 0.147, WSW
T213	CITY OF SANTA MONICA	1685 MAIN ST	CA LOS ANGELES CO. HMS	Lower	777, 0.147, WSW
T214	POLICE DEPT	1685 MAIN STREET	CA LUST, CA HIST UST, CA HIST CORTESE	Lower	777, 0.147, WSW
T215	S.M. POLICE DEPT.	1685 MAIN ST	CA SWEEPS UST, CA FID UST, CA EMI	Lower	777, 0.147, WSW
T216	SANTA MONICA POLICE	1685 MAIN ST	CA RGA LUST	Lower	777, 0.147, WSW
T217		1685 MAIN STREET	CA CHMIRS	Lower	777, 0.147, WSW
T218	CITY OF SANTA MONICA	1685 MAIN ST	CA HAZNET	Lower	777, 0.147, WSW
T219	SANTA MONICA POLICE	1685 MAIN ST	CA HAZNET	Lower	777, 0.147, WSW
W220	DANGELO SALVATORE	830 PICO BLVD	EDR Hist Cleaner	Lower	778, 0.147, East
Q221		1640 5TH ST	EDR Hist Auto	Lower	788, 0.149, WNW
Y222	PACIFIC BAY TOWERS H	2025-2045 4TH ST	CA HAZNET	Lower	789, 0.149, SSE
X223	PAXTON PROD.	929 OLYMPIC BL	CA EMI	Lower	797, 0.151, NNE
X224	PAXTON PRODUCTS INC	929 OLYMPIC BLVD	RCRA-SQG, FINDS, ECHO	Lower	797, 0.151, NNE
Y225	1X 225-45 4TH ST SAN	2025 2035 2045 4TH S	CA HAZNET	Lower	802, 0.152, SSE
U226	WORLD OIL MARKETING	2003 LINCOLN BLVD	CA HAZNET	Lower	809, 0.153, ESE
U227	METROPOLITAN CLEANER	2003 LINCOLN BLVD	CA LUST, CA SLIC, CA HIST UST, CA DRYCLEANERS, CA...	Lower	809, 0.153, ESE
U228	METROPOLITAN CLEANER	2003 LINCOLN BLVD	CA RGA LUST	Lower	809, 0.153, ESE
U229	METROPOLITAN CLEANER	2003 LINCOLN BLVD	CA HAZNET	Lower	809, 0.153, ESE
U230		2003 LINCOLN BLVD	EDR Hist Cleaner	Lower	809, 0.153, ESE
Z231	PIONEER NORTH	1621 7TH ST	CA SWEEPS UST, CA FID UST, CA EMI	Lower	820, 0.155, NNW
W232	MONICA DANGELO SALVA	836 PICO BLVD	EDR Hist Cleaner	Lower	822, 0.156, East
W233	MONICA DANGELO SALVA	836 PICO	EDR Hist Cleaner	Lower	822, 0.156, East
U234	KRAGEN AUTO PARTS ST	2018 LINCOLN BLVD	CA HAZNET	Lower	823, 0.156, ESE

MAPPED SITES SUMMARY

Target Property Address:
601 PICO BOULEVARD
SANTA MONICA, CA 90401

Click on Map ID to see full detail.

MAP ID	SITE NAME	ADDRESS	DATABASE ACRONYMS	RELATIVE ELEVATION	DIST (ft. & mi.) DIRECTION
U235	KRAGEN AUTO PARTS #1	2018 LINCOLN BLVD	FINDS, ECHO	Lower	823, 0.156, ESE
T236	RAND CORP	1700 MAIN ST	RCRA-SQG, CA ENVIROSTOR, FINDS, CA EMI, CA HAZNET,..	Lower	835, 0.158, WSW
T237	RAND CORPORTATION	1700 MAIN ST	CA HAZNET	Lower	835, 0.158, WSW
T238	RAND CORPORATION	1700 SOUTH MAIN STRE	CA ENF, LA Co. Site Mitigation	Lower	835, 0.158, WSW
U239	OUTRIDER OF LOS ANGE	2013 LINCOLN BLVD	CA HAZNET	Lower	836, 0.158, ESE
W240	NYBERGS UNIQUE LNDRY	838 PICO BLVD	RCRA-SQG, FINDS, ECHO	Lower	837, 0.159, East
W241	NYBERG UNIQUE LAUNDR	838 PICO BLVD.	CA EMI	Lower	837, 0.159, East
W242	NYBERG S UNIQUE LAUN	828 PICO BLVD	EDR Hist Cleaner	Lower	840, 0.159, East
X243	LEXUS SANTA MONICA	1631 9TH ST	CA HAZNET	Lower	855, 0.162, North
X244	LEXUS WEST	1631 9TH ST.	CA AST	Lower	855, 0.162, North
X245	LEXUS SANTA MONICA	1631 9TH ST	CA AST, CA HAZNET	Lower	855, 0.162, North
X246	LEXUS SANTA MONICA	1631 9TH STREET	FINDS, ECHO	Lower	855, 0.162, North
X247	CASTLE ROCK PICTURES	1631 9TH STREET	CA HAZNET	Lower	855, 0.162, North
X248	CARRUS INC	1631 9TH ST	RCRA-SQG, FINDS, CA EMI, CA HAZNET, ECHO	Lower	855, 0.162, North
W249		9TH & PICO	CA CHMIRS	Lower	855, 0.162, East
Z250	LINCOLN CAR WASH	1624 LINCOLN BLVD	CA RGA LUST	Lower	866, 0.164, NNW
AA251	FORMER SEARS AUTO CE	402 COLORADO AVENUE	CA ENVIROSTOR, CA VCP	Lower	866, 0.164, WNW
AA252		402 COLORADO AVE	EDR Hist Auto	Lower	866, 0.164, WNW
AA253	SEARS	402 COLORADO AVE.	CA AST	Lower	866, 0.164, WNW
AA254	SEARS ROEBUCK AUTOMO	402 COLORADO AVE	CA HAZNET	Lower	866, 0.164, WNW
AB255	BIG CHIEF AUTO LAUND	211 PICO BLVD	EDR Hist Auto	Lower	875, 0.166, SSW
Z256	PIONEER FRENCH BAKER	1621 007TH ST	CA LUST, CA HIST CORTESE	Lower	895, 0.170, NNW
X257	PANSCIK G T	1649 9TH	EDR Hist Cleaner	Lower	902, 0.171, North
AC258	KENT SAHER	524 COLORADO AVE	CA HAZNET	Lower	907, 0.172, NW
AD259	SANTA MONICA MUNICIP	1620 006TH ST	CA LUST, CA HIST CORTESE	Lower	909, 0.172, NW
AD260	BIG BLUE BUS	1620 6TH ST.	CA AST	Lower	909, 0.172, NW
AD261	TRANSPORTATION FACIL	1620 006TH ST.	CA RGA LUST	Lower	909, 0.172, NW
AD262	S M MUNICIPAL BUS LI	1620 006TH ST	CA SWEEPS UST, CA FID UST	Lower	909, 0.172, NW
AD263	SANTA MONICA MUNICIP	1620 6TH STREET	CA HIST UST, CA HAZNET	Lower	909, 0.172, NW
AD264	TRANSPORTATION FACIL	1620 006TH ST	CA RGA LUST	Lower	909, 0.172, NW
AD265	SANTA MONICA MUNICIP	1620 6TH STREET	CA RGA LUST	Lower	909, 0.172, NW
AD266	CITY OF SANTA MONICA	1620 6TH ST.	CA LUST, CA EMI, CA HAZNET, CA NPDES	Lower	909, 0.172, NW
AD267	SANTA MONICA CITY, T	1620 SIXTH ST	CA EMI	Lower	909, 0.172, NW
AD268	MUN. BUS MAINTENANCE	1620 SIXTH ST	CA WDS	Lower	909, 0.172, NW
S269		501 PACIFIC AVE	CA CHMIRS	Lower	911, 0.173, SSE
S270		501 PACIFIC ST	CA CHMIRS	Lower	911, 0.173, SSE
AE271	LEMANS BODY & PAINT	1626 LINCOLN BLVD	CA HAZNET	Lower	917, 0.174, NNW
AE272	A-1 ACURA SERVICE	1626 LINCOLN BLVD	CA HAZNET	Lower	917, 0.174, NNW
AE273	COLLISION CRAFT	1626 LINCOLN BLVD	CA HAZNET	Lower	917, 0.174, NNW

MAPPED SITES SUMMARY

Target Property Address:
601 PICO BOULEVARD
SANTA MONICA, CA 90401

Click on Map ID to see full detail.

MAP ID	SITE NAME	ADDRESS	DATABASE ACRONYMS	RELATIVE ELEVATION	DIST (ft. & mi.) DIRECTION
AE274		1626 LINCOLN BLVD	EDR Hist Auto	Lower	917, 0.174, NNW
AE275	TOYOTA AND NISSAN_AU	1626 LINCOLN	CA HAZNET	Lower	917, 0.174, NNW
AC276	CITY OF SANTA MONICA	1622 6TH ST	CA HAZNET	Lower	931, 0.176, NW
AE277	AZIZCO INC	1624 LINCOLN BLVD	CA HAZNET	Lower	954, 0.181, NNW
AE278	AMYN JIVANI	1624 LINCOLN BLVD	CA HAZNET	Lower	954, 0.181, NNW
AE279	LINCOLN CAR WASH	1624 LINCOLN BLVD	FINDS, ECHO	Lower	954, 0.181, NNW
AE280	LINCOLN BLVD CARWASH	1624 LINCOLN BLVD	CA LUST, CA HIST UST, CA HIST CORTESE	Lower	954, 0.181, NNW
AE281	LINCOLN BLVD. CAR WA	1624 LINCOLN BLVD	CA UST	Lower	954, 0.181, NNW
AE282	LINCOLN CAR WASH	1624 LINCOLN BLVD	CA LUST	Lower	954, 0.181, NNW
AE283	LINCOLN BLVD CAR WAS	1624 LINCOLN BLVD	CA HAZNET	Lower	954, 0.181, NNW
AE284	LINCOLN BLVD CARWASH	1624 LINCOLN BLVD	CA SWEEPS UST, CA FID UST	Lower	954, 0.181, NNW
AF285	FLAXMAN J N	2043 LINCOLN BLVD	EDR Hist Cleaner	Lower	963, 0.182, ESE
AE286	LIOTTA ANTONIO	1619 LINCOLN BLVD	EDR Hist Cleaner	Lower	964, 0.183, NNW
AF287	FLAXMAN J M	2045 LINCOLN BLVD	EDR Hist Cleaner	Lower	964, 0.183, ESE
AC288	THOMAS & ASSOCIATES	532 COLORADO BLVD	RCRA-SQG, FINDS, CA HAZNET, ECHO	Lower	967, 0.183, NW
AG289	GAGLIARDI ROCCO	205 BAY	EDR Hist Cleaner	Lower	973, 0.184, SSW
290		1600 MAIN ST CROSS N	CA CHMIRS	Lower	974, 0.184, WSW
W291		850 PICO BLVD IN ALL	CA CHMIRS	Lower	985, 0.187, East
W292	1X IMPERIAL THRIFT &	850 PICO BLVD.	CA HAZNET	Lower	985, 0.187, East
AE293	WERTZ BROTHERS	1613 LINCOLN BLVD.	CA RGA LUST	Lower	995, 0.188, North
AE294	WERTZ BROTHERS	1613 LINCOLN BLVD	CA RGA LUST	Lower	995, 0.188, North
AE295	WERTZ BROTHERS, INC.	1613 LINCOLN BLVD	CA RGA LUST	Lower	995, 0.188, North
AE296	WERTZ BROTHERS, INC.	1613 LINCOLN BLVD	CA LUST, CA HIST CORTESE	Lower	995, 0.188, North
AE297	WERTZ BROTHERS, INC.	1613 LINCOLN BLVD	CA LUST	Lower	995, 0.188, North
AB298	ABRAHAM E L	1915 MAIN ST	EDR Hist Auto	Lower	1004, 0.190, SSW
AB299	CAPLAN SAML	1921 MAIN ST	EDR Hist Cleaner	Lower	1007, 0.191, SSW
AB300	BRESLOFF MOREY	1925 MAIN ST	EDR Hist Cleaner	Lower	1009, 0.191, SSW
AC301	STEP UP ON SECOND	520 COLORADO AVE	CA CHMIRS, CA HAZNET	Lower	1011, 0.191, NW
AH302	PACIFIC SHORE HOTEL	1819 OCEAN AVE	CA HAZNET	Lower	1015, 0.192, SW
AH303	PACIFIC SHORE HOTEL	1819 OCEAN AVE	CA HAZNET	Lower	1015, 0.192, SW
AH304	VICEROY HOTEL	1819 OCEAN AVE	CA HAZNET	Lower	1015, 0.192, SW
AF305	ZUKIE ENTERPRISES IN	2107 LINCOLN BLVD	CA HAZNET	Lower	1024, 0.194, ESE
AF306	ZUKIE ENT INC, LE MA	2107 LINCOLN BLVD	CA EMI	Lower	1024, 0.194, ESE
AF307	LEMANS BODY & PAINT	2107 LINCOLN BLVD	FINDS, ECHO	Lower	1024, 0.194, ESE
AF308		2107 LINCOLN BLVD	EDR Hist Auto	Lower	1024, 0.194, ESE
AG309	CAPLAN SAML	1921 MAIN	EDR Hist Cleaner	Lower	1025, 0.194, SSW
X310		1639 9TH ST.	ERNS	Lower	1026, 0.194, North
X311		1639 9TH STREET	CA CHMIRS	Lower	1026, 0.194, North
X312	AMERICAS FINEST PROD	1639 9TH ST	CA HAZNET	Lower	1026, 0.194, North

MAPPED SITES SUMMARY

Target Property Address:
601 PICO BOULEVARD
SANTA MONICA, CA 90401

Click on Map ID to see full detail.

MAP ID	SITE NAME	ADDRESS	DATABASE ACRONYMS	RELATIVE ELEVATION	DIST (ft. & mi.) DIRECTION
X313	AMERICA'S FINEST PRO	1639 9TH ST	FINDS, ECHO	Lower	1026, 0.194, North
X314	SANTA MONICA CHEM CO	1639 9TH ST	SEMS-ARCHIVE	Lower	1026, 0.194, North
AG315	REX DRUG CLEANERS	1925 MAIN ST	EDR Hist Cleaner	Lower	1027, 0.195, SSW
AG316	ESTEP P L	2003 MAIN ST	EDR Hist Auto	Lower	1036, 0.196, SSW
317		520 PACIFIC ST.	CA CHMIRS	Lower	1039, 0.197, SE
AI318	COMMUNITY CORP OF SA	855 BAY ST(1916-1926	CA HAZNET	Lower	1042, 0.197, East
AE319	HILL & VAUGHN, RAJA	1607 LINCOLN BLVD	CA EMI	Lower	1045, 0.198, NNW
Z320	FULLERSON S G	702 COLORADO AVE	EDR Hist Cleaner	Lower	1050, 0.199, NNW
Z321	PACIFIC DYE WORKS	710 COLORADO AVE	EDR Hist Cleaner	Lower	1050, 0.199, NNW
AC322	RICHARDS SURGICAL MA	612 COLORADO AVENUE	RCRA-SQG, FINDS, ECHO	Lower	1054, 0.200, NW
AJ323	COMMUNITY CORPORATIO	217 BICKNELL AVE # 2	CA HAZNET	Lower	1059, 0.201, South
324		1846 10 ST.	CA CHMIRS	Lower	1069, 0.202, ENE
AC325	CHRISTOPHER LLOYD	523 COLORADO AVE	CA HAZNET	Lower	1071, 0.203, NW
AF326	THE FINISHER'S TOUCH	2103 LINCOLN BL	CA HIST UST, CA EMI	Lower	1074, 0.203, ESE
AG327	2001 MAIN STREET LLC	2001 MAIN ST	CA HAZNET	Lower	1076, 0.204, SSW
AF328	VINES DRY CLEANERS	2101 LINCOLN BLVD	EDR Hist Cleaner	Lower	1076, 0.204, ESE
AK329	BERRY S MATTRESS FAC	1660-1662 10TH CT	EDR Hist Cleaner	Lower	1077, 0.204, NNE
AK330	BERRY S MATTRESS FAC	1660-1662 10TH ST	EDR Hist Cleaner	Lower	1077, 0.204, NNE
AC331	501 COLORADO INVESTO	501 COLORADO AVE	CA HAZNET	Lower	1078, 0.204, NW
AG332	DUFRESNE J R	2003 MAIN ST	EDR Hist Auto	Lower	1081, 0.205, SSW
AG333	JACKSON T G	2005 MAIN ST	EDR Hist Auto	Lower	1085, 0.205, SSW
AG334	VANCE J V	2005 MAIN ST	EDR Hist Auto	Lower	1085, 0.205, SSW
AG335	DUGAN M D	2005 MAIN ST	EDR Hist Auto	Lower	1085, 0.205, SSW
AI336	PACIFIC MOTORS	860 PICO BLVD	CA HAZNET	Lower	1087, 0.206, East
AI337	PACIFIC MOTORS	860 PICO BLVD	CA FID UST	Lower	1087, 0.206, East
AI338	WESTSIDE AUTOHAUS IN	860 PICO BLVD	CA HAZNET	Lower	1087, 0.206, East
AI339	PACIFIC MOTORS	860 PICO BLVD	CA HAZNET	Lower	1087, 0.206, East
AI340		860 PICO BLVD	EDR Hist Auto	Lower	1087, 0.206, East
AI341	PACIFIC MOTORS	860 PICO BLVD	CA SWEEPS UST	Lower	1087, 0.206, East
AI342	PACIFIC MOTORS	860 PICO BLVD	FINDS, ECHO	Lower	1087, 0.206, East
AG343	SMITH G W	2008 MAIN ST	EDR Hist Auto	Lower	1092, 0.207, SSW
AC344	UNITE HERE LOCAL II	525 COLORADO AVE	CA HAZNET	Lower	1092, 0.207, NW
AI345	MAS SIGNAL SERVICE	918 PICO BLVD	EDR Hist Auto	Lower	1095, 0.207, East
AF346	NASA OIL COMPANY	2120 LINCOLN BLVD	CA LUST	Lower	1095, 0.207, ESE
AF347	NASA OIL CORP	2120 LINCOLN BLVD.	CA HAZNET	Lower	1095, 0.207, ESE
AF348	NASA OIL CORP	2120 LINCOLN BLVD	CA HAZNET	Lower	1095, 0.207, ESE
AF349	KWIK 9	2120 LINCOLN BLVD	CA HIST UST	Lower	1095, 0.207, ESE
AF350	G MAK INVESTMENTS	2120 LINCOLN BLVD	CA HAZNET	Lower	1095, 0.207, ESE
AF351	AL-SAL OIL #9	2120 LINCOLN BLVD	CA RGA LUST	Lower	1095, 0.207, ESE

MAPPED SITES SUMMARY

Target Property Address:
601 PICO BOULEVARD
SANTA MONICA, CA 90401

Click on Map ID to see full detail.

MAP ID	SITE NAME	ADDRESS	DATABASE ACRONYMS	RELATIVE ELEVATION	DIST (ft. & mi.) DIRECTION
AF352	G-MAK INVESTMENT	2120 LINCOLN BLVD	FINDS, ECHO	Lower	1095, 0.207, ESE
AF353	AL-SAL OIL CO, INC #	2120 LINCOLN BLVD	CA RGA LUST	Lower	1095, 0.207, ESE
AF354	NASA OIL CORPORATION	2120 LINCOLN BLVD	CA UST	Lower	1095, 0.207, ESE
AF355	NASA OIL CO	2120 LINCOLN BLVD	CA HAZNET	Lower	1095, 0.207, ESE
AF356	AL SAL OIL CO INC #9	2120 LINCOLN BLVD	CA SWEEPS UST, CA FID UST	Lower	1095, 0.207, ESE
AF357	NASA OIL COMPANY	2120 LINCOLN BLVD	CA RGA LUST	Lower	1095, 0.207, ESE
AF358	NASA OIL COMPANY	2120 LINCOLN BLVD	CA LUST, CA HIST CORTESE	Lower	1095, 0.207, ESE
AG359	NOBLE DRY CLEANERS	2011 MAIN ST	EDR Hist Cleaner	Lower	1095, 0.207, SSW
AG360	JACKSON T G	2005 MAIN	EDR Hist Auto	Lower	1097, 0.208, SSW
AG361	ARCHSTONE SANTA MONI	2000 MAIN ST	CA WDS	Lower	1098, 0.208, SSW
AE362	RED LINE SERVICE	720 COLORADO AVE	CA HAZNET	Lower	1099, 0.208, NNW
AE363		720 COLORADO	CA CHMIRS	Lower	1099, 0.208, NNW
AE364		720 COLORADO	ERNS	Lower	1099, 0.208, NNW
AE365	RED LINE SERVICE INC	720 COLORADO AVE	RCRA-SQG, FINDS, CA HAZNET, ECHO	Lower	1099, 0.208, NNW
366	RABINOW AL	936 PICO BLVD	EDR Hist Cleaner	Lower	1102, 0.209, East
AG367	ANTIQUE DESIGNS	2015 3/4 MAIN ST	CA EMI	Lower	1102, 0.209, SSW
AG368	STRIPPER HERK INC	2015 1/2 MAIN ST	CA HAZNET	Lower	1102, 0.209, SSW
AG369	STRIPPER HERK INC	2015 1/2 MAIN ST	FINDS, ECHO	Lower	1102, 0.209, SSW
AG370	GREGS CABINET & FURN	2015 3/4 MAIN ST	CA HAZNET	Lower	1102, 0.209, SSW
AG371	STRIPPER HERK	2015 MAIN STREET	RCRA-CESQG	Lower	1102, 0.209, SSW
AE372	HART REVILO S	728 COLORADO AVE?C	EDR Hist Auto	Lower	1104, 0.209, NNW
AE373	HART REVILO S	728 COLORADO AV C	EDR Hist Auto	Lower	1104, 0.209, NNW
AE374	PECKHAM & OLDFIELD	728 COLORADO AVE	EDR Hist Auto	Lower	1104, 0.209, NNW
AA375	CONSTRUCTION STORAGE	4TH STREET & COLORAD	FINDS, ECHO	Lower	1109, 0.210, WNW
AG376		2011 MAIN ST	CA CHMIRS	Lower	1109, 0.210, SSW
AJ377	MAIN ST SANTA MONICA	2021 MAIN ST	CA NPDES	Lower	1115, 0.211, South
AJ378	ARCHSTONE 2000 MAIN	2021 MAIN STREET	CA ENF	Lower	1115, 0.211, South
AL379	COMMUNITY CORP OF SA	2211 4TH ST	CA HAZNET	Lower	1119, 0.212, SSE
AL380	COMMUNITY CORP OF SA	2211 4TH ST	CA HAZNET	Lower	1119, 0.212, SSE
AM381	OTO DEVELOPMENT, LLC	1558 5TH ST	CA HAZNET	Lower	1130, 0.214, WNW
AM382		1558 5TH ST	EDR Hist Auto	Lower	1130, 0.214, WNW
AM383	MIDAS	1558 5TH ST	FINDS, ECHO	Lower	1130, 0.214, WNW
AM384	MIDAS MUFFLER & BRAK	1558 5TH ST	CA HAZNET	Lower	1130, 0.214, WNW
AM385	MIDAS MUFFLER	1558 5TH ST	CA HAZNET	Lower	1130, 0.214, WNW
AG386	LA VIE PARISIENNE IN	1918 MAIN ST STE 270	CA HAZNET	Lower	1134, 0.215, SSW
AG387	MILLER PUBLISHING LL	1918 MAIN ST	CA HAZNET	Lower	1134, 0.215, SSW
AM388	ROYALTY AUTO BODY	1550 5TH ST	CA EMI	Lower	1136, 0.215, WNW
AM389	ROYALTY AUTO BODY CO	1550 5TH ST	FINDS, ECHO	Lower	1136, 0.215, WNW
AM390	ROYALTY AUTO BODY IN	1550 5TH STREET	CA HAZNET	Lower	1136, 0.215, WNW

MAPPED SITES SUMMARY

Target Property Address:
601 PICO BOULEVARD
SANTA MONICA, CA 90401

Click on Map ID to see full detail.

MAP ID	SITE NAME	ADDRESS	DATABASE ACRONYMS	RELATIVE ELEVATION	DIST (ft. & mi.) DIRECTION
AM391		1550 5TH ST	EDR Hist Auto	Lower	1136, 0.215, WNW
AN392	CORREIA ART GLASS IN	711 COLORADO AVE	CA HAZNET	Lower	1137, 0.215, NNW
AD393	KEYSTONE BODY SHOP I	631 COLORADO AV	CA EMI	Lower	1138, 0.216, NW
AD394	KEYSTONE BODY SHOP I	631 CLORADO AVE	RCRA-SQG, FINDS, CA HAZNET, ECHO	Lower	1138, 0.216, NW
AD395		631 COLORADO AVE	EDR Hist Auto	Lower	1138, 0.216, NW
AO396	JOHNSON E G	1554 4TH ST	EDR Hist Auto	Lower	1140, 0.216, WNW
AO397	HORTON S LARRY ASSOC	1554 4TH AT CQLORA	EDR Hist Auto	Lower	1140, 0.216, WNW
AO398	SIGRIST 0 D	1554 4TH ST E	EDR Hist Auto	Lower	1140, 0.216, WNW
AO399	SIGRIST 0 D	1554 4TH	EDR Hist Auto	Lower	1140, 0.216, WNW
AE400	EARL SCHEIB OF CAL I	1600 LINCOLN BL	CA EMI	Lower	1140, 0.216, NNW
AE401	EARL SCHEIB AUTO PAI	1600 LINCOLN BLVD	CA HAZNET	Lower	1140, 0.216, NNW
AE402	EARL SCHEIB OF CAL I	1600 LINCOLN BOULEVA	FINDS, ECHO	Lower	1140, 0.216, NNW
AE403	FISHER HARDWARE INC	1600 LINCOLN BLVD	CA HAZNET	Lower	1140, 0.216, NNW
AA404	PAL SYSTEM NO 20	1555 4TH ST E	EDR Hist Auto	Lower	1140, 0.216, WNW
AA405	WOOD & GUNTHER	1555 4TH ST	EDR Hist Auto	Lower	1140, 0.216, WNW
AP406	ALEXANDER'S AUTO BOD	1008 OLYMPIC BLVD	CA HAZNET	Lower	1149, 0.218, NNE
AP407	ALEXANDER'S AUTO BOD	1008 OLYMPIC BLVD	CA HAZNET	Lower	1149, 0.218, NNE
AP408		1008 OLYMPIC BLVD	EDR Hist Auto	Lower	1149, 0.218, NNE
AP409	ALEXANDER'S AUTO BOD	1008 OLYMPIC BLVD.	CA EMI	Lower	1149, 0.218, NNE
AP410	CBOBANNA DBA OLYMPIC	1008 OLYMPIC BLVD	CA HAZNET	Lower	1149, 0.218, NNE
AP411	10 WEST COLLISION	1008 OLYMPIC BLVD	CA HAZNET	Lower	1149, 0.218, NNE
AO412	JERRY & DALE AUTOMOT	323 COLORADO AVE	EDR Hist Auto	Lower	1155, 0.219, WNW
AO413	MOORE S	321 COLORADO AVE	EDR Hist Cleaner	Lower	1156, 0.219, WNW
AI414		852 BAY ST	CA CHMIRS	Lower	1157, 0.219, East
AG415	MAIN STREET GARAGE	2010 MAIN ST	EDR Hist Auto	Lower	1160, 0.220, SSW
AF416	NELSON E E JR	2122 LINCOLN BLVD	EDR Hist Auto	Lower	1161, 0.220, ESE
AK417	JERRY BROOKHEIMER	1650 10TH ST	CA HAZNET	Lower	1161, 0.220, NNE
AK418	INDUSTRIA	1650 1/2 TENTH STREE	CA HAZNET	Lower	1161, 0.220, NNE
AO419	NEWKIRK C R	1553 4TH	EDR Hist Auto	Lower	1164, 0.220, WNW
AO420	MC WILLIAMS CONSTANC	1553 4TH	EDR Hist Cleaner	Lower	1164, 0.220, WNW
AG421	CITY OF SANTA MONICA	2012-2024 MAIN ST	CA HAZNET	Lower	1168, 0.221, SSW
AG422	PIONEER FRENCH BAKER	2012 MAIN ST	CA HAZNET	Lower	1168, 0.221, SSW
AG423	PIONEER FRENCH BAKER	2012 MAIN ST	CA HAZNET	Lower	1168, 0.221, SSW
AG424	PIONEER BOULANGERIE	2012 MAIN	CA LUST, CA HIST CORTESE	Lower	1168, 0.221, SSW
AG425	PIONEER BOULANGERIE	2012 MAIN ST	CA RGA LUST	Lower	1168, 0.221, SSW
AK426	SANTA MONICA PRODUCE	1643 010TH ST	CA LUST	Lower	1175, 0.223, NNE
AM427	BLAIN L R	1553 4TH ST E	EDR Hist Auto	Lower	1189, 0.225, WNW
AM428	MC WILLIAMS CONSTANC	1553 4TH ST	EDR Hist Cleaner	Lower	1189, 0.225, WNW
AM429	TODD S SERVICENTER	1553 4TH ST	EDR Hist Auto	Lower	1189, 0.225, WNW

MAPPED SITES SUMMARY

Target Property Address:
601 PICO BOULEVARD
SANTA MONICA, CA 90401

Click on Map ID to see full detail.

MAP ID	SITE NAME	ADDRESS	DATABASE ACRONYMS	RELATIVE ELEVATION	DIST (ft. & mi.) DIRECTION
AO430	SEARS, ROEBUCK & CO.	302 COLORADO AVE	CA HAZNET	Lower	1197, 0.227, West
AO431	SEARS	302 COLORADO AVE	CA RGA LUST	Lower	1197, 0.227, West
AO432	SEARS, ROEBUCK & CO.	302 COLORADO AVE.	CA RGA LUST	Lower	1197, 0.227, West
AO433	SEARS, ROEBUCK & CO.	302 COLORADO AVE	CA RGA LUST	Lower	1197, 0.227, West
AO434	SEARS RETAIL CENTER	302 COLORADO AVE.	CA RGA LUST	Lower	1197, 0.227, West
AO435	SEARS #1178	302 COLORADO AVENUE	RCRA-LQG, FINDS, ECHO	Lower	1197, 0.227, West
AO436	SEARS	302 COLORADO	CA LUST, CA HIST CORTESE	Lower	1197, 0.227, West
AQ437	APEX FURNITURE	830 COLORADO AVE	RCRA-SQG, FINDS, ECHO	Lower	1197, 0.227, North
AQ438	APEX FURN	830 COLORADO AVE	CA EMI	Lower	1197, 0.227, North
AR439	DEL MAR CLEANERS & T	152 PICO BLVD	EDR Hist Cleaner	Lower	1204, 0.228, SSW
AR440	DE SOUSA M A	152 PICO BLVD	EDR Hist Cleaner	Lower	1204, 0.228, SSW
AO441	AMERICAN CLEANING WO	1548 4TH ST E	EDR Hist Cleaner	Lower	1205, 0.228, WNW
AO442	SIGRIST J G	1548 4TH ANITA DR	EDR Hist Cleaner	Lower	1205, 0.228, WNW
AO443	AMERICAN CLEANING WO	1548 4TH ST	EDR Hist Cleaner	Lower	1205, 0.228, WNW
AR444	MIDWAY CAR RENTAL	1901 OCEAN AVE	CA HAZNET	Lower	1207, 0.229, SSW
AQ445	SOUTHERN CALIFORNIA	819 COLORADO AVE	CA HAZNET	Lower	1211, 0.229, NNW
AQ446	EDISON/SANTA MONICA	819 COLORADO AVE	EDR MGP	Lower	1211, 0.229, NNW
AQ447	EDISON/SANTA MONICA	819 COLORADO AVE	FINDS, ECHO	Lower	1211, 0.229, NNW
AQ448	SOUTHERN CALIFORNIA	819 COLORADO AVE	CA HAZNET	Lower	1211, 0.229, NNW
AQ449	SOUTHERN CALIFORNIA	819 COLORADO AVE	CA HAZNET	Lower	1211, 0.229, NNW
AQ450	EDISON/SANTA MONICA	819 COLORADO AVE	CA ENVIROSTOR, CA VCP	Lower	1211, 0.229, NNW
AQ451	SOUTHERN CALIFORNIA	819 COLORADO AVE	CA HAZNET	Lower	1211, 0.229, NNW
AQ452	SOUTHERN CALIFORNIA	819 COLORADO AVE	CA HAZNET	Lower	1211, 0.229, NNW
AQ453	SANTA MONICA SUB STA	819 COLORADO AVE	CA HAZNET	Lower	1211, 0.229, NNW
AQ454	SOUTHERN CALIFORNIA	819 COLORADO AVE	CA HAZNET	Lower	1211, 0.229, NNW
AJ455	PACIFIC AUTO SERVICE	2024 MAIN ST	EDR Hist Auto	Lower	1211, 0.229, SSW
AR456	BRIAN STRANGE	2121-2129 OCEAN AVE	CA HAZNET	Lower	1232, 0.233, SSW
AS457	MONICA HOLLYWOOD BR	1749 OCEAN AVE	EDR Hist Cleaner	Lower	1235, 0.234, SW
AS458	HOWLETT A J	1743 OCEAN AVE	EDR Hist Cleaner	Lower	1235, 0.234, SW
AF459	MC NEIL H I	2121 LINCOLN BLVD	EDR Hist Auto	Lower	1242, 0.235, ESE
AF460	LE MANS BODY & PAINT	2121 LINCOLN BLVD	CA EMI	Lower	1242, 0.235, ESE
AR461	BISHOP J W	144 PICO BLVD	EDR Hist Auto	Lower	1245, 0.236, SSW
AR462		PICO AND OCEAN AVE	CA CHMIRS	Lower	1252, 0.237, SSW
AK463	SANTA MONICA PRODUCE	1643 10TH ST	CA LUST, CA HIST UST, CA HIST CORTESE	Lower	1253, 0.237, NNE
464	CONLEY R A	1547 6TH ST	EDR Hist Auto	Lower	1253, 0.237, NW
AN465	FOUR OAKS GARAGE INC	1547 7TH ST	CA HAZNET	Lower	1256, 0.238, NNW
AN466	FOUR OAKS GARAGE INC	1547 7TH ST	FINDS, ECHO	Lower	1256, 0.238, NNW
AN467		1547 7TH ST	EDR Hist Auto	Lower	1256, 0.238, NNW
AT468	AL & HARRY S SIGNAL	301 COLORADO AVE	EDR Hist Auto	Lower	1259, 0.238, West

MAPPED SITES SUMMARY

Target Property Address:
601 PICO BOULEVARD
SANTA MONICA, CA 90401

Click on Map ID to see full detail.

MAP ID	SITE NAME	ADDRESS	DATABASE ACRONYMS	RELATIVE ELEVATION	DIST (ft. & mi.) DIRECTION
AS469	RAND	1733 OCEAN AVE	CA HAZNET	Lower	1259, 0.238, SW
AS470	MAGUIRE/THOMAS PARTN	1733 OCEAN AVE	CA HAZNET	Lower	1259, 0.238, SW
471	MAIN STREET SANTA MO	2000 MAIN ST	CA NPDES	Lower	1263, 0.239, SSW
472		621 STRAND ST	EDR Hist Cleaner	Higher	1265, 0.240, SE
AO473	LUERA PAUL	1541 4TH ST	EDR Hist Auto	Lower	1272, 0.241, WNW
AO474	ROGER WMN	1541 4TH ST E	EDR Hist Auto	Lower	1272, 0.241, WNW
AN475	MARSHALL ROGER	5 1556 LINCOLN BLV	EDR Hist Auto	Lower	1274, 0.241, NNW
AN476	MARSHALL ROGER S	1556 LINCOLN BLVD	EDR Hist Auto	Lower	1274, 0.241, NNW
AN477	MARSHALL ROGER S	1556 LINCOLN BLVD?	EDR Hist Auto	Lower	1274, 0.241, NNW
AO478	BLOOMINGDALES	315 COLORADO AVE	FINDS, ECHO	Lower	1276, 0.242, WNW
AO479	MACY'S SANTA MONICA	315 COLORADO AVE	CA HAZNET	Lower	1276, 0.242, WNW
AO480	SANTA MONICA PLACE	315 COLORADO AVE	CA HAZNET	Lower	1276, 0.242, WNW
AO481	THE BROADWAY, SANTA	315 COLORADO AV	CA EMI	Lower	1276, 0.242, WNW
AO482		315 COLORADO BLVD	CA CHMIRS	Lower	1276, 0.242, WNW
AO483		315 COLORADO BLVD.	ERNS	Lower	1276, 0.242, WNW
AU484	SEASIDE AUTOMATIC LA	1717 OCEAN AVE	EDR Hist Cleaner	Lower	1277, 0.242, SW
AV485	WILLIAMS C F	2127 LINCOLN BLVD	EDR Hist Auto	Lower	1287, 0.244, ESE
AN486	LINCOLN AUTO REPAIR	1550 LINCOLN BLVD	EDR Hist Auto	Lower	1291, 0.245, NNW
AV487	LINCOLN CLEANERS & D	2205 LINCOLN BLVD	EDR Hist Cleaner	Lower	1294, 0.245, ESE
AP488	GOPOEN EXCAVATING &	1030 W OLYMPIC BLVD	CA HAZNET	Lower	1296, 0.245, NNE
AP489	GOPLEN EXCAVATING/EN	1030 OLYMPIC BLVD	CA SWEEPS UST, CA HIST UST, CA FID UST	Lower	1296, 0.245, NNE
AP490	GOPLEN EXCAVATING &	1030 OLYMPIC BLVD	CA UST	Lower	1296, 0.245, NNE
AP491	F A GOPLEN & SON INC	1030 OLYMPIC BLVD	CA HAZNET	Lower	1296, 0.245, NNE
AN492	MYERS G S	1548 LINCOLN BLVD	EDR Hist Auto	Lower	1298, 0.246, NNW
AU493	THE VILLAGE AT SANTA	1705 OCEAN AVE	LA Co. Site Mitigation	Lower	1303, 0.247, WSW
AK494	ULTRA DYNAMICS CORPO	1631 10TH STREET	SSTS	Lower	1307, 0.248, NNE
AK495	STEAVEN JONES DEVELO	1631 10TH ST	CA SLIC	Lower	1307, 0.248, NNE
AK496	PUROFLOW CORP	1631 10TH ST	RCRA-SQG, FINDS, ECHO	Lower	1307, 0.248, NNE
AK497	PUROFLOW CORPORATION	1631 10TH STREET	CA EMI	Lower	1307, 0.248, NNE
AV498		2212 LINCOLN BLVD	EDR Hist Auto	Lower	1317, 0.249, ESE
AS499	SANTA MONICA AAF RED		CA ENVIROSTOR	Lower	1324, 0.251, SW
AM500	SALVATION ARMY	1530 5TH ST.	CA HAZNET	Lower	1325, 0.251, WNW
AM501	SALVATION ARMY SILVE	1530 5TH ST	CA SWEEPS UST, CA FID UST, CA EMI	Lower	1325, 0.251, WNW
AS502	WALTER PETTY	47 SEAVIEW TER	CA HAZNET	Lower	1329, 0.252, SW
AV503		2207 LINCOLN BLVD	CA CHMIRS	Lower	1331, 0.252, ESE
AW504		1547 LINCOLN BLVD	EDR Hist Auto	Lower	1335, 0.253, NNW
AW505	BRAKE MASTERS	1547 LINCOLN BLVD	FINDS, ECHO	Lower	1335, 0.253, NNW
AS506	SANTA MONICA AAF		UXO	Lower	1338, 0.253, SW
AT507		200 COLORADO AVE.	CA CHMIRS	Lower	1340, 0.254, West

MAPPED SITES SUMMARY

Target Property Address:
601 PICO BOULEVARD
SANTA MONICA, CA 90401

Click on Map ID to see full detail.

MAP ID	SITE NAME	ADDRESS	DATABASE ACRONYMS	RELATIVE ELEVATION	DIST (ft. & mi.) DIRECTION
AJ508	TUNEUP MASTERS SHOP	2131 MAIN	CA HIST CORTESE	Lower	1343, 0.254, South
AO509	KIRK J T	1539 4TH ST E	EDR Hist Auto	Lower	1348, 0.255, WNW
AO510	KIRK J T	1539 4TH ST	EDR Hist Auto	Lower	1348, 0.255, WNW
AX511	STEPHEN JONES CO.	1631 010TH	CA SLIC	Lower	1353, 0.256, NNE
AT512	SMITH HUBERT RICHFIE	229 COLORADO AVE	EDR Hist Auto	Lower	1355, 0.257, West
AT513	HASTINGS CHEVROLET C	209 COLORADO AVE	EDR Hist Auto	Lower	1371, 0.260, West
AW514	P O BAHN AND SONS	1543 LINCOLN BLVD	RCRA-SQG, FINDS, CA HAZNET, ECHO	Lower	1373, 0.260, NNW
AY515	RDM MANAGEMENT INC	1824 11TH ST.	CA HAZNET	Higher	1374, 0.260, NE
AR516	TURTON CLARA	1828 OCEAN AVE	EDR Hist Cleaner	Lower	1382, 0.262, SW
AR517	FRAWLEY HAROLD	133 PICO BLVD	EDR Hist Auto	Lower	1384, 0.262, SSW
AZ518		511 STAND ST	CA CHMIRS	Lower	1387, 0.263, SSE
BA519	OUT-TAKES INC	910 COLORADO AVENUE	CA HAZNET	Lower	1392, 0.264, North
AO520	HENDRICKSON ALTON	1535 4TH	EDR Hist Cleaner	Lower	1396, 0.264, WNW
AO521	HENDRICKSON ALTON	1535 4TH ST	EDR Hist Cleaner	Lower	1396, 0.264, WNW
BA522	ARMAGEN TECHNOLOGIES	914 COLORADO AVE	FINDS, ECHO	Lower	1396, 0.264, North
BA523	ARMAGEN TECHNOLOGIES	914 COLORADO AVE	CA HAZNET	Lower	1396, 0.264, North
BA524	ANDRESEN DIGITAL PRE	920 COLORADO AVE	CA HAZNET	Lower	1403, 0.266, North
BB525	CITY OF SANTA MONICA	1657 OCEAN AVE	CA HAZNET	Lower	1404, 0.266, WSW
AW526	SANTA MONICA AUTO RA	1537 LINCOLN BLVD	CA HAZNET	Lower	1422, 0.269, NNW
AW527	SANTA MONICA AUTO RA	1537 LINCOLN BL	CA EMI	Lower	1422, 0.269, NNW
AW528	SANTA MONICA RADIATO	1537 LINCOLN BLVD	FINDS, ECHO	Lower	1422, 0.269, NNW
AW529	SANTA MONICA RADIATO	1537 LINCOLN BLVD	EDR Hist Auto	Lower	1422, 0.269, NNW
AR530	STARTZER O V	111 PICO BLVD	EDR Hist Auto	Lower	1429, 0.271, SSW
AY531		NEAR 1850 11TH STREE	CA CHMIRS	Higher	1431, 0.271, NE
AR532	MASON N M	105 PICO BLVD	EDR Hist Auto	Lower	1442, 0.273, SSW
AW533	VONS STORE #2262	1534 LINCOLN BLVD	CA LUST, CA HIST CORTESE, LA Co. Site Mitigation	Lower	1443, 0.273, NNW
AW534	TUNE UP MASTERS #5	1534 LINCOLN BLVD.	CA RGA LUST	Lower	1443, 0.273, NNW
AW535	TUNE UP MASTERS SHOP	1534 LINCOLN BLVD	CA RGA LUST	Lower	1443, 0.273, NNW
AW536	GRETERMAN BERT	1534 LINCOLN BLVD	EDR Hist Auto	Lower	1443, 0.273, NNW
AW537	TUNE UP MASTERS #000	1534 LINCOLN BLVD	CA SWEEPS UST, CA FID UST	Lower	1443, 0.273, NNW
AW538	TUNEUP MASTERS #5	1534 LINCOLN BLVD	CA HAZNET	Lower	1443, 0.273, NNW
AW539	TUNE UP MASTERS SHOP	1534 LINCOLN BLVD	CA LUST	Lower	1443, 0.273, NNW
AW540	TUNE UP MASTERS #5	1534 LINCOLN BLVD	CA RGA LUST	Lower	1443, 0.273, NNW
AW541	VONS-TUNE UP MASTERS	1534 LINCOLN BLVD	CA HAZNET	Lower	1443, 0.273, NNW
AW542	AND	1534 LINCOLN BLVD	EDR Hist Cleaner	Lower	1443, 0.273, NNW
AR543		100 PICO BL.	CA CHMIRS	Lower	1451, 0.275, SSW
AY544	STEVE TURLIK	1848 11TH ST	CA HAZNET	Higher	1458, 0.276, ENE
AW545	VONS-PENNINGTON SQUA	1530 LINCOLN BLVD	CA HAZNET	Lower	1472, 0.279, NNW
AW546	LARRY PICARD DDS	1530 LINCOLN BLVD ST	CA HAZNET	Lower	1472, 0.279, NNW

MAPPED SITES SUMMARY

Target Property Address:
601 PICO BOULEVARD
SANTA MONICA, CA 90401

Click on Map ID to see full detail.

MAP ID	SITE NAME	ADDRESS	DATABASE ACRONYMS	RELATIVE ELEVATION	DIST (ft. & mi.) DIRECTION
AW547		1530 LINCOLN BLVD	EDR Hist Cleaner	Lower	1472, 0.279, NNW
BC548		1015 PICO BLVD	CA CHMIRS	Lower	1474, 0.279, ENE
AZ549	STEPHANIE GROSMAN	504 STRAND ST	CA HAZNET	Lower	1477, 0.280, SSE
BD550	KING PAUL	1524 2ND	EDR Hist Auto	Lower	1495, 0.283, West
BD551	SPAFFORD S GARAGE	1522 2ND ST	EDR Hist Auto	Lower	1495, 0.283, West
BD552	KING PAUL	1524 2ND ST	EDR Hist Auto	Lower	1495, 0.283, West
BE553	COLE LILLIE MRS	1521 4TH ST E	EDR Hist Cleaner	Lower	1503, 0.285, WNW
BE554	COLE LILLIE MRS	1521 4TH	EDR Hist Cleaner	Lower	1503, 0.285, WNW
AW555	VONS STORE #262	1522 LINCOLN BLVD	CA LUST, CA HIST CORTESE	Lower	1520, 0.288, NNW
AW556	VONS STORE #262	1522 LINCOLN BLVD	CA RGA LUST	Lower	1520, 0.288, NNW
AW557	LINCOLN AUTO REPAIR	1522 LINCOLN BLVD	EDR Hist Auto	Lower	1520, 0.288, NNW
AW558	VONS CO, INC. -ENVIR	1522 LINCOLN BLVD	CA HAZNET	Lower	1520, 0.288, NNW
BF559	THE PRINTING PALACE	2300 LINCOLN BLVD	CA HAZNET	Lower	1531, 0.290, ESE
BF560	SHORT R E	2300 LINCOLN BLVD	EDR Hist Auto	Lower	1531, 0.290, ESE
BG561	CITY OF SANTA MONICA	2302 4TH ST	CA HAZNET	Lower	1531, 0.290, SSE
BG562	STOUT E K	2302 4TH ST	EDR Hist Auto	Lower	1531, 0.290, SSE
BG563	STOUT E K	2302 4TH (OP)	EDR Hist Auto	Lower	1531, 0.290, SSE
BE564	BEARD J W	1515 4TH ST	EDR Hist Auto	Lower	1532, 0.290, WNW
BE565	BEARD J W	1515 4TH ST E	EDR Hist Auto	Lower	1532, 0.290, WNW
BH566	GERMAN AUTO TECHNIK	1665 11TH ST	CA HAZNET	Higher	1535, 0.291, NNE
BH567	SANTA MONICA BODY CR	1665 11TH ST	CA HAZNET	Higher	1535, 0.291, NNE
BH568	HOLMES BODY SHOP-SAN	1665 11TH ST	CA EMI, CA HAZNET	Higher	1535, 0.291, NNE
BH569	SUNSHINE WEST, INC.	1665 11TH ST	CA EMI	Higher	1535, 0.291, NNE
BH570	SANTA MONICA BODY CR	1665 11TH ST	RCRA-SQG, FINDS, ECHO	Higher	1535, 0.291, NNE
BH571	MASTER AUTO BODY	1665 11TH ST.	CA HAZNET	Higher	1535, 0.291, NNE
BH572	MASTER AUTO BODY	1665 11TH ST	CA EMI	Higher	1535, 0.291, NNE
BH573		1665 11TH ST	EDR Hist Auto	Higher	1535, 0.291, NNE
BH574	AUTOBODY BY MASTERS	1665 11TH ST.	CA HAZNET	Higher	1535, 0.291, NNE
BH575	HOLMES BODY SHOP-SAN	1665 11TH STREET	FINDS, CA EMI, ECHO	Higher	1535, 0.291, NNE
BH576	SUNSHINE WEST INC	1665 11TH ST	CA HAZNET	Higher	1535, 0.291, NNE
BI577	LOEWS SANTA MONICA B	1700 OCEAN AVE	US AIRS, FINDS	Lower	1540, 0.292, WSW
BI578		LOWS SANTA MONICA HO	CA CHMIRS	Lower	1540, 0.292, WSW
BI579	LOEWS SANTA MONICA B	1700 OCEAN AVE	CA HAZNET	Lower	1540, 0.292, WSW
BI580	VAN REX GOURMET FOOD	1700 OCEAN BLVD	CA HAZNET	Lower	1540, 0.292, WSW
BI581	SCHI SANTA MONICA BE	1700 OCEAN AVENUE	FINDS, ECHO	Lower	1540, 0.292, WSW
BI582	LOEWS SANTA MONICA B	1700 OCEAN AVE	CA HAZNET	Lower	1540, 0.292, WSW
BI583	LOEW'S S M BEACH HOT	1700 OCEAN AVE	CA SWEEPS UST, CA FID UST	Lower	1540, 0.292, WSW
BI584	SANTA MONICA BAY HOT	1700 OCEAN AV	CA EMI	Lower	1540, 0.292, WSW
BI585		1700 OCEAN AVE LOEWS	CA CHMIRS	Lower	1540, 0.292, WSW

MAPPED SITES SUMMARY

Target Property Address:
601 PICO BOULEVARD
SANTA MONICA, CA 90401

Click on Map ID to see full detail.

MAP ID	SITE NAME	ADDRESS	DATABASE ACRONYMS	RELATIVE ELEVATION	DIST (ft. & mi.) DIRECTION
BF586	PRINTING PALACE	2300 LINCOLN BLVD	FINDS, ECHO	Lower	1541, 0.292, ESE
BH587	BERTONE COACH WORKS	1101 OLYMPIC BLVD	CA HAZNET	Higher	1544, 0.292, NNE
BH588	V W SANTA MONICA INC	1101 OLYMPIC BLVD	CA EMI	Higher	1544, 0.292, NNE
BH589	BERTONE AUTO BODY	1101 OLYMPIC BLVD	CA EMI, CA HAZNET	Higher	1544, 0.292, NNE
BH590	V W SANTA MONICA INC	1101 OLYMPIC BLVD	FINDS, ECHO	Higher	1544, 0.292, NNE
BH591	PRIMERO CORPORATION	1101 OLYMPIC BLVD	CA HAZNET	Higher	1544, 0.292, NNE
AX592	BOURGET BROS. BUILDI	1636 11TH ST	FINDS, ECHO	Higher	1550, 0.294, NNE
BE593	LANDER CHIROPRACTIC	1511 4TH ST	RCRA-SQG, FINDS, ECHO	Lower	1552, 0.294, WNW
BJ594	VON'S STORE #2262	710 BROADWAY	RCRA-CESQG, FINDS, ECHO	Lower	1559, 0.295, NNW
BJ595	VONS STORE 2262	710 BROADWAY	CA HAZNET	Lower	1559, 0.295, NNW
BF596	GREAT CARE MEDICAL G	2221 LINCOLN BLVD	CA HAZNET	Lower	1561, 0.296, ESE
BE597	CLEANRITE DYE WORKS	1509 4TH	EDR Hist Cleaner	Lower	1561, 0.296, WNW
BE598	CLEANRITE DYE WORKS	1509 4TH ST	EDR Hist Cleaner	Lower	1561, 0.296, WNW
BB599	PACIFIC VIEW CLEANER	1654 OCEAN AVE	EDR Hist Cleaner	Lower	1564, 0.296, WSW
AX600		1020 COLORADO AVE	EDR Hist Auto	Lower	1567, 0.297, North
AX601	USPS/SANTA MONICA ST	1020 COLORADO	CA HAZNET	Lower	1567, 0.297, North
BE602	BRADLEY F E	1507 4TH ST E	EDR Hist Cleaner	Lower	1571, 0.298, WNW
BE603	SANTA MONICA HAT WOR	1507 4TH,	EDR Hist Cleaner	Lower	1571, 0.298, WNW
BE604	SANTA MONICA HAT WOR	1507 4TH ST	EDR Hist Cleaner	Lower	1571, 0.298, WNW
BK605	TISHMAN WEST/KENNEDY	520 BROADWAY	CA HAZNET	Lower	1573, 0.298, NW
BK606	CARAVAN EXPRESS	520 BROADWAY	CA HAZNET	Lower	1573, 0.298, NW
BH607	SUNSHINE WEST, INC.	1653 11TH STREET	RCRA-SQG, FINDS, ECHO	Higher	1575, 0.298, NNE
BH608		1653 11TH ST	EDR Hist Auto	Higher	1575, 0.298, NNE
BH609	MASTER AUTO BODY	1653 11TH STREET	CA HAZNET	Higher	1575, 0.298, NNE
BL610	APARTMENT HOUSE	227 STRAND	FINDS, ECHO	Lower	1576, 0.298, South
BL611	APARTMENT HOUSE	227 STRAND	RCRA-SQG	Lower	1576, 0.298, South
BL612	BRF PROPERTIES	227 STRAND ST	CA HAZNET	Lower	1576, 0.298, South
BA613	PACIFIC SOFT WATER L	1558 10TH ST E	EDR Hist Cleaner	Lower	1581, 0.299, North
BA614	PACIFIC SOFT WATER L	1558 10TH ST	EDR Hist Cleaner	Lower	1581, 0.299, North
BA615	WINDMILL LANE PRODUC	1558 10TH ST.	CA HAZNET	Lower	1581, 0.299, North
BA616	KRAMER MOTORS	1558 10TH ST	CA EMI	Lower	1581, 0.299, North
BA617	TENTH & COLORADO ASS	1558 - 10TH ST	CA HAZNET	Lower	1581, 0.299, North
BA618	PACIFIC SOFT WATER L	1558 10TH CT	EDR Hist Cleaner	Lower	1581, 0.299, North
BG619	4TH ST CONDIMINIUM I	2311 4TH ST	CA HAZNET	Lower	1584, 0.300, SSE
BM620	ARCHSTONE SMITH	1915 OCEAN WAY	CA HAZNET	Lower	1593, 0.302, SSW
BJ621	DREW HACKNEY	1507 7TH ST UNIT 230	CA HAZNET	Lower	1597, 0.302, NNW
BD622	FORD SHOP	119 COLORADO AVE	EDR Hist Auto	Lower	1601, 0.303, West
BE623		1501 4TH ST.	CA CHMIRS	Lower	1610, 0.305, WNW
BB624	WARKENTIEN CHAS H	1631 OCEAN AVE	EDR Hist Auto	Lower	1611, 0.305, WSW

MAPPED SITES SUMMARY

Target Property Address:
601 PICO BOULEVARD
SANTA MONICA, CA 90401

Click on Map ID to see full detail.

MAP ID	SITE NAME	ADDRESS	DATABASE ACRONYMS	RELATIVE ELEVATION	DIST (ft. & mi.) DIRECTION
BM625	HOTEL CASA DEL MAR	1910 OCEANFRONT WALK	CA HAZNET	Lower	1615, 0.306, SW
BM626	CASA DEL MAR HOTEL	1910 OCEAN FRONT WAL	RCRA-SQG, FINDS, ECHO	Lower	1615, 0.306, SW
BM627	ET WHITEHALL SEAESCA	1910 OCEAN FRONT WAL	CA HAZNET	Lower	1615, 0.306, SW
BM628	PRITIKIN LONGEVITY C	1910 OCEAN FRONT WAL	CA HAZNET	Lower	1615, 0.306, SW
BM629	HOTEL CASA DEL MAR	1910 OCEAN WAY	CA HAZNET	Lower	1615, 0.306, SW
BD630	HOLIDAY-INN SANTA MO	120 COLORADO AVE	CA HAZNET	Lower	1619, 0.307, West
BD631	HOLIDAY INN SANTA MO	120 COLORADO AVE	FINDS, ECHO	Lower	1619, 0.307, West
BD632	NAHOP PARTNERS II LP	120 COLORADO AVE	CA HAZNET	Lower	1619, 0.307, West
BN633		ARCO #1946 / 332 PIC	ERNS	Higher	1619, 0.307, ENE
BO634	YOGAWORKS HEADQUARTE	2215 MAIN STREET	FTTS, HIST FTTS	Lower	1624, 0.308, South
BA635	STEVEN LOPEZ JUNIPER	1553 10TH ST	CA HAZNET	Lower	1629, 0.309, North
BP636	VERIZON CALIFORNIA I	1757 NO BEVERLY GLEN	CA HAZNET	Higher	1634, 0.309, SE
BP637		2400 BEVERLY AVE	CA CHMIRS	Higher	1637, 0.310, SE
BP638		2400 BEVERLY AVE	CA CHMIRS	Higher	1637, 0.310, SE
BH639	MAXWELL NELSON CARPE	1649 11TH ST E	EDR Hist Cleaner	Higher	1643, 0.311, NNE
BH640	CARPET AND RUG CLEAN	1649 11TH CT	EDR Hist Cleaner	Higher	1643, 0.311, NNE
BH641	MAXWELL RUG CLEANERS	1649 11TH ST	EDR Hist Cleaner	Higher	1643, 0.311, NNE
BA642	1551-53 10TH STREET	1551 10TH ST # 53	CA HAZNET	Higher	1643, 0.311, North
BQ643	CLEAN EARTH ENIVRONM	1639 11TH ST STE 114	CA HAZNET	Higher	1645, 0.312, NNE
BQ644	PACIFICA EQUITIES LL	1639 11TH ST	CA HAZNET	Higher	1645, 0.312, NNE
BQ645	FORMER BENNET RESPIR	1639 11 ST	LA Co. Site Mitigation	Higher	1645, 0.312, NNE
BQ646	PACIFICA EQUITIES, L	1639 11TH ST.	CA SLIC	Higher	1645, 0.312, NNE
BQ647	PACIFICA EQUITIES, L	1639 11TH ST.	CA RGA LUST	Higher	1645, 0.312, NNE
BC648	FORCE AUTOMOTIVE INC	1048 PICO BLVD	CA HAZNET	Lower	1647, 0.312, ENE
BC649	PATH ROBT	1048 PICO BLVD	EDR Hist Auto	Lower	1647, 0.312, ENE
BO650	FORCE LIMITED	2217 MAIN	CA HAZNET	Lower	1653, 0.313, South
BD651	RBE 1540 SECOND STRE	1540 SECOND STREET	CA HAZNET	Lower	1664, 0.315, West
BD652	2ND & COLORADO REDEV	1540 2ND AT COLORADO	CA NPDES	Lower	1664, 0.315, West
BR653		1007 PACIFIC ST	EDR Hist Auto	Lower	1674, 0.317, East
BK654	HEADY W M	532 BROADWAY SM	EDR Hist Auto	Lower	1679, 0.318, NW
BK655	GETTMAN DUANE	532 BROADWAY	EDR Hist Auto	Lower	1679, 0.318, NW
BM656	NEPTUNE'S WALK LLC D	1910 OCEAN WAY	CA HAZNET	Lower	1682, 0.319, SSW
BM657		21 PICO BLVD	EDR Hist Auto	Lower	1688, 0.320, SW
658		1117 MICHIGAN AVE	CA CHMIRS	Higher	1689, 0.320, NE
BS659	LEXUS OF SANTA MONIC	1716 12TH STREET	FINDS, CA EMI, ECHO	Higher	1696, 0.321, NNE
BT660	MC CALL C H	416 BROADWAY	EDR Hist Cleaner	Lower	1696, 0.321, WNW
BT661	MC CALL C H	416 BROADWAY ST	EDR Hist Cleaner	Lower	1696, 0.321, WNW
BT662	GINTER J R	414 BROADWAY	EDR Hist Cleaner	Lower	1696, 0.321, WNW
BT663	COMPTON L 0	414 BROADWAY	EDR Hist Auto	Lower	1696, 0.321, WNW

MAPPED SITES SUMMARY

Target Property Address:
601 PICO BOULEVARD
SANTA MONICA, CA 90401

Click on Map ID to see full detail.

MAP ID	SITE NAME	ADDRESS	DATABASE ACRONYMS	RELATIVE ELEVATION	DIST (ft. & mi.) DIRECTION
BT664	ARCHSTONE CONDOMINIU	425 BROADWAY	CA HAZNET	Lower	1698, 0.322, WNW
BG665	ALTERNATIVE LIVING F	2323 4TH ST	CA HAZNET	Lower	1704, 0.323, SSE
BF666	KLASSON JOHN	2303 LINCOLN BLVD	EDR Hist Cleaner	Lower	1707, 0.323, ESE
BC667		1933 11TH ST	CA CHMIRS	Higher	1708, 0.323, ENE
BK668	DR DEAN GOODMAN, DC	519 BROADWAY	CA HAZNET	Lower	1718, 0.325, NW
BE669	FROMEX PHOTO SYSTEMS	406 BROADWAY	RCRA-SQG, FINDS, ECHO	Lower	1718, 0.325, WNW
BK670	RIO GRANDE GAS & OIL	602 BROADWAY	EDR Hist Auto	Lower	1719, 0.326, NW
BK671		1419 5TH ST	CA CHMIRS	Lower	1721, 0.326, NW
BM672	PARK HYATT SANTA MON	ONE PICO BLVD	CA EMI	Lower	1723, 0.326, SW
BM673	KING C	1 10901 PICO BLVD	EDR Hist Auto	Lower	1723, 0.326, SW
BM674	SHUTTERS ON THE BEAC	1 PICO BLVD	RCRA-SQG, FINDS, CA HAZNET, ECHO	Lower	1723, 0.326, SW
BM675		1 PICO BLVD.	CA CHMIRS	Lower	1723, 0.326, SW
BM676		1 PICO BLVD	ERNS	Lower	1723, 0.326, SW
BL677	LDS CHURCH	2301 2ND ST	CA HAZNET	Lower	1724, 0.327, South
BU678	M & K REAL ESTATE LL	1534 10TH ST	CA HAZNET	Higher	1724, 0.327, North
BV679	COTLOW WM	1502 LINCOLN BLVD	EDR Hist Auto	Lower	1741, 0.330, NNW
BW680		622 BROADWAY	CA CHMIRS	Lower	1742, 0.330, NW
BE681	SANTA MONICA PLACE	395 SANTA MONICA PL	CA NPDES	Lower	1749, 0.331, WNW
BX682	SEACASTLE APARTMENTS	1725 OCEAN FRONT WAL	CA ENF, CA WDS	Lower	1753, 0.332, SW
BE683		INTERSECTION BROADWA	DOT OPS	Lower	1763, 0.334, WNW
BF684	JACK & DON S TEXACO	2307 LINCOLN BLVD	EDR Hist Auto	Lower	1763, 0.334, ESE
BF685	INSTA TUNE	2307 LINCOLN BLVD	CA HAZNET	Lower	1763, 0.334, ESE
BF686	INSTA-TUNE	2307 LINCOLN BLVD	CA RGA LUST	Lower	1763, 0.334, ESE
BF687	INSTA TUNE	2307 LINCOLN BLVD	RCRA-SQG, CA LUST, CA HIST UST, CA FID UST, FINDS,...	Lower	1763, 0.334, ESE
BF688	INSTA-TUNE	2307 LINCOLN BLVD	CA LUST, CA UST, CA SWEEPS UST	Lower	1763, 0.334, ESE
BY689		1830 12TH STREET	CA CHMIRS	Higher	1771, 0.335, NE
BK690	SUPERGO BIKE SHOPS	501 BROADWAY	CA HAZNET	Lower	1781, 0.337, NW
BK691	SUPER GO BIKE SHOP	501 BROADWAY	CA HAZNET	Lower	1781, 0.337, NW
BZ692		1102 PICO BLVD	CA CHMIRS	Higher	1783, 0.338, ENE
BR693		1021 PACIFIC STREET	CA CHMIRS	Lower	1792, 0.339, East
BR694		1021 PACIFIC ST.	CA CHMIRS	Lower	1792, 0.339, East
BJ695		707 BROADWAY	ERNS	Lower	1793, 0.340, NNW
BF696	HARDEE BEE	2321 LINCOLN BLVD	EDR Hist Auto	Lower	1795, 0.340, ESE
BS697		1710 12TH ST	EDR Hist Auto	Higher	1797, 0.340, NNE
BS698	VOLKSWAGEN SANTA MON	1710 12TH ST	RCRA-SQG, FINDS, CA EMI, CA HAZNET, ECHO	Higher	1797, 0.340, NNE
BT699	R GRIGSBY AUTOMOTIVE	401 BROADWAY	CA HAZNET	Lower	1797, 0.340, WNW
BH700	12TH STREET LOTS LLC	1664 12TH ST	CA HAZNET	Higher	1797, 0.340, NNE
BH701	WASSERMAN SILK SCREE	1664 12TH ST	FINDS, ECHO	Higher	1797, 0.340, NNE
702	BUTLER I L	2331 4TH	EDR Hist Cleaner	Lower	1799, 0.341, SSE

MAPPED SITES SUMMARY

Target Property Address:
601 PICO BOULEVARD
SANTA MONICA, CA 90401

Click on Map ID to see full detail.

MAP ID	SITE NAME	ADDRESS	DATABASE ACRONYMS	RELATIVE ELEVATION	DIST (ft. & mi.) DIRECTION
BO703	ROYSTON H B	2301 MAIN ST	EDR Hist Auto	Lower	1799, 0.341, South
CA704	MBK SENIOR LIVING CO	2107 OCEAN AVE	CA HAZNET	Lower	1801, 0.341, SSW
CA705	RIDER TRANSPORTATION	2107 OCEAN AVE	CA HAZNET	Lower	1801, 0.341, SSW
CB706	PACIFIC DYE WORKS	321 BROADWAY	EDR Hist Cleaner	Lower	1801, 0.341, WNW
BV707	EISENHART R E	802 BROADWAY	EDR Hist Auto	Lower	1803, 0.341, NNW
CA708		2107 OCEAN AVE	CA CHMIRS	Lower	1805, 0.342, SSW
BV709	MOBIL #11-H41 (FORME	774 BROADWAY	CA HIST CORTESE	Lower	1805, 0.342, NNW
CC710	CITY OF SANTA MONICA	1600 OCEAN AVE	CA HAZNET	Lower	1807, 0.342, West
CB711	DE LUXE CLEANERS	317 BROADWAY ST	EDR Hist Cleaner	Lower	1808, 0.342, WNW
CB712	MILLER DELLA MRS	317 BROADWAY	EDR Hist Cleaner	Lower	1808, 0.342, WNW
BJ713	PRO TECH PHOTO CENTE	729 BROADWAY	CA HAZNET	Lower	1810, 0.343, NNW
CB714	BROADWAY GARAGE	314 BROADWAY	EDR Hist Auto	Lower	1813, 0.343, WNW
CC715	COLORADO OCEAN RELIE	COLORADO & OCEAN AVE	CA NPDES	Lower	1814, 0.344, West
CC716		OCEAN AND COLORADO S	ERNS	Lower	1814, 0.344, West
BN717		1848 12TH ST	CA CHMIRS	Higher	1820, 0.345, ENE
BX718		1800 OCEAN FRONT	CA CHMIRS	Lower	1824, 0.345, SW
CD719	TIP TOP TOW SERVICE	1654 12TH ST	FINDS, ECHO	Higher	1824, 0.345, NNE
BV720	WAGNER A B	810-812 BROADWAY	EDR Hist Auto	Lower	1826, 0.346, NNW
BV721	WAGNER A B	810-812 BROADWAY S	EDR Hist Auto	Lower	1826, 0.346, NNW
CE722	OCEAN AVENUE HOTEL	1515 TO 1525 OCEAN A	CA NPDES	Lower	1829, 0.346, West
BS723	1201 . OLYMPIC BOULE	1201 . OLYMPIC BOULE	HMIRS	Higher	1829, 0.346, NNE
CF724	ATV INC DBA AMERICAN	2311 LINCOLN BLVD	FINDS, ECHO	Lower	1835, 0.348, ESE
CF725	ALL TUNE LUBE	2311 LINCOLN AVENUE	CA HAZNET	Lower	1835, 0.348, ESE
CF726	EUROPEAN ENGINEERING	2311 LINCOLN BLVD	CA HAZNET	Lower	1835, 0.348, ESE
CF727		2311 LINCOLN BLVD	EDR Hist Auto	Lower	1835, 0.348, ESE
BV728	BEATTY C M	812 BROADWAY	EDR Hist Auto	Higher	1836, 0.348, NNW
BV729	PORSGAARD M P	814 BROADWAY ST	EDR Hist Auto	Higher	1836, 0.348, NNW
BV730	PORSGAARD MICHL	814 BROADWAY	EDR Hist Auto	Higher	1836, 0.348, NNW
BT731	BADNER CHIROPRACTIC	1460 4TH ST STE 100	CA HAZNET	Lower	1840, 0.348, WNW
BT732		1460 4TH ST	EDR Hist Cleaner	Lower	1840, 0.348, WNW
BW733	MARK L STAFFORD DDS	1460 7TH STREET	CA HAZNET	Lower	1841, 0.349, NW
BW734	MARK L STAFFORD DDS	1460 7TH ST STE 205	CA HAZNET	Lower	1841, 0.349, NW
BT735	GRIGSBY JESSE	401 BROADWAY CT	EDR Hist Auto	Lower	1842, 0.349, WNW
BT736	BRYAN RALPH	401 BROADWAY	EDR Hist Auto	Lower	1842, 0.349, WNW
CG737	NORDSTROM	220 BROADWAY	FINDS, ECHO	Lower	1842, 0.349, West
BM738		1900 OCEAN FRONT WAL	CA CHMIRS	Lower	1846, 0.350, SW
BO739	WILLETT M J	2322 MAIN ST	EDR Hist Auto	Lower	1850, 0.350, South
BO740	VANCE J V	2322 MAIN ST	EDR Hist Auto	Lower	1850, 0.350, South
CH741		CORNER OF 11TH AND C	ERNS	Higher	1857, 0.352, North

MAPPED SITES SUMMARY

Target Property Address:
601 PICO BOULEVARD
SANTA MONICA, CA 90401

Click on Map ID to see full detail.

MAP ID	SITE NAME	ADDRESS	DATABASE ACRONYMS	RELATIVE ELEVATION	DIST (ft. & mi.) DIRECTION
CE742		1520 2ND ST	EDR Hist Auto	Lower	1858, 0.352, West
BU743		1525 10TH ST. APT. #	CA CHMIRS	Higher	1860, 0.352, North
BU744		1525 10TH STREET	ERNS	Higher	1860, 0.352, North
CF745	KENSINGTON PLACE RES	2408 LINCOLN BLVD.	CA EMI	Lower	1865, 0.353, ESE
CI746	BERLITZ GLOBALNET	525 BROADWAY STREET	CA HAZNET	Lower	1866, 0.353, NW
CI747	TRINO AT 525 BROADWA	525 BROADWAY	CA NPDES	Lower	1866, 0.353, NW
CI748	INSURANCE MARKETING	525 BROADWAY ST SUIT	CA HAZNET	Lower	1866, 0.353, NW
CE749	LAING-MYERS	1516 2ND ST	EDR Hist Auto	Lower	1871, 0.354, West
750	CITY OF SANTA MONICA	1640 APPIAN WAY	CA HAZNET	Lower	1873, 0.355, WSW
BV751	GREENBERG MORRIS	1460 LINCOLN BLVD	EDR Hist Cleaner	Lower	1875, 0.355, NNW
BV752	NM BROADWAY STUDIOS	819 BROADWAY	CA HAZNET	Higher	1878, 0.356, NNW
CF753	DELMERS PRECISION BR	2317 LINCOLN BLVD	CA HAZNET	Lower	1882, 0.356, ESE
CF754		2317 LINCOLN BLVD	EDR Hist Auto	Lower	1882, 0.356, ESE
CG755	WING LEE	301 BROADWAY CT	EDR Hist Cleaner	Lower	1882, 0.356, WNW
CE756	SANTA MONICA MUNICIP	1660 7TH ST	RCRA-LQG	Lower	1884, 0.357, West
CE757		395 SANTA MONICA PLA	ERNS	Lower	1884, 0.357, West
CE758	TIFFANY AND CO 138 U	395 SANTA MONICA PL	CA HAZNET	Lower	1884, 0.357, West
CE759	SANTA MONICA BUS LIN	1660 E 7TH ST	CA AST, CA HAZNET	Lower	1884, 0.357, West
CE760	SANTA MONICA PLACE C	395 SANTA MONICA PL	CA HAZNET	Lower	1884, 0.357, West
CE761	SANTA MONICA BUS LIN	1660 7TH ST	CA WDS	Lower	1884, 0.357, West
CE762	SANTA MONICA PLAZA	395 SANTA MONICA PLA	CA HAZNET	Lower	1884, 0.357, West
CE763	MACERICH COMPANY	395 SANTA MONICA BLV	CA HAZNET	Lower	1884, 0.357, West
CE764	SANTA MONICA BIG BLU	1660 7TH ST	CA HAZNET	Lower	1884, 0.357, West
CE765	WYCKOFF D K	1512 2ND	EDR Hist Auto	Lower	1885, 0.357, West
CE766	WYCKOFF DON	1512 2ND ST	EDR Hist Auto	Lower	1885, 0.357, West
BY767	SAM SELTZER	1823 12TH ST APT 1	CA HAZNET	Higher	1891, 0.358, NE
BY768	BARBARA JOFFE	1823 12TH ST UNIT 5	CA HAZNET	Higher	1891, 0.358, NE
BV769	LINCOLN STUDIOS LLC	1455 LINCOLN BLVD	CA HAZNET	Lower	1897, 0.359, NNW
CE770	TSUKAMOTO NOBORU	1508 2ND ST	EDR Hist Cleaner	Lower	1898, 0.359, West
CE771	TSUKAMOTO NOBORU	1508 2ND	EDR Hist Cleaner	Lower	1898, 0.359, West
CD772	BURIL PROP/LEXUS OF	1630 12TH ST	CA SLIC, LA Co. Site Mitigation	Higher	1904, 0.361, NNE
CD773	LEXUS OF SANTA MONIC	1630 012TH ST	CA LUST, CA HIST CORTESE	Higher	1904, 0.361, NNE
CD774	LEXUS - SANTA MONICA	1630 012TH	CA SLIC	Higher	1904, 0.361, NNE
CE775	SANTA MONICA GARAGE	1537 OCEAN AV	EDR Hist Auto	Lower	1906, 0.361, West
776		2045 11TH STREET	CA CHMIRS	Higher	1911, 0.362, East
777	GEM/FATTAL & COLLINS	1119 COLORADO BLVD	CA HAZNET	Higher	1914, 0.363, North
BV778	WESTSIDE PEUGEOT	1453 LINCOLN BLVD	CA HAZNET	Lower	1918, 0.363, NNW
BV779		1453 LINCOLN BLVD	EDR Hist Auto	Lower	1918, 0.363, NNW
BU780	LE MOINE A J	1517 10TH ST	EDR Hist Auto	Higher	1922, 0.364, North

MAPPED SITES SUMMARY

Target Property Address:
601 PICO BOULEVARD
SANTA MONICA, CA 90401

Click on Map ID to see full detail.

MAP ID	SITE NAME	ADDRESS	DATABASE ACRONYMS	RELATIVE ELEVATION	DIST (ft. & mi.) DIRECTION
CD781	BROADWAY GYMNASTIC S	1657 12TH STREET	CA HAZNET	Higher	1924, 0.364, NNE
BU782	AD INFINITUM	1510 10TH ST	CA HAZNET	Higher	1933, 0.366, North
CF783	SWEDISH AUTO CLINIC	2323 LINCOLN BLVD	CA HAZNET	Lower	1939, 0.367, ESE
CF784	WATSON B J	2323 LINCOLN BLVD	EDR Hist Auto	Lower	1939, 0.367, ESE
CF785	BMW AUTO REPAIR	2323 LINCOLN BLVD	RCRA-SQG, FINDS, CA HAZNET, ECHO	Lower	1939, 0.367, ESE
BV786	LINCOLN STUDIOS LLC	1451 LINCOLN BLVD	CA HAZNET	Lower	1939, 0.367, NNW
CH787	CARR CORP	1101 COLORADO AVE. (	CA EMI	Higher	1950, 0.369, North
CD788	FLUTY CLEANERS	1201 OLYMPIC BLVD	EDR Hist Cleaner	Higher	1954, 0.370, NNE
BZ789		1125 PICO BLVD	CA CHMIRS	Higher	1954, 0.370, ENE
BW790	SANTA MONICA FIRE ST	1444 7TH ST	CA HAZNET	Lower	1957, 0.371, NW
BW791	FIRE STATION 1	1444 - 7TH ST	CA HIST UST, CA HWT	Lower	1957, 0.371, NW
BW792	SANTA MONICA FIRE ST	1444 7TH ST	CA HAZNET	Lower	1957, 0.371, NW
CH793	CARR CORPORATION	1547 11TH ST	FINDS, ECHO	Higher	1961, 0.371, North
CF794		2400 LINCOLN BLVD	EDR Hist Auto	Lower	1962, 0.372, ESE
CE795	WYCKOFF DON	1512 2D	EDR Hist Auto	Lower	1966, 0.372, West
CG796		227 BROADWAY	EDR Hist Auto	Lower	1968, 0.373, WNW
CF797	ARMITAGE WM	2401 LINCOLN BLVD	EDR Hist Auto	Lower	1970, 0.373, ESE
798		1725 THE PROMENARD	ERNS	Lower	1970, 0.373, WSW
CE799	KURUMAYA USA, INC.	1535-1537 OCEAN AVE	CA RGA LUST	Lower	1971, 0.373, West
CE800	KURUMAYA USA INC	1535 OCEAN	CA LUST, CA HIST CORTESE	Lower	1971, 0.373, West
CE801	KURUMAYA USA, INC.	1535-1537 OCEAN AVE.	CA RGA LUST	Lower	1971, 0.373, West
CE802	KURUMAYA USA INC	1535 OCEAN AVE	CA RGA LUST	Lower	1971, 0.373, West
CG803	CAPLAN SAMI	224 BROADWAY	EDR Hist Cleaner	Lower	1972, 0.373, West
CJ804		926 BROADWAY	EDR Hist Cleaner	Higher	1975, 0.374, North
CJ805	BROADWAY CLEANERS	926 BROADWAY ST	RCRA-SQG, FINDS, CA DRYCLEANERS, ECHO	Higher	1975, 0.374, North
CJ806	VIP PARTNERS DBA BRO	926 BROADWAY	CA HAZNET	Higher	1975, 0.374, North
CG807	CARUSO MICHI	222 BROADWAY	EDR Hist Cleaner	Lower	1977, 0.374, West
CD808	ITAL BODY SHOP	1643 12TH ST	RCRA-SQG, FINDS, ECHO	Higher	1980, 0.375, NNE

EXECUTIVE SUMMARY

TARGET PROPERTY SEARCH RESULTS

The target property was identified in the following records. For more information on this property see page 8 of the attached EDR Radius Map report:

Site	Database(s)	EPA ID
SANTA MONICA HIGH SC 601 WEST PICO BLVD SANTA MONICA, CA 90403	CA HAZNET GEPAID: CAC000722592	N/A
SANTA MONICA HIGH 601 PICO BLVD SANTA MONICA, CA 90405	CA HAZNET GEPAID: CAL000258025	N/A
SANTA MONICA HIGH SC 601 PICO BLVD SANTA MONICA, CA 90405	CA HAZNET GEPAID: CAC000999408	N/A
SANTA MONICA MALIBU 601 PICO BLVD SANTA MONICA, CA 90401	RCRA-SQG EPA ID:: CAD074144064 FINDS Registry ID:: 110002657599 Registry ID:: 110055800566 ECHO	CAD074144064
SANTA MONICA HIGH SC 601 PICO BOULEVARD SANTA MONICA, CA 90405	CA ENVIROSTOR Facility Id: 60001203 Status: No Further Action CA SCH Facility Id: 60001203 Status: No Further Action CA NPDES Facility Status: Active	N/A
CALIFORNIA ELECTRIC 601 PECO BLVD SANTA MONICA, CA 90706	CA HAZNET GEPAID: CAC000985456	N/A
SANTA MONICA HIGH SC 601 PICO BLVD. SANTA MONICA, CA 90405	CA HAZNET GEPAID: CAC000922440	N/A

EXECUTIVE SUMMARY

DATABASES WITH NO MAPPED SITES

No mapped sites were found in EDR's search of available ("reasonably ascertainable ") government records either on the target property or within the search radius around the target property for the following databases:

STANDARD ENVIRONMENTAL RECORDS

Federal NPL site list

NPL ---------- National Priority List
Proposed NPL ---------- Proposed National Priority List Sites
NPL LIENS ---------- Federal Superfund Liens

Federal Delisted NPL site list

Delisted NPL ---------- National Priority List Deletions

Federal CERCLIS list

FEDERAL FACILITY ---------- Federal Facility Site Information listing
SEMS ---------- Superfund Enterprise Management System

Federal RCRA CORRACTS facilities list

CORRACTS ---------- Corrective Action Report

Federal RCRA non-CORRACTS TSD facilities list

RCRA-TSDF ---------- RCRA - Treatment, Storage and Disposal

Federal institutional controls / engineering controls registries

LUCIS ---------- Land Use Control Information System
US ENG CONTROLS ---------- Engineering Controls Sites List
US INST CONTROL ---------- Sites with Institutional Controls

State- and tribal - equivalent NPL

CA RESPONSE ---------- State Response Sites

State and tribal landfill and/or solid waste disposal site lists

CA SWF/LF ---------- Solid Waste Information System

State and tribal leaking storage tank lists

INDIAN LUST ---------- Leaking Underground Storage Tanks on Indian Land

State and tribal registered storage tank lists

FEMA UST ---------- Underground Storage Tank Listing
INDIAN UST ---------- Underground Storage Tanks on Indian Land

State and tribal voluntary cleanup sites

INDIAN VCP ---- Voluntary Cleanup Priority Listing

State and tribal Brownfields sites

CA BROWNFIELDS ---- Considered Brownfieds Sites Listing

ADDITIONAL ENVIRONMENTAL RECORDS

Local Brownfield lists

US BROWNFIELDS ---- A Listing of Brownfields Sites

Local Lists of Landfill / Solid Waste Disposal Sites

CA WMUDS/SWAT ---- Waste Management Unit Database
CA SWRCY ---- Recycler Database
CA HAULERS ---- Registered Waste Tire Haulers Listing
INDIAN ODI ---- Report on the Status of Open Dumps on Indian Lands
DEBRIS REGION 9 ---- Torres Martinez Reservation Illegal Dump Site Locations
ODI ---- Open Dump Inventory

Local Lists of Hazardous waste / Contaminated Sites

CA AOCONCERN ---- San Gabriel Valley Areas of Concern
US HIST CDL ---- Delisted National Clandestine Laboratory Register
CA HIST Cal-Sites ---- Historical Calsites Database
CA CDL ---- Clandestine Drug Labs
CA Toxic Pits ---- Toxic Pits Cleanup Act Sites
US CDL ---- National Clandestine Laboratory Register

Local Land Records

CA LIENS ---- Environmental Liens Listing
LIENS 2 ---- CERCLA Lien Information
CA DEED ---- Deed Restriction Listing

Records of Emergency Release Reports

CA LDS ---- Land Disposal Sites Listing
CA MCS ---- Military Cleanup Sites Listing
CA SPILLS 90 ---- SPILLS 90 data from FirstSearch

Other Ascertainable Records

RCRA NonGen / NLR ---- RCRA - Non Generators / No Longer Regulated
FUDS ---- Formerly Used Defense Sites
DOD ---- Department of Defense Sites
SCRD DRYCLEANERS ---- State Coalition for Remediation of Drycleaners Listing
US FIN ASSUR ---- Financial Assurance Information
EPA WATCH LIST ---- EPA WATCH LIST
2020 COR ACTION ---- 2020 Corrective Action Program List

EXECUTIVE SUMMARY

TSCA	Toxic Substances Control Act
TRIS	Toxic Chemical Release Inventory System
ROD	Records Of Decision
RMP	Risk Management Plans
RAATS	RCRA Administrative Action Tracking System
PRP	Potentially Responsible Parties
PADS	PCB Activity Database System
ICIS	Integrated Compliance Information System
MLTS	Material Licensing Tracking System
COAL ASH DOE	Steam-Electric Plant Operation Data
COAL ASH EPA	Coal Combustion Residues Surface Impoundments List
PCB TRANSFORMER	PCB Transformer Registration Database
RADINFO	Radiation Information Database
CONSENT	Superfund (CERCLA) Consent Decrees
INDIAN RESERV	Indian Reservations
FUSRAP	Formerly Utilized Sites Remedial Action Program
UMTRA	Uranium Mill Tailings Sites
LEAD SMELTERS	Lead Smelter Sites
US MINES	Mines Master Index File
DOCKET HWC	Hazardous Waste Compliance Docket Listing
CA BOND EXP. PLAN	Bond Expenditure Plan
CA Cortese	"Cortese" Hazardous Waste & Substances Sites List
CA CUPA Listings	CUPA Resources List
CA Financial Assurance	Financial Assurance Information Listing
CA HWP	EnviroStor Permitted Facilities Listing
CA MINES	Mines Site Location Listing
CA MWMP	Medical Waste Management Program Listing
CA PEST LIC	Pesticide Regulation Licenses Listing
CA PROC	Certified Processors Database
CA Notify 65	Proposition 65 Records
CA UIC	UIC Listing
CA WASTEWATER PITS	Oil Wastewater Pits Listing
CA WIP	Well Investigation Program Case List
CA ICE	ICE
FUELS PROGRAM	EPA Fuels Program Registered Listing

EDR RECOVERED GOVERNMENT ARCHIVES

Exclusive Recovered Govt. Archives

CA RGA LF	Recovered Government Archive Solid Waste Facilities List

SURROUNDING SITES: SEARCH RESULTS

Surrounding sites were identified in the following databases.

Elevations have been determined from the USGS Digital Elevation Model and should be evaluated on a relative (not an absolute) basis. Relative elevation information between sites of close proximity should be field verified. Sites with an elevation equal to or higher than the target property have been differentiated below from sites with an elevation lower than the target property.
Page numbers and map identification numbers refer to the EDR Radius Map report where detailed data on individual sites can be reviewed.

Sites listed in ***bold italics*** are in multiple databases.

Unmappable (orphan) sites are not considered in the foregoing analysis.

EXECUTIVE SUMMARY

STANDARD ENVIRONMENTAL RECORDS

Federal CERCLIS NFRAP site list

SEMS-ARCHIVE: SEMS-ARCHIVE (Superfund Enterprise Management System Archive) tracks sites that have no further interest under the Federal Superfund Program based on available information. The list was formerly known as the CERCLIS-NFRAP, renamed to SEMS ARCHIVE by the EPA in 2015. EPA may perform a minimal level of assessment work at a site while it is archived if site conditions change and/or new information becomes available. Archived sites have been removed and archived from the inventory of SEMS sites. Archived status indicates that, to the best of EPA's knowledge, assessment at a site has been completed and that EPA has determined no further steps will be taken to list the site on the National Priorities List (NPL), unless information indicates this decision was not appropriate or other considerations require a recommendation for listing at a later time. The decision does not necessarily mean that there is no hazard associated with a given site; it only means that. based upon available information, the location is not judged to be potential NPL site.

A review of the SEMS-ARCHIVE list, as provided by EDR, and dated 03/07/2016 has revealed that there is 1 SEMS-ARCHIVE site within approximately 0.375 miles of the target property.

Lower Elevation	Address	Direction / Distance	Map ID	Page
SANTA MONICA CHEM CO	1639 9TH ST	N 1/8 - 1/4 (0.194 mi.)	X314	377

Federal RCRA generators list

RCRA-LQG: RCRAInfo is EPA's comprehensive information system, providing access to data supporting the Resource Conservation and Recovery Act (RCRA) of 1976 and the Hazardous and Solid Waste Amendments (HSWA) of 1984. The database includes selective information on sites which generate, transport, store, treat and/or dispose of hazardous waste as defined by the Resource Conservation and Recovery Act (RCRA). Large quantity generators (LQGs) generate over 1,000 kilograms (kg) of hazardous waste, or over 1 kg of acutely hazardous waste per month.

A review of the RCRA-LQG list, as provided by EDR, and dated 06/21/2016 has revealed that there are 3 RCRA-LQG sites within approximately 0.375 miles of the target property.

Lower Elevation	Address	Direction / Distance	Map ID	Page
CHEVRON #99266	1732 LINCOLN BLVD.	NNE 0 - 1/8 (0.016 mi.)	E20	40
SEARS #1178	***302 COLORADO AVENUE***	***W 1/8 - 1/4 (0.227 mi.)***	***AO435***	***479***
SANTA MONICA MUNICIP	1660 7TH ST	W 1/4 - 1/2 (0.357 mi.)	CE756	742

RCRA-SQG: RCRAInfo is EPA's comprehensive information system, providing access to data supporting the Resource Conservation and Recovery Act (RCRA) of 1976 and the Hazardous and Solid Waste Amendments (HSWA) of 1984. The database includes selective information on sites which generate, transport, store, treat and/or dispose of hazardous waste as defined by the Resource Conservation and Recovery Act (RCRA). Small quantity generators (SQGs) generate between 100 kg and 1,000 kg of hazardous waste per month.

A review of the RCRA-SQG list, as provided by EDR, and dated 06/21/2016 has revealed that there are 33 RCRA-SQG sites within approximately 0.375 miles of the target property.

Equal/Higher Elevation	Address	Direction / Distance	Map ID	Page
SANTA MONICA BODY CR	***1665 11TH ST***	***NNE 1/4 - 1/2 (0.291 mi.)***	***BH570***	***576***
SUNSHINE WEST, INC.	***1653 11TH STREET***	***NNE 1/4 - 1/2 (0.298 mi.)***	***BH607***	***615***

EXECUTIVE SUMMARY

Equal/Higher Elevation	Address	Direction / Distance	Map ID	Page
VOLKSWAGEN SANTA MON	*1710 12TH ST*	*NNE 1/4 - 1/2 (0.340 mi.)*	*BS698*	*700*
BROADWAY CLEANERS	*926 BROADWAY ST*	*N 1/4 - 1/2 (0.374 mi.)*	*CJ805*	*779*
ITAL BODY SHOP	*1643 12TH ST*	*NNE 1/4 - 1/2 (0.375 mi.)*	*CD808*	*783*

Lower Elevation	Address	Direction / Distance	Map ID	Page
ARCO FACILITY NO 019	*332 PICO BLVD*	*S 0 - 1/8 (0.038 mi.)*	*H49*	*69*
JIN'S SANTA MONICA S	*1866 LINCOLN BLVD*	*E 0 - 1/8 (0.062 mi.)*	*M97*	*119*
WORLD OIL MARKETING	*1801 LINCOLN BLVD*	*NE 0 - 1/8 (0.066 mi.)*	*I113*	*140*
BENJAMIN TIRE CO.	*1817 LINCOLN BLVD.*	*ENE 0 - 1/8 (0.077 mi.)*	*I123*	*150*
STATE TRANSMISSIONS	*1833 LINCOLN BLVD*	*ENE 0 - 1/8 (0.092 mi.)*	*M144*	*168*
QUALITY EXPRESS CLEA	*1908 LINCOLN BLVD UN*	*E 0 - 1/8 (0.093 mi.)*	*P152*	*181*
405 AUTOMOTIVE	*825 OLYMPIC BLVD*	*NNE 0 - 1/8 (0.116 mi.)*	*R169*	*199*
WORLD OIL COMPANY	*2003 LINCOLN BLVD*	*ESE 1/8 - 1/4 (0.132 mi.)*	*U194*	*226*
JOES ROYAL DETAIL	*1929 LINCOLN BLVD*	*E 1/8 - 1/4 (0.134 mi.)*	*U198*	*233*
HONDA KAWASAKI POLAR	*828 PICO BLVD*	*E 1/8 - 1/4 (0.143 mi.)*	*W206*	*241*
PAXTON PRODUCTS INC	*929 OLYMPIC BLVD*	*NNE 1/8 - 1/4 (0.151 mi.)*	*X224*	*261*
RAND CORP	*1700 MAIN ST*	*WSW 1/8 - 1/4 (0.158 mi.)*	*T236*	*276*
NYBERGS UNIQUE LNDRY	*838 PICO BLVD*	*E 1/8 - 1/4 (0.159 mi.)*	*W240*	*288*
CARRUS INC	*1631 9TH ST*	*N 1/8 - 1/4 (0.162 mi.)*	*X248*	*295*
THOMAS & ASSOCIATES	*532 COLORADO BLVD*	*NW 1/8 - 1/4 (0.183 mi.)*	*AC288*	*355*
RICHARDS SURGICAL MA	*612 COLORADO AVENUE*	*NW 1/8 - 1/4 (0.200 mi.)*	*AC322*	*382*
RED LINE SERVICE INC	*720 COLORADO AVE*	*NNW 1/8 - 1/4 (0.208 mi.)*	*AE365*	*418*
KEYSTONE BODY SHOP I	*631 CLORADO AVE*	*NW 1/8 - 1/4 (0.216 mi.)*	*AD394*	*448*
APEX FURNITURE	*830 COLORADO AVE*	*N 1/8 - 1/4 (0.227 mi.)*	*AQ437*	*484*
PUROFLOW CORP	*1631 10TH ST*	*NNE 1/8 - 1/4 (0.248 mi.)*	*AK496*	*523*
P O BAHN AND SONS	*1543 LINCOLN BLVD*	*NNW 1/4 - 1/2 (0.260 mi.)*	*AW514*	*535*
LANDER CHIROPRACTIC	*1511 4TH ST*	*WNW 1/4 - 1/2 (0.294 mi.)*	*BE593*	*603*
APARTMENT HOUSE	227 STRAND	S 1/4 - 1/2 (0.298 mi.)	BL611	618
CASA DEL MAR HOTEL	*1910 OCEAN FRONT WAL*	*SW 1/4 - 1/2 (0.306 mi.)*	*BM626*	*627*
FROMEX PHOTO SYSTEMS	*406 BROADWAY*	*WNW 1/4 - 1/2 (0.325 mi.)*	*BE669*	*663*
SHUTTERS ON THE BEAC	*1 PICO BLVD*	*SW 1/4 - 1/2 (0.326 mi.)*	*BM674*	*666*
INSTA TUNE	*2307 LINCOLN BLVD*	*ESE 1/4 - 1/2 (0.334 mi.)*	*BF687*	*686*
BMW AUTO REPAIR	*2323 LINCOLN BLVD*	*ESE 1/4 - 1/2 (0.367 mi.)*	*CF785*	*765*

RCRA-CESQG: RCRAInfo is EPA's comprehensive information system, providing access to data supporting the Resource Conservation and Recovery Act (RCRA) of 1976 and the Hazardous and Solid Waste Amendments (HSWA) of 1984. The database includes selective information on sites which generate, transport, store, treat and/or dispose of hazardous waste as defined by the Resource Conservation and Recovery Act (RCRA). Conditionally exempt small quantity generators (CESQGs) generate less than 100 kg of hazardous waste, or less than 1 kg of acutely hazardous waste per month.

A review of the RCRA-CESQG list, as provided by EDR, and dated 06/21/2016 has revealed that there are 2 RCRA-CESQG sites within approximately 0.375 miles of the target property.

Lower Elevation	Address	Direction / Distance	Map ID	Page
STRIPPER HERK	2015 MAIN STREET	SSW 1/8 - 1/4 (0.209 mi.)	AG371	425
VON'S STORE #2262	*710 BROADWAY*	*NNW 1/4 - 1/2 (0.295 mi.)*	*BJ594*	*604*

Federal ERNS list

ERNS: The Emergency Response Notification System records and stores information on reported releases of oil and hazardous substances. The source of this database is the U.S. EPA.

A review of the ERNS list, as provided by EDR, and dated 03/28/2016 has revealed that there are 16 ERNS sites within approximately 0.375 miles of the target property.

Equal/Higher Elevation	Address	Direction / Distance	Map ID	Page
Not reported	25 MICHIGAN AVE	NE 0 - 1/8 (0.003 mi.)	B8	22
Not reported	ARCO #1946 / 332 PIC	ENE 1/4 - 1/2 (0.307 mi.)	BN633	634
Not reported	CORNER OF 11TH AND C	N 1/4 - 1/2 (0.352 mi.)	CH741	732
Not reported	1525 10TH STREET	N 1/4 - 1/2 (0.352 mi.)	BU744	733

Lower Elevation	Address	Direction / Distance	Map ID	Page
Not reported	332 PICO BLVD	S 0 - 1/8 (0.038 mi.)	H43	56
Not reported	332 PECO BLVD	S 0 - 1/8 (0.038 mi.)	H53	73
Not reported	ARCO #1946 332 PICO	SSW 0 - 1/8 (0.084 mi.)	O134	162
Not reported	1929 LINCOLN BLVD	E 1/8 - 1/4 (0.134 mi.)	U197	233
Not reported	1639 9TH ST.	N 1/8 - 1/4 (0.194 mi.)	X310	375
Not reported	720 COLORADO	NNW 1/8 - 1/4 (0.208 mi.)	AE364	418
Not reported	315 COLORADO BLVD.	WNW 1/8 - 1/4 (0.242 mi.)	AO483	516
Not reported	1 PICO BLVD	SW 1/4 - 1/2 (0.326 mi.)	BM676	671
Not reported	707 BROADWAY	NNW 1/4 - 1/2 (0.340 mi.)	BJ695	699
Not reported	OCEAN AND COLORADO S	W 1/4 - 1/2 (0.344 mi.)	CC716	716
Not reported	395 SANTA MONICA PLA	W 1/4 - 1/2 (0.357 mi.)	CE757	743
Not reported	1725 THE PROMENARD	WSW 1/4 - 1/2 (0.373 mi.)	798	774

State- and tribal - equivalent CERCLIS

CA ENVIROSTOR: The Department of Toxic Substances Control's (DTSC's) Site Mitigation and Brownfields Reuse Program's (SMBRP's) EnviroStor database identifes sites that have known contamination or sites for which there may be reasons to investigate further. The database includes the following site types: Federal Superfund sites (National Priorities List (NPL)); State Response, including Military Facilities and State Superfund; Voluntary Cleanup; and School sites. EnviroStor provides similar information to the information that was available in CalSites, and provides additional site information, including, but not limited to, identification of formerly-contaminated properties that have been released for reuse, properties where environmental deed restrictions have been recorded to prevent inappropriate land uses, and risk characterization information that is used to assess potential impacts to public health and the environment at contaminated sites.

A review of the CA ENVIROSTOR list, as provided by EDR, and dated 05/02/2016 has revealed that there are 4 CA ENVIROSTOR sites within approximately 0.375 miles of the target property.

Lower Elevation	Address	Direction / Distance	Map ID	Page
RAND CORP Facility Id: 70000146 Status: Refer: 1248 Local Agency	***1700 MAIN ST***	***WSW 1/8 - 1/4 (0.158 mi.)***	***T236***	***276***
FORMER SEARS AUTO CE Facility Id: 60001260 Status: No Further Action	***402 COLORADO AVENUE***	***WNW 1/8 - 1/4 (0.164 mi.)***	***AA251***	***300***
EDISON/SANTA MONICA	***819 COLORADO AVE***	***NNW 1/8 - 1/4 (0.229 mi.)***	***AQ450***	***491***

Facility Id: 19490228
Status: No Further Action

SANTA MONICA AAF RED — SW 1/4 - 1/2 (0.251 mi.) — AS499 — 525
Facility Id: 80000472
Status: Inactive - Needs Evaluation

State and tribal leaking storage tank lists

CA LUST: The Leaking Underground Storage Tank Incident Reports contain an inventory of reported leaking underground storage tank incidents. The data come from the State Water Resources Control Board Leaking Underground Storage Tank Information System.

A review of the CA LUST list, as provided by EDR, has revealed that there are 37 CA LUST sites within approximately 0.375 miles of the target property.

Equal/Higher Elevation	Address	Direction / Distance	Map ID	Page
LEXUS OF SANTA MONIC	***1630 012TH ST***	***NNE 1/4 - 1/2 (0.361 mi.)***	***CD773***	***756***

Database: LUST REG 4, Date of Government Version: 09/07/2004
Facility Id: 904040089
Status: Post remedial action monitoring
Global ID: T0603701388

Lower Elevation	Address	Direction / Distance	Map ID	Page
CHEVRON #9-9266	***1732 LINCOLN***	***NNE 0 - 1/8 (0.016 mi.)***	***E19***	***32***

Database: LUST, Date of Government Version: 06/13/2016
Database: LUST REG 4, Date of Government Version: 09/07/2004
Status: Completed - Case Closed
Facility Id: 904040125A
Facility Id: 904040125
Status: Remediation Plan
Status: Case Closed
Global Id: T0603701392
Global Id: T0603701393
Global ID: T0603701393

ARCO #1946 — ***332 PICO*** — ***S 0 - 1/8 (0.038 mi.)*** — ***H47*** — ***58***
Database: LUST, Date of Government Version: 06/13/2016
Database: LUST REG 4, Date of Government Version: 09/07/2004
Status: Open - Remediation
Status: Completed - Case Closed
Facility Id: 904050034
Status: Case Closed
Global Id: T0603739924
Global Id: T0603701423
Global ID: T0603701423

LET EM EAT CAKE — ***1804 LINCOLN*** — ***NE 0 - 1/8 (0.044 mi.)*** — ***I62*** — ***81***
Database: LUST, Date of Government Version: 06/13/2016
Database: LUST REG 4, Date of Government Version: 09/07/2004
Status: Completed - Case Closed
Facility Id: 904040107
Status: Case Closed

Global Id: T0603701390
Global ID: T0603701390

U-HAUL CENTER SANTA ***1747 LINCOLN*** ***NNE 0 - 1/8 (0.044 mi.)*** ***E65*** ***84***
Database: LUST, Date of Government Version: 06/13/2016
Status: Completed - Case Closed
Global Id: T0603701396

U-HAUL CENTER SANTA ***1747 LINCOLN BLVD*** ***NNE 0 - 1/8 (0.044 mi.)*** ***E69*** ***88***
Database: LUST REG 4, Date of Government Version: 09/07/2004
Facility Id: 904040152
Status: Case Closed
Global ID: T0603701396

SANTA MONICA/MALIBU ***1723 004TH*** ***WSW 0 - 1/8 (0.058 mi.)*** ***L86*** ***102***
Database: LUST, Date of Government Version: 06/13/2016
Database: LUST REG 4, Date of Government Version: 09/07/2004
Status: Completed - Case Closed
Facility Id: 904010016
Status: Pollution Characterization
Global Id: T0603701361
Global ID: T0603701361

CHONS SHELL ***1866 LINCOLN BLVD*** ***E 0 - 1/8 (0.062 mi.)*** ***M93*** ***108***
Database: LUST, Date of Government Version: 06/13/2016
Status: Open - Remediation
Global Id: T0603708873

WORLD OIL #16 ***1801 LINCOLN BLVD*** ***NE 0 - 1/8 (0.066 mi.)*** ***I105*** ***128***
Database: LUST, Date of Government Version: 06/13/2016
Status: Completed - Case Closed
Global Id: T0603701362

WORLD OIL #16 1801 LINCOLN BLVD NE 0 - 1/8 (0.066 mi.) I110 138
Database: LUST REG 4, Date of Government Version: 09/07/2004
Facility Id: 904010025
Status: Remediation Plan
Global ID: T0603701362

FIRESTONE SERVICE CE ***1817 LINCOLN*** ***ENE 0 - 1/8 (0.077 mi.)*** ***I126*** ***155***
Database: LUST, Date of Government Version: 06/13/2016
Status: Completed - Case Closed
Global Id: T0603701409

FIRESTONE SERVICE CE 1817 LINCOLN BLVD ENE 0 - 1/8 (0.077 mi.) I131 158
Database: LUST REG 4, Date of Government Version: 09/07/2004
Facility Id: 904040289
Status: Case Closed
Global ID: T0603701409

STATE TRANSMISSIONS ***1833 LINCOLN BLVD*** ***ENE 0 - 1/8 (0.092 mi.)*** ***M144*** ***168***
Database: LUST, Date of Government Version: 06/13/2016
Database: LUST REG 4, Date of Government Version: 09/07/2004
Status: Completed - Case Closed
Facility Id: 904040307
Status: Preliminary site assessment underway
Global Id: T0603701411
Global ID: T0603701411

ARGO REALTY PROPERTY ***1661 LINCOLN*** ***N 0 - 1/8 (0.106 mi.)*** ***J162*** ***188***
Database: LUST, Date of Government Version: 06/13/2016
Database: LUST REG 4, Date of Government Version: 09/07/2004

Status: Open - Site Assessment
Facility Id: 904040034
Status: Pollution Characterization
Global Id: T0603701383
Global ID: T0603701383

405 AUTOMOTIVE ***825 OLYMPIC BLVD*** ***NNE 0 - 1/8 (0.116 mi.)*** ***R169*** ***199***
Database: LUST, Date of Government Version: 06/13/2016
Database: LUST REG 4, Date of Government Version: 09/07/2004
Status: Completed - Case Closed
Facility Id: 904040198
Status: Case Closed
Global Id: T0603701400
Global ID: T0603701400

LINCOLN-PICO PARTNER 1911 LINCOLN BLVD. E 0 - 1/8 (0.120 mi.) P176 209
Database: LUST, Date of Government Version: 06/13/2016
Status: Completed - Case Closed
Global Id: T10000003145

POLICE DEPT ***1685 MAIN STREET*** ***WSW 1/8 - 1/4 (0.147 mi.)*** ***T214*** ***251***
Database: LUST, Date of Government Version: 06/13/2016
Database: LUST REG 4, Date of Government Version: 09/07/2004
Status: Completed - Case Closed
Facility Id: 904010152
Status: Case Closed
Global Id: T0603701375
Global ID: T0603701375

METROPOLITAN CLEANER ***2003 LINCOLN BLVD*** ***ESE 1/8 - 1/4 (0.153 mi.)*** ***U227*** ***265***
Database: LUST REG 4, Date of Government Version: 09/07/2004
Facility Id: 904050043
Status: Pollution Characterization
Global ID: T0603701424

PIONEER FRENCH BAKER ***1621 007TH ST*** ***NNW 1/8 - 1/4 (0.170 mi.)*** ***Z256*** ***306***
Database: LUST, Date of Government Version: 06/13/2016
Database: LUST REG 4, Date of Government Version: 09/07/2004
Status: Completed - Case Closed
Facility Id: 904010143
Status: Case Closed
Global Id: T0603701374
Global ID: T0603701374

SANTA MONICA MUNICIP ***1620 006TH ST*** ***NW 1/8 - 1/4 (0.172 mi.)*** ***AD259*** ***309***
Database: LUST REG 4, Date of Government Version: 09/07/2004
Facility Id: 904010043
Status: Remedial action (cleanup) Underway
Global ID: T0603701364

CITY OF SANTA MONICA ***1620 6TH ST.*** ***NW 1/8 - 1/4 (0.172 mi.)*** ***AD266*** ***316***
Database: LUST, Date of Government Version: 06/13/2016
Status: Completed - Case Closed
Global Id: T0603701364

LINCOLN BLVD CARWASH ***1624 LINCOLN BLVD*** ***NNW 1/8 - 1/4 (0.181 mi.)*** ***AE280*** ***339***
Database: LUST, Date of Government Version: 06/13/2016
Status: Completed - Case Closed
Global Id: T0603701420

LINCOLN CAR WASH 1624 LINCOLN BLVD NNW 1/8 - 1/4 (0.181 mi.) AE282 349
Database: LUST REG 4, Date of Government Version: 09/07/2004

Facility Id: 904040398
Status: Pollution Characterization
Global ID: T0603701420

WERTZ BROTHERS, INC. ***1613 LINCOLN BLVD*** ***N 1/8 - 1/4 (0.188 mi.)*** ***AE296*** ***361***
Database: LUST, Date of Government Version: 06/13/2016
Status: Completed - Case Closed
Global Id: T0603701394

WERTZ BROTHERS, INC. 1613 LINCOLN BLVD N 1/8 - 1/4 (0.188 mi.) AE297 363
Database: LUST REG 4, Date of Government Version: 09/07/2004
Facility Id: 904040134
Status: Case Closed
Global ID: T0603701394

NASA OIL COMPANY 2120 LINCOLN BLVD ESE 1/8 - 1/4 (0.207 mi.) AF346 397
Database: LUST REG 4, Date of Government Version: 09/07/2004
Facility Id: 904050134
Status: Remedial action (cleanup) Underway
Global ID: T0603701433

NASA OIL COMPANY ***2120 LINCOLN BLVD*** ***ESE 1/8 - 1/4 (0.207 mi.)*** ***AF358*** ***405***
Database: LUST, Date of Government Version: 06/13/2016
Status: Open - Remediation
Global Id: T0603701433

PIONEER BOULANGERIE ***2012 MAIN*** ***SSW 1/8 - 1/4 (0.221 mi.)*** ***AG424*** ***471***
Database: LUST, Date of Government Version: 06/13/2016
Database: LUST REG 4, Date of Government Version: 09/07/2004
Status: Completed - Case Closed
Facility Id: 904050207
Status: Case Closed
Global Id: T0603701440
Global ID: T0603701440

SANTA MONICA PRODUCE 1643 010TH ST NNE 1/8 - 1/4 (0.223 mi.) AK426 474
Database: LUST REG 4, Date of Government Version: 09/07/2004
Facility Id: 904040061
Status: Case Closed
Global ID: T0603701386

SEARS ***302 COLORADO*** ***W 1/8 - 1/4 (0.227 mi.)*** ***AO436*** ***480***
Database: LUST, Date of Government Version: 06/13/2016
Database: LUST REG 4, Date of Government Version: 09/07/2004
Status: Completed - Case Closed
Facility Id: 904010089
Status: Post remedial action monitoring
Global Id: T0603701368
Global Id: T10000000284
Global ID: T0603701368

SANTA MONICA PRODUCE ***1643 10TH ST*** ***NNE 1/8 - 1/4 (0.237 mi.)*** ***AK463*** ***500***
Database: LUST, Date of Government Version: 06/13/2016
Status: Completed - Case Closed
Global Id: T0603701386

VONS STORE #2262 ***1534 LINCOLN BLVD*** ***NNW 1/4 - 1/2 (0.273 mi.)*** ***AW533*** ***550***
Database: LUST, Date of Government Version: 06/13/2016
Status: Completed - Case Closed
Global Id: T10000004521
Global Id: T0603701372

TUNE UP MASTERS SHOP 1534 LINCOLN BLVD NNW 1/4 - 1/2 (0.273 mi.) AW539 556
Database: LUST REG 4, Date of Government Version: 09/07/2004

Facility Id: 904010125
Status: Case Closed
Global ID: T0603701372

VONS STORE #262 ***1522 LINCOLN BLVD*** ***NNW 1/4 - 1/2 (0.288 mi.)*** ***AW555*** ***565***
Database: LUST, Date of Government Version: 06/13/2016
Database: LUST REG 4, Date of Government Version: 09/07/2004
Status: Completed - Case Closed
Facility Id: 904010061
Status: Case Closed
Global Id: T0603701366
Global ID: T0603701366

INSTA TUNE ***2307 LINCOLN BLVD*** ***ESE 1/4 - 1/2 (0.334 mi.)*** ***BF687*** ***686***
Database: LUST, Date of Government Version: 06/13/2016
Status: Completed - Case Closed
Global Id: T0603701442

INSTA-TUNE ***2307 LINCOLN BLVD*** ***ESE 1/4 - 1/2 (0.334 mi.)*** ***BF688*** ***691***
Database: LUST REG 4, Date of Government Version: 09/07/2004
Facility Id: 904050225
Status: Preliminary site assessment workplan submitted
Global ID: T0603701442

KURUMAYA USA INC ***1535 OCEAN*** ***W 1/4 - 1/2 (0.373 mi.)*** ***CE800*** ***775***
Database: LUST, Date of Government Version: 06/13/2016
Database: LUST REG 4, Date of Government Version: 09/07/2004
Status: Completed - Case Closed
Facility Id: 904010134
Status: Case Closed
Global Id: T0603701373
Global ID: T0603701373

CA SLIC: SLIC Region comes from the California Regional Water Quality Control Board.

A review of the CA SLIC list, as provided by EDR, has revealed that there are 7 CA SLIC sites within approximately 0.375 miles of the target property.

Equal/Higher Elevation	Address	Direction / Distance	Map ID	Page
PACIFICA EQUITIES, L	1639 11TH ST.	NNE 1/4 - 1/2 (0.312 mi.)	BQ646	642
Database: SLIC, Date of Government Version: 06/13/2016 Facility Status: Open - Site Assessment Global Id: T0603746434				
BURIL PROP/LEXUS OF	***1630 12TH ST***	***NNE 1/4 - 1/2 (0.361 mi.)***	***CD772***	***755***
Database: SLIC, Date of Government Version: 06/13/2016 Facility Status: Completed - Case Closed Global Id: SL184591442				
LEXUS - SANTA MONICA	1630 012TH	NNE 1/4 - 1/2 (0.361 mi.)	CD774	757
Database: SLIC REG 4, Date of Government Version: 11/17/2004 Facility Status: No further action required				

Lower Elevation	Address	Direction / Distance	Map ID	Page
QUALITY EXPRESS CLEA	***1908 LINCOLN BLVD UN***	***E 0 - 1/8 (0.093 mi.)***	***P152***	***181***
Database: SLIC REG 4, Date of Government Version: 11/17/2004				

Facility Status: Site Assessment

METROPOLITAN CLEANER	***2003 LINCOLN BLVD***	***ESE 1/8 - 1/4 (0.153 mi.)***	***U227***	***265***
Database: SLIC, Date of Government Version: 06/13/2016 Facility Status: Open - Inactive Global Id: T0603701424				
STEAVEN JONES DEVELO	1631 10TH ST	NNE 1/8 - 1/4 (0.248 mi.)	AK495	522
Database: SLIC, Date of Government Version: 06/13/2016 Facility Status: Completed - Case Closed Global Id: SL184241407				
STEPHEN JONES CO.	1631 010TH	NNE 1/4 - 1/2 (0.256 mi.)	AX511	534
Database: SLIC REG 4, Date of Government Version: 11/17/2004 Facility Status: No further action required				

State and tribal registered storage tank lists

CA UST: The Underground Storage Tank database contains registered USTs. USTs are regulated under Subtitle I of the Resource Conservation and Recovery Act (RCRA). The data come from the State Water Resources Control Board's Hazardous Substance Storage Container Database.

A review of the CA UST list, as provided by EDR, has revealed that there are 7 CA UST sites within approximately 0.375 miles of the target property.

Lower Elevation	Address	Direction / Distance	Map ID	Page
AM/PM MINI MARKET 51	332 PICO BLVD	S 0 - 1/8 (0.038 mi.)	H44	56
Database: UST, Date of Government Version: 06/13/2016 Facility Id: 600019				
CHON'S SHELL SERVICE	1866 LINCOLN BLVD	E 0 - 1/8 (0.062 mi.)	M98	122
Database: UST, Date of Government Version: 06/13/2016 Facility Id: 600064				
WORLD OIL MARKETING	1801 LINCOLN BLVD	NE 0 - 1/8 (0.066 mi.)	I111	139
Database: UST, Date of Government Version: 06/13/2016 Facility Id: 600366				
LINCOLN BLVD. CAR WA	1624 LINCOLN BLVD	NNW 1/8 - 1/4 (0.181 mi.)	AE281	349
Database: UST, Date of Government Version: 06/13/2016 Facility Id: 600177				
NASA OIL CORPORATION	2120 LINCOLN BLVD	ESE 1/8 - 1/4 (0.207 mi.)	AF354	402
Database: UST, Date of Government Version: 06/13/2016 Facility Id: 600210				
GOPLEN EXCAVATING &	1030 OLYMPIC BLVD	NNE 1/8 - 1/4 (0.245 mi.)	AP490	520
Database: UST, Date of Government Version: 06/13/2016 Facility Id: 600121				
INSTA-TUNE	***2307 LINCOLN BLVD***	***ESE 1/4 - 1/2 (0.334 mi.)***	***BF688***	***691***
Database: UST, Date of Government Version: 06/13/2016 Facility Id: 600147				

CA AST: A listing of aboveground storage tank petroleum storage tank locations.

A review of the CA AST list, as provided by EDR, and dated 07/06/2016 has revealed that there are 7 CA AST sites within approximately 0.375 miles of the target property.

Lower Elevation	Address	Direction / Distance	Map ID	Page
E-Z LUBE	1757 LINCOLN BLVD	NE 0 - 1/8 (0.042 mi.)	E58	77
VALVOLINE INSTANT OI	***1757 LINCOLN BLVD***	***NE 0 - 1/8 (0.042 mi.)***	***E59***	***77***
LEXUS WEST	1631 9TH ST.	N 1/8 - 1/4 (0.162 mi.)	X244	292
LEXUS SANTA MONICA	***1631 9TH ST***	***N 1/8 - 1/4 (0.162 mi.)***	***X245***	***292***
SEARS	402 COLORADO AVE.	WNW 1/8 - 1/4 (0.164 mi.)	AA253	304
BIG BLUE BUS	1620 6TH ST.	NW 1/8 - 1/4 (0.172 mi.)	AD260	310
SANTA MONICA BUS LIN	***1660 E 7TH ST***	***W 1/4 - 1/2 (0.357 mi.)***	***CE759***	***745***

State and tribal voluntary cleanup sites

CA VCP: Contains low threat level properties with either confirmed or unconfirmed releases and the project proponents have request that DTSC oversee investigation and/or cleanup activities and have agreed to provide coverage for DTSC's costs.

A review of the CA VCP list, as provided by EDR, and dated 05/02/2016 has revealed that there are 2 CA VCP sites within approximately 0.375 miles of the target property.

Lower Elevation	Address	Direction / Distance	Map ID	Page
FORMER SEARS AUTO CE	***402 COLORADO AVENUE***	***WNW 1/8 - 1/4 (0.164 mi.)***	***AA251***	***300***
Status: No Further Action				
Facility Id: 60001260				
EDISON/SANTA MONICA	***819 COLORADO AVE***	***NNW 1/8 - 1/4 (0.229 mi.)***	***AQ450***	***491***
Status: No Further Action				
Facility Id: 19490228				

ADDITIONAL ENVIRONMENTAL RECORDS

Local Lists of Registered Storage Tanks

CA SWEEPS UST: Statewide Environmental Evaluation and Planning System. This underground storage tank listing was updated and maintained by a company contacted by the SWRCB in the early 1990's. The listing is no longer updated or maintained. The local agency is the contact for more information on a site on the SWEEPS list.

A review of the CA SWEEPS UST list, as provided by EDR, and dated 06/01/1994 has revealed that there are 19 CA SWEEPS UST sites within approximately 0.375 miles of the target property.

Lower Elevation	Address	Direction / Distance	Map ID	Page
CHEVRON SERVICE STAT	***1732 LINCOLN BLVD***	***NNE 0 - 1/8 (0.016 mi.)***	***E24***	***46***
Status: A				
Tank Status: A				
Comp Number: 63198				
ARCO SERVICE STATION	***332 PICO BLVD***	***S 0 - 1/8 (0.038 mi.)***	***H54***	***73***

Status: A Tank Status: A Comp Number: 26675				
U-HAUL CENTER SANTA Status: A Tank Status: A Comp Number: 3577	***1747 LINCOLN BLVD***	***NNE 0 - 1/8 (0.044 mi.)***	***E69***	***88***
CHONS SHELL Status: A Tank Status: A Comp Number: 6410	***1866 LINCOLN BLVD***	***E 0 - 1/8 (0.062 mi.)***	***M93***	***108***
WORLD OIL MARKETING Status: A Tank Status: A Comp Number: 3935	***1801 LINCOLN BLVD***	***NE 0 - 1/8 (0.066 mi.)***	***I113***	***140***
STATE TRANSMISSIONS Status: A Tank Status: A Comp Number: 154	***1833 LINCOLN BLVD***	***ENE 0 - 1/8 (0.092 mi.)***	***M144***	***168***
405 AUTOMOTIVE Status: A Tank Status: A Comp Number: 29622	***825 OLYMPIC BLVD***	***NNE 0 - 1/8 (0.116 mi.)***	***R169***	***199***
WORLD OIL COMPANY Status: A Tank Status: A Comp Number: 337	***2003 LINCOLN BLVD***	***ESE 1/8 - 1/4 (0.132 mi.)***	***U194***	***226***
S.M. POLICE DEPT. Status: A Tank Status: A Comp Number: 7715	***1685 MAIN ST***	***WSW 1/8 - 1/4 (0.147 mi.)***	***T215***	***254***
PIONEER NORTH Status: A Tank Status: A Comp Number: 12	***1621 7TH ST***	***NNW 1/8 - 1/4 (0.155 mi.)***	***Z231***	***271***
S M MUNICIPAL BUS LI Status: A Tank Status: A Comp Number: 7651	***1620 006TH ST***	***NW 1/8 - 1/4 (0.172 mi.)***	***AD262***	***311***
LINCOLN BLVD CARWASH Status: A Tank Status: A Comp Number: 4764	***1624 LINCOLN BLVD***	***NNW 1/8 - 1/4 (0.181 mi.)***	***AE284***	***351***
PACIFIC MOTORS Status: A Tank Status: A Comp Number: 124	860 PICO BLVD	E 1/8 - 1/4 (0.206 mi.)	AI341	394
AL SAL OIL CO INC #9 Status: A Tank Status: A Comp Number: 5413	***2120 LINCOLN BLVD***	***ESE 1/8 - 1/4 (0.207 mi.)***	***AF356***	***402***
GOPLEN EXCAVATING/EN	***1030 OLYMPIC BLVD***	***NNE 1/8 - 1/4 (0.245 mi.)***	***AP489***	***518***

Status: A
Tank Status: A
Comp Number: 5194

SALVATION ARMY SILVE	***1530 5TH ST***	***WNW 1/4 - 1/2 (0.251 mi.)***	***AM501***	***527***
Status: A Tank Status: A Comp Number: 29305				
TUNE UP MASTERS #000	***1534 LINCOLN BLVD***	***NNW 1/4 - 1/2 (0.273 mi.)***	***AW537***	***554***
Status: A Tank Status: A Comp Number: 166				
LOEW'S S M BEACH HOT	***1700 OCEAN AVE***	***WSW 1/4 - 1/2 (0.292 mi.)***	***BI583***	***594***
Status: A Tank Status: A Comp Number: 14				
INSTA-TUNE	***2307 LINCOLN BLVD***	***ESE 1/4 - 1/2 (0.334 mi.)***	***BF688***	***691***
Status: A Tank Status: A Comp Number: 50935				

CA HIST UST: Historical UST Registered Database.

A review of the CA HIST UST list, as provided by EDR, and dated 10/15/1990 has revealed that there are 20 CA HIST UST sites within approximately 0.375 miles of the target property.

Lower Elevation	Address	Direction / Distance	Map ID	Page
99266 Facility Id: 00000063198	1732 LINCOLN BLVD	NNE 0 - 1/8 (0.016 mi.)	E23	45
JEFFREY T MOORE Facility Id: 00000026675	***332 PICO BLVD***	***S 0 - 1/8 (0.038 mi.)***	***H48***	***66***
SANTA MONICA MOVING Facility Id: 00000003577	1747 LINCOLN BL	NNE 0 - 1/8 (0.044 mi.)	E70	90
CHONS SHELL Facility Id: 00000006410	***1866 LINCOLN BLVD***	***E 0 - 1/8 (0.062 mi.)***	***M93***	***108***
DBA WORLD OIL MARKET Facility Id: 00000003935	1801 LINCOLN BLVD	NE 0 - 1/8 (0.066 mi.)	I104	126
BENJAMIN TIRE CO. Facility Id: 00000029170	***1817 LINCOLN BLVD.***	***ENE 0 - 1/8 (0.077 mi.)***	***I123***	***150***
90009 Facility Id: 00000061684	801 PICO BLVD	E 0 - 1/8 (0.105 mi.)	M158	186
405 AUTOMOTIVE Facility Id: 00000029622	***825 OLYMPIC BLVD***	***NNE 0 - 1/8 (0.116 mi.)***	***R169***	***199***
BAY CITIES Facility Id: 00000064408	1660 LINCOLN BLVD	N 0 - 1/8 (0.119 mi.)	R173	208
WORLD OIL COMPANY Facility Id: 00000003949	***2003 LINCOLN BLVD***	***ESE 1/8 - 1/4 (0.132 mi.)***	***U194***	***226***
POLICE DEPT	***1685 MAIN STREET***	***WSW 1/8 - 1/4 (0.147 mi.)***	***T214***	***251***
METROPOLITAN CLEANER	***2003 LINCOLN BLVD***	***ESE 1/8 - 1/4 (0.153 mi.)***	***U227***	***265***

Facility Id: 00000041371				
SANTA MONICA MUNICIP	***1620 6TH STREET***	***NW 1/8 - 1/4 (0.172 mi.)***	***AD263***	***315***
LINCOLN BLVD CARWASH	***1624 LINCOLN BLVD***	***NNW 1/8 - 1/4 (0.181 mi.)***	***AE280***	***339***
Facility Id: 00000004764				
THE FINISHER'S TOUCH	***2103 LINCOLN BL***	***ESE 1/8 - 1/4 (0.203 mi.)***	***AF326***	***386***
Facility Id: 00000020996				
KWIK 9	2120 LINCOLN BLVD	ESE 1/8 - 1/4 (0.207 mi.)	AF349	399
Facility Id: 00000005413				
SANTA MONICA PRODUCE	***1643 10TH ST***	***NNE 1/8 - 1/4 (0.237 mi.)***	***AK463***	***500***
Facility Id: 00000047351				
GOPLEN EXCAVATING/EN	***1030 OLYMPIC BLVD***	***NNE 1/8 - 1/4 (0.245 mi.)***	***AP489***	***518***
INSTA TUNE	***2307 LINCOLN BLVD***	***ESE 1/4 - 1/2 (0.334 mi.)***	***BF687***	***686***
FIRE STATION 1	***1444 - 7TH ST***	***NW 1/4 - 1/2 (0.371 mi.)***	***BW791***	***771***
Facility Id: 00000007719				

CA FID UST: The Facility Inventory Database contains active and inactive underground storage tank locations. The source is the State Water Resource Control Board.

A review of the CA FID UST list, as provided by EDR, and dated 10/31/1994 has revealed that there are 18 CA FID UST sites within approximately 0.375 miles of the target property.

Lower Elevation	Address	Direction / Distance	Map ID	Page
CHEVRON SERVICE STAT	***1732 LINCOLN BLVD***	***NNE 0 - 1/8 (0.016 mi.)***	***E24***	***46***
Facility Id: 19055221				
Status: A				
ARCO SERVICE STATION	***332 PICO BLVD***	***S 0 - 1/8 (0.038 mi.)***	***H54***	***73***
Facility Id: 19001561				
Status: A				
U-HAUL CENTER SANTA	***1747 LINCOLN BLVD***	***NNE 0 - 1/8 (0.044 mi.)***	***E69***	***88***
Facility Id: 19003237				
Status: A				
WORLD OIL MARKETING	***1801 LINCOLN BLVD***	***NE 0 - 1/8 (0.066 mi.)***	***I113***	***140***
Facility Id: 19001617				
Status: A				
STATE TRANSMISSIONS	***1833 LINCOLN BLVD***	***ENE 0 - 1/8 (0.092 mi.)***	***M144***	***168***
Facility Id: 19024037				
Status: A				
405 AUTOMOTIVE	***825 OLYMPIC BLVD***	***NNE 0 - 1/8 (0.116 mi.)***	***R169***	***199***
Facility Id: 19028843				
Status: A				
WORLD OIL COMPANY	***2003 LINCOLN BLVD***	***ESE 1/8 - 1/4 (0.132 mi.)***	***U194***	***226***
Facility Id: 19001616				
Status: A				
S.M. POLICE DEPT.	***1685 MAIN ST***	***WSW 1/8 - 1/4 (0.147 mi.)***	***T215***	***254***
Facility Id: 19003406				
Status: A				
PIONEER NORTH	***1621 7TH ST***	***NNW 1/8 - 1/4 (0.155 mi.)***	***Z231***	***271***
Facility Id: 19013773				

Status: A				
S M MUNICIPAL BUS LI Facility Id: 19002685 Status: A	***1620 006TH ST***	***NW 1/8 - 1/4 (0.172 mi.)***	***AD262***	***311***
LINCOLN BLVD CARWASH Facility Id: 19007141 Status: A	***1624 LINCOLN BLVD***	***NNW 1/8 - 1/4 (0.181 mi.)***	***AE284***	***351***
PACIFIC MOTORS Facility Id: 19032858 Status: A	860 PICO BLVD	E 1/8 - 1/4 (0.206 mi.)	AI337	390
AL SAL OIL CO INC #9 Facility Id: 19003407 Status: A	***2120 LINCOLN BLVD***	***ESE 1/8 - 1/4 (0.207 mi.)***	***AF356***	***402***
GOPLEN EXCAVATING/EN Facility Id: 19006588 Status: A	***1030 OLYMPIC BLVD***	***NNE 1/8 - 1/4 (0.245 mi.)***	***AP489***	***518***
SALVATION ARMY SILVE Facility Id: 19055217 Status: A	***1530 5TH ST***	***WNW 1/4 - 1/2 (0.251 mi.)***	***AM501***	***527***
TUNE UP MASTERS #000 Facility Id: 19022752 Status: A	***1534 LINCOLN BLVD***	***NNW 1/4 - 1/2 (0.273 mi.)***	***AW537***	***554***
LOEW'S S M BEACH HOT Facility Id: 19004774 Status: A	***1700 OCEAN AVE***	***WSW 1/4 - 1/2 (0.292 mi.)***	***BI583***	***594***
INSTA TUNE Facility Id: 19006622 Status: A	***2307 LINCOLN BLVD***	***ESE 1/4 - 1/2 (0.334 mi.)***	***BF687***	***686***

Records of Emergency Release Reports

HMIRS: The Hazardous Materials Incident Report System contains hazardous material spill incidents reported to the Department of Transportation. The source of this database is the U.S. EPA.

A review of the HMIRS list, as provided by EDR, and dated 06/27/2016 has revealed that there is 1 HMIRS site within approximately 0.375 miles of the target property.

Equal/Higher Elevation	Address	Direction / Distance	Map ID	Page
1201 . OLYMPIC BOULE	1201 . OLYMPIC BOULE	NNE 1/4 - 1/2 (0.346 mi.)	BS723	721

CA CHMIRS: The California Hazardous Material Incident Report System contains information on reported hazardous material incidents, i.e., accidental releases or spills. The source is the California Office of Emergency Services.

A review of the CA CHMIRS list, as provided by EDR, and dated 06/03/2016 has revealed that there are 59 CA CHMIRS sites within approximately 0.375 miles of the target property.

Equal/Higher Elevation	Address	Direction / Distance	Map ID	Page
Not reported	NEAR 1850 11TH STREE	NE 1/4 - 1/2 (0.271 mi.)	AY531	548

OES Incident Number: 10-7181				
Not reported OES Incident Number: 16-2953	2400 BEVERLY AVE	SE 1/4 - 1/2 (0.310 mi.)	BP637	635
Not reported OES Incident Number: 4-5806	2400 BEVERLY AVE	SE 1/4 - 1/2 (0.310 mi.)	BP638	637
Not reported OES Incident Number: 4-6541	1117 MICHIGAN AVE	NE 1/4 - 1/2 (0.320 mi.)	658	651
Not reported OES Incident Number: 08-2721	1933 11TH ST	ENE 1/4 - 1/2 (0.323 mi.)	BC667	660
Not reported OES Incident Number: 15-5003	1830 12TH STREET	NE 1/4 - 1/2 (0.335 mi.)	BY689	692
Not reported OES Incident Number: 15-1220	1102 PICO BLVD	ENE 1/4 - 1/2 (0.338 mi.)	BZ692	695
Not reported OES Incident Number: 15-3073	1848 12TH ST	ENE 1/4 - 1/2 (0.345 mi.)	BN717	716
Not reported OES Incident Number: 1-4839	1525 10TH ST. APT. #	N 1/4 - 1/2 (0.352 mi.)	BU743	732
Not reported OES Incident Number: 08-8105 OES Incident Number: 13-4251	2045 11TH STREET	E 1/4 - 1/2 (0.362 mi.)	776	758
Not reported OES Incident Number: 08-0914	1125 PICO BLVD	ENE 1/4 - 1/2 (0.370 mi.)	BZ789	769

Lower Elevation	Address	Direction / Distance	Map ID	Page
Not reported OES Incident Number: 4-5296	1901 6TH ST.	SE 0 - 1/8 (0.008 mi.)	D10	23
Not reported OES Incident Number: 08-4573	615 PICO PLACE	SE 0 - 1/8 (0.034 mi.)	D42	54
ARCO #1946 OES Incident Number: 5-2272	***332 PICO***	***S 0 - 1/8 (0.038 mi.)***	***H47***	***58***
JEFFREY T MOORE OES Incident Number: 7-2102	***332 PICO BLVD***	***S 0 - 1/8 (0.038 mi.)***	***H48***	***66***
Not reported OES Incident Number: 2-1621	332 PEKOE BLVD	SSW 0 - 1/8 (0.052 mi.)	H75	94
Not reported OES Incident Number: 7-5937	417 BAY STREET	S 0 - 1/8 (0.053 mi.)	76	96
Not reported OES Incident Number: 6-4206	4TH ST & OLYMPIC DRI	W 0 - 1/8 (0.059 mi.)	L89	106
Not reported OES Incident Number: 12-6212	820 MICHIGAN AVE	NE 0 - 1/8 (0.088 mi.)	N139	164
Not reported OES Incident Number: 15-4518	820 MICHIGAN AVE	NE 0 - 1/8 (0.088 mi.)	N140	165
Not reported OES Incident Number: 0-5887	800 PICO BLVD	E 0 - 1/8 (0.090 mi.)	P142	167
Not reported OES Incident Number: 16-2065	627 GRANT STREET	SE 1/8 - 1/4 (0.127 mi.)	180	212
Not reported	1725 MAIN ST.	WSW 1/8 - 1/4 (0.129 mi.)	T188	219

OES Incident Number: 4-2776				
Not reported OES Incident Number: 4-3440	1725 MAIN ST.	WSW 1/8 - 1/4 (0.129 mi.)	T190	220
Not reported OES Incident Number: 6-7340 OES Incident Number: 7-6495 OES Incident Number: 5-6637	1725 MAIN ST	WSW 1/8 - 1/4 (0.129 mi.)	T191	222
Not reported OES Incident Number: 6-5438	1776 MAIN STREET	SW 1/8 - 1/4 (0.143 mi.)	T200	235
Not reported OES Incident Number: 4-5409	1776 MAIN ST.	SW 1/8 - 1/4 (0.143 mi.)	T201	236
Not reported OES Incident Number: 5-5932	1685 MAIN ST.	WSW 1/8 - 1/4 (0.147 mi.)	T212	250
Not reported OES Incident Number: 5-6301	1685 MAIN STREET	WSW 1/8 - 1/4 (0.147 mi.)	T217	256
Not reported OES Incident Number: 5-6840	9TH & PICO	E 1/8 - 1/4 (0.162 mi.)	W249	299
Not reported OES Incident Number: 1-4544	501 PACIFIC AVE	SSE 1/8 - 1/4 (0.173 mi.)	S269	328
Not reported OES Incident Number: 1-4414	501 PACIFIC ST	SSE 1/8 - 1/4 (0.173 mi.)	S270	330
Not reported OES Incident Number: 10013	1600 MAIN ST CROSS N	WSW 1/8 - 1/4 (0.184 mi.)	290	357
Not reported OES Incident Number: 07007	850 PICO BLVD IN ALL	E 1/8 - 1/4 (0.187 mi.)	W291	358
STEP UP ON SECOND OES Incident Number: 9-5133	***520 COLORADO AVE***	***NW 1/8 - 1/4 (0.191 mi.)***	***AC301***	***364***
Not reported OES Incident Number: 118196 Date Completed: 29-JUL-91	1639 9TH STREET	N 1/8 - 1/4 (0.194 mi.)	X311	375
Not reported OES Incident Number: 12-5643	520 PACIFIC ST.	SE 1/8 - 1/4 (0.197 mi.)	317	378
Not reported OES Incident Number: 4-2717	1846 10 ST.	ENE 1/8 - 1/4 (0.202 mi.)	324	384
Not reported OES Incident Number: 120467 Date Completed: 15-NOV-91	720 COLORADO	NNW 1/8 - 1/4 (0.208 mi.)	AE363	416
Not reported OES Incident Number: 3-1644	2011 MAIN ST	SSW 1/8 - 1/4 (0.210 mi.)	AG376	429
Not reported OES Incident Number: 12-6551 OES Incident Number: 10-2403	852 BAY ST	E 1/8 - 1/4 (0.219 mi.)	AI414	465
Not reported OES Incident Number: 0-3837	PICO AND OCEAN AVE	SSW 1/8 - 1/4 (0.237 mi.)	AR462	499
Not reported OES Incident Number: 4-0877	315 COLORADO BLVD	WNW 1/8 - 1/4 (0.242 mi.)	AO482	514
Not reported	2207 LINCOLN BLVD	ESE 1/4 - 1/2 (0.252 mi.)	AV503	529

OES Incident Number: 4-5006				
Not reported OES Incident Number: 16-1660	200 COLORADO AVE.	W 1/4 - 1/2 (0.254 mi.)	AT507	532
Not reported OES Incident Number: 13-3547	511 STAND ST	SSE 1/4 - 1/2 (0.263 mi.)	AZ518	538
Not reported OES Incident Number: 904834 Date Completed: 10-FEB-89	100 PICO BL.	SSW 1/4 - 1/2 (0.275 mi.)	AR543	558
Not reported OES Incident Number: 7-4864	1015 PICO BLVD	ENE 1/4 - 1/2 (0.279 mi.)	BC548	562
Not reported OES Incident Number: 0-2507	LOWS SANTA MONICA HO	WSW 1/4 - 1/2 (0.292 mi.)	BI578	590
Not reported OES Incident Number: 10009	1700 OCEAN AVE LOEWS	WSW 1/4 - 1/2 (0.292 mi.)	BI585	597
Not reported OES Incident Number: 7-0894	1501 4TH ST.	WNW 1/4 - 1/2 (0.305 mi.)	BE623	625
Not reported OES Incident Number: 9-1717	1419 5TH ST	NW 1/4 - 1/2 (0.326 mi.)	BK671	664
Not reported OES Incident Number: 1-6916	1 PICO BLVD.	SW 1/4 - 1/2 (0.326 mi.)	BM675	669
Not reported OES Incident Number: 991830 Date Completed: 12-AUG-88	622 BROADWAY	NW 1/4 - 1/2 (0.330 mi.)	BW680	672
Not reported OES Incident Number: 08-2404	1021 PACIFIC STREET	E 1/4 - 1/2 (0.339 mi.)	BR693	697
Not reported OES Incident Number: 6-6136	1021 PACIFIC ST.	E 1/4 - 1/2 (0.339 mi.)	BR694	698
Not reported OES Incident Number: 7-3068	2107 OCEAN AVE	SSW 1/4 - 1/2 (0.342 mi.)	CA708	711
Not reported OES Incident Number: 907606 Date Completed: 23-AUG-89	1800 OCEAN FRONT	SW 1/4 - 1/2 (0.345 mi.)	BX718	717
Not reported OES Incident Number: 2-1527	1900 OCEAN FRONT WAL	SW 1/4 - 1/2 (0.350 mi.)	BM738	730

Other Ascertainable Records

SSTS: Section 7 of the Federal Insecticide, Fungicide and Rodenticide Act, as amended (92 Stat. 829) requires all registered pesticide-producing establishments to submit a report to the Environmental Protection Agency by March 1st each year. Each establishment must report the types and amounts of pesticides, active ingredients and devices being produced, and those having been produced and sold or distributed in the past year.

A review of the SSTS list, as provided by EDR, and dated 12/31/2009 has revealed that there is 1 SSTS site within approximately 0.375 miles of the target property.

Lower Elevation	Address	Direction / Distance	Map ID	Page
ULTRA DYNAMICS CORPO	1631 10TH STREET	NNE 1/8 - 1/4 (0.248 mi.)	AK494	521

FTTS: FTTS tracks administrative cases and pesticide enforcement actions and compliance activities related to FIFRA, TSCA and EPCRA (Emergency Planning and Community Right-to-Know Act) over the previous five years. To maintain currency, EDR contacts the Agency on a quarterly basis.

A review of the FTTS list, as provided by EDR, has revealed that there is 1 FTTS site within approximately 0.375 miles of the target property.

Lower Elevation	Address	Direction / Distance	Map ID	Page
YOGAWORKS HEADQUARTE	***2215 MAIN STREET***	***S 1/4 - 1/2 (0.308 mi.)***	***BO634***	***634***

Database: FTTS INSP, Date of Government Version: 04/09/2009

HIST FTTS: A complete administrative case listing from the FIFRA/TSCA Tracking System (FTTS) for all ten EPA regions. The information was obtained from the National Compliance Database (NCDB). NCDB supports the implementation of FIFRA (Federal Insecticide, Fungicide, and Rodenticide Act) and TSCA (Toxic Substances Control Act). Some EPA regions are now closing out records. Because of that, and the fact that some EPA regions are not providing EPA Headquarters with updated records, it was decided to create a HIST FTTS database. It included records that may not be included in the newer FTTS database updates. This database is no longer updated.

A review of the HIST FTTS list, as provided by EDR, has revealed that there is 1 HIST FTTS site within approximately 0.375 miles of the target property.

Lower Elevation	Address	Direction / Distance	Map ID	Page
YOGAWORKS HEADQUARTE	***2215 MAIN STREET***	***S 1/4 - 1/2 (0.308 mi.)***	***BO634***	***634***

Database: HIST FTTS INSP, Date of Government Version: 10/19/2006

Department of Transporation, Office of Pipeline Safety Incident and Accident data.

A review of the DOT OPS list, as provided by EDR, and dated 07/31/2012 has revealed that there is 1 DOT OPS site within approximately 0.375 miles of the target property.

Lower Elevation	Address	Direction / Distance	Map ID	Page
Not reported	INTERSECTION BROADWA	WNW 1/4 - 1/2 (0.334 mi.)	BE683	681

US AIRS: The database is a sub-system of Aerometric Information Retrieval System (AIRS). AFS contains compliance data on air pollution point sources regulated by the U.S. EPA and/or state and local air regulatory agencies. This information comes from source reports by various stationary sources of air pollution, such as electric power plants, steel mills, factories, and universities, and provides information about the air pollutants they produce. Action, air program, air program pollutant, and general level plant data. It is used to track emissions and compliance data from industrial plants.

A review of the US AIRS list, as provided by EDR, has revealed that there is 1 US AIRS site within approximately 0.375 miles of the target property.

Lower Elevation	Address	Direction / Distance	Map ID	Page
LOEWS SANTA MONICA B	***1700 OCEAN AVE***	***WSW 1/4 - 1/2 (0.292 mi.)***	***BI577***	***584***

Database: US AIRS MINOR, Date of Government Version: 10/20/2015

EXECUTIVE SUMMARY

FINDS: The Facility Index System contains both facility information and "pointers" to other sources of information that contain more detail. These include: RCRIS; Permit Compliance System (PCS); Aerometric Information Retrieval System (AIRS); FATES (FIFRA [Federal Insecticide Fungicide Rodenticide Act] and TSCA Enforcement System, FTTS [FIFRA/TSCA Tracking System]; CERCLIS; DOCKET (Enforcement Docket used to manage and track information on civil judicial enforcement cases for all environmental statutes); Federal Underground Injection Control (FURS); Federal Reporting Data System (FRDS); Surface Impoundments (SIA); TSCA Chemicals in Commerce Information System (CICS); PADS; RCRA-J (medical waste transporters/disposers); TRIS; and TSCA. The source of this database is the U.S. EPA/NTIS.

A review of the FINDS list, as provided by EDR, and dated 07/20/2015 has revealed that there are 75 FINDS sites within approximately 0.375 miles of the target property.

Equal/Higher Elevation	Address	Direction / Distance	Map ID	Page
SANTA MONICA BODY CR	*1665 11TH ST*	*NNE 1/4 - 1/2 (0.291 mi.)*	*BH570*	*576*
HOLMES BODY SHOP-SAN	*1665 11TH STREET*	*NNE 1/4 - 1/2 (0.291 mi.)*	*BH575*	*581*
V W SANTA MONICA INC	*1101 OLYMPIC BLVD*	*NNE 1/4 - 1/2 (0.292 mi.)*	*BH590*	*601*
BOURGET BROS. BUILDI	*1636 11TH ST*	*NNE 1/4 - 1/2 (0.294 mi.)*	*AX592*	*603*
SUNSHINE WEST, INC.	*1653 11TH STREET*	*NNE 1/4 - 1/2 (0.298 mi.)*	*BH607*	*615*
LEXUS OF SANTA MONIC	*1716 12TH STREET*	*NNE 1/4 - 1/2 (0.321 mi.)*	*BS659*	*652*
VOLKSWAGEN SANTA MON	*1710 12TH ST*	*NNE 1/4 - 1/2 (0.340 mi.)*	*BS698*	*700*
WASSERMAN SILK SCREE	*1664 12TH ST*	*NNE 1/4 - 1/2 (0.340 mi.)*	*BH701*	*707*
TIP TOP TOW SERVICE	*1654 12TH ST*	*NNE 1/4 - 1/2 (0.345 mi.)*	*CD719*	*719*
CARR CORPORATION	*1547 11TH ST*	*N 1/4 - 1/2 (0.371 mi.)*	*CH793*	*773*
BROADWAY CLEANERS	*926 BROADWAY ST*	*N 1/4 - 1/2 (0.374 mi.)*	*CJ805*	*779*
ITAL BODY SHOP	*1643 12TH ST*	*NNE 1/4 - 1/2 (0.375 mi.)*	*CD808*	*783*

Lower Elevation	Address	Direction / Distance	Map ID	Page
CHEVRON STATION NO 9	*1732 LINCOLN BLVD*	*NNE 0 - 1/8 (0.016 mi.)*	*E17*	*30*
ARCO FACILITY NO 019	*332 PICO BLVD*	*S 0 - 1/8 (0.038 mi.)*	*H49*	*69*
EZ LUBE #21	*1757 LINCOLN BLVD*	*NE 0 - 1/8 (0.042 mi.)*	*E61*	*80*
AT&T MOBILITY - SANT	*1747 1/2 LINCOLN BLV*	*NE 0 - 1/8 (0.044 mi.)*	*E71*	*91*
JIN'S SANTA MONICA S	*1866 LINCOLN BLVD*	*E 0 - 1/8 (0.062 mi.)*	*M97*	*119*
2369 RB4	*1801 LINCOLN BLVD*	*NE 0 - 1/8 (0.066 mi.)*	*I112*	*139*
WORLD OIL MARKETING	*1801 LINCOLN BLVD*	*NE 0 - 1/8 (0.066 mi.)*	*I113*	*140*
FIRESTONE STORE #67J	*1817 LINCOLN BLVD*	*ENE 0 - 1/8 (0.077 mi.)*	*I125*	*154*
STATE TRANSMISSIONS	*1833 LINCOLN BLVD*	*ENE 0 - 1/8 (0.092 mi.)*	*M144*	*168*
QUALITY EXPRESS CLEA	*1908 LINCOLN BLVD UN*	*E 0 - 1/8 (0.093 mi.)*	*P152*	*181*
RETAIL SHELL SERVICE	*1661 LINCOLN BLVD*	*N 0 - 1/8 (0.106 mi.)*	*J163*	*196*
VERIZON WIRELESS: OC	*1640 5TH STREET, SUI*	*WNW 0 - 1/8 (0.106 mi.)*	*Q164*	*197*
405 AUTOMOTIVE	*825 OLYMPIC BLVD*	*NNE 0 - 1/8 (0.116 mi.)*	*R169*	*199*
SHERWIN-WILLIAMS #86	*816 PICO BLVD*	*E 1/8 - 1/4 (0.129 mi.)*	*P182*	*216*
SANTA MONICA COURTHO	*1725 MAIN ST*	*WSW 1/8 - 1/4 (0.129 mi.)*	*T192*	*226*
WORLD OIL COMPANY	*2003 LINCOLN BLVD*	*ESE 1/8 - 1/4 (0.132 mi.)*	*U194*	*226*
JOES ROYAL DETAIL	*1929 LINCOLN BLVD*	*E 1/8 - 1/4 (0.134 mi.)*	*U198*	*233*
THE RAND CORPORATION	*1776 MAIN ST*	*SW 1/8 - 1/4 (0.143 mi.)*	*T202*	*238*
HONDA KAWASAKI POLAR	*828 PICO BLVD*	*E 1/8 - 1/4 (0.143 mi.)*	*W206*	*241*
PAXTON PRODUCTS INC	*929 OLYMPIC BLVD*	*NNE 1/8 - 1/4 (0.151 mi.)*	*X224*	*261*
KRAGEN AUTO PARTS #1	*2018 LINCOLN BLVD*	*ESE 1/8 - 1/4 (0.156 mi.)*	*U235*	*275*
RAND CORP	*1700 MAIN ST*	*WSW 1/8 - 1/4 (0.158 mi.)*	*T236*	*276*
NYBERGS UNIQUE LNDRY	*838 PICO BLVD*	*E 1/8 - 1/4 (0.159 mi.)*	*W240*	*288*
LEXUS SANTA MONICA	*1631 9TH STREET*	*N 1/8 - 1/4 (0.162 mi.)*	*X246*	*294*
CARRUS INC	*1631 9TH ST*	*N 1/8 - 1/4 (0.162 mi.)*	*X248*	*295*
LINCOLN CAR WASH	*1624 LINCOLN BLVD*	*NNW 1/8 - 1/4 (0.181 mi.)*	*AE279*	*339*
THOMAS & ASSOCIATES	*532 COLORADO BLVD*	*NW 1/8 - 1/4 (0.183 mi.)*	*AC288*	*355*
LEMANS BODY & PAINT	*2107 LINCOLN BLVD*	*ESE 1/8 - 1/4 (0.194 mi.)*	*AF307*	*374*
AMERICA'S FINEST PRO	*1639 9TH ST*	*N 1/8 - 1/4 (0.194 mi.)*	*X313*	*377*
RICHARDS SURGICAL MA	*612 COLORADO AVENUE*	*NW 1/8 - 1/4 (0.200 mi.)*	*AC322*	*382*

Lower Elevation	Address	Direction / Distance	Map ID	Page
PACIFIC MOTORS	*860 PICO BLVD*	*E 1/8 - 1/4 (0.206 mi.)*	*AI342*	*395*
G-MAK INVESTMENT	*2120 LINCOLN BLVD*	*ESE 1/8 - 1/4 (0.207 mi.)*	*AF352*	*401*
RED LINE SERVICE INC	*720 COLORADO AVE*	*NNW 1/8 - 1/4 (0.208 mi.)*	*AE365*	*418*
STRIPPER HERK INC	*2015 1/2 MAIN ST*	*SSW 1/8 - 1/4 (0.209 mi.)*	*AG369*	*423*
CONSTRUCTION STORAGE	*4TH STREET & COLORAD*	*WNW 1/8 - 1/4 (0.210 mi.)*	*AA375*	*429*
MIDAS	*1558 5TH ST*	*WNW 1/8 - 1/4 (0.214 mi.)*	*AM383*	*437*
ROYALTY AUTO BODY CO	*1550 5TH ST*	*WNW 1/8 - 1/4 (0.215 mi.)*	*AM389*	*444*
KEYSTONE BODY SHOP I	*631 CLORADO AVE*	*NW 1/8 - 1/4 (0.216 mi.)*	*AD394*	*448*
EARL SCHEIB OF CAL I	*1600 LINCOLN BOULEVA*	*NNW 1/8 - 1/4 (0.216 mi.)*	*AE402*	*457*
SEARS #1178	*302 COLORADO AVENUE*	*W 1/8 - 1/4 (0.227 mi.)*	*AO435*	*479*
APEX FURNITURE	*830 COLORADO AVE*	*N 1/8 - 1/4 (0.227 mi.)*	*AQ437*	*484*
EDISON/SANTA MONICA	*819 COLORADO AVE*	*NNW 1/8 - 1/4 (0.229 mi.)*	*AQ447*	*489*
FOUR OAKS GARAGE INC	*1547 7TH ST*	*NNW 1/8 - 1/4 (0.238 mi.)*	*AN466*	*504*
BLOOMINGDALES	*315 COLORADO AVE*	*WNW 1/8 - 1/4 (0.242 mi.)*	*AO478*	*511*
PUROFLOW CORP	*1631 10TH ST*	*NNE 1/8 - 1/4 (0.248 mi.)*	*AK496*	*523*
BRAKE MASTERS	*1547 LINCOLN BLVD*	*NNW 1/4 - 1/2 (0.253 mi.)*	*AW505*	*531*
P O BAHN AND SONS	*1543 LINCOLN BLVD*	*NNW 1/4 - 1/2 (0.260 mi.)*	*AW514*	*535*
ARMAGEN TECHNOLOGIES	*914 COLORADO AVE*	*N 1/4 - 1/2 (0.264 mi.)*	*BA522*	*542*
SANTA MONICA RADIATO	*1537 LINCOLN BLVD*	*NNW 1/4 - 1/2 (0.269 mi.)*	*AW528*	*547*
LOEWS SANTA MONICA B	*1700 OCEAN AVE*	*WSW 1/4 - 1/2 (0.292 mi.)*	*BI577*	*584*
SCHI SANTA MONICA BE	*1700 OCEAN AVENUE*	*WSW 1/4 - 1/2 (0.292 mi.)*	*BI581*	*592*
PRINTING PALACE	*2300 LINCOLN BLVD*	*ESE 1/4 - 1/2 (0.292 mi.)*	*BF586*	*598*
LANDER CHIROPRACTIC	*1511 4TH ST*	*WNW 1/4 - 1/2 (0.294 mi.)*	*BE593*	*603*
VON'S STORE #2262	*710 BROADWAY*	*NNW 1/4 - 1/2 (0.295 mi.)*	*BJ594*	*604*
APARTMENT HOUSE	*227 STRAND*	*S 1/4 - 1/2 (0.298 mi.)*	*BL610*	*618*
CASA DEL MAR HOTEL	*1910 OCEAN FRONT WAL*	*SW 1/4 - 1/2 (0.306 mi.)*	*BM626*	*627*
HOLIDAY INN SANTA MO	*120 COLORADO AVE*	*W 1/4 - 1/2 (0.307 mi.)*	*BD631*	*633*
FROMEX PHOTO SYSTEMS	*406 BROADWAY*	*WNW 1/4 - 1/2 (0.325 mi.)*	*BE669*	*663*
SHUTTERS ON THE BEAC	*1 PICO BLVD*	*SW 1/4 - 1/2 (0.326 mi.)*	*BM674*	*666*
INSTA TUNE	*2307 LINCOLN BLVD*	*ESE 1/4 - 1/2 (0.334 mi.)*	*BF687*	*686*
ATV INC DBA AMERICAN	*2311 LINCOLN BLVD*	*ESE 1/4 - 1/2 (0.348 mi.)*	*CF724*	*721*
NORDSTROM	*220 BROADWAY*	*W 1/4 - 1/2 (0.349 mi.)*	*CG737*	*730*
BMW AUTO REPAIR	*2323 LINCOLN BLVD*	*ESE 1/4 - 1/2 (0.367 mi.)*	*CF785*	*765*

UXO: A listing of unexploded ordnance site locations

A review of the UXO list, as provided by EDR, and dated 10/25/2015 has revealed that there is 1 UXO site within approximately 0.375 miles of the target property.

Lower Elevation	Address	Direction / Distance	Map ID	Page
SANTA MONICA AAF		SW 1/4 - 1/2 (0.253 mi.)	AS506	531

CA DRYCLEANERS: A list of drycleaner related facilities that have EPA ID numbers. These are facilities with certain SIC codes: power laundries, family and commercial; garment pressing and cleaners' agents; linen supply; coin-operated laundries and cleaning; drycleaning plants except rugs; carpet and upholster cleaning; industrial launderers; laundry and garment services.

A review of the CA DRYCLEANERS list, as provided by EDR, and dated 06/02/2016 has revealed that there are 5 CA DRYCLEANERS sites within approximately 0.375 miles of the target property.

Equal/Higher Elevation	Address	Direction / Distance	Map ID	Page
BROADWAY CLEANERS	*926 BROADWAY ST*	*N 1/4 - 1/2 (0.374 mi.)*	*CJ805*	*779*

EPA Id: CAL000363307

Lower Elevation	Address	Direction / Distance	Map ID	Page
CLASSY CLEANERS EPA Id: CAL000217115	1803-B LINCOLN BLVD	NE 0 - 1/8 (0.052 mi.)	I72	91
QUALITY EXPRESS CLEA EPA Id: CAL000306845 EPA Id: CAD981997992	***1908 LINCOLN BLVD UN***	***E 0 - 1/8 (0.093 mi.)***	***P152***	***181***
GEORGIO CLEANERS EPA Id: CAL000324544	828 PICO BLVD STE 4	E 1/8 - 1/4 (0.143 mi.)	W205	240
METROPOLITAN CLEANER EPA Id: CAD982009748	***2003 LINCOLN BLVD***	***ESE 1/8 - 1/4 (0.153 mi.)***	***U227***	***265***

CA EMI: Toxics and criteria pollutant emissions data collected by the ARB and local air pollution agencies

A review of the CA EMI list, as provided by EDR, and dated 12/31/2015 has revealed that there are 38 CA EMI sites within approximately 0.375 miles of the target property.

Equal/Higher Elevation	Address	Direction / Distance	Map ID	Page
HOLMES BODY SHOP-SAN Facility Id: 175498	***1665 11TH ST***	***NNE 1/4 - 1/2 (0.291 mi.)***	***BH568***	***573***
SUNSHINE WEST, INC. Facility Id: 109187	1665 11TH ST	NNE 1/4 - 1/2 (0.291 mi.)	BH569	575
MASTER AUTO BODY Facility Id: 81275 Facility Id: 167746	1665 11TH ST	NNE 1/4 - 1/2 (0.291 mi.)	BH572	578
HOLMES BODY SHOP-SAN Facility Id: 109187	***1665 11TH STREET***	***NNE 1/4 - 1/2 (0.291 mi.)***	***BH575***	***581***
V W SANTA MONICA INC Facility Id: 141098	1101 OLYMPIC BLVD	NNE 1/4 - 1/2 (0.292 mi.)	BH588	599
BERTONE AUTO BODY Facility Id: 38918	***1101 OLYMPIC BLVD***	***NNE 1/4 - 1/2 (0.292 mi.)***	***BH589***	***599***
LEXUS OF SANTA MONIC Facility Id: 102988	***1716 12TH STREET***	***NNE 1/4 - 1/2 (0.321 mi.)***	***BS659***	***652***
VOLKSWAGEN SANTA MON Facility Id: 20687	***1710 12TH ST***	***NNE 1/4 - 1/2 (0.340 mi.)***	***BS698***	***700***
CARR CORP Facility Id: 1392	1101 COLORADO AVE. (	N 1/4 - 1/2 (0.369 mi.)	CH787	768

Lower Elevation	Address	Direction / Distance	Map ID	Page
SANTA MONICA HSR LTD Facility Id: 75902	1707 4TH ST.	WSW 0 - 1/8 (0.025 mi.)	F34	51
QUALITY EXPRESS CLEA Facility Id: 56500	1908-A LINCOLN BLVD	E 0 - 1/8 (0.093 mi.)	P148	178
S.M. POLICE DEPT.	***1685 MAIN ST***	***WSW 1/8 - 1/4 (0.147 mi.)***	***T215***	***254***

Facility Id: 43877				
PAXTON PROD. Facility Id: 7837	929 OLYMPIC BL	NNE 1/8 - 1/4 (0.151 mi.)	X223	260
METROPOLITAN CLEANER Facility Id: 9726	***2003 LINCOLN BLVD***	***ESE 1/8 - 1/4 (0.153 mi.)***	***U227***	***265***
PIONEER NORTH Facility Id: 47263	***1621 7TH ST***	***NNW 1/8 - 1/4 (0.155 mi.)***	***Z231***	***271***
RAND CORP Facility Id: 1308	***1700 MAIN ST***	***WSW 1/8 - 1/4 (0.158 mi.)***	***T236***	***276***
NYBERG UNIQUE LAUNDR Facility Id: 2865	838 PICO BLVD.	E 1/8 - 1/4 (0.159 mi.)	W241	289
CARRUS INC Facility Id: 65962	***1631 9TH ST***	***N 1/8 - 1/4 (0.162 mi.)***	***X248***	***295***
CITY OF SANTA MONICA Facility Id: 10615	***1620 6TH ST.***	***NW 1/8 - 1/4 (0.172 mi.)***	***AD266***	***316***
SANTA MONICA CITY, T Facility Id: 10615	1620 SIXTH ST	NW 1/8 - 1/4 (0.172 mi.)	AD267	327
ZUKIE ENT INC, LE MA Facility Id: 36603	2107 LINCOLN BLVD	ESE 1/8 - 1/4 (0.194 mi.)	AF306	372
HILL & VAUGHN, RAJA Facility Id: 44869	1607 LINCOLN BLVD	NNW 1/8 - 1/4 (0.198 mi.)	AE319	380
THE FINISHER'S TOUCH Facility Id: 14417	***2103 LINCOLN BL***	***ESE 1/8 - 1/4 (0.203 mi.)***	***AF326***	***386***
ANTIQUE DESIGNS Facility Id: 40157	2015 3/4 MAIN ST	SSW 1/8 - 1/4 (0.209 mi.)	AG367	421
ROYALTY AUTO BODY Facility Id: 21508	1550 5TH ST	WNW 1/8 - 1/4 (0.215 mi.)	AM388	443
KEYSTONE BODY SHOP I Facility Id: 23895	631 COLORADO AV	NW 1/8 - 1/4 (0.216 mi.)	AD393	447
EARL SCHEIB OF CAL I Facility Id: 20070	1600 LINCOLN BL	NNW 1/8 - 1/4 (0.216 mi.)	AE400	452
ALEXANDER'S AUTO BOD Facility Id: 3430	1008 OLYMPIC BLVD.	NNE 1/8 - 1/4 (0.218 mi.)	AP409	462
APEX FURN Facility Id: 39915	830 COLORADO AVE	N 1/8 - 1/4 (0.227 mi.)	AQ438	485
LE MANS BODY & PAINT Facility Id: 36603	2121 LINCOLN BLVD	ESE 1/8 - 1/4 (0.235 mi.)	AF460	498
THE BROADWAY, SANTA Facility Id: 16764	315 COLORADO AV	WNW 1/8 - 1/4 (0.242 mi.)	AO481	514
PUROFLOW CORPORATION Facility Id: 70376	1631 10TH STREET	NNE 1/8 - 1/4 (0.248 mi.)	AK497	524
SALVATION ARMY SILVE Facility Id: 72089	***1530 5TH ST***	***WNW 1/4 - 1/2 (0.251 mi.)***	***AM501***	***527***
SANTA MONICA AUTO RA Facility Id: 8392	1537 LINCOLN BL	NNW 1/4 - 1/2 (0.269 mi.)	AW527	546
SANTA MONICA BAY HOT	1700 OCEAN AV	WSW 1/4 - 1/2 (0.292 mi.)	BI584	595

Facility Id: 55239 Facility Id: 117227				
KRAMER MOTORS Facility Id: 21357	1558 10TH ST	N 1/4 - 1/2 (0.299 mi.)	BA616	621
PARK HYATT SANTA MON Facility Id: 76247	ONE PICO BLVD	SW 1/4 - 1/2 (0.326 mi.)	BM672	666
KENSINGTON PLACE RES Facility Id: 74238	2408 LINCOLN BLVD.	ESE 1/4 - 1/2 (0.353 mi.)	CF745	734

CA ENF: A listing of Water Board Enforcement Actions. Formal is everything except Oral/Verbal Communication, Notice of Violation, Expedited Payment Letter, and Staff Enforcement Letter.

A review of the CA ENF list, as provided by EDR, and dated 05/25/2016 has revealed that there are 3 CA ENF sites within approximately 0.375 miles of the target property.

Lower Elevation	Address	Direction / Distance	Map ID	Page
RAND CORPORATION Status: Historical Status: Historical Facility Id: 253820	***1700 SOUTH MAIN STRE***	***WSW 1/8 - 1/4 (0.158 mi.)***	***T238***	***285***
ARCHSTONE 2000 MAIN Status: Withdrawn Status: Historical Status: Historical Facility Id: 634733	2021 MAIN STREET	S 1/8 - 1/4 (0.211 mi.)	AJ378	432
SEACASTLE APARTMENTS Status: Historical Status: Withdrawn Status: Historical Facility Id: 207428	***1725 OCEAN FRONT WAL***	***SW 1/4 - 1/2 (0.332 mi.)***	***BX682***	***675***

CA HAZNET: The data is extracted from the copies of hazardous waste manifests received each year by the DTSC. The annual volume of manifests is typically 700,000-1,000,000 annually, representing approximately 350,000-500,000 shipments. Data from non-California manifests & continuation sheets are not included at the present time. Data are from the manifests submitted without correction, and therefore many contain some invalid values for data elements such as generator ID, TSD ID, waste category, & disposal method. The source is the Department of Toxic Substance Control is the agency. This database begins with calendar year 1993.

A review of the CA HAZNET list, as provided by EDR, and dated 12/31/2014 has revealed that there are 257 CA HAZNET sites within approximately 0.375 miles of the target property.

Equal/Higher Elevation	Address	Direction / Distance	Map ID	Page
RDM MANAGEMENT INC GEPAID: CAC002744631	1824 11TH ST.	NE 1/4 - 1/2 (0.260 mi.)	AY515	537
STEVE TURLIK GEPAID: CAC002753620	1848 11TH ST	ENE 1/4 - 1/2 (0.276 mi.)	AY544	559
GERMAN AUTO TECHNIK GEPAID: CAL000067398	1665 11TH ST	NNE 1/4 - 1/2 (0.291 mi.)	BH566	570
SANTA MONICA BODY CR	1665 11TH ST	NNE 1/4 - 1/2 (0.291 mi.)	BH567	572

GEPAID: CAL000362514				
HOLMES BODY SHOP-SAN GEPAID: CAL000160400	***1665 11TH ST***	***NNE 1/4 - 1/2 (0.291 mi.)***	***BH568***	***573***
MASTER AUTO BODY GEPAID: CAL000142011	1665 11TH ST.	NNE 1/4 - 1/2 (0.291 mi.)	BH571	578
AUTOBODY BY MASTERS GEPAID: CAL000143383	1665 11TH ST.	NNE 1/4 - 1/2 (0.291 mi.)	BH574	580
SUNSHINE WEST INC GEPAID: CAL000346467	1665 11TH ST	NNE 1/4 - 1/2 (0.291 mi.)	BH576	583
BERTONE COACH WORKS GEPAID: CAL000035656	1101 OLYMPIC BLVD	NNE 1/4 - 1/2 (0.292 mi.)	BH587	598
BERTONE AUTO BODY GEPAID: CAL000377759	***1101 OLYMPIC BLVD***	***NNE 1/4 - 1/2 (0.292 mi.)***	***BH589***	***599***
PRIMERO CORPORATION GEPAID: CAL000349134	1101 OLYMPIC BLVD	NNE 1/4 - 1/2 (0.292 mi.)	BH591	602
MASTER AUTO BODY GEPAID: CAL000039357	1653 11TH STREET	NNE 1/4 - 1/2 (0.298 mi.)	BH609	617
VERIZON CALIFORNIA I GEPAID: CAC002561257	1757 NO BEVERLY GLEN	SE 1/4 - 1/2 (0.309 mi.)	BP636	635
1551-53 10TH STREET GEPAID: CAC002767423	1551 10TH ST # 53	N 1/4 - 1/2 (0.311 mi.)	BA642	640
CLEAN EARTH ENIVRONM GEPAID: CAC002626199 GEPAID: CAC002649499	1639 11TH ST STE 114	NNE 1/4 - 1/2 (0.312 mi.)	BQ643	640
PACIFICA EQUITIES LL GEPAID: CAC002596781	1639 11TH ST	NNE 1/4 - 1/2 (0.312 mi.)	BQ644	641
M & K REAL ESTATE LL GEPAID: CAC002563752	1534 10TH ST	N 1/4 - 1/2 (0.327 mi.)	BU678	671
VOLKSWAGEN SANTA MON GEPAID: CAD981575996	***1710 12TH ST***	***NNE 1/4 - 1/2 (0.340 mi.)***	***BS698***	***700***
12TH STREET LOTS LLC GEPAID: CAC002791335	1664 12TH ST	NNE 1/4 - 1/2 (0.340 mi.)	BH700	707
NM BROADWAY STUDIOS GEPAID: CAC002651642	819 BROADWAY	NNW 1/4 - 1/2 (0.356 mi.)	BV752	740
SAM SELTZER GEPAID: CAC002688030	1823 12TH ST APT 1	NE 1/4 - 1/2 (0.358 mi.)	BY767	753
BARBARA JOFFE GEPAID: CAC001326704	1823 12TH ST UNIT 5	NE 1/4 - 1/2 (0.358 mi.)	BY768	754
GEM/FATTAL & COLLINS GEPAID: CAL921333915	1119 COLORADO BLVD	N 1/4 - 1/2 (0.363 mi.)	777	760
BROADWAY GYMNASTIC S GEPAID: CAC002291785	1657 12TH STREET	NNE 1/4 - 1/2 (0.364 mi.)	CD781	763
AD INFINITUM GEPAID: CAL000051001	1510 10TH ST	N 1/4 - 1/2 (0.366 mi.)	BU782	763
VIP PARTNERS DBA BRO GEPAID: CAD982438897	926 BROADWAY	N 1/4 - 1/2 (0.374 mi.)	CJ806	781

Lower Elevation	**Address**	**Direction / Distance**	**Map ID**	**Page**
NEKANO CALIFORNIA IN	530 PICO BLVD	SSE 0 - 1/8 (0.011 mi.)	C11	24

GEPAID: CAC001253728				
SHERATON DELFINA HOT GEPAID: CAL000329710	530 PICO BLVD	SSE 0 - 1/8 (0.011 mi.)	C12	25
1XSHERATON DELFINA H GEPAID: CAC002651651	530 PICO BLVD	SSE 0 - 1/8 (0.011 mi.)	C13	27
CHEVRON 99266 GEPAID: CAL000049873	1732 LINCOLN BLVD	NNE 0 - 1/8 (0.016 mi.)	E16	28
LINCOLN CHEVRON GEPAID: CAL000091390	1732 LINCOLN BLVD	NNE 0 - 1/8 (0.016 mi.)	E18	30
CHEVRON STATION NO 9 GEPAID: CAR000120204	1732 LINCOLN BLVD	NNE 0 - 1/8 (0.016 mi.)	E22	43
SANTA MONICA MALIBU GEPAID: CAD074144064	1723 FOURTH ST	SW 0 - 1/8 (0.017 mi.)	F28	48
DOUBLE TREE HOTEL SA GEPAID: CAC002428479	1707 4TH ST	WSW 0 - 1/8 (0.025 mi.)	F35	51
DON VENSINGER GEPAID: CAC002345575	1707 4TH ST	WSW 0 - 1/8 (0.025 mi.)	F36	52
RAYMOND SHY GEPAID: CAC000927376	1804 LINCOLN BLVD.	NE 0 - 1/8 (0.026 mi.)	B37	52
HONDA OF SANTA MONIC GEPAID: CAL921883044	1804 LINCOLN BLVD	NE 0 - 1/8 (0.026 mi.)	B38	53
COMMUNITY CORPORATIO GEPAID: CAC002705843	420 PICO BLVD.	S 0 - 1/8 (0.026 mi.)	H40	54
BP WEST COAST PRODUC GEPAID: CAR000100008	332 PICO BLVD	S 0 - 1/8 (0.038 mi.)	H46	56
ARCO PRODUCTS COMPAN GEPAID: CAL000017037	332 PICO BOULEVARD	S 0 - 1/8 (0.038 mi.)	H50	71
PRESTIGE STATIONS IN GEPAID: CAL000082368	332 PICO BLVD	S 0 - 1/8 (0.038 mi.)	H56	76
EZ LUBE GEPAID: CAC001374296	1757 LINCOLN AVE	NE 0 - 1/8 (0.042 mi.)	E57	76
VALVOLINE INSTANT OI GEPAID: CAL000370607 GEPAID: CAL000172277	***1757 LINCOLN BLVD***	***NE 0 - 1/8 (0.042 mi.)***	***E59***	***77***
U-HAUL CO OF CA GEPAID: CAD981641418	1747 LINCOLN BLVD	NNE 0 - 1/8 (0.044 mi.)	E67	85
CLASSY CLEANERS GEPAID: CAL000217115	1803-B LINCOLN BLVD	NE 0 - 1/8 (0.052 mi.)	I74	93
LINCOLN AUTO REPAIR GEPAID: CAC002107320	1818 LINCOLN	ENE 0 - 1/8 (0.055 mi.)	I77	97
GIL'S AUTO REPAIR GEPAID: CAL000238552	1818 LINCOLN BLVD	ENE 0 - 1/8 (0.055 mi.)	I79	98
US POSTAL SERVICE- P GEPAID: CAC002594503	711 OLYMPIC BLVD	NNW 0 - 1/8 (0.056 mi.)	K82	99
KRAZAN & ASSOC GEPAID: CAC002577625	711 OLYMPIC BLVD	NNW 0 - 1/8 (0.056 mi.)	K84	100
US POSTAL SERVICE-PF	711 OLYMPIC BLVD	NNW 0 - 1/8 (0.056 mi.)	K85	101

GEPAID: CAC002581243				
JINS SANTA MONICA SH GEPAID: CAL000312743	1866 LINCOLN BLVD	E 0 - 1/8 (0.062 mi.)	M94	117
JIN'S SHELL SERVICE GEPAID: CAL000264129	1866 LINCOLN BLVD	E 0 - 1/8 (0.062 mi.)	M95	117
SHELL GEPAID: CAL000202694	1866 LINCOLN BLVD	E 0 - 1/8 (0.062 mi.)	M96	118
JIN'S SANTA MONICA S GEPAID: CAR000126615	***1866 LINCOLN BLVD***	***E 0 - 1/8 (0.062 mi.)***	***M97***	***119***
KING BEAR AUTO CENTE GEPAID: CAL912975255	1824 LINCOLN BLVD	ENE 0 - 1/8 (0.064 mi.)	G101	124
A B S IMPORT AUTO SE GEPAID: CAL000004351	1824 LINCOLN AVE	ENE 0 - 1/8 (0.064 mi.)	G102	124
WORLD OIL MARKETING GEPAID: CAD981160419	1801 LINCOLN	NE 0 - 1/8 (0.066 mi.)	I107	135
ACE AUTO PROS GEPAID: CAL000028471	813 MICHIGAN AVE	NE 0 - 1/8 (0.071 mi.)	N115	144
TIME REALTY INVESTME GEPAID: CAC002592538	1844 1/2 LINCOLN BLV	E 0 - 1/8 (0.072 mi.)	M116	146
A A AUTO GEPAID: CAL000048209	1844 1/2 LINCOLN BLV	E 0 - 1/8 (0.072 mi.)	M118	147
KIPER LASCU DDS GEPAID: CAL000113990	3023 23ST OLYMPIC BL	N 0 - 1/8 (0.076 mi.)	J122	148
BENJAMIN TIRE CO. GEPAID: CAD982322687	***1817 LINCOLN BLVD.***	***ENE 0 - 1/8 (0.077 mi.)***	***I123***	***150***
FIRESTONE STORE #67J GEPAID: CAL921062550	1817 LINCOLN BLVD	ENE 0 - 1/8 (0.077 mi.)	I124	152
FIRESTONE COMPLETE A GEPAID: CAL000365638	1817 LINCOLN BLVD	ENE 0 - 1/8 (0.077 mi.)	I128	156
WESTERN DENTAL SERVI GEPAID: CAL000149180	1670 LINCOLN BLVD.	N 0 - 1/8 (0.079 mi.)	J133	160
1X BRIDGESTONE/FIRES GEPAID: CAC000706488	18117 LINCOLN BLVD	E 0 - 1/8 (0.090 mi.)	M141	166
STATE TRANSMISSIONS GEPAID: CAD981682602	***1833 LINCOLN BLVD***	***ENE 0 - 1/8 (0.092 mi.)***	***M144***	***168***
QUALITY EXPRESS CLEA GEPAID: CAL000306845	1908 LINCOLN BLVD	E 0 - 1/8 (0.093 mi.)	P147	176
QUALITY EXPRESS CLEA GEPAID: CAD981997992	1908 A LINCOLN BLVD	E 0 - 1/8 (0.093 mi.)	P150	178
PHOTO EXPRESS GEPAID: CAL000167986	1914 LINCOLN BLVD	E 0 - 1/8 (0.099 mi.)	P156	185
BAY STREET SANTA MON GEPAID: CAC002718095	300 BAY ST	S 0 - 1/8 (0.105 mi.)	157	185
RETAIL SHELL SERVICE GEPAID: CAR000140707	1661 LINCOLN BLVD	N 0 - 1/8 (0.106 mi.)	J160	187
ELOY PEREZ	1661 LINCOLN BLVD.	N 0 - 1/8 (0.106 mi.)	J161	188

GEPAID: CAC000971848				
MARTY WEISS GEPAID: CAC002714965	1907 LINCOLN BLVD #	E 0 - 1/8 (0.110 mi.)	P166	198
405 AUTOMOTIVE GEPAID: CAD982468316	***825 OLYMPIC BLVD***	***NNE 0 - 1/8 (0.116 mi.)***	***R169***	***199***
252 MPH REPAIR INC D GEPAID: CAL000370511	825 OLYMPIC BLVD	NNE 0 - 1/8 (0.116 mi.)	R170	206
PREMIER 1 HOUR PHOTO GEPAID: CAL921685192	1659 LINCOLN BLVD	N 1/8 - 1/4 (0.126 mi.)	R178	210
SHERWIN WILLIAMS #86 GEPAID: CAL000363852	816 PICO BLVD	E 1/8 - 1/4 (0.129 mi.)	P181	214
COUNTY OF LOS ANGELE GEPAID: CAC002571008	1725 MAIN ST	WSW 1/8 - 1/4 (0.129 mi.)	T183	216
COUNTY OF LOS ANGELE GEPAID: CAC002422359	1725 MAIN ST	WSW 1/8 - 1/4 (0.129 mi.)	T184	216
SANTA MONICA COURT GEPAID: CAC002250193	1725 MAIN ST	WSW 1/8 - 1/4 (0.129 mi.)	T185	217
SANTA MONICA MUNICIP GEPAID: CAC002623470	1725 MAIN ST	WSW 1/8 - 1/4 (0.129 mi.)	T186	218
1X COUNTY OF SANTA M GEPAID: CAC000786920	1725 MAIN STREET	WSW 1/8 - 1/4 (0.129 mi.)	T187	218
SUPERIOR COURTS GEPAID: CAC001023048	1725 MAIN STREET	WSW 1/8 - 1/4 (0.129 mi.)	T189	220
APPLE COMPUTER GEPAID: CAC002576344	1632 5TH ST	WNW 1/8 - 1/4 (0.131 mi.)	Q193	226
LINCOLN-PICO PARTNER GEPAID: CAC002719861	1929 LINCOLN BLVD	E 1/8 - 1/4 (0.134 mi.)	U196	232
RAND GEPAID: CAL000286868	1776 MAIN ST	SW 1/8 - 1/4 (0.143 mi.)	T203	238
BRANDON & PATRICE HE GEPAID: CAC002645955	1846 9TH ST APT 1	ENE 1/8 - 1/4 (0.143 mi.)	V204	240
HONDA KAWASAKI POLAR GEPAID: CA0000084533	***828 PICO BLVD***	***E 1/8 - 1/4 (0.143 mi.)***	***W206***	***241***
TEUFEL, INC GEPAID: CAD981385917	1656 9TH ST	N 1/8 - 1/4 (0.146 mi.)	X208	245
CITY OF SANTA MONICA GEPAID: CAC002587970	1685 MAIN ST	WSW 1/8 - 1/4 (0.147 mi.)	T209	245
CITY OF SANTA MONICA GEPAID: CAL000351147	1685 MAIN ST	WSW 1/8 - 1/4 (0.147 mi.)	T218	257
SANTA MONICA POLICE GEPAID: CAC002556640	1685 MAIN ST	WSW 1/8 - 1/4 (0.147 mi.)	T219	259
PACIFIC BAY TOWERS H GEPAID: CAC002560268	2025-2045 4TH ST	SSE 1/8 - 1/4 (0.149 mi.)	Y222	260
1X 225-45 4TH ST SAN GEPAID: CAC000819032	2025 2035 2045 4TH S	SSE 1/8 - 1/4 (0.152 mi.)	Y225	263
WORLD OIL MARKETING	2003 LINCOLN BLVD	ESE 1/8 - 1/4 (0.153 mi.)	U226	263

GEPAID: CAD981160781				
METROPOLITAN CLEANER GEPAID: CAD982009748	2003 LINCOLN BLVD	ESE 1/8 - 1/4 (0.153 mi.)	U229	269
KRAGEN AUTO PARTS ST GEPAID: CAL000187677	2018 LINCOLN BLVD	ESE 1/8 - 1/4 (0.156 mi.)	U234	273
RAND CORP GEPAID: CAD982002594	***1700 MAIN ST***	***WSW 1/8 - 1/4 (0.158 mi.)***	***T236***	***276***
RAND CORPORTATION GEPAID: CAC000744096	1700 MAIN ST	WSW 1/8 - 1/4 (0.158 mi.)	T237	285
OUTRIDER OF LOS ANGE GEPAID: CAL000079226	2013 LINCOLN BLVD	ESE 1/8 - 1/4 (0.158 mi.)	U239	287
LEXUS SANTA MONICA GEPAID: CAL000334024	1631 9TH ST	N 1/8 - 1/4 (0.162 mi.)	X243	290
LEXUS SANTA MONICA GEPAID: CAL000275116	***1631 9TH ST***	***N 1/8 - 1/4 (0.162 mi.)***	***X245***	***292***
CASTLE ROCK PICTURES GEPAID: CAC000774256	1631 9TH STREET	N 1/8 - 1/4 (0.162 mi.)	X247	294
CARRUS INC GEPAID: CAD983669003	***1631 9TH ST***	***N 1/8 - 1/4 (0.162 mi.)***	***X248***	***295***
SEARS ROEBUCK AUTOMO GEPAID: CAC002587411	402 COLORADO AVE	WNW 1/8 - 1/4 (0.164 mi.)	AA254	305
KENT SAHER GEPAID: CAC002560772	524 COLORADO AVE	NW 1/8 - 1/4 (0.172 mi.)	AC258	308
SANTA MONICA MUNICIP GEPAID: CAC002652519	***1620 6TH STREET***	***NW 1/8 - 1/4 (0.172 mi.)***	***AD263***	***315***
CITY OF SANTA MONICA GEPAID: CAC002734469	***1620 6TH ST.***	***NW 1/8 - 1/4 (0.172 mi.)***	***AD266***	***316***
LEMANS BODY & PAINT GEPAID: CAL000169052	1626 LINCOLN BLVD	NNW 1/8 - 1/4 (0.174 mi.)	AE271	331
A-1 ACURA SERVICE GEPAID: CAL000130518	1626 LINCOLN BLVD	NNW 1/8 - 1/4 (0.174 mi.)	AE272	332
COLLISION CRAFT GEPAID: CAL000216799	1626 LINCOLN BLVD	NNW 1/8 - 1/4 (0.174 mi.)	AE273	333
TOYOTA AND NISSAN_AU GEPAID: CAL000062523	1626 LINCOLN	NNW 1/8 - 1/4 (0.174 mi.)	AE275	336
CITY OF SANTA MONICA GEPAID: CAC002646313	1622 6TH ST	NW 1/8 - 1/4 (0.176 mi.)	AC276	337
AZIZCO INC GEPAID: CAC002709829	1624 LINCOLN BLVD	NNW 1/8 - 1/4 (0.181 mi.)	AE277	338
AMYN JIVANI GEPAID: CAC002621543	1624 LINCOLN BLVD	NNW 1/8 - 1/4 (0.181 mi.)	AE278	338
LINCOLN BLVD CAR WAS GEPAID: CAC001427872	1624 LINCOLN BLVD	NNW 1/8 - 1/4 (0.181 mi.)	AE283	351
THOMAS & ASSOCIATES GEPAID: CAD982016891	***532 COLORADO BLVD***	***NW 1/8 - 1/4 (0.183 mi.)***	***AC288***	***355***
1X IMPERIAL THRIFT &	850 PICO BLVD.	E 1/8 - 1/4 (0.187 mi.)	W292	360

GEPAID: CAC000909432				
STEP UP ON SECOND	***520 COLORADO AVE***	***NW 1/8 - 1/4 (0.191 mi.)***	***AC301***	***364***
GEPAID: CAC002732131				
PACIFIC SHORE HOTEL	1819 OCEAN AVE	SW 1/8 - 1/4 (0.192 mi.)	AH302	366
GEPAID: CAC001398904				
PACIFIC SHORE HOTEL	1819 OCEAN AVE	SW 1/8 - 1/4 (0.192 mi.)	AH303	367
GEPAID: CAL000235772				
VICEROY HOTEL	1819 OCEAN AVE	SW 1/8 - 1/4 (0.192 mi.)	AH304	368
GEPAID: CAL000308386				
ZUKIE ENTERPRISES IN	2107 LINCOLN BLVD	ESE 1/8 - 1/4 (0.194 mi.)	AF305	370
GEPAID: CAL000036293				
AMERICAS FINEST PROD	1639 9TH ST	N 1/8 - 1/4 (0.194 mi.)	X312	376
GEPAID: CAC002188283				
COMMUNITY CORP OF SA	855 BAY ST(1916-1926	E 1/8 - 1/4 (0.197 mi.)	AI318	380
GEPAID: CAC001472624				
COMMUNITY CORPORATIO	217 BICKNELL AVE # 2	S 1/8 - 1/4 (0.201 mi.)	AJ323	383
GEPAID: CAC002658626				
CHRISTOPHER LLOYD	523 COLORADO AVE	NW 1/8 - 1/4 (0.203 mi.)	AC325	385
GEPAID: CAC002575195				
2001 MAIN STREET LLC	2001 MAIN ST	SSW 1/8 - 1/4 (0.204 mi.)	AG327	387
GEPAID: CAC002659757				
501 COLORADO INVESTO	501 COLORADO AVE	NW 1/8 - 1/4 (0.204 mi.)	AC331	388
GEPAID: CAC002765247				
PACIFIC MOTORS	860 PICO BLVD	E 1/8 - 1/4 (0.206 mi.)	AI336	390
GEPAID: CAL000298184				
WESTSIDE AUTOHAUS IN	860 PICO BLVD	E 1/8 - 1/4 (0.206 mi.)	AI338	391
GEPAID: CAL000348547				
PACIFIC MOTORS	860 PICO BLVD	E 1/8 - 1/4 (0.206 mi.)	AI339	392
GEPAID: CAD982355406				
UNITE HERE LOCAL II	525 COLORADO AVE	NW 1/8 - 1/4 (0.207 mi.)	AC344	395
GEPAID: CAC002667469				
NASA OIL CORP	2120 LINCOLN BLVD.	ESE 1/8 - 1/4 (0.207 mi.)	AF347	398
GEPAID: CAC001484024				
NASA OIL CORP	2120 LINCOLN BLVD	ESE 1/8 - 1/4 (0.207 mi.)	AF348	398
GEPAID: CAC001401352				
G MAK INVESTMENTS	2120 LINCOLN BLVD	ESE 1/8 - 1/4 (0.207 mi.)	AF350	400
GEPAID: CAL000347516				
NASA OIL CO	2120 LINCOLN BLVD	ESE 1/8 - 1/4 (0.207 mi.)	AF355	402
GEPAID: CAC002207497				
RED LINE SERVICE	720 COLORADO AVE	NNW 1/8 - 1/4 (0.208 mi.)	AE362	415
GEPAID: CAL000207895				
RED LINE SERVICE INC	***720 COLORADO AVE***	***NNW 1/8 - 1/4 (0.208 mi.)***	***AE365***	***418***
GEPAID: CAD981574551				
STRIPPER HERK INC	2015 1/2 MAIN ST	SSW 1/8 - 1/4 (0.209 mi.)	AG368	422
GEPAID: CAD981690357				
GREGS CABINET & FURN	2015 3/4 MAIN ST	SSW 1/8 - 1/4 (0.209 mi.)	AG370	424

GEPAID: CAL000328264				
COMMUNITY CORP OF SA GEPAID: CAC002626132	2211 4TH ST	SSE 1/8 - 1/4 (0.212 mi.)	AL379	435
COMMUNITY CORP OF SA GEPAID: CAC002640910	2211 4TH ST	SSE 1/8 - 1/4 (0.212 mi.)	AL380	436
OTO DEVELOPMENT, LLC GEPAID: CAC002782094	1558 5TH ST	WNW 1/8 - 1/4 (0.214 mi.)	AM381	436
MIDAS MUFFLER & BRAK GEPAID: CAL000059323	1558 5TH ST	WNW 1/8 - 1/4 (0.214 mi.)	AM384	438
MIDAS MUFFLER GEPAID: CAL000276119	1558 5TH ST	WNW 1/8 - 1/4 (0.214 mi.)	AM385	440
LA VIE PARISIENNE IN GEPAID: CAL000301001	1918 MAIN ST STE 270	SSW 1/8 - 1/4 (0.215 mi.)	AG386	442
MILLER PUBLISHING LL GEPAID: CAC002630957	1918 MAIN ST	SSW 1/8 - 1/4 (0.215 mi.)	AG387	442
ROYALTY AUTO BODY IN GEPAID: CAL000038704	1550 5TH STREET	WNW 1/8 - 1/4 (0.215 mi.)	AM390	444
CORREIA ART GLASS IN GEPAID: CAP000163618	711 COLORADO AVE	NNW 1/8 - 1/4 (0.215 mi.)	AN392	446
KEYSTONE BODY SHOP I GEPAID: CAD981639123	***631 CLORADO AVE***	***NW 1/8 - 1/4 (0.216 mi.)***	***AD394***	***448***
EARL SCHEIB AUTO PAI GEPAID: CAL000095217	1600 LINCOLN BLVD	NNW 1/8 - 1/4 (0.216 mi.)	AE401	455
FISHER HARDWARE INC GEPAID: CAL000323083	1600 LINCOLN BLVD	NNW 1/8 - 1/4 (0.216 mi.)	AE403	457
ALEXANDER'S AUTO BOD GEPAID: CAL000288219	1008 OLYMPIC BLVD	NNE 1/8 - 1/4 (0.218 mi.)	AP406	458
ALEXANDER'S AUTO BOD GEPAID: CAL000032718	1008 OLYMPIC BLVD	NNE 1/8 - 1/4 (0.218 mi.)	AP407	459
CBOBANNA DBA OLYMPIC GEPAID: CAL000373888	1008 OLYMPIC BLVD	NNE 1/8 - 1/4 (0.218 mi.)	AP410	463
10 WEST COLLISION GEPAID: CAL000338528	1008 OLYMPIC BLVD	NNE 1/8 - 1/4 (0.218 mi.)	AP411	463
JERRY BROOKHEIMER GEPAID: CAC002227337	1650 10TH ST	NNE 1/8 - 1/4 (0.220 mi.)	AK417	468
INDUSTRIA GEPAID: CAL000082478	1650 1/2 TENTH STREE	NNE 1/8 - 1/4 (0.220 mi.)	AK418	468
CITY OF SANTA MONICA GEPAID: CAC002385576	2012-2024 MAIN ST	SSW 1/8 - 1/4 (0.221 mi.)	AG421	470
PIONEER FRENCH BAKER GEPAID: CAC001181480	2012 MAIN ST	SSW 1/8 - 1/4 (0.221 mi.)	AG422	470
PIONEER FRENCH BAKER GEPAID: CAC002249889	2012 MAIN ST	SSW 1/8 - 1/4 (0.221 mi.)	AG423	471
SEARS, ROEBUCK & CO. GEPAID: CAD099992976	302 COLORADO AVE	W 1/8 - 1/4 (0.227 mi.)	AO430	476
MIDWAY CAR RENTAL	1901 OCEAN AVE	SSW 1/8 - 1/4 (0.229 mi.)	AR444	487

GEPAID: CAC002582805				
SOUTHERN CALIFORNIA GEPAID: CAC002310177	819 COLORADO AVE	NNW 1/8 - 1/4 (0.229 mi.)	AQ445	488
SOUTHERN CALIFORNIA GEPAID: CAC002566926	819 COLORADO AVE	NNW 1/8 - 1/4 (0.229 mi.)	AQ448	489
SOUTHERN CALIFORNIA GEPAID: CAC002607041	819 COLORADO AVE	NNW 1/8 - 1/4 (0.229 mi.)	AQ449	490
SOUTHERN CALIFORNIA GEPAID: CAC002587511	819 COLORADO AVE	NNW 1/8 - 1/4 (0.229 mi.)	AQ451	494
SOUTHERN CALIFORNIA GEPAID: CAC002607461	819 COLORADO AVE	NNW 1/8 - 1/4 (0.229 mi.)	AQ452	494
SANTA MONICA SUB STA GEPAID: CAC002632564	819 COLORADO AVE	NNW 1/8 - 1/4 (0.229 mi.)	AQ453	495
SOUTHERN CALIFORNIA GEPAID: CAC002376271	819 COLORADO AVE	NNW 1/8 - 1/4 (0.229 mi.)	AQ454	496
BRIAN STRANGE GEPAID: CAC002551961	2121-2129 OCEAN AVE	SSW 1/8 - 1/4 (0.233 mi.)	AR456	497
FOUR OAKS GARAGE INC GEPAID: CAD982034415	1547 7TH ST	NNW 1/8 - 1/4 (0.238 mi.)	AN465	503
RAND GEPAID: CAL000286869	1733 OCEAN AVE	SW 1/8 - 1/4 (0.238 mi.)	AS469	505
MAGUIRE/THOMAS PARTN GEPAID: CAC002205305	1733 OCEAN AVE	SW 1/8 - 1/4 (0.238 mi.)	AS470	507
MACY'S SANTA MONICA GEPAID: CAL000195599	315 COLORADO AVE	WNW 1/8 - 1/4 (0.242 mi.)	AO479	511
SANTA MONICA PLACE GEPAID: CAL000384317	315 COLORADO AVE	WNW 1/8 - 1/4 (0.242 mi.)	AO480	513
GOPOEN EXCAVATING & GEPAID: CAC002554361	1030 W OLYMPIC BLVD	NNE 1/8 - 1/4 (0.245 mi.)	AP488	518
F A GOPLEN & SON INC GEPAID: CAL913195605	1030 OLYMPIC BLVD	NNE 1/8 - 1/4 (0.245 mi.)	AP491	520
SALVATION ARMY GEPAID: CAC001210480	1530 5TH ST.	WNW 1/4 - 1/2 (0.251 mi.)	AM500	526
WALTER PETTY GEPAID: CAC002679194	47 SEAVIEW TER	SW 1/4 - 1/2 (0.252 mi.)	AS502	528
P O BAHN AND SONS GEPAID: CAD983608191	***1543 LINCOLN BLVD***	***NNW 1/4 - 1/2 (0.260 mi.)***	***AW514***	***535***
OUT-TAKES INC GEPAID: CAL930273432	910 COLORADO AVENUE	N 1/4 - 1/2 (0.264 mi.)	BA519	539
ARMAGEN TECHNOLOGIES GEPAID: CAL000285767	914 COLORADO AVE	N 1/4 - 1/2 (0.264 mi.)	BA523	542
ANDRESEN DIGITAL PRE GEPAID: CAL000137630	920 COLORADO AVE	N 1/4 - 1/2 (0.266 mi.)	BA524	543
CITY OF SANTA MONICA GEPAID: CAC002587362	1657 OCEAN AVE	WSW 1/4 - 1/2 (0.266 mi.)	BB525	544
SANTA MONICA AUTO RA	1537 LINCOLN BLVD	NNW 1/4 - 1/2 (0.269 mi.)	AW526	544

GEPAID: CAD981657745				
TUNEUP MASTERS #5 GEPAID: CAD981630197	1534 LINCOLN BLVD	NNW 1/4 - 1/2 (0.273 mi.)	AW538	554
VONS-TUNE UP MASTERS GEPAID: CAC002703271	1534 LINCOLN BLVD	NNW 1/4 - 1/2 (0.273 mi.)	AW541	557
VONS-PENNINGTON SQUA GEPAID: CAC002703268	1530 LINCOLN BLVD	NNW 1/4 - 1/2 (0.279 mi.)	AW545	560
LARRY PICARD DDS GEPAID: CAL000345205	1530 LINCOLN BLVD ST	NNW 1/4 - 1/2 (0.279 mi.)	AW546	560
STEPHANIE GROSMAN GEPAID: CAC002710063	504 STRAND ST	SSE 1/4 - 1/2 (0.280 mi.)	AZ549	563
VONS CO, INC. -ENVIR GEPAID: CAC001046680	1522 LINCOLN BLVD	NNW 1/4 - 1/2 (0.288 mi.)	AW558	568
THE PRINTING PALACE GEPAID: CAL000301591	2300 LINCOLN BLVD	ESE 1/4 - 1/2 (0.290 mi.)	BF559	568
CITY OF SANTA MONICA GEPAID: CAC002755139	2302 4TH ST	SSE 1/4 - 1/2 (0.290 mi.)	BG561	569
LOEWS SANTA MONICA B GEPAID: CAC002218665	1700 OCEAN AVE	WSW 1/4 - 1/2 (0.292 mi.)	BI579	591
VAN REX GOURMET FOOD GEPAID: CAC002285513	1700 OCEAN BLVD	WSW 1/4 - 1/2 (0.292 mi.)	BI580	591
LOEWS SANTA MONICA B GEPAID: CAL000037879	1700 OCEAN AVE	WSW 1/4 - 1/2 (0.292 mi.)	BI582	593
VONS STORE 2262 GEPAID: CAR000236315 GEPAID: CAC000967536	710 BROADWAY	NNW 1/4 - 1/2 (0.295 mi.)	BJ595	607
GREAT CARE MEDICAL G GEPAID: CAL000137989	2221 LINCOLN BLVD	ESE 1/4 - 1/2 (0.296 mi.)	BF596	609
USPS/SANTA MONICA ST GEPAID: CAC001270464	1020 COLORADO	N 1/4 - 1/2 (0.297 mi.)	AX601	611
TISHMAN WEST/KENNEDY GEPAID: CAC000969680	520 BROADWAY	NW 1/4 - 1/2 (0.298 mi.)	BK605	613
CARAVAN EXPRESS GEPAID: CAL930075592	520 BROADWAY	NW 1/4 - 1/2 (0.298 mi.)	BK606	613
BRF PROPERTIES GEPAID: CAC002570955	227 STRAND ST	S 1/4 - 1/2 (0.298 mi.)	BL612	619
WINDMILL LANE PRODUC GEPAID: CAC001208120	1558 10TH ST.	N 1/4 - 1/2 (0.299 mi.)	BA615	621
TENTH & COLORADO ASS GEPAID: CAC000756712	1558 - 10TH ST	N 1/4 - 1/2 (0.299 mi.)	BA617	622
4TH ST CONDIMINIUM I GEPAID: CAC002618443	2311 4TH ST	SSE 1/4 - 1/2 (0.300 mi.)	BG619	623
ARCHSTONE SMITH GEPAID: CAC002629198	1915 OCEAN WAY	SSW 1/4 - 1/2 (0.302 mi.)	BM620	623
DREW HACKNEY GEPAID: CAC002691034	1507 7TH ST UNIT 230	NNW 1/4 - 1/2 (0.302 mi.)	BJ621	624
HOTEL CASA DEL MAR	1910 OCEANFRONT WALK	SW 1/4 - 1/2 (0.306 mi.)	BM625	626

GEPAID: CAC002557297				
ET WHITEHALL SEAESCA GEPAID: CAC002133201	1910 OCEAN FRONT WAL	SW 1/4 - 1/2 (0.306 mi.)	BM627	628
PRITIKIN LONGEVITY C GEPAID: CAD982525156	1910 OCEAN FRONT WAL	SW 1/4 - 1/2 (0.306 mi.)	BM628	630
HOTEL CASA DEL MAR GEPAID: CAL000273918	1910 OCEAN WAY	SW 1/4 - 1/2 (0.306 mi.)	BM629	632
HOLIDAY-INN SANTA MO GEPAID: CAC002582711	120 COLORADO AVE	W 1/4 - 1/2 (0.307 mi.)	BD630	632
NAHOP PARTNERS II LP GEPAID: CAC002235057	120 COLORADO AVE	W 1/4 - 1/2 (0.307 mi.)	BD632	633
STEVEN LOPEZ JUNIPER GEPAID: CAC002736009	1553 10TH ST	N 1/4 - 1/2 (0.309 mi.)	BA635	634
FORCE AUTOMOTIVE INC GEPAID: CAL000083501	1048 PICO BLVD	ENE 1/4 - 1/2 (0.312 mi.)	BC648	643
FORCE LIMITED GEPAID: CAC002244737	2217 MAIN	S 1/4 - 1/2 (0.313 mi.)	BO650	646
RBE 1540 SECOND STRE GEPAID: CAC002732976	1540 SECOND STREET	W 1/4 - 1/2 (0.315 mi.)	BD651	647
NEPTUNE'S WALK LLC D GEPAID: CAL000386729	1910 OCEAN WAY	SSW 1/4 - 1/2 (0.319 mi.)	BM656	650
ARCHSTONE CONDOMINIU GEPAID: CAC002724105 GEPAID: CAC002655967	425 BROADWAY	WNW 1/4 - 1/2 (0.322 mi.)	BT664	657
ALTERNATIVE LIVING F GEPAID: CAC002626323	2323 4TH ST	SSE 1/4 - 1/2 (0.323 mi.)	BG665	659
DR DEAN GOODMAN, DC GEPAID: CAL000111660	519 BROADWAY	NW 1/4 - 1/2 (0.325 mi.)	BK668	661
SHUTTERS ON THE BEAC GEPAID: CA0000016865	***1 PICO BLVD***	***SW 1/4 - 1/2 (0.326 mi.)***	***BM674***	***666***
LDS CHURCH GEPAID: CAC002735954	2301 2ND ST	S 1/4 - 1/2 (0.327 mi.)	BL677	671
INSTA TUNE GEPAID: CAL000172537	2307 LINCOLN BLVD	ESE 1/4 - 1/2 (0.334 mi.)	BF685	684
INSTA TUNE GEPAID: CAD982523110	***2307 LINCOLN BLVD***	***ESE 1/4 - 1/2 (0.334 mi.)***	***BF687***	***686***
SUPERGO BIKE SHOPS GEPAID: CAL000262952	501 BROADWAY	NW 1/4 - 1/2 (0.337 mi.)	BK690	694
SUPER GO BIKE SHOP GEPAID: CAC001465376	501 BROADWAY	NW 1/4 - 1/2 (0.337 mi.)	BK691	694
R GRIGSBY AUTOMOTIVE GEPAID: CAL000059560	401 BROADWAY	WNW 1/4 - 1/2 (0.340 mi.)	BT699	705
MBK SENIOR LIVING CO GEPAID: CAC002180057	2107 OCEAN AVE	SSW 1/4 - 1/2 (0.341 mi.)	CA704	708
RIDER TRANSPORTATION GEPAID: CAC000744576	2107 OCEAN AVE	SSW 1/4 - 1/2 (0.341 mi.)	CA705	709
CITY OF SANTA MONICA	1600 OCEAN AVE	W 1/4 - 1/2 (0.342 mi.)	CC710	712

GEPAID: CAC002570473				
PRO TECH PHOTO CENTE GEPAID: CAL000160387	729 BROADWAY	NNW 1/4 - 1/2 (0.343 mi.)	BJ713	713
ALL TUNE LUBE GEPAID: CAL921783849	2311 LINCOLN AVENUE	ESE 1/4 - 1/2 (0.348 mi.)	CF725	721
EUROPEAN ENGINEERING GEPAID: CAL000170504	2311 LINCOLN BLVD	ESE 1/4 - 1/2 (0.348 mi.)	CF726	722
BADNER CHIROPRACTIC GEPAID: CAL000139710	1460 4TH ST STE 100	WNW 1/4 - 1/2 (0.348 mi.)	BT731	724
MARK L STAFFORD DDS GEPAID: CAL930075567	1460 7TH STREET	NW 1/4 - 1/2 (0.349 mi.)	BW733	725
MARK L STAFFORD DDS GEPAID: CAL000216386	1460 7TH ST STE 205	NW 1/4 - 1/2 (0.349 mi.)	BW734	727
BERLITZ GLOBALNET GEPAID: CAL000160513	525 BROADWAY STREET	NW 1/4 - 1/2 (0.353 mi.)	CI746	734
INSURANCE MARKETING GEPAID: CAL000045209	525 BROADWAY ST SUIT	NW 1/4 - 1/2 (0.353 mi.)	CI748	737
CITY OF SANTA MONICA GEPAID: CAC002374991	1640 APPIAN WAY	WSW 1/4 - 1/2 (0.355 mi.)	750	739
DELMERS PRECISION BR GEPAID: CAL913375265	2317 LINCOLN BLVD	ESE 1/4 - 1/2 (0.356 mi.)	CF753	741
TIFFANY AND CO 138 U GEPAID: CAL000355849 GEPAID: CAL000389167	395 SANTA MONICA PL	W 1/4 - 1/2 (0.357 mi.)	CE758	743
SANTA MONICA BUS LIN GEPAID: CAC002120600	***1660 E 7TH ST***	***W 1/4 - 1/2 (0.357 mi.)***	***CE759***	***745***
SANTA MONICA PLACE C GEPAID: CAC002555253	395 SANTA MONICA PL	W 1/4 - 1/2 (0.357 mi.)	CE760	746
SANTA MONICA PLAZA GEPAID: CAC002577692	395 SANTA MONICA PLA	W 1/4 - 1/2 (0.357 mi.)	CE762	748
MACERICH COMPANY GEPAID: CAC002627001	395 SANTA MONICA BLV	W 1/4 - 1/2 (0.357 mi.)	CE763	749
SANTA MONICA BIG BLU GEPAID: CAD981461312	1660 7TH ST	W 1/4 - 1/2 (0.357 mi.)	CE764	751
LINCOLN STUDIOS LLC GEPAID: CAC002659077	1455 LINCOLN BLVD	NNW 1/4 - 1/2 (0.359 mi.)	BV769	754
WESTSIDE PEUGEOT GEPAID: CAL000059356	1453 LINCOLN BLVD	NNW 1/4 - 1/2 (0.363 mi.)	BV778	761
SWEDISH AUTO CLINIC GEPAID: CAL000190321	2323 LINCOLN BLVD	ESE 1/4 - 1/2 (0.367 mi.)	CF783	764
BMW AUTO REPAIR GEPAID: CAD982410078	***2323 LINCOLN BLVD***	***ESE 1/4 - 1/2 (0.367 mi.)***	***CF785***	***765***
LINCOLN STUDIOS LLC GEPAID: CAC002658700	1451 LINCOLN BLVD	NNW 1/4 - 1/2 (0.367 mi.)	BV786	768
SANTA MONICA FIRE ST GEPAID: CAL000282433	1444 7TH ST	NW 1/4 - 1/2 (0.371 mi.)	BW790	771
SANTA MONICA FIRE ST	1444 7TH ST	NW 1/4 - 1/2 (0.371 mi.)	BW792	772

EXECUTIVE SUMMARY

GEPAID: CAC001493928

CA HIST CORTESE: The sites for the list are designated by the State Water Resource Control Board [LUST], the Integrated Waste Board [SWF/LS], and the Department of Toxic Substances Control [CALSITES]. This listing is no longer updated by the state agency.

A review of the CA HIST CORTESE list, as provided by EDR, and dated 04/01/2001 has revealed that there are 26 CA HIST CORTESE sites within approximately 0.375 miles of the target property.

Equal/Higher Elevation	Address	Direction / Distance	Map ID	Page
LEXUS OF SANTA MONIC Reg Id: 904040089	***1630 012TH ST***	***NNE 1/4 - 1/2 (0.361 mi.)***	***CD773***	***756***

Lower Elevation	Address	Direction / Distance	Map ID	Page
CHEVRON #9-9266 Reg Id: 904040125 Reg Id: 904040125A	***1732 LINCOLN***	***NNE 0 - 1/8 (0.016 mi.)***	***E19***	***32***
ARCO #1946 Reg Id: 904050034	***332 PICO***	***S 0 - 1/8 (0.038 mi.)***	***H47***	***58***
LET EM EAT CAKE Reg Id: 904040107	***1804 LINCOLN***	***NE 0 - 1/8 (0.044 mi.)***	***I62***	***81***
U-HAUL CENTER SANTA Reg Id: 904040152	***1747 LINCOLN***	***NNE 0 - 1/8 (0.044 mi.)***	***E65***	***84***
SANTA MONICA/MALIBU Reg Id: 904010016	***1723 004TH***	***WSW 0 - 1/8 (0.058 mi.)***	***L86***	***102***
WORLD OIL #16 Reg Id: 904010025	***1801 LINCOLN BLVD***	***NE 0 - 1/8 (0.066 mi.)***	***I105***	***128***
FIRESTONE SERVICE CE Reg Id: 904040289	***1817 LINCOLN***	***ENE 0 - 1/8 (0.077 mi.)***	***I126***	***155***
STATE TRANSMISSIONS Reg Id: 904040307	***1833 LINCOLN BLVD***	***ENE 0 - 1/8 (0.092 mi.)***	***M144***	***168***
ARGO REALTY PROPERTY Reg Id: 904040034	***1661 LINCOLN***	***N 0 - 1/8 (0.106 mi.)***	***J162***	***188***
POLICE DEPT Reg Id: 904010152	***1685 MAIN STREET***	***WSW 1/8 - 1/4 (0.147 mi.)***	***T214***	***251***
METROPOLITAN CLEANER Reg Id: 904050043 Reg Id: 902910125	***2003 LINCOLN BLVD***	***ESE 1/8 - 1/4 (0.153 mi.)***	***U227***	***265***
PIONEER FRENCH BAKER Reg Id: 904010143	***1621 007TH ST***	***NNW 1/8 - 1/4 (0.170 mi.)***	***Z256***	***306***
SANTA MONICA MUNICIP Reg Id: 904010043	***1620 006TH ST***	***NW 1/8 - 1/4 (0.172 mi.)***	***AD259***	***309***
LINCOLN BLVD CARWASH Reg Id: 904040398	***1624 LINCOLN BLVD***	***NNW 1/8 - 1/4 (0.181 mi.)***	***AE280***	***339***
WERTZ BROTHERS, INC. Reg Id: 904040134	***1613 LINCOLN BLVD***	***N 1/8 - 1/4 (0.188 mi.)***	***AE296***	***361***
NASA OIL COMPANY	***2120 LINCOLN BLVD***	***ESE 1/8 - 1/4 (0.207 mi.)***	***AF358***	***405***

Reg Id: 904050134				
PIONEER BOULANGERIE Reg Id: 904050207	***2012 MAIN***	***SSW 1/8 - 1/4 (0.221 mi.)***	***AG424***	***471***
SEARS Reg Id: 904010089	***302 COLORADO***	***W 1/8 - 1/4 (0.227 mi.)***	***AO436***	***480***
SANTA MONICA PRODUCE Reg Id: 904040061	***1643 10TH ST***	***NNE 1/8 - 1/4 (0.237 mi.)***	***AK463***	***500***
TUNEUP MASTERS SHOP Reg Id: 900310225	2131 MAIN	S 1/4 - 1/2 (0.254 mi.)	AJ508	533
VONS STORE #2262 Reg Id: 904010125	***1534 LINCOLN BLVD***	***NNW 1/4 - 1/2 (0.273 mi.)***	***AW533***	***550***
VONS STORE #262 Reg Id: 904010061	***1522 LINCOLN BLVD***	***NNW 1/4 - 1/2 (0.288 mi.)***	***AW555***	***565***
INSTA TUNE Reg Id: 904050225	***2307 LINCOLN BLVD***	***ESE 1/4 - 1/2 (0.334 mi.)***	***BF687***	***686***
MOBIL #11-H41 (FORME Reg Id: 900310125	774 BROADWAY	NNW 1/4 - 1/2 (0.342 mi.)	BV709	712
KURUMAYA USA INC Reg Id: 904010134	***1535 OCEAN***	***W 1/4 - 1/2 (0.373 mi.)***	***CE800***	***775***

Los Angeles County Industrial Waste and Underground Storage Tank Sites.

A review of the CA LOS ANGELES CO. HMS list, as provided by EDR, and dated 07/05/2016 has revealed that there are 2 CA LOS ANGELES CO. HMS sites within approximately 0.375 miles of the target property.

Lower Elevation	Address	Direction / Distance	Map ID	Page
STATE TRANSMISSIONS Facility ID: 032898-053823	***1833 LINCOLN BLVD***	***ENE 0 - 1/8 (0.092 mi.)***	***M144***	***168***
CITY OF SANTA MONICA Facility ID: 017045-022872	1685 MAIN ST	WSW 1/8 - 1/4 (0.147 mi.)	T213	251

CA HWT: A listing of hazardous waste transporters. In California, unless specifically exempted, it is unlawful for any person to transport hazardous wastes unless the person holds a valid registration issued by DTSC. A hazardous waste transporter registration is valid for one year and is assigned a unique registration number.

A review of the CA HWT list, as provided by EDR, and dated 07/11/2016 has revealed that there is 1 CA HWT site within approximately 0.375 miles of the target property.

Lower Elevation	Address	Direction / Distance	Map ID	Page
FIRE STATION 1 Reg Num: 2227	***1444 - 7TH ST***	***NW 1/4 - 1/2 (0.371 mi.)***	***BW791***	***771***

NY MANIFEST: Manifest is a document that lists and tracks hazardous waste from the generator through transporters to a TSD facility.

A review of the NY MANIFEST list, as provided by EDR, and dated 08/01/2016 has revealed that there is 1 NY MANIFEST site within approximately 0.375 miles of the target property.

Lower Elevation	Address	Direction / Distance	Map ID	Page
SANTA MONICA CITY OF EPA ID: CAD981979370 EPA ID: CAX000064378	1685 MAIN STREET	WSW 1/8 - 1/4 (0.147 mi.)	T211	247

CA NPDES: A listing of NPDES permits, including stormwater.

A review of the CA NPDES list, as provided by EDR, and dated 05/16/2016 has revealed that there are 9 CA NPDES sites within approximately 0.375 miles of the target property.

Lower Elevation	Address	Direction / Distance	Map ID	Page
RAND CORP Facility Status: Terminated	***1700 MAIN ST***	***WSW 1/8 - 1/4 (0.158 mi.)***	***T236***	***276***
CITY OF SANTA MONICA Facility Status: Active	***1620 6TH ST.***	***NW 1/8 - 1/4 (0.172 mi.)***	***AD266***	***316***
MAIN ST SANTA MONICA	2021 MAIN ST	S 1/8 - 1/4 (0.211 mi.)	AJ377	430
MAIN STREET SANTA MO	2000 MAIN ST	SSW 1/8 - 1/4 (0.239 mi.)	471	507
2ND & COLORADO REDEV	1540 2ND AT COLORADO	W 1/4 - 1/2 (0.315 mi.)	BD652	648
SANTA MONICA PLACE	395 SANTA MONICA PL	WNW 1/4 - 1/2 (0.331 mi.)	BE681	673
COLORADO OCEAN RELIE	COLORADO & OCEAN AVE	W 1/4 - 1/2 (0.344 mi.)	CC715	714
OCEAN AVENUE HOTEL	1515 TO 1525 OCEAN A	W 1/4 - 1/2 (0.346 mi.)	CE722	719
TRINO AT 525 BROADWA Facility Status: Terminated	525 BROADWAY	NW 1/4 - 1/2 (0.353 mi.)	CI747	735

The Los Angeles County Site Mitigation Log comes from Community Health Services.

A review of the LA Co. Site Mitigation list, as provided by EDR, and dated 03/29/2016 has revealed that there are 7 LA Co. Site Mitigation sites within approximately 0.375 miles of the target property.

Equal/Higher Elevation	Address	Direction / Distance	Map ID	Page
FORMER BENNET RESPIR Case ID: RO0000213 Site ID: SD0000208	1639 11 ST	NNE 1/4 - 1/2 (0.312 mi.)	BQ645	642
BURIL PROP/LEXUS OF Case ID: RO0000354 Site ID: SD0010553	***1630 12TH ST***	***NNE 1/4 - 1/2 (0.361 mi.)***	***CD772***	***755***

Lower Elevation	Address	Direction / Distance	Map ID	Page
FORMER GIL'S AUTO RE Case ID: RO0001292 Site ID: SD0000291	1818 LINCOLN BLVD	ENE 0 - 1/8 (0.055 mi.)	I78	97
QUALITY EXPRESS CLEA	1908 LINCOLN BLVD #	E 0 - 1/8 (0.093 mi.)	P149	178

Case ID: RO0010601 Facility Id: FA0016193 Site ID: SD0010601				
RAND CORPORATION Case ID: RO0000170 Site ID: SD0000166	***1700 SOUTH MAIN STRE***	***WSW 1/8 - 1/4 (0.158 mi.)***	***T238***	***285***
THE VILLAGE AT SANTA Case ID: RO0001539 Site ID: SD0000540	1705 OCEAN AVE	WSW 1/8 - 1/4 (0.247 mi.)	AU493	521
VONS STORE #2262 Case ID: RO0001514 Site ID: SD0000514	***1534 LINCOLN BLVD***	***NNW 1/4 - 1/2 (0.273 mi.)***	***AW533***	***550***

CA WDS: California Water Resources Control Board - Waste Discharge System.

A review of the CA WDS list, as provided by EDR, and dated 06/19/2007 has revealed that there are 4 CA WDS sites within approximately 0.375 miles of the target property.

Lower Elevation	Address	Direction / Distance	Map ID	Page
MUN. BUS MAINTENANCE Facility Status: A Facility Id: 4B197200049	1620 SIXTH ST	NW 1/8 - 1/4 (0.172 mi.)	AD268	328
ARCHSTONE SANTA MONI Facility Status: A Facility Id: 4B197500052	2000 MAIN ST	SSW 1/8 - 1/4 (0.208 mi.)	AG361	414
SEACASTLE APARTMENTS Facility Status: A Facility Id: 4B196400067	***1725 OCEAN FRONT WAL***	***SW 1/4 - 1/2 (0.332 mi.)***	***BX682***	***675***
SANTA MONICA BUS LIN Facility Status: A Facility Id: 4 19I002847	1660 7TH ST	W 1/4 - 1/2 (0.357 mi.)	CE761	747

ECHO: ECHO provides integrated compliance and enforcement information for about 800,000 regulated facilities nationwide.

A review of the ECHO list, as provided by EDR, and dated 09/20/2015 has revealed that there are 75 ECHO sites within approximately 0.375 miles of the target property.

Equal/Higher Elevation	Address	Direction / Distance	Map ID	Page
SANTA MONICA BODY CR	***1665 11TH ST***	***NNE 1/4 - 1/2 (0.291 mi.)***	***BH570***	***576***
HOLMES BODY SHOP-SAN	***1665 11TH STREET***	***NNE 1/4 - 1/2 (0.291 mi.)***	***BH575***	***581***
V W SANTA MONICA INC	***1101 OLYMPIC BLVD***	***NNE 1/4 - 1/2 (0.292 mi.)***	***BH590***	***601***
BOURGET BROS. BUILDI	***1636 11TH ST***	***NNE 1/4 - 1/2 (0.294 mi.)***	***AX592***	***603***
SUNSHINE WEST, INC.	***1653 11TH STREET***	***NNE 1/4 - 1/2 (0.298 mi.)***	***BH607***	***615***
LEXUS OF SANTA MONIC	***1716 12TH STREET***	***NNE 1/4 - 1/2 (0.321 mi.)***	***BS659***	***652***
VOLKSWAGEN SANTA MON	***1710 12TH ST***	***NNE 1/4 - 1/2 (0.340 mi.)***	***BS698***	***700***
WASSERMAN SILK SCREE	***1664 12TH ST***	***NNE 1/4 - 1/2 (0.340 mi.)***	***BH701***	***707***
TIP TOP TOW SERVICE	***1654 12TH ST***	***NNE 1/4 - 1/2 (0.345 mi.)***	***CD719***	***719***
CARR CORPORATION	***1547 11TH ST***	***N 1/4 - 1/2 (0.371 mi.)***	***CH793***	***773***
BROADWAY CLEANERS	***926 BROADWAY ST***	***N 1/4 - 1/2 (0.374 mi.)***	***CJ805***	***779***
ITAL BODY SHOP	***1643 12TH ST***	***NNE 1/4 - 1/2 (0.375 mi.)***	***CD808***	***783***

EXECUTIVE SUMMARY

Lower Elevation	Address	Direction / Distance	Map ID	Page
CHEVRON STATION NO 9	*1732 LINCOLN BLVD*	*NNE 0 - 1/8 (0.016 mi.)*	*E17*	*30*
ARCO FACILITY NO 019	*332 PICO BLVD*	*S 0 - 1/8 (0.038 mi.)*	*H49*	*69*
EZ LUBE #21	*1757 LINCOLN BLVD*	*NE 0 - 1/8 (0.042 mi.)*	*E61*	*80*
AT&T MOBILITY - SANT	*1747 1/2 LINCOLN BLV*	*NE 0 - 1/8 (0.044 mi.)*	*E71*	*91*
JIN'S SANTA MONICA S	*1866 LINCOLN BLVD*	*E 0 - 1/8 (0.062 mi.)*	*M97*	*119*
2369 RB4	*1801 LINCOLN BLVD*	*NE 0 - 1/8 (0.066 mi.)*	*I112*	*139*
WORLD OIL MARKETING	*1801 LINCOLN BLVD*	*NE 0 - 1/8 (0.066 mi.)*	*I113*	*140*
FIRESTONE STORE #67J	*1817 LINCOLN BLVD*	*ENE 0 - 1/8 (0.077 mi.)*	*I125*	*154*
RICHARD ELLIS REAL E	SANTA MONICA GATEWAY	W 0 - 1/8 (0.092 mi.)	143	168
STATE TRANSMISSIONS	*1833 LINCOLN BLVD*	*ENE 0 - 1/8 (0.092 mi.)*	*M144*	*168*
QUALITY EXPRESS CLEA	*1908 LINCOLN BLVD UN*	*E 0 - 1/8 (0.093 mi.)*	*P152*	*181*
RETAIL SHELL SERVICE	*1661 LINCOLN BLVD*	*N 0 - 1/8 (0.106 mi.)*	*J163*	*196*
VERIZON WIRELESS: OC	*1640 5TH STREET, SUI*	*WNW 0 - 1/8 (0.106 mi.)*	*Q164*	*197*
405 AUTOMOTIVE	*825 OLYMPIC BLVD*	*NNE 0 - 1/8 (0.116 mi.)*	*R169*	*199*
SHERWIN-WILLIAMS #86	*816 PICO BLVD*	*E 1/8 - 1/4 (0.129 mi.)*	*P182*	*216*
SANTA MONICA COURTHO	*1725 MAIN ST*	*WSW 1/8 - 1/4 (0.129 mi.)*	*T192*	*226*
WORLD OIL COMPANY	*2003 LINCOLN BLVD*	*ESE 1/8 - 1/4 (0.132 mi.)*	*U194*	*226*
JOES ROYAL DETAIL	*1929 LINCOLN BLVD*	*E 1/8 - 1/4 (0.134 mi.)*	*U198*	*233*
THE RAND CORPORATION	*1776 MAIN ST*	*SW 1/8 - 1/4 (0.143 mi.)*	*T202*	*238*
HONDA KAWASAKI POLAR	*828 PICO BLVD*	*E 1/8 - 1/4 (0.143 mi.)*	*W206*	*241*
PAXTON PRODUCTS INC	*929 OLYMPIC BLVD*	*NNE 1/8 - 1/4 (0.151 mi.)*	*X224*	*261*
KRAGEN AUTO PARTS #1	*2018 LINCOLN BLVD*	*ESE 1/8 - 1/4 (0.156 mi.)*	*U235*	*275*
RAND CORP	*1700 MAIN ST*	*WSW 1/8 - 1/4 (0.158 mi.)*	*T236*	*276*
NYBERGS UNIQUE LNDRY	*838 PICO BLVD*	*E 1/8 - 1/4 (0.159 mi.)*	*W240*	*288*
LEXUS SANTA MONICA	*1631 9TH STREET*	*N 1/8 - 1/4 (0.162 mi.)*	*X246*	*294*
CARRUS INC	*1631 9TH ST*	*N 1/8 - 1/4 (0.162 mi.)*	*X248*	*295*
LINCOLN CAR WASH	*1624 LINCOLN BLVD*	*NNW 1/8 - 1/4 (0.181 mi.)*	*AE279*	*339*
THOMAS & ASSOCIATES	*532 COLORADO BLVD*	*NW 1/8 - 1/4 (0.183 mi.)*	*AC288*	*355*
LEMANS BODY & PAINT	*2107 LINCOLN BLVD*	*ESE 1/8 - 1/4 (0.194 mi.)*	*AF307*	*374*
AMERICA'S FINEST PRO	*1639 9TH ST*	*N 1/8 - 1/4 (0.194 mi.)*	*X313*	*377*
RICHARDS SURGICAL MA	*612 COLORADO AVENUE*	*NW 1/8 - 1/4 (0.200 mi.)*	*AC322*	*382*
PACIFIC MOTORS	*860 PICO BLVD*	*E 1/8 - 1/4 (0.206 mi.)*	*AI342*	*395*
G-MAK INVESTMENT	*2120 LINCOLN BLVD*	*ESE 1/8 - 1/4 (0.207 mi.)*	*AF352*	*401*
RED LINE SERVICE INC	*720 COLORADO AVE*	*NNW 1/8 - 1/4 (0.208 mi.)*	*AE365*	*418*
STRIPPER HERK INC	*2015 1/2 MAIN ST*	*SSW 1/8 - 1/4 (0.209 mi.)*	*AG369*	*423*
CONSTRUCTION STORAGE	*4TH STREET & COLORAD*	*WNW 1/8 - 1/4 (0.210 mi.)*	*AA375*	*429*
MIDAS	*1558 5TH ST*	*WNW 1/8 - 1/4 (0.214 mi.)*	*AM383*	*437*
ROYALTY AUTO BODY CO	*1550 5TH ST*	*WNW 1/8 - 1/4 (0.215 mi.)*	*AM389*	*444*
KEYSTONE BODY SHOP I	*631 CLORADO AVE*	*NW 1/8 - 1/4 (0.216 mi.)*	*AD394*	*448*
EARL SCHEIB OF CAL I	*1600 LINCOLN BOULEVA*	*NNW 1/8 - 1/4 (0.216 mi.)*	*AE402*	*457*
SEARS #1178	*302 COLORADO AVENUE*	*W 1/8 - 1/4 (0.227 mi.)*	*AO435*	*479*
APEX FURNITURE	*830 COLORADO AVE*	*N 1/8 - 1/4 (0.227 mi.)*	*AQ437*	*484*
EDISON/SANTA MONICA	*819 COLORADO AVE*	*NNW 1/8 - 1/4 (0.229 mi.)*	*AQ447*	*489*
FOUR OAKS GARAGE INC	*1547 7TH ST*	*NNW 1/8 - 1/4 (0.238 mi.)*	*AN466*	*504*
BLOOMINGDALES	*315 COLORADO AVE*	*WNW 1/8 - 1/4 (0.242 mi.)*	*AO478*	*511*
PUROFLOW CORP	*1631 10TH ST*	*NNE 1/8 - 1/4 (0.248 mi.)*	*AK496*	*523*
BRAKE MASTERS	*1547 LINCOLN BLVD*	*NNW 1/4 - 1/2 (0.253 mi.)*	*AW505*	*531*
P O BAHN AND SONS	*1543 LINCOLN BLVD*	*NNW 1/4 - 1/2 (0.260 mi.)*	*AW514*	*535*
ARMAGEN TECHNOLOGIES	*914 COLORADO AVE*	*N 1/4 - 1/2 (0.264 mi.)*	*BA522*	*542*
SANTA MONICA RADIATO	*1537 LINCOLN BLVD*	*NNW 1/4 - 1/2 (0.269 mi.)*	*AW528*	*547*
SCHI SANTA MONICA BE	*1700 OCEAN AVENUE*	*WSW 1/4 - 1/2 (0.292 mi.)*	*BI581*	*592*
PRINTING PALACE	*2300 LINCOLN BLVD*	*ESE 1/4 - 1/2 (0.292 mi.)*	*BF586*	*598*
LANDER CHIROPRACTIC	*1511 4TH ST*	*WNW 1/4 - 1/2 (0.294 mi.)*	*BE593*	*603*
VON'S STORE #2262	*710 BROADWAY*	*NNW 1/4 - 1/2 (0.295 mi.)*	*BJ594*	*604*
APARTMENT HOUSE	*227 STRAND*	*S 1/4 - 1/2 (0.298 mi.)*	*BL610*	*618*
CASA DEL MAR HOTEL	*1910 OCEAN FRONT WAL*	*SW 1/4 - 1/2 (0.306 mi.)*	*BM626*	*627*

EXECUTIVE SUMMARY

Lower Elevation	Address	Direction / Distance	Map ID	Page
HOLIDAY INN SANTA MO	*120 COLORADO AVE*	*W 1/4 - 1/2 (0.307 mi.)*	*BD631*	*633*
FROMEX PHOTO SYSTEMS	*406 BROADWAY*	*WNW 1/4 - 1/2 (0.325 mi.)*	*BE669*	*663*
SHUTTERS ON THE BEAC	*1 PICO BLVD*	*SW 1/4 - 1/2 (0.326 mi.)*	*BM674*	*666*
INSTA TUNE	*2307 LINCOLN BLVD*	*ESE 1/4 - 1/2 (0.334 mi.)*	*BF687*	*686*
ATV INC DBA AMERICAN	*2311 LINCOLN BLVD*	*ESE 1/4 - 1/2 (0.348 mi.)*	*CF724*	*721*
NORDSTROM	*220 BROADWAY*	*W 1/4 - 1/2 (0.349 mi.)*	*CG737*	*730*
BMW AUTO REPAIR	*2323 LINCOLN BLVD*	*ESE 1/4 - 1/2 (0.367 mi.)*	*CF785*	*765*

EDR HIGH RISK HISTORICAL RECORDS

EDR Exclusive Records

EDR MGP: The EDR Proprietary Manufactured Gas Plant Database includes records of coal gas plants (manufactured gas plants) compiled by EDR's researchers. Manufactured gas sites were used in the United States from the 1800's to 1950's to produce a gas that could be distributed and used as fuel. These plants used whale oil, rosin, coal, or a mixture of coal, oil, and water that also produced a significant amount of waste. Many of the byproducts of the gas production, such as coal tar (oily waste containing volatile and non-volatile chemicals), sludges, oils and other compounds are potentially hazardous to human health and the environment. The byproduct from this process was frequently disposed of directly at the plant site and can remain or spread slowly, serving as a continuous source of soil and groundwater contamination.

A review of the EDR MGP list, as provided by EDR, has revealed that there is 1 EDR MGP site within approximately 0.375 miles of the target property.

Lower Elevation	Address	Direction / Distance	Map ID	Page
EDISON/SANTA MONICA	819 COLORADO AVE	NNW 1/8 - 1/4 (0.229 mi.)	AQ446	488

EDR Hist Auto: EDR has searched selected national collections of business directories and has collected listings of potential gas station/filling station/service station sites that were available to EDR researchers. EDR's review was limited to those categories of sources that might, in EDR's opinion, include gas station/filling station/service station establishments. The categories reviewed included, but were not limited to gas, gas station, gasoline station, filling station, auto, automobile repair, auto service station, service station, etc. This database falls within a category of information EDR classifies as "High Risk Historical Records", or HRHR. EDR's HRHR effort presents unique and sometimes proprietary data about past sites and operations that typically create environmental concerns, but may not show up in current government records searches.

A review of the EDR Hist Auto list, as provided by EDR, has revealed that there are 145 EDR Hist Auto sites within approximately 0.375 miles of the target property.

Equal/Higher Elevation	Address	Direction / Distance	Map ID	Page
Not reported	1665 11TH ST	NNE 1/4 - 1/2 (0.291 mi.)	BH573	579
Not reported	1653 11TH ST	NNE 1/4 - 1/2 (0.298 mi.)	BH608	617
Not reported	1710 12TH ST	NNE 1/4 - 1/2 (0.340 mi.)	BS697	700
BEATTY C M	812 BROADWAY	NNW 1/4 - 1/2 (0.348 mi.)	BV728	723
Database: EDR Hist Auto, Date of Government Version: 02/20/2007				
PORSGAARD M P	814 BROADWAY ST	NNW 1/4 - 1/2 (0.348 mi.)	BV729	723
Database: EDR Hist Auto, Date of Government Version: 02/20/2007				
PORSGAARD MICHL	814 BROADWAY	NNW 1/4 - 1/2 (0.348 mi.)	BV730	724
Database: EDR Hist Auto, Date of Government Version: 02/20/2007				

EXECUTIVE SUMMARY

Equal/Higher Elevation	Address	Direction / Distance	Map ID	Page
LE MOINE A J	1517 10TH ST	N 1/4 - 1/2 (0.364 mi.)	BU780	762
Database: EDR Hist Auto, Date of Government Version: 02/20/2007				

Lower Elevation	Address	Direction / Distance	Map ID	Page
Not reported	1732 LINCOLN BLVD	NNE 0 - 1/8 (0.016 mi.)	E21	42
PERKINS H E	1710 4TH	SW 0 - 1/8 (0.017 mi.)	F25	47
Database: EDR Hist Auto, Date of Government Version: 02/20/2007				
PERKINS H E	1710 4TH ST E	SW 0 - 1/8 (0.017 mi.)	F26	47
Database: EDR Hist Auto, Date of Government Version: 02/20/2007				
GRAHAM M C	1710 4TH ST	SW 0 - 1/8 (0.017 mi.)	F27	48
Database: EDR Hist Auto, Date of Government Version: 02/20/2007				
SULLIVAN A J	1836 4TH ST	S 0 - 1/8 (0.022 mi.)	H30	50
Database: EDR Hist Auto, Date of Government Version: 02/20/2007				
C ROVE N W	1840 4TH	S 0 - 1/8 (0.022 mi.)	H31	50
Database: EDR Hist Auto, Date of Government Version: 02/20/2007				
SWAIN ADOLPH	1840 4TH ST	S 0 - 1/8 (0.022 mi.)	H32	50
Database: EDR Hist Auto, Date of Government Version: 02/20/2007				
SWAIN ADOLPH	1840 4TH ST E	S 0 - 1/8 (0.022 mi.)	H33	51
Database: EDR Hist Auto, Date of Government Version: 02/20/2007				
Not reported	1808 LINCOLN BLVD	ENE 0 - 1/8 (0.033 mi.)	I41	54
PRINGLE S SERVICE	332 PICO BLVD	S 0 - 1/8 (0.038 mi.)	H55	75
Database: EDR Hist Auto, Date of Government Version: 02/20/2007				
Not reported	1757 LINCOLN BLVD	NE 0 - 1/8 (0.042 mi.)	E60	80
Not reported	1818 LINCOLN BLVD	ENE 0 - 1/8 (0.055 mi.)	I80	98
FINKEY S UNION SERVI	1705 LINCOLN BLVD	NNE 0 - 1/8 (0.056 mi.)	J81	99
Database: EDR Hist Auto, Date of Government Version: 02/20/2007				
Not reported	711 OLYMPIC BLVD	NNW 0 - 1/8 (0.056 mi.)	K83	100
DILL S SHELL SERVICE	631 OLYMPIC BLVD	NNW 0 - 1/8 (0.058 mi.)	K87	105
Database: EDR Hist Auto, Date of Government Version: 02/20/2007				
GOING S MOBIL SERVIC	725 OLYMPIC BLVD	N 0 - 1/8 (0.058 mi.)	K88	105
Database: EDR Hist Auto, Date of Government Version: 02/20/2007				
Not reported	1820 LINCOLN BLVD	ENE 0 - 1/8 (0.060 mi.)	I90	107
PRINGLE I K	333 PICO BLVD	SSW 0 - 1/8 (0.060 mi.)	H91	107
Database: EDR Hist Auto, Date of Government Version: 02/20/2007				
MC MULLEN L R	1866 LINCOLN BLVD	E 0 - 1/8 (0.062 mi.)	M100	123
Database: EDR Hist Auto, Date of Government Version: 02/20/2007				
Not reported	1801 LINCOLN BLVD	NE 0 - 1/8 (0.066 mi.)	I108	137
DAVIS AUTO REPAIR	813 MICHIGAN AVE	NE 0 - 1/8 (0.071 mi.)	N114	143
Database: EDR Hist Auto, Date of Government Version: 02/20/2007				
Not reported	1844 LINCOLN BLVD	E 0 - 1/8 (0.072 mi.)	M117	147
FOOTE R E	301 PICO BLVD	SSW 0 - 1/8 (0.073 mi.)	O119	147
Database: EDR Hist Auto, Date of Government Version: 02/20/2007				
Not reported	1817 LINCOLN BLVD	ENE 0 - 1/8 (0.077 mi.)	I129	158
LINCOLN SERVICE STAT	1900 LINCOLN BLVD	E 0 - 1/8 (0.085 mi.)	P135	162
Database: EDR Hist Auto, Date of Government Version: 02/20/2007				
SOHM BROS GARAGE	1829 LINCOLN BLVD	ENE 0 - 1/8 (0.087 mi.)	I137	163
Database: EDR Hist Auto, Date of Government Version: 02/20/2007				
HENDRICKS CORNER	PICO AND LINCOLN BLV	E 0 - 1/8 (0.088 mi.)	M138	163
Database: EDR Hist Auto, Date of Government Version: 02/20/2007				

EXECUTIVE SUMMARY

Lower Elevation	Address	Direction / Distance	Map ID	Page
R & S AUTOMOTIVE SER	1861 LINCOLN BLVD	E 0 - 1/8 (0.093 mi.)	M153	183
Database: EDR Hist Auto, Date of Government Version: 02/20/2007				
LINCOLN PICO AUTOMOT	801 PICO BLVD	E 0 - 1/8 (0.105 mi.)	M159	187
Database: EDR Hist Auto, Date of Government Version: 02/20/2007				
GIBBS W E	1675 LINCOLN BLVD	N 0 - 1/8 (0.108 mi.)	R165	197
Database: EDR Hist Auto, Date of Government Version: 02/20/2007				
Not reported	825 OLYMPIC BLVD	NNE 0 - 1/8 (0.116 mi.)	R167	198
GOLDEN EAGLE SERVICE	830 OLYMPIC BLVD	NE 0 - 1/8 (0.118 mi.)	172	207
Database: EDR Hist Auto, Date of Government Version: 02/20/2007				
EDWARD S OIL CO	1929 LINCOLN BLVD	E 1/8 - 1/4 (0.134 mi.)	U199	234
Database: EDR Hist Auto, Date of Government Version: 02/20/2007				
LEE S AUTOMOTIVE SER	825 PICO BLVD	E 1/8 - 1/4 (0.146 mi.)	V207	244
Database: EDR Hist Auto, Date of Government Version: 02/20/2007				
Not reported	1640 5TH ST	WNW 1/8 - 1/4 (0.149 mi.)	Q221	260
Not reported	402 COLORADO AVE	WNW 1/8 - 1/4 (0.164 mi.)	AA252	304
BIG CHIEF AUTO LAUND	211 PICO BLVD	SSW 1/8 - 1/4 (0.166 mi.)	AB255	305
Database: EDR Hist Auto, Date of Government Version: 02/20/2007				
Not reported	1626 LINCOLN BLVD	NNW 1/8 - 1/4 (0.174 mi.)	AE274	335
ABRAHAM E L	1915 MAIN ST	SSW 1/8 - 1/4 (0.190 mi.)	AB298	364
Database: EDR Hist Auto, Date of Government Version: 02/20/2007				
Not reported	2107 LINCOLN BLVD	ESE 1/8 - 1/4 (0.194 mi.)	AF308	374
ESTEP P L	2003 MAIN ST	SSW 1/8 - 1/4 (0.196 mi.)	AG316	378
Database: EDR Hist Auto, Date of Government Version: 02/20/2007				
DUFRESNE J R	2003 MAIN ST	SSW 1/8 - 1/4 (0.205 mi.)	AG332	389
Database: EDR Hist Auto, Date of Government Version: 02/20/2007				
JACKSON T G	2005 MAIN ST	SSW 1/8 - 1/4 (0.205 mi.)	AG333	389
Database: EDR Hist Auto, Date of Government Version: 02/20/2007				
VANCE J V	2005 MAIN ST	SSW 1/8 - 1/4 (0.205 mi.)	AG334	389
Database: EDR Hist Auto, Date of Government Version: 02/20/2007				
DUGAN M D	2005 MAIN ST	SSW 1/8 - 1/4 (0.205 mi.)	AG335	389
Database: EDR Hist Auto, Date of Government Version: 02/20/2007				
Not reported	860 PICO BLVD	E 1/8 - 1/4 (0.206 mi.)	AI340	394
SMITH G W	2008 MAIN ST	SSW 1/8 - 1/4 (0.207 mi.)	AG343	395
Database: EDR Hist Auto, Date of Government Version: 02/20/2007				
MAS SIGNAL SERVICE	918 PICO BLVD	E 1/8 - 1/4 (0.207 mi.)	AI345	396
Database: EDR Hist Auto, Date of Government Version: 02/20/2007				
JACKSON T G	2005 MAIN	SSW 1/8 - 1/4 (0.208 mi.)	AG360	414
Database: EDR Hist Auto, Date of Government Version: 02/20/2007				
HART REVILO S	728 COLORADO AVE?C	NNW 1/8 - 1/4 (0.209 mi.)	AE372	427
Database: EDR Hist Auto, Date of Government Version: 02/20/2007				
HART REVILO S	728 COLORADO AV C	NNW 1/8 - 1/4 (0.209 mi.)	AE373	428
Database: EDR Hist Auto, Date of Government Version: 02/20/2007				
PECKHAM & OLDFIELD	728 COLORADO AVE	NNW 1/8 - 1/4 (0.209 mi.)	AE374	428
Database: EDR Hist Auto, Date of Government Version: 02/20/2007				
Not reported	1558 5TH ST	WNW 1/8 - 1/4 (0.214 mi.)	AM382	437
Not reported	1550 5TH ST	WNW 1/8 - 1/4 (0.215 mi.)	AM391	446
Not reported	631 COLORADO AVE	NW 1/8 - 1/4 (0.216 mi.)	AD395	450
JOHNSON E G	1554 4TH ST	WNW 1/8 - 1/4 (0.216 mi.)	AO396	451
Database: EDR Hist Auto, Date of Government Version: 02/20/2007				

EXECUTIVE SUMMARY

Lower Elevation	Address	Direction / Distance	Map ID	Page
HORTON S LARRY ASSOC	1554 4TH AT CQLORA	WNW 1/8 - 1/4 (0.216 mi.)	AO397	451
Database: EDR Hist Auto, Date of Government Version: 02/20/2007				
SIGRIST 0 D	1554 4TH ST E	WNW 1/8 - 1/4 (0.216 mi.)	AO398	451
Database: EDR Hist Auto, Date of Government Version: 02/20/2007				
SIGRIST 0 D	1554 4TH	WNW 1/8 - 1/4 (0.216 mi.)	AO399	452
Database: EDR Hist Auto, Date of Government Version: 02/20/2007				
PAL SYSTEM NO 20	1555 4TH ST E	WNW 1/8 - 1/4 (0.216 mi.)	AA404	458
Database: EDR Hist Auto, Date of Government Version: 02/20/2007				
WOOD & GUNTHER	1555 4TH ST	WNW 1/8 - 1/4 (0.216 mi.)	AA405	458
Database: EDR Hist Auto, Date of Government Version: 02/20/2007				
Not reported	1008 OLYMPIC BLVD	NNE 1/8 - 1/4 (0.218 mi.)	AP408	461
JERRY & DALE AUTOMOT	323 COLORADO AVE	WNW 1/8 - 1/4 (0.219 mi.)	AO412	464
Database: EDR Hist Auto, Date of Government Version: 02/20/2007				
MAIN STREET GARAGE	2010 MAIN ST	SSW 1/8 - 1/4 (0.220 mi.)	AG415	467
Database: EDR Hist Auto, Date of Government Version: 02/20/2007				
NELSON E E JR	2122 LINCOLN BLVD	ESE 1/8 - 1/4 (0.220 mi.)	AF416	468
Database: EDR Hist Auto, Date of Government Version: 02/20/2007				
NEWKIRK C R	1553 4TH	WNW 1/8 - 1/4 (0.220 mi.)	AO419	469
Database: EDR Hist Auto, Date of Government Version: 02/20/2007				
BLAIN L R	1553 4TH ST E	WNW 1/8 - 1/4 (0.225 mi.)	AM427	475
Database: EDR Hist Auto, Date of Government Version: 02/20/2007				
TODD S SERVICENTER	1553 4TH ST	WNW 1/8 - 1/4 (0.225 mi.)	AM429	476
Database: EDR Hist Auto, Date of Government Version: 02/20/2007				
PACIFIC AUTO SERVICE	2024 MAIN ST	SSW 1/8 - 1/4 (0.229 mi.)	AJ455	497
Database: EDR Hist Auto, Date of Government Version: 02/20/2007				
MC NEIL H I	2121 LINCOLN BLVD	ESE 1/8 - 1/4 (0.235 mi.)	AF459	498
Database: EDR Hist Auto, Date of Government Version: 02/20/2007				
BISHOP J W	144 PICO BLVD	SSW 1/8 - 1/4 (0.236 mi.)	AR461	499
Database: EDR Hist Auto, Date of Government Version: 02/20/2007				
CONLEY R A	1547 6TH ST	NW 1/8 - 1/4 (0.237 mi.)	464	502
Database: EDR Hist Auto, Date of Government Version: 02/20/2007				
Not reported	1547 7TH ST	NNW 1/8 - 1/4 (0.238 mi.)	AN467	505
AL & HARRY S SIGNAL	301 COLORADO AVE	W 1/8 - 1/4 (0.238 mi.)	AT468	505
Database: EDR Hist Auto, Date of Government Version: 02/20/2007				
LUERA PAUL	1541 4TH ST	WNW 1/8 - 1/4 (0.241 mi.)	AO473	509
Database: EDR Hist Auto, Date of Government Version: 02/20/2007				
ROGER WMN	1541 4TH ST E	WNW 1/8 - 1/4 (0.241 mi.)	AO474	509
Database: EDR Hist Auto, Date of Government Version: 02/20/2007				
MARSHALL ROGER	5 1556 LINCOLN BLV	NNW 1/8 - 1/4 (0.241 mi.)	AN475	509
Database: EDR Hist Auto, Date of Government Version: 02/20/2007				
MARSHALL ROGER S	1556 LINCOLN BLVD	NNW 1/8 - 1/4 (0.241 mi.)	AN476	510
Database: EDR Hist Auto, Date of Government Version: 02/20/2007				
MARSHALL ROGER S	1556 LINCOLN BLVD?	NNW 1/8 - 1/4 (0.241 mi.)	AN477	510
Database: EDR Hist Auto, Date of Government Version: 02/20/2007				
WILLIAMS C F	2127 LINCOLN BLVD	ESE 1/8 - 1/4 (0.244 mi.)	AV485	516
Database: EDR Hist Auto, Date of Government Version: 02/20/2007				
LINCOLN AUTO REPAIR	1550 LINCOLN BLVD	NNW 1/8 - 1/4 (0.245 mi.)	AN486	516
Database: EDR Hist Auto, Date of Government Version: 02/20/2007				

EXECUTIVE SUMMARY

Lower Elevation	Address	Direction / Distance	Map ID	Page
MYERS G S	1548 LINCOLN BLVD	NNW 1/8 - 1/4 (0.246 mi.)	AN492	521
Database: EDR Hist Auto, Date of Government Version: 02/20/2007				
Not reported	2212 LINCOLN BLVD	ESE 1/8 - 1/4 (0.249 mi.)	AV498	525
Not reported	1547 LINCOLN BLVD	NNW 1/4 - 1/2 (0.253 mi.)	AW504	530
KIRK J T	1539 4TH ST E	WNW 1/4 - 1/2 (0.255 mi.)	AO509	533
Database: EDR Hist Auto, Date of Government Version: 02/20/2007				
KIRK J T	1539 4TH ST	WNW 1/4 - 1/2 (0.255 mi.)	AO510	533
Database: EDR Hist Auto, Date of Government Version: 02/20/2007				
SMITH HUBERT RICHFIE	229 COLORADO AVE	W 1/4 - 1/2 (0.257 mi.)	AT512	534
Database: EDR Hist Auto, Date of Government Version: 02/20/2007				
HASTINGS CHEVROLET C	209 COLORADO AVE	W 1/4 - 1/2 (0.260 mi.)	AT513	534
Database: EDR Hist Auto, Date of Government Version: 02/20/2007				
FRAWLEY HAROLD	133 PICO BLVD	SSW 1/4 - 1/2 (0.262 mi.)	AR517	538
Database: EDR Hist Auto, Date of Government Version: 02/20/2007				
SANTA MONICA RADIATO	1537 LINCOLN BLVD	NNW 1/4 - 1/2 (0.269 mi.)	AW529	547
Database: EDR Hist Auto, Date of Government Version: 02/20/2007				
STARTZER O V	111 PICO BLVD	SSW 1/4 - 1/2 (0.271 mi.)	AR530	548
Database: EDR Hist Auto, Date of Government Version: 02/20/2007				
MASON N M	105 PICO BLVD	SSW 1/4 - 1/2 (0.273 mi.)	AR532	550
Database: EDR Hist Auto, Date of Government Version: 02/20/2007				
GRETERMAN BERT	1534 LINCOLN BLVD	NNW 1/4 - 1/2 (0.273 mi.)	AW536	553
Database: EDR Hist Auto, Date of Government Version: 02/20/2007				
KING PAUL	1524 2ND	W 1/4 - 1/2 (0.283 mi.)	BD550	564
Database: EDR Hist Auto, Date of Government Version: 02/20/2007				
SPAFFORD S GARAGE	1522 2ND ST	W 1/4 - 1/2 (0.283 mi.)	BD551	564
Database: EDR Hist Auto, Date of Government Version: 02/20/2007				
KING PAUL	1524 2ND ST	W 1/4 - 1/2 (0.283 mi.)	BD552	564
Database: EDR Hist Auto, Date of Government Version: 02/20/2007				
LINCOLN AUTO REPAIR	1522 LINCOLN BLVD	NNW 1/4 - 1/2 (0.288 mi.)	AW557	567
Database: EDR Hist Auto, Date of Government Version: 02/20/2007				
SHORT R E	2300 LINCOLN BLVD	ESE 1/4 - 1/2 (0.290 mi.)	BF560	569
Database: EDR Hist Auto, Date of Government Version: 02/20/2007				
STOUT E K	2302 4TH ST	SSE 1/4 - 1/2 (0.290 mi.)	BG562	569
Database: EDR Hist Auto, Date of Government Version: 02/20/2007				
STOUT E K	2302 4TH (OP)	SSE 1/4 - 1/2 (0.290 mi.)	BG563	570
Database: EDR Hist Auto, Date of Government Version: 02/20/2007				
BEARD J W	1515 4TH ST	WNW 1/4 - 1/2 (0.290 mi.)	BE564	570
Database: EDR Hist Auto, Date of Government Version: 02/20/2007				
BEARD J W	1515 4TH ST E	WNW 1/4 - 1/2 (0.290 mi.)	BE565	570
Database: EDR Hist Auto, Date of Government Version: 02/20/2007				
Not reported	1020 COLORADO AVE	N 1/4 - 1/2 (0.297 mi.)	AX600	611
FORD SHOP	119 COLORADO AVE	W 1/4 - 1/2 (0.303 mi.)	BD622	624
Database: EDR Hist Auto, Date of Government Version: 02/20/2007				
WARKENTIEN CHAS H	1631 OCEAN AVE	WSW 1/4 - 1/2 (0.305 mi.)	BB624	626
Database: EDR Hist Auto, Date of Government Version: 02/20/2007				
PATH ROBT	1048 PICO BLVD	ENE 1/4 - 1/2 (0.312 mi.)	BC649	645
Database: EDR Hist Auto, Date of Government Version: 02/20/2007				

EXECUTIVE SUMMARY

Lower Elevation	Address	Direction / Distance	Map ID	Page
Not reported	1007 PACIFIC ST	E 1/4 - 1/2 (0.317 mi.)	BR653	649
HEADY W M	532 BROADWAY SM	NW 1/4 - 1/2 (0.318 mi.)	BK654	649
Database: EDR Hist Auto, Date of Government Version: 02/20/2007				
GETTMAN DUANE	532 BROADWAY	NW 1/4 - 1/2 (0.318 mi.)	BK655	650
Database: EDR Hist Auto, Date of Government Version: 02/20/2007				
Not reported	21 PICO BLVD	SW 1/4 - 1/2 (0.320 mi.)	BM657	651
COMPTON L 0	414 BROADWAY	WNW 1/4 - 1/2 (0.321 mi.)	BT663	656
Database: EDR Hist Auto, Date of Government Version: 02/20/2007				
RIO GRANDE GAS & OIL	602 BROADWAY	NW 1/4 - 1/2 (0.326 mi.)	BK670	664
Database: EDR Hist Auto, Date of Government Version: 02/20/2007				
KING C	1 10901 PICO BLVD	SW 1/4 - 1/2 (0.326 mi.)	BM673	666
Database: EDR Hist Auto, Date of Government Version: 02/20/2007				
COTLOW WM	1502 LINCOLN BLVD	NNW 1/4 - 1/2 (0.330 mi.)	BV679	672
Database: EDR Hist Auto, Date of Government Version: 02/20/2007				
JACK & DON S TEXACO	2307 LINCOLN BLVD	ESE 1/4 - 1/2 (0.334 mi.)	BF684	683
Database: EDR Hist Auto, Date of Government Version: 02/20/2007				
HARDEE BEE	2321 LINCOLN BLVD	ESE 1/4 - 1/2 (0.340 mi.)	BF696	699
Database: EDR Hist Auto, Date of Government Version: 02/20/2007				
ROYSTON H B	2301 MAIN ST	S 1/4 - 1/2 (0.341 mi.)	BO703	708
Database: EDR Hist Auto, Date of Government Version: 02/20/2007				
EISENHART R E	802 BROADWAY	NNW 1/4 - 1/2 (0.341 mi.)	BV707	710
Database: EDR Hist Auto, Date of Government Version: 02/20/2007				
BROADWAY GARAGE	314 BROADWAY	WNW 1/4 - 1/2 (0.343 mi.)	CB714	714
Database: EDR Hist Auto, Date of Government Version: 02/20/2007				
WAGNER A B	810-812 BROADWAY	NNW 1/4 - 1/2 (0.346 mi.)	BV720	719
Database: EDR Hist Auto, Date of Government Version: 02/20/2007				
WAGNER A B	810-812 BROADWAY S	NNW 1/4 - 1/2 (0.346 mi.)	BV721	719
Database: EDR Hist Auto, Date of Government Version: 02/20/2007				
Not reported	2311 LINCOLN BLVD	ESE 1/4 - 1/2 (0.348 mi.)	CF727	722
Database: EDR Hist Auto, Date of Government Version: 02/20/2007				
GRIGSBY JESSE	401 BROADWAY CT	WNW 1/4 - 1/2 (0.349 mi.)	BT735	728
Database: EDR Hist Auto, Date of Government Version: 02/20/2007				
BRYAN RALPH	401 BROADWAY	WNW 1/4 - 1/2 (0.349 mi.)	BT736	729
Database: EDR Hist Auto, Date of Government Version: 02/20/2007				
WILLETT M J	2322 MAIN ST	S 1/4 - 1/2 (0.350 mi.)	BO739	731
Database: EDR Hist Auto, Date of Government Version: 02/20/2007				
VANCE J V	2322 MAIN ST	S 1/4 - 1/2 (0.350 mi.)	BO740	731
Database: EDR Hist Auto, Date of Government Version: 02/20/2007				
Not reported	1520 2ND ST	W 1/4 - 1/2 (0.352 mi.)	CE742	732
LAING-MYERS	1516 2ND ST	W 1/4 - 1/2 (0.354 mi.)	CE749	738
Database: EDR Hist Auto, Date of Government Version: 02/20/2007				
Not reported	2317 LINCOLN BLVD	ESE 1/4 - 1/2 (0.356 mi.)	CF754	741
WYCKOFF D K	1512 2ND	W 1/4 - 1/2 (0.357 mi.)	CE765	753
Database: EDR Hist Auto, Date of Government Version: 02/20/2007				
WYCKOFF DON	1512 2ND ST	W 1/4 - 1/2 (0.357 mi.)	CE766	753
Database: EDR Hist Auto, Date of Government Version: 02/20/2007				
SANTA MONICA GARAGE	1537 OCEAN AV	W 1/4 - 1/2 (0.361 mi.)	CE775	757
Database: EDR Hist Auto, Date of Government Version: 02/20/2007				

Lower Elevation	Address	Direction / Distance	Map ID	Page
Not reported	1453 LINCOLN BLVD	NNW 1/4 - 1/2 (0.363 mi.)	BV779	762
WATSON B J	2323 LINCOLN BLVD	ESE 1/4 - 1/2 (0.367 mi.)	CF784	765
Database: EDR Hist Auto, Date of Government Version: 02/20/2007				
Not reported	2400 LINCOLN BLVD	ESE 1/4 - 1/2 (0.372 mi.)	CF794	773
WYCKOFF DON	1512 2D	W 1/4 - 1/2 (0.372 mi.)	CE795	773
Database: EDR Hist Auto, Date of Government Version: 02/20/2007				
Not reported	227 BROADWAY	WNW 1/4 - 1/2 (0.373 mi.)	CG796	774
ARMITAGE WM	2401 LINCOLN BLVD	ESE 1/4 - 1/2 (0.373 mi.)	CF797	774
Database: EDR Hist Auto, Date of Government Version: 02/20/2007				

EDR Hist Cleaner: EDR has searched selected national collections of business directories and has collected listings of potential dry cleaner sites that were available to EDR researchers. EDR's review was limited to those categories of sources that might, in EDR's opinion, include dry cleaning establishments. The categories reviewed included, but were not limited to dry cleaners, cleaners, laundry, laundromat, cleaning/laundry, wash & dry etc. This database falls within a category of information EDR classifies as "High Risk Historical Records", or HRHR. EDR's HRHR effort presents unique and sometimes proprietary data about past sites and operations that typically create environmental concerns, but may not show up in current government records searches.

A review of the EDR Hist Cleaner list, as provided by EDR, has revealed that there are 88 EDR Hist Cleaner sites within approximately 0.375 miles of the target property.

Equal/Higher Elevation	Address	Direction / Distance	Map ID	Page
Not reported	1827 7TH ST	E 0 - 1/8 (0.019 mi.)	G29	50
Not reported	621 STRAND ST	SE 1/8 - 1/4 (0.240 mi.)	472	509
MAXWELL NELSON CARPE	1649 11TH ST E	NNE 1/4 - 1/2 (0.311 mi.)	BH639	638
Database: EDR Hist Cleaner, Date of Government Version: 02/20/2007				
CARPET AND RUG CLEAN	1649 11TH CT	NNE 1/4 - 1/2 (0.311 mi.)	BH640	638
Database: EDR Hist Cleaner, Date of Government Version: 02/20/2007				
MAXWELL RUG CLEANERS	1649 11TH ST	NNE 1/4 - 1/2 (0.311 mi.)	BH641	639
Database: EDR Hist Cleaner, Date of Government Version: 02/20/2007				
FLUTY CLEANERS	1201 OLYMPIC BLVD	NNE 1/4 - 1/2 (0.370 mi.)	CD788	769
Database: EDR Hist Cleaner, Date of Government Version: 02/20/2007				
Not reported	926 BROADWAY	N 1/4 - 1/2 (0.374 mi.)	CJ804	778

Lower Elevation	Address	Direction / Distance	Map ID	Page
WATERMAN W M	508 PICO BLVD	SSE 0 - 1/8 (0.007 mi.)	C9	23
Database: EDR Hist Cleaner, Date of Government Version: 02/20/2007				
WATERMAN W M	508 PICO BLVD	SSE 0 - 1/8 (0.012 mi.)	C14	27
Database: EDR Hist Cleaner, Date of Government Version: 02/20/2007				
ELITE HAND LAUNDRY	1804 LINCOLN BLVD	NE 0 - 1/8 (0.044 mi.)	I63	83
Database: EDR Hist Cleaner, Date of Government Version: 02/20/2007				
KLASSON J A	1711 LINCOLN BLVD	NNE 0 - 1/8 (0.044 mi.)	E64	84
Database: EDR Hist Cleaner, Date of Government Version: 02/20/2007				
Not reported	1803 LINCOLN BLVD	NE 0 - 1/8 (0.052 mi.)	I73	92
BARNETT BROS	1848 LINCOLN BLVD	E 0 - 1/8 (0.061 mi.)	M92	108
Database: EDR Hist Cleaner, Date of Government Version: 02/20/2007				
MILLS W B	1824 LINCOLN BLVD	ENE 0 - 1/8 (0.064 mi.)	G103	125
Database: EDR Hist Cleaner, Date of Government Version: 02/20/2007				

EXECUTIVE SUMMARY

Lower Elevation	Address	Direction / Distance	Map ID	Page
PARKER J O	1717 7TH	NNW 0 - 1/8 (0.074 mi.)	K120	148
Database: EDR Hist Cleaner, Date of Government Version: 02/20/2007				
PARKER J O	1717 7TH ST	NNW 0 - 1/8 (0.074 mi.)	K121	148
Database: EDR Hist Cleaner, Date of Government Version: 02/20/2007				
ELLIOTT & SORENSON	1827 LINCOLN BLVD	ENE 0 - 1/8 (0.085 mi.)	I136	163
Database: EDR Hist Cleaner, Date of Government Version: 02/20/2007				
Not reported	1833 LINCOLN BLVD	ENE 0 - 1/8 (0.092 mi.)	M145	175
Not reported	1908 LINCOLN BLVD	E 0 - 1/8 (0.093 mi.)	P151	180
Not reported	1865 LINCOLN BLVD	E 0 - 1/8 (0.093 mi.)	M154	184
LUSCH J W	1910 LINCOLN BLVD	E 0 - 1/8 (0.095 mi.)	P155	184
Database: EDR Hist Cleaner, Date of Government Version: 02/20/2007				
Not reported	2019 5TH ST	SSE 0 - 1/8 (0.119 mi.)	S174	208
BLUE BIRD LAUNDRY	814 PICO BLVD	E 1/8 - 1/4 (0.127 mi.)	P179	212
Database: EDR Hist Cleaner, Date of Government Version: 02/20/2007				
NELSON NORMAN	823 PICO BLVD	E 1/8 - 1/4 (0.132 mi.)	P195	232
Database: EDR Hist Cleaner, Date of Government Version: 02/20/2007				
DANGELO SALVATORE	830 PICO BLVD	E 1/8 - 1/4 (0.147 mi.)	W220	259
Database: EDR Hist Cleaner, Date of Government Version: 02/20/2007				
Not reported	2003 LINCOLN BLVD	ESE 1/8 - 1/4 (0.153 mi.)	U230	271
Database: EDR Hist Cleaner, Date of Government Version: 02/20/2007				
MONICA DANGELO SALVA	836 PICO BLVD	E 1/8 - 1/4 (0.156 mi.)	W232	273
Database: EDR Hist Cleaner, Date of Government Version: 02/20/2007				
MONICA DANGELO SALVA	836 PICO	E 1/8 - 1/4 (0.156 mi.)	W233	273
Database: EDR Hist Cleaner, Date of Government Version: 02/20/2007				
NYBERG S UNIQUE LAUN	828 PICO BLVD	E 1/8 - 1/4 (0.159 mi.)	W242	290
Database: EDR Hist Cleaner, Date of Government Version: 02/20/2007				
PANSCIK G T	1649 9TH	N 1/8 - 1/4 (0.171 mi.)	X257	308
Database: EDR Hist Cleaner, Date of Government Version: 02/20/2007				
FLAXMAN J N	2043 LINCOLN BLVD	ESE 1/8 - 1/4 (0.182 mi.)	AF285	354
Database: EDR Hist Cleaner, Date of Government Version: 02/20/2007				
LIOTTA ANTONIO	1619 LINCOLN BLVD	NNW 1/8 - 1/4 (0.183 mi.)	AE286	354
Database: EDR Hist Cleaner, Date of Government Version: 02/20/2007				
FLAXMAN J M	2045 LINCOLN BLVD	ESE 1/8 - 1/4 (0.183 mi.)	AF287	355
Database: EDR Hist Cleaner, Date of Government Version: 02/20/2007				
GAGLIARDI ROCCO	205 BAY	SSW 1/8 - 1/4 (0.184 mi.)	AG289	357
Database: EDR Hist Cleaner, Date of Government Version: 02/20/2007				
CAPLAN SAML	1921 MAIN ST	SSW 1/8 - 1/4 (0.191 mi.)	AB299	364
Database: EDR Hist Cleaner, Date of Government Version: 02/20/2007				
BRESLOFF MOREY	1925 MAIN ST	SSW 1/8 - 1/4 (0.191 mi.)	AB300	364
Database: EDR Hist Cleaner, Date of Government Version: 02/20/2007				
CAPLAN SAML	1921 MAIN	SSW 1/8 - 1/4 (0.194 mi.)	AG309	375
Database: EDR Hist Cleaner, Date of Government Version: 02/20/2007				
REX DRUG CLEANERS	1925 MAIN ST	SSW 1/8 - 1/4 (0.195 mi.)	AG315	378
Database: EDR Hist Cleaner, Date of Government Version: 02/20/2007				
FULLERSON S G	702 COLORADO AVE	NNW 1/8 - 1/4 (0.199 mi.)	Z320	381
Database: EDR Hist Cleaner, Date of Government Version: 02/20/2007				
PACIFIC DYE WORKS	710 COLORADO AVE	NNW 1/8 - 1/4 (0.199 mi.)	Z321	381
Database: EDR Hist Cleaner, Date of Government Version: 02/20/2007				

EXECUTIVE SUMMARY

Lower Elevation	Address	Direction / Distance	Map ID	Page
VINES DRY CLEANERS	2101 LINCOLN BLVD	ESE 1/8 - 1/4 (0.204 mi.)	AF328	387
Database: EDR Hist Cleaner, Date of Government Version: 02/20/2007				
BERRY S MATTRESS FAC	1660-1662 10TH CT	NNE 1/8 - 1/4 (0.204 mi.)	AK329	388
Database: EDR Hist Cleaner, Date of Government Version: 02/20/2007				
BERRY S MATTRESS FAC	1660-1662 10TH ST	NNE 1/8 - 1/4 (0.204 mi.)	AK330	388
Database: EDR Hist Cleaner, Date of Government Version: 02/20/2007				
NOBLE DRY CLEANERS	2011 MAIN ST	SSW 1/8 - 1/4 (0.207 mi.)	AG359	414
Database: EDR Hist Cleaner, Date of Government Version: 02/20/2007				
RABINOW AL	936 PICO BLVD	E 1/8 - 1/4 (0.209 mi.)	366	421
Database: EDR Hist Cleaner, Date of Government Version: 02/20/2007				
MOORE S	321 COLORADO AVE	WNW 1/8 - 1/4 (0.219 mi.)	AO413	465
Database: EDR Hist Cleaner, Date of Government Version: 02/20/2007				
MC WILLIAMS CONSTANC	1553 4TH	WNW 1/8 - 1/4 (0.220 mi.)	AO420	470
Database: EDR Hist Cleaner, Date of Government Version: 02/20/2007				
MC WILLIAMS CONSTANC	1553 4TH ST	WNW 1/8 - 1/4 (0.225 mi.)	AM428	475
Database: EDR Hist Cleaner, Date of Government Version: 02/20/2007				
DEL MAR CLEANERS & T	152 PICO BLVD	SSW 1/8 - 1/4 (0.228 mi.)	AR439	486
Database: EDR Hist Cleaner, Date of Government Version: 02/20/2007				
DE SOUSA M A	152 PICO BLVD	SSW 1/8 - 1/4 (0.228 mi.)	AR440	486
Database: EDR Hist Cleaner, Date of Government Version: 02/20/2007				
AMERICAN CLEANING WO	1548 4TH ST E	WNW 1/8 - 1/4 (0.228 mi.)	AO441	486
Database: EDR Hist Cleaner, Date of Government Version: 02/20/2007				
SIGRIST J G	1548 4TH ANITA DR	WNW 1/8 - 1/4 (0.228 mi.)	AO442	487
Database: EDR Hist Cleaner, Date of Government Version: 02/20/2007				
AMERICAN CLEANING WO	1548 4TH ST	WNW 1/8 - 1/4 (0.228 mi.)	AO443	487
Database: EDR Hist Cleaner, Date of Government Version: 02/20/2007				
MONICA HOLLYWOOD BR	1749 OCEAN AVE	SW 1/8 - 1/4 (0.234 mi.)	AS457	497
Database: EDR Hist Cleaner, Date of Government Version: 02/20/2007				
HOWLETT A J	1743 OCEAN AVE	SW 1/8 - 1/4 (0.234 mi.)	AS458	498
Database: EDR Hist Cleaner, Date of Government Version: 02/20/2007				
SEASIDE AUTOMATIC LA	1717 OCEAN AVE	SW 1/8 - 1/4 (0.242 mi.)	AU484	516
Database: EDR Hist Cleaner, Date of Government Version: 02/20/2007				
LINCOLN CLEANERS & D	2205 LINCOLN BLVD	ESE 1/8 - 1/4 (0.245 mi.)	AV487	517
Database: EDR Hist Cleaner, Date of Government Version: 02/20/2007				
TURTON CLARA	1828 OCEAN AVE	SW 1/4 - 1/2 (0.262 mi.)	AR516	537
Database: EDR Hist Cleaner, Date of Government Version: 02/20/2007				
HENDRICKSON ALTON	1535 4TH	WNW 1/4 - 1/2 (0.264 mi.)	AO520	541
Database: EDR Hist Cleaner, Date of Government Version: 02/20/2007				
HENDRICKSON ALTON	1535 4TH ST	WNW 1/4 - 1/2 (0.264 mi.)	AO521	541
Database: EDR Hist Cleaner, Date of Government Version: 02/20/2007				
AND	1534 LINCOLN BLVD	NNW 1/4 - 1/2 (0.273 mi.)	AW542	558
Database: EDR Hist Cleaner, Date of Government Version: 02/20/2007				
Not reported	1530 LINCOLN BLVD	NNW 1/4 - 1/2 (0.279 mi.)	AW547	562
COLE LILLIE MRS	1521 4TH ST E	WNW 1/4 - 1/2 (0.285 mi.)	BE553	564
Database: EDR Hist Cleaner, Date of Government Version: 02/20/2007				
COLE LILLIE MRS	1521 4TH	WNW 1/4 - 1/2 (0.285 mi.)	BE554	564
Database: EDR Hist Cleaner, Date of Government Version: 02/20/2007				

EXECUTIVE SUMMARY

Lower Elevation	Address	Direction / Distance	Map ID	Page
CLEANRITE DYE WORKS	1509 4TH	WNW 1/4 - 1/2 (0.296 mi.)	BE597	610
Database: EDR Hist Cleaner, Date of Government Version: 02/20/2007				
CLEANRITE DYE WORKS	1509 4TH ST	WNW 1/4 - 1/2 (0.296 mi.)	BE598	610
Database: EDR Hist Cleaner, Date of Government Version: 02/20/2007				
PACIFIC VIEW CLEANER	1654 OCEAN AVE	WSW 1/4 - 1/2 (0.296 mi.)	BB599	610
Database: EDR Hist Cleaner, Date of Government Version: 02/20/2007				
BRADLEY F E	1507 4TH ST E	WNW 1/4 - 1/2 (0.298 mi.)	BE602	612
Database: EDR Hist Cleaner, Date of Government Version: 02/20/2007				
SANTA MONICA HAT WOR	1507 4TH,	WNW 1/4 - 1/2 (0.298 mi.)	BE603	612
Database: EDR Hist Cleaner, Date of Government Version: 02/20/2007				
SANTA MONICA HAT WOR	1507 4TH ST	WNW 1/4 - 1/2 (0.298 mi.)	BE604	613
Database: EDR Hist Cleaner, Date of Government Version: 02/20/2007				
PACIFIC SOFT WATER L	1558 10TH ST E	N 1/4 - 1/2 (0.299 mi.)	BA613	620
Database: EDR Hist Cleaner, Date of Government Version: 02/20/2007				
PACIFIC SOFT WATER L	1558 10TH ST	N 1/4 - 1/2 (0.299 mi.)	BA614	620
Database: EDR Hist Cleaner, Date of Government Version: 02/20/2007				
PACIFIC SOFT WATER L	1558 10TH CT	N 1/4 - 1/2 (0.299 mi.)	BA618	622
Database: EDR Hist Cleaner, Date of Government Version: 02/20/2007				
MC CALL C H	416 BROADWAY	WNW 1/4 - 1/2 (0.321 mi.)	BT660	655
Database: EDR Hist Cleaner, Date of Government Version: 02/20/2007				
MC CALL C H	416 BROADWAY ST	WNW 1/4 - 1/2 (0.321 mi.)	BT661	656
Database: EDR Hist Cleaner, Date of Government Version: 02/20/2007				
GINTER J R	414 BROADWAY	WNW 1/4 - 1/2 (0.321 mi.)	BT662	656
Database: EDR Hist Cleaner, Date of Government Version: 02/20/2007				
KLASSON JOHN	2303 LINCOLN BLVD	ESE 1/4 - 1/2 (0.323 mi.)	BF666	659
Database: EDR Hist Cleaner, Date of Government Version: 02/20/2007				
BUTLER I L	2331 4TH	SSE 1/4 - 1/2 (0.341 mi.)	702	707
Database: EDR Hist Cleaner, Date of Government Version: 02/20/2007				
PACIFIC DYE WORKS	321 BROADWAY	WNW 1/4 - 1/2 (0.341 mi.)	CB706	710
Database: EDR Hist Cleaner, Date of Government Version: 02/20/2007				
DE LUXE CLEANERS	317 BROADWAY ST	WNW 1/4 - 1/2 (0.342 mi.)	CB711	713
Database: EDR Hist Cleaner, Date of Government Version: 02/20/2007				
MILLER DELLA MRS	317 BROADWAY	WNW 1/4 - 1/2 (0.342 mi.)	CB712	713
Database: EDR Hist Cleaner, Date of Government Version: 02/20/2007				
Not reported	1460 4TH ST	WNW 1/4 - 1/2 (0.348 mi.)	BT732	725
GREENBERG MORRIS	1460 LINCOLN BLVD	NNW 1/4 - 1/2 (0.355 mi.)	BV751	739
Database: EDR Hist Cleaner, Date of Government Version: 02/20/2007				
WING LEE	301 BROADWAY CT	WNW 1/4 - 1/2 (0.356 mi.)	CG755	742
Database: EDR Hist Cleaner, Date of Government Version: 02/20/2007				
TSUKAMOTO NOBORU	1508 2ND ST	W 1/4 - 1/2 (0.359 mi.)	CE770	755
Database: EDR Hist Cleaner, Date of Government Version: 02/20/2007				
TSUKAMOTO NOBORU	1508 2ND	W 1/4 - 1/2 (0.359 mi.)	CE771	755
Database: EDR Hist Cleaner, Date of Government Version: 02/20/2007				
CAPLAN SAMI	224 BROADWAY	W 1/4 - 1/2 (0.373 mi.)	CG803	778
Database: EDR Hist Cleaner, Date of Government Version: 02/20/2007				
CARUSO MICHI	222 BROADWAY	W 1/4 - 1/2 (0.374 mi.)	CG807	782
Database: EDR Hist Cleaner, Date of Government Version: 02/20/2007				

EXECUTIVE SUMMARY

EDR RECOVERED GOVERNMENT ARCHIVES

Exclusive Recovered Govt. Archives

CA RGA LUST: The EDR Recovered Government Archive Leaking Underground Storage Tank database provides a list of LUST incidents derived from historical databases and includes many records that no longer appear in current government lists. Compiled from Records formerly available from the State Water Resources Control Board in California.

A review of the CA RGA LUST list, as provided by EDR, has revealed that there are 45 CA RGA LUST sites within approximately 0.375 miles of the target property.

Equal/Higher Elevation	Address	Direction / Distance	Map ID	Page
PACIFICA EQUITIES, L	1639 11TH ST.	NNE 1/4 - 1/2 (0.312 mi.)	BQ647	643

Lower Elevation	Address	Direction / Distance	Map ID	Page
CHEVRON #9-9266	1732 LINCOLN BLVD	NNE 0 - 1/8 (0.016 mi.)	E15	28
LET 'EM EAT CAKE	1804 LINCOLN BLVD	NE 0 - 1/8 (0.026 mi.)	B39	53
ARCO #1946	332 PICO BLVD.	S 0 - 1/8 (0.038 mi.)	H45	56
ARCO #1946	332 PICO BLVD	S 0 - 1/8 (0.038 mi.)	H51	72
ARCO S.S. #1946	332 PICO BLVD.	S 0 - 1/8 (0.038 mi.)	H52	73
U-HAUL CENTER SANTA	1747 LINCOLN BLVD.	NNE 0 - 1/8 (0.044 mi.)	E66	85
U-HAUL CENTER SANTA	1747 LINCOLN BLVD	NNE 0 - 1/8 (0.044 mi.)	E68	87
SHELL SERVICE STATIO	1866 LINCOLN BLVD	E 0 - 1/8 (0.062 mi.)	M99	122
WORLD OIL #16	1801 LINCOLN BLVD	NE 0 - 1/8 (0.066 mi.)	I106	135
WORLD OIL STATION #1	1801 LINCOLN BLVD	NE 0 - 1/8 (0.066 mi.)	I109	138
FIRESTONE	1817 LINCOLN BLVD.	ENE 0 - 1/8 (0.077 mi.)	I127	156
FIRESTONE	1817 LINCOLN BLVD	ENE 0 - 1/8 (0.077 mi.)	I130	158
FIRESTONE SERVICE CE	1817 LINCOLN BLVD	ENE 0 - 1/8 (0.077 mi.)	I132	160
STATE TRANSMISSION	1833 LINCOLN BLVD	ENE 0 - 1/8 (0.092 mi.)	M146	175
PAUL'S TRANSIMISSION	825 OLYMPIC BLVD	NNE 0 - 1/8 (0.116 mi.)	R168	199
PAUL'S TRANSMISSION	825 OLYMPIC BLVD	NNE 0 - 1/8 (0.116 mi.)	R171	207
LINCOLN-PICO PARTNER	1911 LINCOLN BLVD.	E 0 - 1/8 (0.120 mi.)	P175	208
ARGO REALTY PROPERTY	1661 LINCOLN BLVD	N 0 - 1/8 (0.124 mi.)	R177	210
SANTA MONICA POLICE	1685 MAIN ST.	WSW 1/8 - 1/4 (0.147 mi.)	T210	247
SANTA MONICA POLICE	1685 MAIN ST	WSW 1/8 - 1/4 (0.147 mi.)	T216	255
METROPOLITAN CLEANER	2003 LINCOLN BLVD	ESE 1/8 - 1/4 (0.153 mi.)	U228	269
LINCOLN CAR WASH	1624 LINCOLN BLVD	NNW 1/8 - 1/4 (0.164 mi.)	Z250	300
TRANSPORTATION FACIL	1620 006TH ST.	NW 1/8 - 1/4 (0.172 mi.)	AD261	311
TRANSPORTATION FACIL	1620 006TH ST	NW 1/8 - 1/4 (0.172 mi.)	AD264	316
SANTA MONICA MUNICIP	1620 6TH STREET	NW 1/8 - 1/4 (0.172 mi.)	AD265	316
WERTZ BROTHERS	1613 LINCOLN BLVD.	N 1/8 - 1/4 (0.188 mi.)	AE293	360
WERTZ BROTHERS	1613 LINCOLN BLVD	N 1/8 - 1/4 (0.188 mi.)	AE294	360
WERTZ BROTHERS, INC.	1613 LINCOLN BLVD	N 1/8 - 1/4 (0.188 mi.)	AE295	361
AL-SAL OIL #9	2120 LINCOLN BLVD	ESE 1/8 - 1/4 (0.207 mi.)	AF351	401
AL-SAL OIL CO, INC #	2120 LINCOLN BLVD	ESE 1/8 - 1/4 (0.207 mi.)	AF353	401
NASA OIL COMPANY	2120 LINCOLN BLVD	ESE 1/8 - 1/4 (0.207 mi.)	AF357	405
PIONEER BOULANGERIE	2012 MAIN ST	SSW 1/8 - 1/4 (0.221 mi.)	AG425	474
SEARS	302 COLORADO AVE	W 1/8 - 1/4 (0.227 mi.)	AO431	478
SEARS, ROEBUCK & CO.	302 COLORADO AVE.	W 1/8 - 1/4 (0.227 mi.)	AO432	478
SEARS, ROEBUCK & CO.	302 COLORADO AVE	W 1/8 - 1/4 (0.227 mi.)	AO433	479
SEARS RETAIL CENTER	302 COLORADO AVE.	W 1/8 - 1/4 (0.227 mi.)	AO434	479
TUNE UP MASTERS #5	1534 LINCOLN BLVD.	NNW 1/4 - 1/2 (0.273 mi.)	AW534	553
TUNE UP MASTERS SHOP	1534 LINCOLN BLVD	NNW 1/4 - 1/2 (0.273 mi.)	AW535	553
TUNE UP MASTERS #5	1534 LINCOLN BLVD	NNW 1/4 - 1/2 (0.273 mi.)	AW540	557

EXECUTIVE SUMMARY


Lower Elevation	Address	Direction / Distance	Map ID	Page
VONS STORE #262	1522 LINCOLN BLVD	NNW 1/4 - 1/2 (0.288 mi.)	AW556	567
INSTA-TUNE	2307 LINCOLN BLVD	ESE 1/4 - 1/2 (0.334 mi.)	BF686	685
KURUMAYA USA, INC.	1535-1537 OCEAN AVE	W 1/4 - 1/2 (0.373 mi.)	CE799	774
KURUMAYA USA, INC.	1535-1537 OCEAN AVE.	W 1/4 - 1/2 (0.373 mi.)	CE801	777
KURUMAYA USA INC	1535 OCEAN AVE	W 1/4 - 1/2 (0.373 mi.)	CE802	777

EXECUTIVE SUMMARY

Due to poor or inadequate address information, the following sites were not mapped. Count: 5 records.

Site Name	Database(s)
PICO-LINCOLN PARTNERSHIP, LLC	CA ENVIROSTOR, CA VCP
SANTA MONICA POLICE DEPARTMENT	CA HAZNET
CITY OF SANTA MONICA PUBLIC SAFETY	CA HAZNET
PARK HYATT SANTA MONICA HOTEL	CA HAZNET
SANTA MONICA RRCYCLING SITE	CA WDS

OVERVIEW MAP - 4735913.2S

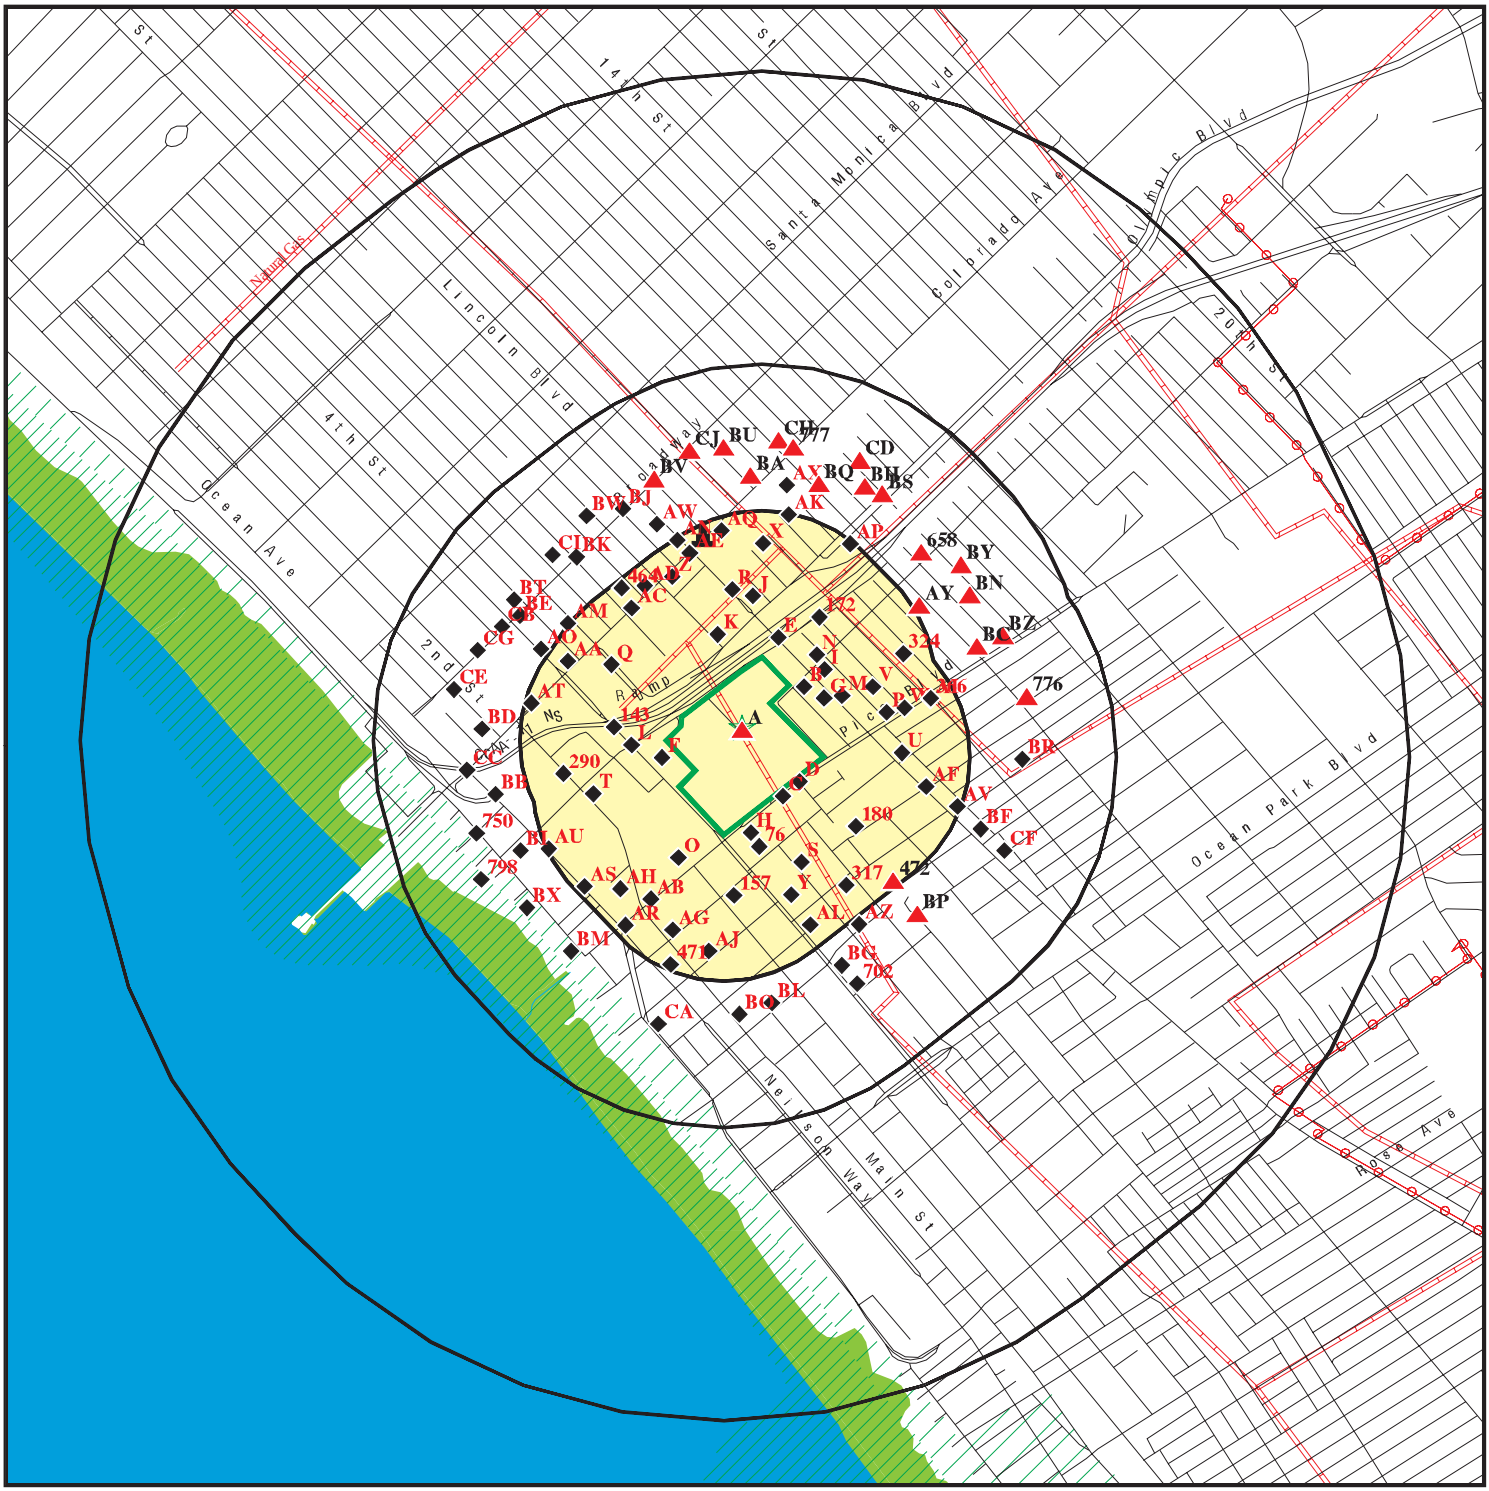


- Target Property
- Sites at elevations higher than or equal to the target property
- Sites at elevations lower than the target property
- Manufactured Gas Plants
- National Priority List Sites
- Dept. Defense Sites
- Indian Reservations BIA
- Power transmission lines
- Pipelines
- 100-year flood zone
- 500-year flood zone
- National Wetland Inventory
- State Wetlands
- Areas of Concern

This report includes Interactive Map Layers to display and/or hide map information. The legend includes only those icons for the default map view.

SITE NAME:	Santa Monica High School	CLIENT:	Leighton Consulting
ADDRESS:	601 Pico Boulevard Santa Monica CA 90401	CONTACT:	Julie Harriman
LAT/LONG:	34.012389 / 118.486711	INQUIRY #:	4735913.2s
		DATE:	September 26, 2016 9:22 am

Copyright © 2016 EDR, Inc. © 2015 TomTom Rel. 2015.

DETAIL MAP - 4735913.2S

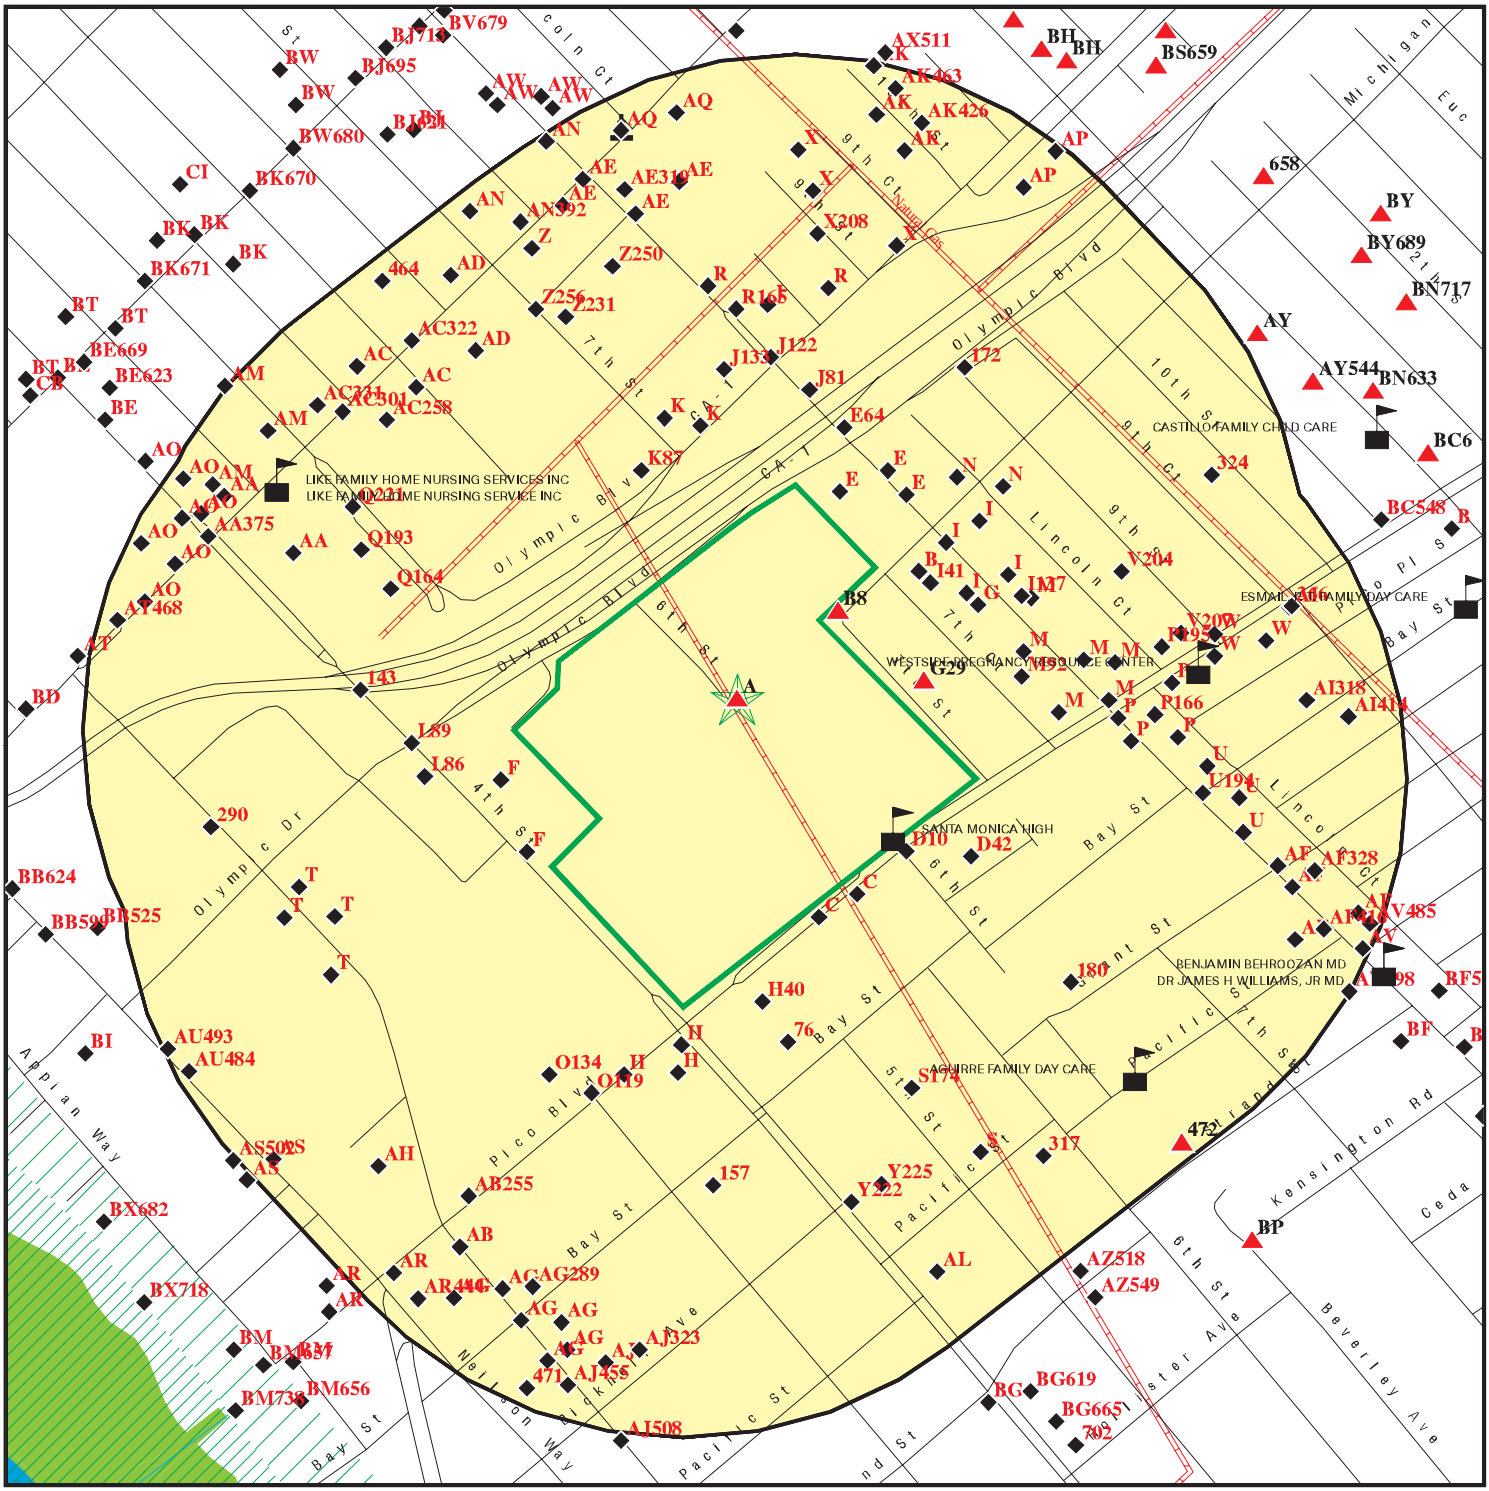

- Target Property
- Sites at elevations higher than or equal to the target property
- Sites at elevations lower than the target property
- Manufactured Gas Plants
- Sensitive Receptors
- National Priority List Sites
- Dept. Defense Sites
- Indian Reservations BIA
- Pipelines
- 100-year flood zone
- 500-year flood zone
- National Wetland Inventory
- State Wetlands
- Areas of Concern

This report includes Interactive Map Layers to display and/or hide map information. The legend includes only those icons for the default map view.

SITE NAME:	Santa Monica High School	CLIENT:	Leighton Consulting
ADDRESS:	601 Pico Boulevard Santa Monica CA 90401	CONTACT:	Julie Harriman
LAT/LONG:	34.012389 / 118.486711	INQUIRY #:	4735913.2s
		DATE:	September 26, 2016 9:23 am

Copyright © 2016 EDR, Inc. © 2015 TomTom Rel. 2015.

MAP FINDINGS SUMMARY

Database	Search Distance (Miles)	Target Property	< 1/8	1/8 - 1/4	1/4 - 1/2	1/2 - 1	> 1	Total Plotted
STANDARD ENVIRONMENTAL RECORDS								
Federal NPL site list								
NPL	0.375		0	0	0	NR	NR	0
Proposed NPL	0.375		0	0	0	NR	NR	0
NPL LIENS	0.375		0	0	0	NR	NR	0
Federal Delisted NPL site list								
Delisted NPL	0.375		0	0	0	NR	NR	0
Federal CERCLIS list								
FEDERAL FACILITY	0.375		0	0	0	NR	NR	0
SEMS	0.375		0	0	0	NR	NR	0
Federal CERCLIS NFRAP site list								
SEMS-ARCHIVE	0.375		0	1	0	NR	NR	1
Federal RCRA CORRACTS facilities list								
CORRACTS	0.375		0	0	0	NR	NR	0
Federal RCRA non-CORRACTS TSD facilities list								
RCRA-TSDF	0.375		0	0	0	NR	NR	0
Federal RCRA generators list								
RCRA-LQG	0.375		1	1	1	NR	NR	3
RCRA-SQG	0.375	1	7	13	13	NR	NR	34
RCRA-CESQG	0.375		0	1	1	NR	NR	2
Federal institutional controls / engineering controls registries								
LUCIS	0.375		0	0	0	NR	NR	0
US ENG CONTROLS	0.375		0	0	0	NR	NR	0
US INST CONTROL	0.375		0	0	0	NR	NR	0
Federal ERNS list								
ERNS	0.375		4	4	8	NR	NR	16
State- and tribal - equivalent NPL								
CA RESPONSE	0.375		0	0	0	NR	NR	0
State- and tribal - equivalent CERCLIS								
CA ENVIROSTOR	0.375	1	0	3	1	NR	NR	5
State and tribal landfill and/or solid waste disposal site lists								
CA SWF/LF	0.375		0	0	0	NR	NR	0
State and tribal leaking storage tank lists								
CA LUST	0.375		15	15	7	NR	NR	37

MAP FINDINGS SUMMARY

Database	Search Distance (Miles)	Target Property	< 1/8	1/8 - 1/4	1/4 - 1/2	1/2 - 1	> 1	Total Plotted
INDIAN LUST	0.375		0	0	0	NR	NR	0
CA SLIC	0.375		1	2	4	NR	NR	7
State and tribal registered storage tank lists								
FEMA UST	0.375		0	0	0	NR	NR	0
CA UST	0.375		3	3	1	NR	NR	7
CA AST	0.375		2	4	1	NR	NR	7
INDIAN UST	0.375		0	0	0	NR	NR	0
State and tribal voluntary cleanup sites								
CA VCP	0.375		0	2	0	NR	NR	2
INDIAN VCP	0.375		0	0	0	NR	NR	0
State and tribal Brownfields sites								
CA BROWNFIELDS	0.375		0	0	0	NR	NR	0
ADDITIONAL ENVIRONMENTAL RECORDS								
Local Brownfield lists								
US BROWNFIELDS	0.375		0	0	0	NR	NR	0
Local Lists of Landfill / Solid Waste Disposal Sites								
CA WMUDS/SWAT	0.375		0	0	0	NR	NR	0
CA SWRCY	0.375		0	0	0	NR	NR	0
CA HAULERS	0.375		0	0	0	NR	NR	0
INDIAN ODI	0.375		0	0	0	NR	NR	0
DEBRIS REGION 9	0.375		0	0	0	NR	NR	0
ODI	0.375		0	0	0	NR	NR	0
Local Lists of Hazardous waste / Contaminated Sites								
CA AOCONCERN	0.375		0	0	0	NR	NR	0
US HIST CDL	0.375		0	0	0	NR	NR	0
CA HIST Cal-Sites	0.375		0	0	0	NR	NR	0
CA SCH	0.375	1	0	0	0	NR	NR	1
CA CDL	0.375		0	0	0	NR	NR	0
CA Toxic Pits	0.375		0	0	0	NR	NR	0
US CDL	0.375		0	0	0	NR	NR	0
Local Lists of Registered Storage Tanks								
CA SWEEPS UST	0.375		7	8	4	NR	NR	19
CA HIST UST	0.375		9	9	2	NR	NR	20
CA FID UST	0.375		6	8	4	NR	NR	18
Local Land Records								
CA LIENS	0.375		0	0	0	NR	NR	0
LIENS 2	0.375		0	0	0	NR	NR	0
CA DEED	0.375		0	0	0	NR	NR	0
Records of Emergency Release Reports								
HMIRS	0.375		0	0	1	NR	NR	1

MAP FINDINGS SUMMARY

Database	Search Distance (Miles)	Target Property	< 1/8	1/8 - 1/4	1/4 - 1/2	1/2 - 1	> 1	Total Plotted
CA CHMIRS	0.375		10	22	27	NR	NR	59
CA LDS	0.375		0	0	0	NR	NR	0
CA MCS	0.375		0	0	0	NR	NR	0
CA SPILLS 90	0.375		0	0	0	NR	NR	0
Other Ascertainable Records								
RCRA NonGen / NLR	0.375		0	0	0	NR	NR	0
FUDS	0.375		0	0	0	NR	NR	0
DOD	0.375		0	0	0	NR	NR	0
SCRD DRYCLEANERS	0.375		0	0	0	NR	NR	0
US FIN ASSUR	0.375		0	0	0	NR	NR	0
EPA WATCH LIST	0.375		0	0	0	NR	NR	0
2020 COR ACTION	0.375		0	0	0	NR	NR	0
TSCA	0.375		0	0	0	NR	NR	0
TRIS	0.375		0	0	0	NR	NR	0
SSTS	0.375		0	1	0	NR	NR	1
ROD	0.375		0	0	0	NR	NR	0
RMP	0.375		0	0	0	NR	NR	0
RAATS	0.375		0	0	0	NR	NR	0
PRP	0.375		0	0	0	NR	NR	0
PADS	0.375		0	0	0	NR	NR	0
ICIS	0.375		0	0	0	NR	NR	0
FTTS	0.375		0	0	1	NR	NR	1
MLTS	0.375		0	0	0	NR	NR	0
COAL ASH DOE	0.375		0	0	0	NR	NR	0
COAL ASH EPA	0.375		0	0	0	NR	NR	0
PCB TRANSFORMER	0.375		0	0	0	NR	NR	0
RADINFO	0.375		0	0	0	NR	NR	0
HIST FTTS	0.375		0	0	1	NR	NR	1
DOT OPS	0.375		0	0	1	NR	NR	1
CONSENT	0.375		0	0	0	NR	NR	0
INDIAN RESERV	0.375		0	0	0	NR	NR	0
FUSRAP	0.375		0	0	0	NR	NR	0
UMTRA	0.375		0	0	0	NR	NR	0
LEAD SMELTERS	0.375		0	0	0	NR	NR	0
US AIRS	0.375		0	0	1	NR	NR	1
US MINES	0.375		0	0	0	NR	NR	0
FINDS	0.375	1	13	32	30	NR	NR	76
UXO	0.375		0	0	1	NR	NR	1
DOCKET HWC	0.375		0	0	0	NR	NR	0
CA BOND EXP. PLAN	0.375		0	0	0	NR	NR	0
CA Cortese	0.375		0	0	0	NR	NR	0
CA CUPA Listings	0.375		0	0	0	NR	NR	0
CA DRYCLEANERS	0.375		2	2	1	NR	NR	5
CA EMI	0.375		2	21	15	NR	NR	38
CA ENF	0.375		0	2	1	NR	NR	3
CA Financial Assurance	0.375		0	0	0	NR	NR	0
CA HAZNET	0.375	5	50	104	103	NR	NR	262
CA HIST CORTESE	0.375		9	10	7	NR	NR	26
CA LOS ANGELES CO. HMS	0.375		1	1	0	NR	NR	2
CA HWP	0.375		0	0	0	NR	NR	0

MAP FINDINGS SUMMARY

Database	Search Distance (Miles)	Target Property	< 1/8	1/8 - 1/4	1/4 - 1/2	1/2 - 1	> 1	Total Plotted
CA HWT	0.375		0	0	1	NR	NR	1
NY MANIFEST	0.375		0	1	0	NR	NR	1
CA MINES	0.375		0	0	0	NR	NR	0
CA MWMP	0.375		0	0	0	NR	NR	0
CA NPDES	0.375	1	0	4	5	NR	NR	10
CA PEST LIC	0.375		0	0	0	NR	NR	0
CA PROC	0.375		0	0	0	NR	NR	0
CA Notify 65	0.375		0	0	0	NR	NR	0
LA Co. Site Mitigation	0.375		2	2	3	NR	NR	7
CA UIC	0.375		0	0	0	NR	NR	0
CA WASTEWATER PITS	0.375		0	0	0	NR	NR	0
CA WDS	0.375		0	2	2	NR	NR	4
CA WIP	0.375		0	0	0	NR	NR	0
CA ICE	0.375		0	0	0	NR	NR	0
ECHO	0.375	1	14	32	29	NR	NR	76
FUELS PROGRAM	0.375		0	0	0	NR	NR	0
EDR HIGH RISK HISTORICAL RECORDS								
EDR Exclusive Records								
EDR MGP	0.375		0	1	0	NR	NR	1
EDR Hist Auto	0.375		32	51	62	NR	NR	145
EDR Hist Cleaner	0.375		16	36	36	NR	NR	88
EDR RECOVERED GOVERNMENT ARCHIVES								
Exclusive Recovered Govt. Archives								
CA RGA LF	0.375		0	0	0	NR	NR	0
CA RGA LUST	0.375		18	18	9	NR	NR	45
- Totals --		11	224	416	384	0	0	1035

NOTES:

TP = Target Property

NR = Not Requested at this Search Distance

Sites may be listed in more than one database

A1 **SANTA MONICA HIGH SCHOOL** **CA HAZNET** **S112840273**
Target **601 WEST PICO BLVD** **N/A**
Property **SANTA MONICA, CA 90403**

Site 1 of 7 in cluster A

Actual:
101 ft.

HAZNET:

envid:	S112840273
Year:	1994
GEPAID:	CAC000722592
Contact:	CONTACT/JAY PERSAUD
Telephone:	3102601941
Mailing Name:	Not reported
Mailing Address:	601 WEST PICO BLVD
Mailing City,St,Zip:	SANTA MONICA, CA 904030000
Gen County:	Not reported
TSD EPA ID:	AZD983478322
TSD County:	Not reported
Waste Category:	Polychlorinated biphenyls and material containing PCBs
Disposal Method:	Not reported
Tons:	.9025
Cat Decode:	Polychlorinated biphenyls and material containing PCBs
Method Decode:	Not reported
Facility County:	Los Angeles

A2 **SANTA MONICA HIGH** **CA HAZNET** **S113121607**
Target **601 PICO BLVD** **N/A**
Property **SANTA MONICA, CA 90405**

Site 2 of 7 in cluster A

Actual:
101 ft.

HAZNET:

envid:	S113121607
Year:	2014
GEPAID:	CAL000258025
Contact:	TERRY KAMIBAYASHI
Telephone:	3104508338
Mailing Name:	Not reported
Mailing Address:	1651 16TH ST
Mailing City,St,Zip:	SANTA MONICA, CA 904043801
Gen County:	Los Angeles
TSD EPA ID:	CAD028409019
TSD County:	Los Angeles
Waste Category:	Off-specification, aged or surplus organics
Disposal Method:	Storage, Bulking, And/Or Transfer Off Site--No Treatment/Reovery (H010-H129) Or (H131-H135)
Tons:	0.0165
Cat Decode:	Off-specification, aged or surplus organics
Method Decode:	Storage, Bulking, And/Or Transfer Off Site--No Treatment/Reovery (H010-H129) Or (H131-H135)
Facility County:	Los Angeles

envid:	S113121607
Year:	2014
GEPAID:	CAL000258025
Contact:	TERRY KAMIBAYASHI
Telephone:	3104508338
Mailing Name:	Not reported
Mailing Address:	1651 16TH ST
Mailing City,St,Zip:	SANTA MONICA, CA 904043801

SANTA MONICA HIGH (Continued) **S113121607**

Gen County:	Los Angeles
TSD EPA ID:	CAD028409019
TSD County:	Los Angeles
Waste Category:	Off-specification, aged or surplus inorganics
Disposal Method:	Storage, Bulking, And/Or Transfer Off Site--No Treatment/Reovery (H010-H129) Or (H131-H135)
Tons:	0.035
Cat Decode:	Off-specification, aged or surplus inorganics
Method Decode:	Storage, Bulking, And/Or Transfer Off Site--No Treatment/Reovery (H010-H129) Or (H131-H135)
Facility County:	Los Angeles

envid:	S113121607
Year:	2013
GEPAID:	CAL000258025
Contact:	Terry Kamibayashi
Telephone:	3104508338
Mailing Name:	Not reported
Mailing Address:	1651 16TH ST
Mailing City,St,Zip:	SANTA MONICA, CA 904043801
Gen County:	Los Angeles
TSD EPA ID:	CAD028409019
TSD County:	Los Angeles
Waste Category:	Not reported
Disposal Method:	Fuel Blending Prior To Energy Recovery At Another Site
Tons:	0.0325
Cat Decode:	Not reported
Method Decode:	Fuel Blending Prior To Energy Recovery At Another Site
Facility County:	Not reported

envid:	S113121607
Year:	2013
GEPAID:	CAL000258025
Contact:	Terry Kamibayashi
Telephone:	3104508338
Mailing Name:	Not reported
Mailing Address:	1651 16TH ST
Mailing City,St,Zip:	SANTA MONICA, CA 904043801
Gen County:	Los Angeles
TSD EPA ID:	CAD028409019
TSD County:	Los Angeles
Waste Category:	Not reported
Disposal Method:	Fuel Blending Prior To Energy Recovery At Another Site
Tons:	0.03
Cat Decode:	Not reported
Method Decode:	Fuel Blending Prior To Energy Recovery At Another Site
Facility County:	Not reported

envid:	S113121607
Year:	2013
GEPAID:	CAL000258025
Contact:	Terry Kamibayashi
Telephone:	3104508338
Mailing Name:	Not reported
Mailing Address:	1651 16TH ST
Mailing City,St,Zip:	SANTA MONICA, CA 904043801
Gen County:	Los Angeles

SANTA MONICA HIGH (Continued) **S113121607**

TSD EPA ID: CAD028409019
TSD County: Los Angeles
Waste Category: Not reported
Disposal Method: Storage, Bulking, And/Or Transfer Off Site--No Treatment/Reovery (H010-H129) Or (H131-H135)
Tons: 0.075
Cat Decode: Not reported
Method Decode: Storage, Bulking, And/Or Transfer Off Site--No Treatment/Reovery (H010-H129) Or (H131-H135)
Facility County: Not reported

Click this hyperlink while viewing on your computer to access
27 additional CA_HAZNET: record(s) in the EDR Site Report.

A3 **SANTA MONICA HIGH SCHOOL** **CA HAZNET** **S112858671**
Target **601 PICO BLVD** **N/A**
Property **SANTA MONICA, CA 90405**

Site 3 of 7 in cluster A

Actual:
101 ft.

HAZNET:
envid: S112858671
Year: 2002
GEPAID: CAC000999408
Contact: WALLY BERRIMAN
Telephone: 3104508338
Mailing Name: Not reported
Mailing Address: 1651 16TH ST
Mailing City,St,Zip: SANTA MONICA, CA 904043801
Gen County: Not reported
TSD EPA ID: CAT080013352
TSD County: Not reported
Waste Category: Oil/water separation sludge
Disposal Method: Recycler
Tons: 1.66
Cat Decode: Oil/water separation sludge
Method Decode: Recycler
Facility County: Los Angeles

envid: S112858671
Year: 2002
GEPAID: CAC000999408
Contact: WALLY BERRIMAN
Telephone: 3104508338
Mailing Name: Not reported
Mailing Address: 1651 16TH ST
Mailing City,St,Zip: SANTA MONICA, CA 904043801
Gen County: Not reported
TSD EPA ID: CAD028409019
TSD County: Not reported
Waste Category: Other organic solids
Disposal Method: Transfer Station
Tons: 0.1
Cat Decode: Other organic solids
Method Decode: Transfer Station
Facility County: Los Angeles

envid: S112858671

SANTA MONICA HIGH SCHOOL (Continued) **S112858671**

Year:	2002
GEPAID:	CAC000999408
Contact:	WALLY BERRIMAN
Telephone:	3104508338
Mailing Name:	Not reported
Mailing Address:	1651 16TH ST
Mailing City,St,Zip:	SANTA MONICA, CA 904043801
Gen County:	Not reported
TSD EPA ID:	CAD009007626
TSD County:	Not reported
Waste Category:	Asbestos containing waste
Disposal Method:	Disposal, Land Fill
Tons:	2.52
Cat Decode:	Asbestos containing waste
Method Decode:	Disposal, Land Fill
Facility County:	Los Angeles

envid:	S112858671
Year:	2002
GEPAID:	CAC000999408
Contact:	WALLY BERRIMAN
Telephone:	3104508338
Mailing Name:	Not reported
Mailing Address:	1651 16TH ST
Mailing City,St,Zip:	SANTA MONICA, CA 904043801
Gen County:	Not reported
TSD EPA ID:	AZ0000337360
TSD County:	Not reported
Waste Category:	Not reported
Disposal Method:	Recycler
Tons:	1.54
Cat Decode:	Not reported
Method Decode:	Recycler
Facility County:	Los Angeles

envid:	S112858671
Year:	2001
GEPAID:	CAC000999408
Contact:	WALLY BERRIMAN
Telephone:	3104508338
Mailing Name:	Not reported
Mailing Address:	1651 16TH ST
Mailing City,St,Zip:	SANTA MONICA, CA 904043801
Gen County:	Not reported
TSD EPA ID:	CAD009007626
TSD County:	Not reported
Waste Category:	Asbestos containing waste
Disposal Method:	Disposal, Land Fill
Tons:	20.22
Cat Decode:	Asbestos containing waste
Method Decode:	Disposal, Land Fill
Facility County:	Los Angeles

Click this hyperlink while viewing on your computer to access
10 additional CA_HAZNET: record(s) in the EDR Site Report.

A4 Target Property | **SANTA MONICA MALIBU USD**
601 PICO BLVD
SANTA MONICA, CA 90401

RCRA-SQG
FINDS
ECHO

1000395232
CAD074144064

Site 4 of 7 in cluster A

Actual: 101 ft.

RCRA-SQG:

Date form received by agency:	11/04/1986
Facility name:	SANTA MONICA MALIBU USD
Facility address:	601 PICO BLVD SANTA MONICA, CA 90401
EPA ID:	CAD074144064
Mailing address:	1723 FOURTH ST SANTA MONICA, CA 90401
Contact:	ENVIRONMENTAL MANAGER
Contact address:	601 PICO BLVD SANTA MONICA, CA 90401
Contact country:	US
Contact telephone:	(213) 450-8338
Contact email:	Not reported
EPA Region:	09
Classification:	Small Small Quantity Generator
Description:	Handler: generates more than 100 and less than 1000 kg of hazardous waste during any calendar month and accumulates less than 6000 kg of hazardous waste at any time; or generates 100 kg or less of hazardous waste during any calendar month, and accumulates more than 1000 kg of hazardous waste at any time

Owner/Operator Summary:

Owner/operator name:	NOT REQUIRED
Owner/operator address:	NOT REQUIRED NOT REQUIRED, ME 99999
Owner/operator country:	Not reported
Owner/operator telephone:	(415) 555-1212
Legal status:	District
Owner/Operator Type:	Operator
Owner/Op start date:	Not reported
Owner/Op end date:	Not reported

Owner/operator name:	SANTAMONICA MALIBU USD
Owner/operator address:	NOT REQUIRED NOT REQUIRED, ME 99999
Owner/operator country:	Not reported
Owner/operator telephone:	(415) 555-1212
Legal status:	District
Owner/Operator Type:	Owner
Owner/Op start date:	Not reported
Owner/Op end date:	Not reported

Handler Activities Summary:

U.S. importer of hazardous waste:	No
Mixed waste (haz. and radioactive):	No
Recycler of hazardous waste:	No
Transporter of hazardous waste:	No
Treater, storer or disposer of HW:	No
Underground injection activity:	No
On-site burner exemption:	No
Furnace exemption:	No

SANTA MONICA MALIBU USD (Continued) **1000395232**

Used oil fuel burner: No
Used oil processor: No
User oil refiner: No
Used oil fuel marketer to burner: No
Used oil Specification marketer: No
Used oil transfer facility: No
Used oil transporter: No

Violation Status: No violations found

FINDS:

Registry ID: 110002657599

Environmental Interest/Information System
RCRAInfo is a national information system that supports the Resource Conservation and Recovery Act (RCRA) program through the tracking of events and activities related to facilities that generate, transport, and treat, store, or dispose of hazardous waste. RCRAInfo allows RCRA program staff to track the notification, permit, compliance, and corrective action activities required under RCRA.

Registry ID: 110055800566

Environmental Interest/Information System
STATE MASTER

ECHO:

Envid: 1000395232
Registry ID: 110002657599
DFR URL: http://echo.epa.gov/detailed_facility_report?fid=110002657599

Envid: 1000395232
Registry ID: 110055800566
DFR URL: http://echo.epa.gov/detailed_facility_report?fid=110055800566

A5 **SANTA MONICA HIGH SCHOOL** **CA ENVIROSTOR** **S100944418**
Target **601 PICO BOULEVARD** **CA SCH** **N/A**
Property **SANTA MONICA, CA 90405** **CA NPDES**

Site 5 of 7 in cluster A

Actual:
101 ft.

ENVIROSTOR:

Facility ID: 60001203
Status: No Further Action
Status Date: 05/10/2011
Site Code: 304628
Site Type: School Investigation
Site Type Detailed: School
Acres: 5.8
NPL: NO
Regulatory Agencies: SMBRP
Lead Agency: SMBRP
Program Manager: Ivy Osornio
Supervisor: Shahir Haddad
Division Branch: Southern California Schools & Brownfields Outreach
Assembly: 50

SANTA MONICA HIGH SCHOOL (Continued) **S100944418**

Senate: 26
Special Program: Not reported
Restricted Use: NO
Site Mgmt Req: NONE SPECIFIED
Funding: School District
Latitude: 34.011
Longitude: -118.485
APN: 4290-003-901
Past Use: SCHOOL - HIGH SCHOOL
Potential COC: Under Investigation
Confirmed COC: NONE SPECIFIED
Potential Description: UE
Alias Name: 4290-003-901
Alias Type: APN
Alias Name: 304628
Alias Type: Project Code (Site Code)
Alias Name: 60001203
Alias Type: Envirostor ID Number

Completed Info:
Completed Area Name: PROJECT WIDE
Completed Sub Area Name: Not reported
Completed Document Type: Voluntary Cleanup Agreement
Completed Date: 09/30/2010
Comments: Signed VCA sent (FedEx) to District on 10/01/10.

Completed Area Name: PROJECT WIDE
Completed Sub Area Name: Not reported
Completed Document Type: Cost Recovery Closeout Memo
Completed Date: 05/09/2011
Comments: Not reported

Completed Area Name: PROJECT WIDE
Completed Sub Area Name: Not reported
Completed Document Type: Inactive Status Letter
Completed Date: 02/22/2011
Comments: DTSC placed the project on Inactive Status due to project delays

Completed Area Name: PROJECT WIDE
Completed Sub Area Name: Not reported
Completed Document Type: Other Report
Completed Date: 03/23/2011
Comments: DTSC placed the project on Inactive Status due to project delays

Future Area Name: Not reported
Future Sub Area Name: Not reported
Future Document Type: Not reported
Future Due Date: Not reported
Schedule Area Name: Not reported
Schedule Sub Area Name: Not reported
Schedule Document Type: Not reported
Schedule Due Date: Not reported
Schedule Revised Date: Not reported

SCH:

Facility ID: 60001203

SANTA MONICA HIGH SCHOOL (Continued) **S100944418**

Site Type:	School Investigation
Site Type Detail:	School
Site Mgmt. Req.:	NONE SPECIFIED
Acres:	5.8
National Priorities List:	NO
Cleanup Oversight Agencies:	SMBRP
Lead Agency:	SMBRP
Lead Agency Description:	DTSC - Site Cleanup Program
Project Manager:	Ivy Osornio
Supervisor:	Shahir Haddad
Division Branch:	Southern California Schools & Brownfields Outreach
Site Code:	304628
Assembly:	50
Senate:	26
Special Program Status:	Not reported
Status:	No Further Action
Status Date:	05/10/2011
Restricted Use:	NO
Funding:	School District
Latitude:	34.011
Longitude:	-118.485
APN:	4290-003-901
Past Use:	SCHOOL - HIGH SCHOOL
Potential COC:	Under Investigation
Confirmed COC:	NONE SPECIFIED
Potential Description:	UE
Alias Name:	4290-003-901
Alias Type:	APN
Alias Name:	304628
Alias Type:	Project Code (Site Code)
Alias Name:	60001203
Alias Type:	Envirostor ID Number

Completed Info:

Completed Area Name:	PROJECT WIDE
Completed Sub Area Name:	Not reported
Completed Document Type:	Voluntary Cleanup Agreement
Completed Date:	09/30/2010
Comments:	Signed VCA sent (FedEx) to District on 10/01/10.
Completed Area Name:	PROJECT WIDE
Completed Sub Area Name:	Not reported
Completed Document Type:	Cost Recovery Closeout Memo
Completed Date:	05/09/2011
Comments:	Not reported
Completed Area Name:	PROJECT WIDE
Completed Sub Area Name:	Not reported
Completed Document Type:	Inactive Status Letter
Completed Date:	02/22/2011
Comments:	DTSC placed the project on Inactive Status due to project delays
Completed Area Name:	PROJECT WIDE
Completed Sub Area Name:	Not reported
Completed Document Type:	Other Report
Completed Date:	03/23/2011
Comments:	DTSC placed the project on Inactive Status due to project delays

SANTA MONICA HIGH SCHOOL (Continued) **S100944418**

Future Area Name:	Not reported
Future Sub Area Name:	Not reported
Future Document Type:	Not reported
Future Due Date:	Not reported
Schedule Area Name:	Not reported
Schedule Sub Area Name:	Not reported
Schedule Document Type:	Not reported
Schedule Due Date:	Not reported
Schedule Revised Date:	Not reported

NPDES:

Npdes Number:	CAS000002
Facility Status:	Active
Agency Id:	0
Region:	4
Regulatory Measure Id:	407595
Order No:	2009-0009-DWQ
Regulatory Measure Type:	Enrollee
Place Id:	Not reported
WDID:	4 19C359642
Program Type:	Construction
Adoption Date Of Regulatory Measure:	Not reported
Effective Date Of Regulatory Measure:	10/05/2010
Expiration Date Of Regulatory Measure:	Not reported
Termination Date Of Regulatory Measure:	Not reported
Discharge Name:	Parsons Commercial Technology Incorporated
Discharge Address:	12100 Wilshire Blvd
Discharge City:	Los Angeles
Discharge State:	California
Discharge Zip:	90025
RECEIVED DATE:	Not reported
PROCESSED DATE:	Not reported
STATUS CODE NAME:	Not reported
STATUS DATE:	Not reported
PLACE SIZE:	Not reported
PLACE SIZE UNIT:	Not reported
FACILITY CONTACT NAME:	Not reported
FACILITY CONTACT TITLE:	Not reported
FACILITY CONTACT PHONE:	Not reported
FACILITY CONTACT PHONE EXT:	Not reported
FACILITY CONTACT EMAIL:	Not reported
OPERATOR NAME:	Not reported
OPERATOR ADDRESS:	Not reported
OPERATOR CITY:	Not reported
OPERATOR STATE:	Not reported
OPERATOR ZIP:	Not reported
OPERATOR CONTACT NAME:	Not reported
OPERATOR CONTACT TITLE:	Not reported
OPERATOR CONTACT PHONE:	Not reported
OPERATOR CONTACT PHONE EXT:	Not reported
OPERATOR CONTACT EMAIL:	Not reported
OPERATOR TYPE:	Not reported
DEVELOPER NAME:	Not reported
DEVELOPER ADDRESS:	Not reported
DEVELOPER CITY:	Not reported
DEVELOPER STATE:	Not reported
DEVELOPER ZIP:	Not reported

SANTA MONICA HIGH SCHOOL (Continued) **S100944418**

DEVELOPER CONTACT NAME:	Not reported
DEVELOPER CONTACT TITLE:	Not reported
CONSTYPE LINEAR UTILITY IND:	Not reported
EMERGENCY PHONE NO:	Not reported
EMERGENCY PHONE EXT:	Not reported
CONSTYPE ABOVE GROUND IND:	Not reported
CONSTYPE BELOW GROUND IND:	Not reported
CONSTYPE CABLE LINE IND:	Not reported
CONSTYPE COMM LINE IND:	Not reported
CONSTYPE COMMERTIAL IND:	Not reported
CONSTYPE ELECTRICAL LINE IND:	Not reported
CONSTYPE GAS LINE IND:	Not reported
CONSTYPE INDUSTRIAL IND:	Not reported
CONSTYPE OTHER DESRIPTION:	Not reported
CONSTYPE OTHER IND:	Not reported
CONSTYPE RECONS IND:	Not reported
CONSTYPE RESIDENTIAL IND:	Not reported
CONSTYPE TRANSPORT IND:	Not reported
CONSTYPE UTILITY DESCRIPTION:	Not reported
CONSTYPE UTILITY IND:	Not reported
CONSTYPE WATER SEWER IND:	Not reported
DIR DISCHARGE USWATER IND:	Not reported
RECEIVING WATER NAME:	Not reported
CERTIFIER NAME:	Not reported
CERTIFIER TITLE:	Not reported
CERTIFICATION DATE:	Not reported
PRIMARY SIC:	Not reported
SECONDARY SIC:	Not reported
TERTIARY SIC:	Not reported

Npdes Number:	CAS000002
Facility Status:	Active
Agency Id:	0
Region:	4
Regulatory Measure Id:	443994
Order No:	2009-0009-DWQ
Regulatory Measure Type:	Enrollee
Place Id:	Not reported
WDID:	4 19C369262
Program Type:	Construction
Adoption Date Of Regulatory Measure:	Not reported
Effective Date Of Regulatory Measure:	03/26/2014
Expiration Date Of Regulatory Measure:	Not reported
Termination Date Of Regulatory Measure:	Not reported
Discharge Name:	Santa Monica Malibu Unified School District
Discharge Address:	2828 4th Street
Discharge City:	Santa Monica
Discharge State:	California
Discharge Zip:	90405
RECEIVED DATE:	Not reported
PROCESSED DATE:	Not reported
STATUS CODE NAME:	Not reported
STATUS DATE:	Not reported
PLACE SIZE:	Not reported
PLACE SIZE UNIT:	Not reported
FACILITY CONTACT NAME:	Not reported
FACILITY CONTACT TITLE:	Not reported

SANTA MONICA HIGH SCHOOL (Continued) **S100944418**

FACILITY CONTACT PHONE:	Not reported
FACILITY CONTACT PHONE EXT:	Not reported
FACILITY CONTACT EMAIL:	Not reported
OPERATOR NAME:	Not reported
OPERATOR ADDRESS:	Not reported
OPERATOR CITY:	Not reported
OPERATOR STATE:	Not reported
OPERATOR ZIP:	Not reported
OPERATOR CONTACT NAME:	Not reported
OPERATOR CONTACT TITLE:	Not reported
OPERATOR CONTACT PHONE:	Not reported
OPERATOR CONTACT PHONE EXT:	Not reported
OPERATOR CONTACT EMAIL:	Not reported
OPERATOR TYPE:	Not reported
DEVELOPER NAME:	Not reported
DEVELOPER ADDRESS:	Not reported
DEVELOPER CITY:	Not reported
DEVELOPER STATE:	Not reported
DEVELOPER ZIP:	Not reported
DEVELOPER CONTACT NAME:	Not reported
DEVELOPER CONTACT TITLE:	Not reported
CONSTYPE LINEAR UTILITY IND:	Not reported
EMERGENCY PHONE NO:	Not reported
EMERGENCY PHONE EXT:	Not reported
CONSTYPE ABOVE GROUND IND:	Not reported
CONSTYPE BELOW GROUND IND:	Not reported
CONSTYPE CABLE LINE IND:	Not reported
CONSTYPE COMM LINE IND:	Not reported
CONSTYPE COMMERTIAL IND:	Not reported
CONSTYPE ELECTRICAL LINE IND:	Not reported
CONSTYPE GAS LINE IND:	Not reported
CONSTYPE INDUSTRIAL IND:	Not reported
CONSTYPE OTHER DESRIPTION:	Not reported
CONSTYPE OTHER IND:	Not reported
CONSTYPE RECONS IND:	Not reported
CONSTYPE RESIDENTIAL IND:	Not reported
CONSTYPE TRANSPORT IND:	Not reported
CONSTYPE UTILITY DESCRIPTION:	Not reported
CONSTYPE UTILITY IND:	Not reported
CONSTYPE WATER SEWER IND:	Not reported
DIR DISCHARGE USWATER IND:	Not reported
RECEIVING WATER NAME:	Not reported
CERTIFIER NAME:	Not reported
CERTIFIER TITLE:	Not reported
CERTIFICATION DATE:	Not reported
PRIMARY SIC:	Not reported
SECONDARY SIC:	Not reported
TERTIARY SIC:	Not reported
Npdes Number:	Not reported
Facility Status:	Not reported
Agency Id:	Not reported
Region:	4
Regulatory Measure Id:	407595
Order No:	Not reported
Regulatory Measure Type:	Construction
Place Id:	Not reported

SANTA MONICA HIGH SCHOOL (Continued) **S100944418**

WDID:	4 19C359642
Program Type:	Not reported
Adoption Date Of Regulatory Measure:	Not reported
Effective Date Of Regulatory Measure:	Not reported
Expiration Date Of Regulatory Measure:	Not reported
Termination Date Of Regulatory Measure:	Not reported
Discharge Name:	Not reported
Discharge Address:	Not reported
Discharge City:	Not reported
Discharge State:	Not reported
Discharge Zip:	Not reported
RECEIVED DATE:	10/4/2010
PROCESSED DATE:	10/5/2010
STATUS CODE NAME:	Active
STATUS DATE:	10/5/2010
PLACE SIZE:	29.8
PLACE SIZE UNIT:	52
FACILITY CONTACT NAME:	Stuart Sam
FACILITY CONTACT TITLE:	Director, Facility Improvement Project
FACILITY CONTACT PHONE:	310-450-8338
FACILITY CONTACT PHONE EXT:	70389
FACILITY CONTACT EMAIL:	ssam@smmusd.org
OPERATOR NAME:	Parsons Commercial Technology Incorporated
OPERATOR ADDRESS:	12100 Wilshire Blvd
OPERATOR CITY:	Los Angeles
OPERATOR STATE:	California
OPERATOR ZIP:	90025
OPERATOR CONTACT NAME:	Stuart Sam
OPERATOR CONTACT TITLE:	Director, Facility Improvement Projects
OPERATOR CONTACT PHONE:	310-450-8338
OPERATOR CONTACT PHONE EXT:	70389
OPERATOR CONTACT EMAIL:	ssam@smmusd.org
OPERATOR TYPE:	Private Business
DEVELOPER NAME:	Hellas Construction Inc
DEVELOPER ADDRESS:	380 State Place
DEVELOPER CITY:	Escondido
DEVELOPER STATE:	California
DEVELOPER ZIP:	92029
DEVELOPER CONTACT NAME:	James Towsley
DEVELOPER CONTACT TITLE:	VP Wester Region
CONSTYPE LINEAR UTILITY IND:	Not reported
EMERGENCY PHONE NO:	Not reported
EMERGENCY PHONE EXT:	Not reported
CONSTYPE ABOVE GROUND IND:	Not reported
CONSTYPE BELOW GROUND IND:	Not reported
CONSTYPE CABLE LINE IND:	Not reported
CONSTYPE COMM LINE IND:	Not reported
CONSTYPE COMMERTIAL IND:	Not reported
CONSTYPE ELECTRICAL LINE IND:	Not reported
CONSTYPE GAS LINE IND:	Not reported
CONSTYPE INDUSTRIAL IND:	Not reported
CONSTYPE OTHER DESRIPTION:	Educational
CONSTYPE OTHER IND:	Y
CONSTYPE RECONS IND:	Not reported
CONSTYPE RESIDENTIAL IND:	Not reported
CONSTYPE TRANSPORT IND:	Not reported
CONSTYPE UTILITY DESCRIPTION:	Not reported

SANTA MONICA HIGH SCHOOL (Continued) **S100944418**

CONSTYPE UTILITY IND:	Not reported
CONSTYPE WATER SEWER IND:	Not reported
DIR DISCHARGE USWATER IND:	N
RECEIVING WATER NAME:	Santa Monica Bay
CERTIFIER NAME:	Lar Bjorum
CERTIFIER TITLE:	Parsons Senior Project Manager
CERTIFICATION DATE:	04-OCT-10
PRIMARY SIC:	Not reported
SECONDARY SIC:	Not reported
TERTIARY SIC:	Not reported

A6 **CALIFORNIA ELECTRIC** **CA HAZNET** **S112858590**
Target **601 PECO BLVD** **N/A**
Property **SANTA MONICA, CA 90706**

Site 6 of 7 in cluster A

Actual:
101 ft.

HAZNET:

envid:	S112858590
Year:	1994
GEPAID:	CAC000985456
Contact:	CALIFORNIA ELECTRIC
Telephone:	0000000000
Mailing Name:	Not reported
Mailing Address:	601 PECO BLVD
Mailing City,St,Zip:	SANTA MONICA, CA 907060000
Gen County:	Not reported
TSD EPA ID:	NYN200000044
TSD County:	Not reported
Waste Category:	Polychlorinated biphenyls and material containing PCBs
Disposal Method:	Recycler
Tons:	1.1846
Cat Decode:	Polychlorinated biphenyls and material containing PCBs
Method Decode:	Recycler
Facility County:	Los Angeles

envid:	S112858590
Year:	1994
GEPAID:	CAC000985456
Contact:	CALIFORNIA ELECTRIC
Telephone:	0000000000
Mailing Name:	Not reported
Mailing Address:	601 PECO BLVD
Mailing City,St,Zip:	SANTA MONICA, CA 907060000
Gen County:	Not reported
TSD EPA ID:	NYN200000044
TSD County:	Not reported
Waste Category:	Not reported
Disposal Method:	Treatment, Incineration
Tons:	.0000
Cat Decode:	Not reported
Method Decode:	Treatment, Incineration
Facility County:	Los Angeles

envid:	S112858590
Year:	1994
GEPAID:	CAC000985456
Contact:	CALIFORNIA ELECTRIC

CALIFORNIA ELECTRIC (Continued) **S112858590**

Telephone:	0000000000
Mailing Name:	Not reported
Mailing Address:	601 PECO BLVD
Mailing City,St,Zip:	SANTA MONICA, CA 907060000
Gen County:	Not reported
TSD EPA ID:	NYD986980233
TSD County:	Not reported
Waste Category:	Not reported
Disposal Method:	Not reported
Tons:	1.9847
Cat Decode:	Not reported
Method Decode:	Not reported
Facility County:	Los Angeles

envid:	S112858590
Year:	1994
GEPAID:	CAC000985456
Contact:	CALIFORNIA ELECTRIC
Telephone:	0000000000
Mailing Name:	Not reported
Mailing Address:	601 PECO BLVD
Mailing City,St,Zip:	SANTA MONICA, CA 907060000
Gen County:	Not reported
TSD EPA ID:	NYD986980233
TSD County:	Not reported
Waste Category:	Not reported
Disposal Method:	Treatment, Incineration
Tons:	1.9855
Cat Decode:	Not reported
Method Decode:	Treatment, Incineration
Facility County:	Los Angeles

envid:	S112858590
Year:	1994
GEPAID:	CAC000985456
Contact:	CALIFORNIA ELECTRIC
Telephone:	0000000000
Mailing Name:	Not reported
Mailing Address:	601 PECO BLVD
Mailing City,St,Zip:	SANTA MONICA, CA 907060000
Gen County:	Not reported
TSD EPA ID:	NYD986980233
TSD County:	Not reported
Waste Category:	Polychlorinated biphenyls and material containing PCBs
Disposal Method:	Recycler
Tons:	47.0000
Cat Decode:	Polychlorinated biphenyls and material containing PCBs
Method Decode:	Recycler
Facility County:	Los Angeles

Click this hyperlink while viewing on your computer to access additional CA_HAZNET: detail in the EDR Site Report.

A7
Target
Property

SANTA MONICA HIGH SCHOOL
601 PICO BLVD.
SANTA MONICA, CA 90405

CA HAZNET **S112853190**
N/A

Site 7 of 7 in cluster A

Actual:
101 ft.

HAZNET:

envid:	S112853190
Year:	1994
GEPAID:	CAC000922440
Contact:	Not reported
Telephone:	0000000000
Mailing Name:	Not reported
Mailing Address:	601 PICO BLVD.
Mailing City,St,Zip:	SANTA MONICA, CA 904050000
Gen County:	Not reported
TSD EPA ID:	CAT080022148
TSD County:	Not reported
Waste Category:	Contaminated soil from site clean-up
Disposal Method:	Transfer Station
Tons:	.2000
Cat Decode:	Contaminated soil from site clean-up
Method Decode:	Transfer Station
Facility County:	Los Angeles

envid:	S112853190
Year:	1994
GEPAID:	CAC000922440
Contact:	Not reported
Telephone:	0000000000
Mailing Name:	Not reported
Mailing Address:	601 PICO BLVD.
Mailing City,St,Zip:	SANTA MONICA, CA 904050000
Gen County:	Not reported
TSD EPA ID:	CAT080011059
TSD County:	Not reported
Waste Category:	Aqueous solution with total organic residues 10 percent or more
Disposal Method:	Recycler
Tons:	3.5445
Cat Decode:	Aqueous solution with total organic residues 10 percent or more
Method Decode:	Recycler
Facility County:	Los Angeles

B8
NE
< 1/8
0.003 mi.
17 ft.

25 MICHIGAN AVE
SANTA MONICA, CA 90464

ERNS **91236826**
N/A

Site 1 of 4 in cluster B

Relative:
Higher

Actual:
104 ft.

Click this hyperlink while viewing on your computer to access additional ERNS detail in the EDR Site Report.

C9 **WATERMAN W M** **EDR Hist Cleaner** **1009164230**
SSE **508 PICO BLVD** **N/A**
< 1/8 **OCEAN PARK, CA**
0.007 mi.
39 ft. **Site 1 of 5 in cluster C**

Relative:
Lower

Actual:
90 ft.

EDR Historical Cleaners:

Name:	WATERMAN W M
Year:	1936
Type:	LAUNDRIES HAND

D10 **CA CHMIRS** **S107449010**
SE **1901 6TH ST.** **N/A**
< 1/8 **SANTA MONICA, CA 90024**
0.008 mi.
44 ft. **Site 1 of 2 in cluster D**

Relative:
Lower

Actual:
100 ft.

CHMIRS:

OES Incident Number:	4-5296
OES notification:	10/12/2004
OES Date:	Not reported
OES Time:	Not reported
Date Completed:	**Not reported**
Property Use:	Not reported
Agency Id Number:	Not reported
Agency Incident Number:	Not reported
Time Notified:	Not reported
Time Completed:	Not reported
Surrounding Area:	Not reported
Estimated Temperature:	Not reported
Property Management:	Not reported
More Than Two Substances Involved?:	Not reported
Resp Agncy Personel # Of Decontaminated:	Not reported
Responding Agency Personel # Of Injuries:	Not reported
Responding Agency Personel # Of Fatalities:	Not reported
Others Number Of Decontaminated:	Not reported
Others Number Of Injuries:	Not reported
Others Number Of Fatalities:	Not reported
Vehicle Make/year:	Not reported
Vehicle License Number:	Not reported
Vehicle State:	Not reported
Vehicle Id Number:	Not reported
CA DOT PUC/ICC Number:	Not reported
Company Name:	Not reported
Reporting Officer Name/ID:	Not reported
Report Date:	Not reported
Facility Telephone:	Not reported
Waterway Involved:	Not reported
Waterway:	storm drain
Spill Site:	Not reported
Cleanup By:	Reporting Party
Containment:	Not reported
What Happened:	Not reported
Type:	Not reported
Measure:	Not reported
Other:	Not reported
Date/Time:	Not reported
Year:	2004
Agency:	City of Santa Monica
Incident Date:	10/11/200412:00:00 AM

(Continued) **S107449010**

Admin Agency:	City of Santa Monica
Amount:	Not reported
Contained:	Yes
Site Type:	Other
E Date:	Not reported
Substance:	Sewage
Gallons:	100-200
Unknown:	0
Substance #2:	Not reported
Substance #3:	Not reported
Evacuations:	0
Number of Injuries:	0
Number of Fatalities:	0
#1 Pipeline:	Not reported
#2 Pipeline:	Not reported
#3 Pipeline:	Not reported
#1 Vessel >= 300 Tons:	Not reported
#2 Vessel >= 300 Tons:	Not reported
#3 Vessel >= 300 Tons:	Not reported
Evacs:	Not reported
Injuries:	Not reported
Fatals:	Not reported
Comments:	Not reported
Description:	Sewer backup at an apartment bldg., private residence.

C11 **NEKANO CALIFORNIA INC** **CA HAZNET** **S112878121**
SSE **530 PICO BLVD** **N/A**
< 1/8 **SANTA MONICA, CA 90405**
0.011 mi.
56 ft. **Site 2 of 5 in cluster C**

Relative:
Lower

Actual:
99 ft.

HAZNET:

envid:	S112878121
Year:	1998
GEPAID:	CAC001253728
Contact:	CORPORATION
Telephone:	0000000000
Mailing Name:	Not reported
Mailing Address:	530 PICO BLVD
Mailing City,St,Zip:	SANTA MONICA, CA 904050000
Gen County:	Not reported
TSD EPA ID:	CAD009007626
TSD County:	Not reported
Waste Category:	Asbestos containing waste
Disposal Method:	Disposal, Land Fill
Tons:	75.5991
Cat Decode:	Asbestos containing waste
Method Decode:	Disposal, Land Fill
Facility County:	Los Angeles

envid:	S112878121
Year:	1998
GEPAID:	CAC001253728
Contact:	CORPORATION
Telephone:	0000000000
Mailing Name:	Not reported
Mailing Address:	530 PICO BLVD

NEKANO CALIFORNIA INC (Continued) **S112878121**

Mailing City,St,Zip:	SANTA MONICA, CA 904050000
Gen County:	Not reported
TSD EPA ID:	CAD009007626
TSD County:	Not reported
Waste Category:	Asbestos containing waste
Disposal Method:	Not reported
Tons:	13.4848
Cat Decode:	Asbestos containing waste
Method Decode:	Not reported
Facility County:	Los Angeles

envid:	S112878121
Year:	1997
GEPAID:	CAC001253728
Contact:	CORPORATION
Telephone:	0000000000
Mailing Name:	Not reported
Mailing Address:	530 PICO BLVD
Mailing City,St,Zip:	SANTA MONICA, CA 904050000
Gen County:	Not reported
TSD EPA ID:	CAD009007626
TSD County:	Not reported
Waste Category:	Asbestos containing waste
Disposal Method:	Disposal, Land Fill
Tons:	107.0356
Cat Decode:	Asbestos containing waste
Method Decode:	Disposal, Land Fill
Facility County:	Los Angeles

C12 **SHERATON DELFINA HOTEL** **CA HAZNET** **S113151627**
SSE **530 PICO BLVD** **N/A**
< 1/8 **SANTA MONICA, CA 90405**
0.011 mi.
56 ft. **Site 3 of 5 in cluster C**

Relative:
Lower

Actual:
99 ft.

HAZNET:

envid:	S113151627
Year:	2008
GEPAID:	CAL000329710
Contact:	OJAN AHMAD
Telephone:	3103098048
Mailing Name:	Not reported
Mailing Address:	530 PICO BLVD
Mailing City,St,Zip:	SANTA MONICA, CA 904051223
Gen County:	Not reported
TSD EPA ID:	TXD077603371
TSD County:	Not reported
Waste Category:	Other organic solids
Disposal Method:	Fuel Blending Prior To Energy Recovery At Another Site
Tons:	0.125
Cat Decode:	Other organic solids
Method Decode:	Fuel Blending Prior To Energy Recovery At Another Site
Facility County:	Los Angeles

envid:	S113151627
Year:	2008
GEPAID:	CAL000329710
Contact:	OJAN AHMAD

SHERATON DELFINA HOTEL (Continued) **S113151627**

Telephone:	3103098048
Mailing Name:	Not reported
Mailing Address:	530 PICO BLVD
Mailing City,St,Zip:	SANTA MONICA, CA 904051223
Gen County:	Not reported
TSD EPA ID:	NVT330010000
TSD County:	Not reported
Waste Category:	Latex waste
Disposal Method:	Other Recovery Of Reclamation For Reuse Including Acid Regeneration, Organics Recovery Ect
Tons:	0.9
Cat Decode:	Latex waste
Method Decode:	Other Recovery Of Reclamation For Reuse Including Acid Regeneration, Organics Recovery Ect
Facility County:	Los Angeles

envid:	S113151627
Year:	2008
GEPAID:	CAL000329710
Contact:	OJAN AHMAD
Telephone:	3103098048
Mailing Name:	Not reported
Mailing Address:	530 PICO BLVD
Mailing City,St,Zip:	SANTA MONICA, CA 904051223
Gen County:	Not reported
TSD EPA ID:	TXD077603371
TSD County:	Not reported
Waste Category:	Not reported
Disposal Method:	Storage, Bulking, And/Or Transfer Off Site--No Treatment/Reovery (H010-H129) Or (H131-H135)
Tons:	0.075
Cat Decode:	Not reported
Method Decode:	Storage, Bulking, And/Or Transfer Off Site--No Treatment/Reovery (H010-H129) Or (H131-H135)
Facility County:	Los Angeles

envid:	S113151627
Year:	2008
GEPAID:	CAL000329710
Contact:	OJAN AHMAD
Telephone:	3103098048
Mailing Name:	Not reported
Mailing Address:	530 PICO BLVD
Mailing City,St,Zip:	SANTA MONICA, CA 904051223
Gen County:	Not reported
TSD EPA ID:	TXD077603371
TSD County:	Not reported
Waste Category:	Off-specification, aged or surplus organics
Disposal Method:	Fuel Blending Prior To Energy Recovery At Another Site
Tons:	0.25
Cat Decode:	Off-specification, aged or surplus organics
Method Decode:	Fuel Blending Prior To Energy Recovery At Another Site
Facility County:	Los Angeles

C13 **1XSHERATON DELFINA HOTEL** **CA HAZNET** **S113459147**
SSE **530 PICO BLVD** **N/A**
< 1/8 **SANTA MONICA, CA 90405**
0.011 mi.
56 ft. **Site 4 of 5 in cluster C**

Relative:
Lower

Actual:
99 ft.

HAZNET:

envid:	S113459147
Year:	2010
GEPAID:	CAC002651651
Contact:	REBECCE JIMENEZ
Telephone:	3103098048
Mailing Name:	Not reported
Mailing Address:	530 PICO BLVD
Mailing City,St,Zip:	SANTA MONICA, CA 904051223
Gen County:	Not reported
TSD EPA ID:	NVT330010000
TSD County:	Not reported
Waste Category:	Unspecified aqueous solution
Disposal Method:	Other Recovery Of Reclamation For Reuse Including Acid Regeneration, Organics Recovery Ect
Tons:	0.126
Cat Decode:	Unspecified aqueous solution
Method Decode:	Other Recovery Of Reclamation For Reuse Including Acid Regeneration, Organics Recovery Ect
Facility County:	Los Angeles

envid:	S113459147
Year:	2010
GEPAID:	CAC002651651
Contact:	REBECCE JIMENEZ
Telephone:	3103098048
Mailing Name:	Not reported
Mailing Address:	530 PICO BLVD
Mailing City,St,Zip:	SANTA MONICA, CA 904051223
Gen County:	Not reported
TSD EPA ID:	NVT330010000
TSD County:	Not reported
Waste Category:	Alkaline solution without metals pH >= 12.5
Disposal Method:	Landfill Or Surface Impoundment That Will Be Closed As Landfill(To Include On-Site Treatment And/Or Stabilization)
Tons:	0.2353
Cat Decode:	Alkaline solution without metals pH >= 12.5
Method Decode:	Landfill Or Surface Impoundment That Will Be Closed As Landfill(To Include On-Site Treatment And/Or Stabilization)
Facility County:	Los Angeles

C14 **WATERMAN W M** **EDR Hist Cleaner** **1009144848**
SSE **508 PICO BLVD** **N/A**
< 1/8 **SANTA MONICA, CA**
0.012 mi.
61 ft. **Site 5 of 5 in cluster C**

Relative:
Lower

Actual:
90 ft.

EDR Historical Cleaners:

Name:	WATERMAN W M
Year:	1936
Type:	LAUNDRIES HAND

E15
NNE
< 1/8
0.016 mi.
84 ft.

CHEVRON #9-9266
1732 LINCOLN BLVD
SANTA MONICA, CA

Site 1 of 23 in cluster E

CA RGA LUST **S114597643**
N/A

Relative:
Lower

Actual:
86 ft.

RGA LUST:

2012	CHEVRON #9-9266	1732 LINCOLN BLVD
2011	CHEVRON #9-9266	1732 LINCOLN BLVD
2010	CHEVRON #9-9266	1732 LINCOLN BLVD
2009	CHEVRON #9-9266	1732 LINCOLN BLVD
2008	CHEVRON #9-9266	1732 LINCOLN BLVD
2007	CHEVRON #9-9266	1732 LINCOLN BLVD
2007	CHEVRON #9-9266	1732 LINCOLN BLVD
2006	CHEVRON #9-9266	1732 LINCOLN BLVD
2005	CHEVRON #9-9266	1732 LINCOLN BLVD
2003	CHEVRON #9-9266	1732 LINCOLN BLVD
2002	CHEVRON #9-9266	1732 LINCOLN BLVD
2001	CHEVRON #9-9266	1732 LINCOLN BLVD
2000	CHEVRON #9-9266	1732 LINCOLN BLVD
1998	CHEVRON #9-9266	1732 LINCOLN BLVD
1997	CHEVRON #9-9266	1732 LINCOLN BLVD
1996	CHEVRON #9-9266	1732 LINCOLN BLVD
1995	CHEVRON #9-9266	1732 LINCOLN BLVD

E16
NNE
< 1/8
0.016 mi.
84 ft.

CHEVRON 99266
1732 LINCOLN BLVD
SANTA MONICA, CA 90404

Site 2 of 23 in cluster E

CA HAZNET **S113042140**
N/A

Relative:
Lower

Actual:
86 ft.

HAZNET:

envid:	S113042140
Year:	2002
GEPAID:	CAL000049873
Contact:	KATHY NORRIS
Telephone:	9258425931
Mailing Name:	Not reported
Mailing Address:	PO BOX 6004
Mailing City,St,Zip:	SAN RAMON, CA 945830000
Gen County:	Not reported
TSD EPA ID:	CAD008302903
TSD County:	Not reported
Waste Category:	Aqueous solution with total organic residues less than 10 percent
Disposal Method:	Recycler
Tons:	0.2
Cat Decode:	Aqueous solution with total organic residues less than 10 percent
Method Decode:	Recycler
Facility County:	Los Angeles

envid:	S113042140
Year:	2002
GEPAID:	CAL000049873
Contact:	KATHY NORRIS
Telephone:	9258425931
Mailing Name:	Not reported
Mailing Address:	PO BOX 6004
Mailing City,St,Zip:	SAN RAMON, CA 945830000
Gen County:	Not reported
TSD EPA ID:	CAD008302903

CHEVRON 99266 (Continued) **S113042140**

TSD County:	Not reported
Waste Category:	Aqueous solution with total organic residues less than 10 percent
Disposal Method:	Not reported
Tons:	0.18
Cat Decode:	Aqueous solution with total organic residues less than 10 percent
Method Decode:	Not reported
Facility County:	Los Angeles

envid:	S113042140
Year:	2000
GEPAID:	CAL000049873
Contact:	KATHY NORRIS
Telephone:	9258425931
Mailing Name:	Not reported
Mailing Address:	PO BOX 6004
Mailing City,St,Zip:	SAN RAMON, CA 945830000
Gen County:	Not reported
TSD EPA ID:	CAD008302903
TSD County:	Not reported
Waste Category:	Aqueous solution with total organic residues less than 10 percent
Disposal Method:	Recycler
Tons:	0.16
Cat Decode:	Aqueous solution with total organic residues less than 10 percent
Method Decode:	Recycler
Facility County:	Los Angeles

envid:	S113042140
Year:	1999
GEPAID:	CAL000049873
Contact:	CHERVON PRODUCTS CO
Telephone:	9258425931
Mailing Name:	Not reported
Mailing Address:	PO BOX 6004
Mailing City,St,Zip:	SAN RAMON, CA 945830000
Gen County:	Not reported
TSD EPA ID:	CAD050806850
TSD County:	Not reported
Waste Category:	Other organic solids
Disposal Method:	Transfer Station
Tons:	.0075
Cat Decode:	Other organic solids
Method Decode:	Transfer Station
Facility County:	Los Angeles

envid:	S113042140
Year:	1999
GEPAID:	CAL000049873
Contact:	CHERVON PRODUCTS CO
Telephone:	9258425931
Mailing Name:	Not reported
Mailing Address:	PO BOX 6004
Mailing City,St,Zip:	SAN RAMON, CA 945830000
Gen County:	Not reported
TSD EPA ID:	CAD050806850
TSD County:	Not reported
Waste Category:	Unspecified organic liquid mixture
Disposal Method:	Transfer Station

CHEVRON 99266 (Continued) **S113042140**

Tons: .2710
Cat Decode: Unspecified organic liquid mixture
Method Decode: Transfer Station
Facility County: Los Angeles

Click this hyperlink while viewing on your computer to access
4 additional CA_HAZNET: record(s) in the EDR Site Report.

E17
NNE
< 1/8
0.016 mi.
84 ft.

CHEVRON STATION NO 99266
1732 LINCOLN BLVD
SANTA MONICA, CA 90404

FINDS **1016068465**
ECHO **N/A**

Site 3 of 23 in cluster E

Relative:
Lower

Actual:
86 ft.

FINDS:

Registry ID: 110013291339

Environmental Interest/Information System

California Hazardous Waste Tracking System - Datamart (HWTS-DATAMART) provides California with information on hazardous waste shipments for generators, transporters, and treatment, storage, and disposal facilities.

RCRAInfo is a national information system that supports the Resource Conservation and Recovery Act (RCRA) program through the tracking of events and activities related to facilities that generate, transport, and treat, store, or dispose of hazardous waste. RCRAInfo allows RCRA program staff to track the notification, permit, compliance, and corrective action activities required under RCRA.

STATE MASTER

HAZARDOUS WASTE BIENNIAL REPORTER

ECHO:
Envid: 1016068465
Registry ID: 110013291339
DFR URL: http://echo.epa.gov/detailed_facility_report?fid=110013291339

E18
NNE
< 1/8
0.016 mi.
84 ft.

LINCOLN CHEVRON
1732 LINCOLN BLVD
SANTA MONICA, CA 90404

CA HAZNET **S113056056**
N/A

Site 4 of 23 in cluster E

Relative:
Lower

Actual:
86 ft.

HAZNET:
envid: S113056056
Year: 2007
GEPAID: CAL000091390
Contact: FRANK FARHAD GHADOOSHAHY
Telephone: 3108266495
Mailing Name: Not reported
Mailing Address: 1732 LINCOLN BLVD
Mailing City,St,Zip: SANTA MONICA, CA 904040000

LINCOLN CHEVRON (Continued) **S113056056**

Gen County:	Not reported
TSD EPA ID:	CAD097030993
TSD County:	Not reported
Waste Category:	Unspecified oil-containing waste
Disposal Method:	Storage, Bulking, And/Or Transfer Off Site--No Treatment/Reovery (H010-H129) Or (H131-H135)
Tons:	0.1
Cat Decode:	Unspecified oil-containing waste
Method Decode:	Storage, Bulking, And/Or Transfer Off Site--No Treatment/Reovery (H010-H129) Or (H131-H135)
Facility County:	Los Angeles
envid:	S113056056
Year:	2003
GEPAID:	CAL000091390
Contact:	FRANK FARHAD GHADOOSHAHY
Telephone:	--
Mailing Name:	Not reported
Mailing Address:	1732 LINCOLN BLVD
Mailing City,St,Zip:	SANTA MONICA, CA 904040000
Gen County:	Not reported
TSD EPA ID:	CAT080033681
TSD County:	Not reported
Waste Category:	Other organic solids
Disposal Method:	Disposal, Land Fill
Tons:	0.15
Cat Decode:	Other organic solids
Method Decode:	Disposal, Land Fill
Facility County:	Los Angeles
envid:	S113056056
Year:	1999
GEPAID:	CAL000091390
Contact:	FARHAD GHADOOSHANY
Telephone:	0000000000
Mailing Name:	Not reported
Mailing Address:	1732 LINCOLN BLVD
Mailing City,St,Zip:	SANTA MONICA, CA 904040000
Gen County:	Not reported
TSD EPA ID:	CAD089446710
TSD County:	Not reported
Waste Category:	Other organic solids
Disposal Method:	Transfer Station
Tons:	.1000
Cat Decode:	Other organic solids
Method Decode:	Transfer Station
Facility County:	Los Angeles

E19 **CHEVRON #9-9266** **CA LUST** **S102427426**
NNE **1732 LINCOLN** **CA HIST CORTESE** **N/A**
< 1/8 **SANTA MONICA, CA 90404**
0.016 mi.
84 ft. **Site 5 of 23 in cluster E**

Relative:
Lower

Actual:
86 ft.

LUST:

Region:	STATE
Global Id:	T0603701392
Latitude:	34.0141431376388
Longitude:	-118.48560154438
Case Type:	LUST Cleanup Site
Status:	Completed - Case Closed
Status Date:	08/20/1993
Lead Agency:	SANTA MONICA, CITY OF
Case Worker:	Not reported
Local Agency:	Not reported
RB Case Number:	904040125
LOC Case Number:	Not reported
File Location:	Not reported
Potential Media Affect:	Other Groundwater (uses other than drinking water)
Potential Contaminants of Concern:	Aviation
Site History:	Not reported

Click here to access the California GeoTracker records for this facility:

Contact:

Global Id:	T0603701392
Contact Type:	Regional Board Caseworker
Contact Name:	YUE RONG
Organization Name:	LOS ANGELES RWQCB (REGION 4)
Address:	320 W. 4TH ST., SUITE 200
City:	Los Angeles
Email:	yrong@waterboards.ca.gov
Phone Number:	Not reported

Status History:

Global Id:	T0603701392
Status:	Completed - Case Closed
Status Date:	08/20/1993

Global Id:	T0603701392
Status:	Open - Case Begin Date
Status Date:	03/22/1993

Regulatory Activities:

Global Id:	T0603701392
Action Type:	Other
Date:	03/22/1993
Action:	Leak Reported

Region:	STATE
Global Id:	T0603701393
Latitude:	34.0140453131855
Longitude:	-118.485617637634
Case Type:	LUST Cleanup Site
Status:	Completed - Case Closed
Status Date:	10/05/2010

CHEVRON #9-9266 (Continued) **S102427426**

Lead Agency:	LOS ANGELES RWQCB (REGION 4)
Case Worker:	JH
Local Agency:	SANTA MONICA, CITY OF
RB Case Number:	904040125A
LOC Case Number:	Not reported
File Location:	Regional Board
Potential Media Affect:	Aquifer used for drinking water supply
Potential Contaminants of Concern:	Gasoline
Site History:	Not reported

Click here to access the California GeoTracker records for this facility:

Contact:

Global Id:	T0603701393
Contact Type:	Regional Board Caseworker
Contact Name:	JAY HUANG
Organization Name:	LOS ANGELES RWQCB (REGION 4)
Address:	320 WEST 4TH STREET, SUITE 200
City:	LOS ANGELES
Email:	jhuang@waterboards.ca.gov
Phone Number:	2135766711

Global Id:	T0603701393
Contact Type:	Local Agency Caseworker
Contact Name:	MONICA HANLEY
Organization Name:	SANTA MONICA, CITY OF
Address:	333 Olympic Drive - 2nd Floor
City:	SANTA MONICA
Email:	monica.hanley@smgov.net
Phone Number:	Not reported

Status History:

Global Id:	T0603701393
Status:	Completed - Case Closed
Status Date:	10/05/2010

Global Id:	T0603701393
Status:	Open - Case Begin Date
Status Date:	03/22/1993

Global Id:	T0603701393
Status:	Open - Remediation
Status Date:	08/19/2003

Global Id:	T0603701393
Status:	Open - Site Assessment
Status Date:	05/19/1999

Global Id:	T0603701393
Status:	Open - Site Assessment
Status Date:	06/08/1999

Global Id:	T0603701393
Status:	Open - Site Assessment
Status Date:	07/24/2001

CHEVRON #9-9266 (Continued) **S102427426**

Regulatory Activities:

Global Id:	T0603701393
Action Type:	RESPONSE
Date:	05/15/2004
Action:	Corrective Action Plan / Remedial Action Plan
Global Id:	T0603701393
Action Type:	RESPONSE
Date:	10/15/2007
Action:	Remedial Progress Report
Global Id:	T0603701393
Action Type:	RESPONSE
Date:	10/15/2008
Action:	Monitoring Report - Quarterly
Global Id:	T0603701393
Action Type:	RESPONSE
Date:	05/15/2004
Action:	Interim Remedial Action Plan
Global Id:	T0603701393
Action Type:	RESPONSE
Date:	01/15/2010
Action:	Monitoring Report - Semi-Annually
Global Id:	T0603701393
Action Type:	RESPONSE
Date:	01/15/2009
Action:	Monitoring Report - Quarterly
Global Id:	T0603701393
Action Type:	RESPONSE
Date:	04/15/2004
Action:	Monitoring Report - Quarterly
Global Id:	T0603701393
Action Type:	RESPONSE
Date:	12/01/2003
Action:	Interim Remedial Action Report
Global Id:	T0603701393
Action Type:	RESPONSE
Date:	10/15/2005
Action:	Monitoring Report - Quarterly
Global Id:	T0603701393
Action Type:	RESPONSE
Date:	01/15/2006
Action:	Monitoring Report - Quarterly
Global Id:	T0603701393
Action Type:	ENFORCEMENT
Date:	02/27/2004
Action:	Staff Letter
Global Id:	T0603701393

CHEVRON #9-9266 (Continued) **S102427426**

Action Type: RESPONSE
Date: 07/15/2003
Action: Monitoring Report - Quarterly

Global Id: T0603701393
Action Type: RESPONSE
Date: 07/15/2005
Action: Monitoring Report - Quarterly

Global Id: T0603701393
Action Type: ENFORCEMENT
Date: 06/24/2003
Action: Staff Letter

Global Id: T0603701393
Action Type: Other
Date: 03/22/1993
Action: Leak Reported

Global Id: T0603701393
Action Type: RESPONSE
Date: 07/15/2009
Action: Monitoring Report - Semi-Annually

Global Id: T0603701393
Action Type: RESPONSE
Date: 10/15/2003
Action: Monitoring Report - Quarterly

Global Id: T0603701393
Action Type: RESPONSE
Date: 07/15/2008
Action: Monitoring Report - Quarterly

Global Id: T0603701393
Action Type: RESPONSE
Date: 04/15/2008
Action: Monitoring Report - Quarterly

Global Id: T0603701393
Action Type: RESPONSE
Date: 07/15/2010
Action: Monitoring Report - Semi-Annually

Global Id: T0603701393
Action Type: RESPONSE
Date: 07/20/2010
Action: Request for Closure

Global Id: T0603701393
Action Type: ENFORCEMENT
Date: 06/15/2009
Action: Staff Letter

Global Id: T0603701393
Action Type: ENFORCEMENT
Date: 03/19/2004

CHEVRON #9-9266 (Continued) **S102427426**

Action: Site Visit / Inspection / Sampling

Global Id: T0603701393
Action Type: RESPONSE
Date: 04/15/2006
Action: Monitoring Report - Quarterly

Global Id: T0603701393
Action Type: RESPONSE
Date: 03/15/2002
Action: Soil and Water Investigation Report

Global Id: T0603701393
Action Type: RESPONSE
Date: 01/15/2002
Action: Monitoring Report - Quarterly

Global Id: T0603701393
Action Type: RESPONSE
Date: 04/15/2002
Action: Monitoring Report - Quarterly

Global Id: T0603701393
Action Type: RESPONSE
Date: 07/15/2002
Action: Monitoring Report - Quarterly

Global Id: T0603701393
Action Type: RESPONSE
Date: 07/15/2004
Action: Monitoring Report - Quarterly

Global Id: T0603701393
Action Type: RESPONSE
Date: 01/15/2008
Action: Monitoring Report - Quarterly

Global Id: T0603701393
Action Type: RESPONSE
Date: 07/15/2006
Action: Monitoring Report - Quarterly

Global Id: T0603701393
Action Type: RESPONSE
Date: 10/15/2002
Action: Monitoring Report - Quarterly

Global Id: T0603701393
Action Type: RESPONSE
Date: 01/15/2005
Action: Monitoring Report - Quarterly

Global Id: T0603701393
Action Type: RESPONSE
Date: 10/15/2006
Action: Monitoring Report - Quarterly

CHEVRON #9-9266 (Continued) **S102427426**

Global Id: T0603701393
Action Type: RESPONSE
Date: 04/15/2007
Action: Monitoring Report - Quarterly

Global Id: T0603701393
Action Type: RESPONSE
Date: 01/15/2003
Action: Monitoring Report - Quarterly

Global Id: T0603701393
Action Type: ENFORCEMENT
Date: 09/08/2003
Action: Staff Letter

Global Id: T0603701393
Action Type: RESPONSE
Date: 04/15/2003
Action: Monitoring Report - Quarterly

Global Id: T0603701393
Action Type: ENFORCEMENT
Date: 10/05/2010
Action: Closure/No Further Action Letter

Global Id: T0603701393
Action Type: RESPONSE
Date: 04/15/2005
Action: Monitoring Report - Quarterly

Global Id: T0603701393
Action Type: RESPONSE
Date: 07/15/2007
Action: Other Report / Document

Global Id: T0603701393
Action Type: ENFORCEMENT
Date: 11/13/2000
Action: Staff Letter

Global Id: T0603701393
Action Type: RESPONSE
Date: 10/15/2004
Action: Monitoring Report - Quarterly

Global Id: T0603701393
Action Type: RESPONSE
Date: 10/15/2007
Action: Monitoring Report - Quarterly

Global Id: T0603701393
Action Type: RESPONSE
Date: 07/15/2007
Action: Monitoring Report - Quarterly

Global Id: T0603701393
Action Type: RESPONSE

CHEVRON #9-9266 (Continued) **S102427426**

Date: 08/15/2003
Action: Interim Remedial Action Plan

Global Id: T0603701393
Action Type: RESPONSE
Date: 01/15/2004
Action: Monitoring Report - Quarterly

Global Id: T0603701393
Action Type: RESPONSE
Date: 01/15/2007
Action: Monitoring Report - Quarterly

LUST REG 4:

Region:	4	
Regional Board:	04	
County:	Los Angeles	
Facility Id:	904040125A	
Status:	Remediation Plan	
Substance:	Gasoline	
Substance Quantity:	Not reported	
Local Case No:	Not reported	
Case Type:	Groundwater	
Abatement Method Used at the Site:		Not reported
Global ID:	T0603701393	
W Global ID:	Not reported	
Staff:	JH	
Local Agency:	19033	
Cross Street:	OLYMPIC BLVD	
Enforcement Type:	SI	
Date Leak Discovered:	Not reported	
Date Leak First Reported:		3/22/1993
Date Leak Record Entered:	Not reported	
Date Confirmation Began:	Not reported	
Date Leak Stopped:	Not reported	
Date Case Last Changed on Database:		6/24/2002
Date the Case was Closed:		Not reported
How Leak Discovered:	Not reported	
How Leak Stopped:	Not reported	
Cause of Leak:	Not reported	
Leak Source:	Not reported	
Operator:	Not reported	
Water System:	Not reported	
Well Name:	Not reported	
Approx. Dist To Production Well (ft):		7262.748688217134546874689938 5
Source of Cleanup Funding:		Not reported
Preliminary Site Assessment Workplan Submitted:		5/19/1999
Preliminary Site Assessment Began:		6/8/1999
Pollution Characterization Began:		7/24/2001
Remediation Plan Submitted:		8/19/2003
Remedial Action Underway:		Not reported
Post Remedial Action Monitoring Began:		Not reported
Enforcement Action Date:		Not reported
Historical Max MTBE Date:		8/2/2002
Hist Max MTBE Conc in Groundwater:		19000
Hist Max MTBE Conc in Soil:		2100

CHEVRON #9-9266 (Continued) **S102427426**

Significant Interim Remedial Action Taken:	Not reported
GW Qualifier:	=
Soil Qualifier:	=
Organization:	Not reported
Owner Contact:	Not reported
Responsible Party:	Y. M. TUAN
RP Address:	P.O. BOX 2292
Program:	LUST
Lat/Long:	34.0143092 / -1
Local Agency Staff:	UNK
Beneficial Use:	Not reported
Priority:	Not reported
Cleanup Fund Id:	Not reported
Suspended:	Not reported
Assigned Name:	Not reported
Summary:	2/21/00 1ST QTR GW MON RPT 2000; 6/1/00 ADD'L GW ASSESSMENT RPT; 10/19/00 3RD QTR GW MON RPT 2000; 10/23/00 SITE ASSESSMENT WP; 1/15/01 4TH QTR GW MON RPT 2000
Region:	4
Regional Board:	04
County:	Los Angeles
Facility Id:	904040125
Status:	Case Closed
Substance:	1
Substance Quantity:	Not reported
Local Case No:	Not reported
Case Type:	Groundwater
Abatement Method Used at the Site:	Not reported
Global ID:	T0603701392
W Global ID:	Not reported
Staff:	UNK
Local Agency:	19033
Cross Street:	OLYMPIC BLVD
Enforcement Type:	Not reported
Date Leak Discovered:	Not reported
Date Leak First Reported:	3/22/1993
Date Leak Record Entered:	6/30/1995
Date Confirmation Began:	Not reported
Date Leak Stopped:	Not reported
Date Case Last Changed on Database:	6/30/1995
Date the Case was Closed:	8/20/1993
How Leak Discovered:	Not reported
How Leak Stopped:	Not reported
Cause of Leak:	Not reported
Leak Source:	Not reported
Operator:	Not reported
Water System:	Not reported
Well Name:	Not reported
Approx. Dist To Production Well (ft):	7262.748688217134546874689938 5
Source of Cleanup Funding:	Not reported
Preliminary Site Assessment Workplan Submitted:	Not reported
Preliminary Site Assessment Began:	Not reported
Pollution Characterization Began:	Not reported
Remediation Plan Submitted:	Not reported
Remedial Action Underway:	Not reported
Post Remedial Action Monitoring Began:	Not reported

CHEVRON #9-9266 (Continued) **S102427426**

Enforcement Action Date:	Not reported
Historical Max MTBE Date:	Not reported
Hist Max MTBE Conc in Groundwater:	Not reported
Hist Max MTBE Conc in Soil:	Not reported
Significant Interim Remedial Action Taken:	Not reported
GW Qualifier:	Not reported
Soil Qualifier:	Not reported
Organization:	Not reported
Owner Contact:	Not reported
Responsible Party:	CHEVRON U.S.A., INC.
RP Address:	1300 S. BEACH BLVD., LA HABRA, CA 90632
Program:	LUST
Lat/Long:	34.0143092 / -1
Local Agency Staff:	UNK
Beneficial Use:	Not reported
Priority:	Not reported
Cleanup Fund Id:	Not reported
Suspended:	Not reported
Assigned Name:	Not reported
Summary:	Not reported

HIST CORTESE:

Region:	CORTESE
Facility County Code:	19
Reg By:	LTNKA
Reg Id:	904040125

Region:	CORTESE
Facility County Code:	19
Reg By:	LTNKA
Reg Id:	904040125A

E20 **CHEVRON #99266** **RCRA-LQG** **1006805048**
NNE **1732 LINCOLN BLVD.** **CAR000120204**
< 1/8 **SANTA MONICA, CA 90404**
0.016 mi.
84 ft. **Site 6 of 23 in cluster E**

Relative:
Lower

Actual:
86 ft.

RCRA-LQG:

Date form received by agency:	06/25/2010
Facility name:	CHEVRON #99266
Facility address:	1732 LINCOLN BLVD. SANTA MONICA, CA 90404
EPA ID:	CAR000120204
Mailing address:	PO BOX 6004 SAN RAMON, CA 94583
Contact:	BEVERLY STRIPLIN
Contact address:	PO BOX 6004 SAN RAMON, CA 94583
Contact country:	US
Contact telephone:	(925) 842-2150
Contact email:	NAWTDESK@CHEVRON.COM
EPA Region:	09
Classification:	Large Quantity Generator
Description:	Handler: generates 1,000 kg or more of hazardous waste during any calendar month; or generates more than 1 kg of acutely hazardous waste during any calendar month; or generates more than 100 kg of any

CHEVRON #99266 (Continued) **1006805048**

residue or contaminated soil, waste or other debris resulting from the cleanup of a spill, into or on any land or water, of acutely hazardous waste during any calendar month; or generates 1 kg or less of acutely hazardous waste during any calendar month, and accumulates more than 1 kg of acutely hazardous waste at any time; or generates 100 kg or less of any residue or contaminated soil, waste or other debris resulting from the cleanup of a spill, into or on any land or water, of acutely hazardous waste during any calendar month, and accumulates more than 100 kg of that material at any time

Owner/Operator Summary:

Owner/operator name:	CHEVRON PRODUCTS CO
Owner/operator address:	P O BOX 6004 SAN RAMON, CA 94583
Owner/operator country:	Not reported
Owner/operator telephone:	(925) 842-5931
Legal status:	Private
Owner/Operator Type:	Owner
Owner/Op start date:	Not reported
Owner/Op end date:	Not reported

Owner/operator name:	CHEVRON PRODUCTS CO.
Owner/operator address:	PO BOX 6004 SAN RAMON, CA 94583
Owner/operator country:	US
Owner/operator telephone:	(925) 842-2150
Legal status:	Private
Owner/Operator Type:	Owner
Owner/Op start date:	02/19/1965
Owner/Op end date:	Not reported

Owner/operator name:	CHEVRON PRODUCTS CO.
Owner/operator address:	Not reported Not reported
Owner/operator country:	Not reported
Owner/operator telephone:	Not reported
Legal status:	Private
Owner/Operator Type:	Operator
Owner/Op start date:	02/19/1965
Owner/Op end date:	Not reported

Handler Activities Summary:

U.S. importer of hazardous waste:	No
Mixed waste (haz. and radioactive):	No
Recycler of hazardous waste:	No
Transporter of hazardous waste:	No
Treater, storer or disposer of HW:	No
Underground injection activity:	No
On-site burner exemption:	No
Furnace exemption:	No
Used oil fuel burner:	No
Used oil processor:	No
User oil refiner:	No
Used oil fuel marketer to burner:	No
Used oil Specification marketer:	No
Used oil transfer facility:	No

CHEVRON #99266 (Continued) **1006805048**

Used oil transporter: No

. Waste code: 134
. Waste name: 134

. Waste code: 343
. Waste name: 343

. Waste code: D001
. Waste name: IGNITABLE WASTE

. Waste code: D018
. Waste name: BENZENE

Historical Generators:
Date form received by agency: 05/16/2002
Site name: CHEVRON STATION NO 99266
Classification: Small Quantity Generator

. Waste code: D001
. Waste name: IGNITABLE WASTE

. Waste code: D018
. Waste name: BENZENE

Violation Status: No violations found

E21 **EDR Hist Auto** **1015271086**
NNE **1732 LINCOLN BLVD** **N/A**
< 1/8 **SANTA MONICA, CA 90404**
0.016 mi.
84 ft. **Site 7 of 23 in cluster E**

Relative:
Lower

Actual:
86 ft.

EDR Historical Auto Stations:
Name: CHEVRON
Year: 2003
Address: 1732 LINCOLN BLVD

Name: CHEVRON
Year: 2004
Address: 1732 LINCOLN BLVD

Name: LINCOLN CHEVRON
Year: 2005
Address: 1732 LINCOLN BLVD

Name: LINCOLN CHEVRON
Year: 2006
Address: 1732 LINCOLN BLVD

Name: LINCOLN CHEVRON
Year: 2007
Address: 1732 LINCOLN BLVD

Name: LINCOLN CHEVRON
Year: 2008
Address: 1732 LINCOLN BLVD

(Continued) **1015271086**

Name: LINCOLN CHEVRON
Year: 2009
Address: 1732 LINCOLN BLVD

Name: CHEVRON
Year: 2010
Address: 1732 LINCOLN BLVD

Name: CHEVRON
Year: 2011
Address: 1732 LINCOLN BLVD

Name: CHEVRON
Year: 2012
Address: 1732 LINCOLN BLVD

E22 **CHEVRON STATION NO 99266** **CA HAZNET** **S113176688**
NNE **1732 LINCOLN BLVD** **N/A**
< 1/8 **SANTA MONICA, CA 90404**
0.016 mi.
84 ft. **Site 8 of 23 in cluster E**

Relative:
Lower

Actual:
86 ft.

HAZNET:
envid: S113176688
Year: 2014
GEPAID: CAR000120204
Contact: KATHY NORRIS-SLUSHER
Telephone: 8773866044
Mailing Name: Not reported
Mailing Address: PO BOX 6004
Mailing City,St,Zip: SAN RAMON, CA 945830000
Gen County: Los Angeles
TSD EPA ID: CAD044429835
TSD County: Los Angeles
Waste Category: Other organic solids
Disposal Method: Storage, Bulking, And/Or Transfer Off Site--No Treatment/Reovery (H010-H129) Or (H131-H135)
Tons: 0.06
Cat Decode: Other organic solids
Method Decode: Storage, Bulking, And/Or Transfer Off Site--No Treatment/Reovery (H010-H129) Or (H131-H135)
Facility County: Los Angeles

envid: S113176688
Year: 2014
GEPAID: CAR000120204
Contact: KATHY NORRIS-SLUSHER
Telephone: 8773866044
Mailing Name: Not reported
Mailing Address: PO BOX 6004
Mailing City,St,Zip: SAN RAMON, CA 945830000
Gen County: Los Angeles
TSD EPA ID: CAD044429835
TSD County: Los Angeles
Waste Category: Aqueous solution with total organic residues less than 10 percent
Disposal Method: Storage, Bulking, And/Or Transfer Off Site--No Treatment/Reovery (H010-H129) Or (H131-H135)
Tons: 0.0525

CHEVRON STATION NO 99266 (Continued) **S113176688**

Cat Decode:	Aqueous solution with total organic residues less than 10 percent
Method Decode:	Storage, Bulking, And/Or Transfer Off Site--No Treatment/Reovery (H010-H129) Or (H131-H135)
Facility County:	Los Angeles
envid:	S113176688
Year:	2013
GEPAID:	CAR000120204
Contact:	KATHY NORRIS-SLUSHER
Telephone:	8773866044
Mailing Name:	Not reported
Mailing Address:	PO BOX 6004
Mailing City,St,Zip:	SAN RAMON, CA 945830000
Gen County:	Los Angeles
TSD EPA ID:	CAD044429835
TSD County:	Los Angeles
Waste Category:	Not reported
Disposal Method:	Storage, Bulking, And/Or Transfer Off Site--No Treatment/Reovery (H010-H129) Or (H131-H135)
Tons:	0.7
Cat Decode:	Not reported
Method Decode:	Storage, Bulking, And/Or Transfer Off Site--No Treatment/Reovery (H010-H129) Or (H131-H135)
Facility County:	Not reported
envid:	S113176688
Year:	2013
GEPAID:	CAR000120204
Contact:	KATHY NORRIS-SLUSHER
Telephone:	8773866044
Mailing Name:	Not reported
Mailing Address:	PO BOX 6004
Mailing City,St,Zip:	SAN RAMON, CA 945830000
Gen County:	Los Angeles
TSD EPA ID:	CAD044429835
TSD County:	Los Angeles
Waste Category:	Not reported
Disposal Method:	Storage, Bulking, And/Or Transfer Off Site--No Treatment/Reovery (H010-H129) Or (H131-H135)
Tons:	0.115
Cat Decode:	Not reported
Method Decode:	Storage, Bulking, And/Or Transfer Off Site--No Treatment/Reovery (H010-H129) Or (H131-H135)
Facility County:	Not reported
envid:	S113176688
Year:	2013
GEPAID:	CAR000120204
Contact:	KATHY NORRIS-SLUSHER
Telephone:	8773866044
Mailing Name:	Not reported
Mailing Address:	PO BOX 6004
Mailing City,St,Zip:	SAN RAMON, CA 945830000
Gen County:	Los Angeles
TSD EPA ID:	CAD044429835
TSD County:	Los Angeles
Waste Category:	Not reported

CHEVRON STATION NO 99266 (Continued) **S113176688**

Disposal Method: Storage, Bulking, And/Or Transfer Off Site--No Treatment/Reovery (H010-H129) Or (H131-H135)
Tons: 0.572
Cat Decode: Not reported
Method Decode: Storage, Bulking, And/Or Transfer Off Site--No Treatment/Reovery (H010-H129) Or (H131-H135)
Facility County: Not reported

Click this hyperlink while viewing on your computer to access
15 additional CA_HAZNET: record(s) in the EDR Site Report.

E23 **99266** **CA HIST UST** **U001563944**
NNE **1732 LINCOLN BLVD** **N/A**
< 1/8 **SANTA MONICA, CA 90404**
0.016 mi.
84 ft. **Site 9 of 23 in cluster E**

Relative:
Lower

Actual:
86 ft.

HIST UST:

File Number:	00026EDC
URL:	http://geotracker.waterboards.ca.gov/ustpdfs/pdf/00026EDC.pdf
Region:	STATE
Facility ID:	00000063198
Facility Type:	Gas Station
Other Type:	Not reported
Contact Name:	CO BRANDED OUTLET-CHEVRON
Telephone:	2134507224
Owner Name:	CHEVRON U.S.A. INC.
Owner Address:	575 MARKET
Owner City,St,Zip:	SAN FRANCISCO, CA 94105
Total Tanks:	0003
Tank Num:	001
Container Num:	0000000001
Year Installed:	Not reported
Tank Capacity:	00010000
Tank Used for:	PRODUCT
Type of Fuel:	Not reported
Container Construction Thickness:	0000250
Leak Detection:	Stock Inventor
Tank Num:	002
Container Num:	0000000002
Year Installed:	Not reported
Tank Capacity:	00010000
Tank Used for:	PRODUCT
Type of Fuel:	Not reported
Container Construction Thickness:	0000250
Leak Detection:	Stock Inventor
Tank Num:	003
Container Num:	0000000003
Year Installed:	Not reported
Tank Capacity:	00010000
Tank Used for:	PRODUCT
Type of Fuel:	Not reported
Container Construction Thickness:	0000250
Leak Detection:	Stock Inventor

99266 (Continued) **U001563944**

Click here for Geo Tracker PDF:

E24
NNE
< 1/8
0.016 mi.
84 ft.

CHEVRON SERVICE STATION 9-9266
1732 LINCOLN BLVD
SANTA MONICA, CA 90404

Site 10 of 23 in cluster E

CA SWEEPS UST **S101587306**
CA FID UST **N/A**

Relative:
Lower

Actual:
86 ft.

SWEEPS UST:

Status:	Active
Comp Number:	63198
Number:	1
Board Of Equalization:	44-010589
Referral Date:	06-18-91
Action Date:	06-18-91
Created Date:	02-29-88
Owner Tank Id:	3
SWRCB Tank Id:	19-033-063198-000001
Tank Status:	A
Capacity:	10000
Active Date:	06-18-91
Tank Use:	M.V. FUEL
STG:	P
Content:	REG UNLEADED
Number Of Tanks:	3

Status:	Active
Comp Number:	63198
Number:	1
Board Of Equalization:	44-010589
Referral Date:	06-18-91
Action Date:	06-18-91
Created Date:	02-29-88
Owner Tank Id:	2
SWRCB Tank Id:	19-033-063198-000002
Tank Status:	A
Capacity:	10000
Active Date:	06-18-91
Tank Use:	M.V. FUEL
STG:	P
Content:	REG UNLEADED
Number Of Tanks:	Not reported

Status:	Active
Comp Number:	63198
Number:	1
Board Of Equalization:	44-010589
Referral Date:	06-18-91
Action Date:	06-18-91
Created Date:	02-29-88
Owner Tank Id:	1
SWRCB Tank Id:	19-033-063198-000003
Tank Status:	A
Capacity:	10000
Active Date:	06-18-91
Tank Use:	M.V. FUEL
STG:	P
Content:	LEADED

CHEVRON SERVICE STATION 9-9266 (Continued) **S101587306**

Number Of Tanks: Not reported

CA FID UST:
Facility ID: 19055221
Regulated By: UTNKA
Regulated ID: 00063198
Cortese Code: Not reported
SIC Code: Not reported
Facility Phone: 2134507224
Mail To: Not reported
Mailing Address: P O BOX
Mailing Address 2: Not reported
Mailing City,St,Zip: SANTA MONICA 90404
Contact: Not reported
Contact Phone: Not reported
DUNs Number: Not reported
NPDES Number: Not reported
EPA ID: Not reported
Comments: Not reported
Status: Active

F25 **PERKINS H E** **EDR Hist Auto** **1009051028**
SW **1710 4TH** **N/A**
< 1/8 **SANTA MONICA, CA**
0.017 mi.
89 ft. **Site 1 of 7 in cluster F**

Relative:
Lower

Actual:
70 ft.

EDR Historical Auto Stations:
Name: PERKINS H E
Year: 1936
Type: AUTOMOBILE REPAIRING

F26 **PERKINS H E** **EDR Hist Auto** **1009016589**
SW **1710 4TH ST E** **N/A**
< 1/8 **SANTA MONICA, CA**
0.017 mi.
89 ft. **Site 2 of 7 in cluster F**

Relative:
Lower

Actual:
70 ft.

EDR Historical Auto Stations:
Name: GRAHAM M C
Year: 1928
Type: AUTOMOBILE REPAIRING AND SERVICE STATIONS

Name: GRAHAM M C
Year: 1933
Type: AUTOMOBILE REPAIRING

Name: PERKINS H E
Year: 1936
Type: AUTOMOBILE REPAIRING

F27 **GRAHAM M C** **EDR Hist Auto** **1009052241**
SW **1710 4TH ST** **N/A**
< 1/8 **SANTA MONICA, CA**
0.017 mi.
89 ft. **Site 3 of 7 in cluster F**

Relative:
Lower

Actual:
70 ft.

EDR Historical Auto Stations:

Name:	GRAHAM M C
Year:	1928
Type:	AUTOMOBILE REPAIRING AND SERVICE STATIONS
Name:	GRAHAM M C
Year:	1933
Type:	AUTOMOBILE REPAIRING

F28 **SANTA MONICA MALIBU U S D** **CA HAZNET** **S113001686**
SW **1723 FOURTH ST** **N/A**
< 1/8 **SANTA MONICA, CA 90401**
0.017 mi.
89 ft. **Site 4 of 7 in cluster F**

Relative:
Lower

Actual:
70 ft.

HAZNET:

envid:	S113001686
Year:	1998
GEPAID:	CAD074144064
Contact:	SANTAMONICA MALIBU UN SCHOOL
Telephone:	0000000000
Mailing Name:	Not reported
Mailing Address:	1651 16TH ST
Mailing City,St,Zip:	SANTA MONICA, CA 904040000
Gen County:	Not reported
TSD EPA ID:	CAD044429835
TSD County:	Not reported
Waste Category:	Empty containers less than 30 gallons
Disposal Method:	Disposal, Other
Tons:	.0750
Cat Decode:	Empty containers less than 30 gallons
Method Decode:	Disposal, Other
Facility County:	Los Angeles
envid:	S113001686
Year:	1998
GEPAID:	CAD074144064
Contact:	SANTAMONICA MALIBU UN SCHOOL
Telephone:	0000000000
Mailing Name:	Not reported
Mailing Address:	1651 16TH ST
Mailing City,St,Zip:	SANTA MONICA, CA 904040000
Gen County:	Not reported
TSD EPA ID:	CAD044429835
TSD County:	Not reported
Waste Category:	Liquids with pH <= 2
Disposal Method:	Disposal, Other
Tons:	.1668
Cat Decode:	Liquids with pH <= 2
Method Decode:	Disposal, Other
Facility County:	Los Angeles
envid:	S113001686
Year:	1997

SANTA MONICA MALIBU U S D (Continued) **S113001686**

GEPAID: CAD074144064
Contact: SANTAMONICA MALIBU UN SCHOOL
Telephone: 0000000000
Mailing Name: Not reported
Mailing Address: 1651 16TH ST
Mailing City,St,Zip: SANTA MONICA, CA 904040000
Gen County: Not reported
TSD EPA ID: CAD044429835
TSD County: Not reported
Waste Category: Laboratory waste chemicals
Disposal Method: Disposal, Other
Tons: .1515
Cat Decode: Laboratory waste chemicals
Method Decode: Disposal, Other
Facility County: Los Angeles

envid: S113001686
Year: 1995
GEPAID: CAD074144064
Contact: SANTAMONICA MALIBU UN SCHOOL
Telephone: 0000000000
Mailing Name: Not reported
Mailing Address: 1651 16TH ST
Mailing City,St,Zip: SANTA MONICA, CA 904040000
Gen County: Not reported
TSD EPA ID: CAT000613893
TSD County: Not reported
Waste Category: Unspecified organic liquid mixture
Disposal Method: Transfer Station
Tons: .1245
Cat Decode: Unspecified organic liquid mixture
Method Decode: Transfer Station
Facility County: Los Angeles

envid: S113001686
Year: 1994
GEPAID: CAD074144064
Contact: SANTAMONICA MALIBU UN SCHOOL
Telephone: 0000000000
Mailing Name: Not reported
Mailing Address: 1651 16TH ST
Mailing City,St,Zip: SANTA MONICA, CA 904040000
Gen County: Not reported
TSD EPA ID: AZD983473539
TSD County: Not reported
Waste Category: Not reported
Disposal Method: Recycler
Tons: .4408
Cat Decode: Not reported
Method Decode: Recycler
Facility County: Los Angeles

Click this hyperlink while viewing on your computer to access
9 additional CA_HAZNET: record(s) in the EDR Site Report.

G29 **EDR Hist Cleaner** **1015007568**
East **1827 7TH ST** **N/A**
< 1/8 **SANTA MONICA, CA 90401**
0.019 mi.
100 ft. **Site 1 of 4 in cluster G**

Relative: EDR Historical Cleaners:
Higher
Name: DAVES CARPET & UPHOLSTERY CLEANING
Year: 2011
Actual: Address: 1827 7TH ST
103 ft.

Name: DAVES CARPET & UPHOLSTERY CLEANING
Year: 2012
Address: 1827 7TH ST

H30 **SULLIVAN A J** **EDR Hist Auto** **1009052996**
South **1836 4TH ST** **N/A**
< 1/8 **SANTA MONICA, CA**
0.022 mi.
116 ft. **Site 1 of 21 in cluster H**

Relative: EDR Historical Auto Stations:
Lower
Name: SULLIVAN A J
Year: 1948
Actual: Type: AUTO REPAIRS
67 ft.

Name: SULLIVAN A J
Year: 1948
Type: AUTOMOBILE REPAIRING

H31 **C ROVE N W** **EDR Hist Auto** **1009051916**
South **1840 4TH** **N/A**
< 1/8 **SANTA MONICA, CA**
0.022 mi.
117 ft. **Site 2 of 21 in cluster H**

Relative: EDR Historical Auto Stations:
Lower
Name: C ROVE N W
Year: 1948
Actual: Type: AUTOMOBILE REPAIRING
67 ft.

H32 **SWAIN ADOLPH** **EDR Hist Auto** **1009018332**
South **1840 4TH ST** **N/A**
< 1/8 **SANTA MONICA, CA**
0.022 mi.
117 ft. **Site 3 of 21 in cluster H**

Relative: EDR Historical Auto Stations:
Lower
Name: SWAIN ADOLPH
Year: 1928
Actual: Type: AUTOMOBILE REPAIRING AND SERVICE STATIONS
67 ft.

Name: HUDSON E C
Year: 1933
Type: AUTOMOBILE GARAGES

Name: CROVE N W

SWAIN ADOLPH (Continued) **1009018332**

Year: 1948
Type: AUTO REPAIRS

H33 **SWAIN ADOLPH** **EDR Hist Auto** **1009018116**
South **1840 4TH ST E** **N/A**
< 1/8 **SANTA MONICA, CA**
0.022 mi.
117 ft. **Site 4 of 21 in cluster H**

Relative:
Lower

Actual:
67 ft.

EDR Historical Auto Stations:
Name: SWAIN ADOLPH
Year: 1928
Type: AUTOMOBILE REPAIRING AND SERVICE STATIONS

F34 **SANTA MONICA HSR LTD PARTNERSH** **CA EMI** **S106838953**
WSW **1707 4TH ST.** **N/A**
< 1/8 **SANTA MONICA, CA 90404**
0.025 mi.
134 ft. **Site 5 of 7 in cluster F**

Relative:
Lower

Actual:
72 ft.

EMI:

Year:	1990
County Code:	19
Air Basin:	SC
Facility ID:	75902
Air District Name:	SC
SIC Code:	6512
Air District Name:	SOUTH COAST AQMD
Community Health Air Pollution Info System:	Not reported
Consolidated Emission Reporting Rule:	Not reported
Total Organic Hydrocarbon Gases Tons/Yr:	0
Reactive Organic Gases Tons/Yr:	0
Carbon Monoxide Emissions Tons/Yr:	0
NOX - Oxides of Nitrogen Tons/Yr:	0
SOX - Oxides of Sulphur Tons/Yr:	0
Particulate Matter Tons/Yr:	0
Part. Matter 10 Micrometers and Smllr Tons/Yr:	0

F35 **DOUBLE TREE HOTEL SANTA MONICA** **CA HAZNET** **S112918820**
WSW **1707 4TH ST** **N/A**
< 1/8 **SANTA MONICA, CA 90401**
0.025 mi.
134 ft. **Site 6 of 7 in cluster F**

Relative:
Lower

Actual:
72 ft.

HAZNET:

envid:	S112918820
Year:	2002
GEPAID:	CAC002428479
Contact:	DON VENSINGER
Telephone:	3103953332
Mailing Name:	Not reported
Mailing Address:	1707 4TH ST
Mailing City,St,Zip:	SANTA MONICA, CA 904010000
Gen County:	Not reported
TSD EPA ID:	CAT080013352

DOUBLE TREE HOTEL SANTA MONICA (Continued) **S112918820**

TSD County:	Not reported
Waste Category:	Aqueous solution with total organic residues less than 10 percent
Disposal Method:	Recycler
Tons:	0.06
Cat Decode:	Aqueous solution with total organic residues less than 10 percent
Method Decode:	Recycler
Facility County:	Los Angeles

F36 **DON VENSINGER** **CA HAZNET** **S112913813**
WSW **1707 4TH ST** **N/A**
< 1/8 **SANTA MONICA, CA 90401**
0.025 mi.
134 ft. **Site 7 of 7 in cluster F**

Relative:
Lower

Actual:
72 ft.

HAZNET:

envid:	S112913813
Year:	2001
GEPAID:	CAC002345575
Contact:	DON VENSINGER
Telephone:	3103953332
Mailing Name:	Not reported
Mailing Address:	1707 4TH ST
Mailing City,St,Zip:	SANTA MONICA, CA 904010000
Gen County:	Not reported
TSD EPA ID:	CAT080013352
TSD County:	Not reported
Waste Category:	Aqueous solution with total organic residues less than 10 percent
Disposal Method:	Recycler
Tons:	0.06
Cat Decode:	Aqueous solution with total organic residues less than 10 percent
Method Decode:	Recycler
Facility County:	Los Angeles

B37 **RAYMOND SHY** **CA HAZNET** **S112853632**
NE **1804 LINCOLN BLVD.** **N/A**
< 1/8 **SANTA MONICA, CA 90404**
0.026 mi.
135 ft. **Site 2 of 4 in cluster B**

Relative:
Lower

Actual:
94 ft.

HAZNET:

envid:	S112853632
Year:	1994
GEPAID:	CAC000927376
Contact:	Not reported
Telephone:	0000000000
Mailing Name:	Not reported
Mailing Address:	4338 REDWOOD AVENUE #116
Mailing City,St,Zip:	MARINA DEL REY, CA 902920000
Gen County:	Not reported
TSD EPA ID:	CAT080013352
TSD County:	Not reported
Waste Category:	Waste oil and mixed oil
Disposal Method:	Recycler
Tons:	1.2510
Cat Decode:	Waste oil and mixed oil
Method Decode:	Recycler

RAYMOND SHY (Continued) **S112853632**

Facility County: Los Angeles

B38 **HONDA OF SANTA MONICA** **CA HAZNET** **S113167060**
NE **1804 LINCOLN BLVD** **N/A**
< 1/8 **SANTA MONICA, CA 90404**
0.026 mi.
135 ft. **Site 3 of 4 in cluster B**

Relative:
Lower

Actual:
94 ft.

HAZNET:

envid:	S113167060
Year:	1993
GEPAID:	CAL921883044
Contact:	VALENTINUS KIM
Telephone:	2134504043
Mailing Name:	Not reported
Mailing Address:	1804 LINCOLN BLVD
Mailing City,St,Zip:	SANTA MONICA, CA 904040000
Gen County:	Not reported
TSD EPA ID:	CAT000613893
TSD County:	Not reported
Waste Category:	Organic liquids (nonsolvents) with halogens
Disposal Method:	Transfer Station
Tons:	0.1245
Cat Decode:	Organic liquids (nonsolvents) with halogens
Method Decode:	Transfer Station
Facility County:	Los Angeles

B39 **LET 'EM EAT CAKE** **CA RGA LUST** **S114643794**
NE **1804 LINCOLN BLVD** **N/A**
< 1/8 **SANTA MONICA, CA**
0.026 mi.
135 ft. **Site 4 of 4 in cluster B**

Relative:
Lower

Actual:
94 ft.

RGA LUST:

2012	LET 'EM EAT CAKE	1804 LINCOLN BLVD
2011	LET 'EM EAT CAKE	1804 LINCOLN BLVD
2010	LET 'EM EAT CAKE	1804 LINCOLN BLVD
2009	LET 'EM EAT CAKE	1804 LINCOLN BLVD
2008	LET 'EM EAT CAKE	1804 LINCOLN BLVD
2007	LET 'EM EAT CAKE	1804 LINCOLN BLVD
2006	LET 'EM EAT CAKE	1804 LINCOLN BLVD
2005	LET 'EM EAT CAKE	1804 LINCOLN BLVD
2003	LET 'EM EAT CAKE	1804 LINCOLN BLVD
2002	LET 'EM EAT CAKE	1804 LINCOLN BLVD
2001	LET 'EM EAT CAKE	1804 LINCOLN BLVD
2000	LET 'EM EAT CAKE	1804 LINCOLN BLVD
1998	LET 'EM EAT CAKE	1804 LINCOLN BLVD
1997	LET 'EM EAT CAKE	1804 LINCOLN BLVD
1996	LET 'EM EAT CAKE	1804 LINCOLN BLVD

H40 **COMMUNITY CORPORATION OF SANTA MONICA** **CA HAZNET** **S118197711**
South **420 PICO BLVD.** **N/A**
< 1/8 **SANTA MONICA, CA 90405**
0.026 mi.
137 ft. **Site 5 of 21 in cluster H**

Relative:
Lower

Actual:
72 ft.

HAZNET:

envid:	S118197711
Year:	2014
GEPAID:	CAC002705843
Contact:	Miguel Ceballos
Telephone:	3103948487
Mailing Name:	Not reported
Mailing Address:	1423 2ND ST STE B
Mailing City,St,Zip:	SANTA MONICA, CA 904013453
Gen County:	Los Angeles
TSD EPA ID:	CAD980675276
TSD County:	Kern
Waste Category:	Contaminated soil from site clean-up
Disposal Method:	Landfill Or Surface Impoundment That Will Be Closed As Landfill(To Include On-Site Treatment And/Or Stabilization)
Tons:	42.48
Cat Decode:	Contaminated soil from site clean-up
Method Decode:	Landfill Or Surface Impoundment That Will Be Closed As Landfill(To Include On-Site Treatment And/Or Stabilization)
Facility County:	Los Angeles

I41 **EDR Hist Auto** **1015279511**
ENE **1808 LINCOLN BLVD** **N/A**
< 1/8 **SANTA MONICA, CA 90404**
0.033 mi.
176 ft. **Site 1 of 33 in cluster I**

Relative:
Lower

Actual:
93 ft.

EDR Historical Auto Stations:

Name:	A B S BRAKE SUPPLY
Year:	1999
Address:	1808 LINCOLN BLVD
Name:	ABS BRAKE SUPPLY
Year:	2002
Address:	1808 LINCOLN BLVD

D42 **CA CHMIRS** **S110420470**
SE **615 PICO PLACE** **N/A**
< 1/8 **SANTA MONICA, CA**
0.034 mi.
179 ft. **Site 2 of 2 in cluster D**

Relative:
Lower

Actual:
98 ft.

CHMIRS:

OES Incident Number:	08-4573
OES notification:	06/27/2008
OES Date:	Not reported
OES Time:	Not reported
Date Completed:	**Not reported**
Property Use:	Not reported
Agency Id Number:	Not reported
Agency Incident Number:	Not reported
Time Notified:	Not reported

(Continued) **S110420470**

Time Completed:	Not reported
Surrounding Area:	Not reported
Estimated Temperature:	Not reported
Property Management:	Not reported
More Than Two Substances Involved?:	Not reported
Resp Agncy Personel # Of Decontaminated:	Not reported
Responding Agency Personel # Of Injuries:	Not reported
Responding Agency Personel # Of Fatalities:	Not reported
Others Number Of Decontaminated:	Not reported
Others Number Of Injuries:	Not reported
Others Number Of Fatalities:	Not reported
Vehicle Make/year:	Not reported
Vehicle License Number:	Not reported
Vehicle State:	Not reported
Vehicle Id Number:	Not reported
CA DOT PUC/ICC Number:	Not reported
Company Name:	Not reported
Reporting Officer Name/ID:	Not reported
Report Date:	Not reported
Facility Telephone:	Not reported
Waterway Involved:	Yes
Waterway:	Storm Drain that leads to Pacific Ocean (2 blocks from Santa Monica Beach)
Spill Site:	Residence
Cleanup By:	Unknown
Containment:	Not reported
What Happened:	Not reported
Type:	Not reported
Measure:	N/A
Other:	Not reported
Date/Time:	1200
Year:	2008
Agency:	Private Citizen
Incident Date:	5/12/2008
Admin Agency:	City of Santa Monica
Amount:	Not reported
Contained:	Unknown
Site Type:	Storm Drain that leads to Pacific Ocean (2 blocks from Santa Monica Beach)
E Date:	Not reported
Substance:	Oil based Paint
Quantity Released:	Unknown
Unknown:	Not reported
Substance #2:	Not reported
Substance #3:	Not reported
Evacuations:	0
Number of Injuries:	0
Number of Fatalities:	0
#1 Pipeline:	Not reported
#2 Pipeline:	Not reported
#3 Pipeline:	Not reported
#1 Vessel >= 300 Tons:	Not reported
#2 Vessel >= 300 Tons:	Not reported
#3 Vessel >= 300 Tons:	Not reported
Evacs:	Not reported
Injuries:	Not reported
Fatals:	Not reported
Comments:	Not reported

(Continued) **S110420470**

Description: Rp states that a neighbor has been washing substances down the storm drain during house construction.

H43 **ERNS** **2002597555**
South **332 PICO BLVD** **N/A**
< 1/8 **SANTA MONICA, CA 90405**
0.038 mi.
202 ft. **Site 6 of 21 in cluster H**

Relative:
Lower

Click this hyperlink while viewing on your computer to access additional ERNS detail in the EDR Site Report.

Actual:
66 ft.

H44 **AM/PM MINI MARKET 5124/ARCO #1946** **CA UST** **U004186627**
South **332 PICO BLVD** **N/A**
< 1/8 **SANTA MONICA, CA 90405**
0.038 mi.
202 ft. **Site 7 of 21 in cluster H**

Relative:
Lower

UST:
Facility ID: 600019
Permitting Agency: SANTA MONICA, CITY OF

Actual:
66 ft.

Latitude: 34.0106799
Longitude: -118.4862971

H45 **ARCO #1946** **CA RGA LUST** **S114573675**
South **332 PICO BLVD.** **N/A**
< 1/8 **SANTA MONICA, CA**
0.038 mi.
202 ft. **Site 8 of 21 in cluster H**

Relative:
Lower

RGA LUST:

2012	ARCO #1946	332 PICO BLVD.
2011	ARCO #1946	332 PICO BLVD.
2010	ARCO #1946	332 PICO BLVD.
2009	ARCO #1946	332 PICO BLVD.
2008	ARCO #1946	332 PICO BLVD.
2007	ARCO #1946	332 PICO BLVD.
2006	ARCO #1946	332 PICO BLVD.

Actual:
66 ft.

H46 **BP WEST COAST PRODUCTS LLC 01946** **CA HAZNET** **S113175924**
South **332 PICO BLVD** **N/A**
< 1/8 **SANTA MONICA, CA 90405**
0.038 mi.
202 ft. **Site 9 of 21 in cluster H**

Relative:
Lower

HAZNET:
envid: S113175924
Year: 2014

Actual:
66 ft.

GEPAID: CAR000100008
Contact: JEFF BAKER
Telephone: 2538968708
Mailing Name: Not reported
Mailing Address: 19100 RIDGEWOOD PKWY

BP WEST COAST PRODUCTS LLC 01946 (Continued) **S113175924**

Mailing City,St,Zip:	SAN ANTONIO, TX 78259
Gen County:	Los Angeles
TSD EPA ID:	NVT330010000
TSD County:	99
Waste Category:	Other organic solids
Disposal Method:	Landfill Or Surface Impoundment That Will Be Closed As Landfill(To Include On-Site Treatment And/Or Stabilization)
Tons:	0.125
Cat Decode:	Other organic solids
Method Decode:	Landfill Or Surface Impoundment That Will Be Closed As Landfill(To Include On-Site Treatment And/Or Stabilization)
Facility County:	Los Angeles
envid:	S113175924
Year:	2011
GEPAID:	CAR000100008
Contact:	WASTE SPECIALIST
Telephone:	5035246191
Mailing Name:	Not reported
Mailing Address:	PO BOX 80249
Mailing City,St,Zip:	RCHO STA MARG, CA 926880000
Gen County:	Not reported
TSD EPA ID:	CAT080013352
TSD County:	Not reported
Waste Category:	Aqueous solution with total organic residues less than 10 percent
Disposal Method:	Other Recovery Of Reclamation For Reuse Including Acid Regeneration, Organics Recovery Ect
Tons:	0.21
Cat Decode:	Aqueous solution with total organic residues less than 10 percent
Method Decode:	Other Recovery Of Reclamation For Reuse Including Acid Regeneration, Organics Recovery Ect
Facility County:	Los Angeles
envid:	S113175924
Year:	2009
GEPAID:	CAR000100008
Contact:	Waste Specialist
Telephone:	5035246191
Mailing Name:	Not reported
Mailing Address:	PO BOX 80249
Mailing City,St,Zip:	RCHO STA MARG, CA 926880000
Gen County:	Not reported
TSD EPA ID:	CAT080013352
TSD County:	Not reported
Waste Category:	Aqueous solution with total organic residues less than 10 percent
Disposal Method:	Other Recovery Of Reclamation For Reuse Including Acid Regeneration, Organics Recovery Ect
Tons:	1.428
Cat Decode:	Aqueous solution with total organic residues less than 10 percent
Method Decode:	Other Recovery Of Reclamation For Reuse Including Acid Regeneration, Organics Recovery Ect
Facility County:	Los Angeles
envid:	S113175924
Year:	2009
GEPAID:	CAR000100008
Contact:	Waste Specialist

BP WEST COAST PRODUCTS LLC 01946 (Continued) **S113175924**

Telephone:	5035246191
Mailing Name:	Not reported
Mailing Address:	PO BOX 80249
Mailing City,St,Zip:	RCHO STA MARG, CA 926880000
Gen County:	Not reported
TSD EPA ID:	NVT330010000
TSD County:	Not reported
Waste Category:	Other organic solids
Disposal Method:	Landfill Or Surface Impoundment That Will Be Closed As Landfill(To Include On-Site Treatment And/Or Stabilization)
Tons:	0.015
Cat Decode:	Other organic solids
Method Decode:	Landfill Or Surface Impoundment That Will Be Closed As Landfill(To Include On-Site Treatment And/Or Stabilization)
Facility County:	Los Angeles
envid:	S113175924
Year:	2008
GEPAID:	CAR000100008
Contact:	RUTH HA / WASTE SPECIALIST
Telephone:	5035246191
Mailing Name:	Not reported
Mailing Address:	PO BOX 80249
Mailing City,St,Zip:	RCHO STA MARG, CA 926880000
Gen County:	Not reported
TSD EPA ID:	CAD008302903
TSD County:	Not reported
Waste Category:	Other organic solids
Disposal Method:	Storage, Bulking, And/Or Transfer Off Site--No Treatment/Reovery (H010-H129) Or (H131-H135)
Tons:	0.1425
Cat Decode:	Other organic solids
Method Decode:	Storage, Bulking, And/Or Transfer Off Site--No Treatment/Reovery (H010-H129) Or (H131-H135)
Facility County:	Los Angeles

Click this hyperlink while viewing on your computer to access
24 additional CA_HAZNET: record(s) in the EDR Site Report.

H47 **ARCO #1946** **CA LUST** **S101298072**
South **332 PICO** **CA CHMIRS** **N/A**
< 1/8 **SANTA MONICA, CA 90405** **CA HIST CORTESE**
0.038 mi.
202 ft. **Site 10 of 21 in cluster H**

Relative:
Lower

Actual:
66 ft.

LUST:

Region:	STATE
Global Id:	T0603739924
Latitude:	34.00924
Longitude:	-118.487362
Case Type:	LUST Cleanup Site
Status:	Open - Remediation
Status Date:	05/04/2012
Lead Agency:	LOS ANGELES RWQCB (REGION 4)
Case Worker:	JR
Local Agency:	SANTA MONICA, CITY OF
RB Case Number:	904050034A
LOC Case Number:	Not reported

ARCO #1946 (Continued) **S101298072**

File Location: Not reported
Potential Media Affect: Aquifer used for drinking water supply
Potential Contaminants of Concern: Aviation
Site History: Not reported

Click here to access the California GeoTracker records for this facility:

Contact:
Global Id: T0603739924
Contact Type: Regional Board Caseworker
Contact Name: JAMES RYAN
Organization Name: LOS ANGELES RWQCB (REGION 4)
Address: West 4th Street, Suite 200
City: LOS ANGELES
Email: jamesw.ryan@waterboards.ca.gov
Phone Number: 2135766711

Global Id: T0603739924
Contact Type: Local Agency Caseworker
Contact Name: MONICA HANLEY
Organization Name: SANTA MONICA, CITY OF
Address: 333 Olympic Drive - 2nd Floor
City: SANTA MONICA
Email: monica.hanley@smgov.net
Phone Number: Not reported

Status History:
Global Id: T0603739924
Status: Open - Case Begin Date
Status Date: 04/15/2005

Global Id: T0603739924
Status: Open - Remediation
Status Date: 05/04/2012

Global Id: T0603739924
Status: Open - Site Assessment
Status Date: 11/14/2005

Regulatory Activities:
Global Id: T0603739924
Action Type: RESPONSE
Date: 10/15/2010
Action: Monitoring Report - Semi-Annually

Global Id: T0603739924
Action Type: ENFORCEMENT
Date: 03/15/2016
Action: Staff Letter

Global Id: T0603739924
Action Type: RESPONSE
Date: 02/24/2016
Action: Other Workplan - Regulator Responded

Global Id: T0603739924
Action Type: RESPONSE

ARCO #1946 (Continued) **S101298072**

Date: 07/15/2012
Action: Monitoring Report - Semi-Annually

Global Id: T0603739924
Action Type: RESPONSE
Date: 07/15/2014
Action: Monitoring Report - Semi-Annually

Global Id: T0603739924
Action Type: RESPONSE
Date: 01/15/2006
Action: Other Report / Document

Global Id: T0603739924
Action Type: RESPONSE
Date: 10/15/2007
Action: Monitoring Report - Quarterly

Global Id: T0603739924
Action Type: RESPONSE
Date: 01/15/2010
Action: Monitoring Report - Semi-Annually

Global Id: T0603739924
Action Type: RESPONSE
Date: 01/15/2011
Action: Monitoring Report - Semi-Annually

Global Id: T0603739924
Action Type: RESPONSE
Date: 07/15/2010
Action: Monitoring Report - Semi-Annually

Global Id: T0603739924
Action Type: Other
Date: 04/15/2005
Action: Leak Discovery

Global Id: T0603739924
Action Type: Other
Date: 04/18/2005
Action: Leak Reported

Global Id: T0603739924
Action Type: RESPONSE
Date: 04/15/2013
Action: Monitoring Report - Semi-Annually

Global Id: T0603739924
Action Type: RESPONSE
Date: 01/15/2014
Action: Monitoring Report - Semi-Annually

Global Id: T0603739924
Action Type: RESPONSE
Date: 01/15/2007
Action: Monitoring Report - Quarterly

ARCO #1946 (Continued) **S101298072**

Global Id: T0603739924
Action Type: RESPONSE
Date: 10/15/2006
Action: Monitoring Report - Quarterly

Global Id: T0603739924
Action Type: ENFORCEMENT
Date: 11/15/2005
Action: Staff Letter

Global Id: T0603739924
Action Type: RESPONSE
Date: 01/15/2012
Action: Monitoring Report - Semi-Annually

Global Id: T0603739924
Action Type: ENFORCEMENT
Date: 06/15/2009
Action: Staff Letter

Global Id: T0603739924
Action Type: RESPONSE
Date: 01/15/2016
Action: Monitoring Report - Semi-Annually

Global Id: T0603739924
Action Type: RESPONSE
Date: 04/15/2007
Action: Monitoring Report - Quarterly

Global Id: T0603739924
Action Type: RESPONSE
Date: 01/15/2008
Action: Monitoring Report - Quarterly

Global Id: T0603739924
Action Type: RESPONSE
Date: 07/15/2007
Action: Monitoring Report - Quarterly

Global Id: T0603739924
Action Type: RESPONSE
Date: 07/15/2016
Action: Monitoring Report - Semi-Annually

Global Id: T0603739924
Action Type: RESPONSE
Date: 02/24/2016
Action: Other Workplan

Global Id: T0603739924
Action Type: REMEDIATION
Date: 04/27/2006
Action: Free Product Removal

Global Id: T0603739924
Action Type: ENFORCEMENT

ARCO #1946 (Continued) **S101298072**

Date: 05/04/2012
Action: Staff Letter

Global Id: T0603739924
Action Type: RESPONSE
Date: 10/15/2008
Action: Monitoring Report - Quarterly

Global Id: T0603739924
Action Type: RESPONSE
Date: 07/15/2008
Action: Monitoring Report - Quarterly

Global Id: T0603739924
Action Type: RESPONSE
Date: 10/15/2012
Action: Monitoring Report - Semi-Annually

Global Id: T0603739924
Action Type: RESPONSE
Date: 01/15/2009
Action: Monitoring Report - Quarterly

Global Id: T0603739924
Action Type: RESPONSE
Date: 04/15/2009
Action: Monitoring Report - Quarterly

Global Id: T0603739924
Action Type: RESPONSE
Date: 04/15/2015
Action: Monitoring Report - Semi-Annually

Global Id: T0603739924
Action Type: RESPONSE
Date: 07/15/2009
Action: Monitoring Report - Semi-Annually

Global Id: T0603739924
Action Type: RESPONSE
Date: 04/15/2008
Action: Monitoring Report - Quarterly

Region: STATE
Global Id: T0603701423
Latitude: 34.009241
Longitude: -118.487308
Case Type: LUST Cleanup Site
Status: Completed - Case Closed
Status Date: 07/19/1996
Lead Agency: LOS ANGELES RWQCB (REGION 4)
Case Worker: YR
Local Agency: Not reported
RB Case Number: 904050034
LOC Case Number: Not reported
File Location: Not reported

ARCO #1946 (Continued) **S101298072**

Potential Media Affect: Aquifer used for drinking water supply
Potential Contaminants of Concern: Gasoline
Site History: Not reported

Click here to access the California GeoTracker records for this facility:

Contact:
Global Id: T0603701423
Contact Type: Regional Board Caseworker
Contact Name: YUE RONG
Organization Name: LOS ANGELES RWQCB (REGION 4)
Address: 320 W. 4TH ST., SUITE 200
City: Los Angeles
Email: yrong@waterboards.ca.gov
Phone Number: Not reported

Status History:
Global Id: T0603701423
Status: Completed - Case Closed
Status Date: 07/19/1996

Global Id: T0603701423
Status: Open - Case Begin Date
Status Date: 12/29/1987

Global Id: T0603701423
Status: Open - Remediation
Status Date: 04/07/1989

Global Id: T0603701423
Status: Open - Remediation
Status Date: 10/09/1990

Global Id: T0603701423
Status: Open - Site Assessment
Status Date: 04/25/1988

Regulatory Activities:
Global Id: T0603701423
Action Type: Other
Date: 08/24/1988
Action: Leak Discovery

Global Id: T0603701423
Action Type: Other
Date: 12/29/1987
Action: Leak Reported

Global Id: T0603701423
Action Type: Other
Date: 08/24/1988
Action: Leak Stopped

LUST REG 4:
Region: 4

ARCO #1946 (Continued) **S101298072**

Regional Board:	04	
County:	Los Angeles	
Facility Id:	904050034	
Status:	Case Closed	
Substance:	Gasoline	
Substance Quantity:	Not reported	
Local Case No:	Not reported	
Case Type:	Groundwater	
Abatement Method Used at the Site:		GTFPVE
Global ID:	T0603701423	
W Global ID:	Not reported	
Staff:	UNK	
Local Agency:	19033	
Cross Street:	004TH ST	
Enforcement Type:	Not reported	
Date Leak Discovered:	8/24/1988	
Date Leak First Reported:		12/29/1987
Date Leak Record Entered:	3/23/1988	
Date Confirmation Began:	Not reported	
Date Leak Stopped:	8/24/1988	
Date Case Last Changed on Database:		7/9/1996
Date the Case was Closed:		7/19/1996
How Leak Discovered:	Tank Closure	
How Leak Stopped:	Not reported	
Cause of Leak:	UNK	
Leak Source:	Tank	
Operator:	PRESTIGE STATIONS INC.	
Water System:	Not reported	
Well Name:	Not reported	
Approx. Dist To Production Well (ft):		9127.219950637378901869547111
Source of Cleanup Funding:		Tank
Preliminary Site Assessment Workplan Submitted:		Not reported
Preliminary Site Assessment Began:		Not reported
Pollution Characterization Began:		4/25/1988
Remediation Plan Submitted:		4/7/1989
Remedial Action Underway:		10/9/1990
Post Remedial Action Monitoring Began:		Not reported
Enforcement Action Date:		Not reported
Historical Max MTBE Date:		Not reported
Hist Max MTBE Conc in Groundwater:		Not reported
Hist Max MTBE Conc in Soil:		Not reported
Significant Interim Remedial Action Taken:		Yes
GW Qualifier:	Not reported	
Soil Qualifier:	Not reported	
Organization:	Not reported	
Owner Contact:	Not reported	
Responsible Party:	ARCO PRODUCTS CO	
RP Address:	4 CENTERPOINTE DR., SUITE 300, LA PALMA CA 90623	
Program:	LUST	
Lat/Long:	34.0090963 / -1	
Local Agency Staff:	UNK	
Beneficial Use:	Not reported	
Priority:	Not reported	
Cleanup Fund Id:	Not reported	
Suspended:	Not reported	
Assigned Name:	Not reported	
Summary:	FREE PRODUCT REMOVAL IN PROGRESS, SAP UNDER REVIEW	NEW GAS

ARCO #1946 (Continued) **S101298072**

LEAK REPORTED 3/15/91

CHMIRS:

OES Incident Number:	5-2272
OES notification:	04/15/2005
OES Date:	Not reported
OES Time:	Not reported
Date Completed:	**Not reported**
Property Use:	Not reported
Agency Id Number:	Not reported
Agency Incident Number:	Not reported
Time Notified:	Not reported
Time Completed:	Not reported
Surrounding Area:	Not reported
Estimated Temperature:	Not reported
Property Management:	Not reported
More Than Two Substances Involved?:	Not reported
Resp Agncy Personel # Of Decontaminated:	Not reported
Responding Agency Personel # Of Injuries:	Not reported
Responding Agency Personel # Of Fatalities:	Not reported
Others Number Of Decontaminated:	Not reported
Others Number Of Injuries:	Not reported
Others Number Of Fatalities:	Not reported
Vehicle Make/year:	Not reported
Vehicle License Number:	Not reported
Vehicle State:	Not reported
Vehicle Id Number:	Not reported
CA DOT PUC/ICC Number:	Not reported
Company Name:	Not reported
Reporting Officer Name/ID:	Not reported
Report Date:	Not reported
Facility Telephone:	Not reported
Waterway Involved:	Not reported
Waterway:	Not reported
Spill Site:	Not reported
Cleanup By:	Unknown
Containment:	Not reported
What Happened:	Not reported
Type:	Not reported
Measure:	Not reported
Other:	Not reported
Date/Time:	Not reported
Year:	2005
Agency:	BP Arco
Incident Date:	4/15/200512:00:00 AM
Admin Agency:	City of Santa Monica
Amount:	Not reported
Contained:	Unknown
Site Type:	Service Station
E Date:	Not reported
Substance:	Gasoline
Gallons:	0.000000
Unknown:	0
Substance #2:	Not reported
Substance #3:	Not reported
Evacuations:	0
Number of Injuries:	0

ARCO #1946 (Continued) **S101298072**

Number of Fatalities:	0
#1 Pipeline:	Not reported
#2 Pipeline:	Not reported
#3 Pipeline:	Not reported
#1 Vessel >= 300 Tons:	Not reported
#2 Vessel >= 300 Tons:	Not reported
#3 Vessel >= 300 Tons:	Not reported
Evacs:	Not reported
Injuries:	Not reported
Fatals:	Not reported
Comments:	Not reported
Description:	A construction crew drove a pile into an underground tank

HIST CORTESE:

Region:	CORTESE
Facility County Code:	19
Reg By:	LTNKA
Reg Id:	904050034

H48 **JEFFREY T MOORE** **CA HIST UST** **U001564014**
South **332 PICO BLVD** **CA CHMIRS** **N/A**
< 1/8 **SANTA MONICA, CA 90405**
0.038 mi.
202 ft. **Site 11 of 21 in cluster H**

Relative:
Lower

Actual:
66 ft.

HIST UST:

File Number:	00026481
URL:	http://geotracker.waterboards.ca.gov/ustpdfs/pdf/00026481.pdf
Region:	STATE
Facility ID:	00000026675
Facility Type:	Gas Station
Other Type:	Not reported
Contact Name:	Not reported
Telephone:	0000000000
Owner Name:	ARCO PETROLEUM PRODUCTS CO.
Owner Address:	515 SOUTH FLOWER STREET
Owner City,St,Zip:	LOS ANGELES, CA 90071
Total Tanks:	0007
Tank Num:	001
Container Num:	0000000001
Year Installed:	1971
Tank Capacity:	00006000
Tank Used for:	PRODUCT
Type of Fuel:	06
Container Construction Thickness:	0000240
Leak Detection:	Stock Inventor, 10
Tank Num:	002
Container Num:	0000000002
Year Installed:	1967
Tank Capacity:	00006000
Tank Used for:	PRODUCT
Type of Fuel:	06
Container Construction Thickness:	0000240
Leak Detection:	Stock Inventor, 10

JEFFREY T MOORE (Continued) **U001564014**

Tank Num:	003
Container Num:	0000000003
Year Installed:	1967
Tank Capacity:	00004000
Tank Used for:	PRODUCT
Type of Fuel:	06
Container Construction Thickness:	0000167
Leak Detection:	Stock Inventor, 10

Tank Num:	004
Container Num:	0000000004
Year Installed:	1967
Tank Capacity:	00004000
Tank Used for:	PRODUCT
Type of Fuel:	06
Container Construction Thickness:	0000167
Leak Detection:	Stock Inventor, 10

Tank Num:	005
Container Num:	0000000005
Year Installed:	1981
Tank Capacity:	00010000
Tank Used for:	PRODUCT
Type of Fuel:	06
Container Construction Thickness:	Not reported
Leak Detection:	Stock Inventor, 10

Tank Num:	006
Container Num:	0000000006
Year Installed:	Not reported
Tank Capacity:	00000550
Tank Used for:	PRODUCT
Type of Fuel:	WASTE OIL
Container Construction Thickness:	0000093
Leak Detection:	Stock Inventor

Tank Num:	007
Container Num:	0000000007
Year Installed:	1981
Tank Capacity:	00010000
Tank Used for:	Not reported
Type of Fuel:	Not reported
Container Construction Thickness:	0000240
Leak Detection:	Stock Inventor, 10

Click here for Geo Tracker PDF:

CHMIRS:

OES Incident Number:	7-2102
OES notification:	05/26/1997
OES Date:	Not reported
OES Time:	Not reported
Date Completed:	**Not reported**
Property Use:	Not reported
Agency Id Number:	Not reported
Agency Incident Number:	Not reported
Time Notified:	Not reported

JEFFREY T MOORE (Continued) **U001564014**

Time Completed:	Not reported
Surrounding Area:	Not reported
Estimated Temperature:	Not reported
Property Management:	Not reported
More Than Two Substances Involved?:	Not reported
Resp Agncy Personel # Of Decontaminated:	Not reported
Responding Agency Personel # Of Injuries:	Not reported
Responding Agency Personel # Of Fatalities:	Not reported
Others Number Of Decontaminated:	Not reported
Others Number Of Injuries:	Not reported
Others Number Of Fatalities:	Not reported
Vehicle Make/year:	Not reported
Vehicle License Number:	Not reported
Vehicle State:	Not reported
Vehicle Id Number:	Not reported
CA DOT PUC/ICC Number:	Not reported
Company Name:	Not reported
Reporting Officer Name/ID:	Not reported
Report Date:	Not reported
Facility Telephone:	Not reported
Waterway Involved:	No
Waterway:	Not reported
Spill Site:	Not reported
Cleanup By:	Reporting Party
Containment:	Not reported
What Happened:	Not reported
Type:	Not reported
Measure:	Not reported
Other:	Not reported
Date/Time:	Not reported
Year:	1997
Agency:	Santa Monica FD
Incident Date:	5/26/199712:00:00 AM
Admin Agency:	City of Santa Monica
Amount:	Not reported
Contained:	Yes
Site Type:	Service Station
E Date:	Not reported
Substance:	Gasoline
Gallons:	60
Unknown:	0
Substance #2:	Not reported
Substance #3:	Not reported
Evacuations:	0
Number of Injuries:	0
Number of Fatalities:	0
#1 Pipeline:	Not reported
#2 Pipeline:	Not reported
#3 Pipeline:	Not reported
#1 Vessel >= 300 Tons:	Not reported
#2 Vessel >= 300 Tons:	Not reported
#3 Vessel >= 300 Tons:	Not reported
Evacs:	Not reported
Injuries:	Not reported
Fatals:	Not reported
Comments:	Not reported
Description:	Tanker truck off loading at a gasoline station,

JEFFREY T MOORE (Continued) **U001564014**

over filled storage tank.

H49 **ARCO FACILITY NO 01946** **RCRA-SQG** **1004677648**
South **332 PICO BLVD** **FINDS** **CAR000100008**
< 1/8 **SANTA MONICA, CA 90405** **ECHO**
0.038 mi.
202 ft. **Site 12 of 21 in cluster H**

Relative:
Lower

Actual:
66 ft.

RCRA-SQG:

Date form received by agency:	08/22/2013
Facility name:	TESORO 97610 1946
Facility address:	332 PICO BLVD SANTA MONICA, CA 90405
EPA ID:	CAR000100008
Mailing address:	19100 RIDGEWOOD PKWY MS TX1 022 SAN ANTONIO, TX 78259
Contact:	JEFF BAKER
Contact address:	3450 S 344TH WAY STE 201 FEDERAL WAY, WA 98001
Contact country:	US
Contact telephone:	253-896-8708
Contact email:	JEFFREY.M.BAKER@TSOCORP.COM
EPA Region:	09
Classification:	Small Small Quantity Generator
Description:	Handler: generates more than 100 and less than 1000 kg of hazardous waste during any calendar month and accumulates less than 6000 kg of hazardous waste at any time; or generates 100 kg or less of hazardous waste during any calendar month, and accumulates more than 1000 kg of hazardous waste at any time

Owner/Operator Summary:

Owner/operator name:	TESORO ENV RESOURCES CO
Owner/operator address:	3450 S 344TH WAY STE 201 FEDERAL WAY, WA 98001
Owner/operator country:	US
Owner/operator telephone:	253-896-8708
Legal status:	Private
Owner/Operator Type:	Owner
Owner/Op start date:	06/01/2013
Owner/Op end date:	Not reported

Owner/operator name:	TESORO ENV RESOURCES CO
Owner/operator address:	Not reported Not reported
Owner/operator country:	US
Owner/operator telephone:	Not reported
Legal status:	Private
Owner/Operator Type:	Operator
Owner/Op start date:	06/01/2013
Owner/Op end date:	Not reported

Handler Activities Summary:

U.S. importer of hazardous waste:	No
Mixed waste (haz. and radioactive):	No
Recycler of hazardous waste:	No
Transporter of hazardous waste:	No

ARCO FACILITY NO 01946 (Continued) **1004677648**

Treater, storer or disposer of HW: No
Underground injection activity: No
On-site burner exemption: No
Furnace exemption: No
Used oil fuel burner: No
Used oil processor: No
User oil refiner: No
Used oil fuel marketer to burner: No
Used oil Specification marketer: No
Used oil transfer facility: No
Used oil transporter: No

. Waste code: D001
. Waste name: IGNITABLE WASTE

Historical Generators:
Date form received by agency: 05/28/2002
Site name: ARCO FACILITY NO 01946
Classification: Small Quantity Generator

. Waste code: D000
. Waste name: Not Defined

. Waste code: D001
. Waste name: IGNITABLE WASTE

. Waste code: D018
. Waste name: BENZENE

Violation Status: No violations found

FINDS:

Registry ID: 110012238426

Environmental Interest/Information System
California Hazardous Waste Tracking System - Datamart (HWTS-DATAMART) provides California with information on hazardous waste shipments for generators, transporters, and treatment, storage, and disposal facilities.

RCRAInfo is a national information system that supports the Resource Conservation and Recovery Act (RCRA) program through the tracking of events and activities related to facilities that generate, transport, and treat, store, or dispose of hazardous waste. RCRAInfo allows RCRA program staff to track the notification, permit, compliance, and corrective action activities required under RCRA.

STATE MASTER

ECHO:
Envid: 1004677648
Registry ID: 110012238426
DFR URL: http://echo.epa.gov/detailed_facility_report?fid=110012238426

H50
South
< 1/8
0.038 mi.
202 ft.

ARCO PRODUCTS COMPANY
332 PICO BOULEVARD
SANTA MONICA, CA 90405

Site 13 of 21 in cluster H

CA HAZNET **S113027645**
N/A

Relative:
Lower

Actual:
66 ft.

HAZNET:

envid:	S113027645
Year:	2001
GEPAID:	CAL000017037
Contact:	CARLOS RODRIGUEZ-ENV COMP ADM
Telephone:	7146705366
Mailing Name:	Not reported
Mailing Address:	PO BOX 6038
Mailing City,St,Zip:	ARTESIA, CA 907026038
Gen County:	Not reported
TSD EPA ID:	CAT080013352
TSD County:	Not reported
Waste Category:	Aqueous solution with total organic residues less than 10 percent
Disposal Method:	Recycler
Tons:	0.41
Cat Decode:	Aqueous solution with total organic residues less than 10 percent
Method Decode:	Recycler
Facility County:	Los Angeles

envid:	S113027645
Year:	2000
GEPAID:	CAL000017037
Contact:	CARLOS RODRIGUEZ-ENV COMP ADM
Telephone:	7146705366
Mailing Name:	Not reported
Mailing Address:	PO BOX 6038
Mailing City,St,Zip:	ARTESIA, CA 907026038
Gen County:	Not reported
TSD EPA ID:	CAT080013352
TSD County:	Not reported
Waste Category:	Aqueous solution with total organic residues less than 10 percent
Disposal Method:	Recycler
Tons:	1.04
Cat Decode:	Aqueous solution with total organic residues less than 10 percent
Method Decode:	Recycler
Facility County:	Los Angeles

envid:	S113027645
Year:	1999
GEPAID:	CAL000017037
Contact:	ATLANTIC RICHFIELD CORP
Telephone:	7146705366
Mailing Name:	Not reported
Mailing Address:	PO BOX 6038
Mailing City,St,Zip:	ARTESIA, CA 907026038
Gen County:	Not reported
TSD EPA ID:	CAT080013352
TSD County:	Not reported
Waste Category:	Aqueous solution with total organic residues less than 10 percent
Disposal Method:	Recycler
Tons:	.2085
Cat Decode:	Aqueous solution with total organic residues less than 10 percent
Method Decode:	Recycler

ARCO PRODUCTS COMPANY (Continued) **S113027645**

Facility County: Los Angeles

envid: S113027645
Year: 1998
GEPAID: CAL000017037
Contact: ATLANTIC RICHFIELD CORP
Telephone: 7146705366
Mailing Name: Not reported
Mailing Address: PO BOX 6038
Mailing City,St,Zip: ARTESIA, CA 907026038
Gen County: Not reported
TSD EPA ID: CAT080013352
TSD County: Not reported
Waste Category: Aqueous solution with total organic residues less than 10 percent
Disposal Method: Recycler
Tons: .1876
Cat Decode: Aqueous solution with total organic residues less than 10 percent
Method Decode: Recycler
Facility County: Los Angeles

envid: S113027645
Year: 1997
GEPAID: CAL000017037
Contact: ATLANTIC RICHFIELD CORP
Telephone: 7146705366
Mailing Name: Not reported
Mailing Address: PO BOX 6038
Mailing City,St,Zip: ARTESIA, CA 907026038
Gen County: Not reported
TSD EPA ID: CAT080013352
TSD County: Not reported
Waste Category: Aqueous solution with total organic residues less than 10 percent
Disposal Method: Recycler
Tons: .2293
Cat Decode: Aqueous solution with total organic residues less than 10 percent
Method Decode: Recycler
Facility County: Los Angeles

Click this hyperlink while viewing on your computer to access
15 additional CA_HAZNET: record(s) in the EDR Site Report.

H51 **ARCO #1946** **CA RGA LUST** **S114573677**
South **332 PICO BLVD** **N/A**
< 1/8 **SANTA MONICA, CA**
0.038 mi.
202 ft. **Site 14 of 21 in cluster H**

Relative:
Lower

Actual:
66 ft.

RGA LUST:

2012	ARCO #1946	332 PICO BLVD
2011	ARCO #1946	332 PICO BLVD
2010	ARCO #1946	332 PICO BLVD
2009	ARCO #1946	332 PICO BLVD
2008	ARCO #1946	332 PICO BLVD
2007	ARCO #1946	332 PICO BLVD
2006	ARCO #1946	332 PICO BLVD
2005	ARCO #1946	332 PICO BLVD
2003	ARCO #1946	332 PICO BLVD
2002	ARCO #1946	332 PICO BLVD

ARCO #1946 (Continued) **S114573677**

2001	ARCO #1946	332 PICO BLVD
2000	ARCO #1946	332 PICO BLVD
1998	ARCO #1946	332 PICO BLVD
1997	ARCO #1946	332 PICO BLVD
1996	ARCO #1946	332 PICO BLVD
1995	ARCO #1946	332 PICO BLVD
1994	ARCO #1946	332 PICO BLVD

H52 **ARCO S.S. #1946** **CA RGA LUST** **S114575605**
South **332 PICO BLVD.** **N/A**
< 1/8 **SANTA MONICA, CA**
0.038 mi.
202 ft. **Site 15 of 21 in cluster H**

Relative: RGA LUST:
Lower

1993	ARCO S.S. #1946	332 PICO BLVD.

Actual:
66 ft.

H53 **ERNS** **2005608802**
South **332 PECO BLVD** **N/A**
< 1/8 **SANTA MONICA, CA**
0.038 mi.
202 ft. **Site 16 of 21 in cluster H**

Relative:
Lower

Click this hyperlink while viewing on your computer to access additional ERNS detail in the EDR Site Report.

Actual:
66 ft.

H54 **ARCO SERVICE STATION #1946** **CA SWEEPS UST** **S101582822**
South **332 PICO BLVD** **CA FID UST** **N/A**
< 1/8 **SANTA MONICA, CA 90405**
0.038 mi.
202 ft. **Site 17 of 21 in cluster H**

Relative: SWEEPS UST:
Lower

Status:	Active
Comp Number:	26675
Number:	1
Board Of Equalization:	44-000506
Referral Date:	02-12-91
Action Date:	02-12-91
Created Date:	02-29-88
Owner Tank Id:	2
SWRCB Tank Id:	19-033-026675-000002
Tank Status:	A
Capacity:	4000
Active Date:	02-12-91
Tank Use:	M.V. FUEL
STG:	P
Content:	REG UNLEADED
Number Of Tanks:	4

Actual:
66 ft.

Status:	Active
Comp Number:	26675
Number:	1
Board Of Equalization:	44-000506
Referral Date:	02-12-91

ARCO SERVICE STATION #1946 (Continued) **S101582822**

Action Date: 02-12-91
Created Date: 02-29-88
Owner Tank Id: 3
SWRCB Tank Id: 19-033-026675-000003
Tank Status: A
Capacity: 4000
Active Date: 02-12-91
Tank Use: M.V. FUEL
STG: P
Content: REG UNLEADED
Number Of Tanks: Not reported

Status: Active
Comp Number: 26675
Number: 1
Board Of Equalization: 44-000506
Referral Date: 02-12-91
Action Date: 02-12-91
Created Date: 02-29-88
Owner Tank Id: 4
SWRCB Tank Id: 19-033-026675-000004
Tank Status: A
Capacity: 6000
Active Date: 02-12-91
Tank Use: M.V. FUEL
STG: P
Content: REG UNLEADED
Number Of Tanks: Not reported

Status: Active
Comp Number: 26675
Number: 1
Board Of Equalization: 44-000506
Referral Date: 02-12-91
Action Date: 02-12-91
Created Date: 02-29-88
Owner Tank Id: 5
SWRCB Tank Id: 19-033-026675-000005
Tank Status: A
Capacity: 10000
Active Date: 02-12-91
Tank Use: M.V. FUEL
STG: P
Content: REG UNLEADED
Number Of Tanks: Not reported

CA FID UST:
Facility ID: 19001561
Regulated By: UTNKA
Regulated ID: 00026675
Cortese Code: Not reported
SIC Code: Not reported
Facility Phone: 2133926597
Mail To: Not reported
Mailing Address: 17315 STUDEBAKER
Mailing Address 2: Not reported
Mailing City,St,Zip: SANTA MONICA 90405

ARCO SERVICE STATION #1946 (Continued) **S101582822**

Contact: Not reported
Contact Phone: Not reported
DUNs Number: Not reported
NPDES Number: Not reported
EPA ID: Not reported
Comments: Not reported
Status: Active

H55 **PRINGLE S SERVICE** **EDR Hist Auto** **1009019369**
South **332 PICO BLVD** **N/A**
< 1/8 **SANTA MONICA, CA**
0.038 mi.
202 ft. **Site 18 of 21 in cluster H**

Relative:
Lower

Actual:
66 ft.

EDR Historical Auto Stations:

Name: PRINGLE S SERVICE
Year: 1954
Type: GASOLINE STATIONS

Name: PRINGLE S SERVICE
Year: 1954
Type: GASOLINE STATIONS

Name: PRESTIGE STATION NO 5124
Year: 1999
Address: 332 PICO BLVD

Name: PRESTIGE STATION NO
Year: 2001
Address: 332 PICO BLVD

Name: PRESTIGE STATION NO
Year: 2002
Address: 332 PICO BLVD

Name: PRESTIGE STATION NO
Year: 2003
Address: 332 PICO BLVD

Name: BRITISH PETROLEUM ARCO
Year: 2009
Address: 332 PICO BLVD

Name: ARCO
Year: 2010
Address: 332 PICO BLVD

H56 **PRESTIGE STATIONS INC #5124** **CA HAZNET** **S113053537**
South **332 PICO BLVD** **N/A**
< 1/8 **SANTA MONICA, CA 90405**
0.038 mi.
202 ft. **Site 19 of 21 in cluster H**

Relative:
Lower

Actual:
66 ft.

HAZNET:

envid:	S113053537
Year:	2011
GEPAID:	CAL000082368
Contact:	CARLOS RODRIGUEZ
Telephone:	7146705402
Mailing Name:	Not reported
Mailing Address:	PO BOX 6038
Mailing City,St,Zip:	ARTESIA, CA 907026038
Gen County:	Not reported
TSD EPA ID:	NVT330010000
TSD County:	Not reported
Waste Category:	Other organic solids
Disposal Method:	Landfill Or Surface Impoundment That Will Be Closed As Landfill(To Include On-Site Treatment And/Or Stabilization)
Tons:	0.0335
Cat Decode:	Other organic solids
Method Decode:	Landfill Or Surface Impoundment That Will Be Closed As Landfill(To Include On-Site Treatment And/Or Stabilization)
Facility County:	Los Angeles

E57 **EZ LUBE** **CA HAZNET** **S112885901**
NE **1757 LINCOLN AVE** **N/A**
< 1/8 **SANTA MONICA, CA 90404**
0.042 mi.
224 ft. **Site 11 of 23 in cluster E**

Relative:
Lower

Actual:
88 ft.

HAZNET:

envid:	S112885901
Year:	1998
GEPAID:	CAC001374296
Contact:	EZ LUBE
Telephone:	7144771223
Mailing Name:	Not reported
Mailing Address:	1757 LINCOLN AVE
Mailing City,St,Zip:	SANTA MONICA, CA 904040000
Gen County:	Not reported
TSD EPA ID:	CAD009007626
TSD County:	Not reported
Waste Category:	Asbestos containing waste
Disposal Method:	Disposal, Land Fill
Tons:	5.9838
Cat Decode:	Asbestos containing waste
Method Decode:	Disposal, Land Fill
Facility County:	Los Angeles

E58
NE
< 1/8
0.042 mi.
224 ft.

E-Z LUBE
1757 LINCOLN BLVD
SANTA MONICA, CA

Site 12 of 23 in cluster E

CA AST **A100339171**
N/A

Relative:
Lower

Actual:
88 ft.

AST:

Certified Unified Program Agencies:	Santa Monica
Owner:	E-Z Lube
Total Gallons:	1,320
CERSID:	Not reported
Facility ID:	Not reported
Business Name:	Not reported
Phone:	Not reported
Fax:	Not reported
Mailing Address:	Not reported
Mailing Address City:	Not reported
Mailing Address State:	Not reported
Mailing Address Zip Code:	Not reported
Operator Name:	Not reported
Operator Phone:	Not reported
Owner Phone:	Not reported
Owner Mail Address:	Not reported
Owner State:	Not reported
Owner Zip Code:	Not reported
Owner Country:	Not reported
Property Owner Name:	Not reported
Property Owner Phone:	Not reported
Property Owner Mailing Address:	Not reported
Property Owner City:	Not reported
Property Owner Stat :	Not reported
Property Owner Zip Code:	Not reported
Property Owner Country:	Not reported
EPAID:	Not reported

E59
NE
< 1/8
0.042 mi.
224 ft.

VALVOLINE INSTANT OIL CHANGE GN0021
1757 LINCOLN BLVD
SANTA MONICA, CA 90404

Site 13 of 23 in cluster E

CA AST **S113090550**
CA HAZNET **N/A**

Relative:
Lower

Actual:
88 ft.

AST:

Certified Unified Program Agencies:	Not reported
Owner:	Henley Pacific LA LLC
Total Gallons:	Not reported
CERSID:	10160677
Facility ID:	Not reported
Business Name:	Henley Pacific LA LLC dba Valvoline Instant Oil
Phone:	310-392-2514
Fax:	Not reported
Mailing Address:	17802 Sky Park Circle Ste 104
Mailing Address City:	Irvine
Mailing Address State:	CA
Mailing Address Zip Code:	Not reported
Operator Name:	Henley Pacific LA LLC
Operator Phone:	617-243-0404
Owner Phone:	617-243-0404
Owner Mail Address:	54 Jaconnet Street Ste 100
Owner State:	MA
Owner Zip Code:	2461

VALVOLINE INSTANT OIL CHANGE GN0021 (Continued) **S113090550**

Owner Country:	United States
Property Owner Name:	Jamie Sirebrenik Trust
Property Owner Phone:	(310) 276-0718
Property Owner Mailing Address:	9454 Wilshire Blvd, Suite 207
Property Owner City:	Beverly Hills
Property Owner Stat :	CA
Property Owner Zip Code:	90212
Property Owner Country:	United States
EPAID:	CAL000370607

HAZNET:

envid:	S113090550
Year:	2013
GEPAID:	CAL000370607
Contact:	Jose Herrera
Telephone:	9494741300
Mailing Name:	Not reported
Mailing Address:	54 JACONNET ST
Mailing City,St,Zip:	NEWTON HIGHLANDS, MA 024610000
Gen County:	Los Angeles
TSD EPA ID:	CAT080013352
TSD County:	Los Angeles
Waste Category:	Not reported
Disposal Method:	Other Recovery Of Reclamation For Reuse Including Acid Regeneration, Organics Recovery Ect
Tons:	6.255
Cat Decode:	Not reported
Method Decode:	Other Recovery Of Reclamation For Reuse Including Acid Regeneration, Organics Recovery Ect
Facility County:	Not reported

envid:	S113090550
Year:	2012
GEPAID:	CAL000172277
Contact:	SUSIE HERNANDEZ
Telephone:	7145561312
Mailing Name:	Not reported
Mailing Address:	3540 HOWARD WAY 2ND FLOOR
Mailing City,St,Zip:	COSTA MESA, CA 926260000
Gen County:	Los Angeles
TSD EPA ID:	CAT080013352
TSD County:	Los Angeles
Waste Category:	Not reported
Disposal Method:	Other Recovery Of Reclamation For Reuse Including Acid Regeneration, Organics Recovery Ect
Tons:	0.10425
Cat Decode:	Not reported
Method Decode:	Other Recovery Of Reclamation For Reuse Including Acid Regeneration, Organics Recovery Ect
Facility County:	Los Angeles

envid:	S113090550
Year:	2012
GEPAID:	CAL000172277
Contact:	SUSIE HERNANDEZ
Telephone:	7145561312
Mailing Name:	Not reported

VALVOLINE INSTANT OIL CHANGE GN0021 (Continued) **S113090550**

Mailing Address:	3540 HOWARD WAY 2ND FLOOR
Mailing City,St,Zip:	COSTA MESA, CA 926260000
Gen County:	Los Angeles
TSD EPA ID:	CAT080013352
TSD County:	Los Angeles
Waste Category:	Not reported
Disposal Method:	Other Recovery Of Reclamation For Reuse Including Acid Regeneration, Organics Recovery Ect
Tons:	0.10425
Cat Decode:	Not reported
Method Decode:	Other Recovery Of Reclamation For Reuse Including Acid Regeneration, Organics Recovery Ect
Facility County:	Los Angeles

envid:	S113090550
Year:	2012
GEPAID:	CAL000172277
Contact:	SUSIE HERNANDEZ
Telephone:	7145561312
Mailing Name:	Not reported
Mailing Address:	3540 HOWARD WAY 2ND FLOOR
Mailing City,St,Zip:	COSTA MESA, CA 926260000
Gen County:	Los Angeles
TSD EPA ID:	CAT080013352
TSD County:	Los Angeles
Waste Category:	Not reported
Disposal Method:	Other Recovery Of Reclamation For Reuse Including Acid Regeneration, Organics Recovery Ect
Tons:	0.10425
Cat Decode:	Not reported
Method Decode:	Other Recovery Of Reclamation For Reuse Including Acid Regeneration, Organics Recovery Ect
Facility County:	Los Angeles

envid:	S113090550
Year:	2011
GEPAID:	CAL000172277
Contact:	SUSIE HERNANDEZ
Telephone:	7145561312
Mailing Name:	Not reported
Mailing Address:	3540 HOWARD WAY 2ND FLOOR
Mailing City,St,Zip:	COSTA MESA, CA 926260000
Gen County:	Not reported
TSD EPA ID:	CAT080013352
TSD County:	Not reported
Waste Category:	Unspecified oil-containing waste
Disposal Method:	Other Recovery Of Reclamation For Reuse Including Acid Regeneration, Organics Recovery Ect
Tons:	0.10425
Cat Decode:	Unspecified oil-containing waste
Method Decode:	Other Recovery Of Reclamation For Reuse Including Acid Regeneration, Organics Recovery Ect
Facility County:	Los Angeles

Click this hyperlink while viewing on your computer to access
53 additional CA_HAZNET: record(s) in the EDR Site Report.

E60
NE
< 1/8
0.042 mi.
224 ft.

1757 LINCOLN BLVD
SANTA MONICA, CA 90404

Site 14 of 23 in cluster E

EDR Hist Auto **1015273644**
N/A

Relative:
Lower

Actual:
88 ft.

EDR Historical Auto Stations:

Name: EZ LUBE
Year: 2001
Address: 1757 LINCOLN BLVD

Name: EZ LUBE
Year: 2002
Address: 1757 LINCOLN BLVD

Name: EZ LUBE
Year: 2003
Address: 1757 LINCOLN BLVD

Name: EZ LUBE
Year: 2005
Address: 1757 LINCOLN BLVD

Name: EZ LUBE
Year: 2006
Address: 1757 LINCOLN BLVD

Name: EZ LUBE
Year: 2007
Address: 1757 LINCOLN BLVD

Name: EZ LUBE
Year: 2008
Address: 1757 LINCOLN BLVD

Name: EZ LUBE SANTA MONICA
Year: 2010
Address: 1757 LINCOLN BLVD

Name: EZ LUBE
Year: 2011
Address: 1757 LINCOLN BLVD

Name: EZ LUBE
Year: 2012
Address: 1757 LINCOLN BLVD

E61
NE
< 1/8
0.042 mi.
224 ft.

EZ LUBE #21
1757 LINCOLN BLVD
SANTA MONICA, CA 90404

Site 15 of 23 in cluster E

FINDS **1007679813**
ECHO **N/A**

Relative:
Lower

Actual:
88 ft.

FINDS:

Registry ID: 110055690845

Environmental Interest/Information System
STATE MASTER

EZ LUBE #21 (Continued) **1007679813**

Registry ID: 110017963220

Environmental Interest/Information System
UORS (California - Used Oil Recycling System). California Integrated Waste Management Board (CIWMB) helps communities establish and promote convenient collection opportunities for used oil and used oil filters.

ECHO:
Envid: 1007679813
Registry ID: 110017963220
DFR URL: http://echo.epa.gov/detailed_facility_report?fid=110017963220

Envid: 1007679813
Registry ID: 110055690845
DFR URL: http://echo.epa.gov/detailed_facility_report?fid=110055690845

I62 **LET EM EAT CAKE** **CA LUST S102432617**
NE **1804 LINCOLN** **CA HIST CORTESE N/A**
< 1/8 **SANTA MONICA, CA 90404**
0.044 mi.
230 ft. **Site 2 of 33 in cluster I**

Relative:
Lower

Actual:
90 ft.

LUST:
Region: STATE
Global Id: T0603701390
Latitude: 34.013525063063
Longitude: -118.484834432602
Case Type: LUST Cleanup Site
Status: Completed - Case Closed
Status Date: 10/29/1996
Lead Agency: SANTA MONICA, CITY OF
Case Worker: Not reported
Local Agency: Not reported
RB Case Number: 904040107
LOC Case Number: Not reported
File Location: Not reported
Potential Media Affect: Soil
Potential Contaminants of Concern: Gasoline
Site History: Not reported

Click here to access the California GeoTracker records for this facility:

Contact:
Global Id: T0603701390
Contact Type: Regional Board Caseworker
Contact Name: YUE RONG
Organization Name: LOS ANGELES RWQCB (REGION 4)
Address: 320 W. 4TH ST., SUITE 200
City: Los Angeles
Email: yrong@waterboards.ca.gov
Phone Number: Not reported

Status History:
Global Id: T0603701390
Status: Completed - Case Closed
Status Date: 10/29/1996

LET EM EAT CAKE (Continued) **S102432617**

Global Id: T0603701390
Status: Open - Case Begin Date
Status Date: 10/26/1994

Regulatory Activities:
Global Id: T0603701390
Action Type: Other
Date: 10/26/1994
Action: Leak Discovery

Global Id: T0603701390
Action Type: Other
Date: 11/30/1994
Action: Leak Reported

Global Id: T0603701390
Action Type: Other
Date: 10/26/1994
Action: Leak Stopped

LUST REG 4:
Region: 4
Regional Board: 04
County: Los Angeles
Facility Id: 904040107
Status: Case Closed
Substance: Gasoline
Substance Quantity: Not reported
Local Case No: Not reported
Case Type: Soil
Abatement Method Used at the Site: Not reported
Global ID: T0603701390
W Global ID: Not reported
Staff: UNK
Local Agency: 19033
Cross Street: MICHIGAN AVE
Enforcement Type: Not reported
Date Leak Discovered: 10/26/1994
Date Leak First Reported: 11/30/1994
Date Leak Record Entered: 3/25/1996
Date Confirmation Began: Not reported
Date Leak Stopped: 10/26/1994
Date Case Last Changed on Database: 10/29/1996
Date the Case was Closed: 10/29/1996
How Leak Discovered: Tank Closure
How Leak Stopped: Not reported
Cause of Leak: UNK
Leak Source: UNK
Operator: OLD CASE #941201-01
Water System: Not reported
Well Name: Not reported
Approx. Dist To Production Well (ft): 7253.271628822318093082657 2938
Source of Cleanup Funding: UNK
Preliminary Site Assessment Workplan Submitted: Not reported
Preliminary Site Assessment Began: Not reported

LET EM EAT CAKE (Continued) **S102432617**

Pollution Characterization Began:	Not reported
Remediation Plan Submitted:	Not reported
Remedial Action Underway:	Not reported
Post Remedial Action Monitoring Began:	Not reported
Enforcement Action Date:	Not reported
Historical Max MTBE Date:	Not reported
Hist Max MTBE Conc in Groundwater:	Not reported
Hist Max MTBE Conc in Soil:	Not reported
Significant Interim Remedial Action Taken:	Not reported
GW Qualifier:	Not reported
Soil Qualifier:	Not reported
Organization:	Not reported
Owner Contact:	Not reported
Responsible Party:	MR. LAWRENCE DAMM
RP Address:	15200 SUNSET BLVD., SUITE #209, PACIFIC PALISADES, CA 90272
Program:	LUST
Lat/Long:	34.0137652 / -1
Local Agency Staff:	UNK
Beneficial Use:	Not reported
Priority:	Not reported
Cleanup Fund Id:	Not reported
Suspended:	Not reported
Assigned Name:	Not reported
Summary:	Not reported

HIST CORTESE:

Region:	CORTESE
Facility County Code:	19
Reg By:	LTNKA
Reg Id:	904040107

I63 **ELITE HAND LAUNDRY** **EDR Hist Cleaner** **1009144053**
NE **1804 LINCOLN BLVD** **N/A**
< 1/8 **SANTA MONICA, CA**
0.044 mi.
230 ft. **Site 3 of 33 in cluster I**

Relative:
Lower

Actual:
90 ft.

EDR Historical Cleaners:

Name:	ELITE HAND LAUNDRY
Year:	1954
Type:	LAUNDRIES
Name:	ELITE HAND LAUNDRY
Year:	1954
Type:	LAUNDRIES

E64 **KLASSON J A** **EDR Hist Cleaner** **1009143960**
NNE **1711 LINCOLN BLVD** **N/A**
< 1/8 **SANTA MONICA, CA**
0.044 mi.
232 ft. **Site 16 of 23 in cluster E**

Relative:
Lower

Actual:
81 ft.

EDR Historical Cleaners:

Name:	KLASSON J A
Year:	1928
Type:	CLOTHES PRESSERS, CLEANERS AND REPAIRERS

E65 **U-HAUL CENTER SANTA MONIC** **CA LUST** **S103636274**
NNE **1747 LINCOLN** **CA HIST CORTESE** **N/A**
< 1/8 **SANTA MONICA, CA 90404**
0.044 mi.
234 ft. **Site 17 of 23 in cluster E**

Relative:
Lower

Actual:
86 ft.

LUST:

Region:	STATE
Global Id:	T0603701396
Latitude:	34.014071992593
Longitude:	-118.484684228897
Case Type:	LUST Cleanup Site
Status:	Completed - Case Closed
Status Date:	11/07/1992
Lead Agency:	SANTA MONICA, CITY OF
Case Worker:	Not reported
Local Agency:	Not reported
RB Case Number:	904040152
LOC Case Number:	Not reported
File Location:	Not reported
Potential Media Affect:	Soil
Potential Contaminants of Concern:	Waste Oil / Motor / Hydraulic / Lubricating
Site History:	Not reported

Click here to access the California GeoTracker records for this facility:

Contact:

Global Id:	T0603701396
Contact Type:	Regional Board Caseworker
Contact Name:	YUE RONG
Organization Name:	LOS ANGELES RWQCB (REGION 4)
Address:	320 W. 4TH ST., SUITE 200
City:	Los Angeles
Email:	yrong@waterboards.ca.gov
Phone Number:	Not reported

Status History:

Global Id:	T0603701396
Status:	Completed - Case Closed
Status Date:	11/07/1992
Global Id:	T0603701396
Status:	Open - Case Begin Date
Status Date:	09/16/1991
Global Id:	T0603701396
Status:	Open - Remediation
Status Date:	06/16/1992

U-HAUL CENTER SANTA MONIC (Continued) **S103636274**

Global Id: T0603701396
Status: Open - Site Assessment
Status Date: 10/08/1991

Regulatory Activities:
Global Id: T0603701396
Action Type: Other
Date: 09/16/1991
Action: Leak Discovery

Global Id: T0603701396
Action Type: Other
Date: 10/08/1991
Action: Leak Reported

Global Id: T0603701396
Action Type: Other
Date: 09/16/1991
Action: Leak Stopped

HIST CORTESE:
Region: CORTESE
Facility County Code: 19
Reg By: LTNKA
Reg Id: 904040152

E66 **U-HAUL CENTER SANTA MONICA** **CA RGA LUST** **S114707980**
NNE **1747 LINCOLN BLVD.** **N/A**
< 1/8 **SANTA MONICA, CA**
0.044 mi.
234 ft. **Site 18 of 23 in cluster E**

Relative:
Lower

Actual:
86 ft.

RGA LUST:

1994	U-HAUL CENTER SANTA MONICA	1747 LINCOLN BLVD.
1993	U-HAUL CENTER SANTA MONICA	1747 LINCOLN BLVD.

E67 **U-HAUL CO OF CA** **CA HAZNET** **S113008613**
NNE **1747 LINCOLN BLVD** **N/A**
< 1/8 **SANTA MONICA, CA 90404**
0.044 mi.
234 ft. **Site 19 of 23 in cluster E**

Relative:
Lower

Actual:
86 ft.

HAZNET:
envid: S113008613
Year: 1998
GEPAID: CAD981641418
Contact: Not reported
Telephone: 0000000000
Mailing Name: Not reported
Mailing Address: PO BOX 21517
Mailing City,St,Zip: PHOENIX, AZ 850361143
Gen County: Not reported
TSD EPA ID: CAT080013352
TSD County: Not reported

U-HAUL CO OF CA (Continued) **S113008613**

Waste Category:	Tank bottom waste
Disposal Method:	Recycler
Tons:	1.0425
Cat Decode:	Tank bottom waste
Method Decode:	Recycler
Facility County:	Los Angeles

envid:	S113008613
Year:	1997
GEPAID:	CAD981641418
Contact:	Not reported
Telephone:	0000000000
Mailing Name:	Not reported
Mailing Address:	PO BOX 21517
Mailing City,St,Zip:	PHOENIX, AZ 850361143
Gen County:	Not reported
TSD EPA ID:	CAT080013352
TSD County:	Not reported
Waste Category:	Tank bottom waste
Disposal Method:	Recycler
Tons:	.1459
Cat Decode:	Tank bottom waste
Method Decode:	Recycler
Facility County:	Los Angeles

envid:	S113008613
Year:	1997
GEPAID:	CAD981641418
Contact:	Not reported
Telephone:	0000000000
Mailing Name:	Not reported
Mailing Address:	PO BOX 21517
Mailing City,St,Zip:	PHOENIX, AZ 850361143
Gen County:	Not reported
TSD EPA ID:	CAT080013352
TSD County:	Not reported
Waste Category:	Tank bottom waste
Disposal Method:	Not reported
Tons:	.1459
Cat Decode:	Tank bottom waste
Method Decode:	Not reported
Facility County:	Los Angeles

envid:	S113008613
Year:	1994
GEPAID:	CAD981641418
Contact:	Not reported
Telephone:	0000000000
Mailing Name:	Not reported
Mailing Address:	PO BOX 21517
Mailing City,St,Zip:	PHOENIX, AZ 850361143
Gen County:	Not reported
TSD EPA ID:	CAD099452708
TSD County:	Not reported
Waste Category:	Tank bottom waste
Disposal Method:	Recycler
Tons:	.0333

U-HAUL CO OF CA (Continued) **S113008613**

Cat Decode:	Tank bottom waste
Method Decode:	Recycler
Facility County:	Los Angeles
envid:	S113008613
Year:	1993
GEPAID:	CAD981641418
Contact:	Not reported
Telephone:	0000000000
Mailing Name:	Not reported
Mailing Address:	PO BOX 21517
Mailing City,St,Zip:	PHOENIX, AZ 850361143
Gen County:	Not reported
TSD EPA ID:	CAD981696420
TSD County:	Not reported
Waste Category:	Oil/water separation sludge
Disposal Method:	Transfer Station
Tons:	5.21250000000
Cat Decode:	Oil/water separation sludge
Method Decode:	Transfer Station
Facility County:	Los Angeles

Click this hyperlink while viewing on your computer to access additional CA_HAZNET: detail in the EDR Site Report.

E68 **U-HAUL CENTER SANTA MONICA** **CA RGA LUST** **S114707982**
NNE **1747 LINCOLN BLVD** **N/A**
< 1/8 **SANTA MONICA, CA**
0.044 mi.
234 ft. **Site 20 of 23 in cluster E**

Relative:
Lower

Actual:
86 ft.

RGA LUST:

2012	U-HAUL CENTER SANTA MONICA	1747 LINCOLN BLVD
2011	U-HAUL CENTER SANTA MONICA	1747 LINCOLN BLVD
2010	U-HAUL CENTER SANTA MONICA	1747 LINCOLN BLVD
2009	U-HAUL CENTER SANTA MONICA	1747 LINCOLN BLVD
2008	U-HAUL CENTER SANTA MONICA	1747 LINCOLN BLVD
2007	U-HAUL CENTER SANTA MONICA	1747 LINCOLN BLVD
2006	U-HAUL CENTER SANTA MONICA	1747 LINCOLN BLVD
2005	U-HAUL CENTER SANTA MONICA	1747 LINCOLN BLVD
2003	U-HAUL CENTER SANTA MONICA	1747 LINCOLN BLVD
2002	U-HAUL CENTER SANTA MONICA	1747 LINCOLN BLVD
2001	U-HAUL CENTER SANTA MONICA	1747 LINCOLN BLVD
2000	U-HAUL CENTER SANTA MONICA	1747 LINCOLN BLVD
1998	U-HAUL CENTER SANTA MONICA	1747 LINCOLN BLVD
1997	U-HAUL CENTER SANTA MONICA	1747 LINCOLN BLVD
1996	U-HAUL CENTER SANTA MONICA	1747 LINCOLN BLVD
1995	U-HAUL CENTER SANTA MONICA	1747 LINCOLN BLVD

E69 **U-HAUL CENTER SANTA MONICA** **CA LUST** **S101583267**
NNE **1747 LINCOLN BLVD** **CA SWEEPS UST** **N/A**
< 1/8 **SANTA MONICA, CA 90404** **CA FID UST**
0.044 mi.
234 ft. **Site 21 of 23 in cluster E**

Relative:
Lower

Actual:
86 ft.

LUST REG 4:

Region:	4	
Regional Board:	04	
County:	Los Angeles	
Facility Id:	904040152	
Status:	Case Closed	
Substance:	Waste Oil	
Substance Quantity:	Not reported	
Local Case No:	Not reported	
Case Type:	Soil	
Abatement Method Used at the Site:		Not reported
Global ID:	T0603701396	
W Global ID:	Not reported	
Staff:	UNK	
Local Agency:	19033	
Cross Street:	SANTA MONICA FWY	
Enforcement Type:	Not reported	
Date Leak Discovered:	9/16/1991	
Date Leak First Reported:		10/8/1991
Date Leak Record Entered:	11/4/1991	
Date Confirmation Began:	Not reported	
Date Leak Stopped:	9/16/1991	
Date Case Last Changed on Database:		7/17/2000
Date the Case was Closed:		11/7/1992
How Leak Discovered:	Tank Closure	
How Leak Stopped:	Not reported	
Cause of Leak:	Corrosion	
Leak Source:	Tank	
Operator:	OLD CASE #111891-02	
Water System:	Not reported	
Well Name:	Not reported	
Approx. Dist To Production Well (ft):		7260.342396886106908859194542
Source of Cleanup Funding:		Tank
Preliminary Site Assessment Workplan Submitted:		Not reported
Preliminary Site Assessment Began:		10/8/1991
Pollution Characterization Began:		Not reported
Remediation Plan Submitted:		6/16/1992
Remedial Action Underway:		Not reported
Post Remedial Action Monitoring Began:		Not reported
Enforcement Action Date:		Not reported
Historical Max MTBE Date:		Not reported
Hist Max MTBE Conc in Groundwater:		Not reported
Hist Max MTBE Conc in Soil:		Not reported
Significant Interim Remedial Action Taken:		Not reported
GW Qualifier:	Not reported	
Soil Qualifier:	Not reported	
Organization:	Not reported	
Owner Contact:	Not reported	
Responsible Party:	U-HAUL CENTER, SANTA MONICA	
RP Address:	1747 LINCOLN BLVD., SANTA MONICA, CA 90404	
Program:	LUST	
Lat/Long:	34.0142062 / -1	
Local Agency Staff:	UNK	

U-HAUL CENTER SANTA MONICA (Continued) **S101583267**

Beneficial Use: Not reported
Priority: Not reported
Cleanup Fund Id: Not reported
Suspended: Not reported
Assigned Name: Not reported
Summary: Not reported

SWEEPS UST:
Status: Active
Comp Number: 3577
Number: 1
Board Of Equalization: 44-010536
Referral Date: 02-15-91
Action Date: 02-15-91
Created Date: 02-29-88
Owner Tank Id: 1
SWRCB Tank Id: 19-033-003577-000001
Tank Status: A
Capacity: 5000
Active Date: 02-15-91
Tank Use: M.V. FUEL
STG: P
Content: REG UNLEADED
Number Of Tanks: 3

Status: Active
Comp Number: 3577
Number: 1
Board Of Equalization: 44-010536
Referral Date: 02-15-91
Action Date: 02-15-91
Created Date: 02-29-88
Owner Tank Id: 2
SWRCB Tank Id: 19-033-003577-000002
Tank Status: A
Capacity: 550
Active Date: 07-01-85
Tank Use: OIL
STG: W
Content: WASTE OIL
Number Of Tanks: Not reported

Status: Active
Comp Number: 3577
Number: 1
Board Of Equalization: 44-010536
Referral Date: 02-15-91
Action Date: 02-15-91
Created Date: 02-29-88
Owner Tank Id: 3
SWRCB Tank Id: 19-033-003577-000003
Tank Status: A
Capacity: 5000
Active Date: 02-15-91
Tank Use: M.V. FUEL
STG: P
Content: DIESEL

U-HAUL CENTER SANTA MONICA (Continued) **S101583267**

Number Of Tanks: Not reported

CA FID UST:
Facility ID: 19003237
Regulated By: UTNKA
Regulated ID: 00003577
Cortese Code: Not reported
SIC Code: Not reported
Facility Phone: 2134506947
Mail To: Not reported
Mailing Address: 657 S ATLANTIC BLVD
Mailing Address 2: Not reported
Mailing City,St,Zip: SANTA MONICA 90404
Contact: Not reported
Contact Phone: Not reported
DUNs Number: Not reported
NPDES Number: Not reported
EPA ID: Not reported
Comments: Not reported
Status: Active

E70 **SANTA MONICA MOVING CENTER** **CA HIST UST** **U001563980**
NNE **1747 LINCOLN BL** **N/A**
< 1/8 **SANTA MONICA, CA 90404**
0.044 mi.
234 ft. **Site 22 of 23 in cluster E**

Relative:
Lower

Actual:
86 ft.

HIST UST:
File Number: 00028E66
URL: http://geotracker.waterboards.ca.gov/ustpdfs/pdf/00028E66.pdf
Region: STATE
Facility ID: 00000003577
Facility Type: Other
Other Type: Not reported
Contact Name: Not reported
Telephone: 2134506947
Owner Name: U-HAUL CO
Owner Address: 657 S ATLANTIC
Owner City,St,Zip: EAST LOS ANGELES, CA 90022
Total Tanks: 0003

Tank Num: 001
Container Num: 1
Year Installed: 1983
Tank Capacity: 00005000
Tank Used for: PRODUCT
Type of Fuel: UNLEADED
Container Construction Thickness: 1/4
Leak Detection: Stock Inventor, None

Tank Num: 002
Container Num: 2
Year Installed: Not reported
Tank Capacity: 00000550
Tank Used for: WASTE
Type of Fuel: WASTE OIL
Container Construction Thickness: 10

SANTA MONICA MOVING CENTER (Continued) **U001563980**

Leak Detection: Stock Inventor, None

Tank Num: 003
Container Num: 3
Year Installed: 1983
Tank Capacity: 00005000
Tank Used for: PRODUCT
Type of Fuel: REGULAR
Container Construction Thickness: 1/4
Leak Detection: Stock Inventor, None

Click here for Geo Tracker PDF:

E71 **AT&T MOBILITY - SANTA MONICA/NW(11892)** **FINDS** **1016437866**
NE **1747 1/2 LINCOLN BLVD** **ECHO** **N/A**
< 1/8 **SANTA MONICA, CA 90404**
0.044 mi.
234 ft. **Site 23 of 23 in cluster E**

Relative:
Lower

Actual:
86 ft.

FINDS:

Registry ID: 110055916095

Environmental Interest/Information System
STATE MASTER

ECHO:
Envid: 1016437866
Registry ID: 110055916095
DFR URL: http://echo.epa.gov/detailed_facility_report?fid=110055916095

I72 **CLASSY CLEANERS** **CA DRYCLEANERS** **S105030781**
NE **1803-B LINCOLN BLVD** **N/A**
< 1/8 **SANTA MONICA, CA 90404**
0.052 mi.
273 ft. **Site 4 of 33 in cluster I**

Relative:
Lower

Actual:
90 ft.

DRYCLEANERS:
EPA Id: CAL000217115
NAICS Code: 81232
NAICS Description: Drycleaning and Laundry Services (except Coin-Operated)
SIC Code: 7211
SIC Description: Power Laundries, Family and Commercial
Create Date: 12/21/2000
Facility Active: Yes
Inactive Date: Not reported
Facility Addr2: Not reported
Owner Name: MARIA DE MENDOZA
Owner Address: 1803-B LINCOLN BLVD
Owner Address 2: Not reported
Owner Telephone: 3107459641
Contact Name: DELLY MENDOZA OWNER
Contact Address: 1803-B LINCOLN BLVD
Contact Address 2: Not reported
Contact Telephone: 3103969941

CLASSY CLEANERS (Continued) **S105030781**

Mailing Name:	Not reported
Mailing Address 1:	1803-B LINCOLN BLVD
Mailing Address 2:	Not reported
Mailing City:	SANTA MONICA
Mailing State:	CA
Mailing Zip:	904040000
Owner Fax:	3
Region Code:	3103969941

I73 **EDR Hist Cleaner** **1015006618**
NE **1803 LINCOLN BLVD** **N/A**
< 1/8 **SANTA MONICA, CA 90404**
0.052 mi.
273 ft. **Site 5 of 33 in cluster I**

Relative:
Lower

Actual:
90 ft.

EDR Historical Cleaners:

Name:	CLASSY CLEANERS
Year:	2002
Address:	1803 LINCOLN BLVD
Name:	CLASSY CLEANERS
Year:	2003
Address:	1803 LINCOLN BLVD
Name:	CLASSY CLEANERS
Year:	2004
Address:	1803 LINCOLN BLVD
Name:	CLASSY CLEANERS
Year:	2005
Address:	1803 LINCOLN BLVD
Name:	CLASSY CLEANERS
Year:	2006
Address:	1803 LINCOLN BLVD
Name:	CLASSY CLEANERS
Year:	2007
Address:	1803 LINCOLN BLVD
Name:	CLASSY CLEANERS
Year:	2008
Address:	1803 LINCOLN BLVD
Name:	CLASSY CLEANERS
Year:	2010
Address:	1803 LINCOLN BLVD
Name:	CLASSY CLEANERS
Year:	2011
Address:	1803 LINCOLN BLVD
Name:	CLASSY CLEANERS
Year:	2012
Address:	1803 LINCOLN BLVD

I74 **CLASSY CLEANERS** **CA HAZNET** **S113109784**
NE **1803-B LINCOLN BLVD** **N/A**
< 1/8 **SANTA MONICA, CA 90404**
0.052 mi.
273 ft. **Site 6 of 33 in cluster I**

Relative:
Lower

Actual:
90 ft.

HAZNET:

envid:	S113109784
Year:	2008
GEPAID:	CAL000217115
Contact:	DELLY MENDOZA OWNER
Telephone:	3103969941
Mailing Name:	Not reported
Mailing Address:	1803-B LINCOLN BLVD
Mailing City,St,Zip:	SANTA MONICA, CA 904040000
Gen County:	Not reported
TSD EPA ID:	NVR000076158
TSD County:	Not reported
Waste Category:	Halogenated solvents (chloroforms, methyl chloride, perchloroethylene, etc)
Disposal Method:	Solvents Recovery
Tons:	0.35435
Cat Decode:	Halogenated solvents (chloroforms, methyl chloride, perchloroethylene, etc)
Method Decode:	Solvents Recovery
Facility County:	Los Angeles

envid:	S113109784
Year:	2007
GEPAID:	CAL000217115
Contact:	DELLY MENDOZA OWNER
Telephone:	3103969941
Mailing Name:	Not reported
Mailing Address:	1803-B LINCOLN BLVD
Mailing City,St,Zip:	SANTA MONICA, CA 904040000
Gen County:	Not reported
TSD EPA ID:	NVR000076158
TSD County:	Not reported
Waste Category:	Aqueous solution with total organic residues less than 10 percent
Disposal Method:	Solvents Recovery
Tons:	Not reported
Cat Decode:	Aqueous solution with total organic residues less than 10 percent
Method Decode:	Solvents Recovery
Facility County:	Los Angeles

envid:	S113109784
Year:	2007
GEPAID:	CAL000217115
Contact:	DELLY MENDOZA OWNER
Telephone:	3103969941
Mailing Name:	Not reported
Mailing Address:	1803-B LINCOLN BLVD
Mailing City,St,Zip:	SANTA MONICA, CA 904040000
Gen County:	Not reported
TSD EPA ID:	NVR000076158
TSD County:	Not reported
Waste Category:	Hydrocarbon solvents (benzene, hexane, Stoddard, Etc.)
Disposal Method:	Solvents Recovery
Tons:	Not reported
Cat Decode:	Hydrocarbon solvents (benzene, hexane, Stoddard, Etc.)

CLASSY CLEANERS (Continued) **S113109784**

Method Decode:	Solvents Recovery
Facility County:	Los Angeles
envid:	S113109784
Year:	2007
GEPAID:	CAL000217115
Contact:	DELLY MENDOZA OWNER
Telephone:	3103969941
Mailing Name:	Not reported
Mailing Address:	1803-B LINCOLN BLVD
Mailing City,St,Zip:	SANTA MONICA, CA 904040000
Gen County:	Not reported
TSD EPA ID:	NVR000076158
TSD County:	Not reported
Waste Category:	Halogenated solvents (chloroforms, methyl chloride, perchloroethylene, etc)
Disposal Method:	Solvents Recovery
Tons:	0.93
Cat Decode:	Halogenated solvents (chloroforms, methyl chloride, perchloroethylene, etc)
Method Decode:	Solvents Recovery
Facility County:	Los Angeles
envid:	S113109784
Year:	2006
GEPAID:	CAL000217115
Contact:	DELLY MENDOZA OWNER
Telephone:	3103969941
Mailing Name:	Not reported
Mailing Address:	1803-B LINCOLN BLVD
Mailing City,St,Zip:	SANTA MONICA, CA 904040000
Gen County:	Not reported
TSD EPA ID:	NVR000076158
TSD County:	Not reported
Waste Category:	Halogenated solvents (chloroforms, methyl chloride, perchloroethylene, etc)
Disposal Method:	Recycler
Tons:	0.17
Cat Decode:	Halogenated solvents (chloroforms, methyl chloride, perchloroethylene, etc)
Method Decode:	Recycler
Facility County:	Los Angeles

Click this hyperlink while viewing on your computer to access
28 additional CA_HAZNET: record(s) in the EDR Site Report.

H75 **CA CHMIRS** **S105883647**
SSW **332 PEKOE BLVD** **N/A**
< 1/8 **SANTA MONICA, CA 90280**
0.052 mi.
275 ft. **Site 20 of 21 in cluster H**

Relative:
Lower

Actual:
63 ft.

CHMIRS:

OES Incident Number:	2-1621
OES notification:	03/25/2002
OES Date:	Not reported
OES Time:	Not reported
Date Completed:	**Not reported**
Property Use:	Not reported
Agency Id Number:	Not reported

(Continued) **S105883647**

Agency Incident Number:	Not reported
Time Notified:	Not reported
Time Completed:	Not reported
Surrounding Area:	Not reported
Estimated Temperature:	Not reported
Property Management:	Not reported
More Than Two Substances Involved?:	Not reported
Resp Agncy Personel # Of Decontaminated:	Not reported
Responding Agency Personel # Of Injuries:	Not reported
Responding Agency Personel # Of Fatalities:	Not reported
Others Number Of Decontaminated:	Not reported
Others Number Of Injuries:	Not reported
Others Number Of Fatalities:	Not reported
Vehicle Make/year:	Not reported
Vehicle License Number:	Not reported
Vehicle State:	Not reported
Vehicle Id Number:	Not reported
CA DOT PUC/ICC Number:	Not reported
Company Name:	Not reported
Reporting Officer Name/ID:	Not reported
Report Date:	Not reported
Facility Telephone:	Not reported
Waterway Involved:	No
Waterway:	Not reported
Spill Site:	Not reported
Cleanup By:	Contractor
Containment:	Not reported
What Happened:	Not reported
Type:	Not reported
Measure:	Not reported
Other:	Not reported
Date/Time:	Not reported
Year:	2002
Agency:	Arco Terminal
Incident Date:	3/25/200212:00:00 AM
Admin Agency:	City of Santa Monica
Amount:	Not reported
Contained:	Yes
Site Type:	Service Station
E Date:	Not reported
Substance:	Gasoline
Gallons:	40
Unknown:	0
Substance #2:	Not reported
Substance #3:	Not reported
Evacuations:	0
Number of Injuries:	0
Number of Fatalities:	0
#1 Pipeline:	Not reported
#2 Pipeline:	Not reported
#3 Pipeline:	Not reported
#1 Vessel >= 300 Tons:	Not reported
#2 Vessel >= 300 Tons:	Not reported
#3 Vessel >= 300 Tons:	Not reported
Evacs:	Not reported
Injuries:	Not reported
Fatals:	Not reported

(Continued) **S105883647**

Comments: Not reported
Description: A driver overfilled tanks at service station.

76
South
< 1/8
0.053 mi.
282 ft.

Relative:
Lower

Actual:
70 ft.

417 BAY STREET
SANTA MONICA, CA 90405

CA CHMIRS **S109039169**
N/A

CHMIRS:

OES Incident Number:	7-5937
OES notification:	09/28/2007
OES Date:	Not reported
OES Time:	Not reported
Date Completed:	**Not reported**
Property Use:	Not reported
Agency Id Number:	Not reported
Agency Incident Number:	Not reported
Time Notified:	Not reported
Time Completed:	Not reported
Surrounding Area:	Not reported
Estimated Temperature:	Not reported
Property Management:	Not reported
More Than Two Substances Involved?:	Not reported
Resp Agncy Personel # Of Decontaminated:	Not reported
Responding Agency Personel # Of Injuries:	Not reported
Responding Agency Personel # Of Fatalities:	Not reported
Others Number Of Decontaminated:	Not reported
Others Number Of Injuries:	Not reported
Others Number Of Fatalities:	Not reported
Vehicle Make/year:	Not reported
Vehicle License Number:	Not reported
Vehicle State:	Not reported
Vehicle Id Number:	Not reported
CA DOT PUC/ICC Number:	Not reported
Company Name:	Not reported
Reporting Officer Name/ID:	Not reported
Report Date:	Not reported
Facility Telephone:	Not reported
Waterway Involved:	Not reported
Waterway:	Not reported
Spill Site:	Not reported
Cleanup By:	Reporting Party
Containment:	Not reported
What Happened:	Not reported
Type:	Not reported
Measure:	Not reported
Other:	Not reported
Date/Time:	Not reported
Year:	2007
Agency:	City of Santa Monica
Incident Date:	9/28/2007 12:00:00 AM
Admin Agency:	City of Santa Monica
Amount:	Not reported
Contained:	Yes
Site Type:	Residence
E Date:	Not reported
Substance:	Sanitary Sewer

(Continued) **S109039169**

Gallons:	10
Unknown:	0
Substance #2:	Not reported
Substance #3:	Not reported
Evacuations:	0
Number of Injuries:	0
Number of Fatalities:	0
#1 Pipeline:	Not reported
#2 Pipeline:	Not reported
#3 Pipeline:	Not reported
#1 Vessel >= 300 Tons:	Not reported
#2 Vessel >= 300 Tons:	Not reported
#3 Vessel >= 300 Tons:	Not reported
Evacs:	Not reported
Injuries:	Not reported
Fatals:	Not reported
Comments:	Not reported
Description:	Caller states a back up in an apartment lateral led to overflow from the clean out with minor impact to a public alley.

I77 **LINCOLN AUTO REPAIR & MUFFLER** **CA HAZNET** **S112897566**
ENE **1818 LINCOLN** **N/A**
< 1/8 **SANTA MONICA, CA 90404**
0.055 mi.
292 ft. **Site 7 of 33 in cluster I**

Relative:
Lower

Actual:
92 ft.

HAZNET:

envid:	S112897566
Year:	1998
GEPAID:	CAC002107320
Contact:	WASSIM Y BOUSTANI
Telephone:	3105812222
Mailing Name:	Not reported
Mailing Address:	1818 LINCOLN
Mailing City,St,Zip:	SANTA MONICA, CA 904040000
Gen County:	Not reported
TSD EPA ID:	CAT000613893
TSD County:	Not reported
Waste Category:	Aqueous solution with total organic residues less than 10 percent
Disposal Method:	Transfer Station
Tons:	.0542
Cat Decode:	Aqueous solution with total organic residues less than 10 percent
Method Decode:	Transfer Station
Facility County:	Los Angeles

I78 **FORMER GIL'S AUTO REPAIR** **LA Co. Site Mitigation** **S103974921**
ENE **1818 LINCOLN BLVD** **N/A**
< 1/8 **SANTA MONICA, CA 90404**
0.055 mi.
292 ft. **Site 8 of 33 in cluster I**

Relative:
Lower

Actual:
92 ft.

LA Co. Site Mitigation:

Facility ID:	Not reported
Site ID:	SD0000291
Jurisdiction:	County

FORMER GIL'S AUTO REPAIR (Continued) **S103974921**

Case ID: RO0001292
Abated: Yes
Assigned To: Shahin Nourishad
Entered Date: 07/14/2009
Abated Date: 08/06/2009

I79 **GIL'S AUTO REPAIR** **CA HAZNET** **S113116776**
ENE **1818 LINCOLN BLVD** **N/A**
< 1/8 **SANTA MONICA, CA 90404**
0.055 mi.
292 ft. **Site 9 of 33 in cluster I**

Relative:
Lower

Actual:
92 ft.

HAZNET:
envid: S113116776
Year: 2002
GEPAID: CAL000238552
Contact: AUTONARO HERNANDEZ/OWNER
Telephone: 3105812222
Mailing Name: Not reported
Mailing Address: 1818 LINCOLN BLVD
Mailing City,St,Zip: SANTA MONICA, CA 904040000
Gen County: Not reported
TSD EPA ID: CAD980887418
TSD County: Not reported
Waste Category: Waste oil and mixed oil
Disposal Method: Recycler
Tons: 22.1
Cat Decode: Waste oil and mixed oil
Method Decode: Recycler
Facility County: Los Angeles

I80 **EDR Hist Auto** **1015281122**
ENE **1818 LINCOLN BLVD** **N/A**
< 1/8 **SANTA MONICA, CA 90404**
0.055 mi.
292 ft. **Site 10 of 33 in cluster I**

Relative:
Lower

Actual:
92 ft.

EDR Historical Auto Stations:
Name: LINCOLN AUTO REPAIR & MUFFLER
Year: 1999
Address: 1818 LINCOLN BLVD

Name: GILS AUTO REPAIR
Year: 2001
Address: 1818 LINCOLN BLVD

Name: LINCOLN AUTO REPAIR & MUFFLER
Year: 2002
Address: 1818 LINCOLN BLVD

Name: GILS AUTO REPAIR
Year: 2003
Address: 1818 LINCOLN BLVD

Name: RODEO AUTOMOTIVE
Year: 2004

(Continued) **1015281122**

Address: 1818 LINCOLN BLVD

Name: RODEO AUTOMOTIVE
Year: 2005
Address: 1818 LINCOLN BLVD

Name: PETES SANTA MONICA AUTO CARE
Year: 2006
Address: 1818 LINCOLN BLVD

Name: GUILD COMPLETE AUTO REPR CORP
Year: 2008
Address: 1818 LINCOLN BLVD

Name: LINCOLN AUTO REPAIR & MUFFLER
Year: 2011
Address: 1818 LINCOLN BLVD

Name: LINCOLN AUTO REPAIR & MUFFLER
Year: 2012
Address: 1818 LINCOLN BLVD

J81 **FINKEY S UNION SERVICE** **EDR Hist Auto** **1009018073**
NNE **1705 LINCOLN BLVD** **N/A**
< 1/8 **SANTA MONICA, CA**
0.056 mi.
295 ft. **Site 1 of 7 in cluster J**

Relative:
Lower

Actual:
87 ft.

EDR Historical Auto Stations:

Name: FOELL F D
Year: 1948
Type: GASOLINE AND OIL SERVICE STATIONS

Name: FOELL F D
Year: 1948
Type: GASOLINE AND OIL SERVICE STATIONS

Name: FINKEY S UNION SERVICE
Year: 1954
Type: GASOLINE STATIONS

Name: FINKEY S UNION SERVICE
Year: 1954
Type: GASOLINE STATIONS

K82 **US POSTAL SERVICE- PFFO** **CA HAZNET** **S112947982**
NNW **711 OLYMPIC BLVD** **N/A**
< 1/8 **SANTA MONICA, CA 90401**
0.056 mi.
297 ft. **Site 1 of 8 in cluster K**

Relative:
Lower

Actual:
88 ft.

HAZNET:

envid: S112947982
Year: 2005
GEPAID: CAC002594503
Contact: ANTONIA FAIRBANKS

US POSTAL SERVICE- PFFO (Continued) **S112947982**

Telephone: 6506157200
Mailing Name: Not reported
Mailing Address: 395 OYSTER POINT BLVD STE 225
Mailing City,St,Zip: S SAN FRANCISCO, CA 94080
Gen County: Not reported
TSD EPA ID: CAT000646117
TSD County: Not reported
Waste Category: Other organic solids
Disposal Method: Not reported
Tons: 15.17
Cat Decode: Other organic solids
Method Decode: Not reported
Facility County: Los Angeles

K83 **EDR Hist Auto** **1015611381**
NNW **711 OLYMPIC BLVD** **N/A**
< 1/8 **SANTA MONICA, CA 90401**
0.056 mi.
297 ft. **Site 2 of 8 in cluster K**

Relative:
Lower

Actual:
88 ft.

EDR Historical Auto Stations:

Name: ROBBINS AUTO TOP COMPANY MANUFACTURERS
Year: 1999
Address: 711 OLYMPIC BLVD

Name: ROBBINS AUTO TOP CO
Year: 2001
Address: 711 OLYMPIC BLVD

Name: ROBBINS AUTO TOP CO INC
Year: 2007
Address: 711 OLYMPIC BLVD

Name: ROBBINS AUTO TOP CO
Year: 2008
Address: 711 OLYMPIC BLVD

K84 **KRAZAN & ASSOC** **CA HAZNET** **S112937590**
NNW **711 OLYMPIC BLVD** **N/A**
< 1/8 **SANTA MONICA, CA 90401**
0.056 mi.
297 ft. **Site 3 of 8 in cluster K**

Relative:
Lower

Actual:
88 ft.

HAZNET:

envid: S112937590
Year: 2004
GEPAID: CAC002577625
Contact: DEAN ALEXANDER
Telephone: 5593482200
Mailing Name: Not reported
Mailing Address: 215 WEST DAKOTA AVE
Mailing City,St,Zip: CLOVIS, CA 93612
Gen County: Not reported
TSD EPA ID: CAD044429835
TSD County: Not reported
Waste Category: Unspecified aqueous solution

KRAZAN & ASSOC (Continued) **S112937590**

Disposal Method:	Disposal, Other
Tons:	0.1
Cat Decode:	Unspecified aqueous solution
Method Decode:	Disposal, Other
Facility County:	Los Angeles
envid:	S112937590
Year:	2004
GEPAID:	CAC002577625
Contact:	DEAN ALEXANDER
Telephone:	5593482200
Mailing Name:	Not reported
Mailing Address:	215 WEST DAKOTA AVE
Mailing City,St,Zip:	CLOVIS, CA 93612
Gen County:	Not reported
TSD EPA ID:	CAD044429835
TSD County:	Not reported
Waste Category:	Contaminated soil from site clean-up
Disposal Method:	Disposal, Other
Tons:	0.6
Cat Decode:	Contaminated soil from site clean-up
Method Decode:	Disposal, Other
Facility County:	Los Angeles

K85 **US POSTAL SERVICE-PFFO** **CA HAZNET** **S112939905**
NNW **711 OLYMPIC BLVD** **N/A**
< 1/8 **SANTA MONICA, CA 90401**
0.056 mi.
297 ft. **Site 4 of 8 in cluster K**

Relative:
Lower

Actual:
88 ft.

HAZNET:

envid:	S112939905
Year:	2005
GEPAID:	CAC002581243
Contact:	ANTONIA FAIRBANKS
Telephone:	6506157233
Mailing Name:	Not reported
Mailing Address:	395 OYSTER POINT BLVD STE 225
Mailing City,St,Zip:	SOUTH SAN FRANCISCO, CA 94080
Gen County:	Not reported
TSD EPA ID:	AZC950823111
TSD County:	Not reported
Waste Category:	Other organic solids
Disposal Method:	Not reported
Tons:	85.96
Cat Decode:	Other organic solids
Method Decode:	Not reported
Facility County:	Los Angeles
envid:	S112939905
Year:	2004
GEPAID:	CAC002581243
Contact:	ANTONIA FAIRBANKS
Telephone:	6506157233
Mailing Name:	Not reported
Mailing Address:	395 OYSTER POINT BLVD STE 225
Mailing City,St,Zip:	SOUTH SAN FRANCISCO, CA 94080
Gen County:	Not reported

US POSTAL SERVICE-PFFO (Continued) **S112939905**

TSD EPA ID:	CAD982444481
TSD County:	Not reported
Waste Category:	Other organic solids
Disposal Method:	Recycler
Tons:	3
Cat Decode:	Other organic solids
Method Decode:	Recycler
Facility County:	Los Angeles

envid:	S112939905
Year:	2004
GEPAID:	CAC002581243
Contact:	ANTONIA FAIRBANKS
Telephone:	6506157233
Mailing Name:	Not reported
Mailing Address:	395 OYSTER POINT BLVD STE 225
Mailing City,St,Zip:	SOUTH SAN FRANCISCO, CA 94080
Gen County:	Not reported
TSD EPA ID:	AZC950823111
TSD County:	Not reported
Waste Category:	Other organic solids
Disposal Method:	Not reported
Tons:	187.1
Cat Decode:	Other organic solids
Method Decode:	Not reported
Facility County:	Los Angeles

envid:	S112939905
Year:	2004
GEPAID:	CAC002581243
Contact:	ANTONIA FAIRBANKS
Telephone:	6506157233
Mailing Name:	Not reported
Mailing Address:	395 OYSTER POINT BLVD STE 225
Mailing City,St,Zip:	SOUTH SAN FRANCISCO, CA 94080
Gen County:	Not reported
TSD EPA ID:	CAT080013352
TSD County:	Not reported
Waste Category:	Unspecified organic liquid mixture
Disposal Method:	Recycler
Tons:	0.12
Cat Decode:	Unspecified organic liquid mixture
Method Decode:	Recycler
Facility County:	Los Angeles

L86 **SANTA MONICA/MALIBU SCHL.** **CA LUST** **S100461056**
WSW **1723 004TH** **CA HIST CORTESE** **N/A**
< 1/8 **SANTA MONICA, CA 90404**
0.058 mi.
307 ft. **Site 1 of 2 in cluster L**

Relative:
Lower

Actual:
69 ft.

LUST:

Region:	STATE
Global Id:	T0603701361
Latitude:	34.011856
Longitude:	-118.489567
Case Type:	LUST Cleanup Site
Status:	Completed - Case Closed

SANTA MONICA/MALIBU SCHL. (Continued) **S100461056**

Status Date:	06/28/2013
Lead Agency:	SANTA MONICA, CITY OF
Case Worker:	MH
Local Agency:	SANTA MONICA, CITY OF
RB Case Number:	904010016
LOC Case Number:	Not reported
File Location:	Not reported
Potential Media Affect:	Soil
Potential Contaminants of Concern:	Aviation
Site History:	Not reported

Click here to access the California GeoTracker records for this facility:

Contact:

Global Id:	T0603701361
Contact Type:	Regional Board Caseworker
Contact Name:	YUE RONG
Organization Name:	LOS ANGELES RWQCB (REGION 4)
Address:	320 W. 4TH ST., SUITE 200
City:	Los Angeles
Email:	yrong@waterboards.ca.gov
Phone Number:	Not reported

Global Id:	T0603701361
Contact Type:	Local Agency Caseworker
Contact Name:	MONICA HANLEY
Organization Name:	SANTA MONICA, CITY OF
Address:	333 Olympic Drive - 2nd Floor
City:	SANTA MONICA
Email:	monica.hanley@smgov.net
Phone Number:	Not reported

Status History:

Global Id:	T0603701361
Status:	Completed - Case Closed
Status Date:	06/28/2013

Global Id:	T0603701361
Status:	Open - Case Begin Date
Status Date:	07/18/1988

Global Id:	T0603701361
Status:	Open - Site Assessment
Status Date:	02/10/1989

Regulatory Activities:

Global Id:	T0603701361
Action Type:	Other
Date:	07/18/1988
Action:	Leak Discovery

Global Id:	T0603701361
Action Type:	Other
Date:	08/29/1988
Action:	Leak Reported

SANTA MONICA/MALIBU SCHL. (Continued) **S100461056**

LUST REG 4:

Region:	4	
Regional Board:	04	
County:	Los Angeles	
Facility Id:	904010016	
Status:	Pollution Characterization	
Substance:	1	
Substance Quantity:	Not reported	
Local Case No:	Not reported	
Case Type:	Soil	
Abatement Method Used at the Site:		Excavate and Dispose
Global ID:	T0603701361	
W Global ID:	Not reported	
Staff:	UNK	
Local Agency:	19033	
Cross Street:	OLYMPIC BLVD	
Enforcement Type:	Not reported	
Date Leak Discovered:	7/18/1988	
Date Leak First Reported:		8/29/1988
Date Leak Record Entered:	Not reported	
Date Confirmation Began:	Not reported	
Date Leak Stopped:	Not reported	
Date Case Last Changed on Database:		11/13/1991
Date the Case was Closed:		Not reported
How Leak Discovered:	OM	
How Leak Stopped:	Not reported	
Cause of Leak:	UNK	
Leak Source:	UNK	
Operator:	Not reported	
Water System:	Not reported	
Well Name:	Not reported	
Approx. Dist To Production Well (ft):		8835.81290043212336853108937 8
Source of Cleanup Funding:		UNK
Preliminary Site Assessment Workplan Submitted:		Not reported
Preliminary Site Assessment Began:		Not reported
Pollution Characterization Began:		2/10/1989
Remediation Plan Submitted:		Not reported
Remedial Action Underway:		Not reported
Post Remedial Action Monitoring Began:		Not reported
Enforcement Action Date:		Not reported
Historical Max MTBE Date:		Not reported
Hist Max MTBE Conc in Groundwater:		Not reported
Hist Max MTBE Conc in Soil:		Not reported
Significant Interim Remedial Action Taken:		Yes
GW Qualifier:	Not reported	
Soil Qualifier:	Not reported	
Organization:	Not reported	
Owner Contact:	Not reported	
Responsible Party:	SANTA MONICA/MALIBU SCHOOL DIS	
RP Address:	1651 16TH STREET, SANTA MONICA, CA 90401	
Program:	LUST	
Lat/Long:	34.011856 / -1	
Local Agency Staff:	UNK	
Beneficial Use:	Not reported	
Priority:	Not reported	
Cleanup Fund Id:	Not reported	
Suspended:	Not reported	

SANTA MONICA/MALIBU SCHL. (Continued) **S100461056**

Assigned Name: Not reported
Summary: 3RD QUARTER REPORT 1989 (12/01/89) THIS IS NOT RWQCB'S CASE. SANTA MONICA HAS ONLY REQUESTED RWQCB FOR TECHNICAL ADVICE.

HIST CORTESE:
Region: CORTESE
Facility County Code: 19
Reg By: LTNKA
Reg Id: 904010016

K87 **DILL S SHELL SERVICE** **EDR Hist Auto** **1009018270**
NNW **631 OLYMPIC BLVD** **N/A**
< 1/8 **SANTA MONICA, CA**
0.058 mi.
308 ft. **Site 5 of 8 in cluster K**

Relative:
Lower

Actual:
90 ft.

EDR Historical Auto Stations:

Name: ENRICO D L
Year: 1940
Type: GASOLINE AND OIL SERVICE STATIONS

Name: ENRICO D L
Year: 1940
Type: GASOLINE AND OIL SERVICE STATIONS

Name: TAYLOR ALBT
Year: 1948
Type: GASOLINE AND OIL SERVICE STATIONS

Name: TAYLOR ALBT
Year: 1948
Type: GASOLINE AND OIL SERVICE STATIONS

Name: DILL S SHELL SERVICE
Year: 1954
Type: GASOLINE STATIONS

Name: DILL S SHELL SERVICE
Year: 1954
Type: GASOLINE STATIONS

K88 **GOING S MOBIL SERVICE** **EDR Hist Auto** **1009022044**
North **725 OLYMPIC BLVD** **N/A**
< 1/8 **SANTA MONICA, CA**
0.058 mi.
308 ft. **Site 6 of 8 in cluster K**

Relative:
Lower

Actual:
90 ft.

EDR Historical Auto Stations:

Name: STERKIN SAML
Year: 1940
Type: GASOLINE AND OIL SERVICE STATIONS

Name: GOING S MOBIL SERVICE
Year: 1954
Type: GASOLINE STATIONS

GOING S MOBIL SERVICE (Continued) **1009022044**

Name: GOING S MOBIL SERVICE
Year: 1954
Type: GASOLINE STATIONS

L89 **CA CHMIRS** **S109039581**
West **4TH ST & OLYMPIC DRIVE** **N/A**
< 1/8 **SANTA MONICA, CA**
0.059 mi.
314 ft. **Site 2 of 2 in cluster L**

Relative:
Lower

Actual:
68 ft.

CHMIRS:

OES Incident Number:	6-4206
OES notification:	07/17/2006
OES Date:	Not reported
OES Time:	Not reported
Date Completed:	**Not reported**
Property Use:	Not reported
Agency Id Number:	Not reported
Agency Incident Number:	Not reported
Time Notified:	Not reported
Time Completed:	Not reported
Surrounding Area:	Not reported
Estimated Temperature:	Not reported
Property Management:	Not reported
More Than Two Substances Involved?:	Not reported
Resp Agncy Personel # Of Decontaminated:	Not reported
Responding Agency Personel # Of Injuries:	Not reported
Responding Agency Personel # Of Fatalities:	Not reported
Others Number Of Decontaminated:	Not reported
Others Number Of Injuries:	Not reported
Others Number Of Fatalities:	Not reported
Vehicle Make/year:	Not reported
Vehicle License Number:	Not reported
Vehicle State:	Not reported
Vehicle Id Number:	Not reported
CA DOT PUC/ICC Number:	Not reported
Company Name:	Not reported
Reporting Officer Name/ID:	Not reported
Report Date:	Not reported
Facility Telephone:	Not reported
Waterway Involved:	Not reported
Waterway:	Storm Drain to the Santa Monica Bay
Spill Site:	Not reported
Cleanup By:	Reporting Party
Containment:	Not reported
What Happened:	Not reported
Type:	Not reported
Measure:	Not reported
Other:	Not reported
Date/Time:	Not reported
Year:	2006
Agency:	City of Santa Monica
Incident Date:	7/17/2006 12:00:00 AM
Admin Agency:	City of Santa Monica
Amount:	Not reported
Contained:	Yes
Site Type:	Road
E Date:	Not reported

(Continued) **S109039581**

Substance:	Potable Water/Sediment
Gallons:	1,000
Unknown:	0
Substance #2:	Not reported
Substance #3:	Not reported
Evacuations:	0
Number of Injuries:	0
Number of Fatalities:	0
#1 Pipeline:	Not reported
#2 Pipeline:	Not reported
#3 Pipeline:	Not reported
#1 Vessel >= 300 Tons:	Not reported
#2 Vessel >= 300 Tons:	Not reported
#3 Vessel >= 300 Tons:	Not reported
Evacs:	Not reported
Injuries:	Not reported
Fatals:	Not reported
Comments:	Not reported
Description:	Construction worker broke a water line.

I90 **EDR Hist Auto** **1015281504**
ENE **1820 LINCOLN BLVD** **N/A**
< 1/8 **SANTA MONICA, CA 90404**
0.060 mi.
315 ft. **Site 11 of 33 in cluster I**

Relative:
Lower

Actual:
92 ft.

EDR Historical Auto Stations:

Name:	PETE SANTA MONICA AUTO CARE
Year:	2003
Address:	1820 LINCOLN BLVD
Name:	RAULS AUTO REPAIR & MUFLERS
Year:	2004
Address:	1820 LINCOLN BLVD

H91 **PRINGLE I K** **EDR Hist Auto** **1009018447**
SSW **333 PICO BLVD** **N/A**
< 1/8 **SANTA MONICA, CA**
0.060 mi.
319 ft. **Site 21 of 21 in cluster H**

Relative:
Lower

Actual:
62 ft.

EDR Historical Auto Stations:

Name:	STAGE JOS
Year:	1928
Type:	GASOLINE AND OIL SERVICE STATIONS
Name:	PRINGLE I K
Year:	1933
Type:	GASOLINE AND OIL SERVICE STATIONS
Name:	PRINGLE I K
Year:	1933
Type:	GASOLINE AND OIL SERVICE STATIONS
Name:	PRINGLE I K
Year:	1936

PRINGLE I K (Continued) **1009018447**

Type: GAS AND OIL SERVICE STATIONS

Name: PRINGLE I K
Year: 1940
Type: GASOLINE AND OIL SERVICE STATIONS

Name: ESTICATIONS COLLECTI PRINGLE I K
Year: 1948
Type: GASOLINE AND OIL SERVICE STATIONS

Name: PRINGLE I K
Year: 1948
Type: GASOLINE AND OIL SERVICE STATIONS

M92 **BARNETT BROS** **EDR Hist Cleaner** **1009143890**
East **1848 LINCOLN BLVD** **N/A**
< 1/8 **SANTA MONICA, CA**
0.061 mi.
320 ft. **Site 1 of 21 in cluster M**

Relative:
Lower

Actual:
92 ft.

EDR Historical Cleaners:

Name: BARNETT BROS
Year: 1928
Type: CLOTHES PRESSERS, CLEANERS AND REPAIRERS

Name: BARNETT BROTHERS
Year: 1928
Type: CLEANERS AND DYERS

Name: BARNETT BROS
Year: 1928
Type: CLOTHES PRESSERS CLEANERS AND REPAIRERS

Name: BARNETT BROTHERS
Year: 1928
Type: CLEANERS AND DYERS

M93 **CHONS SHELL** **CA LUST** **U001563952**
East **1866 LINCOLN BLVD** **CA SWEEPS UST** **N/A**
< 1/8 **SANTA MONICA, CA 90404** **CA HIST UST**
0.062 mi.
325 ft. **Site 2 of 21 in cluster M**

Relative:
Lower

Actual:
91 ft.

LUST:

Region: STATE
Global Id: T0603708873
Latitude: 34.0123400369944
Longitude: -118.483383357525
Case Type: LUST Cleanup Site
Status: Open - Remediation
Status Date: 12/14/2010
Lead Agency: LOS ANGELES RWQCB (REGION 4)
Case Worker: DMB
Local Agency: SANTA MONICA, CITY OF
RB Case Number: 904040461
LOC Case Number: Not reported

CHONS SHELL (Continued) **U001563952**

File Location: Not reported
Potential Media Affect: Aquifer used for drinking water supply
Potential Contaminants of Concern: Gasoline, MTBE / TBA / Other Fuel Oxygenates
Site History: Not reported

Click here to access the California GeoTracker records for this facility:

Contact:
Global Id: T0603708873
Contact Type: Regional Board Caseworker
Contact Name: DAVID M. BJOSTAD
Organization Name: LOS ANGELES RWQCB (REGION 4)
Address: 320 W. 4th Street, Suite 200
City: Los Angeles
Email: dave.bjostad@waterboards.ca.gov
Phone Number: Not reported

Global Id: T0603708873
Contact Type: Local Agency Caseworker
Contact Name: MONICA HANLEY
Organization Name: SANTA MONICA, CITY OF
Address: 333 Olympic Drive - 2nd Floor
City: SANTA MONICA
Email: monica.hanley@smgov.net
Phone Number: Not reported

Status History:
Global Id: T0603708873
Status: Open - Case Begin Date
Status Date: 03/09/2004

Global Id: T0603708873
Status: Open - Remediation
Status Date: 03/15/2004

Global Id: T0603708873
Status: Open - Remediation
Status Date: 12/14/2010

Global Id: T0603708873
Status: Open - Site Assessment
Status Date: 03/15/2004

Regulatory Activities:
Global Id: T0603708873
Action Type: RESPONSE
Date: 11/16/2010
Action: Site Assessment Report

Global Id: T0603708873
Action Type: RESPONSE
Date: 11/16/2010
Action: Pilot Study / Treatability Workplan

Global Id: T0603708873
Action Type: RESPONSE
Date: 11/16/2010

CHONS SHELL (Continued) **U001563952**

Action:	Site Assessment Report
Global Id:	T0603708873
Action Type:	RESPONSE
Date:	05/22/2013
Action:	Well Installation Report
Global Id:	T0603708873
Action Type:	RESPONSE
Date:	07/01/2013
Action:	Well Installation Report
Global Id:	T0603708873
Action Type:	RESPONSE
Date:	04/15/2013
Action:	Monitoring Report - Semi-Annually
Global Id:	T0603708873
Action Type:	RESPONSE
Date:	04/28/2009
Action:	Soil and Water Investigation Report
Global Id:	T0603708873
Action Type:	RESPONSE
Date:	12/01/2008
Action:	Soil and Water Investigation Workplan
Global Id:	T0603708873
Action Type:	RESPONSE
Date:	10/09/2007
Action:	Soil and Water Investigation Workplan
Global Id:	T0603708873
Action Type:	RESPONSE
Date:	07/15/2010
Action:	Monitoring Report - Semi-Annually
Global Id:	T0603708873
Action Type:	RESPONSE
Date:	04/15/2011
Action:	Monitoring Report - Semi-Annually
Global Id:	T0603708873
Action Type:	RESPONSE
Date:	07/01/2011
Action:	Well Installation Report
Global Id:	T0603708873
Action Type:	RESPONSE
Date:	06/02/2011
Action:	Well Installation Workplan
Global Id:	T0603708873
Action Type:	RESPONSE
Date:	07/01/2011
Action:	Pilot Study/ Treatability Report

CHONS SHELL (Continued) **U001563952**

Global Id:	T0603708873
Action Type:	REMEDIATION
Date:	03/09/2004
Action:	Excavation
Global Id:	T0603708873
Action Type:	RESPONSE
Date:	07/15/2009
Action:	Monitoring Report - Semi-Annually
Global Id:	T0603708873
Action Type:	RESPONSE
Date:	11/04/2009
Action:	Corrective Action Plan / Remedial Action Plan - Addendum
Global Id:	T0603708873
Action Type:	RESPONSE
Date:	10/15/2009
Action:	Monitoring Report - Semi-Annually
Global Id:	T0603708873
Action Type:	Other
Date:	03/09/2004
Action:	Leak Discovery
Global Id:	T0603708873
Action Type:	RESPONSE
Date:	10/15/2011
Action:	Monitoring Report - Semi-Annually
Global Id:	T0603708873
Action Type:	ENFORCEMENT
Date:	05/02/2007
Action:	* No Action
Global Id:	T0603708873
Action Type:	Other
Date:	03/15/2004
Action:	Leak Reported
Global Id:	T0603708873
Action Type:	RESPONSE
Date:	10/15/2013
Action:	Monitoring Report - Quarterly
Global Id:	T0603708873
Action Type:	RESPONSE
Date:	12/01/2008
Action:	Interim Remedial Action Plan
Global Id:	T0603708873
Action Type:	RESPONSE
Date:	11/04/2009
Action:	Remedial Progress Report
Global Id:	T0603708873
Action Type:	RESPONSE

CHONS SHELL (Continued) **U001563952**

Date: 01/20/2009
Action: Tank Removal Report / UST Sampling Report

Global Id: T0603708873
Action Type: ENFORCEMENT
Date: 05/23/2005
Action: Staff Letter

Global Id: T0603708873
Action Type: RESPONSE
Date: 09/26/2011
Action: Soil and Water Investigation Workplan

Global Id: T0603708873
Action Type: RESPONSE
Date: 07/15/2013
Action: Monitoring Report - Semi-Annually

Global Id: T0603708873
Action Type: RESPONSE
Date: 01/15/2014
Action: Monitoring Report - Quarterly

Global Id: T0603708873
Action Type: RESPONSE
Date: 04/15/2009
Action: Monitoring Report - Quarterly

Global Id: T0603708873
Action Type: RESPONSE
Date: 12/18/2012
Action: Soil and Water Investigation Workplan - Regulator Responded

Global Id: T0603708873
Action Type: RESPONSE
Date: 12/18/2012
Action: Corrective Action Plan / Remedial Action Plan - Regulator Responded

Global Id: T0603708873
Action Type: ENFORCEMENT
Date: 12/14/2010
Action: Staff Letter

Global Id: T0603708873
Action Type: RESPONSE
Date: 09/27/2006
Action: Soil and Water Investigation Workplan

Global Id: T0603708873
Action Type: ENFORCEMENT
Date: 06/15/2009
Action: Staff Letter

Global Id: T0603708873
Action Type: RESPONSE
Date: 01/15/2016
Action: Monitoring Report - Semi-Annually

CHONS SHELL (Continued) **U001563952**

Global Id: T0603708873
Action Type: RESPONSE
Date: 08/01/2005
Action: Other Report / Document

Global Id: T0603708873
Action Type: RESPONSE
Date: 03/12/2012
Action: Other Workplan

Global Id: T0603708873
Action Type: RESPONSE
Date: 07/15/2012
Action: Monitoring Report - Semi-Annually

Global Id: T0603708873
Action Type: RESPONSE
Date: 07/15/2014
Action: Monitoring Report - Quarterly

Global Id: T0603708873
Action Type: RESPONSE
Date: 11/22/2013
Action: Corrective Action Plan / Remedial Action Plan - Regulator Responded

Global Id: T0603708873
Action Type: RESPONSE
Date: 01/15/2008
Action: Monitoring Report - Quarterly

Global Id: T0603708873
Action Type: RESPONSE
Date: 01/15/2015
Action: Monitoring Report - Quarterly

Global Id: T0603708873
Action Type: RESPONSE
Date: 10/15/2014
Action: Monitoring Report - Quarterly

Global Id: T0603708873
Action Type: RESPONSE
Date: 01/15/2009
Action: Monitoring Report - Quarterly

Global Id: T0603708873
Action Type: RESPONSE
Date: 10/15/2007
Action: Monitoring Report - Quarterly

Global Id: T0603708873
Action Type: RESPONSE
Date: 07/15/2007
Action: Monitoring Report - Quarterly

Global Id: T0603708873
Action Type: RESPONSE

CHONS SHELL (Continued) **U001563952**

Date: 07/23/2007
Action: Well Installation Report

Global Id: T0603708873
Action Type: RESPONSE
Date: 08/20/2007
Action: Well Installation Report

Global Id: T0603708873
Action Type: RESPONSE
Date: 10/15/2007
Action: Monitoring Report - Quarterly

Global Id: T0603708873
Action Type: REMEDIATION
Date: 12/21/2009
Action: Soil Vapor Extraction (SVE)

Global Id: T0603708873
Action Type: REMEDIATION
Date: 02/26/2013
Action: Soil Vapor Extraction (SVE)

Global Id: T0603708873
Action Type: RESPONSE
Date: 01/15/2011
Action: Monitoring Report - Semi-Annually

Global Id: T0603708873
Action Type: RESPONSE
Date: 10/22/2012
Action: Soil and Water Investigation Workplan - Addendum

Global Id: T0603708873
Action Type: RESPONSE
Date: 10/15/2012
Action: Monitoring Report - Quarterly

Global Id: T0603708873
Action Type: RESPONSE
Date: 07/15/2008
Action: Monitoring Report - Quarterly

Global Id: T0603708873
Action Type: RESPONSE
Date: 04/15/2014
Action: Monitoring Report - Quarterly

Global Id: T0603708873
Action Type: RESPONSE
Date: 04/15/2015
Action: Monitoring Report - Quarterly

Global Id: T0603708873
Action Type: RESPONSE
Date: 10/15/2008
Action: Monitoring Report - Quarterly

CHONS SHELL (Continued) **U001563952**

Global Id: T0603708873
Action Type: RESPONSE
Date: 07/15/2015
Action: Monitoring Report - Quarterly

Global Id: T0603708873
Action Type: RESPONSE
Date: 04/15/2008
Action: Monitoring Report - Quarterly

SWEEPS UST:
Status: Active
Comp Number: 6410
Number: 2
Board Of Equalization: 44-000074
Referral Date: 07-02-92
Action Date: 07-02-92
Created Date: 02-29-88
Owner Tank Id: 1
SWRCB Tank Id: 19-033-006410-000001
Tank Status: A
Capacity: 550
Active Date: 07-02-92
Tank Use: OIL
STG: W
Content: WASTE OIL
Number Of Tanks: 4

Status: Active
Comp Number: 6410
Number: 2
Board Of Equalization: 44-000074
Referral Date: 07-02-92
Action Date: 07-02-92
Created Date: 02-29-88
Owner Tank Id: 2
SWRCB Tank Id: 19-033-006410-000002
Tank Status: A
Capacity: 12000
Active Date: 07-02-92
Tank Use: M.V. FUEL
STG: P
Content: PRM UNLEADED
Number Of Tanks: Not reported

Status: Active
Comp Number: 6410
Number: 2
Board Of Equalization: 44-000074
Referral Date: 07-02-92
Action Date: 07-02-92
Created Date: 02-29-88
Owner Tank Id: 3
SWRCB Tank Id: 19-033-006410-000003
Tank Status: A
Capacity: 12000

CHONS SHELL (Continued) **U001563952**

Active Date: 07-02-92
Tank Use: M.V. FUEL
STG: P
Content: REG UNLEADED
Number Of Tanks: Not reported

Status: Active
Comp Number: 6410
Number: 2
Board Of Equalization: 44-000074
Referral Date: 07-02-92
Action Date: 07-02-92
Created Date: 02-29-88
Owner Tank Id: 4
SWRCB Tank Id: 19-033-006410-000004
Tank Status: A
Capacity: 12000
Active Date: 07-02-92
Tank Use: M.V. FUEL
STG: P
Content: LEADED
Number Of Tanks: Not reported

HIST UST:
File Number: 0002848E
URL: http://geotracker.waterboards.ca.gov/ustpdfs/pdf/0002848E.pdf
Region: STATE
Facility ID: 00000006410
Facility Type: Gas Station
Other Type: Not reported
Contact Name: SUNG SIK CHON
Telephone: 2134507211
Owner Name: SHELL OIL COMPANY
Owner Address: P. O. BOX 4848
Owner City,St,Zip: ANAHEIM, CA 92803
Total Tanks: 0004

Tank Num: 001
Container Num: 1
Year Installed: 1964
Tank Capacity: 00000550
Tank Used for: WASTE
Type of Fuel: WASTE OIL
Container Construction Thickness: 12
Leak Detection: Stock Inventor, 10

Tank Num: 002
Container Num: 2
Year Installed: 1982
Tank Capacity: 00012000
Tank Used for: PRODUCT
Type of Fuel: UNLEADED
Container Construction Thickness: 1/4
Leak Detection: Stock Inventor, 10

Tank Num: 003
Container Num: 3

CHONS SHELL (Continued) **U001563952**

Year Installed:	1982
Tank Capacity:	00012000
Tank Used for:	PRODUCT
Type of Fuel:	REGULAR
Container Construction Thickness:	1/4
Leak Detection:	Stock Inventor, Groundwater Monitoring Well, 10
Tank Num:	004
Container Num:	4
Year Installed:	1982
Tank Capacity:	00012000
Tank Used for:	PRODUCT
Type of Fuel:	PREMIUM
Container Construction Thickness:	1/4
Leak Detection:	Stock Inventor, 10

Click here for Geo Tracker PDF:

M94 **JINS SANTA MONICA SHELL** **CA HAZNET** **S113144906**
East **1866 LINCOLN BLVD** **N/A**
< 1/8 **SANTA MONICA, CA 90404**
0.062 mi.
325 ft. **Site 3 of 21 in cluster M**

Relative:
Lower

Actual:
91 ft.

HAZNET:

envid:	S113144906
Year:	2006
GEPAID:	CAL000312743
Contact:	JIN S KWAK
Telephone:	3109957022
Mailing Name:	Not reported
Mailing Address:	5183 COTA ST
Mailing City,St,Zip:	CULVER CITY, CA 90230
Gen County:	Not reported
TSD EPA ID:	CAT080013352
TSD County:	Not reported
Waste Category:	Aqueous solution with total organic residues less than 10 percent
Disposal Method:	Discharge To Sewer/Potw Or Npdes(With Prior Storage--With Or Without Treatment)
Tons:	0.1
Cat Decode:	Aqueous solution with total organic residues less than 10 percent
Method Decode:	Discharge To Sewer/Potw Or Npdes(With Prior Storage--With Or Without Treatment)
Facility County:	Los Angeles

M95 **JIN'S SHELL SERVICE** **CA HAZNET** **S113124010**
East **1866 LINCOLN BLVD** **N/A**
< 1/8 **SANTA MONICA, CA 90404**
0.062 mi.
325 ft. **Site 4 of 21 in cluster M**

Relative:
Lower

Actual:
91 ft.

HAZNET:

envid:	S113124010
Year:	2008
GEPAID:	CAL000264129
Contact:	JIN WAK, OWNER

JIN'S SHELL SERVICE (Continued) **S113124010**

Telephone:	3104507211
Mailing Name:	Not reported
Mailing Address:	1866 LINCOLN BLVD
Mailing City,St,Zip:	SANTA MONICA, CA 904044506
Gen County:	Not reported
TSD EPA ID:	CAD028409019
TSD County:	Not reported
Waste Category:	Tank bottom waste
Disposal Method:	Discharge To Sewer/Potw Or Npdes(With Prior Storage--With Or Without Treatment)
Tons:	0.417
Cat Decode:	Tank bottom waste
Method Decode:	Discharge To Sewer/Potw Or Npdes(With Prior Storage--With Or Without Treatment)
Facility County:	Los Angeles

M96 **SHELL** **CA HAZNET** **S113103417**
East **1866 LINCOLN BLVD** **N/A**
< 1/8 **SANTA MONICA, CA 90749**
0.062 mi.
325 ft. **Site 5 of 21 in cluster M**

Relative:
Lower

Actual:
91 ft.

HAZNET:

envid:	S113103417
Year:	1999
GEPAID:	CAL000202694
Contact:	EQUILON ENTERPRISES LLC
Telephone:	7132412258
Mailing Name:	Not reported
Mailing Address:	PO BOX 4453
Mailing City,St,Zip:	HOUSTON, TX 772104453
Gen County:	Not reported
TSD EPA ID:	CAD982484933
TSD County:	Not reported
Waste Category:	Empty containers less than 30 gallons
Disposal Method:	Not reported
Tons:	.1000
Cat Decode:	Empty containers less than 30 gallons
Method Decode:	Not reported
Facility County:	Los Angeles

envid:	S113103417
Year:	1999
GEPAID:	CAL000202694
Contact:	EQUILON ENTERPRISES LLC
Telephone:	7132412258
Mailing Name:	Not reported
Mailing Address:	PO BOX 4453
Mailing City,St,Zip:	HOUSTON, TX 772104453
Gen County:	Not reported
TSD EPA ID:	CAD982484933
TSD County:	Not reported
Waste Category:	Empty containers less than 30 gallons
Disposal Method:	Disposal, Other
Tons:	.0000
Cat Decode:	Empty containers less than 30 gallons
Method Decode:	Disposal, Other
Facility County:	Los Angeles

M97 **JIN'S SANTA MONICA SHELL** **RCRA-SQG** **1006805399**
East **1866 LINCOLN BLVD** **FINDS** **CAR000126615**
< 1/8 **SANTA MONICA, CA 90404** **CA HAZNET**
0.062 mi. **ECHO**
325 ft. **Site 6 of 21 in cluster M**

Relative:
Lower

Actual:
91 ft.

RCRA-SQG:

Date form received by agency:	08/16/2002
Facility name:	SHELL SERVICE STATION
Facility address:	1866 LINCOLN BLVD S A P 136086 SANTA MONICA, CA 904044506
EPA ID:	CAR000126615
Mailing address:	P O BOX 2648 HOUSTON, TX 772522648
Contact:	SONDRA BIENVENU
Contact address:	P O BOX 2648 HOUSTON, TX 772522648
Contact country:	US
Contact telephone:	(713) 241-5036
Contact email:	Not reported
EPA Region:	09
Classification:	Small Small Quantity Generator
Description:	Handler: generates more than 100 and less than 1000 kg of hazardous waste during any calendar month and accumulates less than 6000 kg of hazardous waste at any time; or generates 100 kg or less of hazardous waste during any calendar month, and accumulates more than 1000 kg of hazardous waste at any time

Owner/Operator Summary:

Owner/operator name:	EQUILON ENTERPRISES L L C
Owner/operator address:	P O BOX 2648 HOUSTON, TX 77252
Owner/operator country:	Not reported
Owner/operator telephone:	(713) 241-5036
Legal status:	Private
Owner/Operator Type:	Owner
Owner/Op start date:	Not reported
Owner/Op end date:	Not reported

Handler Activities Summary:

U.S. importer of hazardous waste:	No
Mixed waste (haz. and radioactive):	No
Recycler of hazardous waste:	No
Transporter of hazardous waste:	No
Treater, storer or disposer of HW:	No
Underground injection activity:	No
On-site burner exemption:	No
Furnace exemption:	No
Used oil fuel burner:	No
Used oil processor:	No
User oil refiner:	No
Used oil fuel marketer to burner:	No
Used oil Specification marketer:	No
Used oil transfer facility:	No
Used oil transporter:	No

. Waste code: D001

JIN'S SANTA MONICA SHELL (Continued) **1006805399**

. Waste name: IGNITABLE WASTE

. Waste code: D018
. Waste name: BENZENE

Violation Status: No violations found

FINDS:

Registry ID: 110055794662

Environmental Interest/Information System
STATE MASTER

Registry ID: 110013308081

Environmental Interest/Information System
California Hazardous Waste Tracking System - Datamart (HWTS-DATAMART) provides California with information on hazardous waste shipments for generators, transporters, and treatment, storage, and disposal facilities.

RCRAInfo is a national information system that supports the Resource Conservation and Recovery Act (RCRA) program through the tracking of events and activities related to facilities that generate, transport, and treat, store, or dispose of hazardous waste. RCRAInfo allows RCRA program staff to track the notification, permit, compliance, and corrective action activities required under RCRA.

HAZNET:

envid:	1006805399
Year:	2010
GEPAID:	CAR000126615
Contact:	JEANNE TRAYLOR
Telephone:	7132416992
Mailing Name:	Not reported
Mailing Address:	PO BOX 3127
Mailing City,St,Zip:	HOUSTON, TX 772530000
Gen County:	Not reported
TSD EPA ID:	CAT080013352
TSD County:	Not reported
Waste Category:	Oil/water separation sludge
Disposal Method:	Other Recovery Of Reclamation For Reuse Including Acid Regeneration, Organics Recovery Ect
Tons:	6.255
Cat Decode:	Oil/water separation sludge
Method Decode:	Other Recovery Of Reclamation For Reuse Including Acid Regeneration, Organics Recovery Ect
Facility County:	Los Angeles

envid:	1006805399
Year:	2008
GEPAID:	CAR000126615
Contact:	R HULL/ENV. REPORTING ANALYST
Telephone:	2818742224
Mailing Name:	Not reported

JIN'S SANTA MONICA SHELL (Continued) **1006805399**

Mailing Address: 12700 NORTHBOROUGH DR 300G03
Mailing City,St,Zip: Houston, TX 770670000
Gen County: Not reported
TSD EPA ID: CAT080013352
TSD County: Not reported
Waste Category: Oil/water separation sludge
Disposal Method: Other Recovery Of Reclamation For Reuse Including Acid Regeneration, Organics Recovery Ect
Tons: 7.089
Cat Decode: Oil/water separation sludge
Method Decode: Other Recovery Of Reclamation For Reuse Including Acid Regeneration, Organics Recovery Ect
Facility County: Los Angeles

envid: 1006805399
Year: 2004
GEPAID: CAR000126615
Contact: N CORTEZ/ENVT'L DATA ANALYST
Telephone: 2818742224
Mailing Name: Not reported
Mailing Address: 12700 NORTHBOROUGH DRIVE MFT 240-G
Mailing City,St,Zip: Houston, TX 770672508
Gen County: Not reported
TSD EPA ID: CAT080013352
TSD County: Not reported
Waste Category: Aqueous solution with total organic residues less than 10 percent
Disposal Method: Recycler
Tons: 2.5
Cat Decode: Aqueous solution with total organic residues less than 10 percent
Method Decode: Recycler
Facility County: Los Angeles

envid: 1006805399
Year: 2004
GEPAID: CAR000126615
Contact: N CORTEZ/ENVT'L DATA ANALYST
Telephone: 2818742224
Mailing Name: Not reported
Mailing Address: 12700 NORTHBOROUGH DRIVE MFT 240-G
Mailing City,St,Zip: Houston, TX 770672508
Gen County: Not reported
TSD EPA ID: CAD982484933
TSD County: Not reported
Waste Category: Other empty containers 30 gallons or more
Disposal Method: Disposal, Other
Tons: 14.25
Cat Decode: Other empty containers 30 gallons or more
Method Decode: Disposal, Other
Facility County: Los Angeles

envid: 1006805399
Year: 2002
GEPAID: CAR000126615
Contact: N CORTEZ/ENVT'L DATA ANALYST
Telephone: 2818742224
Mailing Name: Not reported
Mailing Address: 12700 NORTHBOROUGH DRIVE MFT 240-G

JIN'S SANTA MONICA SHELL (Continued) **1006805399**

Mailing City,St,Zip:	Houston, TX 770672508
Gen County:	Not reported
TSD EPA ID:	CAD028409019
TSD County:	Not reported
Waste Category:	Aqueous solution with total organic residues less than 10 percent
Disposal Method:	Treatment, Tank
Tons:	0.08
Cat Decode:	Aqueous solution with total organic residues less than 10 percent
Method Decode:	Treatment, Tank
Facility County:	Los Angeles

Click this hyperlink while viewing on your computer to access
1 additional CA_HAZNET: record(s) in the EDR Site Report.

ECHO:

Envid:	1006805399
Registry ID:	110055794662
DFR URL:	http://echo.epa.gov/detailed_facility_report?fid=110055794662

Envid:	1006805399
Registry ID:	110013308081
DFR URL:	http://echo.epa.gov/detailed_facility_report?fid=110013308081

M98 **CHON'S SHELL SERVICE** **CA UST** **U003971190**
East **1866 LINCOLN BLVD** **N/A**
< 1/8 **SANTA MONICA, CA 90404**
0.062 mi.
325 ft. **Site 7 of 21 in cluster M**

Relative:
Lower

Actual:
91 ft.

UST:

Facility ID:	600064
Permitting Agency:	SANTA MONICA, CITY OF
Latitude:	34.0136149
Longitude:	-118.482111

M99 **SHELL SERVICE STATION** **CA RGA LUST** **S114687821**
East **1866 LINCOLN BLVD** **N/A**
< 1/8 **SANTA MONICA, CA**
0.062 mi.
325 ft. **Site 8 of 21 in cluster M**

Relative:
Lower

Actual:
91 ft.

RGA LUST:

2012	SHELL SERVICE STATION	1866 LINCOLN BLVD
2011	SHELL SERVICE STATION	1866 LINCOLN BLVD
2010	SHELL SERVICE STATION	1866 LINCOLN BLVD
2009	SHELL SERVICE STATION	1866 LINCOLN BLVD
2008	SHELL SERVICE STATION	1866 LINCOLN BLVD
2007	SHELL SERVICE STATION	1866 LINCOLN BLVD
2006	SHELL SERVICE STATION	1866 LINCOLN BLVD
2005	SHELL SERVICE STATION	1866 LINCOLN BLVD

M100
East
< 1/8
0.062 mi.
325 ft.

MC MULLEN L R
1866 LINCOLN BLVD
SANTA MONICA, CA

Site 9 of 21 in cluster M

EDR Hist Auto **1009019030**
N/A

Relative:
Lower

Actual:
91 ft.

EDR Historical Auto Stations:

Name:	BUTCHER A L
Year:	1928
Type:	GASOLINE AND OIL SERVICE STATIONS
Name:	BUTCHER A L
Year:	1928
Type:	GASOLINE AND OIL SERVICE STATIONS
Name:	BUTCHER A L
Year:	1933
Type:	GASOLINE AND OIL SERVICE STATIONS
Name:	BUTCHER A L
Year:	1933
Type:	GASOLINE AND OIL SERVICE STATIONS
Name:	BUTCHER A L
Year:	1936
Type:	GASOLINE AND OIL SERVICE STATIONS
Name:	BUTCHER A L
Year:	1936
Type:	GASOLINE AND OIL SERVICE STATIONS
Name:	MC MULLEN L R
Year:	1940
Type:	GASOLINE AND OIL SERVICE STATIONS
Name:	KELSEY R L
Year:	1948
Type:	GASOLINE AND OIL SERVICE STATIONS
Name:	KELSEY R L
Year:	1948
Type:	GASOLINE AND OIL SERVICE STATIONS
Name:	CREIGHTON SHELL SERVICE
Year:	1954
Type:	GASOLINE STATIONS
Name:	CREIGHTON SHELL SERVICE
Year:	1954
Type:	GASOLINE STATIONS

G101 **KING BEAR AUTO CENTER** **CA HAZNET** **S113163974**
ENE **1824 LINCOLN BLVD** **N/A**
< 1/8 **SANTA MONICA, CA 90404**
0.064 mi.
336 ft. **Site 2 of 4 in cluster G**

Relative:
Lower

Actual:
92 ft.

HAZNET:

envid:	S113163974
Year:	1996
GEPAID:	CAL912975255
Contact:	CHARLES ERNST
Telephone:	2136797447
Mailing Name:	Not reported
Mailing Address:	1824 LINCOLN BLVD
Mailing City,St,Zip:	SANTA MONICA, CA 904040000
Gen County:	Not reported
TSD EPA ID:	CAD099452708
TSD County:	Not reported
Waste Category:	Waste oil and mixed oil
Disposal Method:	Recycler
Tons:	2.0850
Cat Decode:	Waste oil and mixed oil
Method Decode:	Recycler
Facility County:	Los Angeles

envid:	S113163974
Year:	1996
GEPAID:	CAL912975255
Contact:	CHARLES ERNST
Telephone:	2136797447
Mailing Name:	Not reported
Mailing Address:	1824 LINCOLN BLVD
Mailing City,St,Zip:	SANTA MONICA, CA 904040000
Gen County:	Not reported
TSD EPA ID:	CAD000088252
TSD County:	Not reported
Waste Category:	Other organic solids
Disposal Method:	Transfer Station
Tons:	.2000
Cat Decode:	Other organic solids
Method Decode:	Transfer Station
Facility County:	Los Angeles

G102 **A B S IMPORT AUTO SERVICE** **CA HAZNET** **S113023199**
ENE **1824 LINCOLN AVE** **N/A**
< 1/8 **SANTA MONICA, CA 90404**
0.064 mi.
336 ft. **Site 3 of 4 in cluster G**

Relative:
Lower

Actual:
92 ft.

HAZNET:

envid:	S113023199
Year:	1998
GEPAID:	CAL000004351
Contact:	AGAM DAVID
Telephone:	0000000000
Mailing Name:	Not reported
Mailing Address:	1824 LINCOLN AVE
Mailing City,St,Zip:	SANTA MONICA, CA 904040000
Gen County:	Not reported
TSD EPA ID:	CAD028409019

A B S IMPORT AUTO SERVICE (Continued) **S113023199**

TSD County: Not reported
Waste Category: Aqueous solution with total organic residues less than 10 percent
Disposal Method: Not reported
Tons: 18.7650
Cat Decode: Aqueous solution with total organic residues less than 10 percent
Method Decode: Not reported
Facility County: Los Angeles

G103 **MILLS W B** **EDR Hist Cleaner** **1009145289**
ENE **1824 LINCOLN BLVD** **N/A**
< 1/8 **SANTA MONICA, CA**
0.064 mi.
336 ft. **Site 4 of 4 in cluster G**

Relative:
Lower

Actual:
92 ft.

EDR Historical Cleaners:

Name: ELITE HAND LAUNDRY
Year: 1928
Type: LAUNDRIES-HAND

Name: ELITE HAND LAUNDRY
Year: 1928
Type: LAUNDRIES HAND

Name: MILLS W B
Year: 1936
Type: LAUNDRIES STEAM

Name: MILLS W B
Year: 1936
Type: LAUNDRIES STEAM

Name: ELITE HAND LAUNDRY
Year: 1940
Type: CLOTHES PRESSERS AND CLEANERS

Name: ELITE HAND LAUNDRY
Year: 1940
Type: LAUNDRIES HAND

Name: ELITE HAND LAUNDRY
Year: 1940
Type: CLOTHES PRESSERS AND CLEANERS

Name: ELITE HAND LAUNDRY
Year: 1940
Type: LAUNDRIES STEAM

Name: ELITE HAND LAUNDRY
Year: 1948
Type: LAUNDRIES HAND

Name: ELITE HAND LAUNDRY
Year: 1948
Type: CLOTHES PRESSERS AND CLEANERS

Name: ELITE HAND LAUNDRY
Year: 1948
Type: CLOTHES PRESSERS AND CLEANERS

MILLS W B (Continued) **1009145289**

Name: ELITE HAND LAUNDRY
Year: 1948
Type: LAUNDRIES HAND

I104 **DBA WORLD OIL MARKETING CO 1** **CA HIST UST** **U001563954**
NE **1801 LINCOLN BLVD** **N/A**
< 1/8 **SANTA MONICA, CA 90404**
0.066 mi.
350 ft. **Site 12 of 33 in cluster I**

Relative:
Lower

Actual:
89 ft.

HIST UST:
File Number: 000288D8
URL: http://geotracker.waterboards.ca.gov/ustpdfs/pdf/000288D8.pdf
Region: STATE
Facility ID: 00000003935
Facility Type: Gas Station
Other Type: Not reported
Contact Name: RON COLEMAN
Telephone: 2135608801
Owner Name: WORLD OIL MARKETING COMPANY
Owner Address: 9302 S. GARFIELD AVENUE
Owner City,St,Zip: SOUTH GATE, CA 90280
Total Tanks: 0014

Tank Num: 001
Container Num: 1601
Year Installed: Not reported
Tank Capacity: 00012000
Tank Used for: PRODUCT
Type of Fuel: REGULAR
Container Construction Thickness: Not reported
Leak Detection: Stock Inventor

Tank Num: 002
Container Num: 1602
Year Installed: Not reported
Tank Capacity: 00012000
Tank Used for: PRODUCT
Type of Fuel: REGULAR
Container Construction Thickness: Not reported
Leak Detection: Stock Inventor

Tank Num: 003
Container Num: 1603
Year Installed: Not reported
Tank Capacity: 00012000
Tank Used for: PRODUCT
Type of Fuel: UNLEADED
Container Construction Thickness: Not reported
Leak Detection: Stock Inventor

Tank Num: 004
Container Num: 1604
Year Installed: Not reported
Tank Capacity: 00012000
Tank Used for: PRODUCT
Type of Fuel: UNLEADED
Container Construction Thickness: Not reported

DBA WORLD OIL MARKETING CO 1 (Continued) **U001563954**

Leak Detection:	Stock Inventor
Tank Num:	005
Container Num:	1605
Year Installed:	Not reported
Tank Capacity:	00012000
Tank Used for:	PRODUCT
Type of Fuel:	UNLEADED
Container Construction Thickness:	Not reported
Leak Detection:	Stock Inventor
Tank Num:	006
Container Num:	1606
Year Installed:	Not reported
Tank Capacity:	00012000
Tank Used for:	PRODUCT
Type of Fuel:	UNLEADED
Container Construction Thickness:	Not reported
Leak Detection:	Stock Inventor
Tank Num:	007
Container Num:	1901
Year Installed:	Not reported
Tank Capacity:	00010000
Tank Used for:	PRODUCT
Type of Fuel:	REGULAR
Container Construction Thickness:	Not reported
Leak Detection:	Stock Inventor
Tank Num:	008
Container Num:	1902
Year Installed:	Not reported
Tank Capacity:	00007500
Tank Used for:	PRODUCT
Type of Fuel:	REGULAR
Container Construction Thickness:	Not reported
Leak Detection:	Stock Inventor
Tank Num:	009
Container Num:	1903
Year Installed:	Not reported
Tank Capacity:	00010000
Tank Used for:	PRODUCT
Type of Fuel:	UNLEADED
Container Construction Thickness:	Not reported
Leak Detection:	Stock Inventor
Tank Num:	010
Container Num:	1904
Year Installed:	Not reported
Tank Capacity:	00010000
Tank Used for:	PRODUCT
Type of Fuel:	UNLEADED
Container Construction Thickness:	Not reported
Leak Detection:	Stock Inventor
Tank Num:	011

DBA WORLD OIL MARKETING CO 1 (Continued) **U001563954**

Container Num:	1501
Year Installed:	Not reported
Tank Capacity:	00012000
Tank Used for:	PRODUCT
Type of Fuel:	REGULAR
Container Construction Thickness:	Not reported
Leak Detection:	Stock Inventor
Tank Num:	012
Container Num:	1502
Year Installed:	Not reported
Tank Capacity:	00012000
Tank Used for:	PRODUCT
Type of Fuel:	UNLEADED
Container Construction Thickness:	Not reported
Leak Detection:	Stock Inventor
Tank Num:	013
Container Num:	1503
Year Installed:	Not reported
Tank Capacity:	00012000
Tank Used for:	PRODUCT
Type of Fuel:	PREMIUM
Container Construction Thickness:	Not reported
Leak Detection:	Stock Inventor
Tank Num:	014
Container Num:	1504
Year Installed:	Not reported
Tank Capacity:	00012000
Tank Used for:	PRODUCT
Type of Fuel:	UNLEADED
Container Construction Thickness:	Not reported
Leak Detection:	Stock Inventor

Click here for Geo Tracker PDF:

I105 **WORLD OIL #16** **CA LUST S100948631**
NE **1801 LINCOLN BLVD** **CA HIST CORTESE N/A**
< 1/8 **SANTA MONICA, CA 90401**
0.066 mi.
350 ft. **Site 13 of 33 in cluster I**

Relative:
Lower

Actual:
89 ft.

LUST:

Region:	STATE
Global Id:	T0603701362
Latitude:	34.0138941297179
Longitude:	-118.484316766262
Case Type:	LUST Cleanup Site
Status:	Completed - Case Closed
Status Date:	03/22/2012
Lead Agency:	LOS ANGELES RWQCB (REGION 4)
Case Worker:	JH
Local Agency:	SANTA MONICA, CITY OF
RB Case Number:	904010025
LOC Case Number:	Not reported
File Location:	Regional Board
Potential Media Affect:	Aquifer used for drinking water supply

WORLD OIL #16 (Continued) **S100948631**

Potential Contaminants of Concern: Gasoline
Site History: Not reported

Click here to access the California GeoTracker records for this facility:

Contact:
Global Id: T0603701362
Contact Type: Regional Board Caseworker
Contact Name: JAY HUANG
Organization Name: LOS ANGELES RWQCB (REGION 4)
Address: 320 WEST 4TH STREET, SUITE 200
City: LOS ANGELES
Email: jhuang@waterboards.ca.gov
Phone Number: 2135766711

Global Id: T0603701362
Contact Type: Local Agency Caseworker
Contact Name: MONICA HANLEY
Organization Name: SANTA MONICA, CITY OF
Address: 333 Olympic Drive - 2nd Floor
City: SANTA MONICA
Email: monica.hanley@smgov.net
Phone Number: Not reported

Status History:
Global Id: T0603701362
Status: Completed - Case Closed
Status Date: 03/22/2012

Global Id: T0603701362
Status: Open - Case Begin Date
Status Date: 06/24/1987

Global Id: T0603701362
Status: Open - Remediation
Status Date: 04/02/1996

Global Id: T0603701362
Status: Open - Remediation
Status Date: 10/29/1996

Global Id: T0603701362
Status: Open - Remediation
Status Date: 03/04/2008

Global Id: T0603701362
Status: Open - Site Assessment
Status Date: 06/24/1987

Global Id: T0603701362
Status: Open - Site Assessment
Status Date: 01/24/1989

Global Id: T0603701362
Status: Open - Site Assessment
Status Date: 09/18/1992

WORLD OIL #16 (Continued) **S100948631**

Global Id: T0603701362
Status: Open - Site Assessment
Status Date: 03/04/2008

Global Id: T0603701362
Status: Open - Verification Monitoring
Status Date: 07/08/1999

Regulatory Activities:

Global Id: T0603701362
Action Type: RESPONSE
Date: 10/15/2010
Action: Monitoring Report - Semi-Annually

Global Id: T0603701362
Action Type: RESPONSE
Date: 04/15/2010
Action: Clean Up Fund - 5-Year Review Summary

Global Id: T0603701362
Action Type: RESPONSE
Date: 06/01/2012
Action: Well Destruction Report

Global Id: T0603701362
Action Type: ENFORCEMENT
Date: 06/08/2010
Action: Staff Letter

Global Id: T0603701362
Action Type: RESPONSE
Date: 07/15/2008
Action: Monitoring Report - Quarterly

Global Id: T0603701362
Action Type: RESPONSE
Date: 04/15/2008
Action: Monitoring Report - Quarterly

Global Id: T0603701362
Action Type: RESPONSE
Date: 01/15/2004
Action: Monitoring Report - Quarterly

Global Id: T0603701362
Action Type: RESPONSE
Date: 10/15/2003
Action: Monitoring Report - Quarterly

Global Id: T0603701362
Action Type: RESPONSE
Date: 10/15/2005
Action: Monitoring Report - Quarterly

Global Id: T0603701362
Action Type: RESPONSE
Date: 04/15/2006

WORLD OIL #16 (Continued) **S100948631**

Action: Monitoring Report - Quarterly

Global Id: T0603701362
Action Type: ENFORCEMENT
Date: 03/22/2012
Action: Closure/No Further Action Letter

Global Id: T0603701362
Action Type: ENFORCEMENT
Date: 03/22/2012
Action: Closure/No Further Action Letter

Global Id: T0603701362
Action Type: ENFORCEMENT
Date: 09/08/2003
Action: Staff Letter

Global Id: T0603701362
Action Type: RESPONSE
Date: 07/15/2003
Action: Monitoring Report - Quarterly

Global Id: T0603701362
Action Type: RESPONSE
Date: 01/15/2010
Action: Monitoring Report - Semi-Annually

Global Id: T0603701362
Action Type: RESPONSE
Date: 07/15/2010
Action: Monitoring Report - Semi-Annually

Global Id: T0603701362
Action Type: RESPONSE
Date: 04/15/2010
Action: Other Report / Document

Global Id: T0603701362
Action Type: RESPONSE
Date: 05/17/2010
Action: Corrective Action Plan / Remedial Action Plan

Global Id: T0603701362
Action Type: Other
Date: 12/21/1987
Action: Leak Reported

Global Id: T0603701362
Action Type: RESPONSE
Date: 07/15/2009
Action: Monitoring Report - Semi-Annually

Global Id: T0603701362
Action Type: RESPONSE
Date: 04/15/2004
Action: Monitoring Report - Quarterly

WORLD OIL #16 (Continued) **S100948631**

Global Id: T0603701362
Action Type: RESPONSE
Date: 10/15/2004
Action: Monitoring Report - Quarterly

Global Id: T0603701362
Action Type: RESPONSE
Date: 07/15/2006
Action: Monitoring Report - Quarterly

Global Id: T0603701362
Action Type: ENFORCEMENT
Date: 01/01/2002
Action: Staff Letter

Global Id: T0603701362
Action Type: RESPONSE
Date: 07/15/2008
Action: Remedial Progress Report

Global Id: T0603701362
Action Type: RESPONSE
Date: 07/15/2011
Action: Monitoring Report - Semi-Annually

Global Id: T0603701362
Action Type: RESPONSE
Date: 10/15/2011
Action: Monitoring Report - Semi-Annually

Global Id: T0603701362
Action Type: RESPONSE
Date: 01/15/2012
Action: Monitoring Report - Semi-Annually

Global Id: T0603701362
Action Type: RESPONSE
Date: 01/25/2012
Action: Request for Closure

Global Id: T0603701362
Action Type: RESPONSE
Date: 07/15/2002
Action: Monitoring Report - Quarterly

Global Id: T0603701362
Action Type: RESPONSE
Date: 07/15/2007
Action: Monitoring Report - Quarterly

Global Id: T0603701362
Action Type: RESPONSE
Date: 01/15/2006
Action: Monitoring Report - Quarterly

Global Id: T0603701362
Action Type: RESPONSE

WORLD OIL #16 (Continued) **S100948631**

Date: 10/15/2006
Action: Monitoring Report - Quarterly

Global Id: T0603701362
Action Type: ENFORCEMENT
Date: 05/09/2008
Action: Staff Letter

Global Id: T0603701362
Action Type: RESPONSE
Date: 04/15/2009
Action: Monitoring Report - Quarterly

Global Id: T0603701362
Action Type: ENFORCEMENT
Date: 06/15/2009
Action: Staff Letter

Global Id: T0603701362
Action Type: REMEDIATION
Date: 04/01/1998
Action: Pump & Treat (P&T) Groundwater

Global Id: T0603701362
Action Type: REMEDIATION
Date: 04/01/1994
Action: Soil Vapor Extraction (SVE)

Global Id: T0603701362
Action Type: RESPONSE
Date: 01/15/2008
Action: Monitoring Report - Quarterly

Global Id: T0603701362
Action Type: RESPONSE
Date: 10/15/2002
Action: Monitoring Report - Quarterly

Global Id: T0603701362
Action Type: RESPONSE
Date: 01/15/2003
Action: Monitoring Report - Quarterly

Global Id: T0603701362
Action Type: RESPONSE
Date: 03/04/2008
Action: Corrective Action Plan / Remedial Action Plan

Global Id: T0603701362
Action Type: ENFORCEMENT
Date: 01/18/2008
Action: Staff Letter

Global Id: T0603701362
Action Type: RESPONSE
Date: 02/21/2003
Action: Request for Closure

WORLD OIL #16 (Continued) **S100948631**

Global Id: T0603701362
Action Type: RESPONSE
Date: 04/15/2003
Action: Monitoring Report - Quarterly

Global Id: T0603701362
Action Type: RESPONSE
Date: 04/15/2005
Action: Monitoring Report - Quarterly

Global Id: T0603701362
Action Type: RESPONSE
Date: 04/15/2007
Action: Monitoring Report - Quarterly

Global Id: T0603701362
Action Type: RESPONSE
Date: 10/15/2008
Action: Monitoring Report - Quarterly

Global Id: T0603701362
Action Type: RESPONSE
Date: 07/15/2004
Action: Monitoring Report - Quarterly

Global Id: T0603701362
Action Type: RESPONSE
Date: 01/15/2009
Action: Monitoring Report - Quarterly

Global Id: T0603701362
Action Type: RESPONSE
Date: 08/15/2003
Action: Corrective Action Plan / Remedial Action Plan

Global Id: T0603701362
Action Type: RESPONSE
Date: 01/15/2005
Action: Monitoring Report - Quarterly

Global Id: T0603701362
Action Type: RESPONSE
Date: 10/15/2007
Action: Monitoring Report - Quarterly

Global Id: T0603701362
Action Type: RESPONSE
Date: 07/15/2005
Action: Monitoring Report - Quarterly

Global Id: T0603701362
Action Type: RESPONSE
Date: 01/15/2007
Action: Monitoring Report - Quarterly

Global Id: T0603701362
Action Type: ENFORCEMENT

WORLD OIL #16 (Continued) **S100948631**

Date: 06/24/2003
Action: Staff Letter

HIST CORTESE:
Region: CORTESE
Facility County Code: 19
Reg By: LTNKA
Reg Id: 904010025

I106 **WORLD OIL #16** **CA RGA LUST** **S114723169**
NE **1801 LINCOLN BLVD** **N/A**
< 1/8 **SANTA MONICA, CA**
0.066 mi.
350 ft. **Site 14 of 33 in cluster I**

Relative:
Lower

Actual:
89 ft.

RGA LUST:

2012	WORLD OIL #16	1801 LINCOLN BLVD
2011	WORLD OIL #16	1801 LINCOLN BLVD
2010	WORLD OIL #16	1801 LINCOLN BLVD
2009	WORLD OIL #16	1801 LINCOLN BLVD
2008	WORLD OIL #16	1801 LINCOLN BLVD
2007	WORLD OIL #16	1801 LINCOLN BLVD
2006	WORLD OIL #16	1801 LINCOLN BLVD
2005	WORLD OIL #16	1801 LINCOLN BLVD
2003	WORLD OIL #16	1801 LINCOLN BLVD
2002	WORLD OIL #16	1801 LINCOLN BLVD
2001	WORLD OIL #16	1801 LINCOLN BLVD
2000	WORLD OIL #16	1801 LINCOLN BLVD
1998	WORLD OIL #16	1801 LINCOLN BLVD
1997	WORLD OIL #16	1801 LINCOLN BLVD
1996	WORLD OIL #16	1801 LINCOLN BLVD
1995	WORLD OIL #16	1801 LINCOLN BLVD
1994	WORLD OIL #16	1801 LINCOLN BLVD

I107 **WORLD OIL MARKETING COMPANY #16** **CA HAZNET** **S113003311**
NE **1801 LINCOLN** **N/A**
< 1/8 **SANTA MONICA, CA 90404**
0.066 mi.
350 ft. **Site 15 of 33 in cluster I**

Relative:
Lower

Actual:
89 ft.

HAZNET:
envid: S113003311
Year: 2013
GEPAID: CAD981160419
Contact: John P. Hundley, P.G.
Telephone: 5629280100
Mailing Name: Not reported
Mailing Address: 9302 GARFIELD AVE
Mailing City,St,Zip: SOUTH GATE, CA 902800000
Gen County: Los Angeles
TSD EPA ID: CAT080013352
TSD County: Los Angeles
Waste Category: Not reported
Disposal Method: Other Recovery Of Reclamation For Reuse Including Acid Regeneration, Organics Recovery Ect

WORLD OIL MARKETING COMPANY #16 (Continued) **S113003311**

Tons:	0.189
Cat Decode:	Not reported
Method Decode:	Other Recovery Of Reclamation For Reuse Including Acid Regeneration, Organics Recovery Ect
Facility County:	Not reported
envid:	S113003311
Year:	2013
GEPAID:	CAD981160419
Contact:	John P. Hundley, P.G.
Telephone:	5629280100
Mailing Name:	Not reported
Mailing Address:	9302 GARFIELD AVE
Mailing City,St,Zip:	SOUTH GATE, CA 902800000
Gen County:	Los Angeles
TSD EPA ID:	CAT080013352
TSD County:	Los Angeles
Waste Category:	Not reported
Disposal Method:	Other Recovery Of Reclamation For Reuse Including Acid Regeneration, Organics Recovery Ect
Tons:	0.038
Cat Decode:	Not reported
Method Decode:	Other Recovery Of Reclamation For Reuse Including Acid Regeneration, Organics Recovery Ect
Facility County:	Not reported
envid:	S113003311
Year:	2013
GEPAID:	CAD981160419
Contact:	John P. Hundley, P.G.
Telephone:	5629280100
Mailing Name:	Not reported
Mailing Address:	9302 GARFIELD AVE
Mailing City,St,Zip:	SOUTH GATE, CA 902800000
Gen County:	Los Angeles
TSD EPA ID:	NVT330010000
TSD County:	99
Waste Category:	Not reported
Disposal Method:	Landfill Or Surface Impoundment That Will Be Closed As Landfill(To Include On-Site Treatment And/Or Stabilization)
Tons:	0.0225
Cat Decode:	Not reported
Method Decode:	Landfill Or Surface Impoundment That Will Be Closed As Landfill(To Include On-Site Treatment And/Or Stabilization)
Facility County:	Not reported
envid:	S113003311
Year:	2012
GEPAID:	CAD981160419
Contact:	JOHN P. HUNDLEY P.G.
Telephone:	5629280100
Mailing Name:	Not reported
Mailing Address:	9302 GARFIELD AVE
Mailing City,St,Zip:	SOUTH GATE, CA 902800000
Gen County:	Los Angeles
TSD EPA ID:	NVT330010000
TSD County:	99

WORLD OIL MARKETING COMPANY #16 (Continued) **S113003311**

Waste Category:	Not reported
Disposal Method:	Landfill Or Surface Impoundment That Will Be Closed As Landfill(To Include On-Site Treatment And/Or Stabilization)
Tons:	0.03
Cat Decode:	Not reported
Method Decode:	Landfill Or Surface Impoundment That Will Be Closed As Landfill(To Include On-Site Treatment And/Or Stabilization)
Facility County:	Los Angeles
envid:	S113003311
Year:	2012
GEPAID:	CAD981160419
Contact:	JOHN P. HUNDLEY P.G.
Telephone:	5629280100
Mailing Name:	Not reported
Mailing Address:	9302 GARFIELD AVE
Mailing City,St,Zip:	SOUTH GATE, CA 902800000
Gen County:	Los Angeles
TSD EPA ID:	CAT080013352
TSD County:	Los Angeles
Waste Category:	Not reported
Disposal Method:	Other Recovery Of Reclamation For Reuse Including Acid Regeneration, Organics Recovery Ect
Tons:	2.835
Cat Decode:	Not reported
Method Decode:	Other Recovery Of Reclamation For Reuse Including Acid Regeneration, Organics Recovery Ect
Facility County:	Los Angeles

Click this hyperlink while viewing on your computer to access
64 additional CA_HAZNET: record(s) in the EDR Site Report.

I108 **EDR Hist Auto** **1015278265**
NE **1801 LINCOLN BLVD** **N/A**
< 1/8 **SANTA MONICA, CA 90404**
0.066 mi.
350 ft. **Site 16 of 33 in cluster I**

Relative:
Lower

Actual:
89 ft.

EDR Historical Auto Stations:

Name:	EXXON FOOD MART
Year:	2003
Address:	1801 LINCOLN BLVD
Name:	WORLD OIL EXXON
Year:	2010
Address:	1801 LINCOLN BLVD

I109 **WORLD OIL STATION #16** **CA RGA LUST** **S114723361**
NE **1801 LINCOLN BLVD** **N/A**
< 1/8 **SANTA MONICA, CA**
0.066 mi.
350 ft. **Site 17 of 33 in cluster I**

Relative: RGA LUST:
Lower 1993 WORLD OIL STATION #16 1801 LINCOLN BLVD

Actual:
89 ft.

I110 **WORLD OIL #16** **CA LUST** **S101298061**
NE **1801 LINCOLN BLVD** **N/A**
< 1/8 **SANTA MONICA, CA 90401**
0.066 mi.
350 ft. **Site 18 of 33 in cluster I**

Relative: LUST REG 4:
Lower

Actual:
89 ft.

Region:	4	
Regional Board:	04	
County:	Los Angeles	
Facility Id:	904010025	
Status:	Remediation Plan	
Substance:	Gasoline	
Substance Quantity:	Not reported	
Local Case No:	Not reported	
Case Type:	Groundwater	
Abatement Method Used at the Site:		FPVE
Global ID:	T0603701362	
W Global ID:	Not reported	
Staff:	JH	
Local Agency:	19033	
Cross Street:	OLYMPIC	
Enforcement Type:	SEL	
Date Leak Discovered:	Not reported	
Date Leak First Reported:		12/21/1987
Date Leak Record Entered:	4/13/1988	
Date Confirmation Began:	Not reported	
Date Leak Stopped:	Not reported	
Date Case Last Changed on Database:		7/10/2002
Date the Case was Closed:		Not reported
How Leak Discovered:	Not reported	
How Leak Stopped:	Not reported	
Cause of Leak:	Not reported	
Leak Source:	Not reported	
Operator:	Not reported	
Water System:	Not reported	
Well Name:	Not reported	
Approx. Dist To Production Well (ft):		7254.033755016576413571273897 8
Source of Cleanup Funding:		Not reported
Preliminary Site Assessment Workplan Submitted:		6/24/1987
Preliminary Site Assessment Began:		1/24/1989
Pollution Characterization Began:		9/18/1992
Remediation Plan Submitted:		8/20/2003
Remedial Action Underway:		10/29/1996
Post Remedial Action Monitoring Began:		Not reported
Enforcement Action Date:		Not reported
Historical Max MTBE Date:		8/3/2002
Hist Max MTBE Conc in Groundwater:		7000
Hist Max MTBE Conc in Soil:		Not reported
Significant Interim Remedial Action Taken:		Yes
GW Qualifier:	=	

WORLD OIL #16 (Continued) **S101298061**

Soil Qualifier:	Not reported
Organization:	Not reported
Owner Contact:	Not reported
Responsible Party:	JOHN HUNDLEY
RP Address:	9302 GARFIELD AVE.
Program:	LUST
Lat/Long:	34.0138092 / -1
Local Agency Staff:	UNK
Beneficial Use:	Not reported
Priority:	Not reported
Cleanup Fund Id:	Not reported
Suspended:	Not reported
Assigned Name:	Not reported
Summary:	1/13/00 4TH QTR GW MON RPT 1999; 6/23/00 2ND QTR GW MON RPT 2000; 10/15/00 3RD QTR GW MON RPT 2000; 1/17/01 4TH QTR GW MON RPT 2000; 4/11/01 1ST QTR GW MON RPT 2001

I111 **WORLD OIL MARKETING CO. #16** **CA UST** **U003943054**
NE **1801 LINCOLN BLVD** **N/A**
< 1/8 **SANTA MONICA, CA 90404**
0.066 mi.
350 ft. **Site 19 of 33 in cluster I**

Relative:
Lower

Actual:
89 ft.

UST:

Facility ID:	600366
Permitting Agency:	SANTA MONICA, CITY OF
Latitude:	34.0153586
Longitude:	-118.4828197

I112 **2369 RB4** **FINDS** **1014672230**
NE **1801 LINCOLN BLVD** **ECHO** **N/A**
< 1/8 **SANTA MONICA, CA 90404**
0.066 mi.
350 ft. **Site 20 of 33 in cluster I**

Relative:
Lower

Actual:
89 ft.

FINDS:

Registry ID: 110043368192

Environmental Interest/Information System
LEAKING UNDERGROUND STORAGE TANK - ARRA

ECHO:

Envid:	1014672230
Registry ID:	110043368192
DFR URL:	http://echo.epa.gov/detailed_facility_report?fid=110043368192

I113 **WORLD OIL MARKETING COMPANY #16** **RCRA-SQG** **1000278347**
NE **1801 LINCOLN BLVD** **CA SWEEPS UST** **CAD981160419**
< 1/8 **SANTA MONICA, CA 90404** **CA FID UST**
0.066 mi. **FINDS**
350 ft. **Site 21 of 33 in cluster I** **ECHO**

Relative:
Lower

Actual:
89 ft.

RCRA-SQG:

Date form received by agency:	02/27/2006
Facility name:	WORLD OIL #16
Facility address:	1801 LINCOLN BLVD. SANTA MONICA, CA 90404
EPA ID:	CAD981160419
Mailing address:	9302 SOUTH GARFIELD AVENUE SOUTH GATE, CA 90280
Contact:	JOHN P HUNDLEY
Contact address:	Not reported Not reported
Contact country:	US
Contact telephone:	(562) 928-0100
Telephone ext.:	215
Contact email:	JOHNH@WORLDOIL.NET
EPA Region:	09
Classification:	Small Small Quantity Generator
Description:	Handler: generates more than 100 and less than 1000 kg of hazardous waste during any calendar month and accumulates less than 6000 kg of hazardous waste at any time; or generates 100 kg or less of hazardous waste during any calendar month, and accumulates more than 1000 kg of hazardous waste at any time

Owner/Operator Summary:

Owner/operator name:	WORLD OIL MARKETING COMPANY
Owner/operator address:	9302 SOUTH GARFIELD AVENUE SOUTH GATE, CA 90280
Owner/operator country:	US
Owner/operator telephone:	Not reported
Legal status:	Private
Owner/Operator Type:	Owner
Owner/Op start date:	08/26/1960
Owner/Op end date:	Not reported

Owner/operator name:	WORLD OIL MARKETING CO #16
Owner/operator address:	NOT REQUIRED NOT REQUIRED, ME 99999
Owner/operator country:	Not reported
Owner/operator telephone:	(415) 555-1212
Legal status:	Private
Owner/Operator Type:	Owner
Owner/Op start date:	Not reported
Owner/Op end date:	Not reported

Owner/operator name:	WORLD OIL MARKETING COMPANY
Owner/operator address:	Not reported Not reported
Owner/operator country:	US
Owner/operator telephone:	Not reported
Legal status:	Private
Owner/Operator Type:	Operator
Owner/Op start date:	08/26/1960
Owner/Op end date:	Not reported

WORLD OIL MARKETING COMPANY #16 (Continued) **1000278347**

Owner/operator name: NOT REQUIRED
Owner/operator address: NOT REQUIRED
NOT REQUIRED, ME 99999
Owner/operator country: Not reported
Owner/operator telephone: (415) 555-1212
Legal status: Private
Owner/Operator Type: Operator
Owner/Op start date: Not reported
Owner/Op end date: Not reported

Handler Activities Summary:
U.S. importer of hazardous waste: No
Mixed waste (haz. and radioactive): No
Recycler of hazardous waste: No
Transporter of hazardous waste: No
Treater, storer or disposer of HW: No
Underground injection activity: No
On-site burner exemption: No
Furnace exemption: No
Used oil fuel burner: No
Used oil processor: No
User oil refiner: No
Used oil fuel marketer to burner: No
Used oil Specification marketer: No
Used oil transfer facility: No
Used oil transporter: No

. Waste code: 134
. Waste name: 134

. Waste code: 135
. Waste name: 135

. Waste code: 352
. Waste name: 352

. Waste code: D001
. Waste name: IGNITABLE WASTE

Historical Generators:
Date form received by agency: 02/27/2006
Site name: WORLD OIL #16
Classification: Small Quantity Generator

Date form received by agency: 09/01/1996
Site name: WORLD OIL CO
Classification: Small Quantity Generator

Date form received by agency: 10/29/1985
Site name: WORLD OIL CO
Classification: Large Quantity Generator

Violation Status: No violations found

SWEEPS UST:
Status: Active
Comp Number: 3935

WORLD OIL MARKETING COMPANY #16 (Continued) **1000278347**

Number: 9
Board Of Equalization: 44-010538
Referral Date: 07-02-92
Action Date: 07-02-92
Created Date: 02-29-88
Owner Tank Id: UNKNOWN
SWRCB Tank Id: 19-033-003935-000001
Tank Status: A
Capacity: 12000
Active Date: 07-02-92
Tank Use: M.V. FUEL
STG: P
Content: REG UNLEADED
Number Of Tanks: 3

Status: Active
Comp Number: 3935
Number: 9
Board Of Equalization: 44-010538
Referral Date: 07-02-92
Action Date: 07-02-92
Created Date: 02-29-88
Owner Tank Id: UNKNOWN
SWRCB Tank Id: 19-033-003935-000002
Tank Status: A
Capacity: 12000
Active Date: 07-02-92
Tank Use: M.V. FUEL
STG: P
Content: REG UNLEADED
Number Of Tanks: Not reported

Status: Active
Comp Number: 3935
Number: 9
Board Of Equalization: 44-010538
Referral Date: 07-02-92
Action Date: 07-02-92
Created Date: 02-29-88
Owner Tank Id: UNKNOWN
SWRCB Tank Id: 19-033-003935-000003
Tank Status: A
Capacity: 12000
Active Date: 07-02-92
Tank Use: M.V. FUEL
STG: P
Content: LEADED
Number Of Tanks: Not reported

CA FID UST:
Facility ID: 19001617
Regulated By: UTNKA
Regulated ID: CAD981160
Cortese Code: Not reported
SIC Code: Not reported
Facility Phone: 2134199990
Mail To: Not reported

WORLD OIL MARKETING COMPANY #16 (Continued) **1000278347**

Mailing Address: 9302 S GARFIELD AVE
Mailing Address 2: Not reported
Mailing City,St,Zip: SANTA MONICA 90404
Contact: Not reported
Contact Phone: Not reported
DUNs Number: Not reported
NPDES Number: Not reported
EPA ID: Not reported
Comments: Not reported
Status: Active

FINDS:

Registry ID: 110002678077

Environmental Interest/Information System
California Hazardous Waste Tracking System - Datamart (HWTS-DATAMART) provides California with information on hazardous waste shipments for generators, transporters, and treatment, storage, and disposal facilities.

RCRAInfo is a national information system that supports the Resource Conservation and Recovery Act (RCRA) program through the tracking of events and activities related to facilities that generate, transport, and treat, store, or dispose of hazardous waste. RCRAInfo allows RCRA program staff to track the notification, permit, compliance, and corrective action activities required under RCRA.

HAZARDOUS WASTE BIENNIAL REPORTER

Registry ID: 110055854936

Environmental Interest/Information System
STATE MASTER

ECHO:

Envid: 1000278347
Registry ID: 110002678077
DFR URL: http://echo.epa.gov/detailed_facility_report?fid=110002678077

Envid: 1000278347
Registry ID: 110055854936
DFR URL: http://echo.epa.gov/detailed_facility_report?fid=110055854936

N114 **DAVIS AUTO REPAIR** **EDR Hist Auto** **1009020963**
NE **813 MICHIGAN AVE** **N/A**
< 1/8 **SANTA MONICA, CA**
0.071 mi.
373 ft. **Site 1 of 4 in cluster N**

Relative:
Lower

Actual:
87 ft.

EDR Historical Auto Stations:
Name: SOLLEE RAY
Year: 1936
Type: AUTOMOBILE REPAIRING

Name: SOLLEE RAY

DAVIS AUTO REPAIR (Continued) **1009020963**

Year: 1936
Type: AUTOMOBILE REPAIRING

Name: DAVIS W J
Year: 1940
Type: AUTOMOBILE REPAIRING

Name: DAVIS W J
Year: 1940
Type: AUTOMOBILE REPAIRING

Name: DAVIS W J
Year: 1948
Type: AUTOMOBILE REPAIRING

Name: DAVIS W J
Year: 1948
Type: AUTO REPAIRS

Name: DAVIS AUTO REPAIR
Year: 1954
Type: AUTOMOBILE REPAIRING

Name: DAVIS AUTO REPAIR
Year: 1954
Type: AUTOMOBILE REPAIRING

Name: ACE AUTO PROS
Year: 1999
Address: 813 MICHIGAN AVE

Name: ACE AUTO PROS
Year: 2001
Address: 813 MICHIGAN AVE

Name: NONOS SMOG & REPAIRS
Year: 2004
Address: 813 MICHIGAN AVE

Name: NONOS SMOG & REPAIR
Year: 2005
Address: 813 MICHIGAN AVE

N115 **ACE AUTO PROS** **CA HAZNET** **S113032144**
NE **813 MICHIGAN AVE** **N/A**
< 1/8 **SANTA MONICA, CA 90404**
0.071 mi.
373 ft. **Site 2 of 4 in cluster N**

Relative:
Lower

Actual:
87 ft.

HAZNET:
envid: S113032144
Year: 2003
GEPAID: CAL000028471
Contact: DON RUIZ/OWNER
Telephone: 3104506338
Mailing Name: Not reported
Mailing Address: 11041 WASHINGTON BLVD
Mailing City,St,Zip: CULVER CITY, CA 902323924

ACE AUTO PROS (Continued) **S113032144**

Gen County: Not reported
TSD EPA ID: CAT080013352
TSD County: Not reported
Waste Category: Unspecified oil-containing waste
Disposal Method: Recycler
Tons: 0.12
Cat Decode: Unspecified oil-containing waste
Method Decode: Recycler
Facility County: Los Angeles

envid: S113032144
Year: 2001
GEPAID: CAL000028471
Contact: DON RUIZ/OWNER
Telephone: 3104506338
Mailing Name: Not reported
Mailing Address: 11041 WASHINGTON BLVD
Mailing City,St,Zip: CULVER CITY, CA 902323924
Gen County: Not reported
TSD EPA ID: CAT000613935
TSD County: Not reported
Waste Category: Aqueous solution with total organic residues less than 10 percent
Disposal Method: Transfer Station
Tons: 0.08
Cat Decode: Aqueous solution with total organic residues less than 10 percent
Method Decode: Transfer Station
Facility County: Los Angeles

envid: S113032144
Year: 1999
GEPAID: CAL000028471
Contact: RUIZ DONALD E
Telephone: 3104506338
Mailing Name: Not reported
Mailing Address: 813 MICHIGAN AVE
Mailing City,St,Zip: SANTA MONICA, CA 904044307
Gen County: Not reported
TSD EPA ID: CAT080013352
TSD County: Not reported
Waste Category: Aqueous solution with total organic residues 10 percent or more
Disposal Method: Recycler
Tons: .4586
Cat Decode: Aqueous solution with total organic residues 10 percent or more
Method Decode: Recycler
Facility County: Los Angeles

envid: S113032144
Year: 1999
GEPAID: CAL000028471
Contact: RUIZ DONALD E
Telephone: 3104506338
Mailing Name: Not reported
Mailing Address: 813 MICHIGAN AVE
Mailing City,St,Zip: SANTA MONICA, CA 904044307
Gen County: Not reported
TSD EPA ID: AZD980813022
TSD County: Not reported

ACE AUTO PROS (Continued) **S113032144**

Waste Category:	Unspecified organic liquid mixture
Disposal Method:	Not reported
Tons:	.1250
Cat Decode:	Unspecified organic liquid mixture
Method Decode:	Not reported
Facility County:	Los Angeles

envid:	S113032144
Year:	1998
GEPAID:	CAL000028471
Contact:	RUIZ DONALD E
Telephone:	3104506338
Mailing Name:	Not reported
Mailing Address:	813 MICHIGAN AVE
Mailing City,St,Zip:	SANTA MONICA, CA 904044307
Gen County:	Not reported
TSD EPA ID:	CAT080013352
TSD County:	Not reported
Waste Category:	Aqueous solution with total organic residues 10 percent or more
Disposal Method:	Recycler
Tons:	.6879
Cat Decode:	Aqueous solution with total organic residues 10 percent or more
Method Decode:	Recycler
Facility County:	Los Angeles

Click this hyperlink while viewing on your computer to access
9 additional CA_HAZNET: record(s) in the EDR Site Report.

M116 **TIME REALTY INVESTMENT INC** **CA HAZNET** **S112946819**
East **1844 1/2 LINCOLN BLVD** **N/A**
< 1/8 **SANTA MONICA, CA 90404**
0.072 mi.
378 ft. **Site 10 of 21 in cluster M**

Relative:
Lower

Actual:
92 ft.

HAZNET:

envid:	S112946819
Year:	2005
GEPAID:	CAC002592538
Contact:	FRED PLOTKE
Telephone:	3108284481
Mailing Name:	Not reported
Mailing Address:	1511 18TH ST
Mailing City,St,Zip:	SANTA MONICA, CA 90404
Gen County:	Not reported
TSD EPA ID:	CAD028409019
TSD County:	Not reported
Waste Category:	Waste oil and mixed oil
Disposal Method:	Transfer Station
Tons:	0.22
Cat Decode:	Waste oil and mixed oil
Method Decode:	Transfer Station
Facility County:	Los Angeles

M117 **EDR Hist Auto** **1015284169**
East **1844 LINCOLN BLVD** **N/A**
< 1/8 **SANTA MONICA, CA 90404**
0.072 mi.
378 ft. **Site 11 of 21 in cluster M**

Relative:
Lower

Actual:
92 ft.

EDR Historical Auto Stations:

Name:	AA AUTO REPAIR
Year:	2001
Address:	1844 LINCOLN BLVD
Name:	AA AUTO REPAIR
Year:	2002
Address:	1844 LINCOLN BLVD
Name:	A & A AUTO REPAIR
Year:	2003
Address:	1844 LINCOLN BLVD
Name:	A & A AUTO REPAIR
Year:	2004
Address:	1844 LINCOLN BLVD

M118 **A A AUTO** **CA HAZNET** **S113041409**
East **1844 1/2 LINCOLN BLVD** **N/A**
< 1/8 **SANTA MONICA, CA 90404**
0.072 mi.
378 ft. **Site 12 of 21 in cluster M**

Relative:
Lower

Actual:
92 ft.

HAZNET:

envid:	S113041409
Year:	1993
GEPAID:	CAL000048209
Contact:	JAMSHID ZANDIEH
Telephone:	3104505418
Mailing Name:	Not reported
Mailing Address:	1844 1/2 LINCOLN BLVD
Mailing City,St,Zip:	SANTA MONICA, CA 904044506
Gen County:	Not reported
TSD EPA ID:	CAD050099696
TSD County:	Not reported
Waste Category:	Waste oil and mixed oil
Disposal Method:	Not reported
Tons:	2.39769999999
Cat Decode:	Waste oil and mixed oil
Method Decode:	Not reported
Facility County:	Los Angeles

O119 **FOOTE R E** **EDR Hist Auto** **1009016257**
SSW **301 PICO BLVD** **N/A**
< 1/8 **SANTA MONICA, CA**
0.073 mi.
385 ft. **Site 1 of 2 in cluster O**

Relative:
Lower

Actual:
62 ft.

EDR Historical Auto Stations:

Name:	FOOTE R E
Year:	1924
Type:	AUTO REPAIRING

FOOTE R E (Continued) **1009016257**

Name: FOOTE R E
Year: 1924
Type: AUTOMOBILE REPAIRING

K120 **PARKER J O** **EDR Hist Cleaner** **1009145980**
NNW **1717 7TH** **N/A**
< 1/8 **SANTA MONICA, CA**
0.074 mi.
391 ft. **Site 7 of 8 in cluster K**

Relative:
Lower

Actual:
90 ft.

EDR Historical Cleaners:
Name: PARKER J O
Year: 1924
Type: LAUNDRIES

K121 **PARKER J O** **EDR Hist Cleaner** **1009164361**
NNW **1717 7TH ST** **N/A**
< 1/8 **SANTA MONICA, CA**
0.074 mi.
391 ft. **Site 8 of 8 in cluster K**

Relative:
Lower

Actual:
90 ft.

EDR Historical Cleaners:
Name: PARKER J O
Year: 1924
Type: LAUNDRIES

J122 **KIPER LASCU DDS** **CA HAZNET** **S113064918**
North **3023 23ST OLYMPIC BLVD** **N/A**
< 1/8 **SANTA MONICA, CA 90404**
0.076 mi.
399 ft. **Site 2 of 7 in cluster J**

Relative:
Lower

Actual:
89 ft.

HAZNET:
envid: S113064918
Year: 1997
GEPAID: CAL000113990
Contact: KIPER LASCU
Telephone: 0000000000
Mailing Name: Not reported
Mailing Address: 3023 23ST OLYMPIC BLVD
Mailing City,St,Zip: SANTA MONICA, CA 904040000
Gen County: Not reported
TSD EPA ID: CAD108040858
TSD County: Not reported
Waste Category: Photochemicals/photoprocessing waste
Disposal Method: Recycler
Tons: .0375
Cat Decode: Photochemicals/photoprocessing waste
Method Decode: Recycler
Facility County: Los Angeles

envid: S113064918
Year: 1996
GEPAID: CAL000113990
Contact: KIPER LASCU

KIPER LASCU DDS (Continued) **S113064918**

Telephone:	0000000000
Mailing Name:	Not reported
Mailing Address:	3023 23ST OLYMPIC BLVD
Mailing City,St,Zip:	SANTA MONICA, CA 904040000
Gen County:	Not reported
TSD EPA ID:	CAD108040858
TSD County:	Not reported
Waste Category:	Photochemicals/photoprocessing waste
Disposal Method:	Recycler
Tons:	.0375
Cat Decode:	Photochemicals/photoprocessing waste
Method Decode:	Recycler
Facility County:	Los Angeles

envid:	S113064918
Year:	1995
GEPAID:	CAL000113990
Contact:	KIPER LASCU
Telephone:	0000000000
Mailing Name:	Not reported
Mailing Address:	3023 23ST OLYMPIC BLVD
Mailing City,St,Zip:	SANTA MONICA, CA 904040000
Gen County:	Not reported
TSD EPA ID:	CAD108040858
TSD County:	Not reported
Waste Category:	Photochemicals/photoprocessing waste
Disposal Method:	Recycler
Tons:	.0708
Cat Decode:	Photochemicals/photoprocessing waste
Method Decode:	Recycler
Facility County:	Los Angeles

envid:	S113064918
Year:	1994
GEPAID:	CAL000113990
Contact:	KIPER LASCU
Telephone:	0000000000
Mailing Name:	Not reported
Mailing Address:	3023 23ST OLYMPIC BLVD
Mailing City,St,Zip:	SANTA MONICA, CA 904040000
Gen County:	Not reported
TSD EPA ID:	CAD108040858
TSD County:	Not reported
Waste Category:	Photochemicals/photoprocessing waste
Disposal Method:	Recycler
Tons:	.0208
Cat Decode:	Photochemicals/photoprocessing waste
Method Decode:	Recycler
Facility County:	Los Angeles

envid:	S113064918
Year:	1993
GEPAID:	CAL000113990
Contact:	KIPER LASCU
Telephone:	0000000000
Mailing Name:	Not reported
Mailing Address:	3023 23ST OLYMPIC BLVD

KIPER LASCU DDS (Continued) **S113064918**

Mailing City,St,Zip:	SANTA MONICA, CA 904040000
Gen County:	Not reported
TSD EPA ID:	CAD108040858
TSD County:	Not reported
Waste Category:	Photochemicals/photoprocessing waste
Disposal Method:	Recycler
Tons:	0.0625
Cat Decode:	Photochemicals/photoprocessing waste
Method Decode:	Recycler
Facility County:	Los Angeles

Click this hyperlink while viewing on your computer to access additional CA_HAZNET: detail in the EDR Site Report.

I123 **BENJAMIN TIRE CO.** **RCRA-SQG** **1000265369**
ENE **1817 LINCOLN BLVD.** **CA HIST UST** **CAD982322687**
< 1/8 **SANTA MONICA, CA 90404** **CA HAZNET**
0.077 mi.
409 ft. **Site 22 of 33 in cluster I**

Relative:
Lower

Actual:
91 ft.

RCRA-SQG:

Date form received by agency:	09/01/1996
Facility name:	BENJAMIN TIRE CO.
Facility address:	1817 LINCOLN BLVD. SANTA MONICA, CA 90404
EPA ID:	CAD982322687
Mailing address:	LINCOLN BLVD. SANTA MONICA, CA 90404
Contact:	Not reported
Contact address:	Not reported Not reported
Contact country:	US
Contact telephone:	Not reported
Contact email:	Not reported
EPA Region:	09
Classification:	Small Small Quantity Generator
Description:	Handler: generates more than 100 and less than 1000 kg of hazardous waste during any calendar month and accumulates less than 6000 kg of hazardous waste at any time; or generates 100 kg or less of hazardous waste during any calendar month, and accumulates more than 1000 kg of hazardous waste at any time

Owner/Operator Summary:

Owner/operator name:	BENJAMIN TIRE CO INC
Owner/operator address:	NOT REQUIRED NOT REQUIRED, ME 99999
Owner/operator country:	Not reported
Owner/operator telephone:	(415) 555-1212
Legal status:	Private
Owner/Operator Type:	Owner
Owner/Op start date:	Not reported
Owner/Op end date:	Not reported
Owner/operator name:	NOT REQUIRED
Owner/operator address:	NOT REQUIRED NOT REQUIRED, ME 99999
Owner/operator country:	Not reported

BENJAMIN TIRE CO. (Continued) **1000265369**

Owner/operator telephone: (415) 555-1212
Legal status: Private
Owner/Operator Type: Operator
Owner/Op start date: Not reported
Owner/Op end date: Not reported

Handler Activities Summary:
U.S. importer of hazardous waste: No
Mixed waste (haz. and radioactive): No
Recycler of hazardous waste: No
Transporter of hazardous waste: No
Treater, storer or disposer of HW: No
Underground injection activity: No
On-site burner exemption: No
Furnace exemption: No
Used oil fuel burner: No
Used oil processor: No
User oil refiner: No
Used oil fuel marketer to burner: No
Used oil Specification marketer: No
Used oil transfer facility: No
Used oil transporter: No

Violation Status: No violations found

HIST UST:
File Number: 000266FE
URL: http://geotracker.waterboards.ca.gov/ustpdfs/pdf/000266FE.pdf
Region: STATE
Facility ID: 00000029170
Facility Type: Other
Other Type: TIRE DEALER
Contact Name: H M BENJAMIN
Telephone: 2134507200
Owner Name: BENJAMIN TIRE COMP
Owner Address: 1817 LINCOLN BLVD
Owner City,St,Zip: SANTA MONICA, CA 90404
Total Tanks: 0001

Tank Num: 001
Container Num: 1
Year Installed: 1969
Tank Capacity: 00000000
Tank Used for: WASTE
Type of Fuel: WASTE OIL
Container Construction Thickness: Not reported
Leak Detection: None

Click here for Geo Tracker PDF:

HAZNET:
envid: 1000265369
Year: 1996
GEPAID: CAD982322687
Contact: Not reported
Telephone: 0000000000
Mailing Name: Not reported

BENJAMIN TIRE CO. (Continued) **1000265369**

Mailing Address:	1817 LINCOLN BLVD.
Mailing City,St,Zip:	SANTA MONICA, CA 904040000
Gen County:	Not reported
TSD EPA ID:	CAD093459485
TSD County:	Not reported
Waste Category:	Unspecified solvent mixture
Disposal Method:	Transfer Station
Tons:	.1661
Cat Decode:	Unspecified solvent mixture
Method Decode:	Transfer Station
Facility County:	Los Angeles
envid:	1000265369
Year:	1993
GEPAID:	CAD982322687
Contact:	Not reported
Telephone:	0000000000
Mailing Name:	Not reported
Mailing Address:	1817 LINCOLN BLVD.
Mailing City,St,Zip:	SANTA MONICA, CA 904040000
Gen County:	Not reported
TSD EPA ID:	CAT000613893
TSD County:	Not reported
Waste Category:	Organic liquids (nonsolvents) with halogens
Disposal Method:	Transfer Station
Tons:	0.1245
Cat Decode:	Organic liquids (nonsolvents) with halogens
Method Decode:	Transfer Station
Facility County:	Los Angeles

I124 **FIRESTONE STORE #67J2** **CA HAZNET** **S113166087**
ENE **1817 LINCOLN BLVD** **N/A**
< 1/8 **SANTA MONICA, CA 90404**
0.077 mi.
409 ft. **Site 23 of 33 in cluster I**

Relative:
Lower

Actual:
91 ft.

HAZNET:

envid:	S113166087
Year:	2011
GEPAID:	CAL921062550
Contact:	JACK SU/FINANCIAL ANALYST
Telephone:	9495985520
Mailing Name:	Not reported
Mailing Address:	333 E LAKE ST
Mailing City,St,Zip:	BLOOMINGDALE, IL 60108
Gen County:	Not reported
TSD EPA ID:	CAT080013352
TSD County:	Not reported
Waste Category:	Oil/water separation sludge
Disposal Method:	Other Recovery Of Reclamation For Reuse Including Acid Regeneration, Organics Recovery Ect
Tons:	8.34
Cat Decode:	Oil/water separation sludge
Method Decode:	Other Recovery Of Reclamation For Reuse Including Acid Regeneration, Organics Recovery Ect
Facility County:	Los Angeles
envid:	S113166087

FIRESTONE STORE #67J2 (Continued) **S113166087**

Year:	2011
GEPAID:	CAL921062550
Contact:	JACK SU/FINANCIAL ANALYST
Telephone:	9495985520
Mailing Name:	Not reported
Mailing Address:	333 E LAKE ST
Mailing City,St,Zip:	BLOOMINGDALE, IL 60108
Gen County:	Not reported
TSD EPA ID:	NVT330010000
TSD County:	Not reported
Waste Category:	Other organic solids
Disposal Method:	Landfill Or Surface Impoundment That Will Be Closed As Landfill(To Include On-Site Treatment And/Or Stabilization)
Tons:	0.075
Cat Decode:	Other organic solids
Method Decode:	Landfill Or Surface Impoundment That Will Be Closed As Landfill(To Include On-Site Treatment And/Or Stabilization)
Facility County:	Los Angeles

envid:	S113166087
Year:	2011
GEPAID:	CAL921062550
Contact:	JACK SU/FINANCIAL ANALYST
Telephone:	9495985520
Mailing Name:	Not reported
Mailing Address:	333 E LAKE ST
Mailing City,St,Zip:	BLOOMINGDALE, IL 60108
Gen County:	Not reported
TSD EPA ID:	NVT330010000
TSD County:	Not reported
Waste Category:	Unspecified organic liquid mixture
Disposal Method:	Other Recovery Of Reclamation For Reuse Including Acid Regeneration, Organics Recovery Ect
Tons:	0.075
Cat Decode:	Unspecified organic liquid mixture
Method Decode:	Other Recovery Of Reclamation For Reuse Including Acid Regeneration, Organics Recovery Ect
Facility County:	Los Angeles

envid:	S113166087
Year:	2010
GEPAID:	CAL921062550
Contact:	JIM NASTOF
Telephone:	9495985509
Mailing Name:	Not reported
Mailing Address:	333 E LAKE ST
Mailing City,St,Zip:	BLOOMINGDALE, IL 601080000
Gen County:	Not reported
TSD EPA ID:	NVT330010000
TSD County:	Not reported
Waste Category:	Other organic solids
Disposal Method:	Landfill Or Surface Impoundment That Will Be Closed As Landfill(To Include On-Site Treatment And/Or Stabilization)
Tons:	0.06
Cat Decode:	Other organic solids
Method Decode:	Landfill Or Surface Impoundment That Will Be Closed As Landfill(To Include On-Site Treatment And/Or Stabilization)

FIRESTONE STORE #67J2 (Continued) **S113166087**

Facility County: Los Angeles

envid: S113166087
Year: 2010
GEPAID: CAL921062550
Contact: JIM NASTOF
Telephone: 9495985509
Mailing Name: Not reported
Mailing Address: 333 E LAKE ST
Mailing City,St,Zip: BLOOMINGDALE, IL 601080000
Gen County: Not reported
TSD EPA ID: CAT080013352
TSD County: Not reported
Waste Category: Oil/water separation sludge
Disposal Method: Other Recovery Of Reclamation For Reuse Including Acid Regeneration, Organics Recovery Ect
Tons: 4.17
Cat Decode: Oil/water separation sludge
Method Decode: Other Recovery Of Reclamation For Reuse Including Acid Regeneration, Organics Recovery Ect
Facility County: Los Angeles

Click this hyperlink while viewing on your computer to access
5 additional CA_HAZNET: record(s) in the EDR Site Report.

I125 **FIRESTONE STORE #67J2** **FINDS** **1007647600**
ENE **1817 LINCOLN BLVD** **ECHO** **N/A**
< 1/8 **SANTA MONICA, CA 90404**
0.077 mi.
409 ft. **Site 24 of 33 in cluster I**

Relative:
Lower

Actual:
91 ft.

FINDS:

Registry ID: 110017957086

Environmental Interest/Information System
RCRAInfo is a national information system that supports the Resource Conservation and Recovery Act (RCRA) program through the tracking of events and activities related to facilities that generate, transport, and treat, store, or dispose of hazardous waste. RCRAInfo allows RCRA program staff to track the notification, permit, compliance, and corrective action activities required under RCRA.

STATE MASTER

UORS (California - Used Oil Recycling System). California Integrated Waste Management Board (CIWMB) helps communities establish and promote convenient collection opportunities for used oil and used oil filters.

ECHO:
Envid: 1007647600
Registry ID: 110017957086
DFR URL: http://echo.epa.gov/detailed_facility_report?fid=110017957086

I126 **FIRESTONE SERVICE CENTER** **CA LUST** **S101298062**
ENE **1817 LINCOLN** **CA HIST CORTESE** **N/A**
< 1/8 **SANTA MONICA, CA 90404**
0.077 mi.
409 ft. **Site 25 of 33 in cluster I**

Relative:
Lower

Actual:
91 ft.

LUST:

Region:	STATE
Global Id:	T0603701409
Latitude:	34.013525063063
Longitude:	-118.483906388283
Case Type:	LUST Cleanup Site
Status:	Completed - Case Closed
Status Date:	09/17/1993
Lead Agency:	SANTA MONICA, CITY OF
Case Worker:	Not reported
Local Agency:	Not reported
RB Case Number:	904040289
LOC Case Number:	Not reported
File Location:	Not reported
Potential Media Affect:	Soil
Potential Contaminants of Concern:	Waste Oil / Motor / Hydraulic / Lubricating
Site History:	Not reported

Click here to access the California GeoTracker records for this facility:

Contact:

Global Id:	T0603701409
Contact Type:	Regional Board Caseworker
Contact Name:	YUE RONG
Organization Name:	LOS ANGELES RWQCB (REGION 4)
Address:	320 W. 4TH ST., SUITE 200
City:	Los Angeles
Email:	yrong@waterboards.ca.gov
Phone Number:	Not reported

Status History:

Global Id:	T0603701409
Status:	Completed - Case Closed
Status Date:	09/17/1993
Global Id:	T0603701409
Status:	Open - Case Begin Date
Status Date:	03/24/1992
Global Id:	T0603701409
Status:	Open - Site Assessment
Status Date:	03/31/1992

Regulatory Activities:

Global Id:	T0603701409
Action Type:	Other
Date:	03/24/1992
Action:	Leak Discovery
Global Id:	T0603701409
Action Type:	Other
Date:	03/31/1992
Action:	Leak Reported

FIRESTONE SERVICE CENTER (Continued) **S101298062**

Global Id: T0603701409
Action Type: Other
Date: 03/24/1992
Action: Leak Stopped

HIST CORTESE:
Region: CORTESE
Facility County Code: 19
Reg By: LTNKA
Reg Id: 904040289

I127 **FIRESTONE** **CA RGA LUST** **S114620513**
ENE **1817 LINCOLN BLVD.** **N/A**
< 1/8 **SANTA MONICA, CA**
0.077 mi.
409 ft. **Site 26 of 33 in cluster I**

Relative:
Lower

Actual:
91 ft.

RGA LUST:

1994	FIRESTONE	1817 LINCOLN BLVD.
1993	FIRESTONE	1817 LINCOLN BLVD.

I128 **FIRESTONE COMPLETE AUTO CARE # 67J2** **CA HAZNET** **S113162093**
ENE **1817 LINCOLN BLVD** **N/A**
< 1/8 **SANTA MONICA, CA 90404**
0.077 mi.
409 ft. **Site 27 of 33 in cluster I**

Relative:
Lower

Actual:
91 ft.

HAZNET:
envid: S113162093
Year: 2014
GEPAID: CAL000365638
Contact: BRIDGESTONE RETAIL OPERATIONS, LLC
Telephone: 6302599379
Mailing Name: Not reported
Mailing Address: 333 EAST LAKE STREET
Mailing City,St,Zip: BLOOMINGDALE, IL 601080000
Gen County: Los Angeles
TSD EPA ID: CAD044429835
TSD County: Los Angeles
Waste Category: Unspecified organic liquid mixture
Disposal Method: Storage, Bulking, And/Or Transfer Off Site--No Treatment/Reovery (H010-H129) Or (H131-H135)
Tons: 0.175
Cat Decode: Unspecified organic liquid mixture
Method Decode: Storage, Bulking, And/Or Transfer Off Site--No Treatment/Reovery (H010-H129) Or (H131-H135)
Facility County: Los Angeles

envid: S113162093
Year: 2014
GEPAID: CAL000365638
Contact: BRIDGESTONE RETAIL OPERATIONS, LLC
Telephone: 6302599379
Mailing Name: Not reported
Mailing Address: 333 EAST LAKE STREET

FIRESTONE COMPLETE AUTO CARE # 67J2 (Continued) **S113162093**

Mailing City,St,Zip:	BLOOMINGDALE, IL 601080000
Gen County:	Los Angeles
TSD EPA ID:	CAD044429835
TSD County:	Los Angeles
Waste Category:	Other organic solids
Disposal Method:	Storage, Bulking, And/Or Transfer Off Site--No Treatment/Reovery (H010-H129) Or (H131-H135)
Tons:	0.245
Cat Decode:	Other organic solids
Method Decode:	Storage, Bulking, And/Or Transfer Off Site--No Treatment/Reovery (H010-H129) Or (H131-H135)
Facility County:	Los Angeles
envid:	S113162093
Year:	2014
GEPAID:	CAL000365638
Contact:	BRIDGESTONE RETAIL OPERATIONS, LLC
Telephone:	6302599379
Mailing Name:	Not reported
Mailing Address:	333 EAST LAKE STREET
Mailing City,St,Zip:	BLOOMINGDALE, IL 601080000
Gen County:	Los Angeles
TSD EPA ID:	CAD044429835
TSD County:	Los Angeles
Waste Category:	Unspecified oil-containing waste
Disposal Method:	Storage, Bulking, And/Or Transfer Off Site--No Treatment/Reovery (H010-H129) Or (H131-H135)
Tons:	0.0375
Cat Decode:	Unspecified oil-containing waste
Method Decode:	Storage, Bulking, And/Or Transfer Off Site--No Treatment/Reovery (H010-H129) Or (H131-H135)
Facility County:	Los Angeles
envid:	S113162093
Year:	2013
GEPAID:	CAL000365638
Contact:	JACQUI VIERLINCK
Telephone:	9494544723
Mailing Name:	Not reported
Mailing Address:	24361 El Toro Road
Mailing City,St,Zip:	Laguna Hills, CA 926378897
Gen County:	Los Angeles
TSD EPA ID:	CAD059494310
TSD County:	Santa Clara
Waste Category:	Not reported
Disposal Method:	Storage, Bulking, And/Or Transfer Off Site--No Treatment/Reovery (H010-H129) Or (H131-H135)
Tons:	0.02
Cat Decode:	Not reported
Method Decode:	Storage, Bulking, And/Or Transfer Off Site--No Treatment/Reovery (H010-H129) Or (H131-H135)
Facility County:	Not reported
envid:	S113162093
Year:	2013
GEPAID:	CAL000365638
Contact:	JACQUI VIERLINCK

FIRESTONE COMPLETE AUTO CARE # 67J2 (Continued) **S113162093**

Telephone:	9494544723
Mailing Name:	Not reported
Mailing Address:	24361 El Toro Road
Mailing City,St,Zip:	Laguna Hills, CA 926378897
Gen County:	Los Angeles
TSD EPA ID:	CAD980675276
TSD County:	Kern
Waste Category:	Not reported
Disposal Method:	Landfill Or Surface Impoundment That Will Be Closed As Landfill(To Include On-Site Treatment And/Or Stabilization)
Tons:	0.05
Cat Decode:	Not reported
Method Decode:	Landfill Or Surface Impoundment That Will Be Closed As Landfill(To Include On-Site Treatment And/Or Stabilization)
Facility County:	Not reported

Click this hyperlink while viewing on your computer to access
8 additional CA_HAZNET: record(s) in the EDR Site Report.

I129 **EDR Hist Auto** **1015281018**
ENE **1817 LINCOLN BLVD** **N/A**
< 1/8 **SANTA MONICA, CA 90404**
0.077 mi.
409 ft. **Site 28 of 33 in cluster I**

Relative:
Lower

Actual:
91 ft.

EDR Historical Auto Stations:

Name:	FIRESTONE COMPLETE AUTO CARE
Year:	2009
Address:	1817 LINCOLN BLVD

I130 **FIRESTONE** **CA RGA LUST** **S114620514**
ENE **1817 LINCOLN BLVD** **N/A**
< 1/8 **SANTA MONICA, CA**
0.077 mi.
409 ft. **Site 29 of 33 in cluster I**

Relative:
Lower

Actual:
91 ft.

RGA LUST:

1998	FIRESTONE	1817 LINCOLN BLVD
1997	FIRESTONE	1817 LINCOLN BLVD
1996	FIRESTONE	1817 LINCOLN BLVD
1995	FIRESTONE	1817 LINCOLN BLVD

I131 **FIRESTONE SERVICE CENTER** **CA LUST** **S103891096**
ENE **1817 LINCOLN BLVD** **N/A**
< 1/8 **SANTA MONICA, CA 90404**
0.077 mi.
409 ft. **Site 30 of 33 in cluster I**

Relative:
Lower

Actual:
91 ft.

LUST REG 4:

Region:	4
Regional Board:	04
County:	Los Angeles
Facility Id:	904040289
Status:	Case Closed
Substance:	Waste Oil

FIRESTONE SERVICE CENTER (Continued) **S103891096**

Substance Quantity:	Not reported	
Local Case No:	Not reported	
Case Type:	Soil	
Abatement Method Used at the Site:		Not reported
Global ID:	T0603701409	
W Global ID:	Not reported	
Staff:	UNK	
Local Agency:	19033	
Cross Street:	PICO BLVD.	
Enforcement Type:	Not reported	
Date Leak Discovered:	3/24/1992	
Date Leak First Reported:		3/31/1992
Date Leak Record Entered:	6/2/1992	
Date Confirmation Began:	Not reported	
Date Leak Stopped:	3/24/1992	
Date Case Last Changed on Database:		9/17/1993
Date the Case was Closed:		9/17/1993
How Leak Discovered:	Tank Closure	
How Leak Stopped:	Not reported	
Cause of Leak:	UNK	
Leak Source:	UNK	
Operator:	WILLRICH, VERN	
Water System:	Not reported	
Well Name:	Not reported	
Approx. Dist To Production Well (ft):		7251.587217973013042666748 2805
Source of Cleanup Funding:		UNK
Preliminary Site Assessment Workplan Submitted:		Not reported
Preliminary Site Assessment Began:		3/31/1992
Pollution Characterization Began:		Not reported
Remediation Plan Submitted:		Not reported
Remedial Action Underway:		Not reported
Post Remedial Action Monitoring Began:		Not reported
Enforcement Action Date:		Not reported
Historical Max MTBE Date:		Not reported
Hist Max MTBE Conc in Groundwater:		Not reported
Hist Max MTBE Conc in Soil:		Not reported
Significant Interim Remedial Action Taken:		Not reported
GW Qualifier:	Not reported	
Soil Qualifier:	Not reported	
Organization:	Not reported	
Owner Contact:	Not reported	
Responsible Party:	BRIDGESTONE FIRESTONE	
RP Address:	7857 FLORENCE AVE., SUITE 200, DOWNEY, 90240	
Program:	LUST	
Lat/Long:	34.0135742 / -1	
Local Agency Staff:	UNK	
Beneficial Use:	Not reported	
Priority:	Not reported	
Cleanup Fund Id:	Not reported	
Suspended:	Not reported	
Assigned Name:	Not reported	
Summary:	Not reported	

I132 **FIRESTONE SERVICE CENTER** **CA RGA LUST** **S114620379**
ENE **1817 LINCOLN BLVD** **N/A**
< 1/8 **SANTA MONICA, CA**
0.077 mi.
409 ft. **Site 31 of 33 in cluster I**

Relative: RGA LUST:
Lower

2012	FIRESTONE SERVICE CENTER	1817 LINCOLN BLVD
2011	FIRESTONE SERVICE CENTER	1817 LINCOLN BLVD
2010	FIRESTONE SERVICE CENTER	1817 LINCOLN BLVD
2009	FIRESTONE SERVICE CENTER	1817 LINCOLN BLVD
2008	FIRESTONE SERVICE CENTER	1817 LINCOLN BLVD
2007	FIRESTONE SERVICE CENTER	1817 LINCOLN BLVD
2006	FIRESTONE SERVICE CENTER	1817 LINCOLN BLVD
2005	FIRESTONE SERVICE CENTER	1817 LINCOLN BLVD
2003	FIRESTONE SERVICE CENTER	1817 LINCOLN BLVD
2002	FIRESTONE SERVICE CENTER	1817 LINCOLN BLVD
2001	FIRESTONE SERVICE CENTER	1817 LINCOLN BLVD
2000	FIRESTONE SERVICE CENTER	1817 LINCOLN BLVD

Actual:
91 ft.

J133 **WESTERN DENTAL SERVICES, INC.** **CA HAZNET** **S113082230**
North **1670 LINCOLN BLVD.** **N/A**
< 1/8 **SANTA MONICA, CA 90404**
0.079 mi.
417 ft. **Site 3 of 7 in cluster J**

Relative: HAZNET:
Lower

envid:	S113082230
Year:	2014
GEPAID:	CAL000149180
Contact:	KAREN NGUYEN
Telephone:	7145713564
Mailing Name:	Not reported
Mailing Address:	530 S MAIN STREET
Mailing City,St,Zip:	ORANGE, CA 928680000
Gen County:	Los Angeles
TSD EPA ID:	CAD044429835
TSD County:	Los Angeles
Waste Category:	Liquids with chromium (VI) >= 500 Mg./L
Disposal Method:	Not reported
Tons:	Not reported
Cat Decode:	Liquids with chromium (VI) >= 500 Mg./L
Method Decode:	Not reported
Facility County:	Los Angeles

Actual:
89 ft.

envid:	S113082230
Year:	2014
GEPAID:	CAL000149180
Contact:	KAREN NGUYEN
Telephone:	7145713564
Mailing Name:	Not reported
Mailing Address:	530 S MAIN STREET
Mailing City,St,Zip:	ORANGE, CA 928680000
Gen County:	Los Angeles
TSD EPA ID:	CAD044429835
TSD County:	Los Angeles
Waste Category:	Unspecified organic liquid mixture
Disposal Method:	Storage, Bulking, And/Or Transfer Off Site--No Treatment/Reovery (H010-H129) Or (H131-H135)
Tons:	0.017

WESTERN DENTAL SERVICES, INC. (Continued) **S113082230**

Cat Decode: Unspecified organic liquid mixture
Method Decode: Storage, Bulking, And/Or Transfer Off Site--No Treatment/Reovery (H010-H129) Or (H131-H135)
Facility County: Los Angeles

envid: S113082230
Year: 2014
GEPAID: CAL000149180
Contact: KAREN NGUYEN
Telephone: 7145713564
Mailing Name: Not reported
Mailing Address: 530 S MAIN STREET
Mailing City,St,Zip: ORANGE, CA 928680000
Gen County: Los Angeles
TSD EPA ID: CAD044429835
TSD County: Los Angeles
Waste Category: Unspecified oil-containing waste
Disposal Method: Not reported
Tons: Not reported
Cat Decode: Unspecified oil-containing waste
Method Decode: Not reported
Facility County: Los Angeles

envid: S113082230
Year: 2014
GEPAID: CAL000149180
Contact: KAREN NGUYEN
Telephone: 7145713564
Mailing Name: Not reported
Mailing Address: 530 S MAIN STREET
Mailing City,St,Zip: ORANGE, CA 928680000
Gen County: Los Angeles
TSD EPA ID: CAD044429835
TSD County: Los Angeles
Waste Category: Not reported
Disposal Method: Not reported
Tons: Not reported
Cat Decode: Not reported
Method Decode: Not reported
Facility County: Los Angeles

envid: S113082230
Year: 2013
GEPAID: CAL000149180
Contact: Yen Lam
Telephone: 7145712189
Mailing Name: Not reported
Mailing Address: 530 S MAIN STREET
Mailing City,St,Zip: ORANGE, CA 928630000
Gen County: Los Angeles
TSD EPA ID: CAD044429835
TSD County: Los Angeles
Waste Category: Not reported
Disposal Method: Storage, Bulking, And/Or Transfer Off Site--No Treatment/Reovery (H010-H129) Or (H131-H135)
Tons: 0.017
Cat Decode: Not reported

WESTERN DENTAL SERVICES, INC. (Continued) **S113082230**

Method Decode: Storage, Bulking, And/Or Transfer Off Site--No Treatment/Reovery (H010-H129) Or (H131-H135)
Facility County: Not reported

Click this hyperlink while viewing on your computer to access
150 additional CA_HAZNET: record(s) in the EDR Site Report.

O134 **ERNS** **91210138**
SSW **ARCO #1946 332 PICO BLVD** **N/A**
< 1/8 **SANTA MONICA, CA 90405**
0.084 mi.
441 ft. **Site 2 of 2 in cluster O**

Relative:
Lower

Click this hyperlink while viewing on your computer to access
additional ERNS detail in the EDR Site Report.

Actual:
62 ft.
P135 **LINCOLN SERVICE STATION** **EDR Hist Auto** **1009017858**
East **1900 LINCOLN BLVD** **N/A**
< 1/8 **SANTA MONICA, CA**
0.085 mi.
447 ft. **Site 1 of 17 in cluster P**

Relative:
Lower

EDR Historical Auto Stations:

Name: LINCOLN SERVICE STATION
Year: 1933
Type: GASOLINE AND OIL SERVICE STATIONS

Actual:
91 ft.

Name: LINCOLN SERVICE STATION
Year: 1933
Type: GASOLINE AND OIL SERVICE STATIONS

Name: GINGERICH R S
Year: 1936
Type: GASOLINE AND OIL SERVICE STATIONS

Name: GERMAN MOTORCRAFT
Year: 2005
Address: 1900 LINCOLN BLVD

Name: GERMAN MOTORCRAFT
Year: 2006
Address: 1900 LINCOLN BLVD

Name: GERMAN MOTORCRAFT
Year: 2010
Address: 1900 LINCOLN BLVD

I136 **ELLIOTT & SORENSON** **EDR Hist Cleaner** **1009143897**
ENE **1827 LINCOLN BLVD** **N/A**
< 1/8 **SANTA MONICA, CA**
0.085 mi.
447 ft. **Site 32 of 33 in cluster I**

Relative:
Lower

EDR Historical Cleaners:
Name: ELLIOTT & SORENSON
Year: 1928
Actual: Type: CLOTHES PRESSERS, CLEANERS AND REPAIRERS
92 ft.

I137 **SOHM BROS GARAGE** **EDR Hist Auto** **1009017538**
ENE **1829 LINCOLN BLVD** **N/A**
< 1/8 **SANTA MONICA, CA**
0.087 mi.
457 ft. **Site 33 of 33 in cluster I**

Relative:
Lower

EDR Historical Auto Stations:
Name: SOHM BROS GARAGE
Year: 1928
Actual: Type: AUTOMOBILE GARAGES
92 ft.

Name: THOMPSON G W
Year: 1933
Type: AUTOMOBILE REPAIRING

Name: THOMPSON G W
Year: 1933
Type: AUTOMOBILE REPAIRING

Name: DU FRENE H I
Year: 1936
Type: AUTOMOBILE REPAIRING

Name: DU FRENE H I
Year: 1936
Type: AUTOMOBILE REPAIRING

Name: DU FRENE BROS
Year: 1940
Type: AUTOMOBILE REPAIRING

Name: DU FRENE BROS
Year: 1940
Type: AUTOMOBILE REPAIRING

M138 **HENDRICKS CORNER** **EDR Hist Auto** **1009052024**
East **PICO AND LINCOLN BLVDS** **N/A**
< 1/8 **SANTA MONICA, CA**
0.088 mi.
464 ft. **Site 13 of 21 in cluster M**

Relative:
Lower

EDR Historical Auto Stations:
Name: HENDRICKS CORNER
Year: 1928
Actual: Type: AUTOMOBILE LAUNDRIES
92 ft.

Name: HENDRICKS CORNER

HENDRICKS CORNER (Continued) **1009052024**

Year: 1928
Type: GASOLINE AND OIL SERVICE STATIONS

N139 **CA CHMIRS** **S112830863**
NE **820 MICHIGAN AVE** **N/A**
< 1/8 **SANTA MONICA, CA**
0.088 mi.
465 ft. **Site 3 of 4 in cluster N**

Relative:
Lower

Actual:
88 ft.

CHMIRS:

OES Incident Number:	12-6212
OES notification:	10/15/2012
OES Date:	Not reported
OES Time:	Not reported
Date Completed:	**Not reported**
Property Use:	Not reported
Agency Id Number:	Not reported
Agency Incident Number:	Not reported
Time Notified:	Not reported
Time Completed:	Not reported
Surrounding Area:	Not reported
Estimated Temperature:	Not reported
Property Management:	Not reported
More Than Two Substances Involved?:	Not reported
Resp Agncy Personel # Of Decontaminated:	Not reported
Responding Agency Personel # Of Injuries:	Not reported
Responding Agency Personel # Of Fatalities:	Not reported
Others Number Of Decontaminated:	Not reported
Others Number Of Injuries:	Not reported
Others Number Of Fatalities:	Not reported
Vehicle Make/year:	Not reported
Vehicle License Number:	Not reported
Vehicle State:	Not reported
Vehicle Id Number:	Not reported
CA DOT PUC/ICC Number:	Not reported
Company Name:	Not reported
Reporting Officer Name/ID:	Not reported
Report Date:	Not reported
Facility Telephone:	Not reported
Waterway Involved:	No
Waterway:	Not reported
Spill Site:	Other
Cleanup By:	Contractor
Containment:	Not reported
What Happened:	Not reported
Type:	Not reported
Measure:	Gal(s)
Other:	Not reported
Date/Time:	1215
Year:	2012
Agency:	City of Santa Monica
Incident Date:	10/15/2012
Admin Agency:	City of Santa Monica
Amount:	Not reported
Contained:	Yes
Site Type:	Not reported
E Date:	Not reported
Substance:	Sewage

(Continued) **S112830863**

Quantity Released:	20
Unknown:	Not reported
Substance #2:	Not reported
Substance #3:	Not reported
Evacuations:	Not reported
Number of Injuries:	Not reported
Number of Fatalities:	Not reported
#1 Pipeline:	Not reported
#2 Pipeline:	Not reported
#3 Pipeline:	Not reported
#1 Vessel >= 300 Tons:	Not reported
#2 Vessel >= 300 Tons:	Not reported
#3 Vessel >= 300 Tons:	Not reported
Evacs:	Not reported
Injuries:	Not reported
Fatals:	Not reported
Comments:	Not reported
Description:	The caller is reporting a bad connection in sewer line caused the spill.

N140 **CA CHMIRS** **S118189904**
NE **820 MICHIGAN AVE** **N/A**
< 1/8 **SANTA MONICA, CA 90404**
0.088 mi.
465 ft. **Site 4 of 4 in cluster N**

Relative:
Lower

Actual:
88 ft.

CHMIRS:

OES Incident Number:	15-4518
OES notification:	08/05/2015
OES Date:	Not reported
OES Time:	Not reported
Date Completed:	**Not reported**
Property Use:	Not reported
Agency Id Number:	Not reported
Agency Incident Number:	Not reported
Time Notified:	Not reported
Time Completed:	Not reported
Surrounding Area:	Not reported
Estimated Temperature:	Not reported
Property Management:	Not reported
More Than Two Substances Involved?:	Not reported
Resp Agncy Personel # Of Decontaminated:	Not reported
Responding Agency Personel # Of Injuries:	Not reported
Responding Agency Personel # Of Fatalities:	Not reported
Others Number Of Decontaminated:	Not reported
Others Number Of Injuries:	Not reported
Others Number Of Fatalities:	Not reported
Vehicle Make/year:	Not reported
Vehicle License Number:	Not reported
Vehicle State:	Not reported
Vehicle Id Number:	Not reported
CA DOT PUC/ICC Number:	Not reported
Company Name:	Not reported
Reporting Officer Name/ID:	Not reported
Report Date:	Not reported
Facility Telephone:	Not reported
Waterway Involved:	No
Waterway:	Not reported

(Continued) **S118189904**

Spill Site:	Residence
Cleanup By:	Reporting Party
Containment:	Not reported
What Happened:	Not reported
Type:	Not reported
Measure:	Not reported
Other:	Not reported
Type:	SEWAGE
Measure:	Gal(s)
Other:	Not reported
Date/Time:	1400
Year:	2015
Agency:	City of Santa Monica
Incident Date:	08/04/2015
Admin Agency:	City of Santa Monica
Amount:	Not reported
Contained:	Yes
Site Type:	Not reported
E Date:	Not reported
Substance:	Sewage
Quantity Released:	50
Unknown:	Not reported
Substance #2:	Not reported
Substance #3:	Not reported
Evacuations:	Not reported
Number of Injuries:	Not reported
Number of Fatalities:	Not reported
#1 Pipeline:	No
#2 Pipeline:	No
#3 Pipeline:	No
#1 Vessel >= 300 Tons:	No
#2 Vessel >= 300 Tons:	No
#3 Vessel >= 300 Tons:	No
Evacs:	No
Injuries:	No
Fatals:	No
Comments:	Not reported
Description:	Per the caller debris in a private lateral casued the spill

---

M141 **1X BRIDGESTONE/FIRESTONE, INC** **CA HAZNET** **S112839115**
East **18117 LINCOLN BLVD** **N/A**
< 1/8 **SANTA MONICA, CA 90404**
0.090 mi.
474 ft. **Site 14 of 21 in cluster M**

Relative:
Lower

Actual:
92 ft.

HAZNET:

envid:	S112839115
Year:	1993
GEPAID:	CAC000706488
Contact:	THE CORP
Telephone:	0000000000
Mailing Name:	Not reported
Mailing Address:	#27CK
Mailing City,St,Zip:	SANTA MONICA, CA 904040000
Gen County:	Not reported
TSD EPA ID:	CAT080011059
TSD County:	Not reported

1X BRIDGESTONE/FIRESTONE, INC (Continued) **S112839115**

Waste Category:	Waste oil and mixed oil
Disposal Method:	Recycler
Tons:	0.2293
Cat Decode:	Waste oil and mixed oil
Method Decode:	Recycler
Facility County:	Los Angeles

P142 **CA CHMIRS** **S105664032**
East **800 PICO BLVD** **N/A**
< 1/8 **SANTA MONICA, CA**
0.090 mi.
474 ft. **Site 2 of 17 in cluster P**

Relative: CHMIRS:
Lower

OES Incident Number:	0-5887
OES notification:	12/11/2000
Actual: OES Date:	Not reported
91 ft. OES Time:	Not reported
Date Completed:	**Not reported**
Property Use:	Not reported
Agency Id Number:	Not reported
Agency Incident Number:	Not reported
Time Notified:	Not reported
Time Completed:	Not reported
Surrounding Area:	Not reported
Estimated Temperature:	Not reported
Property Management:	Not reported
More Than Two Substances Involved?:	Not reported
Resp Agncy Personel # Of Decontaminated:	Not reported
Responding Agency Personel # Of Injuries:	Not reported
Responding Agency Personel # Of Fatalities:	Not reported
Others Number Of Decontaminated:	Not reported
Others Number Of Injuries:	Not reported
Others Number Of Fatalities:	Not reported
Vehicle Make/year:	Not reported
Vehicle License Number:	Not reported
Vehicle State:	Not reported
Vehicle Id Number:	Not reported
CA DOT PUC/ICC Number:	Not reported
Company Name:	Not reported
Reporting Officer Name/ID:	Not reported
Report Date:	Not reported
Facility Telephone:	Not reported
Waterway Involved:	Yes
Waterway:	storm drain
Spill Site:	Not reported
Cleanup By:	Reporting Party
Containment:	Not reported
What Happened:	Not reported
Type:	Not reported
Measure:	Not reported
Other:	Not reported
Date/Time:	Not reported
Year:	2000
Agency:	Santa Monica FD
Incident Date:	12/11/200012:00:00 AM
Admin Agency:	City of Santa Monica
Amount:	Not reported

(Continued) **S105664032**

Contained:	Yes
Site Type:	Merchant/Business
E Date:	Not reported
Substance:	diesel fuel
Gallons:	65
Unknown:	0
Substance #2:	Not reported
Substance #3:	Not reported
Evacuations:	0
Number of Injuries:	0
Number of Fatalities:	0
#1 Pipeline:	Not reported
#2 Pipeline:	Not reported
#3 Pipeline:	Not reported
#1 Vessel >= 300 Tons:	Not reported
#2 Vessel >= 300 Tons:	Not reported
#3 Vessel >= 300 Tons:	Not reported
Evacs:	Not reported
Injuries:	Not reported
Fatals:	Not reported
Comments:	Not reported
Description:	Vehicle accident - fuel released from the saddle tank of a big rig. Released into a closed system - it went into the storm drain and then into the waste water treatment plant. The street has already been cleaned up.

143
West
< 1/8
0.092 mi.
485 ft.

Relative:
Lower

Actual:
63 ft.

RICHARD ELLIS REAL ESTATE **ECHO** **1017766128**
SANTA MONICA GATEWAY BUILDING **N/A**
SANTA MONICA, CA 99999

ECHO:

Envid:	1017766128
Registry ID:	110064636283
DFR URL:	http://echo.epa.gov/detailed_facility_report?fid=110064636283

M144
ENE
< 1/8
0.092 mi.
487 ft.

Relative:
Lower

Actual:
92 ft.

STATE TRANSMISSIONS & AUTO CORP **RCRA-SQG** **1000397710**
1833 LINCOLN BLVD **CA LUST** **CAD981682602**
SANTA MONICA, CA 90404 **CA SWEEPS UST**
CA FID UST
Site 15 of 21 in cluster M **FINDS**
CA HAZNET
CA HIST CORTESE
CA LOS ANGELES CO. HMS
ECHO

RCRA-SQG:

Date form received by agency:	09/01/1996
Facility name:	STATE TRANSMISSIONS & AUTO CORP
Facility address:	1833 LINCOLN BLVD SANTA MONICA, CA 90404
EPA ID:	CAD981682602
Mailing address:	LINCOLN BLVD SANTA MONICA, CA 90404

STATE TRANSMISSIONS & AUTO CORP (Continued) **1000397710**

Contact:	Not reported
Contact address:	Not reported
	Not reported
Contact country:	US
Contact telephone:	Not reported
Contact email:	Not reported
EPA Region:	09
Land type:	Facility is not located on Indian land. Additional information is not known.
Classification:	Small Small Quantity Generator
Description:	Handler: generates more than 100 and less than 1000 kg of hazardous waste during any calendar month and accumulates less than 6000 kg of hazardous waste at any time; or generates 100 kg or less of hazardous waste during any calendar month, and accumulates more than 1000 kg of hazardous waste at any time

Owner/Operator Summary:

Owner/operator name:	ROCKOW LEE
Owner/operator address:	NOT REQUIRED
	NOT REQUIRED, ME 99999
Owner/operator country:	Not reported
Owner/operator telephone:	(415) 555-1212
Legal status:	Private
Owner/Operator Type:	Owner
Owner/Op start date:	Not reported
Owner/Op end date:	Not reported

Owner/operator name:	NOT REQUIRED
Owner/operator address:	NOT REQUIRED
	NOT REQUIRED, ME 99999
Owner/operator country:	Not reported
Owner/operator telephone:	(415) 555-1212
Legal status:	Private
Owner/Operator Type:	Operator
Owner/Op start date:	Not reported
Owner/Op end date:	Not reported

Handler Activities Summary:

U.S. importer of hazardous waste:	No
Mixed waste (haz. and radioactive):	No
Recycler of hazardous waste:	No
Transporter of hazardous waste:	No
Treater, storer or disposer of HW:	No
Underground injection activity:	No
On-site burner exemption:	No
Furnace exemption:	No
Used oil fuel burner:	No
Used oil processor:	No
User oil refiner:	No
Used oil fuel marketer to burner:	No
Used oil Specification marketer:	No
Used oil transfer facility:	No
Used oil transporter:	No

Violation Status: No violations found

STATE TRANSMISSIONS & AUTO CORP (Continued) **1000397710**

Evaluation Action Summary:
- Evaluation date: 05/24/1994
- Evaluation: COMPLIANCE EVALUATION INSPECTION ON-SITE
- Area of violation: Not reported
- Date achieved compliance: Not reported
- Evaluation lead agency: State Contractor/Grantee

LUST:
- Region: STATE
- Global Id: T0603701411
- Latitude: 34.0132938397631
- Longitude: -118.483589887619
- Case Type: LUST Cleanup Site
- Status: Completed - Case Closed
- Status Date: 05/17/2012
- Lead Agency: SANTA MONICA, CITY OF
- Case Worker: MH
- Local Agency: SANTA MONICA, CITY OF
- RB Case Number: 904040307
- LOC Case Number: Not reported
- File Location: Not reported
- Potential Media Affect: Soil
- Potential Contaminants of Concern: Waste Oil / Motor / Hydraulic / Lubricating
- Site History: Not reported

Click here to access the California GeoTracker records for this facility:

Contact:
- Global Id: T0603701411
- Contact Type: Regional Board Caseworker
- Contact Name: YUE RONG
- Organization Name: LOS ANGELES RWQCB (REGION 4)
- Address: 320 W. 4TH ST., SUITE 200
- City: Los Angeles
- Email: yrong@waterboards.ca.gov
- Phone Number: Not reported

- Global Id: T0603701411
- Contact Type: Local Agency Caseworker
- Contact Name: MONICA HANLEY
- Organization Name: SANTA MONICA, CITY OF
- Address: 333 Olympic Drive - 2nd Floor
- City: SANTA MONICA
- Email: monica.hanley@smgov.net
- Phone Number: Not reported

Status History:
- Global Id: T0603701411
- Status: Completed - Case Closed
- Status Date: 05/17/2012

- Global Id: T0603701411
- Status: Open - Case Begin Date
- Status Date: 07/28/1994

- Global Id: T0603701411
- Status: Open - Site Assessment

STATE TRANSMISSIONS & AUTO CORP (Continued) **1000397710**

Status Date: 10/03/1994

Regulatory Activities:
Global Id: T0603701411
Action Type: Other
Date: 07/28/1994
Action: Leak Discovery

Global Id: T0603701411
Action Type: Other
Date: 10/03/1994
Action: Leak Reported

Global Id: T0603701411
Action Type: Other
Date: 07/28/1994
Action: Leak Stopped

LUST REG 4:
Region: 4
Regional Board: 04
County: Los Angeles
Facility Id: 904040307
Status: Preliminary site assessment underway
Substance: Hydrocarbons
Substance Quantity: Not reported
Local Case No: Not reported
Case Type: Soil
Abatement Method Used at the Site: Not reported
Global ID: T0603701411
W Global ID: Not reported
Staff: UNK
Local Agency: 19033
Cross Street: PICO BLVD
Enforcement Type: Not reported
Date Leak Discovered: 7/28/1994
Date Leak First Reported: 10/3/1994
Date Leak Record Entered: 6/30/1995
Date Confirmation Began: Not reported
Date Leak Stopped: 7/28/1994
Date Case Last Changed on Database: 6/30/1995
Date the Case was Closed: Not reported
How Leak Discovered: Tank Closure
How Leak Stopped: Not reported
Cause of Leak: UNK
Leak Source: UNK
Operator: JIM COKER
Water System: Not reported
Well Name: Not reported
Approx. Dist To Production Well (ft): 7251.096378747386506786898640 4
Source of Cleanup Funding: UNK
Preliminary Site Assessment Workplan Submitted: Not reported
Preliminary Site Assessment Began: 10/3/1994
Pollution Characterization Began: Not reported
Remediation Plan Submitted: Not reported

STATE TRANSMISSIONS & AUTO CORP (Continued) **1000397710**

Remedial Action Underway: Not reported
Post Remedial Action Monitoring Began: Not reported
Enforcement Action Date: Not reported
Historical Max MTBE Date: Not reported
Hist Max MTBE Conc in Groundwater: Not reported
Hist Max MTBE Conc in Soil: Not reported
Significant Interim Remedial Action Taken: Not reported
GW Qualifier: Not reported
Soil Qualifier: Not reported
Organization: Not reported
Owner Contact: Not reported
Responsible Party: JIM COKER
RP Address: 1833 LINCOLN BLVD SANTA MONICA CA 90404
Program: LUST
Lat/Long: 34.0133392 / -1
Local Agency Staff: UNK
Beneficial Use: Not reported
Priority: Not reported
Cleanup Fund Id: Not reported
Suspended: Not reported
Assigned Name: Not reported
Summary: Not reported

SWEEPS UST:
Status: Active
Comp Number: 154
Number: 1
Board Of Equalization: 44-010522
Referral Date: 02-22-91
Action Date: 02-22-91
Created Date: 01-12-90
Owner Tank Id: 154-01
SWRCB Tank Id: 19-033-000154-000001
Tank Status: A
Capacity: 250
Active Date: 02-22-91
Tank Use: OIL
STG: W
Content: WASTE OIL
Number Of Tanks: 1

CA FID UST:
Facility ID: 19024037
Regulated By: UTNKA
Regulated ID: Not reported
Cortese Code: Not reported
SIC Code: Not reported
Facility Phone: 2134507441
Mail To: Not reported
Mailing Address: P O BOX
Mailing Address 2: Not reported
Mailing City,St,Zip: SANTA MONICA 90404
Contact: Not reported
Contact Phone: Not reported
DUNs Number: Not reported
NPDES Number: Not reported

STATE TRANSMISSIONS & AUTO CORP (Continued) **1000397710**

EPA ID: Not reported
Comments: Not reported
Status: Active

FINDS:

Registry ID: 110002750595

Environmental Interest/Information System
RCRAInfo is a national information system that supports the Resource Conservation and Recovery Act (RCRA) program through the tracking of events and activities related to facilities that generate, transport, and treat, store, or dispose of hazardous waste. RCRAInfo allows RCRA program staff to track the notification, permit, compliance, and corrective action activities required under RCRA.

HAZNET:

envid: 1000397710
Year: 1996
GEPAID: CAD981682602
Contact: Not reported
Telephone: 0000000000
Mailing Name: Not reported
Mailing Address: 1833 LINCOLN BLVD
Mailing City,St,Zip: SANTA MONICA, CA 904044505
Gen County: Not reported
TSD EPA ID: CAT080025711
TSD County: Not reported
Waste Category: Waste oil and mixed oil
Disposal Method: Not reported
Tons: 10.4250
Cat Decode: Waste oil and mixed oil
Method Decode: Not reported
Facility County: Los Angeles

envid: 1000397710
Year: 1996
GEPAID: CAD981682602
Contact: Not reported
Telephone: 0000000000
Mailing Name: Not reported
Mailing Address: 1833 LINCOLN BLVD
Mailing City,St,Zip: SANTA MONICA, CA 904044505
Gen County: Not reported
TSD EPA ID: CAT080013352
TSD County: Not reported
Waste Category: Unspecified oil-containing waste
Disposal Method: Recycler
Tons: 3.7530
Cat Decode: Unspecified oil-containing waste
Method Decode: Recycler
Facility County: Los Angeles

envid: 1000397710
Year: 1996

STATE TRANSMISSIONS & AUTO CORP (Continued) **1000397710**

GEPAID: CAD981682602
Contact: Not reported
Telephone: 0000000000
Mailing Name: Not reported
Mailing Address: 1833 LINCOLN BLVD
Mailing City,St,Zip: SANTA MONICA, CA 904044505
Gen County: Not reported
TSD EPA ID: CAD050099696
TSD County: Not reported
Waste Category: Waste oil and mixed oil
Disposal Method: Recycler
Tons: 1.4595
Cat Decode: Waste oil and mixed oil
Method Decode: Recycler
Facility County: Los Angeles

envid: 1000397710
Year: 1994
GEPAID: CAD981682602
Contact: Not reported
Telephone: 0000000000
Mailing Name: Not reported
Mailing Address: 1833 LINCOLN BLVD
Mailing City,St,Zip: SANTA MONICA, CA 904044505
Gen County: Not reported
TSD EPA ID: Not reported
TSD County: Not reported
Waste Category: Waste oil and mixed oil
Disposal Method: Recycler
Tons: .6255
Cat Decode: Waste oil and mixed oil
Method Decode: Recycler
Facility County: Los Angeles

envid: 1000397710
Year: 1994
GEPAID: CAD981682602
Contact: Not reported
Telephone: 0000000000
Mailing Name: Not reported
Mailing Address: 1833 LINCOLN BLVD
Mailing City,St,Zip: SANTA MONICA, CA 904044505
Gen County: Not reported
TSD EPA ID: CAD099452708
TSD County: Not reported
Waste Category: Unspecified oil-containing waste
Disposal Method: Recycler
Tons: 1.8765
Cat Decode: Unspecified oil-containing waste
Method Decode: Recycler
Facility County: Los Angeles

Click this hyperlink while viewing on your computer to access
1 additional CA_HAZNET: record(s) in the EDR Site Report.

HIST CORTESE:
Region: CORTESE

STATE TRANSMISSIONS & AUTO CORP (Continued) **1000397710**

Facility County Code: 19
Reg By: LTNKA
Reg Id: 904040307

LOS ANGELES CO. HMS:
Region: LA
Permit Category: Not reported
Facility Id: 032898-053823
Facility Type: Not reported
Facility Status: OPEN
Area: 5C
Permit Number: Not reported
Permit Status: Not reported

ECHO:
Envid: 1000397710
Registry ID: 110002750595
DFR URL: http://echo.epa.gov/detailed_facility_report?fid=110002750595

M145 **EDR Hist Cleaner** **1015007767**
ENE **1833 LINCOLN BLVD** **N/A**
< 1/8 **SANTA MONICA, CA 90404**
0.092 mi.
487 ft. **Site 16 of 21 in cluster M**

Relative:
Lower

Actual:
92 ft.

EDR Historical Cleaners:
Name: RAINBOW CARPET & UPHOLSTERY CLEANING
Year: 2008
Address: 1833 LINCOLN BLVD

Name: RAINBOW CARPET CLEANERS
Year: 2010
Address: 1833 LINCOLN BLVD

Name: RAINBOW CARPET CLEANERS
Year: 2011
Address: 1833 LINCOLN BLVD

Name: RAINBOW CARPET CLEANERS
Year: 2012
Address: 1833 LINCOLN BLVD

M146 **STATE TRANSMISSION** **CA RGA LUST** **S114695797**
ENE **1833 LINCOLN BLVD** **N/A**
< 1/8 **SANTA MONICA, CA**
0.092 mi.
487 ft. **Site 17 of 21 in cluster M**

Relative:
Lower

Actual:
92 ft.

RGA LUST:

2012	STATE TRANSMISSION	1833 LINCOLN BLVD
2011	STATE TRANSMISSION	1833 LINCOLN BLVD
2010	STATE TRANSMISSION	1833 LINCOLN BLVD
2009	STATE TRANSMISSION	1833 LINCOLN BLVD
2008	STATE TRANSMISSION	1833 LINCOLN BLVD
2007	STATE TRANSMISSION	1833 LINCOLN BLVD

STATE TRANSMISSION (Continued) **S114695797**

2006	STATE TRANSMISSION	1833 LINCOLN BLVD
2005	STATE TRANSMISSION	1833 LINCOLN BLVD
2003	STATE TRANSMISSION	1833 LINCOLN BLVD
2002	STATE TRANSMISSION	1833 LINCOLN BLVD
2001	STATE TRANSMISSION	1833 LINCOLN BLVD
2000	STATE TRANSMISSION	1833 LINCOLN BLVD
1998	STATE TRANSMISSION	1833 LINCOLN BLVD
1997	STATE TRANSMISSION	1833 LINCOLN BLVD
1996	STATE TRANSMISSION	1833 LINCOLN BLVD
1995	STATE TRANSMISSION	1833 LINCOLN BLVD

P147 **QUALITY EXPRESS CLEANERS** **CA HAZNET** **S113142618**
East **1908 LINCOLN BLVD** **N/A**
< 1/8 **SANTA MONICA, CA 90405**
0.093 mi.
490 ft. **Site 3 of 17 in cluster P**

Relative:
Lower

Actual:
91 ft.

HAZNET:

envid:	S113142618
Year:	2007
GEPAID:	CAL000306845
Contact:	WON KUK
Telephone:	3103925723
Mailing Name:	Not reported
Mailing Address:	1908 LINCOLN BLVD
Mailing City,St,Zip:	SANTA MONICA, CA 904051370
Gen County:	Not reported
TSD EPA ID:	NVR000076158
TSD County:	Not reported
Waste Category:	Hydrocarbon solvents (benzene, hexane, Stoddard, Etc.)
Disposal Method:	Solvents Recovery
Tons:	Not reported
Cat Decode:	Hydrocarbon solvents (benzene, hexane, Stoddard, Etc.)
Method Decode:	Solvents Recovery
Facility County:	Los Angeles

envid:	S113142618
Year:	2007
GEPAID:	CAL000306845
Contact:	WON KUK
Telephone:	3103925723
Mailing Name:	Not reported
Mailing Address:	1908 LINCOLN BLVD
Mailing City,St,Zip:	SANTA MONICA, CA 904051370
Gen County:	Not reported
TSD EPA ID:	NVR000076158
TSD County:	Not reported
Waste Category:	Aqueous solution with total organic residues less than 10 percent
Disposal Method:	Solvents Recovery
Tons:	Not reported
Cat Decode:	Aqueous solution with total organic residues less than 10 percent
Method Decode:	Solvents Recovery
Facility County:	Los Angeles

envid:	S113142618
Year:	2007
GEPAID:	CAL000306845
Contact:	WON KUK

QUALITY EXPRESS CLEANERS (Continued) **S113142618**

Telephone:	3103925723
Mailing Name:	Not reported
Mailing Address:	1908 LINCOLN BLVD
Mailing City,St,Zip:	SANTA MONICA, CA 904051370
Gen County:	Not reported
TSD EPA ID:	NVR000076158
TSD County:	Not reported
Waste Category:	Halogenated solvents (chloroforms, methyl chloride, perchloroethylene, etc)
Disposal Method:	Solvents Recovery
Tons:	0.5
Cat Decode:	Halogenated solvents (chloroforms, methyl chloride, perchloroethylene, etc)
Method Decode:	Solvents Recovery
Facility County:	Los Angeles

envid:	S113142618
Year:	2006
GEPAID:	CAL000306845
Contact:	WON KUK
Telephone:	3103925723
Mailing Name:	Not reported
Mailing Address:	1908 LINCOLN BLVD
Mailing City,St,Zip:	SANTA MONICA, CA 904051370
Gen County:	Not reported
TSD EPA ID:	NVR000076158
TSD County:	Not reported
Waste Category:	Halogenated solvents (chloroforms, methyl chloride, perchloroethylene, etc)
Disposal Method:	Recycler
Tons:	Not reported
Cat Decode:	Halogenated solvents (chloroforms, methyl chloride, perchloroethylene, etc)
Method Decode:	Recycler
Facility County:	Los Angeles

envid:	S113142618
Year:	2006
GEPAID:	CAL000306845
Contact:	WON KUK
Telephone:	3103925723
Mailing Name:	Not reported
Mailing Address:	1908 LINCOLN BLVD
Mailing City,St,Zip:	SANTA MONICA, CA 904051370
Gen County:	Not reported
TSD EPA ID:	NVR000076158
TSD County:	Not reported
Waste Category:	Hydrocarbon solvents (benzene, hexane, Stoddard, Etc.)
Disposal Method:	Recycler
Tons:	Not reported
Cat Decode:	Hydrocarbon solvents (benzene, hexane, Stoddard, Etc.)
Method Decode:	Recycler
Facility County:	Los Angeles

Click this hyperlink while viewing on your computer to access
2 additional CA_HAZNET: record(s) in the EDR Site Report.

P148 **QUALITY EXPRESS CLEANERS** **CA EMI** **S106837836**
East **1908-A LINCOLN BLVD** **N/A**
< 1/8 **SANTA MONICA, CA 90404**
0.093 mi.
490 ft. **Site 4 of 17 in cluster P**

Relative:
Lower

Actual:
91 ft.

EMI:

Year:	1987
County Code:	19
Air Basin:	SC
Facility ID:	56500
Air District Name:	SC
SIC Code:	9999
Air District Name:	SOUTH COAST AQMD
Community Health Air Pollution Info System:	Not reported
Consolidated Emission Reporting Rule:	Not reported
Total Organic Hydrocarbon Gases Tons/Yr:	2
Reactive Organic Gases Tons/Yr:	0
Carbon Monoxide Emissions Tons/Yr:	0
NOX - Oxides of Nitrogen Tons/Yr:	0
SOX - Oxides of Sulphur Tons/Yr:	0
Particulate Matter Tons/Yr:	0
Part. Matter 10 Micrometers and Smllr Tons/Yr:	0

P149 **QUALITY EXPRESS CLEANERS** **LA Co. Site Mitigation** **S104493047**
East **1908 LINCOLN BLVD # A** **N/A**
< 1/8 **SANTA MONICA, CA 90405**
0.093 mi.
490 ft. **Site 5 of 17 in cluster P**

Relative:
Lower

Actual:
91 ft.

LA Co. Site Mitigation:

Facility ID:	FA0016193
Site ID:	SD0010601
Jurisdiction:	State
Case ID:	RO0010601
Abated:	Yes
Assigned To:	Kim Clark
Entered Date:	05/11/2004
Abated Date:	07/24/2002

P150 **QUALITY EXPRESS CLEANERS** **CA HAZNET** **S113011755**
East **1908 A LINCOLN BLVD** **N/A**
< 1/8 **SANTA MONICA, CA 90405**
0.093 mi.
490 ft. **Site 6 of 17 in cluster P**

Relative:
Lower

Actual:
91 ft.

HAZNET:

envid:	S113011755
Year:	2005
GEPAID:	CAD981997992
Contact:	BYUNG CHOE
Telephone:	3103925723
Mailing Name:	Not reported
Mailing Address:	1908 LINCOLN BLVD # A
Mailing City,St,Zip:	SANTA MONICA, CA 904050000
Gen County:	Not reported
TSD EPA ID:	NVR000076158
TSD County:	Not reported

QUALITY EXPRESS CLEANERS (Continued) **S113011755**

Waste Category: Hydrocarbon solvents (benzene, hexane, Stoddard, Etc.)
Disposal Method: Not reported
Tons: Not reported
Cat Decode: Hydrocarbon solvents (benzene, hexane, Stoddard, Etc.)
Method Decode: Not reported
Facility County: Los Angeles

envid: S113011755
Year: 2005
GEPAID: CAD981997992
Contact: BYUNG CHOE
Telephone: 3103925723
Mailing Name: Not reported
Mailing Address: 1908 LINCOLN BLVD # A
Mailing City,St,Zip: SANTA MONICA, CA 904050000
Gen County: Not reported
TSD EPA ID: NVR000076158
TSD County: Not reported
Waste Category: Halogenated solvents (chloroforms, methyl chloride, perchloroethylene, etc)
Disposal Method: Recycler
Tons: 0.32
Cat Decode: Halogenated solvents (chloroforms, methyl chloride, perchloroethylene, etc)
Method Decode: Recycler
Facility County: Los Angeles

envid: S113011755
Year: 2005
GEPAID: CAD981997992
Contact: BYUNG CHOE
Telephone: 3103925723
Mailing Name: Not reported
Mailing Address: 1908 LINCOLN BLVD # A
Mailing City,St,Zip: SANTA MONICA, CA 904050000
Gen County: Not reported
TSD EPA ID: NVR000076158
TSD County: Not reported
Waste Category: Halogenated solvents (chloroforms, methyl chloride, perchloroethylene, etc)
Disposal Method: Not reported
Tons: 0.22
Cat Decode: Halogenated solvents (chloroforms, methyl chloride, perchloroethylene, etc)
Method Decode: Not reported
Facility County: Los Angeles

envid: S113011755
Year: 2005
GEPAID: CAD981997992
Contact: BYUNG CHOE
Telephone: 3103925723
Mailing Name: Not reported
Mailing Address: 1908 LINCOLN BLVD # A
Mailing City,St,Zip: SANTA MONICA, CA 904050000
Gen County: Not reported
TSD EPA ID: NVR000076158
TSD County: Not reported
Waste Category: Hydrocarbon solvents (benzene, hexane, Stoddard, Etc.)

QUALITY EXPRESS CLEANERS (Continued) **S113011755**

Disposal Method:	Recycler
Tons:	Not reported
Cat Decode:	Hydrocarbon solvents (benzene, hexane, Stoddard, Etc.)
Method Decode:	Recycler
Facility County:	Los Angeles
envid:	S113011755
Year:	2005
GEPAID:	CAD981997992
Contact:	BYUNG CHOE
Telephone:	3103925723
Mailing Name:	Not reported
Mailing Address:	1908 LINCOLN BLVD # A
Mailing City,St,Zip:	SANTA MONICA, CA 904050000
Gen County:	Not reported
TSD EPA ID:	NVR000076158
TSD County:	Not reported
Waste Category:	Aqueous solution with total organic residues less than 10 percent
Disposal Method:	Not reported
Tons:	Not reported
Cat Decode:	Aqueous solution with total organic residues less than 10 percent
Method Decode:	Not reported
Facility County:	Los Angeles

Click this hyperlink while viewing on your computer to access
10 additional CA_HAZNET: record(s) in the EDR Site Report.

P151 **EDR Hist Cleaner** **1015009682**
East **1908 LINCOLN BLVD** **N/A**
< 1/8 **SANTA MONICA, CA 90405**
0.093 mi.
490 ft. **Site 7 of 17 in cluster P**

Relative:
Lower

Actual:
91 ft.

EDR Historical Cleaners:

Name:	QUALITY EXPRESS CLEANERS
Year:	1999
Address:	1908 LINCOLN BLVD
Name:	QUALITY EXPRESS CLEANERS
Year:	2001
Address:	1908 LINCOLN BLVD
Name:	QUALITY EXPRESS CLEANERS
Year:	2002
Address:	1908 LINCOLN BLVD
Name:	QUALITY EXPRESS CLEANERS
Year:	2003
Address:	1908 LINCOLN BLVD
Name:	QUALITY EXPRESS CLEANERS
Year:	2004
Address:	1908 LINCOLN BLVD
Name:	QUALITY EXPRESS CLEANERS
Year:	2005
Address:	1908 LINCOLN BLVD

(Continued) **1015009682**

Name: QUALITY EXPRESS CLEANERS
Year: 2006
Address: 1908 LINCOLN BLVD

Name: QUALITY EXPRESS CLEANERS
Year: 2007
Address: 1908 LINCOLN BLVD

Name: QUALITY EXPRESS CLEANERS
Year: 2008
Address: 1908 LINCOLN BLVD

Name: QUALITY EXPRESS CLEANERS
Year: 2010
Address: 1908 LINCOLN BLVD

Name: QUALITY EXPRESS CLEANERS
Year: 2011
Address: 1908 LINCOLN BLVD

Name: QUALITY EXPRESS CLEANERS
Year: 2012
Address: 1908 LINCOLN BLVD

P152 **QUALITY EXPRESS CLEANERS** **RCRA-SQG** **1000287395**
East **1908 LINCOLN BLVD UNIT A** **CA SLIC** **CAD981997992**
< 1/8 **SANTA MONICA, CA 90405** **FINDS**
0.093 mi. **CA DRYCLEANERS**
490 ft. **Site 8 of 17 in cluster P** **ECHO**

Relative:
Lower

Actual:
91 ft.

RCRA-SQG:
Date form received by agency: 08/27/1992
Facility name: QUALITY EXPRESS CLEANERS
Facility address: 1908 LINCOLN BLVD UNIT A
SANTA MONICA, CA 90405
EPA ID: CAD981997992
Mailing address: LINCOLN BLVD UNIT A
SANTA MONICA, CA 90405
Contact: CHOE BYUNG HAK
Contact address: 1908 LINCOLN BLVD UNIT A
SANTA MONICA, CA 90405
Contact country: US
Contact telephone: (310) 392-5723
Contact email: Not reported
EPA Region: 09
Classification: Small Small Quantity Generator
Description: Handler: generates more than 100 and less than 1000 kg of hazardous waste during any calendar month and accumulates less than 6000 kg of hazardous waste at any time; or generates 100 kg or less of hazardous waste during any calendar month, and accumulates more than 1000 kg of hazardous waste at any time

Owner/Operator Summary:
Owner/operator name: BYUNG HAK CHOE
Owner/operator address: 1908 LINCOLN BLVD UNIT A
SANTA MONICA, CA 90405
Owner/operator country: Not reported

QUALITY EXPRESS CLEANERS (Continued) **1000287395**

Owner/operator telephone: (310) 392-5723
Legal status: Private
Owner/Operator Type: Owner
Owner/Op start date: Not reported
Owner/Op end date: Not reported

Handler Activities Summary:
U.S. importer of hazardous waste: No
Mixed waste (haz. and radioactive): No
Recycler of hazardous waste: No
Transporter of hazardous waste: No
Treater, storer or disposer of HW: No
Underground injection activity: No
On-site burner exemption: No
Furnace exemption: No
Used oil fuel burner: No
Used oil processor: No
User oil refiner: No
Used oil fuel marketer to burner: No
Used oil Specification marketer: No
Used oil transfer facility: No
Used oil transporter: No

Violation Status: No violations found

SLIC REG 4:
Region: 4
Facility Status: Site Assessment
SLIC: 0949
Substance: VOCs
Staff: Not reported

FINDS:

Registry ID: 110002771466

Environmental Interest/Information System
RCRAInfo is a national information system that supports the Resource Conservation and Recovery Act (RCRA) program through the tracking of events and activities related to facilities that generate, transport, and treat, store, or dispose of hazardous waste. RCRAInfo allows RCRA program staff to track the notification, permit, compliance, and corrective action activities required under RCRA.

DRYCLEANERS:
EPA Id: CAL000306845
NAICS Code: 81232
NAICS Description: Drycleaning and Laundry Services (except Coin-Operated)
SIC Code: 7211
SIC Description: Power Laundries, Family and Commercial
Create Date: 05/16/2006
Facility Active: No
Inactive Date: 06/30/2015
Facility Addr2: Not reported
Owner Name: WON KUK

QUALITY EXPRESS CLEANERS (Continued) **1000287395**

Owner Address:	1908 LINCOLN BLVD
Owner Address 2:	Not reported
Owner Telephone:	3103925723
Contact Name:	WON KUK
Contact Address:	1908 LINCOLN BLVD
Contact Address 2:	Not reported
Contact Telephone:	3103925723
Mailing Name:	Not reported
Mailing Address 1:	1908 LINCOLN BLVD
Mailing Address 2:	Not reported
Mailing City:	SANTA MONICA
Mailing State:	CA
Mailing Zip:	904051370
Owner Fax:	3
Region Code:	0000000000

EPA Id:	CAD981997992
NAICS Code:	81232
NAICS Description:	Drycleaning and Laundry Services (except Coin-Operated)
SIC Code:	7211
SIC Description:	Power Laundries, Family and Commercial
Create Date:	06/17/1988
Facility Active:	No
Inactive Date:	06/30/2002
Facility Addr2:	Not reported
Owner Name:	BYUNG CHOE
Owner Address:	1908 LINCOLN BLVD. A
Owner Address 2:	Not reported
Owner Telephone:	0000000000
Contact Name:	BYUNG CHOE
Contact Address:	--
Contact Address 2:	Not reported
Contact Telephone:	3103925723
Mailing Name:	Not reported
Mailing Address 1:	1908 LINCOLN BLVD # A
Mailing Address 2:	Not reported
Mailing City:	SANTA MONICA
Mailing State:	CA
Mailing Zip:	904050000
Owner Fax:	3
Region Code:	Not reported

ECHO:

Envid:	1000287395
Registry ID:	110002771466
DFR URL:	http://echo.epa.gov/detailed_facility_report?fid=110002771466

M153 **R & S AUTOMOTIVE SERVICE** **EDR Hist Auto** **1009019774**
East **1861 LINCOLN BLVD** **N/A**
< 1/8 **SANTA MONICA, CA**
0.093 mi.
490 ft. **Site 18 of 21 in cluster M**

Relative:
Lower

Actual:
92 ft.

EDR Historical Auto Stations:

Name:	R & S AUTOMOTIVE SERVICE
Year:	1948
Type:	AUTOMOBILE REPAIRING

R & S AUTOMOTIVE SERVICE (Continued) **1009019774**

Name: R & S AUTOMOTIVE SERVICE
Year: 1948
Type: AUTO REPAIRS

M154 **EDR Hist Cleaner** **1015008526**
East **1865 LINCOLN BLVD** **N/A**
< 1/8 **SANTA MONICA, CA 90404**
0.093 mi.
490 ft. **Site 19 of 21 in cluster M**

Relative:
Lower

Actual:
92 ft.

EDR Historical Cleaners:

Name: THRIFTY WASH
Year: 1999
Address: 1865 LINCOLN BLVD

Name: THRIFTY WASH
Year: 2004
Address: 1865 LINCOLN BLVD

Name: THRIFTY WASH
Year: 2006
Address: 1865 LINCOLN BLVD

Name: THRIFTY WASH
Year: 2008
Address: 1865 LINCOLN BLVD

Name: THRIFTY WASH
Year: 2009
Address: 1865 LINCOLN BLVD

Name: BIRDIES COIN LAUNDRY
Year: 2009
Address: 1865 LINCOLN BLVD

Name: BIRDIES LAUNDRY MAT
Year: 2010
Address: 1865 LINCOLN BLVD

Name: BIRDIES WASH & FOLD
Year: 2012
Address: 1865 LINCOLN BLVD

P155 **LUSCH J W** **EDR Hist Cleaner** **1009144447**
East **1910 LINCOLN BLVD** **N/A**
< 1/8 **SANTA MONICA, CA**
0.095 mi.
501 ft. **Site 9 of 17 in cluster P**

Relative:
Lower

Actual:
91 ft.

EDR Historical Cleaners:

Name: LUSCH J W
Year: 1940
Type: CLOTHES PRESSERS AND CLEANERS

Name: COFFMAN SAML
Year: 1948

LUSCH J W (Continued) **1009144447**

Type: LAUNDRIES STEAM

P156 **PHOTO EXPRESS** **CA HAZNET** **S113088126**
East **1914 LINCOLN BLVD** **N/A**
< 1/8 **SANTA MONICA, CA 90405**
0.099 mi.
525 ft. **Site 10 of 17 in cluster P**

Relative:
Lower

Actual:
91 ft.

HAZNET:

envid:	S113088126
Year:	1996
GEPAID:	CAL000167986
Contact:	MIKE LEE
Telephone:	3102149239
Mailing Name:	Not reported
Mailing Address:	19318 BECKWORTH AVE
Mailing City,St,Zip:	TORRANCE, CA 905031319
Gen County:	Not reported
TSD EPA ID:	CAD108040858
TSD County:	Not reported
Waste Category:	Photochemicals/photoprocessing waste
Disposal Method:	Recycler
Tons:	.7503
Cat Decode:	Photochemicals/photoprocessing waste
Method Decode:	Recycler
Facility County:	Los Angeles

---

157 **BAY STREET SANTA MONICA, LLC** **CA HAZNET** **S117283594**
South **300 BAY ST** **N/A**
< 1/8 **SANTA MONICA, CA 90405**
0.105 mi.
555 ft.

Relative:
Lower

Actual:
71 ft.

HAZNET:

envid:	S117283594
Year:	2013
GEPAID:	CAC002718095
Contact:	ALBERT SASSOUNIAN
Telephone:	3104887712
Mailing Name:	Not reported
Mailing Address:	1111 2ND ST
Mailing City,St,Zip:	SANTA MONICA, CA 904035003
Gen County:	Los Angeles
TSD EPA ID:	AZC950823111
TSD County:	99
Waste Category:	Not reported
Disposal Method:	Landfill Or Surface Impoundment That Will Be Closed As Landfill(To Include On-Site Treatment And/Or Stabilization)
Tons:	0.4
Cat Decode:	Not reported
Method Decode:	Landfill Or Surface Impoundment That Will Be Closed As Landfill(To Include On-Site Treatment And/Or Stabilization)
Facility County:	Not reported

M158 **90009** **CA HIST UST** **U001563992**
East **801 PICO BLVD** **N/A**
< 1/8 **SANTA MONICA, CA 90405**
0.105 mi.
556 ft. **Site 20 of 21 in cluster M**

Relative:
Lower

Actual:
92 ft.

HIST UST:

File Number:	00026B97
URL:	http://geotracker.waterboards.ca.gov/ustpdfs/pdf/00026B97.pdf
Region:	STATE
Facility ID:	00000061684
Facility Type:	Gas Station
Other Type:	Not reported
Contact Name:	VUTHY,BUORN
Telephone:	2134506767
Owner Name:	CHEVRON U.S.A. INC.
Owner Address:	575 MARKET
Owner City,St,Zip:	SAN FRANCISCO, CA 94105
Total Tanks:	0004
Tank Num:	001
Container Num:	1
Year Installed:	1961
Tank Capacity:	00002000
Tank Used for:	PRODUCT
Type of Fuel:	Not reported
Container Construction Thickness:	0000170
Leak Detection:	Stock Inventor
Tank Num:	002
Container Num:	2
Year Installed:	1961
Tank Capacity:	00007000
Tank Used for:	PRODUCT
Type of Fuel:	Not reported
Container Construction Thickness:	0000250
Leak Detection:	Stock Inventor
Tank Num:	003
Container Num:	3
Year Installed:	1961
Tank Capacity:	00007500
Tank Used for:	PRODUCT
Type of Fuel:	Not reported
Container Construction Thickness:	0000250
Leak Detection:	Stock Inventor
Tank Num:	004
Container Num:	4
Year Installed:	1961
Tank Capacity:	00000550
Tank Used for:	WASTE
Type of Fuel:	Not reported
Container Construction Thickness:	0000100
Leak Detection:	Stock Inventor

Click here for Geo Tracker PDF:

M159 **LINCOLN PICO AUTOMOTIVE SERVICE** **EDR Hist Auto** **1009021736**
East **801 PICO BLVD** **N/A**
< 1/8 **SANTA MONICA, CA**
0.105 mi.
556 ft. **Site 21 of 21 in cluster M**

Relative:
Lower

Actual:
92 ft.

EDR Historical Auto Stations:

Name:	HILL H A
Year:	1928
Type:	GASOLINE AND OIL SERVICE STATIONS
Name:	WILSON J H
Year:	1933
Type:	GASOLINE AND OIL SERVICE STATIONS
Name:	WILSON J H
Year:	1933
Type:	GASOLINE AND OIL SERVICE STATIONS
Name:	WILSON & OLD IIELD
Year:	1940
Type:	GASOLINE AND OIL SERVICE STATIONS
Name:	LINCOLN PICO AUTOMOTIVE SERVICE
Year:	1954
Type:	GASOLINE STATIONS
Name:	LINCOLN PICO AUTOMOTIVE SERVICE
Year:	1954
Type:	GASOLINE STATIONS

J160 **RETAIL SHELL SERVICE STATION** **CA HAZNET** **S113177062**
North **1661 LINCOLN BLVD** **N/A**
< 1/8 **SANTA MONICA, CA 90404**
0.106 mi.
559 ft. **Site 4 of 7 in cluster J**

Relative:
Lower

Actual:
92 ft.

HAZNET:

envid:	S113177062
Year:	2003
GEPAID:	CAR000140707
Contact:	NORA CORTEZ/DATABASE ANALYST
Telephone:	2818742224
Mailing Name:	Not reported
Mailing Address:	12700 NORTHBOROUGH DR MFT 266
Mailing City,St,Zip:	HOUSTON, TX 770670000
Gen County:	Not reported
TSD EPA ID:	CAT080013352
TSD County:	Not reported
Waste Category:	Aqueous solution with total organic residues less than 10 percent
Disposal Method:	Recycler
Tons:	0.01
Cat Decode:	Aqueous solution with total organic residues less than 10 percent
Method Decode:	Recycler
Facility County:	Los Angeles

J161 **ELOY PEREZ** **CA HAZNET** **S112857399**
North **1661 LINCOLN BLVD.** **N/A**
< 1/8 **SANTA MONICA, CA 90404**
0.106 mi.
559 ft. **Site 5 of 7 in cluster J**

Relative:
Lower

Actual:
92 ft.

HAZNET:

envid:	S112857399
Year:	1993
GEPAID:	CAC000971848
Contact:	JOHN MAGANN
Telephone:	0000000000
Mailing Name:	Not reported
Mailing Address:	1661 LINCOLN BLVD.
Mailing City,St,Zip:	SANTA MONICA, CA 904040000
Gen County:	Not reported
TSD EPA ID:	CAT080010101
TSD County:	Not reported
Waste Category:	Waste oil and mixed oil
Disposal Method:	Transfer Station
Tons:	0.18759999999
Cat Decode:	Waste oil and mixed oil
Method Decode:	Transfer Station
Facility County:	Los Angeles

J162 **ARGO REALTY PROPERTY** **CA LUST** **S100229396**
North **1661 LINCOLN** **CA HIST CORTESE** **N/A**
< 1/8 **SANTA MONICA, CA 90404**
0.106 mi.
559 ft. **Site 6 of 7 in cluster J**

Relative:
Lower

Actual:
92 ft.

LUST:

Region:	STATE
Global Id:	T0603701383
Latitude:	34.0155039714522
Longitude:	-118.486321563091
Case Type:	LUST Cleanup Site
Status:	Open - Site Assessment
Status Date:	06/14/2004
Lead Agency:	LOS ANGELES RWQCB (REGION 4)
Case Worker:	JR
Local Agency:	SANTA MONICA, CITY OF
RB Case Number:	904040034
LOC Case Number:	Not reported
File Location:	Regional Board
Potential Media Affect:	Aquifer used for drinking water supply
Potential Contaminants of Concern:	Gasoline
Site History:	Not reported

Click here to access the California GeoTracker records for this facility:

Contact:

Global Id:	T0603701383
Contact Type:	Regional Board Caseworker
Contact Name:	JAMES RYAN
Organization Name:	LOS ANGELES RWQCB (REGION 4)
Address:	West 4th Street, Suite 200
City:	LOS ANGELES
Email:	jamesw.ryan@waterboards.ca.gov
Phone Number:	2135766711

ARGO REALTY PROPERTY (Continued) **S100229396**

Global Id: T0603701383
Contact Type: Local Agency Caseworker
Contact Name: MONICA HANLEY
Organization Name: SANTA MONICA, CITY OF
Address: 333 Olympic Drive - 2nd Floor
City: SANTA MONICA
Email: monica.hanley@smgov.net
Phone Number: Not reported

Status History:
Global Id: T0603701383
Status: Open - Case Begin Date
Status Date: 11/02/1987

Global Id: T0603701383
Status: Open - Site Assessment
Status Date: 05/26/1998

Global Id: T0603701383
Status: Open - Site Assessment
Status Date: 11/15/1999

Global Id: T0603701383
Status: Open - Site Assessment
Status Date: 02/01/2002

Global Id: T0603701383
Status: Open - Site Assessment
Status Date: 06/09/2004

Global Id: T0603701383
Status: Open - Site Assessment
Status Date: 06/14/2004

Global Id: T0603701383
Status: Open - Verification Monitoring
Status Date: 11/02/1987

Regulatory Activities:
Global Id: T0603701383
Action Type: RESPONSE
Date: 12/31/2015
Action: Soil and Water Investigation Report

Global Id: T0603701383
Action Type: RESPONSE
Date: 10/15/2014
Action: Monitoring Report - Semi-Annually

Global Id: T0603701383
Action Type: RESPONSE
Date: 05/15/2016
Action: Soil and Water Investigation Report

Global Id: T0603701383
Action Type: RESPONSE

ARGO REALTY PROPERTY (Continued) **S100229396**

Date: 10/15/2007
Action: Monitoring Report - Quarterly

Global Id: T0603701383
Action Type: RESPONSE
Date: 07/15/2015
Action: Monitoring Report - Semi-Annually

Global Id: T0603701383
Action Type: RESPONSE
Date: 07/15/2008
Action: Monitoring Report - Quarterly

Global Id: T0603701383
Action Type: RESPONSE
Date: 07/15/2009
Action: Monitoring Report - Semi-Annually

Global Id: T0603701383
Action Type: RESPONSE
Date: 10/15/2003
Action: Monitoring Report - Quarterly

Global Id: T0603701383
Action Type: RESPONSE
Date: 04/15/2006
Action: Monitoring Report - Quarterly

Global Id: T0603701383
Action Type: RESPONSE
Date: 01/15/2006
Action: Monitoring Report - Quarterly

Global Id: T0603701383
Action Type: ENFORCEMENT
Date: 03/19/2004
Action: Site Visit / Inspection / Sampling

Global Id: T0603701383
Action Type: RESPONSE
Date: 04/15/2004
Action: Monitoring Report - Quarterly

Global Id: T0603701383
Action Type: RESPONSE
Date: 04/15/2010
Action: Monitoring Report - Semi-Annually

Global Id: T0603701383
Action Type: RESPONSE
Date: 04/15/2011
Action: Monitoring Report - Semi-Annually

Global Id: T0603701383
Action Type: Other
Date: 11/02/1987
Action: Leak Reported

ARGO REALTY PROPERTY (Continued) **S100229396**

Global Id: T0603701383
Action Type: RESPONSE
Date: 10/15/2008
Action: Monitoring Report - Quarterly

Global Id: T0603701383
Action Type: RESPONSE
Date: 01/15/2009
Action: Monitoring Report - Quarterly

Global Id: T0603701383
Action Type: RESPONSE
Date: 01/15/2004
Action: Monitoring Report - Quarterly

Global Id: T0603701383
Action Type: RESPONSE
Date: 06/09/2004
Action: Soil and Water Investigation Workplan

Global Id: T0603701383
Action Type: ENFORCEMENT
Date: 12/17/2014
Action: Staff Letter

Global Id: T0603701383
Action Type: ENFORCEMENT
Date: 06/20/2014
Action: Staff Letter

Global Id: T0603701383
Action Type: RESPONSE
Date: 07/15/2006
Action: Monitoring Report - Quarterly

Global Id: T0603701383
Action Type: ENFORCEMENT
Date: 05/24/2004
Action: Staff Letter

Global Id: T0603701383
Action Type: ENFORCEMENT
Date: 10/19/2007
Action: Staff Letter

Global Id: T0603701383
Action Type: RESPONSE
Date: 10/04/2013
Action: Soil Vapor Intrusion Investigation Report

Global Id: T0603701383
Action Type: RESPONSE
Date: 01/15/2016
Action: Monitoring Report - Semi-Annually

Global Id: T0603701383
Action Type: RESPONSE

ARGO REALTY PROPERTY (Continued) **S100229396**

Date: 01/15/2007
Action: Monitoring Report - Quarterly

Global Id: T0603701383
Action Type: REMEDIATION
Date: 04/01/2004
Action: Free Product Removal

Global Id: T0603701383
Action Type: ENFORCEMENT
Date: 06/18/2004
Action: Staff Letter

Global Id: T0603701383
Action Type: RESPONSE
Date: 01/15/2014
Action: Monitoring Report - Semi-Annually

Global Id: T0603701383
Action Type: RESPONSE
Date: 10/01/2004
Action: Soil and Water Investigation Report

Global Id: T0603701383
Action Type: RESPONSE
Date: 10/15/2006
Action: Monitoring Report - Quarterly

Global Id: T0603701383
Action Type: ENFORCEMENT
Date: 08/28/2015
Action: Staff Letter

Global Id: T0603701383
Action Type: RESPONSE
Date: 07/15/2002
Action: Monitoring Report - Quarterly

Global Id: T0603701383
Action Type: RESPONSE
Date: 04/15/2002
Action: Monitoring Report - Quarterly

Global Id: T0603701383
Action Type: RESPONSE
Date: 10/18/2002
Action: Monitoring Report - Quarterly

Global Id: T0603701383
Action Type: ENFORCEMENT
Date: 06/15/2009
Action: Staff Letter

Global Id: T0603701383
Action Type: RESPONSE
Date: 10/15/2004
Action: Monitoring Report - Quarterly

ARGO REALTY PROPERTY (Continued) **S100229396**

Global Id: T0603701383
Action Type: RESPONSE
Date: 07/15/2004
Action: Monitoring Report - Quarterly

Global Id: T0603701383
Action Type: RESPONSE
Date: 04/15/2005
Action: Monitoring Report - Quarterly

Global Id: T0603701383
Action Type: RESPONSE
Date: 04/15/2003
Action: Monitoring Report - Quarterly

Global Id: T0603701383
Action Type: RESPONSE
Date: 01/15/2003
Action: Monitoring Report - Quarterly

Global Id: T0603701383
Action Type: RESPONSE
Date: 04/03/2008
Action: CAP/RAP - Feasibility Study Report

Global Id: T0603701383
Action Type: RESPONSE
Date: 07/15/2005
Action: Monitoring Report - Quarterly

Global Id: T0603701383
Action Type: RESPONSE
Date: 04/15/2008
Action: Monitoring Report - Quarterly

Global Id: T0603701383
Action Type: RESPONSE
Date: 10/01/2004
Action: Conceptual Site Model

Global Id: T0603701383
Action Type: RESPONSE
Date: 04/15/2007
Action: Monitoring Report - Quarterly

Global Id: T0603701383
Action Type: ENFORCEMENT
Date: 09/22/2003
Action: Staff Letter

Global Id: T0603701383
Action Type: ENFORCEMENT
Date: 05/28/2015
Action: Staff Letter

Global Id: T0603701383
Action Type: RESPONSE

ARGO REALTY PROPERTY (Continued) **S100229396**

Date: 04/03/2015
Action: Soil and Water Investigation Workplan - Regulator Responded

Global Id: T0603701383
Action Type: RESPONSE
Date: 02/26/2014
Action: Request for Closure - Regulator Responded

Global Id: T0603701383
Action Type: RESPONSE
Date: 07/15/2007
Action: Monitoring Report - Quarterly

Global Id: T0603701383
Action Type: ENFORCEMENT
Date: 04/06/2016
Action: Staff Letter

Global Id: T0603701383
Action Type: RESPONSE
Date: 07/15/2012
Action: Monitoring Report - Semi-Annually

Global Id: T0603701383
Action Type: RESPONSE
Date: 07/15/2003
Action: Monitoring Report - Quarterly

Global Id: T0603701383
Action Type: RESPONSE
Date: 12/31/2003
Action: Well Installation Report

Global Id: T0603701383
Action Type: RESPONSE
Date: 12/31/2002
Action: Soil and Water Investigation Report

Global Id: T0603701383
Action Type: ENFORCEMENT
Date: 10/04/2001
Action: Staff Letter

Global Id: T0603701383
Action Type: RESPONSE
Date: 10/15/2010
Action: Monitoring Report - Semi-Annually

Global Id: T0603701383
Action Type: ENFORCEMENT
Date: 12/23/2015
Action: Staff Letter

Global Id: T0603701383
Action Type: RESPONSE
Date: 01/15/2013
Action: Monitoring Report - Semi-Annually

ARGO REALTY PROPERTY (Continued) **S100229396**

Global Id: T0603701383
Action Type: RESPONSE
Date: 06/09/2009
Action: Soil and Water Investigation Workplan

Global Id: T0603701383
Action Type: RESPONSE
Date: 01/15/2015
Action: Monitoring Report - Semi-Annually

Global Id: T0603701383
Action Type: RESPONSE
Date: 04/15/2009
Action: Monitoring Report - Quarterly

Global Id: T0603701383
Action Type: RESPONSE
Date: 10/15/2005
Action: Monitoring Report - Quarterly

Global Id: T0603701383
Action Type: RESPONSE
Date: 01/15/2005
Action: Monitoring Report - Quarterly

Global Id: T0603701383
Action Type: RESPONSE
Date: 01/15/2008
Action: Monitoring Report - Quarterly

LUST REG 4:
Region: 4
Regional Board: 04
County: Los Angeles
Facility Id: 904040034
Status: Pollution Characterization
Substance: Gasoline
Substance Quantity: Not reported
Local Case No: Not reported
Case Type: Groundwater
Abatement Method Used at the Site: Not reported
Global ID: T0603701383
W Global ID: Not reported
Staff: JH
Local Agency: 19033
Cross Street: OLYMPIC
Enforcement Type: SEL
Date Leak Discovered: Not reported
Date Leak First Reported: 11/2/1987
Date Leak Record Entered: 4/22/1988
Date Confirmation Began: Not reported
Date Leak Stopped: Not reported
Date Case Last Changed on Database: 7/15/2002
Date the Case was Closed: Not reported
How Leak Discovered: Not reported
How Leak Stopped: Not reported

ARGO REALTY PROPERTY (Continued) **S100229396**

Cause of Leak:	Not reported
Leak Source:	Not reported
Operator:	Not reported
Water System:	Not reported
Well Name:	Not reported
Approx. Dist To Production Well (ft):	7341.6185844252174184826885074
Source of Cleanup Funding:	Not reported
Preliminary Site Assessment Workplan Submitted:	5/26/1998
Preliminary Site Assessment Began:	11/15/1999
Pollution Characterization Began:	6/14/2004
Remediation Plan Submitted:	Not reported
Remedial Action Underway:	Not reported
Post Remedial Action Monitoring Began:	11/2/1987
Enforcement Action Date:	1/10/2001
Historical Max MTBE Date:	11/6/2001
Hist Max MTBE Conc in Groundwater:	3
Hist Max MTBE Conc in Soil:	Not reported
Significant Interim Remedial Action Taken:	No
GW Qualifier:	=
Soil Qualifier:	Not reported
Organization:	Not reported
Owner Contact:	Not reported
Responsible Party:	JOE LENTINI
RP Address:	P.O. BOX 6249
Program:	LUST
Lat/Long:	34.0157841 / -1
Local Agency Staff:	UNK
Beneficial Use:	Not reported
Priority:	Not reported
Cleanup Fund Id:	Not reported
Suspended:	Not reported
Assigned Name:	Not reported
Summary:	8/23/00 2ND QTR GW MON RPT 2000; 8/31/00 OFF-SITE ASSESSMEN RPT; 10/15/00 3RD QTR GW MON RPT 2000; 1/15/01 4TH QTR GW MON RPT 2000; 4/15/01 1ST QTR GW MON RPT 2001

HIST CORTESE:

Region:	CORTESE
Facility County Code:	19
Reg By:	LTNKA
Reg Id:	904040034

J163 **RETAIL SHELL SERVICE STATION** **FINDS 1007737662**
North **1661 LINCOLN BLVD** **ECHO N/A**
< 1/8 **SANTA MONICA, CA 90404**
0.106 mi.
559 ft. **Site 7 of 7 in cluster J**

Relative:
Lower

Actual:
92 ft.

FINDS:

Registry ID: 110018970586

Environmental Interest/Information System
California Hazardous Waste Tracking System - Datamart (HWTS-DATAMART) provides California with information on hazardous waste shipments for generators, transporters, and treatment, storage, and disposal facilities.

RETAIL SHELL SERVICE STATION (Continued) **1007737662**

ECHO:
Envid: 1007737662
Registry ID: 110018970586
DFR URL: http://echo.epa.gov/detailed_facility_report?fid=110018970586

Q164 **VERIZON WIRELESS: OCEAN** **FINDS** **1016424095**
WNW **1640 5TH STREET, SUITE 108** **ECHO** **N/A**
< 1/8 **SANTA MONICA, CA 90402**
0.106 mi.
559 ft. **Site 1 of 3 in cluster Q**

Relative:
Lower

Actual:
73 ft.

FINDS:

Registry ID: 110055727496

Environmental Interest/Information System
STATE MASTER

ECHO:
Envid: 1016424095
Registry ID: 110055727496
DFR URL: http://echo.epa.gov/detailed_facility_report?fid=110055727496

R165 **GIBBS W E** **EDR Hist Auto** **1009017704**
North **1675 LINCOLN BLVD** **N/A**
< 1/8 **SANTA MONICA, CA**
0.108 mi.
570 ft. **Site 1 of 9 in cluster R**

Relative:
Lower

Actual:
91 ft.

EDR Historical Auto Stations:

Name: NELSON C R
Year: 1940
Type: GASOLINE AND OIL SERVICE STATIONS

Name: GIBBS W E
Year: 1948
Type: GASOLINE AND OIL SERVICE STATIONS

Name: GIBBS W E
Year: 1948
Type: GASOLINE AND OIL SERVICE STATIONS

Name: OLYMPIC ASSOCIATED SERVICE
Year: 1954
Type: GASOLINE STATIONS

Name: OLYMPIC ASSOCIATED SERVICE
Year: 1954
Type: GASOLINE STATIONS

P166 **MARTY WEISS** **CA HAZNET** **S113795437**
East **1907 LINCOLN BLVD # 1911** **N/A**
< 1/8 **SANTA MONICA, CA 90405**
0.110 mi.
583 ft. **Site 11 of 17 in cluster P**

Relative:
Lower

Actual:
91 ft.

HAZNET:

envid:	S113795437
Year:	2012
GEPAID:	CAC002714965
Contact:	MARTY WEISS
Telephone:	3108412203
Mailing Name:	Not reported
Mailing Address:	2227 GUTHRIE DR
Mailing City,St,Zip:	LOS ANGELES, CA 900341029
Gen County:	Los Angeles
TSD EPA ID:	CAD009007626
TSD County:	Los Angeles
Waste Category:	Not reported
Disposal Method:	Landfill Or Surface Impoundment That Will Be Closed As Landfill(To Include On-Site Treatment And/Or Stabilization)
Tons:	1.2
Cat Decode:	Not reported
Method Decode:	Landfill Or Surface Impoundment That Will Be Closed As Landfill(To Include On-Site Treatment And/Or Stabilization)
Facility County:	Los Angeles

R167 **EDR Hist Auto** **1015648994**
NNE **825 OLYMPIC BLVD** **N/A**
< 1/8 **SANTA MONICA, CA 90404**
0.116 mi.
611 ft. **Site 2 of 9 in cluster R**

Relative:
Lower

Actual:
91 ft.

EDR Historical Auto Stations:

Name:	PAULS TRANSMISSIONS
Year:	1999
Address:	825 OLYMPIC BLVD
Name:	PAULS TRANSMISSION
Year:	2002
Address:	825 OLYMPIC BLVD
Name:	PAULS TRANSMISSIONS
Year:	2003
Address:	825 OLYMPIC BLVD
Name:	PAULS TRANSMISSIONS
Year:	2006
Address:	825 OLYMPIC BLVD
Name:	405 AUTOMOTIVE INC
Year:	2008
Address:	825 OLYMPIC BLVD
Name:	PAULS TRANSMISSIONS
Year:	2011
Address:	825 OLYMPIC BLVD
Name:	405 AUTOMOTIVE INC
Year:	2012

(Continued) **1015648994**

Address: 825 OLYMPIC BLVD

R168 **PAUL'S TRANSIMISSION** **CA RGA LUST** **S114667632**
NNE **825 OLYMPIC BLVD** **N/A**
< 1/8 **SANTA MONICA, CA**
0.116 mi.
611 ft. **Site 3 of 9 in cluster R**

Relative:
Lower

Actual:
91 ft.

RGA LUST:

1996	PAUL'S TRANSIMISSION	825 OLYMPIC BLVD
1995	PAUL'S TRANSIMISSION	825 OLYMPIC BLVD
1994	PAUL'S TRANSIMISSION	825 OLYMPIC BLVD
1993	PAUL'S TRANSIMISSION	825 OLYMPIC BLVD

R169 **405 AUTOMOTIVE** **RCRA-SQG** **1000292130**
NNE **825 OLYMPIC BLVD** **CA LUST** **CAD982468316**
< 1/8 **SANTA MONICA, CA 90404** **CA SWEEPS UST**
0.116 mi. **CA HIST UST**
611 ft. **Site 4 of 9 in cluster R** **CA FID UST**
FINDS

Relative: **CA HAZNET**
Lower **ECHO**

Actual:
91 ft.

RCRA-SQG:

Date form received by agency:	09/01/1996
Facility name:	PAULS TRANSMISSION SERVICES
Facility address:	825 OLYMPIC BLVD SANTA MONICA, CA 90404
EPA ID:	CAD982468316
Contact:	Not reported
Contact address:	Not reported Not reported
Contact country:	US
Contact telephone:	Not reported
Contact email:	Not reported
EPA Region:	09
Classification:	Small Small Quantity Generator
Description:	Handler: generates more than 100 and less than 1000 kg of hazardous waste during any calendar month and accumulates less than 6000 kg of hazardous waste at any time; or generates 100 kg or less of hazardous waste during any calendar month, and accumulates more than 1000 kg of hazardous waste at any time

Owner/Operator Summary:

Owner/operator name:	V & M & D GRIFFITTS
Owner/operator address:	NOT REQUIRED NOT REQUIRED, ME 99999
Owner/operator country:	Not reported
Owner/operator telephone:	(415) 555-1212
Legal status:	Private
Owner/Operator Type:	Owner
Owner/Op start date:	Not reported
Owner/Op end date:	Not reported
Owner/operator name:	NOT REQUIRED
Owner/operator address:	NOT REQUIRED

405 AUTOMOTIVE (Continued) **1000292130**

NOT REQUIRED, ME 99999
Owner/operator country: Not reported
Owner/operator telephone: (415) 555-1212
Legal status: Private
Owner/Operator Type: Operator
Owner/Op start date: Not reported
Owner/Op end date: Not reported

Handler Activities Summary:
U.S. importer of hazardous waste: No
Mixed waste (haz. and radioactive): No
Recycler of hazardous waste: No
Transporter of hazardous waste: No
Treater, storer or disposer of HW: No
Underground injection activity: No
On-site burner exemption: No
Furnace exemption: No
Used oil fuel burner: No
Used oil processor: No
User oil refiner: No
Used oil fuel marketer to burner: No
Used oil Specification marketer: No
Used oil transfer facility: No
Used oil transporter: No

Historical Generators:
Date form received by agency: 10/24/1988
Site name: PAULS TRANSMISSION SERVICES
Classification: Large Quantity Generator

Violation Status: No violations found

LUST:
Region: STATE
Global Id: T0603701400
Latitude: 34.015823
Longitude: -118.485772
Case Type: LUST Cleanup Site
Status: Completed - Case Closed
Status Date: 06/16/1992
Lead Agency: SANTA MONICA, CITY OF
Case Worker: Not reported
Local Agency: Not reported
RB Case Number: 904040198
LOC Case Number: Not reported
File Location: Not reported
Potential Media Affect: Soil
Potential Contaminants of Concern: Waste Oil / Motor / Hydraulic / Lubricating
Site History: Not reported

Click here to access the California GeoTracker records for this facility:

Contact:
Global Id: T0603701400
Contact Type: Regional Board Caseworker
Contact Name: YUE RONG
Organization Name: LOS ANGELES RWQCB (REGION 4)

405 AUTOMOTIVE (Continued) **1000292130**

Address: 320 W. 4TH ST., SUITE 200
City: Los Angeles
Email: yrong@waterboards.ca.gov
Phone Number: Not reported

Status History:
Global Id: T0603701400
Status: Completed - Case Closed
Status Date: 06/16/1992

Global Id: T0603701400
Status: Open - Case Begin Date
Status Date: 06/18/1990

Regulatory Activities:
Global Id: T0603701400
Action Type: Other
Date: 06/18/1990
Action: Leak Discovery

Global Id: T0603701400
Action Type: Other
Date: 11/14/1990
Action: Leak Reported

LUST REG 4:
Region: 4
Regional Board: 04
County: Los Angeles
Facility Id: 904040198
Status: Case Closed
Substance: Transmission Fluid
Substance Quantity: Not reported
Local Case No: Not reported
Case Type: Soil
Abatement Method Used at the Site: Not reported
Global ID: T0603701400
W Global ID: Not reported
Staff: UNK
Local Agency: 19033
Cross Street: LINCOLN BLVD
Enforcement Type: Not reported
Date Leak Discovered: 6/18/1990
Date Leak First Reported: 11/14/1990
Date Leak Record Entered: 7/20/1993
Date Confirmation Began: Not reported
Date Leak Stopped: Not reported
Date Case Last Changed on Database: 7/20/1993
Date the Case was Closed: 6/16/1992
How Leak Discovered: Tank Closure
How Leak Stopped: Not reported
Cause of Leak: Corrosion
Leak Source: UNK
Operator: MIKE GRIFFITTS
Water System: Not reported

405 AUTOMOTIVE (Continued) **1000292130**

Well Name: Not reported
Approx. Dist To Production Well (ft): 7245.027117954617770779904080 3
Source of Cleanup Funding: UNK
Preliminary Site Assessment Workplan Submitted: Not reported
Preliminary Site Assessment Began: Not reported
Pollution Characterization Began: Not reported
Remediation Plan Submitted: Not reported
Remedial Action Underway: Not reported
Post Remedial Action Monitoring Began: Not reported
Enforcement Action Date: Not reported
Historical Max MTBE Date: Not reported
Hist Max MTBE Conc in Groundwater: Not reported
Hist Max MTBE Conc in Soil: Not reported
Significant Interim Remedial Action Taken: Not reported
GW Qualifier: Not reported
Soil Qualifier: Not reported
Organization: Not reported
Owner Contact: Not reported
Responsible Party: PAUL'S TRANSMISSION
RP Address: 11526 W. WASHINGTON BLVD., LOS ANGELES, CA 90066
Program: LUST
Lat/Long: 34.0153811 / -1
Local Agency Staff: UNK
Beneficial Use: Not reported
Priority: Not reported
Cleanup Fund Id: Not reported
Suspended: Not reported
Assigned Name: Not reported
Summary: Not reported

SWEEPS UST:
Status: Active
Comp Number: 29622
Number: 9
Board Of Equalization: 44-010570
Referral Date: 07-01-85
Action Date: Not reported
Created Date: 02-29-88
Owner Tank Id: 1
SWRCB Tank Id: 19-033-029622-000001
Tank Status: A
Capacity: 550
Active Date: 01-12-90
Tank Use: UNKNOWN
STG: W
Content: Not reported
Number Of Tanks: 1

HIST UST:
File Number: 00026DB1
URL: http://geotracker.waterboards.ca.gov/ustpdfs/pdf/00026DB1.pdf
Region: STATE
Facility ID: 00000029622
Facility Type: Other
Other Type: TRANSMISSION SHOP
Contact Name: HENRY MANGUS

405 AUTOMOTIVE (Continued) **1000292130**

Telephone: 2134506873
Owner Name: HENRY & ALICE MANGUS FAMILY TR
Owner Address: 22606 ERIEL AVENUE,
Owner City,St,Zip: TORRANCE, CA 90505
Total Tanks: 0002

Tank Num: 001
Container Num: 1
Year Installed: 1977
Tank Capacity: 00000500
Tank Used for: WASTE
Type of Fuel: Not reported
Container Construction Thickness: Not reported
Leak Detection: None

Tank Num: 002
Container Num: 2
Year Installed: 1977
Tank Capacity: 00000000
Tank Used for: WASTE
Type of Fuel: Not reported
Container Construction Thickness: Not reported
Leak Detection: None

Click here for Geo Tracker PDF:

CA FID UST:
Facility ID: 19028843
Regulated By: UTNKA
Regulated ID: 00029622
Cortese Code: Not reported
SIC Code: Not reported
Facility Phone: 2134506873
Mail To: Not reported
Mailing Address: 825 OLYMPIC BLVD
Mailing Address 2: Not reported
Mailing City,St,Zip: SANTA MONICA 90404
Contact: Not reported
Contact Phone: Not reported
DUNs Number: Not reported
NPDES Number: Not reported
EPA ID: Not reported
Comments: Not reported
Status: Active

FINDS:

Registry ID: 110055800361

Environmental Interest/Information System
STATE MASTER

Registry ID: 110002818942

Environmental Interest/Information System
California Hazardous Waste Tracking System - Datamart (HWTS-DATAMART)

405 AUTOMOTIVE (Continued) **1000292130**

provides California with information on hazardous waste shipments for generators, transporters, and treatment, storage, and disposal facilities.

RCRAInfo is a national information system that supports the Resource Conservation and Recovery Act (RCRA) program through the tracking of events and activities related to facilities that generate, transport, and treat, store, or dispose of hazardous waste. RCRAInfo allows RCRA program staff to track the notification, permit, compliance, and corrective action activities required under RCRA.

HAZNET:

envid:	1000292130
Year:	2007
GEPAID:	CAD982468316
Contact:	VANCE GRIFFITTS
Telephone:	3103910533
Mailing Name:	Not reported
Mailing Address:	11526 W WASHINGTON BLVD
Mailing City,St,Zip:	LOS ANGELES, CA 900660000
Gen County:	Not reported
TSD EPA ID:	CAT080013352
TSD County:	Not reported
Waste Category:	Oil/water separation sludge
Disposal Method:	Other Recovery Of Reclamation For Reuse Including Acid Regeneration, Organics Recovery Ect
Tons:	3.12
Cat Decode:	Oil/water separation sludge
Method Decode:	Other Recovery Of Reclamation For Reuse Including Acid Regeneration, Organics Recovery Ect
Facility County:	Los Angeles

envid:	1000292130
Year:	2005
GEPAID:	CAD982468316
Contact:	VANCE GRIFFITS
Telephone:	3104506873
Mailing Name:	Not reported
Mailing Address:	825 OLYMPIC BLVD
Mailing City,St,Zip:	SANTA MONICA, CA 904040000
Gen County:	Not reported
TSD EPA ID:	CAT080013352
TSD County:	Not reported
Waste Category:	Oil/water separation sludge
Disposal Method:	Recycler
Tons:	3.66
Cat Decode:	Oil/water separation sludge
Method Decode:	Recycler
Facility County:	Los Angeles

envid:	1000292130
Year:	2004
GEPAID:	CAD982468316
Contact:	VANCE GRIFFITS
Telephone:	3104506873
Mailing Name:	Not reported

405 AUTOMOTIVE (Continued) **1000292130**

Mailing Address: 825 OLYMPIC BLVD
Mailing City,St,Zip: SANTA MONICA, CA 904040000
Gen County: Not reported
TSD EPA ID: CAT080013352
TSD County: Not reported
Waste Category: Oil/water separation sludge
Disposal Method: Recycler
Tons: 0.39
Cat Decode: Oil/water separation sludge
Method Decode: Recycler
Facility County: Los Angeles

envid: 1000292130
Year: 2004
GEPAID: CAD982468316
Contact: VANCE GRIFFITS
Telephone: 3104506873
Mailing Name: Not reported
Mailing Address: 825 OLYMPIC BLVD
Mailing City,St,Zip: SANTA MONICA, CA 904040000
Gen County: Not reported
TSD EPA ID: CAD093459485
TSD County: Not reported
Waste Category: Unspecified oil-containing waste
Disposal Method: Transfer Station
Tons: 0.06
Cat Decode: Unspecified oil-containing waste
Method Decode: Transfer Station
Facility County: Los Angeles

envid: 1000292130
Year: 2003
GEPAID: CAD982468316
Contact: VANCE GRIFFITS
Telephone: 3104506873
Mailing Name: Not reported
Mailing Address: 825 OLYMPIC BLVD
Mailing City,St,Zip: SANTA MONICA, CA 904040000
Gen County: Not reported
TSD EPA ID: CAT080013352
TSD County: Not reported
Waste Category: Oil/water separation sludge
Disposal Method: Recycler
Tons: 3.48
Cat Decode: Oil/water separation sludge
Method Decode: Recycler
Facility County: Los Angeles

Click this hyperlink while viewing on your computer to access
3 additional CA_HAZNET: record(s) in the EDR Site Report.

ECHO:
Envid: 1000292130
Registry ID: 110002818942
DFR URL: http://echo.epa.gov/detailed_facility_report?fid=110002818942

Envid: 1000292130

405 AUTOMOTIVE (Continued) **1000292130**

Registry ID: 110055800361
DFR URL: http://echo.epa.gov/detailed_facility_report?fid=110055800361

R170 **252 MPH REPAIR INC DBA 405 AUTO** **CA HAZNET** **S113800882**
NNE **825 OLYMPIC BLVD** **N/A**
< 1/8 **SANTA MONICA, CA 90404**
0.116 mi.
611 ft. **Site 5 of 9 in cluster R**

Relative:
Lower

Actual:
91 ft.

HAZNET:

envid:	S113800882
Year:	2014
GEPAID:	CAL000370511
Contact:	KAMIL CZARNECKI
Telephone:	3104052886
Mailing Name:	Not reported
Mailing Address:	825 OLYMPIC BLVD
Mailing City,St,Zip:	SANTA MONICA, CA 904043713
Gen County:	Los Angeles
TSD EPA ID:	CAD099452708
TSD County:	Los Angeles
Waste Category:	Aqueous solution with total organic residues 10 percent or more
Disposal Method:	Other Recovery Of Reclamation For Reuse Including Acid Regeneration, Organics Recovery Ect
Tons:	1.0842
Cat Decode:	Aqueous solution with total organic residues 10 percent or more
Method Decode:	Other Recovery Of Reclamation For Reuse Including Acid Regeneration, Organics Recovery Ect
Facility County:	Los Angeles

envid:	S113800882
Year:	2013
GEPAID:	CAL000370511
Contact:	Kamil Czarnecki
Telephone:	3103140311
Mailing Name:	Not reported
Mailing Address:	825 OLYMPIC BLVD
Mailing City,St,Zip:	SANTA MONICA, CA 904043713
Gen County:	Los Angeles
TSD EPA ID:	CAD099452708
TSD County:	Los Angeles
Waste Category:	Not reported
Disposal Method:	Other Recovery Of Reclamation For Reuse Including Acid Regeneration, Organics Recovery Ect
Tons:	0.85485
Cat Decode:	Not reported
Method Decode:	Other Recovery Of Reclamation For Reuse Including Acid Regeneration, Organics Recovery Ect
Facility County:	Not reported

envid:	S113800882
Year:	2012
GEPAID:	CAL000370511
Contact:	KAMIL CZARNECKI/PRES
Telephone:	3103140311
Mailing Name:	Not reported
Mailing Address:	825 OLYMPIC BLVD
Mailing City,St,Zip:	SANTA MONICA, CA 904040000

252 MPH REPAIR INC DBA 405 AUTO (Continued) **S113800882**

Gen County:	Los Angeles
TSD EPA ID:	CAD099452708
TSD County:	Los Angeles
Waste Category:	Not reported
Disposal Method:	Other Recovery Of Reclamation For Reuse Including Acid Regeneration, Organics Recovery Ect
Tons:	0.4587
Cat Decode:	Not reported
Method Decode:	Other Recovery Of Reclamation For Reuse Including Acid Regeneration, Organics Recovery Ect
Facility County:	Los Angeles

R171 **PAUL'S TRANSMISSION** **CA RGA LUST** **S114667637**
NNE **825 OLYMPIC BLVD** **N/A**
< 1/8 **SANTA MONICA, CA**
0.116 mi.
611 ft. **Site 6 of 9 in cluster R**

Relative:
Lower

Actual:
91 ft.

RGA LUST:

2012	PAUL'S TRANSMISSION	825 OLYMPIC BLVD
2011	PAUL'S TRANSMISSION	825 OLYMPIC BLVD
2010	PAUL'S TRANSMISSION	825 OLYMPIC BLVD
2009	PAUL'S TRANSMISSION	825 OLYMPIC BLVD
2008	PAUL'S TRANSMISSION	825 OLYMPIC BLVD
2007	PAUL'S TRANSMISSION	825 OLYMPIC BLVD
2006	PAUL'S TRANSMISSION	825 OLYMPIC BLVD
2005	PAUL'S TRANSMISSION	825 OLYMPIC BLVD
2003	PAUL'S TRANSMISSION	825 OLYMPIC BLVD
2002	PAUL'S TRANSMISSION	825 OLYMPIC BLVD
2001	PAUL'S TRANSMISSION	825 OLYMPIC BLVD
2000	PAUL'S TRANSMISSION	825 OLYMPIC BLVD
1998	PAUL'S TRANSMISSION	825 OLYMPIC BLVD
1997	PAUL'S TRANSMISSION	825 OLYMPIC BLVD

---

172 **GOLDEN EAGLE SERVICE STATIONS** **EDR Hist Auto** **1009022045**
NE **830 OLYMPIC BLVD** **N/A**
< 1/8 **SANTA MONICA, CA**
0.118 mi.
623 ft.

Relative:
Lower

Actual:
83 ft.

EDR Historical Auto Stations:

Name:	GOLDEN EAGLE SERVICE STATIONS
Year:	1954
Type:	GASOLINE STATIONS

Name:	GOLDEN EAGLE SERVICE STATIONS
Year:	1954
Type:	GASOLINE STATIONS

R173 **BAY CITIES** **CA HIST UST** **U001563949**
North **1660 LINCOLN BLVD** **N/A**
< 1/8 **SANTA MONICA, CA 90404**
0.119 mi.
627 ft. **Site 7 of 9 in cluster R**

Relative:
Lower

Actual:
90 ft.

HIST UST:

File Number:	00026B1C
URL:	http://geotracker.waterboards.ca.gov/ustpdfs/pdf/00026B1C.pdf
Region:	STATE
Facility ID:	00000064408
Facility Type:	Other
Other Type:	MACHINE SHOP
Contact Name:	PHIL HIMMELSTEIN
Telephone:	2134507161
Owner Name:	CHARLES FOND
Owner Address:	101 OCEAN AVE.
Owner City,St,Zip:	SANTA MONICA, CA 90402
Total Tanks:	0001
Tank Num:	001
Container Num:	1
Year Installed:	Not reported
Tank Capacity:	00000000
Tank Used for:	WASTE
Type of Fuel:	06
Container Construction Thickness:	Not reported
Leak Detection:	None

Click here for Geo Tracker PDF:

S174 **EDR Hist Cleaner** **1015013696**
SSE **2019 5TH ST** **N/A**
< 1/8 **SANTA MONICA, CA 90405**
0.119 mi.
627 ft. **Site 1 of 3 in cluster S**

Relative:
Lower

Actual:
78 ft.

EDR Historical Cleaners:

Name:	LEE ANNES CLEANING SERVICE
Year:	2006
Address:	2019 5TH ST

P175 **LINCOLN-PICO PARTNERSHIP** **CA RGA LUST** **S114644180**
East **1911 LINCOLN BLVD.** **N/A**
< 1/8 **SANTA MONICA, CA**
0.120 mi.
631 ft. **Site 12 of 17 in cluster P**

Relative:
Lower

Actual:
90 ft.

RGA LUST:

2012	LINCOLN-PICO PARTNERSHIP	1911 LINCOLN BLVD.
2011	LINCOLN-PICO PARTNERSHIP	1911 LINCOLN BLVD.

P176 **LINCOLN-PICO PARTNERSHIP** **CA LUST** **S111121278**
East **1911 LINCOLN BLVD.** **N/A**
< 1/8 **SANTA MONICA, CA 90405**
0.120 mi.
631 ft. **Site 13 of 17 in cluster P**

Relative:
Lower

Actual:
90 ft.

LUST:

Region:	STATE
Global Id:	T10000003145
Latitude:	34.012059
Longitude:	-118.482258
Case Type:	LUST Cleanup Site
Status:	Completed - Case Closed
Status Date:	12/18/2012
Lead Agency:	SANTA MONICA, CITY OF
Case Worker:	MH
Local Agency:	SANTA MONICA, CITY OF
RB Case Number:	Not reported
LOC Case Number:	Not reported
File Location:	Not reported
Potential Media Affect:	Soil
Potential Contaminants of Concern:	Not reported
Site History:	Not reported

Click here to access the California GeoTracker records for this facility:

Contact:

Global Id:	T10000003145
Contact Type:	Local Agency Caseworker
Contact Name:	MONICA HANLEY
Organization Name:	SANTA MONICA, CITY OF
Address:	333 Olympic Drive - 2nd Floor
City:	SANTA MONICA
Email:	monica.hanley@smgov.net
Phone Number:	Not reported

Status History:

Global Id:	T10000003145
Status:	Completed - Case Closed
Status Date:	07/14/2011
Global Id:	T10000003145
Status:	Completed - Case Closed
Status Date:	12/18/2012
Global Id:	T10000003145
Status:	Open - Case Begin Date
Status Date:	06/02/2008
Global Id:	T10000003145
Status:	Open - Site Assessment
Status Date:	07/14/2011

Regulatory Activities:

Global Id:	T10000003145
Action Type:	Other
Date:	06/02/2008
Action:	Leak Discovery

LINCOLN-PICO PARTNERSHIP (Continued) **S111121278**

Global Id: T10000003145
Action Type: Other
Date: 06/21/2011
Action: Leak Reported

R177 **ARGO REALTY PROPERTY** **CA RGA LUST** **S114577785**
North **1661 LINCOLN BLVD** **N/A**
< 1/8 **SANTA MONICA, CA**
0.124 mi.
654 ft. **Site 8 of 9 in cluster R**

Relative:
Lower

Actual:
91 ft.

RGA LUST:

2012	ARGO REALTY PROPERTY	1661 LINCOLN BLVD
2011	ARGO REALTY PROPERTY	1661 LINCOLN BLVD
2010	ARGO REALTY PROPERTY	1661 LINCOLN BLVD
2009	ARGO REALTY PROPERTY	1661 LINCOLN BLVD
2008	ARGO REALTY PROPERTY	1661 LINCOLN BLVD
2007	ARGO REALTY PROPERTY	1661 LINCOLN BLVD
2006	ARGO REALTY PROPERTY	1661 LINCOLN BLVD
2005	ARGO REALTY PROPERTY	1661 LINCOLN BLVD
2003	ARGO REALTY PROPERTY	1661 LINCOLN BLVD
2002	ARGO REALTY PROPERTY	1661 LINCOLN BLVD
2001	ARGO REALTY PROPERTY	1661 LINCOLN BLVD
2000	ARGO REALTY PROPERTY	1661 LINCOLN BLVD
1998	ARGO REALTY PROPERTY	1661 LINCOLN BLVD
1997	ARGO REALTY PROPERTY	1661 LINCOLN BLVD
1996	ARGO REALTY PROPERTY	1661 LINCOLN BLVD
1995	ARGO REALTY PROPERTY	1661 LINCOLN BLVD
1994	ARGO REALTY PROPERTY	1661 LINCOLN BLVD
1993	ARGO REALTY PROPERTY	1661 LINCOLN BLVD

R178 **PREMIER 1 HOUR PHOTO** **CA HAZNET** **S113166729**
North **1659 LINCOLN BLVD** **N/A**
1/8-1/4 **SANTA MONICA, CA 90404**
0.126 mi.
667 ft. **Site 9 of 9 in cluster R**

Relative:
Lower

Actual:
91 ft.

HAZNET:

envid: S113166729
Year: 1996
GEPAID: CAL921685192
Contact: PREMIER TECH INC
Telephone: 3104504266
Mailing Name: Not reported
Mailing Address: 1659 LINCOLN BLVD
Mailing City,St,Zip: SANTA MONICA, CA 904043711
Gen County: Not reported
TSD EPA ID: CAD108040858
TSD County: Not reported
Waste Category: Photochemicals/photoprocessing waste
Disposal Method: Recycler
Tons: .7792
Cat Decode: Photochemicals/photoprocessing waste
Method Decode: Recycler
Facility County: Los Angeles

PREMIER 1 HOUR PHOTO (Continued) **S113166729**

envid: S113166729
Year: 1995
GEPAID: CAL921685192
Contact: PREMIER TECH INC
Telephone: 3104504266
Mailing Name: Not reported
Mailing Address: 1659 LINCOLN BLVD
Mailing City,St,Zip: SANTA MONICA, CA 904043711
Gen County: Not reported
TSD EPA ID: CAD108040858
TSD County: Not reported
Waste Category: Photochemicals/photoprocessing waste
Disposal Method: Recycler
Tons: .5834
Cat Decode: Photochemicals/photoprocessing waste
Method Decode: Recycler
Facility County: Los Angeles

envid: S113166729
Year: 1994
GEPAID: CAL921685192
Contact: PREMIER TECH INC
Telephone: 3104504266
Mailing Name: Not reported
Mailing Address: 1659 LINCOLN BLVD
Mailing City,St,Zip: SANTA MONICA, CA 904043711
Gen County: Not reported
TSD EPA ID: CAD108040858
TSD County: Not reported
Waste Category: Photochemicals/photoprocessing waste
Disposal Method: Not reported
Tons: .0625
Cat Decode: Photochemicals/photoprocessing waste
Method Decode: Not reported
Facility County: Los Angeles

envid: S113166729
Year: 1994
GEPAID: CAL921685192
Contact: PREMIER TECH INC
Telephone: 3104504266
Mailing Name: Not reported
Mailing Address: 1659 LINCOLN BLVD
Mailing City,St,Zip: SANTA MONICA, CA 904043711
Gen County: Not reported
TSD EPA ID: CAD108040858
TSD County: Not reported
Waste Category: Photochemicals/photoprocessing waste
Disposal Method: Not reported
Tons: .1250
Cat Decode: Photochemicals/photoprocessing waste
Method Decode: Not reported
Facility County: Los Angeles

envid: S113166729
Year: 1994
GEPAID: CAL921685192

PREMIER 1 HOUR PHOTO (Continued) **S113166729**

Contact:	PREMIER TECH INC
Telephone:	3104504266
Mailing Name:	Not reported
Mailing Address:	1659 LINCOLN BLVD
Mailing City,St,Zip:	SANTA MONICA, CA 904043711
Gen County:	Not reported
TSD EPA ID:	CAD108040858
TSD County:	Not reported
Waste Category:	Photochemicals/photoprocessing waste
Disposal Method:	Recycler
Tons:	.3125
Cat Decode:	Photochemicals/photoprocessing waste
Method Decode:	Recycler
Facility County:	Los Angeles

Click this hyperlink while viewing on your computer to access
2 additional CA_HAZNET: record(s) in the EDR Site Report.

P179 **BLUE BIRD LAUNDRY** **EDR Hist Cleaner** **1009143880**
East **814 PICO BLVD** **N/A**
1/8-1/4 **SANTA MONICA, CA**
0.127 mi.
668 ft. **Site 14 of 17 in cluster P**

Relative:
Lower

Actual:
91 ft.

EDR Historical Cleaners:

Name:	BLUE BIRD LAUNDRY
Year:	1933
Type:	LAUNDRIES STEAM
Name:	BLUE BIRD LAUNDRY
Year:	1933
Type:	LAUNDRIES STEAM

---

180 **CA CHMIRS** **S118738520**
SE **627 GRANT STREET** **N/A**
1/8-1/4 **SANTA MONICA, CA 90405**
0.127 mi.
671 ft.

Relative:
Lower

Actual:
96 ft.

CHMIRS:

OES Incident Number:	16-2065
OES notification:	04/05/2016
OES Date:	Not reported
OES Time:	Not reported
Date Completed:	**Not reported**
Property Use:	Not reported
Agency Id Number:	Not reported
Agency Incident Number:	Not reported
Time Notified:	Not reported
Time Completed:	Not reported
Surrounding Area:	Not reported
Estimated Temperature:	Not reported
Property Management:	Not reported
More Than Two Substances Involved?:	Not reported
Resp Agncy Personel # Of Decontaminated:	Not reported
Responding Agency Personel # Of Injuries:	Not reported

(Continued) **S118738520**

Responding Agency Personel # Of Fatalities:	Not reported
Others Number Of Decontaminated:	Not reported
Others Number Of Injuries:	Not reported
Others Number Of Fatalities:	Not reported
Vehicle Make/year:	Not reported
Vehicle License Number:	Not reported
Vehicle State:	Not reported
Vehicle Id Number:	Not reported
CA DOT PUC/ICC Number:	Not reported
Company Name:	Not reported
Reporting Officer Name/ID:	Not reported
Report Date:	Not reported
Facility Telephone:	Not reported
Waterway Involved:	Yes
Waterway:	Storm Drain
Spill Site:	Residence
Cleanup By:	Reporting Party
Containment:	Not reported
What Happened:	Not reported
Type:	Not reported
Measure:	Not reported
Other:	Not reported
Type:	SEWAGE
Measure:	Gal(s)
Other:	Not reported
Date/Time:	1400
Year:	2016
Agency:	City of Santa Monica Waste Water Resources
Incident Date:	04/04/2016
Admin Agency:	City of Santa Monica
Amount:	Not reported
Contained:	Yes
Site Type:	Storm Drain
E Date:	Not reported
Substance:	Sewage
Quantity Released:	1,200
Unknown:	Not reported
Substance #2:	Not reported
Substance #3:	Not reported
Evacuations:	Not reported
Number of Injuries:	Not reported
Number of Fatalities:	Not reported
#1 Pipeline:	No
#2 Pipeline:	No
#3 Pipeline:	No
#1 Vessel >= 300 Tons:	No
#2 Vessel >= 300 Tons:	No
#3 Vessel >= 300 Tons:	No
Evacs:	No
Injuries:	No
Fatals:	No
Comments:	Not reported
Description:	Caller stated that they have a release of 1,200 Gal(s) of sewage due to a blockage in a private lateral which caused the release to impact a storm drain which leads right back to the sewage system, release is secured and is no longer

(Continued) **S118738520**

releasing, cleanup is complete and blockage is cleared.

P181 **SHERWIN WILLIAMS #8600** **CA HAZNET** **S113799532**
East **816 PICO BLVD** **N/A**
1/8-1/4 **SANTA MONICA, CA 90405**
0.129 mi.
682 ft. **Site 15 of 17 in cluster P**

Relative:
Lower

Actual:
91 ft.

HAZNET:

envid:	S113799532
Year:	2014
GEPAID:	CAL000363852
Contact:	SHAY ROSEMAN
Telephone:	2165661710
Mailing Name:	Not reported
Mailing Address:	101 W PROSPECT AVE
Mailing City,St,Zip:	CLEVELAND, OH 441151027
Gen County:	Los Angeles
TSD EPA ID:	CAD008364432
TSD County:	Los Angeles
Waste Category:	Off-specification, aged or surplus inorganics
Disposal Method:	Storage, Bulking, And/Or Transfer Off Site--No Treatment/Reovery (H010-H129) Or (H131-H135)
Tons:	0.1145
Cat Decode:	Off-specification, aged or surplus inorganics
Method Decode:	Storage, Bulking, And/Or Transfer Off Site--No Treatment/Reovery (H010-H129) Or (H131-H135)
Facility County:	Los Angeles

envid:	S113799532
Year:	2014
GEPAID:	CAL000363852
Contact:	SHAY ROSEMAN
Telephone:	2165661710
Mailing Name:	Not reported
Mailing Address:	101 W PROSPECT AVE
Mailing City,St,Zip:	CLEVELAND, OH 441151027
Gen County:	Los Angeles
TSD EPA ID:	CAD008364432
TSD County:	Los Angeles
Waste Category:	Unspecified solvent mixture
Disposal Method:	Fuel Blending Prior To Energy Recovery At Another Site
Tons:	0.0745
Cat Decode:	Unspecified solvent mixture
Method Decode:	Fuel Blending Prior To Energy Recovery At Another Site
Facility County:	Los Angeles

envid:	S113799532
Year:	2014
GEPAID:	CAL000363852
Contact:	SHAY ROSEMAN
Telephone:	2165661710
Mailing Name:	Not reported
Mailing Address:	101 W PROSPECT AVE
Mailing City,St,Zip:	CLEVELAND, OH 441151027
Gen County:	Los Angeles
TSD EPA ID:	CAD008364432

SHERWIN WILLIAMS #8600 (Continued) **S113799532**

TSD County:	Los Angeles
Waste Category:	Latex waste
Disposal Method:	Storage, Bulking, And/Or Transfer Off Site--No Treatment/Reovery (H010-H129) Or (H131-H135)
Tons:	0.622
Cat Decode:	Latex waste
Method Decode:	Storage, Bulking, And/Or Transfer Off Site--No Treatment/Reovery (H010-H129) Or (H131-H135)
Facility County:	Los Angeles

envid:	S113799532
Year:	2013
GEPAID:	CAL000363852
Contact:	Shay Roseman
Telephone:	2165661710
Mailing Name:	Not reported
Mailing Address:	101 W PROSPECT AVE
Mailing City,St,Zip:	CLEVELAND, OH 441151027
Gen County:	Los Angeles
TSD EPA ID:	CAD008364432
TSD County:	Los Angeles
Waste Category:	Not reported
Disposal Method:	Storage, Bulking, And/Or Transfer Off Site--No Treatment/Reovery (H010-H129) Or (H131-H135)
Tons:	0.2305
Cat Decode:	Not reported
Method Decode:	Storage, Bulking, And/Or Transfer Off Site--No Treatment/Reovery (H010-H129) Or (H131-H135)
Facility County:	Not reported

envid:	S113799532
Year:	2013
GEPAID:	CAL000363852
Contact:	Shay Roseman
Telephone:	2165661710
Mailing Name:	Not reported
Mailing Address:	101 W PROSPECT AVE
Mailing City,St,Zip:	CLEVELAND, OH 441151027
Gen County:	Los Angeles
TSD EPA ID:	CAD008364432
TSD County:	Los Angeles
Waste Category:	Not reported
Disposal Method:	Storage, Bulking, And/Or Transfer Off Site--No Treatment/Reovery (H010-H129) Or (H131-H135)
Tons:	0.046
Cat Decode:	Not reported
Method Decode:	Storage, Bulking, And/Or Transfer Off Site--No Treatment/Reovery (H010-H129) Or (H131-H135)
Facility County:	Not reported

Click this hyperlink while viewing on your computer to access
5 additional CA_HAZNET: record(s) in the EDR Site Report.

P182 **SHERWIN-WILLIAMS #8600** **FINDS** **1016426770**
East **816 PICO BLVD** **ECHO** **N/A**
1/8-1/4 **SANTA MONICA, CA 90405**
0.129 mi.
682 ft. **Site 16 of 17 in cluster P**

Relative:
Lower

Actual:
91 ft.

FINDS:

Registry ID: 110055763972

Environmental Interest/Information System
STATE MASTER

ECHO:

Envid:	1016426770
Registry ID:	110055763972
DFR URL:	http://echo.epa.gov/detailed_facility_report?fid=110055763972

T183 **COUNTY OF LOS ANGELES/PUBLIC WORKS** **CA HAZNET** **S112933340**
WSW **1725 MAIN ST** **N/A**
1/8-1/4 **SANTA MONICA, CA 90401**
0.129 mi.
683 ft. **Site 1 of 28 in cluster T**

Relative:
Lower

Actual:
63 ft.

HAZNET:

envid:	S112933340
Year:	2003
GEPAID:	CAC002571008
Contact:	DERYK LY
Telephone:	6263003243
Mailing Name:	Not reported
Mailing Address:	900 S FREMONT
Mailing City,St,Zip:	ALHAMBRA, CA 918030000
Gen County:	Not reported
TSD EPA ID:	CAD009007626
TSD County:	Not reported
Waste Category:	Asbestos containing waste
Disposal Method:	Disposal, Land Fill
Tons:	1.68
Cat Decode:	Asbestos containing waste
Method Decode:	Disposal, Land Fill
Facility County:	Los Angeles

T184 **COUNTY OF LOS ANGELES - DPW** **CA HAZNET** **S112918268**
WSW **1725 MAIN ST** **N/A**
1/8-1/4 **SANTA MONICA, CA 90401**
0.129 mi.
683 ft. **Site 2 of 28 in cluster T**

Relative:
Lower

Actual:
63 ft.

HAZNET:

envid:	S112918268
Year:	2001
GEPAID:	CAC002422359
Contact:	DERRICK LEE
Telephone:	6264582582
Mailing Name:	Not reported
Mailing Address:	900 FREMONT ST

COUNTY OF LOS ANGELES - DPW (Continued) **S112918268**

Mailing City,St,Zip:	ALHAMBRA, CA 918031331
Gen County:	Not reported
TSD EPA ID:	CAD028409019
TSD County:	Not reported
Waste Category:	Other organic solids
Disposal Method:	Transfer Station
Tons:	0.24
Cat Decode:	Other organic solids
Method Decode:	Transfer Station
Facility County:	Los Angeles

T185 **SANTA MONICA COURT** **CA HAZNET** **S112907245**
WSW **1725 MAIN ST** **N/A**
1/8-1/4 **SANTA MONICA, CA 90401**
0.129 mi.
683 ft. **Site 3 of 28 in cluster T**

Relative:
Lower

Actual:
63 ft.

HAZNET:

envid:	S112907245
Year:	2001
GEPAID:	CAC002250193
Contact:	SCOTT YANG-PROJECT MGR
Telephone:	3234673814
Mailing Name:	Not reported
Mailing Address:	1100 N EASTERN AVE
Mailing City,St,Zip:	LOS ANGELES, CA 900630000
Gen County:	Not reported
TSD EPA ID:	CAD028409019
TSD County:	Not reported
Waste Category:	Other organic solids
Disposal Method:	Transfer Station
Tons:	0.3
Cat Decode:	Other organic solids
Method Decode:	Transfer Station
Facility County:	Los Angeles

envid:	S112907245
Year:	2001
GEPAID:	CAC002250193
Contact:	SCOTT YANG-PROJECT MGR
Telephone:	3234673814
Mailing Name:	Not reported
Mailing Address:	1100 N EASTERN AVE
Mailing City,St,Zip:	LOS ANGELES, CA 900630000
Gen County:	Not reported
TSD EPA ID:	WAD991281767
TSD County:	Not reported
Waste Category:	Asbestos containing waste
Disposal Method:	Disposal, Land Fill
Tons:	0.22
Cat Decode:	Asbestos containing waste
Method Decode:	Disposal, Land Fill
Facility County:	Los Angeles

T186 **SANTA MONICA MUNICIPAL COURTS** **CA HAZNET** **S112965729**
WSW **1725 MAIN ST** **N/A**
1/8-1/4 **SANTA MONICA, CA 90401**
0.129 mi.
683 ft. **Site 4 of 28 in cluster T**

Relative:
Lower

Actual:
63 ft.

HAZNET:

envid:	S112965729
Year:	2007
GEPAID:	CAC002623470
Contact:	TIB DI MATRINO
Telephone:	3239199503
Mailing Name:	Not reported
Mailing Address:	1100 N EASTERN AVE
Mailing City,St,Zip:	LOS ANGELES, CA 900633200
Gen County:	Not reported
TSD EPA ID:	AZC950823111
TSD County:	Not reported
Waste Category:	Asbestos containing waste
Disposal Method:	Landfill Or Surface Impoundment That Will Be Closed As Landfill(To Include On-Site Treatment And/Or Stabilization)
Tons:	0.8
Cat Decode:	Asbestos containing waste
Method Decode:	Landfill Or Surface Impoundment That Will Be Closed As Landfill(To Include On-Site Treatment And/Or Stabilization)
Facility County:	Los Angeles

T187 **1X COUNTY OF SANTA MONICA** **CA HAZNET** **S112845225**
WSW **1725 MAIN STREET** **N/A**
1/8-1/4 **SANTA MONICA, CA 90401**
0.129 mi.
683 ft. **Site 5 of 28 in cluster T**

Relative:
Lower

Actual:
63 ft.

HAZNET:

envid:	S112845225
Year:	1993
GEPAID:	CAC000786920
Contact:	COUNTY OF SANTA MONICA
Telephone:	0000000000
Mailing Name:	Not reported
Mailing Address:	1100 NORHTEASTERN AVENUE
Mailing City,St,Zip:	LOS ANGELESA, CA 900630000
Gen County:	Not reported
TSD EPA ID:	CAD067786749
TSD County:	Not reported
Waste Category:	Asbestos containing waste
Disposal Method:	Disposal, Land Fill
Tons:	4.21400000000
Cat Decode:	Asbestos containing waste
Method Decode:	Disposal, Land Fill
Facility County:	Los Angeles

T188
WSW
1/8-1/4
0.129 mi.
683 ft.

1725 MAIN ST.
SANTA MONICA, CA 90401

Site 6 of 28 in cluster T

CA CHMIRS **S116779256**
N/A

Relative:
Lower

Actual:
63 ft.

CHMIRS:

OES Incident Number:	4-2776
OES notification:	05/15/2014
OES Date:	Not reported
OES Time:	Not reported
Date Completed:	**Not reported**
Property Use:	Not reported
Agency Id Number:	Not reported
Agency Incident Number:	Not reported
Time Notified:	Not reported
Time Completed:	Not reported
Surrounding Area:	Not reported
Estimated Temperature:	Not reported
Property Management:	Not reported
More Than Two Substances Involved?:	Not reported
Resp Agncy Personel # Of Decontaminated:	Not reported
Responding Agency Personel # Of Injuries:	Not reported
Responding Agency Personel # Of Fatalities:	Not reported
Others Number Of Decontaminated:	Not reported
Others Number Of Injuries:	Not reported
Others Number Of Fatalities:	Not reported
Vehicle Make/year:	Not reported
Vehicle License Number:	Not reported
Vehicle State:	Not reported
Vehicle Id Number:	Not reported
CA DOT PUC/ICC Number:	Not reported
Company Name:	Not reported
Reporting Officer Name/ID:	Not reported
Report Date:	Not reported
Facility Telephone:	Not reported
Waterway Involved:	No
Waterway:	Not reported
Spill Site:	Road
Cleanup By:	No
Containment:	Not reported
What Happened:	Not reported
Type:	Not reported
Measure:	Not reported
Other:	Not reported
Type:	SEWAGE
Measure:	Gal(s)
Other:	Not reported
Date/Time:	700
Year:	2014
Agency:	City of Santa Monica
Incident Date:	5/15/2014
Admin Agency:	Not reported
Amount:	Not reported
Contained:	Yes
Site Type:	Not reported
E Date:	Not reported
Substance:	Sewage
Quantity Released:	850

(Continued) **S116779256**

Unknown:	Not reported
Substance #2:	Not reported
Substance #3:	Not reported
Evacuations:	Not reported
Number of Injuries:	Not reported
Number of Fatalities:	Not reported
#1 Pipeline:	No
#2 Pipeline:	No
#3 Pipeline:	No
#1 Vessel >= 300 Tons:	No
#2 Vessel >= 300 Tons:	No
#3 Vessel >= 300 Tons:	No
Evacs:	No
Injuries:	Blockage
Fatals:	No
Comments:	Not reported
Description:	Blockage in the line caused this release.

T189 **SUPERIOR COURTS** **CA HAZNET** **S112860832**
WSW **1725 MAIN STREET** **N/A**
1/8-1/4 **SANTA MONICA, CA 95060**
0.129 mi.
683 ft. **Site 7 of 28 in cluster T**

Relative:
Lower

Actual:
63 ft.

HAZNET:

envid:	S112860832
Year:	1994
GEPAID:	CAC001023048
Contact:	LOS ANGELES COUNTY
Telephone:	2132672823
Mailing Name:	Not reported
Mailing Address:	1100 N. EASTERN AVE.
Mailing City,St,Zip:	LOS ANGELES, CA 900630000
Gen County:	Not reported
TSD EPA ID:	CAD009007626
TSD County:	Not reported
Waste Category:	Asbestos containing waste
Disposal Method:	Not reported
Tons:	1.2642
Cat Decode:	Asbestos containing waste
Method Decode:	Not reported
Facility County:	Los Angeles

T190 **CA CHMIRS** **S116779876**
WSW **1725 MAIN ST.** **N/A**
1/8-1/4 **SANTA MONICA, CA 90401**
0.129 mi.
683 ft. **Site 8 of 28 in cluster T**

Relative:
Lower

Actual:
63 ft.

CHMIRS:

OES Incident Number:	4-3440
OES notification:	06/18/2014
OES Date:	Not reported
OES Time:	Not reported
Date Completed:	**Not reported**
Property Use:	Not reported

(Continued) **S116779876**

Agency Id Number:	Not reported
Agency Incident Number:	Not reported
Time Notified:	Not reported
Time Completed:	Not reported
Surrounding Area:	Not reported
Estimated Temperature:	Not reported
Property Management:	Not reported
More Than Two Substances Involved?:	Not reported
Resp Agncy Personel # Of Decontaminated:	Not reported
Responding Agency Personel # Of Injuries:	Not reported
Responding Agency Personel # Of Fatalities:	Not reported
Others Number Of Decontaminated:	Not reported
Others Number Of Injuries:	Not reported
Others Number Of Fatalities:	Not reported
Vehicle Make/year:	Not reported
Vehicle License Number:	Not reported
Vehicle State:	Not reported
Vehicle Id Number:	Not reported
CA DOT PUC/ICC Number:	Not reported
Company Name:	Not reported
Reporting Officer Name/ID:	Not reported
Report Date:	Not reported
Facility Telephone:	Not reported
Waterway Involved:	No
Waterway:	Not reported
Spill Site:	Merchant/Business
Cleanup By:	No
Containment:	Not reported
What Happened:	Not reported
Type:	Not reported
Measure:	Not reported
Other:	Not reported
Type:	SEWAGE
Measure:	Gal(s)
Other:	Not reported
Date/Time:	818
Year:	2014
Agency:	City of Santa Monica
Incident Date:	6/18/2014
Admin Agency:	Not reported
Amount:	Not reported
Contained:	Yes
Site Type:	Not reported
E Date:	Not reported
Substance:	Sewage
Quantity Released:	505
Unknown:	Not reported
Substance #2:	Not reported
Substance #3:	Not reported
Evacuations:	Not reported
Number of Injuries:	Not reported
Number of Fatalities:	Not reported
#1 Pipeline:	No
#2 Pipeline:	No
#3 Pipeline:	No
#1 Vessel >= 300 Tons:	No
#2 Vessel >= 300 Tons:	No

(Continued) **S116779876**

#3 Vessel >= 300 Tons:	No
Evacs:	No
Injuries:	Blockage
Fatals:	No
Comments:	Not reported
Description:	RP states that a private lateral blockage resulted in the release of approx 505 gal of sewage onto the ground and less than 5 gal entered a storm drain which is diverted to the sewer system. The release is contained, cleanup is complete, and no waterways were impacted.

T191 **CA CHMIRS** **S103989987**
WSW **1725 MAIN ST** **N/A**
1/8-1/4 **SANTA MONICA, CA 90012**
0.129 mi.
683 ft. **Site 9 of 28 in cluster T**

Relative:
Lower

Actual:
63 ft.

CHMIRS:

OES Incident Number:	6-7340
OES notification:	12/12/2006
OES Date:	Not reported
OES Time:	Not reported
Date Completed:	**Not reported**
Property Use:	Not reported
Agency Id Number:	Not reported
Agency Incident Number:	Not reported
Time Notified:	Not reported
Time Completed:	Not reported
Surrounding Area:	Not reported
Estimated Temperature:	Not reported
Property Management:	Not reported
More Than Two Substances Involved?:	Not reported
Resp Agncy Personel # Of Decontaminated:	Not reported
Responding Agency Personel # Of Injuries:	Not reported
Responding Agency Personel # Of Fatalities:	Not reported
Others Number Of Decontaminated:	Not reported
Others Number Of Injuries:	Not reported
Others Number Of Fatalities:	Not reported
Vehicle Make/year:	Not reported
Vehicle License Number:	Not reported
Vehicle State:	Not reported
Vehicle Id Number:	Not reported
CA DOT PUC/ICC Number:	Not reported
Company Name:	Not reported
Reporting Officer Name/ID:	Not reported
Report Date:	Not reported
Facility Telephone:	Not reported
Waterway Involved:	Not reported
Waterway:	Storm Drain -San Monica Bay
Spill Site:	Not reported
Cleanup By:	Reporting Party
Containment:	Not reported
What Happened:	Not reported
Type:	Not reported
Measure:	Not reported
Other:	Not reported
Date/Time:	Not reported

(Continued) **S103989987**

Year:	2006
Agency:	City of Santa Monica
Incident Date:	12/12/2006 12:00:00 AM
Admin Agency:	City of Santa Monica
Amount:	Not reported
Contained:	Yes
Site Type:	Other
E Date:	Not reported
Substance:	Sewage
Gallons:	200
Unknown:	0
Substance #2:	Not reported
Substance #3:	Not reported
Evacuations:	0
Number of Injuries:	0
Number of Fatalities:	0
#1 Pipeline:	Not reported
#2 Pipeline:	Not reported
#3 Pipeline:	Not reported
#1 Vessel >= 300 Tons:	Not reported
#2 Vessel >= 300 Tons:	Not reported
#3 Vessel >= 300 Tons:	Not reported
Evacs:	Not reported
Injuries:	Not reported
Fatals:	Not reported
Comments:	Not reported
Description:	Tree roots and solids blocked the line causing the back up
OES Incident Number:	7-6495
OES notification:	10/24/2007
OES Date:	Not reported
OES Time:	Not reported
Date Completed:	**Not reported**
Property Use:	Not reported
Agency Id Number:	Not reported
Agency Incident Number:	Not reported
Time Notified:	Not reported
Time Completed:	Not reported
Surrounding Area:	Not reported
Estimated Temperature:	Not reported
Property Management:	Not reported
More Than Two Substances Involved?:	Not reported
Resp Agncy Personel # Of Decontaminated:	Not reported
Responding Agency Personel # Of Injuries:	Not reported
Responding Agency Personel # Of Fatalities:	Not reported
Others Number Of Decontaminated:	Not reported
Others Number Of Injuries:	Not reported
Others Number Of Fatalities:	Not reported
Vehicle Make/year:	Not reported
Vehicle License Number:	Not reported
Vehicle State:	Not reported
Vehicle Id Number:	Not reported
CA DOT PUC/ICC Number:	Not reported
Company Name:	Not reported
Reporting Officer Name/ID:	Not reported
Report Date:	Not reported

(Continued) **S103989987**

Facility Telephone:	Not reported
Waterway Involved:	Not reported
Waterway:	storm drain
Spill Site:	Not reported
Cleanup By:	Contractor
Containment:	Not reported
What Happened:	Not reported
Type:	Not reported
Measure:	Not reported
Other:	Not reported
Date/Time:	Not reported
Year:	2007
Agency:	County of Los Angeles Internal Services Dept
Incident Date:	10/23/2007 12:00:00 AM
Admin Agency:	City of Santa Monica
Amount:	Not reported
Contained:	Yes
Site Type:	Merchant/Business
E Date:	Not reported
Substance:	sewage
Gallons:	300
Unknown:	0
Substance #2:	Not reported
Substance #3:	Not reported
Evacuations:	0
Number of Injuries:	0
Number of Fatalities:	0
#1 Pipeline:	Not reported
#2 Pipeline:	Not reported
#3 Pipeline:	Not reported
#1 Vessel >= 300 Tons:	Not reported
#2 Vessel >= 300 Tons:	Not reported
#3 Vessel >= 300 Tons:	Not reported
Evacs:	Not reported
Injuries:	Not reported
Fatals:	Not reported
Comments:	Not reported
Description:	RP States: Roots blocked the line causing a stoppage. Approximately 50 gallons went into the storm drain.
OES Incident Number:	5-6637
OES notification:	11/16/2005
OES Date:	Not reported
OES Time:	Not reported
Date Completed:	**Not reported**
Property Use:	Not reported
Agency Id Number:	Not reported
Agency Incident Number:	Not reported
Time Notified:	Not reported
Time Completed:	Not reported
Surrounding Area:	Not reported
Estimated Temperature:	Not reported
Property Management:	Not reported
More Than Two Substances Involved?:	Not reported
Resp Agncy Personel # Of Decontaminated:	Not reported
Responding Agency Personel # Of Injuries:	Not reported

(Continued) **S103989987**

Responding Agency Personel # Of Fatalities:	Not reported
Others Number Of Decontaminated:	Not reported
Others Number Of Injuries:	Not reported
Others Number Of Fatalities:	Not reported
Vehicle Make/year:	Not reported
Vehicle License Number:	Not reported
Vehicle State:	Not reported
Vehicle Id Number:	Not reported
CA DOT PUC/ICC Number:	Not reported
Company Name:	Not reported
Reporting Officer Name/ID:	Not reported
Report Date:	Not reported
Facility Telephone:	Not reported
Waterway Involved:	Not reported
Waterway:	Storm Drain
Spill Site:	Not reported
Cleanup By:	City of Santa Monica
Containment:	Not reported
What Happened:	Not reported
Type:	Not reported
Measure:	Not reported
Other:	Not reported
Date/Time:	Not reported
Year:	2005
Agency:	City of Santa Monica Water Resources Program
Incident Date:	11/16/200512:00:00 AM
Admin Agency:	City of Santa Monica
Amount:	Not reported
Contained:	Yes
Site Type:	Other
E Date:	Not reported
Substance:	Sewage
Gallons:	100
Unknown:	0
Substance #2:	Not reported
Substance #3:	Not reported
Evacuations:	0
Number of Injuries:	0
Number of Fatalities:	0
#1 Pipeline:	Not reported
#2 Pipeline:	Not reported
#3 Pipeline:	Not reported
#1 Vessel >= 300 Tons:	Not reported
#2 Vessel >= 300 Tons:	Not reported
#3 Vessel >= 300 Tons:	Not reported
Evacs:	Not reported
Injuries:	Not reported
Fatals:	Not reported
Comments:	Not reported
Description:	Substance was released from a clean-out due to blockage.

T192 **SANTA MONICA COURTHOUSE & ANNEX JCC-AOC #19-AP1 & 19-AP3** **FINDS** **1016434074**
WSW **1725 MAIN ST** **ECHO** **N/A**
1/8-1/4 **SANTA MONICA, CA 90401**
0.129 mi.
683 ft. **Site 10 of 28 in cluster T**

Relative:
Lower

Actual:
63 ft.

FINDS:

Registry ID: 110055863533

Environmental Interest/Information System
STATE MASTER

ECHO:

Envid:	1016434074
Registry ID:	110055863533
DFR URL:	http://echo.epa.gov/detailed_facility_report?fid=110055863533

Q193 **APPLE COMPUTER** **CA HAZNET** **S112936812**
WNW **1632 5TH ST** **N/A**
1/8-1/4 **SANTA MONICA, CA 90401**
0.131 mi.
693 ft. **Site 2 of 3 in cluster Q**

Relative:
Lower

Actual:
74 ft.

HAZNET:

envid:	S112936812
Year:	2004
GEPAID:	CAC002576344
Contact:	STACY FORD
Telephone:	3106332515
Mailing Name:	Not reported
Mailing Address:	1632 5TH ST
Mailing City,St,Zip:	SANTA MONICA, CA 904010000
Gen County:	Not reported
TSD EPA ID:	CAD008252405
TSD County:	Not reported
Waste Category:	Paint sludge
Disposal Method:	Recycler
Tons:	0.54
Cat Decode:	Paint sludge
Method Decode:	Recycler
Facility County:	Los Angeles

U194 **WORLD OIL COMPANY** **RCRA-SQG** **1000278372**
ESE **2003 LINCOLN BLVD** **CA SWEEPS UST** **CAD981160781**
1/8-1/4 **SANTA MONICA, CA 90405** **CA HIST UST**
0.132 mi. **CA FID UST**
697 ft. **Site 1 of 13 in cluster U** **FINDS**
ECHO

Relative:
Lower

Actual:
88 ft.

RCRA-SQG:

Date form received by agency:	09/01/1996
Facility name:	WORLD OIL CO
Facility address:	2003 LINCOLN BLVD SANTA MONICA, CA 90402
EPA ID:	CAD981160781
Mailing address:	9302 S GARFIELD

WORLD OIL COMPANY (Continued) **1000278372**

SOUTH GATE, CA 90280
Contact: Not reported
Contact address: Not reported
Not reported
Contact country: US
Contact telephone: Not reported
Contact email: Not reported
EPA Region: 09
Classification: Small Small Quantity Generator
Description: Handler: generates more than 100 and less than 1000 kg of hazardous waste during any calendar month and accumulates less than 6000 kg of hazardous waste at any time; or generates 100 kg or less of hazardous waste during any calendar month, and accumulates more than 1000 kg of hazardous waste at any time

Owner/Operator Summary:
Owner/operator name: WORLD OIL MARKETING CO #58
Owner/operator address: NOT REQUIRED
NOT REQUIRED, ME 99999
Owner/operator country: Not reported
Owner/operator telephone: (415) 555-1212
Legal status: Private
Owner/Operator Type: Owner
Owner/Op start date: Not reported
Owner/Op end date: Not reported

Owner/operator name: NOT REQUIRED
Owner/operator address: NOT REQUIRED
NOT REQUIRED, ME 99999
Owner/operator country: Not reported
Owner/operator telephone: (415) 555-1212
Legal status: Private
Owner/Operator Type: Operator
Owner/Op start date: Not reported
Owner/Op end date: Not reported

Handler Activities Summary:
U.S. importer of hazardous waste: No
Mixed waste (haz. and radioactive): No
Recycler of hazardous waste: No
Transporter of hazardous waste: No
Treater, storer or disposer of HW: No
Underground injection activity: No
On-site burner exemption: No
Furnace exemption: No
Used oil fuel burner: No
Used oil processor: No
User oil refiner: No
Used oil fuel marketer to burner: No
Used oil Specification marketer: No
Used oil transfer facility: No
Used oil transporter: No

Historical Generators:
Date form received by agency: 10/29/1985
Site name: WORLD OIL CO

WORLD OIL COMPANY (Continued) **1000278372**

Classification: Large Quantity Generator

Violation Status: No violations found

SWEEPS UST:
Status: Active
Comp Number: 337
Number: 9
Board Of Equalization: 44-011115
Referral Date: 09-23-93
Action Date: 03-15-94
Created Date: 02-29-88
Owner Tank Id: Not reported
SWRCB Tank Id: 19-050-000337-000001
Tank Status: A
Capacity: 12000
Active Date: 04-20-88
Tank Use: M.V. FUEL
STG: P
Content: REG UNLEADED
Number Of Tanks: 6

Status: Active
Comp Number: 337
Number: 9
Board Of Equalization: 44-011115
Referral Date: 09-23-93
Action Date: 03-15-94
Created Date: 02-29-88
Owner Tank Id: Not reported
SWRCB Tank Id: 19-050-000337-000002
Tank Status: A
Capacity: 12000
Active Date: 04-20-88
Tank Use: M.V. FUEL
STG: P
Content: REG UNLEADED
Number Of Tanks: Not reported

Status: Active
Comp Number: 337
Number: 9
Board Of Equalization: 44-011115
Referral Date: 09-23-93
Action Date: 03-15-94
Created Date: 02-29-88
Owner Tank Id: Not reported
SWRCB Tank Id: 19-050-000337-000003
Tank Status: A
Capacity: 12000
Active Date: 04-20-88
Tank Use: M.V. FUEL
STG: P
Content: REG UNLEADED
Number Of Tanks: Not reported

Status: Active
Comp Number: 337

WORLD OIL COMPANY (Continued) **1000278372**

Number: 9
Board Of Equalization: 44-011115
Referral Date: 09-23-93
Action Date: 03-15-94
Created Date: 02-29-88
Owner Tank Id: Not reported
SWRCB Tank Id: 19-050-000337-000004
Tank Status: A
Capacity: 12000
Active Date: 04-20-88
Tank Use: M.V. FUEL
STG: P
Content: REG UNLEADED
Number Of Tanks: Not reported

Status: Active
Comp Number: 337
Number: 9
Board Of Equalization: 44-011115
Referral Date: 09-23-93
Action Date: 03-15-94
Created Date: 02-29-88
Owner Tank Id: Not reported
SWRCB Tank Id: 19-050-000337-000005
Tank Status: A
Capacity: 12000
Active Date: 04-20-88
Tank Use: M.V. FUEL
STG: P
Content: REG UNLEADED
Number Of Tanks: Not reported

Status: Active
Comp Number: 337
Number: 9
Board Of Equalization: 44-011115
Referral Date: 09-23-93
Action Date: 03-15-94
Created Date: 02-29-88
Owner Tank Id: Not reported
SWRCB Tank Id: 19-050-000337-000006
Tank Status: A
Capacity: 12000
Active Date: 04-20-88
Tank Use: M.V. FUEL
STG: P
Content: REG UNLEADED
Number Of Tanks: Not reported

HIST UST:
File Number: 000288F3
URL: http://geotracker.waterboards.ca.gov/ustpdfs/pdf/000288F3.pdf
Region: STATE
Facility ID: 00000003949
Facility Type: Gas Station
Other Type: Not reported
Contact Name: RON COLEMAN

WORLD OIL COMPANY (Continued) **1000278372**

Telephone:	2135608801
Owner Name:	WORLD OIL MARKETING COMPANY
Owner Address:	9302 S. GARFIELD AVENUE
Owner City,St,Zip:	SOUTH GATE, CA 90280
Total Tanks:	0006
Tank Num:	001
Container Num:	5801
Year Installed:	Not reported
Tank Capacity:	00012000
Tank Used for:	PRODUCT
Type of Fuel:	REGULAR
Container Construction Thickness:	Not reported
Leak Detection:	Stock Inventor
Tank Num:	002
Container Num:	5802
Year Installed:	Not reported
Tank Capacity:	00012000
Tank Used for:	PRODUCT
Type of Fuel:	REGULAR
Container Construction Thickness:	Not reported
Leak Detection:	Stock Inventor
Tank Num:	003
Container Num:	5803
Year Installed:	Not reported
Tank Capacity:	00012000
Tank Used for:	PRODUCT
Type of Fuel:	UNLEADED
Container Construction Thickness:	Not reported
Leak Detection:	Stock Inventor
Tank Num:	004
Container Num:	5804
Year Installed:	Not reported
Tank Capacity:	00012000
Tank Used for:	PRODUCT
Type of Fuel:	UNLEADED
Container Construction Thickness:	Not reported
Leak Detection:	Stock Inventor
Tank Num:	005
Container Num:	5805
Year Installed:	Not reported
Tank Capacity:	00012000
Tank Used for:	PRODUCT
Type of Fuel:	UNLEADED
Container Construction Thickness:	Not reported
Leak Detection:	Stock Inventor
Tank Num:	006
Container Num:	5806
Year Installed:	Not reported
Tank Capacity:	00012000
Tank Used for:	PRODUCT
Type of Fuel:	UNLEADED

WORLD OIL COMPANY (Continued) **1000278372**

Container Construction Thickness: Not reported
Leak Detection: Stock Inventor

Click here for Geo Tracker PDF:

CA FID UST:
Facility ID: 19001616
Regulated By: UTNKA
Regulated ID: 00003949
Cortese Code: Not reported
SIC Code: Not reported
Facility Phone: 2135608801
Mail To: Not reported
Mailing Address: 9302 S GARFIELD AVE
Mailing Address 2: Not reported
Mailing City,St,Zip: VENICE 904020000
Contact: Not reported
Contact Phone: Not reported
DUNs Number: Not reported
NPDES Number: Not reported
EPA ID: Not reported
Comments: Not reported
Status: Active

FINDS:

Registry ID: 110006469062

Environmental Interest/Information System

California Hazardous Waste Tracking System - Datamart (HWTS-DATAMART) provides California with information on hazardous waste shipments for generators, transporters, and treatment, storage, and disposal facilities.

RCRAInfo is a national information system that supports the Resource Conservation and Recovery Act (RCRA) program through the tracking of events and activities related to facilities that generate, transport, and treat, store, or dispose of hazardous waste. RCRAInfo allows RCRA program staff to track the notification, permit, compliance, and corrective action activities required under RCRA.

ECHO:
Envid: 1000278372
Registry ID: 110006469062
DFR URL: http://echo.epa.gov/detailed_facility_report?fid=110006469062

P195 **NELSON NORMAN** **EDR Hist Cleaner** **1009144859**
East **823 PICO BLVD** **N/A**
1/8-1/4 **SANTA MONICA, CA**
0.132 mi.
698 ft. **Site 17 of 17 in cluster P**

Relative:
Lower

Actual:
92 ft.

EDR Historical Cleaners:

Name:	NELSON NORMAN
Year:	1940
Type:	CARPET CLEANERS AND LAYERS
Name:	NELSON NORMAN
Year:	1940
Type:	CARPET CLEANERS AND LAYERS
Name:	NELSON NORMAN
Year:	1948
Type:	CARPET CLEANERS AND LAYERS
Name:	NELSON NORMAN
Year:	1948
Type:	CARPET CLEANERS AND LAYERS

U196 **LINCOLN-PICO PARTNERSHIP** **CA HAZNET** **S117284815**
East **1929 LINCOLN BLVD** **N/A**
1/8-1/4 **SANTA MONICA, CA 90405**
0.134 mi.
710 ft. **Site 2 of 13 in cluster U**

Relative:
Lower

Actual:
89 ft.

HAZNET:

envid:	S117284815
Year:	2013
GEPAID:	CAC002719861
Contact:	RON KOFRON, APEX COMPANIES
Telephone:	8585581120
Mailing Name:	Not reported
Mailing Address:	2227 GUTHRIE DR
Mailing City,St,Zip:	LOS ANGELES, CA 900341029
Gen County:	Los Angeles
TSD EPA ID:	CAT080013352
TSD County:	Los Angeles
Waste Category:	Not reported
Disposal Method:	Other Recovery Of Reclamation For Reuse Including Acid Regeneration, Organics Recovery Ect
Tons:	6.255
Cat Decode:	Not reported
Method Decode:	Other Recovery Of Reclamation For Reuse Including Acid Regeneration, Organics Recovery Ect
Facility County:	Not reported

U197 **ERNS** **92256180**
East **1929 LINCOLN BLVD** **N/A**
1/8-1/4 **SANTA MONICA, CA**
0.134 mi.
710 ft. **Site 3 of 13 in cluster U**

Relative:
Lower

Click this hyperlink while viewing on your computer to access additional ERNS detail in the EDR Site Report.

Actual:
89 ft.

U198 **JOES ROYAL DETAIL** **RCRA-SQG** **1000375725**
East **1929 LINCOLN BLVD** **FINDS** **CAD982477119**
1/8-1/4 **SANTA MONICA, CA 90404** **ECHO**
0.134 mi.
710 ft. **Site 4 of 13 in cluster U**

Relative:
Lower

Actual:
89 ft.

RCRA-SQG:

Date form received by agency:	09/01/1996
Facility name:	JOES ROYAL DETAIL
Facility address:	1929 LINCOLN BLVD SANTA MONICA, CA 90404
EPA ID:	CAD982477119
Mailing address:	1816 LINCOLN BLVD VENICE, CA 90291
Contact:	Not reported
Contact address:	Not reported Not reported
Contact country:	US
Contact telephone:	Not reported
Contact email:	Not reported
EPA Region:	09
Classification:	Small Small Quantity Generator
Description:	Handler: generates more than 100 and less than 1000 kg of hazardous waste during any calendar month and accumulates less than 6000 kg of hazardous waste at any time; or generates 100 kg or less of hazardous waste during any calendar month, and accumulates more than 1000 kg of hazardous waste at any time

Owner/Operator Summary:

Owner/operator name:	JOSE LUIS PADILLA
Owner/operator address:	NOT REQUIRED NOT REQUIRED, ME 99999
Owner/operator country:	Not reported
Owner/operator telephone:	(415) 555-1212
Legal status:	Private
Owner/Operator Type:	Owner
Owner/Op start date:	Not reported
Owner/Op end date:	Not reported

Owner/operator name:	NOT REQUIRED
Owner/operator address:	NOT REQUIRED NOT REQUIRED, ME 99999
Owner/operator country:	Not reported
Owner/operator telephone:	(415) 555-1212
Legal status:	Private
Owner/Operator Type:	Operator
Owner/Op start date:	Not reported
Owner/Op end date:	Not reported

Handler Activities Summary:

JOES ROYAL DETAIL (Continued) **1000375725**

U.S. importer of hazardous waste: No
Mixed waste (haz. and radioactive): No
Recycler of hazardous waste: No
Transporter of hazardous waste: No
Treater, storer or disposer of HW: No
Underground injection activity: No
On-site burner exemption: No
Furnace exemption: No
Used oil fuel burner: No
Used oil processor: No
User oil refiner: No
Used oil fuel marketer to burner: No
Used oil Specification marketer: No
Used oil transfer facility: No
Used oil transporter: No

Historical Generators:
Date form received by agency: 08/31/1988
Site name: JOES ROYAL DETAIL
Classification: Large Quantity Generator

Violation Status: No violations found

FINDS:

Registry ID: 110002823437

Environmental Interest/Information System
RCRAInfo is a national information system that supports the Resource Conservation and Recovery Act (RCRA) program through the tracking of events and activities related to facilities that generate, transport, and treat, store, or dispose of hazardous waste. RCRAInfo allows RCRA program staff to track the notification, permit, compliance, and corrective action activities required under RCRA.

ECHO:
Envid: 1000375725
Registry ID: 110002823437
DFR URL: http://echo.epa.gov/detailed_facility_report?fid=110002823437

U199 **EDWARD S OIL CO** **EDR Hist Auto** **1009019666**
East **1929 LINCOLN BLVD** **N/A**
1/8-1/4 **SANTA MONICA, CA**
0.134 mi.
710 ft. **Site 5 of 13 in cluster U**

Relative:
Lower

Actual:
89 ft.

EDR Historical Auto Stations:
Name: DELMER C J
Year: 1948
Type: AUTO REPAIRS

Name: DELMER C J
Year: 1948
Type: AUTOMOBILE REPAIRING

Name: BEST M A

EDWARD S OIL CO (Continued) **1009019666**

Year: 1948
Type: GASOLINE AND OIL SERVICE STATIONS

Name: BEST M A
Year: 1948
Type: GASOLINE AND OIL SERVICE STATIONS

Name: EDWARD S OIL CO
Year: 1954
Type: GASOLINE STATIONS

Name: EDWARD S OIL CO
Year: 1954
Type: GASOLINE STATIONS

T200 **CA CHMIRS** **S109036773**
SW **1776 MAIN STREET** **N/A**
1/8-1/4 **SANTA MONICA, CA**
0.143 mi.
754 ft. **Site 11 of 28 in cluster T**

Relative:
Lower

Actual:
61 ft.

CHMIRS:

OES Incident Number:	6-5438
OES notification:	09/12/2006
OES Date:	Not reported
OES Time:	Not reported
Date Completed:	**Not reported**
Property Use:	Not reported
Agency Id Number:	Not reported
Agency Incident Number:	Not reported
Time Notified:	Not reported
Time Completed:	Not reported
Surrounding Area:	Not reported
Estimated Temperature:	Not reported
Property Management:	Not reported
More Than Two Substances Involved?:	Not reported
Resp Agncy Personel # Of Decontaminated:	Not reported
Responding Agency Personel # Of Injuries:	Not reported
Responding Agency Personel # Of Fatalities:	Not reported
Others Number Of Decontaminated:	Not reported
Others Number Of Injuries:	Not reported
Others Number Of Fatalities:	Not reported
Vehicle Make/year:	Not reported
Vehicle License Number:	Not reported
Vehicle State:	Not reported
Vehicle Id Number:	Not reported
CA DOT PUC/ICC Number:	Not reported
Company Name:	Not reported
Reporting Officer Name/ID:	Not reported
Report Date:	Not reported
Facility Telephone:	Not reported
Waterway Involved:	Not reported
Waterway:	storm drain
Spill Site:	Not reported
Cleanup By:	Contractor
Containment:	Not reported
What Happened:	Not reported
Type:	Not reported

(Continued) **S109036773**

Measure:	Not reported
Other:	Not reported
Date/Time:	Not reported
Year:	2006
Agency:	Santa Monica Fire Dept.
Incident Date:	9/12/2006 12:00:00 AM
Admin Agency:	City of Santa Monica
Amount:	Not reported
Contained:	Unknown
Site Type:	Waterways
E Date:	Not reported
Substance:	Diesel
Gallons:	80
Unknown:	0
Substance #2:	Not reported
Substance #3:	Not reported
Evacuations:	0
Number of Injuries:	0
Number of Fatalities:	0
#1 Pipeline:	Not reported
#2 Pipeline:	Not reported
#3 Pipeline:	Not reported
#1 Vessel >= 300 Tons:	Not reported
#2 Vessel >= 300 Tons:	Not reported
#3 Vessel >= 300 Tons:	Not reported
Evacs:	Not reported
Injuries:	Not reported
Fatals:	Not reported
Comments:	Not reported
Description:	A fuel line broke and spilled diesel on the road and into storm drain. The storm drain is being slushed out into a holding area. A contractor is en route to pump out the area.

T201 **CA CHMIRS** **S107448915**
SW **1776 MAIN ST.** **N/A**
1/8-1/4 **SANTA MONICA, CA 90401**
0.143 mi.
754 ft. **Site 12 of 28 in cluster T**

Relative:
Lower

Actual:
61 ft.

CHMIRS:

OES Incident Number:	4-5409
OES notification:	10/18/2004
OES Date:	Not reported
OES Time:	Not reported
Date Completed:	**Not reported**
Property Use:	Not reported
Agency Id Number:	Not reported
Agency Incident Number:	Not reported
Time Notified:	Not reported
Time Completed:	Not reported
Surrounding Area:	Not reported
Estimated Temperature:	Not reported
Property Management:	Not reported
More Than Two Substances Involved?:	Not reported
Resp Agncy Personel # Of Decontaminated:	Not reported
Responding Agency Personel # Of Injuries:	Not reported
Responding Agency Personel # Of Fatalities:	Not reported

(Continued) **S107448915**

Others Number Of Decontaminated:	Not reported
Others Number Of Injuries:	Not reported
Others Number Of Fatalities:	Not reported
Vehicle Make/year:	Not reported
Vehicle License Number:	Not reported
Vehicle State:	Not reported
Vehicle Id Number:	Not reported
CA DOT PUC/ICC Number:	Not reported
Company Name:	Not reported
Reporting Officer Name/ID:	Not reported
Report Date:	Not reported
Facility Telephone:	Not reported
Waterway Involved:	Not reported
Waterway:	Storm Drain
Spill Site:	Not reported
Cleanup By:	Responsible Party
Containment:	Not reported
What Happened:	Not reported
Type:	Not reported
Measure:	Not reported
Other:	Not reported
Date/Time:	Not reported
Year:	2004
Agency:	City of Santa Monica
Incident Date:	10/18/200412:00:00 AM
Admin Agency:	City of Santa Monica
Amount:	Not reported
Contained:	Yes
Site Type:	Road
E Date:	Not reported
Substance:	Sewage
Gallons:	250-300
Unknown:	0
Substance #2:	Not reported
Substance #3:	Not reported
Evacuations:	0
Number of Injuries:	0
Number of Fatalities:	0
#1 Pipeline:	Not reported
#2 Pipeline:	Not reported
#3 Pipeline:	Not reported
#1 Vessel >= 300 Tons:	Not reported
#2 Vessel >= 300 Tons:	Not reported
#3 Vessel >= 300 Tons:	Not reported
Evacs:	Not reported
Injuries:	Not reported
Fatals:	Not reported
Comments:	Not reported
Description:	Released due to clumps of asphalt in the sewer line.

T202 **THE RAND CORPORATION** **FINDS** **1016429434**
SW **1776 MAIN ST** **ECHO** **N/A**
1/8-1/4 **SANTA MONICA, CA 90401**
0.143 mi.
754 ft. **Site 13 of 28 in cluster T**

Relative:
Lower

Actual:
61 ft.

FINDS:

Registry ID: 110055800414

Environmental Interest/Information System
STATE MASTER

ECHO:

Envid:	1016429434
Registry ID:	110055800414
DFR URL:	http://echo.epa.gov/detailed_facility_report?fid=110055800414

T203 **RAND** **CA HAZNET** **S113465750**
SW **1776 MAIN ST** **N/A**
1/8-1/4 **SANTA MONICA, CA 90401**
0.143 mi.
754 ft. **Site 14 of 28 in cluster T**

Relative:
Lower

Actual:
61 ft.

HAZNET:

envid:	S113465750
Year:	2010
GEPAID:	CAL000286868
Contact:	MICHAEL VAZQUEZ OR RAND/EX: 6250
Telephone:	3103930411
Mailing Name:	Not reported
Mailing Address:	1700 MAIN ST PO BOX 2138
Mailing City,St,Zip:	SANTA MONICA, CA 904072138
Gen County:	Not reported
TSD EPA ID:	NVT330010000
TSD County:	Not reported
Waste Category:	Photochemicals/photoprocessing waste
Disposal Method:	Landfill Or Surface Impoundment That Will Be Closed As Landfill(To Include On-Site Treatment And/Or Stabilization)
Tons:	0.1668
Cat Decode:	Photochemicals/photoprocessing waste
Method Decode:	Landfill Or Surface Impoundment That Will Be Closed As Landfill(To Include On-Site Treatment And/Or Stabilization)
Facility County:	Los Angeles

envid:	S113465750
Year:	2010
GEPAID:	CAL000286868
Contact:	MICHAEL VAZQUEZ OR RAND/EX: 6250
Telephone:	3103930411
Mailing Name:	Not reported
Mailing Address:	1700 MAIN ST PO BOX 2138
Mailing City,St,Zip:	SANTA MONICA, CA 904072138
Gen County:	Not reported
TSD EPA ID:	NVT330010000
TSD County:	Not reported
Waste Category:	Polychlorinated biphenyls and material containing PCBs
Disposal Method:	Landfill Or Surface Impoundment That Will Be Closed As Landfill(To

RAND (Continued) **S113465750**

	Include On-Site Treatment And/Or Stabilization)
Tons:	0.0275
Cat Decode:	Polychlorinated biphenyls and material containing PCBs
Method Decode:	Landfill Or Surface Impoundment That Will Be Closed As Landfill(To Include On-Site Treatment And/Or Stabilization)
Facility County:	Los Angeles
envid:	S113465750
Year:	2010
GEPAID:	CAL000286868
Contact:	MICHAEL VAZQUEZ OR RAND/EX: 6250
Telephone:	3103930411
Mailing Name:	Not reported
Mailing Address:	1700 MAIN ST PO BOX 2138
Mailing City,St,Zip:	SANTA MONICA, CA 904072138
Gen County:	Not reported
TSD EPA ID:	CAD028409019
TSD County:	Not reported
Waste Category:	Laboratory waste chemicals
Disposal Method:	Storage, Bulking, And/Or Transfer Off Site--No Treatment/Reovery (H010-H129) Or (H131-H135)
Tons:	0.06
Cat Decode:	Laboratory waste chemicals
Method Decode:	Storage, Bulking, And/Or Transfer Off Site--No Treatment/Reovery (H010-H129) Or (H131-H135)
Facility County:	Los Angeles
envid:	S113465750
Year:	2010
GEPAID:	CAL000286868
Contact:	MICHAEL VAZQUEZ OR RAND/EX: 6250
Telephone:	3103930411
Mailing Name:	Not reported
Mailing Address:	1700 MAIN ST PO BOX 2138
Mailing City,St,Zip:	SANTA MONICA, CA 904072138
Gen County:	Not reported
TSD EPA ID:	AZR000501510
TSD County:	Not reported
Waste Category:	Off-specification, aged or surplus organics
Disposal Method:	Storage, Bulking, And/Or Transfer Off Site--No Treatment/Reovery (H010-H129) Or (H131-H135)
Tons:	0.04
Cat Decode:	Off-specification, aged or surplus organics
Method Decode:	Storage, Bulking, And/Or Transfer Off Site--No Treatment/Reovery (H010-H129) Or (H131-H135)
Facility County:	Los Angeles
envid:	S113465750
Year:	2010
GEPAID:	CAL000286868
Contact:	MICHAEL VAZQUEZ OR RAND/EX: 6250
Telephone:	3103930411
Mailing Name:	Not reported
Mailing Address:	1700 MAIN ST PO BOX 2138
Mailing City,St,Zip:	SANTA MONICA, CA 904072138
Gen County:	Not reported
TSD EPA ID:	AZR000501510

RAND (Continued) **S113465750**

TSD County: Not reported
Waste Category: Unspecified oil-containing waste
Disposal Method: Storage, Bulking, And/Or Transfer Off Site--No Treatment/Reovery (H010-H129) Or (H131-H135)
Tons: 0.05
Cat Decode: Unspecified oil-containing waste
Method Decode: Storage, Bulking, And/Or Transfer Off Site--No Treatment/Reovery (H010-H129) Or (H131-H135)
Facility County: Los Angeles

Click this hyperlink while viewing on your computer to access additional CA_HAZNET: detail in the EDR Site Report.

V204 **BRANDON & PATRICE HEDDING** **CA HAZNET** **S112980194**
ENE **1846 9TH ST APT 1** **N/A**
1/8-1/4 **SANTA MONICA, CA 90404**
0.143 mi.
755 ft. **Site 1 of 2 in cluster V**

Relative:
Lower

Actual:
92 ft.

HAZNET:
envid: S112980194
Year: 2009
GEPAID: CAC002645955
Contact: BRANDON HEDDING
Telephone: 8182620512
Mailing Name: Not reported
Mailing Address: 29815 HIGHWAY 145
Mailing City,St,Zip: MADERA, CA 936361319
Gen County: Not reported
TSD EPA ID: CAD009007626
TSD County: Not reported
Waste Category: Asbestos containing waste
Disposal Method: Landfill Or Surface Impoundment That Will Be Closed As Landfill(To Include On-Site Treatment And/Or Stabilization)
Tons: 0.4
Cat Decode: Asbestos containing waste
Method Decode: Landfill Or Surface Impoundment That Will Be Closed As Landfill(To Include On-Site Treatment And/Or Stabilization)
Facility County: Los Angeles

W205 **GEORGIO CLEANERS** **CA DRYCLEANERS** **S109148891**
East **828 PICO BLVD STE 4** **N/A**
1/8-1/4 **SANTA MONICA, CA 90405**
0.143 mi.
757 ft. **Site 1 of 11 in cluster W**

Relative:
Lower

Actual:
91 ft.

DRYCLEANERS:
EPA Id: CAL000324544
NAICS Code: 81232
NAICS Description: Drycleaning and Laundry Services (except Coin-Operated)
SIC Code: 7211
SIC Description: Power Laundries, Family and Commercial
Create Date: 09/05/2007
Facility Active: No
Inactive Date: 06/30/2008
Facility Addr2: Not reported

GEORGIO CLEANERS (Continued) **S109148891**

Owner Name:	ADEL HANNA
Owner Address:	828 PICO BLVD STE 4
Owner Address 2:	Not reported
Owner Telephone:	3104808136
Contact Name:	ADEL HANNA
Contact Address:	828 PICO BLVD STE 4
Contact Address 2:	Not reported
Contact Telephone:	3104808136
Mailing Name:	Not reported
Mailing Address 1:	828 PICO BLVD STE 4
Mailing Address 2:	Not reported
Mailing City:	SANTA MONICA
Mailing State:	CA
Mailing Zip:	904051350
Owner Fax:	3
Region Code:	Not reported

W206 **HONDA KAWASAKI POLARIS** **RCRA-SQG** **1000886136**
East **828 PICO BLVD** **FINDS** **CA0000084533**
1/8-1/4 **SANTA MONICA, CA 90405** **CA HAZNET**
0.143 mi. **ECHO**
757 ft. **Site 2 of 11 in cluster W**

Relative:
Lower

Actual:
91 ft.

RCRA-SQG:

Date form received by agency:	12/10/1993
Facility name:	HONDA KAWASAKI POLARIS
Facility address:	828 PICO BLVD SANTA MONICA, CA 90405
EPA ID:	CA0000084533
Mailing address:	PICO BLVD SANTA MONICA, CA 90405
Contact:	KEVIN FLANIGAN
Contact address:	828 PICO BLVD SANTA MONICA, CA 90405
Contact country:	US
Contact telephone:	(310) 450-4643
Contact email:	Not reported
EPA Region:	09
Classification:	Small Small Quantity Generator
Description:	Handler: generates more than 100 and less than 1000 kg of hazardous waste during any calendar month and accumulates less than 6000 kg of hazardous waste at any time; or generates 100 kg or less of hazardous waste during any calendar month, and accumulates more than 1000 kg of hazardous waste at any time

Owner/Operator Summary:

Owner/operator name:	DON YIN
Owner/operator address:	724 NICHOLAS ARCADIA, CA 91006
Owner/operator country:	Not reported
Owner/operator telephone:	(818) 821-0835
Legal status:	Private
Owner/Operator Type:	Owner
Owner/Op start date:	Not reported
Owner/Op end date:	Not reported

HONDA KAWASAKI POLARIS (Continued) **1000886136**

Handler Activities Summary:
U.S. importer of hazardous waste: No
Mixed waste (haz. and radioactive): No
Recycler of hazardous waste: No
Transporter of hazardous waste: No
Treater, storer or disposer of HW: No
Underground injection activity: No
On-site burner exemption: No
Furnace exemption: No
Used oil fuel burner: No
Used oil processor: No
User oil refiner: No
Used oil fuel marketer to burner: No
Used oil Specification marketer: No
Used oil transfer facility: No
Used oil transporter: No

Violation Status: No violations found

FINDS:

Registry ID: 110002612762

Environmental Interest/Information System
RCRAInfo is a national information system that supports the Resource Conservation and Recovery Act (RCRA) program through the tracking of events and activities related to facilities that generate, transport, and treat, store, or dispose of hazardous waste. RCRAInfo allows RCRA program staff to track the notification, permit, compliance, and corrective action activities required under RCRA.

HAZNET:
envid: 1000886136
Year: 2005
GEPAID: CA0000084533
Contact: EDWARD HONG
Telephone: 3108221045
Mailing Name: Not reported
Mailing Address: 4110 LINCOLN BLVD
Mailing City,St,Zip: MARINA DEL REY, CA 902921325
Gen County: Not reported
TSD EPA ID: CAT080013352
TSD County: Not reported
Waste Category: Unspecified oil-containing waste
Disposal Method: Recycler
Tons: 0.08
Cat Decode: Unspecified oil-containing waste
Method Decode: Recycler
Facility County: Los Angeles

envid: 1000886136
Year: 2004
GEPAID: CA0000084533
Contact: EDWARD HONG
Telephone: 3108221045
Mailing Name: Not reported

HONDA KAWASAKI POLARIS (Continued) **1000886136**

Mailing Address: 4110 LINCOLN BLVD
Mailing City,St,Zip: MARINA DEL REY, CA 902921325
Gen County: Not reported
TSD EPA ID: CAT080013352
TSD County: Not reported
Waste Category: Unspecified organic liquid mixture
Disposal Method: Recycler
Tons: 0.12
Cat Decode: Unspecified organic liquid mixture
Method Decode: Recycler
Facility County: Los Angeles

envid: 1000886136
Year: 2003
GEPAID: CA0000084533
Contact: EDWARD HONG
Telephone: 3108221045
Mailing Name: Not reported
Mailing Address: 4110 LINCOLN BLVD
Mailing City,St,Zip: MARINA DEL REY, CA 902921325
Gen County: Not reported
TSD EPA ID: CAT080013352
TSD County: Not reported
Waste Category: Unspecified organic liquid mixture
Disposal Method: Recycler
Tons: 0.18
Cat Decode: Unspecified organic liquid mixture
Method Decode: Recycler
Facility County: Los Angeles

envid: 1000886136
Year: 2001
GEPAID: CA0000084533
Contact: EDWARD HONG
Telephone: 3108221045
Mailing Name: Not reported
Mailing Address: 4110 LINCOLN BLVD
Mailing City,St,Zip: MARINA DEL REY, CA 902921325
Gen County: Not reported
TSD EPA ID: CAT000613935
TSD County: Not reported
Waste Category: Aqueous solution with total organic residues less than 10 percent
Disposal Method: Transfer Station
Tons: 0.81
Cat Decode: Aqueous solution with total organic residues less than 10 percent
Method Decode: Transfer Station
Facility County: Los Angeles

envid: 1000886136
Year: 2000
GEPAID: CA0000084533
Contact: EDWARD HONG
Telephone: 3108221045
Mailing Name: Not reported
Mailing Address: 4110 LINCOLN BLVD
Mailing City,St,Zip: MARINA DEL REY, CA 902921325
Gen County: Not reported

HONDA KAWASAKI POLARIS (Continued) **1000886136**

TSD EPA ID: CAT000613935
TSD County: Not reported
Waste Category: Aqueous solution with total organic residues less than 10 percent
Disposal Method: Transfer Station
Tons: 1.1
Cat Decode: Aqueous solution with total organic residues less than 10 percent
Method Decode: Transfer Station
Facility County: Los Angeles

Click this hyperlink while viewing on your computer to access
7 additional CA_HAZNET: record(s) in the EDR Site Report.

ECHO:
Envid: 1000886136
Registry ID: 110002612762
DFR URL: http://echo.epa.gov/detailed_facility_report?fid=110002612762

V207 **LEE S AUTOMOTIVE SERVICE** **EDR Hist Auto** **1009019760**
East **825 PICO BLVD** **N/A**
1/8-1/4 **SANTA MONICA, CA**
0.146 mi.
770 ft. **Site 2 of 2 in cluster V**

Relative:
Lower

Actual:
92 ft.

EDR Historical Auto Stations:

Name: STAGE J B
Year: 1933
Type: GASOLINE AND OIL SERVICE STATIONS

Name: STAGE J B
Year: 1933
Type: GASOLINE AND OIL SERVICE STATIONS

Name: TRUESDALE RICHD
Year: 1933
Type: AUTOMOBILE REPAIRING

Name: TRUESDALE RICHD
Year: 1933
Type: AUTOMOBILE REPAIRING

Name: STAGE J B
Year: 1936
Type: GAS AND OIL SERVICE STATIONS

Name: CURTIS H R
Year: 1936
Type: AUTOMOBILE REPAIRING

Name: CURTIS H R
Year: 1936
Type: AUTOMOBILE REPAIRING

Name: STAGE J B
Year: 1936
Type: GAS AND OIL SERVICE STATIONS

Name: STAGE J B

LEE S AUTOMOTIVE SERVICE (Continued) **1009019760**

Year: 1940
Type: GASOLINE AND OIL SERVICE STATIONS

Name: MIZE J A
Year: 1948
Type: AUTOMOBILE REPAIRING

Name: MIZE J A
Year: 1948
Type: AUTO REPAIRS

Name: LEE S AUTOMOTIVE SERVICE
Year: 1954
Type: GASOLINE STATIONS

Name: LEE S AUTOMOTIVE SERVICE
Year: 1954
Type: GASOLINE STATIONS

X208 **TEUFEL, INC** **CA HAZNET** **S113004395**
North **1656 9TH ST** **N/A**
1/8-1/4 **SANTA MONICA, CA 90404**
0.146 mi.
773 ft. **Site 1 of 15 in cluster X**

Relative:
Lower

Actual:
92 ft.

HAZNET:
envid: S113004395
Year: 1993
GEPAID: CAD981385917
Contact: CAMERON TEUFEL
Telephone: 8185978113
Mailing Name: Not reported
Mailing Address: 31131 VIA COLINAS SUITE 605
Mailing City,St,Zip: WESTLAKE VILLAGE, CA 913620000
Gen County: Not reported
TSD EPA ID: CAT000612150
TSD County: Not reported
Waste Category: Liquids with cyanides >= 1,000 Mg./L
Disposal Method: Recycler
Tons: 8.30000000000
Cat Decode: Liquids with cyanides >= 1,000 Mg./L
Method Decode: Recycler
Facility County: Los Angeles

T209 **CITY OF SANTA MONICA** **CA HAZNET** **S112944040**
WSW **1685 MAIN ST** **N/A**
1/8-1/4 **SANTA MONICA, CA 90401**
0.147 mi.
777 ft. **Site 15 of 28 in cluster T**

Relative:
Lower

Actual:
63 ft.

HAZNET:
envid: S112944040
Year: 2005
GEPAID: CAC002587970
Contact: VONEELYA SIMONS
Telephone: 3104588721

CITY OF SANTA MONICA (Continued) **S112944040**

Mailing Name: Not reported
Mailing Address: 1918 MAIN ST STE 300
Mailing City,St,Zip: SANTA MONICA, CA 90405
Gen County: Not reported
TSD EPA ID: CAD028409019
TSD County: Not reported
Waste Category: Other organic solids
Disposal Method: Transfer Station
Tons: 0.25
Cat Decode: Other organic solids
Method Decode: Transfer Station
Facility County: Los Angeles

envid: S112944040
Year: 2005
GEPAID: CAC002587970
Contact: VONEELYA SIMONS
Telephone: 3104588721
Mailing Name: Not reported
Mailing Address: 1918 MAIN ST STE 300
Mailing City,St,Zip: SANTA MONICA, CA 90405
Gen County: Not reported
TSD EPA ID: CAD028409019
TSD County: Not reported
Waste Category: Other inorganic solid waste
Disposal Method: Not reported
Tons: 1.68
Cat Decode: Other inorganic solid waste
Method Decode: Not reported
Facility County: Los Angeles

envid: S112944040
Year: 2005
GEPAID: CAC002587970
Contact: VONEELYA SIMONS
Telephone: 3104588721
Mailing Name: Not reported
Mailing Address: 1918 MAIN ST STE 300
Mailing City,St,Zip: SANTA MONICA, CA 90405
Gen County: Not reported
TSD EPA ID: CAD009007626
TSD County: Not reported
Waste Category: Asbestos containing waste
Disposal Method: Disposal, Land Fill
Tons: 34.55
Cat Decode: Asbestos containing waste
Method Decode: Disposal, Land Fill
Facility County: Los Angeles

envid: S112944040
Year: 2005
GEPAID: CAC002587970
Contact: VONEELYA SIMONS
Telephone: 3104588721
Mailing Name: Not reported
Mailing Address: 1918 MAIN ST STE 300
Mailing City,St,Zip: SANTA MONICA, CA 90405

CITY OF SANTA MONICA (Continued) **S112944040**

Gen County: Not reported
TSD EPA ID: AZC950823111
TSD County: Not reported
Waste Category: Asbestos containing waste
Disposal Method: Not reported
Tons: 0.84
Cat Decode: Asbestos containing waste
Method Decode: Not reported
Facility County: Los Angeles

T210 **SANTA MONICA POLICE DEPARTMENT** **CA RGA LUST** **S114682652**
WSW **1685 MAIN ST.** **N/A**
1/8-1/4 **SANTA MONICA, CA**
0.147 mi.
777 ft. **Site 16 of 28 in cluster T**

Relative:
Lower

Actual:
63 ft.

RGA LUST:

1994	SANTA MONICA POLICE DEPARTMENT	1685 MAIN ST.
1993	SANTA MONICA POLICE DEPARTMENT	1685 MAIN ST.

T211 **SANTA MONICA CITY OF** **NY MANIFEST** **1009219022**
WSW **1685 MAIN STREET** **N/A**
1/8-1/4 **SANTA MONICA, CA 90406**
0.147 mi.
777 ft. **Site 17 of 28 in cluster T**

Relative:
Lower

Actual:
63 ft.

NY MANIFEST:
Country: USA
EPA ID: CAD981979370
Facility Status: Not reported
Location Address 1: 1685 MAIN STREET
Code: BP
Location Address 2: Not reported
Total Tanks: Not reported
Location City: SANTA MONICA
Location State: CA
Location Zip: 90406
Location Zip 4: Not reported

NY MANIFEST:
EPAID: CAD981979370
Mailing Name: SANTA MONICA CITY OF
Mailing Contact: SANTA MONICA CITY OF
Mailing Address 1: 1685 MAIN STREET
Mailing Address 2: Not reported
Mailing City: SANTA MONICA
Mailing State: CA
Mailing Zip: 90406
Mailing Zip 4: Not reported
Mailing Country: USA
Mailing Phone: 2134588224

NY MANIFEST:
Document ID: NYA5460885
Manifest Status: K
seq: Not reported

SANTA MONICA CITY OF (Continued) **1009219022**

Year:	1987
Trans1 State ID:	NY-X-1795
Trans2 State ID:	Not reported
Generator Ship Date:	07/23/1987
Trans1 Recv Date:	07/23/1987
Trans2 Recv Date:	/ /
TSD Site Recv Date:	08/03/1987
Part A Recv Date:	08/05/1987
Part B Recv Date:	08/25/1987
Generator EPA ID:	CAD981979370
Trans1 EPA ID:	NYD980769947
Trans2 EPA ID:	Not reported
TSDF ID 1:	NYD000632372
TSDF ID 2:	Not reported
Manifest Tracking Number:	Not reported
Import Indicator:	Not reported
Export Indicator:	Not reported
Discr Quantity Indicator:	Not reported
Discr Type Indicator:	Not reported
Discr Residue Indicator:	Not reported
Discr Partial Reject Indicator:	Not reported
Discr Full Reject Indicator:	Not reported
Manifest Ref Number:	Not reported
Alt Facility RCRA ID:	Not reported
Alt Facility Sign Date:	Not reported
MGMT Method Type Code:	Not reported
Waste Code:	D003 - NON-LISTED REACTIVE WASTES
Waste Code:	Not reported
Waste Code:	Not reported
Waste Code:	Not reported
Waste Code:	Not reported
Waste Code:	Not reported
Quantity:	00001
Units:	Y - Cubic yards* (.85 tons)
Number of Containers:	003
Container Type:	DM - Metal drums, barrels
Handling Method:	B Incineration, heat recovery, burning.
Specific Gravity:	100
Waste Code:	D002 - NON-LISTED CORROSIVE WASTES
Waste Code:	Not reported
Waste Code:	Not reported
Waste Code:	Not reported
Waste Code:	Not reported
Quantity:	00001
Units:	Y - Cubic yards* (.85 tons)
Number of Containers:	001
Container Type:	DM - Metal drums, barrels
Handling Method:	T Chemical, physical, or biological treatment.
Specific Gravity:	100

Country:	USA
EPA ID:	CAX000064378
Facility Status:	Not reported
Location Address 1:	1685 MAIN STREET
Code:	BP
Location Address 2:	Not reported

SANTA MONICA CITY OF (Continued) **1009219022**

Total Tanks: Not reported
Location City: SANTA MONICA
Location State: CA
Location Zip: 90401
Location Zip 4: Not reported

NY MANIFEST:
EPAID: CAX000064378
Mailing Name: SANTA MONICA CITY OF
Mailing Contact: SANTA MONICA CITY OF
Mailing Address 1: 1685 MAIN STREET
Mailing Address 2: Not reported
Mailing City: SANTA MONICA
Mailing State: CA
Mailing Zip: 90401
Mailing Zip 4: Not reported
Mailing Country: USA
Mailing Phone: 2134588227

NY MANIFEST:
Document ID: NYA4064332
Manifest Status: C
seq: Not reported
Year: 1986
Trans1 State ID: X17593NY
Trans2 State ID: Not reported
Generator Ship Date: 09/18/1986
Trans1 Recv Date: 09/18/1986
Trans2 Recv Date: / /
TSD Site Recv Date: 09/20/1986
Part A Recv Date: 10/03/1986
Part B Recv Date: 10/02/1986
Generator EPA ID: CAX000064378
Trans1 EPA ID: NYD980769947
Trans2 EPA ID: Not reported
TSDF ID 1: NYD000632372
TSDF ID 2: Not reported
Manifest Tracking Number: Not reported
Import Indicator: Not reported
Export Indicator: Not reported
Discr Quantity Indicator: Not reported
Discr Type Indicator: Not reported
Discr Residue Indicator: Not reported
Discr Partial Reject Indicator: Not reported
Discr Full Reject Indicator: Not reported
Manifest Ref Number: Not reported
Alt Facility RCRA ID: Not reported
Alt Facility Sign Date: Not reported
MGMT Method Type Code: Not reported
Waste Code: D001 - NON-LISTED IGNITABLE WASTES
Waste Code: Not reported
Waste Code: Not reported
Waste Code: Not reported
Waste Code: Not reported
Waste Code: Not reported
Quantity: 00001
Units: P - Pounds

SANTA MONICA CITY OF (Continued) **1009219022**

Number of Containers:	001
Container Type:	DM - Metal drums, barrels
Handling Method:	T Chemical, physical, or biological treatment.
Specific Gravity:	100

T212 **CA CHMIRS** **S108405564**
WSW **1685 MAIN ST.** **N/A**
1/8-1/4 **SANTA MONICA, CA 90401**
0.147 mi.
777 ft. **Site 18 of 28 in cluster T**

Relative:
Lower

Actual:
63 ft.

CHMIRS:

OES Incident Number:	5-5932
OES notification:	10/14/2005
OES Date:	Not reported
OES Time:	Not reported
Date Completed:	**Not reported**
Property Use:	Not reported
Agency Id Number:	Not reported
Agency Incident Number:	Not reported
Time Notified:	Not reported
Time Completed:	Not reported
Surrounding Area:	Not reported
Estimated Temperature:	Not reported
Property Management:	Not reported
More Than Two Substances Involved?:	Not reported
Resp Agncy Personel # Of Decontaminated:	Not reported
Responding Agency Personel # Of Injuries:	Not reported
Responding Agency Personel # Of Fatalities:	Not reported
Others Number Of Decontaminated:	Not reported
Others Number Of Injuries:	Not reported
Others Number Of Fatalities:	Not reported
Vehicle Make/year:	Not reported
Vehicle License Number:	Not reported
Vehicle State:	Not reported
Vehicle Id Number:	Not reported
CA DOT PUC/ICC Number:	Not reported
Company Name:	Not reported
Reporting Officer Name/ID:	Not reported
Report Date:	Not reported
Facility Telephone:	Not reported
Waterway Involved:	Not reported
Waterway:	Storm Drain
Spill Site:	Not reported
Cleanup By:	Reporting Party
Containment:	Not reported
What Happened:	Not reported
Type:	Not reported
Measure:	Not reported
Other:	Not reported
Date/Time:	Not reported
Year:	2005
Agency:	City of Santa Monica
Incident Date:	10/14/200512:00:00 AM
Admin Agency:	City of Santa Monica
Amount:	Not reported
Contained:	Yes

(Continued) **S108405564**

Site Type:	Road
E Date:	Not reported
Substance:	Raw Sewage
Gallons:	300
Unknown:	0
Substance #2:	Not reported
Substance #3:	Not reported
Evacuations:	0
Number of Injuries:	0
Number of Fatalities:	0
#1 Pipeline:	Not reported
#2 Pipeline:	Not reported
#3 Pipeline:	Not reported
#1 Vessel >= 300 Tons:	Not reported
#2 Vessel >= 300 Tons:	Not reported
#3 Vessel >= 300 Tons:	Not reported
Evacs:	Not reported
Injuries:	Not reported
Fatals:	Not reported
Comments:	Not reported
Description:	Released due to a grease back up in a city main. The storm drains flow to the ocean. This is 3 blocks from the ocean so there may be a beach posting or a beach closing.

T213 **CITY OF SANTA MONICA REFERRALS** **CA LOS ANGELES CO. HMS** **S100721960**
WSW **1685 MAIN ST** **N/A**
1/8-1/4 **SANTA MONICA, CA 90401**
0.147 mi.
777 ft. **Site 19 of 28 in cluster T**

Relative:
Lower

Actual:
63 ft.

LOS ANGELES CO. HMS:

Region:	LA
Permit Category:	Not reported
Facility Id:	017045-022872
Facility Type:	Not reported
Facility Status:	OPEN
Area:	5C
Permit Number:	Not reported
Permit Status:	Not reported

T214 **POLICE DEPT** **CA LUST** **S101298067**
WSW **1685 MAIN STREET** **CA HIST UST** **N/A**
1/8-1/4 **SANTA MONICA, CA 90401** **CA HIST CORTESE**
0.147 mi.
777 ft. **Site 20 of 28 in cluster T**

Relative:
Lower

Actual:
63 ft.

LUST:

Region:	STATE
Global Id:	T0603701375
Latitude:	34.0112414
Longitude:	-118.491809
Case Type:	LUST Cleanup Site
Status:	Completed - Case Closed
Status Date:	12/20/1994
Lead Agency:	SANTA MONICA, CITY OF

POLICE DEPT (Continued) **S101298067**

Case Worker:	Not reported
Local Agency:	Not reported
RB Case Number:	904010152
LOC Case Number:	Not reported
File Location:	Not reported
Potential Media Affect:	Soil
Potential Contaminants of Concern:	Diesel
Site History:	Not reported

Click here to access the California GeoTracker records for this facility:

Contact:

Global Id:	T0603701375
Contact Type:	Regional Board Caseworker
Contact Name:	YUE RONG
Organization Name:	LOS ANGELES RWQCB (REGION 4)
Address:	320 W. 4TH ST., SUITE 200
City:	Los Angeles
Email:	yrong@waterboards.ca.gov
Phone Number:	Not reported

Status History:

Global Id:	T0603701375
Status:	Completed - Case Closed
Status Date:	12/20/1994
Global Id:	T0603701375
Status:	Open - Case Begin Date
Status Date:	12/10/1991
Global Id:	T0603701375
Status:	Open - Remediation
Status Date:	06/10/1992

Regulatory Activities:

Global Id:	T0603701375
Action Type:	Other
Date:	12/10/1991
Action:	Leak Discovery
Global Id:	T0603701375
Action Type:	Other
Date:	02/10/1992
Action:	Leak Reported
Global Id:	T0603701375
Action Type:	Other
Date:	12/10/1991
Action:	Leak Stopped

LUST REG 4:

Region:	4
Regional Board:	04
County:	Los Angeles
Facility Id:	904010152

POLICE DEPT (Continued) **S101298067**

Status:	Case Closed	
Substance:	Diesel	
Substance Quantity:	Not reported	
Local Case No:	Not reported	
Case Type:	Soil	
Abatement Method Used at the Site:		Not reported
Global ID:	T0603701375	
W Global ID:	Not reported	
Staff:	UNK	
Local Agency:	19033	
Cross Street:	COLORADO AVE	
Enforcement Type:	Not reported	
Date Leak Discovered:	12/10/1991	
Date Leak First Reported:		2/10/1992
Date Leak Record Entered:	3/9/1992	
Date Confirmation Began:	Not reported	
Date Leak Stopped:	12/10/1991	
Date Case Last Changed on Database:		12/20/1994
Date the Case was Closed:		12/20/1994
How Leak Discovered:	Inventory Control	
How Leak Stopped:	Not reported	
Cause of Leak:	UNK	
Leak Source:	UNK	
Operator:	Not reported	
Water System:	Not reported	
Well Name:	Not reported	
Approx. Dist To Production Well (ft):		9490.361465358514744884344518
Source of Cleanup Funding:		UNK
Preliminary Site Assessment Workplan Submitted:		Not reported
Preliminary Site Assessment Began:		Not reported
Pollution Characterization Began:		Not reported
Remediation Plan Submitted:		Not reported
Remedial Action Underway:		6/10/1992
Post Remedial Action Monitoring Began:		Not reported
Enforcement Action Date:		Not reported
Historical Max MTBE Date:		Not reported
Hist Max MTBE Conc in Groundwater:		Not reported
Hist Max MTBE Conc in Soil:		Not reported
Significant Interim Remedial Action Taken:		Not reported
GW Qualifier:	Not reported	
Soil Qualifier:	Not reported	
Organization:	Not reported	
Owner Contact:	Not reported	
Responsible Party:	CITY OF SANTA MONICA	
RP Address:	200 SANTA MONICA PIER, SUITE E., SANTA MONICA, 90401	
Program:	LUST	
Lat/Long:	34.0111481 / -1	
Local Agency Staff:	UNK	
Beneficial Use:	Not reported	
Priority:	Not reported	
Cleanup Fund Id:	Not reported	
Suspended:	Not reported	
Assigned Name:	Not reported	
Summary:	Not reported	

HIST UST:
File Number: 0002725F

POLICE DEPT (Continued) **S101298067**

URL:	http://geotracker.waterboards.ca.gov/ustpdfs/pdf/0002725F.pdf
Region:	Not reported
Facility ID:	Not reported
Facility Type:	Not reported
Other Type:	Not reported
Contact Name:	Not reported
Telephone:	Not reported
Owner Name:	Not reported
Owner Address:	Not reported
Owner City,St,Zip:	Not reported
Total Tanks:	Not reported
Tank Num:	Not reported
Container Num:	Not reported
Year Installed:	Not reported
Tank Capacity:	Not reported
Tank Used for:	Not reported
Type of Fuel:	Not reported
Container Construction Thickness:	Not reported
Leak Detection:	Not reported

Click here for Geo Tracker PDF:

HIST CORTESE:

Region:	CORTESE
Facility County Code:	19
Reg By:	LTNKA
Reg Id:	904010152

T215 **S.M. POLICE DEPT.** **CA SWEEPS UST** **S101583328**
WSW **1685 MAIN ST** **CA FID UST** **N/A**
1/8-1/4 **SANTA MONICA, CA 90401** **CA EMI**
0.147 mi.
777 ft. **Site 21 of 28 in cluster T**

Relative:
Lower

Actual:
63 ft.

SWEEPS UST:

Status:	Active
Comp Number:	7715
Number:	4
Board Of Equalization:	44-010551
Referral Date:	04-05-90
Action Date:	04-05-90
Created Date:	02-29-88
Owner Tank Id:	1
SWRCB Tank Id:	19-033-007715-000001
Tank Status:	A
Capacity:	510
Active Date:	07-01-85
Tank Use:	M.V. FUEL
STG:	P
Content:	DIESEL
Number Of Tanks:	1

CA FID UST:

Facility ID:	19003406
Regulated By:	UTNKA
Regulated ID:	00007715

S.M. POLICE DEPT. (Continued) **S101583328**

Cortese Code:	Not reported
SIC Code:	Not reported
Facility Phone:	2134588430
Mail To:	Not reported
Mailing Address:	1685 MAIN ST
Mailing Address 2:	Not reported
Mailing City,St,Zip:	SANTA MONICA 90401
Contact:	Not reported
Contact Phone:	Not reported
DUNs Number:	Not reported
NPDES Number:	Not reported
EPA ID:	Not reported
Comments:	Not reported
Status:	Active

EMI:

Year:	1990
County Code:	19
Air Basin:	SC
Facility ID:	43877
Air District Name:	SC
SIC Code:	9221
Air District Name:	SOUTH COAST AQMD
Community Health Air Pollution Info System:	Not reported
Consolidated Emission Reporting Rule:	Not reported
Total Organic Hydrocarbon Gases Tons/Yr:	1
Reactive Organic Gases Tons/Yr:	1
Carbon Monoxide Emissions Tons/Yr:	2
NOX - Oxides of Nitrogen Tons/Yr:	2
SOX - Oxides of Sulphur Tons/Yr:	0
Particulate Matter Tons/Yr:	1
Part. Matter 10 Micrometers and Smllr Tons/Yr:	1

T216 **SANTA MONICA POLICE DEPARTMENT** **CA RGA LUST** **S114682653**
WSW **1685 MAIN ST** **N/A**
1/8-1/4 **SANTA MONICA, CA**
0.147 mi.
777 ft. **Site 22 of 28 in cluster T**

Relative:
Lower

Actual:
63 ft.

RGA LUST:

2012	SANTA MONICA POLICE DEPARTMENT	1685 MAIN ST
2011	SANTA MONICA POLICE DEPARTMENT	1685 MAIN ST
2010	SANTA MONICA POLICE DEPARTMENT	1685 MAIN ST
2009	SANTA MONICA POLICE DEPARTMENT	1685 MAIN ST
2008	SANTA MONICA POLICE DEPARTMENT	1685 MAIN ST
2007	SANTA MONICA POLICE DEPARTMENT	1685 MAIN ST
2006	SANTA MONICA POLICE DEPARTMENT	1685 MAIN ST
2005	SANTA MONICA POLICE DEPARTMENT	1685 MAIN ST
2003	SANTA MONICA POLICE DEPARTMENT	1685 MAIN ST
2002	SANTA MONICA POLICE DEPARTMENT	1685 MAIN ST
2001	SANTA MONICA POLICE DEPARTMENT	1685 MAIN ST
2000	SANTA MONICA POLICE DEPARTMENT	1685 MAIN ST
1998	SANTA MONICA POLICE DEPARTMENT	1685 MAIN ST
1997	SANTA MONICA POLICE DEPARTMENT	1685 MAIN ST
1996	SANTA MONICA POLICE DEPARTMENT	1685 MAIN ST
1995	SANTA MONICA POLICE DEPARTMENT	1685 MAIN ST

T217
WSW
1/8-1/4
0.147 mi.
777 ft.

1685 MAIN STREET
SANTA MONICA, CA

Site 23 of 28 in cluster T

CA CHMIRS **S108405848**
N/A

Relative:
Lower

Actual:
63 ft.

CHMIRS:

OES Incident Number:	5-6301
OES notification:	10/31/2005
OES Date:	Not reported
OES Time:	Not reported
Date Completed:	**Not reported**
Property Use:	Not reported
Agency Id Number:	Not reported
Agency Incident Number:	Not reported
Time Notified:	Not reported
Time Completed:	Not reported
Surrounding Area:	Not reported
Estimated Temperature:	Not reported
Property Management:	Not reported
More Than Two Substances Involved?:	Not reported
Resp Agncy Personel # Of Decontaminated:	Not reported
Responding Agency Personel # Of Injuries:	Not reported
Responding Agency Personel # Of Fatalities:	Not reported
Others Number Of Decontaminated:	Not reported
Others Number Of Injuries:	Not reported
Others Number Of Fatalities:	Not reported
Vehicle Make/year:	Not reported
Vehicle License Number:	Not reported
Vehicle State:	Not reported
Vehicle Id Number:	Not reported
CA DOT PUC/ICC Number:	Not reported
Company Name:	Not reported
Reporting Officer Name/ID:	Not reported
Report Date:	Not reported
Facility Telephone:	Not reported
Waterway Involved:	Not reported
Waterway:	Not reported
Spill Site:	Not reported
Cleanup By:	Reporting Party
Containment:	Not reported
What Happened:	Not reported
Type:	Not reported
Measure:	Not reported
Other:	Not reported
Date/Time:	Not reported
Year:	2005
Agency:	City of Santa Monica
Incident Date:	10/31/200512:00:00 AM
Admin Agency:	City of Santa Monica
Amount:	Not reported
Contained:	Yes
Site Type:	Road
E Date:	Not reported
Substance:	Sanitary Sewage
Gallons:	400-500
Unknown:	0
Substance #2:	Not reported
Substance #3:	Not reported

(Continued) **S108405848**

Evacuations:	0
Number of Injuries:	0
Number of Fatalities:	0
#1 Pipeline:	Not reported
#2 Pipeline:	Not reported
#3 Pipeline:	Not reported
#1 Vessel >= 300 Tons:	Not reported
#2 Vessel >= 300 Tons:	Not reported
#3 Vessel >= 300 Tons:	Not reported
Evacs:	Not reported
Injuries:	Not reported
Fatals:	Not reported
Comments:	Not reported
Description:	A manhole was blocked resulted in material backed up.

T218 **CITY OF SANTA MONICA** **CA HAZNET** **S113158298**
WSW **1685 MAIN ST** **N/A**
1/8-1/4 **SANTA MONICA, CA 90401**
0.147 mi.
777 ft. **Site 24 of 28 in cluster T**

Relative:
Lower

Actual:
63 ft.

HAZNET:

envid:	S113158298
Year:	2014
GEPAID:	CAL000351147
Contact:	ALEX PARRY
Telephone:	3104588981
Mailing Name:	Not reported
Mailing Address:	200 SANTA MONICA PIER STE C
Mailing City,St,Zip:	SANTA MONICa, CA 904010000
Gen County:	Los Angeles
TSD EPA ID:	CAD028409019
TSD County:	Los Angeles
Waste Category:	Other inorganic solid waste
Disposal Method:	Storage, Bulking, And/Or Transfer Off Site--No Treatment/Reovery (H010-H129) Or (H131-H135)
Tons:	0.01
Cat Decode:	Other inorganic solid waste
Method Decode:	Storage, Bulking, And/Or Transfer Off Site--No Treatment/Reovery (H010-H129) Or (H131-H135)
Facility County:	Los Angeles

envid:	S113158298
Year:	2014
GEPAID:	CAL000351147
Contact:	ALEX PARRY
Telephone:	3104588981
Mailing Name:	Not reported
Mailing Address:	200 SANTA MONICA PIER STE C
Mailing City,St,Zip:	SANTA MONICa, CA 904010000
Gen County:	Los Angeles
TSD EPA ID:	CAD009007626
TSD County:	Los Angeles
Waste Category:	Asbestos containing waste
Disposal Method:	Landfill Or Surface Impoundment That Will Be Closed As Landfill(To Include On-Site Treatment And/Or Stabilization)
Tons:	5.43

CITY OF SANTA MONICA (Continued) **S113158298**

Cat Decode:	Asbestos containing waste
Method Decode:	Landfill Or Surface Impoundment That Will Be Closed As Landfill(To Include On-Site Treatment And/Or Stabilization)
Facility County:	Los Angeles
envid:	S113158298
Year:	2013
GEPAID:	CAL000351147
Contact:	ALEX PARRY
Telephone:	3104588981
Mailing Name:	Not reported
Mailing Address:	200 SANTA MONICA PIER STE C
Mailing City,St,Zip:	SANTA MONICa, CA 904010000
Gen County:	Los Angeles
TSD EPA ID:	CAD009007626
TSD County:	Los Angeles
Waste Category:	Not reported
Disposal Method:	Landfill Or Surface Impoundment That Will Be Closed As Landfill(To Include On-Site Treatment And/Or Stabilization)
Tons:	0.4
Cat Decode:	Not reported
Method Decode:	Landfill Or Surface Impoundment That Will Be Closed As Landfill(To Include On-Site Treatment And/Or Stabilization)
Facility County:	Not reported
envid:	S113158298
Year:	2013
GEPAID:	CAL000351147
Contact:	ALEX PARRY
Telephone:	3104588981
Mailing Name:	Not reported
Mailing Address:	200 SANTA MONICA PIER STE C
Mailing City,St,Zip:	SANTA MONICa, CA 904010000
Gen County:	Los Angeles
TSD EPA ID:	AZC950823111
TSD County:	99
Waste Category:	Not reported
Disposal Method:	Landfill Or Surface Impoundment That Will Be Closed As Landfill(To Include On-Site Treatment And/Or Stabilization)
Tons:	0.8
Cat Decode:	Not reported
Method Decode:	Landfill Or Surface Impoundment That Will Be Closed As Landfill(To Include On-Site Treatment And/Or Stabilization)
Facility County:	Not reported
envid:	S113158298
Year:	2012
GEPAID:	CAL000351147
Contact:	ALEX PARRY
Telephone:	3104588981
Mailing Name:	Not reported
Mailing Address:	200 SANTA MONICA PIER STE C
Mailing City,St,Zip:	SANTA MONICa, CA 904010000
Gen County:	Los Angeles
TSD EPA ID:	CAD009007626
TSD County:	Los Angeles
Waste Category:	Not reported

CITY OF SANTA MONICA (Continued) **S113158298**

Disposal Method:	Landfill Or Surface Impoundment That Will Be Closed As Landfill(To Include On-Site Treatment And/Or Stabilization)
Tons:	3.2
Cat Decode:	Not reported
Method Decode:	Landfill Or Surface Impoundment That Will Be Closed As Landfill(To Include On-Site Treatment And/Or Stabilization)
Facility County:	Los Angeles

Click this hyperlink while viewing on your computer to access
3 additional CA_HAZNET: record(s) in the EDR Site Report.

T219 **SANTA MONICA POLICE DEPARTMENT** **CA HAZNET** **S112924890**
WSW **1685 MAIN ST** **N/A**
1/8-1/4 **SANTA MONICA, CA 90280**
0.147 mi.
777 ft. **Site 25 of 28 in cluster T**

Relative:
Lower

Actual:
63 ft.

HAZNET:

envid:	S112924890
Year:	2002
GEPAID:	CAC002556640
Contact:	RICH BERMAN
Telephone:	3104588711
Mailing Name:	Not reported
Mailing Address:	200 SANTA MONICA PIER STE C
Mailing City,St,Zip:	SANTA MONICA, CA 90401
Gen County:	Not reported
TSD EPA ID:	CAD028409019
TSD County:	Not reported
Waste Category:	Unspecified organic liquid mixture
Disposal Method:	Transfer Station
Tons:	0.01
Cat Decode:	Unspecified organic liquid mixture
Method Decode:	Transfer Station
Facility County:	Los Angeles

W220 **DANGELO SALVATORE** **EDR Hist Cleaner** **1009144386**
East **830 PICO BLVD** **N/A**
1/8-1/4 **SANTA MONICA, CA**
0.147 mi.
778 ft. **Site 3 of 11 in cluster W**

Relative:
Lower

Actual:
91 ft.

EDR Historical Cleaners:

Name:	DANGELO SALVATORE
Year:	1940
Type:	LAUNDRIES HAND

Q221
WNW
1/8-1/4
0.149 mi.
788 ft.

1640 5TH ST
SANTA MONICA, CA 90401

Site 3 of 3 in cluster Q

EDR Hist Auto **1015259222** **N/A**

Relative:
Lower

Actual:
75 ft.

EDR Historical Auto Stations:

Name:	EAUTOCLUB COM
Year:	2007
Address:	1640 5TH ST
Name:	EAUTOCLUB COM
Year:	2008
Address:	1640 5TH ST

Y222
SSE
1/8-1/4
0.149 mi.
789 ft.

PACIFIC BAY TOWERS HOME OWNERS ASSOCIATION
2025-2045 4TH ST
SANTA MONICA, CA 90403

Site 1 of 2 in cluster Y

CA HAZNET **S112926989** **N/A**

Relative:
Lower

Actual:
73 ft.

HAZNET:

envid:	S112926989
Year:	2002
GEPAID:	CAC002560268
Contact:	FRANK KOPPALA
Telephone:	3108281995
Mailing Name:	Not reported
Mailing Address:	1415 STANFORD ST STE 4
Mailing City,St,Zip:	SANTA MONICA, CA 90404
Gen County:	Not reported
TSD EPA ID:	CAT080013352
TSD County:	Not reported
Waste Category:	Unspecified aqueous solution
Disposal Method:	Recycler
Tons:	1.14
Cat Decode:	Unspecified aqueous solution
Method Decode:	Recycler
Facility County:	Los Angeles

X223
NNE
1/8-1/4
0.151 mi.
797 ft.

PAXTON PROD.
929 OLYMPIC BL
SANTA MONICA, CA 90404

Site 2 of 15 in cluster X

CA EMI **S106837276** **N/A**

Relative:
Lower

Actual:
88 ft.

EMI:

Year:	1987
County Code:	19
Air Basin:	SC
Facility ID:	7837
Air District Name:	SC
SIC Code:	3444
Air District Name:	SOUTH COAST AQMD
Community Health Air Pollution Info System:	Not reported
Consolidated Emission Reporting Rule:	Not reported
Total Organic Hydrocarbon Gases Tons/Yr:	0
Reactive Organic Gases Tons/Yr:	0

PAXTON PROD. (Continued) **S106837276**

Carbon Monoxide Emissions Tons/Yr:	0
NOX - Oxides of Nitrogen Tons/Yr:	0
SOX - Oxides of Sulphur Tons/Yr:	0
Particulate Matter Tons/Yr:	0
Part. Matter 10 Micrometers and Smllr Tons/Yr:	0

Year:	1990
County Code:	19
Air Basin:	SC
Facility ID:	7837
Air District Name:	SC
SIC Code:	3599
Air District Name:	SOUTH COAST AQMD
Community Health Air Pollution Info System:	Not reported
Consolidated Emission Reporting Rule:	Not reported
Total Organic Hydrocarbon Gases Tons/Yr:	0
Reactive Organic Gases Tons/Yr:	0
Carbon Monoxide Emissions Tons/Yr:	0
NOX - Oxides of Nitrogen Tons/Yr:	0
SOX - Oxides of Sulphur Tons/Yr:	0
Particulate Matter Tons/Yr:	0
Part. Matter 10 Micrometers and Smllr Tons/Yr:	0

X224 **PAXTON PRODUCTS INC** **RCRA-SQG** **1000417315**
NNE **929 OLYMPIC BLVD** **FINDS** **CAD981682669**
1/8-1/4 **SANTA MONICA, CA 90404** **ECHO**
0.151 mi.
797 ft. **Site 3 of 15 in cluster X**

Relative:
Lower

Actual:
88 ft.

RCRA-SQG:

Date form received by agency:	09/01/1996
Facility name:	PAXTON PRODUCTS INC
Facility address:	929 OLYMPIC BLVD SANTA MONICA, CA 90404
EPA ID:	CAD981682669
Contact:	Not reported
Contact address:	Not reported Not reported
Contact country:	US
Contact telephone:	Not reported
Contact email:	Not reported
EPA Region:	09
Classification:	Small Small Quantity Generator
Description:	Handler: generates more than 100 and less than 1000 kg of hazardous waste during any calendar month and accumulates less than 6000 kg of hazardous waste at any time; or generates 100 kg or less of hazardous waste during any calendar month, and accumulates more than 1000 kg of hazardous waste at any time

Owner/Operator Summary:

Owner/operator name:	JOSEPH GRANATELLI
Owner/operator address:	NOT REQUIRED NOT REQUIRED, ME 99999
Owner/operator country:	Not reported
Owner/operator telephone:	(415) 555-1212
Legal status:	Private
Owner/Operator Type:	Owner

PAXTON PRODUCTS INC (Continued) **1000417315**

Owner/Op start date: Not reported
Owner/Op end date: Not reported

Owner/operator name: NOT REQUIRED
Owner/operator address: NOT REQUIRED
NOT REQUIRED, ME 99999
Owner/operator country: Not reported
Owner/operator telephone: (415) 555-1212
Legal status: Private
Owner/Operator Type: Operator
Owner/Op start date: Not reported
Owner/Op end date: Not reported

Handler Activities Summary:
U.S. importer of hazardous waste: No
Mixed waste (haz. and radioactive): No
Recycler of hazardous waste: No
Transporter of hazardous waste: No
Treater, storer or disposer of HW: No
Underground injection activity: No
On-site burner exemption: No
Furnace exemption: No
Used oil fuel burner: No
Used oil processor: No
User oil refiner: No
Used oil fuel marketer to burner: No
Used oil Specification marketer: No
Used oil transfer facility: No
Used oil transporter: No

Historical Generators:
Date form received by agency: 10/14/1986
Site name: PAXTON PRODUCTS INC
Classification: Large Quantity Generator

Violation Status: No violations found

FINDS:

Registry ID: 110002750648

Environmental Interest/Information System
RCRAInfo is a national information system that supports the Resource Conservation and Recovery Act (RCRA) program through the tracking of events and activities related to facilities that generate, transport, and treat, store, or dispose of hazardous waste. RCRAInfo allows RCRA program staff to track the notification, permit, compliance, and corrective action activities required under RCRA.

ECHO:
Envid: 1000417315
Registry ID: 110002750648
DFR URL: http://echo.epa.gov/detailed_facility_report?fid=110002750648

Y225 **1X 225-45 4TH ST SANTA MONICA PROP** **CA HAZNET** **S112846398**
SSE **2025 2035 2045 4TH ST** **N/A**
1/8-1/4 **SANTA MONICA, CA 90403**
0.152 mi.
802 ft. **Site 2 of 2 in cluster Y**

Relative:
Lower

Actual:
72 ft.

HAZNET:

envid:	S112846398
Year:	1993
GEPAID:	CAC000819032
Contact:	CORP
Telephone:	0000000000
Mailing Name:	Not reported
Mailing Address:	Not reported
Mailing City,St,Zip:	LOS ANGELES, CA 900640000
Gen County:	Not reported
TSD EPA ID:	CAD067786749
TSD County:	Not reported
Waste Category:	Asbestos containing waste
Disposal Method:	Disposal, Land Fill
Tons:	0.10000000000
Cat Decode:	Asbestos containing waste
Method Decode:	Disposal, Land Fill
Facility County:	Los Angeles

U226 **WORLD OIL MARKETING COMPANY** **CA HAZNET** **S113003340**
ESE **2003 LINCOLN BLVD** **N/A**
1/8-1/4 **VANICE, CA 90402**
0.153 mi.
809 ft. **Site 6 of 13 in cluster U**

Relative:
Lower

Actual:
87 ft.

HAZNET:

envid:	S113003340
Year:	2001
GEPAID:	CAD981160781
Contact:	JOHN P HUNDLEY/VICE PRESIDENT
Telephone:	5629280100
Mailing Name:	Not reported
Mailing Address:	9302 S GARFIELD AVE
Mailing City,St,Zip:	SOUTH GATE, CA 902801966
Gen County:	Not reported
TSD EPA ID:	CAT080013352
TSD County:	Not reported
Waste Category:	Unspecified aqueous solution
Disposal Method:	Recycler
Tons:	0.33
Cat Decode:	Unspecified aqueous solution
Method Decode:	Recycler
Facility County:	Los Angeles

envid:	S113003340
Year:	2001
GEPAID:	CAD981160781
Contact:	JOHN P HUNDLEY/VICE PRESIDENT
Telephone:	5629280100
Mailing Name:	Not reported
Mailing Address:	9302 S GARFIELD AVE
Mailing City,St,Zip:	SOUTH GATE, CA 902801966
Gen County:	Not reported
TSD EPA ID:	CAT080013352

WORLD OIL MARKETING COMPANY (Continued) **S113003340**

TSD County: Not reported
Waste Category: Unspecified aqueous solution
Disposal Method: Recycler
Tons: 0.33
Cat Decode: Unspecified aqueous solution
Method Decode: Recycler
Facility County: Los Angeles

envid: S113003340
Year: 1995
GEPAID: CAD981160781
Contact: WORLD OIL MARKETING COMPANY
Telephone: 5629280100
Mailing Name: Not reported
Mailing Address: 9302 S GARFIELD AVE
Mailing City,St,Zip: SOUTH GATE, CA 902801966
Gen County: Not reported
TSD EPA ID: CAT080013352
TSD County: Not reported
Waste Category: Unspecified aqueous solution
Disposal Method: Not reported
Tons: .0000
Cat Decode: Unspecified aqueous solution
Method Decode: Not reported
Facility County: Los Angeles

envid: S113003340
Year: 1995
GEPAID: CAD981160781
Contact: WORLD OIL MARKETING COMPANY
Telephone: 5629280100
Mailing Name: Not reported
Mailing Address: 9302 S GARFIELD AVE
Mailing City,St,Zip: SOUTH GATE, CA 902801966
Gen County: Not reported
TSD EPA ID: CAT080013352
TSD County: Not reported
Waste Category: Not reported
Disposal Method: Recycler
Tons: .0000
Cat Decode: Not reported
Method Decode: Recycler
Facility County: Los Angeles

envid: S113003340
Year: 1995
GEPAID: CAD981160781
Contact: WORLD OIL MARKETING COMPANY
Telephone: 5629280100
Mailing Name: Not reported
Mailing Address: 9302 S GARFIELD AVE
Mailing City,St,Zip: SOUTH GATE, CA 902801966
Gen County: Not reported
TSD EPA ID: CAT080013352
TSD County: Not reported
Waste Category: Not reported
Disposal Method: Recycler

WORLD OIL MARKETING COMPANY (Continued) **S113003340**

Tons: .0000
Cat Decode: Not reported
Method Decode: Recycler
Facility County: Los Angeles

Click this hyperlink while viewing on your computer to access
1 additional CA_HAZNET: record(s) in the EDR Site Report.

U227 **METROPOLITAN CLEANERS** **CA LUST** **U001563921**
ESE **2003 LINCOLN BLVD** **CA SLIC** **N/A**
1/8-1/4 **SANTA MONICA, CA 90405** **CA HIST UST**
0.153 mi. **CA DRYCLEANERS**
809 ft. **Site 7 of 13 in cluster U** **CA EMI**
CA HIST CORTESE

Relative:
Lower

Actual:
87 ft.

LUST REG 4:

Region:	4	
Regional Board:	04	
County:	Los Angeles	
Facility Id:	904050043	
Status:	Pollution Characterization	
Substance:	Solvents	
Substance Quantity:	Not reported	
Local Case No:	Not reported	
Case Type:	Groundwater	
Abatement Method Used at the Site:		Not reported
Global ID:	T0603701424	
W Global ID:	Not reported	
Staff:	SLC	
Local Agency:	19033	
Cross Street:	PICO	
Enforcement Type:	Not reported	
Date Leak Discovered:	Not reported	
Date Leak First Reported:		12/27/1987
Date Leak Record Entered:	4/13/1988	
Date Confirmation Began:	Not reported	
Date Leak Stopped:	Not reported	
Date Case Last Changed on Database:		10/20/1989
Date the Case was Closed:		Not reported
How Leak Discovered:	Not reported	
How Leak Stopped:	Not reported	
Cause of Leak:	Not reported	
Leak Source:	Not reported	
Operator:	Not reported	
Water System:	Not reported	
Well Name:	Not reported	
Approx. Dist To Production Well (ft):		7302.946157600740243265570814 1
Source of Cleanup Funding:		Not reported
Preliminary Site Assessment Workplan Submitted:		Not reported
Preliminary Site Assessment Began:		Not reported
Pollution Characterization Began:		6/17/1988
Remediation Plan Submitted:		Not reported
Remedial Action Underway:		Not reported
Post Remedial Action Monitoring Began:		Not reported
Enforcement Action Date:		Not reported
Historical Max MTBE Date:		Not reported
Hist Max MTBE Conc in Groundwater:		Not reported
Hist Max MTBE Conc in Soil:		Not reported

METROPOLITAN CLEANERS (Continued) **U001563921**

Significant Interim Remedial Action Taken: No
GW Qualifier: Not reported
Soil Qualifier: Not reported
Organization: Not reported
Owner Contact: Not reported
Responsible Party: BLANK RP
RP Address: Not reported
Program: SLIC
Lat/Long: 34.0115653 / -1
Local Agency Staff: UNK
Beneficial Use: Not reported
Priority: Not reported
Cleanup Fund Id: Not reported
Suspended: Not reported
Assigned Name: Not reported
Summary: ASSIGNED TO JIT 01/13/89 ; SOLVENT CASE.

SLIC:
Region: STATE
Facility Status: **Open - Inactive**
Status Date: 01/27/2015
Global Id: T0603701424
Lead Agency: LOS ANGELES RWQCB (REGION 4)
Lead Agency Case Number: Not reported
Latitude: 34.0115653
Longitude: -118.48203
Case Type: Cleanup Program Site
Case Worker: Not reported
Local Agency: SANTA MONICA, CITY OF
RB Case Number: 904050043
File Location: Not reported
Potential Media Affected: Aquifer used for drinking water supply
Potential Contaminants of Concern: * Solvents
Site History: Not reported

Click here to access the California GeoTracker records for this facility:

HIST UST:
File Number: 00027BDE
URL: http://geotracker.waterboards.ca.gov/ustpdfs/pdf/00027BDE.pdf
Region: STATE
Facility ID: 00000041371
Facility Type: Not reported
Other Type: Not reported
Contact Name: JOANNE MARSHALL
Telephone: 2134523443
Owner Name: METROPOLITAN COAST ENTERPRISES
Owner Address: 2003 LINCOLN BLVD
Owner City,St,Zip: SANTA MONICA, CA 90401
Total Tanks: 0000

Tank Num: 001
Container Num: 1
Year Installed: Not reported
Tank Capacity: 00000000
Tank Used for: PRODUCT

METROPOLITAN CLEANERS (Continued) **U001563921**

Type of Fuel: Not reported
Container Construction Thickness: Not reported
Leak Detection: None

Click here for Geo Tracker PDF:

DRYCLEANERS:
EPA Id: CAD982009748
NAICS Code: 81232
NAICS Description: Drycleaning and Laundry Services (except Coin-Operated)
SIC Code: 7211
SIC Description: Power Laundries, Family and Commercial
Create Date: 06/17/1988
Facility Active: No
Inactive Date: 06/30/2009
Facility Addr2: Not reported
Owner Name: METROPOLITAN CLEANERS
Owner Address: 2003 LINCOLN BLVD
Owner Address 2: Not reported
Owner Telephone: 3104523443
Contact Name: GEORGE GORODETSKY
Contact Address: 2003 LINCOLN BLVD
Contact Address 2: Not reported
Contact Telephone: 3104523443
Mailing Name: Not reported
Mailing Address 1: 2003 LINCOLN BLVD
Mailing Address 2: Not reported
Mailing City: SANTA MONICA
Mailing State: CA
Mailing Zip: 904051316
Owner Fax: 3
Region Code: Not reported

EMI:
Year: 1987
County Code: 19
Air Basin: SC
Facility ID: 9726
Air District Name: SC
SIC Code: 7216
Air District Name: SOUTH COAST AQMD
Community Health Air Pollution Info System: Not reported
Consolidated Emission Reporting Rule: Not reported
Total Organic Hydrocarbon Gases Tons/Yr: 2
Reactive Organic Gases Tons/Yr: 0
Carbon Monoxide Emissions Tons/Yr: 0
NOX - Oxides of Nitrogen Tons/Yr: 0
SOX - Oxides of Sulphur Tons/Yr: 0
Particulate Matter Tons/Yr: 0
Part. Matter 10 Micrometers and Smllr Tons/Yr: 0

Year: 1990
County Code: 19
Air Basin: SC
Facility ID: 9726
Air District Name: SC

METROPOLITAN CLEANERS (Continued) **U001563921**

SIC Code:	7216
Air District Name:	SOUTH COAST AQMD
Community Health Air Pollution Info System:	Not reported
Consolidated Emission Reporting Rule:	Not reported
Total Organic Hydrocarbon Gases Tons/Yr:	4
Reactive Organic Gases Tons/Yr:	0
Carbon Monoxide Emissions Tons/Yr:	0
NOX - Oxides of Nitrogen Tons/Yr:	0
SOX - Oxides of Sulphur Tons/Yr:	0
Particulate Matter Tons/Yr:	0
Part. Matter 10 Micrometers and Smllr Tons/Yr:	0

Year:	1995
County Code:	19
Air Basin:	SC
Facility ID:	9726
Air District Name:	SC
SIC Code:	7216
Air District Name:	SOUTH COAST AQMD
Community Health Air Pollution Info System:	Not reported
Consolidated Emission Reporting Rule:	Not reported
Total Organic Hydrocarbon Gases Tons/Yr:	2
Reactive Organic Gases Tons/Yr:	0
Carbon Monoxide Emissions Tons/Yr:	0
NOX - Oxides of Nitrogen Tons/Yr:	0
SOX - Oxides of Sulphur Tons/Yr:	0
Particulate Matter Tons/Yr:	0
Part. Matter 10 Micrometers and Smllr Tons/Yr:	0

Year:	1996
County Code:	19
Air Basin:	SC
Facility ID:	9726
Air District Name:	SC
SIC Code:	7216
Air District Name:	SOUTH COAST AQMD
Community Health Air Pollution Info System:	Not reported
Consolidated Emission Reporting Rule:	Not reported
Total Organic Hydrocarbon Gases Tons/Yr:	0
Reactive Organic Gases Tons/Yr:	0
Carbon Monoxide Emissions Tons/Yr:	0
NOX - Oxides of Nitrogen Tons/Yr:	0
SOX - Oxides of Sulphur Tons/Yr:	0
Particulate Matter Tons/Yr:	0
Part. Matter 10 Micrometers and Smllr Tons/Yr:	0

HIST CORTESE:

Region:	CORTESE
Facility County Code:	19
Reg By:	LTNKA
Reg Id:	904050043

Region:	CORTESE
Facility County Code:	19
Reg By:	LTNKA
Reg Id:	902910125

U228 **METROPOLITAN CLEANERS** **CA RGA LUST** **S114650831**
ESE **2003 LINCOLN BLVD** **N/A**
1/8-1/4 **SANTA MONICA, CA**
0.153 mi.
809 ft. **Site 8 of 13 in cluster U**

Relative:
Lower

Actual:
87 ft.

RGA LUST:

2007	METROPOLITAN CLEANERS	2003 LINCOLN BLVD
2006	METROPOLITAN CLEANERS	2003 LINCOLN BLVD
2005	METROPOLITAN CLEANERS	2003 LINCOLN BLVD
2003	METROPOLITAN CLEANERS	2003 LINCOLN BLVD
2002	METROPOLITAN CLEANERS	2003 LINCOLN BLVD
2001	METROPOLITAN CLEANERS	2003 LINCOLN BLVD
2000	METROPOLITAN CLEANERS	2003 LINCOLN BLVD
1998	METROPOLITAN CLEANERS	2003 LINCOLN BLVD
1997	METROPOLITAN CLEANERS	2003 LINCOLN BLVD
1996	METROPOLITAN CLEANERS	2003 LINCOLN BLVD
1995	METROPOLITAN CLEANERS	2003 LINCOLN BLVD
1994	METROPOLITAN CLEANERS	2003 LINCOLN BLVD
1993	METROPOLITAN CLEANERS	2003 LINCOLN BLVD

U229 **METROPOLITAN CLEANERS** **CA HAZNET** **S113012138**
ESE **2003 LINCOLN BLVD** **N/A**
1/8-1/4 **SANTA MONICA, CA 90405**
0.153 mi.
809 ft. **Site 9 of 13 in cluster U**

Relative:
Lower

Actual:
87 ft.

HAZNET:

envid:	S113012138
Year:	2007
GEPAID:	CAD982009748
Contact:	GEORGE GORODETSKY
Telephone:	3104523443
Mailing Name:	Not reported
Mailing Address:	2003 LINCOLN BLVD
Mailing City,St,Zip:	SANTA MONICA, CA 904051316
Gen County:	Not reported
TSD EPA ID:	NVR000076158
TSD County:	Not reported
Waste Category:	Halogenated solvents (chloroforms, methyl chloride, perchloroethylene, etc)
Disposal Method:	Solvents Recovery
Tons:	0.47
Cat Decode:	Halogenated solvents (chloroforms, methyl chloride, perchloroethylene, etc)
Method Decode:	Solvents Recovery
Facility County:	Los Angeles

envid:	S113012138
Year:	2007
GEPAID:	CAD982009748
Contact:	GEORGE GORODETSKY
Telephone:	3104523443
Mailing Name:	Not reported
Mailing Address:	2003 LINCOLN BLVD
Mailing City,St,Zip:	SANTA MONICA, CA 904051316
Gen County:	Not reported
TSD EPA ID:	NVR000076158
TSD County:	Not reported
Waste Category:	Aqueous solution with total organic residues less than 10 percent
Disposal Method:	Solvents Recovery

METROPOLITAN CLEANERS (Continued) **S113012138**

Tons: Not reported
Cat Decode: Aqueous solution with total organic residues less than 10 percent
Method Decode: Solvents Recovery
Facility County: Los Angeles

envid: S113012138
Year: 2007
GEPAID: CAD982009748
Contact: GEORGE GORODETSKY
Telephone: 3104523443
Mailing Name: Not reported
Mailing Address: 2003 LINCOLN BLVD
Mailing City,St,Zip: SANTA MONICA, CA 904051316
Gen County: Not reported
TSD EPA ID: NVR000076158
TSD County: Not reported
Waste Category: Hydrocarbon solvents (benzene, hexane, Stoddard, Etc.)
Disposal Method: Solvents Recovery
Tons: Not reported
Cat Decode: Hydrocarbon solvents (benzene, hexane, Stoddard, Etc.)
Method Decode: Solvents Recovery
Facility County: Los Angeles

envid: S113012138
Year: 2006
GEPAID: CAD982009748
Contact: GEORGE GORODETSKY
Telephone: 3104523443
Mailing Name: Not reported
Mailing Address: 2003 LINCOLN BLVD
Mailing City,St,Zip: SANTA MONICA, CA 904051316
Gen County: Not reported
TSD EPA ID: NVR000076158
TSD County: Not reported
Waste Category: Aqueous solution with total organic residues less than 10 percent
Disposal Method: Recycler
Tons: Not reported
Cat Decode: Aqueous solution with total organic residues less than 10 percent
Method Decode: Recycler
Facility County: Los Angeles

envid: S113012138
Year: 2006
GEPAID: CAD982009748
Contact: GEORGE GORODETSKY
Telephone: 3104523443
Mailing Name: Not reported
Mailing Address: 2003 LINCOLN BLVD
Mailing City,St,Zip: SANTA MONICA, CA 904051316
Gen County: Not reported
TSD EPA ID: NVR000076158
TSD County: Not reported
Waste Category: Halogenated solvents (chloroforms, methyl chloride, perchloroethylene, etc)
Disposal Method: Recycler
Tons: 0.2
Cat Decode: Halogenated solvents (chloroforms, methyl chloride, perchloroethylene, etc)

METROPOLITAN CLEANERS (Continued) **S113012138**

Method Decode: Recycler
Facility County: Los Angeles

Click this hyperlink while viewing on your computer to access
16 additional CA_HAZNET: record(s) in the EDR Site Report.

U230 **EDR Hist Cleaner** **1009144535**
ESE **2003 LINCOLN BLVD** **N/A**
1/8-1/4 **SANTA MONICA, CA 90405**
0.153 mi.
809 ft. **Site 10 of 13 in cluster U**

Relative:
Lower

Actual:
87 ft.

EDR Historical Cleaners:

Name:	METROPOLITAN CLEANERS AND DYERS
Year:	1948
Type:	CLOTHES PRESSERS AND CLEANERS
Name:	METROPOLITAN CLEANERS AND DYERS
Year:	1948
Type:	CLOTHES PRESSERS AND CLEANERS
Name:	METROPOLITAN CLEANERS
Year:	1954
Type:	CLEANERS AND DYERS
Name:	METROPOLITAN CLEANERS
Year:	1954
Type:	CLEANERS AND DYERS
Name:	METROPOLITAN CLEANERS
Year:	2008
Address:	2003 LINCOLN BLVD
Name:	METROPOLITAN CLEANERS
Year:	2010
Address:	2003 LINCOLN BLVD
Name:	METROPOLITAN CLEANERS
Year:	2011
Address:	2003 LINCOLN BLVD

Z231 **PIONEER NORTH** **CA SWEEPS UST** **S101584637**
NNW **1621 7TH ST** **CA FID UST** **N/A**
1/8-1/4 **SANTA MONICA, CA 90405** **CA EMI**
0.155 mi.
820 ft. **Site 1 of 5 in cluster Z**

Relative:
Lower

Actual:
90 ft.

SWEEPS UST:

Status:	Active
Comp Number:	12
Number:	9
Board Of Equalization:	44-010509
Referral Date:	01-12-90
Action Date:	01-12-90
Created Date:	01-12-90
Owner Tank Id:	Not reported

PIONEER NORTH (Continued) **S101584637**

SWRCB Tank Id: 19-033-000012-000001
Tank Status: A
Capacity: 1000
Active Date: 01-12-90
Tank Use: M.V. FUEL
STG: P
Content: REG UNLEADED
Number Of Tanks: 1

CA FID UST:
Facility ID: 19013773
Regulated By: UTNKA
Regulated ID: Not reported
Cortese Code: Not reported
SIC Code: Not reported
Facility Phone: Not reported
Mail To: Not reported
Mailing Address: 512 ROST AVE
Mailing Address 2: Not reported
Mailing City,St,Zip: SANTA MONICA 90405
Contact: Not reported
Contact Phone: Not reported
DUNs Number: Not reported
NPDES Number: Not reported
EPA ID: Not reported
Comments: Not reported
Status: Active

EMI:
Year: 1987
County Code: 19
Air Basin: SC
Facility ID: 47263
Air District Name: SC
SIC Code: 2051
Air District Name: SOUTH COAST AQMD
Community Health Air Pollution Info System: Not reported
Consolidated Emission Reporting Rule: Not reported
Total Organic Hydrocarbon Gases Tons/Yr: 0
Reactive Organic Gases Tons/Yr: 0
Carbon Monoxide Emissions Tons/Yr: 0
NOX - Oxides of Nitrogen Tons/Yr: 0
SOX - Oxides of Sulphur Tons/Yr: 0
Particulate Matter Tons/Yr: 0
Part. Matter 10 Micrometers and Smllr Tons/Yr: 0

Year: 1990
County Code: 19
Air Basin: SC
Facility ID: 47263
Air District Name: SC
SIC Code: 2051
Air District Name: SOUTH COAST AQMD
Community Health Air Pollution Info System: Not reported
Consolidated Emission Reporting Rule: Not reported
Total Organic Hydrocarbon Gases Tons/Yr: 0

PIONEER NORTH (Continued) **S101584637**

Reactive Organic Gases Tons/Yr: 0
Carbon Monoxide Emissions Tons/Yr: 0
NOX - Oxides of Nitrogen Tons/Yr: 0
SOX - Oxides of Sulphur Tons/Yr: 0
Particulate Matter Tons/Yr: 0
Part. Matter 10 Micrometers and Smllr Tons/Yr: 0

W232 **MONICA DANGELO SALVATORE** **EDR Hist Cleaner** **1009163487**
East **836 PICO BLVD** **N/A**
1/8-1/4 **SANTA MONICA, CA**
0.156 mi.
822 ft. **Site 4 of 11 in cluster W**

Relative:
Lower

Actual:
92 ft.

EDR Historical Cleaners:
Name: MONICA DANGELO SALVATORE
Year: 1936
Type: LAUNDRIES STEAM

W233 **MONICA DANGELO SALVATORE** **EDR Hist Cleaner** **1009144854**
East **836 PICO** **N/A**
1/8-1/4 **SANTA MONICA, CA**
0.156 mi.
822 ft. **Site 5 of 11 in cluster W**

Relative:
Lower

Actual:
92 ft.

EDR Historical Cleaners:
Name: MONICA DANGELO SALVATORE
Year: 1936
Type: LAUNDRIES STEAM

U234 **KRAGEN AUTO PARTS STORE #1326** **CA HAZNET** **S113098166**
ESE **2018 LINCOLN BLVD** **N/A**
1/8-1/4 **SANTA MONICA, CA 90405**
0.156 mi.
823 ft. **Site 11 of 13 in cluster U**

Relative:
Lower

Actual:
86 ft.

HAZNET:
envid: S113098166
Year: 2013
GEPAID: CAL000187677
Contact: John Bounds
Telephone: 4175204589
Mailing Name: Not reported
Mailing Address: 233 S PATTERSON AVE
Mailing City,St,Zip: SPRINGFIELD, MO 658020000
Gen County: Los Angeles
TSD EPA ID: NED981723513
TSD County: 99
Waste Category: Not reported
Disposal Method: Incineration--Thermal Destruction Other Than Use As A Fuel
Tons: 0.005
Cat Decode: Not reported
Method Decode: Incineration--Thermal Destruction Other Than Use As A Fuel
Facility County: Not reported

envid: S113098166

KRAGEN AUTO PARTS STORE #1326 (Continued) **S113098166**

Year:	2013
GEPAID:	CAL000187677
Contact:	John Bounds
Telephone:	4175204589
Mailing Name:	Not reported
Mailing Address:	233 S PATTERSON AVE
Mailing City,St,Zip:	SPRINGFIELD, MO 658020000
Gen County:	Los Angeles
TSD EPA ID:	CAT000613893
TSD County:	Los Angeles
Waste Category:	Not reported
Disposal Method:	Storage, Bulking, And/Or Transfer Off Site--No Treatment/Reovery (H010-H129) Or (H131-H135)
Tons:	0.01
Cat Decode:	Not reported
Method Decode:	Storage, Bulking, And/Or Transfer Off Site--No Treatment/Reovery (H010-H129) Or (H131-H135)
Facility County:	Not reported

envid:	S113098166
Year:	2010
GEPAID:	CAL000187677
Contact:	JOHN BOUNDS
Telephone:	4175204589
Mailing Name:	Not reported
Mailing Address:	233 S PATTERSON AVE
Mailing City,St,Zip:	SPRINGFIELD, MO 658020000
Gen County:	Not reported
TSD EPA ID:	TXD077603371
TSD County:	Not reported
Waste Category:	Waste oil and mixed oil
Disposal Method:	Fuel Blending Prior To Energy Recovery At Another Site
Tons:	0.15
Cat Decode:	Waste oil and mixed oil
Method Decode:	Fuel Blending Prior To Energy Recovery At Another Site
Facility County:	Los Angeles

envid:	S113098166
Year:	2009
GEPAID:	CAL000187677
Contact:	JAMI GAY
Telephone:	4175204589
Mailing Name:	Not reported
Mailing Address:	PO BOX 1156
Mailing City,St,Zip:	SPRINGFIELD, MO 658011156
Gen County:	Not reported
TSD EPA ID:	WIR000029751
TSD County:	Not reported
Waste Category:	Unspecified oil-containing waste
Disposal Method:	Other Recovery Of Reclamation For Reuse Including Acid Regeneration, Organics Recovery Ect
Tons:	0.075
Cat Decode:	Unspecified oil-containing waste
Method Decode:	Other Recovery Of Reclamation For Reuse Including Acid Regeneration, Organics Recovery Ect
Facility County:	Los Angeles

KRAGEN AUTO PARTS STORE #1326 (Continued) **S113098166**

envid:	S113098166
Year:	2008
GEPAID:	CAL000187677
Contact:	BOB GILLESPIE/REG-ENV MGR
Telephone:	4178747257
Mailing Name:	Not reported
Mailing Address:	PO BOX 1156
Mailing City,St,Zip:	SPRINGFIELD, MO 65801
Gen County:	Not reported
TSD EPA ID:	WIR000029751
TSD County:	Not reported
Waste Category:	Unspecified oil-containing waste
Disposal Method:	Other Recovery Of Reclamation For Reuse Including Acid Regeneration, Organics Recovery Ect
Tons:	0.0625
Cat Decode:	Unspecified oil-containing waste
Method Decode:	Other Recovery Of Reclamation For Reuse Including Acid Regeneration, Organics Recovery Ect
Facility County:	Los Angeles

Click this hyperlink while viewing on your computer to access
2 additional CA_HAZNET: record(s) in the EDR Site Report.

U235 **KRAGEN AUTO PARTS #1326** **FINDS** **1007667400**
ESE **2018 LINCOLN BLVD** **ECHO** **N/A**
1/8-1/4 **SANTA MONICA, CA 90405**
0.156 mi.
823 ft. **Site 12 of 13 in cluster U**

Relative:
Lower

Actual:
86 ft.

FINDS:

Registry ID: 110017957353

Environmental Interest/Information System
UORS (California - Used Oil Recycling System). California Integrated Waste Management Board (CIWMB) helps communities establish and promote convenient collection opportunities for used oil and used oil filters.

Registry ID: 110055768682

Environmental Interest/Information System
STATE MASTER

ECHO:

Envid:	1007667400
Registry ID:	110017957353
DFR URL:	http://echo.epa.gov/detailed_facility_report?fid=110017957353

Envid:	1007667400
Registry ID:	110055768682
DFR URL:	http://echo.epa.gov/detailed_facility_report?fid=110055768682

T236 **RAND CORP** **RCRA-SQG** **1000182984**
WSW **1700 MAIN ST** **CA ENVIROSTOR** **CAD982002594**
1/8-1/4 **SANTA MONICA, CA 90406** **FINDS**
0.158 mi. **CA EMI**
835 ft. **Site 26 of 28 in cluster T** **CA HAZNET**
CA NPDES
Relative: **ECHO**
Lower

Actual: **62 ft.**

RCRA-SQG:

Date form received by agency:	06/17/1987
Facility name:	RAND CORP
Facility address:	1700 MAIN ST SANTA MONICA, CA 90406
EPA ID:	CAD982002594
Contact:	ENVIRONMENTAL MANAGER
Contact address:	1700 MAIN ST SANTA MONICA, CA 90406
Contact country:	US
Contact telephone:	(213) 393-0411
Contact email:	Not reported
EPA Region:	09
Classification:	Small Small Quantity Generator
Description:	Handler: generates more than 100 and less than 1000 kg of hazardous waste during any calendar month and accumulates less than 6000 kg of hazardous waste at any time; or generates 100 kg or less of hazardous waste during any calendar month, and accumulates more than 1000 kg of hazardous waste at any time

Owner/Operator Summary:

Owner/operator name:	RAND CORP
Owner/operator address:	NOT REQUIRED NOT REQUIRED, ME 99999
Owner/operator country:	Not reported
Owner/operator telephone:	(415) 555-1212
Legal status:	Private
Owner/Operator Type:	Owner
Owner/Op start date:	Not reported
Owner/Op end date:	Not reported

Owner/operator name:	NOT REQUIRED
Owner/operator address:	NOT REQUIRED NOT REQUIRED, ME 99999
Owner/operator country:	Not reported
Owner/operator telephone:	(415) 555-1212
Legal status:	Private
Owner/Operator Type:	Operator
Owner/Op start date:	Not reported
Owner/Op end date:	Not reported

Handler Activities Summary:

U.S. importer of hazardous waste:	No
Mixed waste (haz. and radioactive):	No
Recycler of hazardous waste:	No
Transporter of hazardous waste:	No
Treater, storer or disposer of HW:	No
Underground injection activity:	No
On-site burner exemption:	No
Furnace exemption:	No

RAND CORP (Continued) **1000182984**

Used oil fuel burner: No
Used oil processor: No
User oil refiner: No
Used oil fuel marketer to burner: No
Used oil Specification marketer: No
Used oil transfer facility: No
Used oil transporter: No

Violation Status: No violations found

ENVIROSTOR:
Facility ID: 70000146
Status: Refer: 1248 Local Agency
Status Date: 09/05/2005
Site Code: Not reported
Site Type: Evaluation
Site Type Detailed: Evaluation
Acres: Not reported
NPL: NO
Regulatory Agencies: LA CNTY FIRE DEPT. (BILLING AND UST), LOS ANGELES COUNTY
Lead Agency: NONE SPECIFIED
Program Manager: Not reported
Supervisor: * Greg Holmes
Division Branch: Cleanup Cypress
Assembly: 41
Senate: Not reported
Special Program: Not reported
Restricted Use: NO
Site Mgmt Req: NONE SPECIFIED
Funding: Not Applicable
Latitude: 0
Longitude: 0
APN: NONE SPECIFIED
Past Use: NONE SPECIFIED
Potential COC: NONE SPECIFIED
Confirmed COC: NONE SPECIFIED
Potential Description: NONE SPECIFIED
Alias Name: 70000146
Alias Type: Envirostor ID Number

Completed Info:
Completed Area Name: Not reported
Completed Sub Area Name: Not reported
Completed Document Type: Not reported
Completed Date: Not reported
Comments: Not reported

Future Area Name: Not reported
Future Sub Area Name: Not reported
Future Document Type: Not reported
Future Due Date: Not reported
Schedule Area Name: Not reported
Schedule Sub Area Name: Not reported
Schedule Document Type: Not reported
Schedule Due Date: Not reported
Schedule Revised Date: Not reported

RAND CORP (Continued) **1000182984**

FINDS:

Registry ID: 110002773008

Environmental Interest/Information System
AIR EMISSIONS CLASSIFICATION UNKNOWN

California Hazardous Waste Tracking System - Datamart (HWTS-DATAMART) provides California with information on hazardous waste shipments for generators, transporters, and treatment, storage, and disposal facilities.

RCRAInfo is a national information system that supports the Resource Conservation and Recovery Act (RCRA) program through the tracking of events and activities related to facilities that generate, transport, and treat, store, or dispose of hazardous waste. RCRAInfo allows RCRA program staff to track the notification, permit, compliance, and corrective action activities required under RCRA.

EMI:

Year:	1987
County Code:	19
Air Basin:	SC
Facility ID:	1308
Air District Name:	SC
SIC Code:	3764
Air District Name:	SOUTH COAST AQMD
Community Health Air Pollution Info System:	Not reported
Consolidated Emission Reporting Rule:	Not reported
Total Organic Hydrocarbon Gases Tons/Yr:	0
Reactive Organic Gases Tons/Yr:	0
Carbon Monoxide Emissions Tons/Yr:	0
NOX - Oxides of Nitrogen Tons/Yr:	0
SOX - Oxides of Sulphur Tons/Yr:	0
Particulate Matter Tons/Yr:	0
Part. Matter 10 Micrometers and Smllr Tons/Yr:	0

Year:	1990
County Code:	19
Air Basin:	SC
Facility ID:	1308
Air District Name:	SC
SIC Code:	8731
Air District Name:	SOUTH COAST AQMD
Community Health Air Pollution Info System:	Not reported
Consolidated Emission Reporting Rule:	Not reported
Total Organic Hydrocarbon Gases Tons/Yr:	0
Reactive Organic Gases Tons/Yr:	0
Carbon Monoxide Emissions Tons/Yr:	0
NOX - Oxides of Nitrogen Tons/Yr:	0
SOX - Oxides of Sulphur Tons/Yr:	0
Particulate Matter Tons/Yr:	0
Part. Matter 10 Micrometers and Smllr Tons/Yr:	0

Year: 1995

RAND CORP (Continued) **1000182984**

County Code:	19
Air Basin:	SC
Facility ID:	1308
Air District Name:	SC
SIC Code:	8731
Air District Name:	SOUTH COAST AQMD
Community Health Air Pollution Info System:	Not reported
Consolidated Emission Reporting Rule:	Not reported
Total Organic Hydrocarbon Gases Tons/Yr:	0
Reactive Organic Gases Tons/Yr:	0
Carbon Monoxide Emissions Tons/Yr:	0
NOX - Oxides of Nitrogen Tons/Yr:	0
SOX - Oxides of Sulphur Tons/Yr:	0
Particulate Matter Tons/Yr:	0
Part. Matter 10 Micrometers and Smllr Tons/Yr:	0

Year:	1997
County Code:	19
Air Basin:	SC
Facility ID:	1308
Air District Name:	SC
SIC Code:	8733
Air District Name:	SOUTH COAST AQMD
Community Health Air Pollution Info System:	Not reported
Consolidated Emission Reporting Rule:	Not reported
Total Organic Hydrocarbon Gases Tons/Yr:	0
Reactive Organic Gases Tons/Yr:	0
Carbon Monoxide Emissions Tons/Yr:	0
NOX - Oxides of Nitrogen Tons/Yr:	0
SOX - Oxides of Sulphur Tons/Yr:	0
Particulate Matter Tons/Yr:	0
Part. Matter 10 Micrometers and Smllr Tons/Yr:	0

Year:	1998
County Code:	19
Air Basin:	SC
Facility ID:	1308
Air District Name:	SC
SIC Code:	8733
Air District Name:	SOUTH COAST AQMD
Community Health Air Pollution Info System:	Not reported
Consolidated Emission Reporting Rule:	Not reported
Total Organic Hydrocarbon Gases Tons/Yr:	0
Reactive Organic Gases Tons/Yr:	0
Carbon Monoxide Emissions Tons/Yr:	0
NOX - Oxides of Nitrogen Tons/Yr:	0
SOX - Oxides of Sulphur Tons/Yr:	0
Particulate Matter Tons/Yr:	0
Part. Matter 10 Micrometers and Smllr Tons/Yr:	0

Year:	1999
County Code:	19
Air Basin:	SC
Facility ID:	1308
Air District Name:	SC
SIC Code:	8733
Air District Name:	SOUTH COAST AQMD

RAND CORP (Continued) **1000182984**

Community Health Air Pollution Info System:	Not reported
Consolidated Emission Reporting Rule:	Not reported
Total Organic Hydrocarbon Gases Tons/Yr:	0
Reactive Organic Gases Tons/Yr:	0
Carbon Monoxide Emissions Tons/Yr:	0
NOX - Oxides of Nitrogen Tons/Yr:	0
SOX - Oxides of Sulphur Tons/Yr:	0
Particulate Matter Tons/Yr:	0
Part. Matter 10 Micrometers and Smllr Tons/Yr:	0

Year:	2000
County Code:	19
Air Basin:	SC
Facility ID:	1308
Air District Name:	SC
SIC Code:	8733
Air District Name:	SOUTH COAST AQMD
Community Health Air Pollution Info System:	Not reported
Consolidated Emission Reporting Rule:	Not reported
Total Organic Hydrocarbon Gases Tons/Yr:	0
Reactive Organic Gases Tons/Yr:	0
Carbon Monoxide Emissions Tons/Yr:	0
NOX - Oxides of Nitrogen Tons/Yr:	0
SOX - Oxides of Sulphur Tons/Yr:	0
Particulate Matter Tons/Yr:	0
Part. Matter 10 Micrometers and Smllr Tons/Yr:	0

Year:	2001
County Code:	19
Air Basin:	SC
Facility ID:	1308
Air District Name:	SC
SIC Code:	8733
Air District Name:	SOUTH COAST AQMD
Community Health Air Pollution Info System:	Not reported
Consolidated Emission Reporting Rule:	Not reported
Total Organic Hydrocarbon Gases Tons/Yr:	0
Reactive Organic Gases Tons/Yr:	0
Carbon Monoxide Emissions Tons/Yr:	0
NOX - Oxides of Nitrogen Tons/Yr:	0
SOX - Oxides of Sulphur Tons/Yr:	0
Particulate Matter Tons/Yr:	0
Part. Matter 10 Micrometers and Smllr Tons/Yr:	0

HAZNET:

envid:	1000182984
Year:	2006
GEPAID:	CAD982002594
Contact:	BILL HOLMES
Telephone:	3103930411
Mailing Name:	Not reported
Mailing Address:	PO BOX 2138
Mailing City,St,Zip:	SANTA MONICA, CA 904072138
Gen County:	Not reported
TSD EPA ID:	CAD009007626
TSD County:	Not reported
Waste Category:	Asbestos containing waste

RAND CORP (Continued) **1000182984**

Disposal Method: Disposal, Land Fill
Tons: 8.42
Cat Decode: Asbestos containing waste
Method Decode: Disposal, Land Fill
Facility County: Los Angeles

envid: 1000182984
Year: 2006
GEPAID: CAD982002594
Contact: BILL HOLMES
Telephone: 3103930411
Mailing Name: Not reported
Mailing Address: PO BOX 2138
Mailing City,St,Zip: SANTA MONICA, CA 904072138
Gen County: Not reported
TSD EPA ID: CAD009007626
TSD County: Not reported
Waste Category: Asbestos containing waste
Disposal Method: Disposal, Land Fill
Tons: 8.42
Cat Decode: Asbestos containing waste
Method Decode: Disposal, Land Fill
Facility County: Los Angeles

envid: 1000182984
Year: 2006
GEPAID: CAD982002594
Contact: BILL HOLMES
Telephone: 3103930411
Mailing Name: Not reported
Mailing Address: PO BOX 2138
Mailing City,St,Zip: SANTA MONICA, CA 904072138
Gen County: Not reported
TSD EPA ID: CAD097030993
TSD County: Not reported
Waste Category: Photochemicals/photoprocessing waste
Disposal Method: Recycler
Tons: 0.22
Cat Decode: Photochemicals/photoprocessing waste
Method Decode: Recycler
Facility County: Los Angeles

envid: 1000182984
Year: 2006
GEPAID: CAD982002594
Contact: BILL HOLMES
Telephone: 3103930411
Mailing Name: Not reported
Mailing Address: PO BOX 2138
Mailing City,St,Zip: SANTA MONICA, CA 904072138
Gen County: Not reported
TSD EPA ID: CAT000646117
TSD County: Not reported
Waste Category: Other inorganic solid waste
Disposal Method: Disposal, Land Fill
Tons: 15.17
Cat Decode: Other inorganic solid waste

RAND CORP (Continued) **1000182984**

Method Decode:	Disposal, Land Fill
Facility County:	Los Angeles
envid:	1000182984
Year:	2006
GEPAID:	CAD982002594
Contact:	BILL HOLMES
Telephone:	3103930411
Mailing Name:	Not reported
Mailing Address:	PO BOX 2138
Mailing City,St,Zip:	SANTA MONICA, CA 904072138
Gen County:	Not reported
TSD EPA ID:	CAD097030993
TSD County:	Not reported
Waste Category:	Photochemicals/photoprocessing waste
Disposal Method:	Recycler
Tons:	0.22
Cat Decode:	Photochemicals/photoprocessing waste
Method Decode:	Recycler
Facility County:	Los Angeles

Click this hyperlink while viewing on your computer to access
63 additional CA_HAZNET: record(s) in the EDR Site Report.

NPDES:

Npdes Number:	CAS000002
Facility Status:	Terminated
Agency Id:	0
Region:	4
Regulatory Measure Id:	413076
Order No:	2009-0009-DWQ
Regulatory Measure Type:	Enrollee
Place Id:	Not reported
WDID:	4 19C361145
Program Type:	Construction
Adoption Date Of Regulatory Measure:	Not reported
Effective Date Of Regulatory Measure:	06/06/2011
Expiration Date Of Regulatory Measure:	Not reported
Termination Date Of Regulatory Measure:	04/14/2014
Discharge Name:	City of Santa Monica
Discharge Address:	1437 4th Street Suite 300
Discharge City:	Santa Monica
Discharge State:	California
Discharge Zip:	90401
RECEIVED DATE:	Not reported
PROCESSED DATE:	Not reported
STATUS CODE NAME:	Not reported
STATUS DATE:	Not reported
PLACE SIZE:	Not reported
PLACE SIZE UNIT:	Not reported
FACILITY CONTACT NAME:	Not reported
FACILITY CONTACT TITLE:	Not reported
FACILITY CONTACT PHONE:	Not reported
FACILITY CONTACT PHONE EXT:	Not reported
FACILITY CONTACT EMAIL:	Not reported
OPERATOR NAME:	Not reported
OPERATOR ADDRESS:	Not reported

RAND CORP (Continued) **1000182984**

OPERATOR CITY:	Not reported
OPERATOR STATE:	Not reported
OPERATOR ZIP:	Not reported
OPERATOR CONTACT NAME:	Not reported
OPERATOR CONTACT TITLE:	Not reported
OPERATOR CONTACT PHONE:	Not reported
OPERATOR CONTACT PHONE EXT:	Not reported
OPERATOR CONTACT EMAIL:	Not reported
OPERATOR TYPE:	Not reported
DEVELOPER NAME:	Not reported
DEVELOPER ADDRESS:	Not reported
DEVELOPER CITY:	Not reported
DEVELOPER STATE:	Not reported
DEVELOPER ZIP:	Not reported
DEVELOPER CONTACT NAME:	Not reported
DEVELOPER CONTACT TITLE:	Not reported
CONSTYPE LINEAR UTILITY IND:	Not reported
EMERGENCY PHONE NO:	Not reported
EMERGENCY PHONE EXT:	Not reported
CONSTYPE ABOVE GROUND IND:	Not reported
CONSTYPE BELOW GROUND IND:	Not reported
CONSTYPE CABLE LINE IND:	Not reported
CONSTYPE COMM LINE IND:	Not reported
CONSTYPE COMMERTIAL IND:	Not reported
CONSTYPE ELECTRICAL LINE IND:	Not reported
CONSTYPE GAS LINE IND:	Not reported
CONSTYPE INDUSTRIAL IND:	Not reported
CONSTYPE OTHER DESRIPTION:	Not reported
CONSTYPE OTHER IND:	Not reported
CONSTYPE RECONS IND:	Not reported
CONSTYPE RESIDENTIAL IND:	Not reported
CONSTYPE TRANSPORT IND:	Not reported
CONSTYPE UTILITY DESCRIPTION:	Not reported
CONSTYPE UTILITY IND:	Not reported
CONSTYPE WATER SEWER IND:	Not reported
DIR DISCHARGE USWATER IND:	Not reported
RECEIVING WATER NAME:	Not reported
CERTIFIER NAME:	Not reported
CERTIFIER TITLE:	Not reported
CERTIFICATION DATE:	Not reported
PRIMARY SIC:	Not reported
SECONDARY SIC:	Not reported
TERTIARY SIC:	Not reported
Npdes Number:	Not reported
Facility Status:	Not reported
Agency Id:	Not reported
Region:	4
Regulatory Measure Id:	413076
Order No:	Not reported
Regulatory Measure Type:	Construction
Place Id:	Not reported
WDID:	4 19C361145
Program Type:	Not reported
Adoption Date Of Regulatory Measure:	Not reported
Effective Date Of Regulatory Measure:	Not reported
Expiration Date Of Regulatory Measure:	Not reported

RAND CORP (Continued) **1000182984**

Termination Date Of Regulatory Measure:	Not reported
Discharge Name:	Not reported
Discharge Address:	Not reported
Discharge City:	Not reported
Discharge State:	Not reported
Discharge Zip:	Not reported
RECEIVED DATE:	5/17/2011
PROCESSED DATE:	6/6/2011
STATUS CODE NAME:	Active
STATUS DATE:	6/6/2011
PLACE SIZE:	6
PLACE SIZE UNIT:	52
FACILITY CONTACT NAME:	Jean Belllman
FACILITY CONTACT TITLE:	Not reported
FACILITY CONTACT PHONE:	310-458-8725
FACILITY CONTACT PHONE EXT:	Not reported
FACILITY CONTACT EMAIL:	jean.bellman@smgov.net
OPERATOR NAME:	City of Santa Monica
OPERATOR ADDRESS:	1437 4th Street Suite 300
OPERATOR CITY:	Santa Monica
OPERATOR STATE:	California
OPERATOR ZIP:	90401
OPERATOR CONTACT NAME:	Jean Belllman
OPERATOR CONTACT TITLE:	Not reported
OPERATOR CONTACT PHONE:	310-458-8725
OPERATOR CONTACT PHONE EXT:	Not reported
OPERATOR CONTACT EMAIL:	jean.bellman@smgov.net
OPERATOR TYPE:	City Agency
DEVELOPER NAME:	City of Santa Monica
DEVELOPER ADDRESS:	1437 4th Street Suite 300
DEVELOPER CITY:	Santa Monica
DEVELOPER STATE:	California
DEVELOPER ZIP:	90401
DEVELOPER CONTACT NAME:	Jean Belllman
DEVELOPER CONTACT TITLE:	Not reported
CONSTYPE LINEAR UTILITY IND:	N
EMERGENCY PHONE NO:	Not reported
EMERGENCY PHONE EXT:	Not reported
CONSTYPE ABOVE GROUND IND:	Not reported
CONSTYPE BELOW GROUND IND:	Not reported
CONSTYPE CABLE LINE IND:	Not reported
CONSTYPE COMM LINE IND:	Not reported
CONSTYPE COMMERTIAL IND:	Y
CONSTYPE ELECTRICAL LINE IND:	Not reported
CONSTYPE GAS LINE IND:	Not reported
CONSTYPE INDUSTRIAL IND:	Not reported
CONSTYPE OTHER DESRIPTION:	Public Park
CONSTYPE OTHER IND:	Y
CONSTYPE RECONS IND:	Not reported
CONSTYPE RESIDENTIAL IND:	Not reported
CONSTYPE TRANSPORT IND:	Not reported
CONSTYPE UTILITY DESCRIPTION:	Not reported
CONSTYPE UTILITY IND:	Not reported
CONSTYPE WATER SEWER IND:	Not reported
DIR DISCHARGE USWATER IND:	N
RECEIVING WATER NAME:	Santa Monica Bay
CERTIFIER NAME:	Jean Belllman

RAND CORP (Continued) **1000182984**

CERTIFIER TITLE: Architect
CERTIFICATION DATE: 17-MAY-11
PRIMARY SIC: Not reported
SECONDARY SIC: Not reported
TERTIARY SIC: Not reported

ECHO:
Envid: 1000182984
Registry ID: 110002773008
DFR URL: http://echo.epa.gov/detailed_facility_report?fid=110002773008

T237 **RAND CORPORTATION** **CA HAZNET** **S112842216**
WSW **1700 MAIN ST** **N/A**
1/8-1/4 **SANTA MONICA, CA 90407**
0.158 mi.
835 ft. **Site 27 of 28 in cluster T**

Relative:
Lower

Actual:
62 ft.

HAZNET:
envid: S112842216
Year: 1997
GEPAID: CAC000744096
Contact: RAND CORPORATION
Telephone: 0000000000
Mailing Name: Not reported
Mailing Address: PO BOX 2138
Mailing City,St,Zip: SANTA MONICA, CA 904070000
Gen County: Not reported
TSD EPA ID: CAD009007626
TSD County: Not reported
Waste Category: Asbestos containing waste
Disposal Method: Disposal, Land Fill
Tons: .1685
Cat Decode: Asbestos containing waste
Method Decode: Disposal, Land Fill
Facility County: Los Angeles

T238 **RAND CORPORATION** **CA ENF** **S109287784**
WSW **1700 SOUTH MAIN STREET** **LA Co. Site Mitigation** **N/A**
1/8-1/4 **SANTA MONICA, CA 90401**
0.158 mi.
835 ft. **Site 28 of 28 in cluster T**

Relative:
Lower

Actual:
62 ft.

ENF:
Region: 4
Facility Id: 253820
Agency Name: Rand Corporation
Place Type: Facility
Place Subtype: Not reported
Facility Type: All other facilities
Agency Type: Privately-Owned Business
Of Agencies: 1
Place Latitude: 34.010744
Place Longitude: -118.491287
SIC Code 1: Not reported
SIC Desc 1: Not reported
SIC Code 2: Not reported

RAND CORPORATION (Continued) **S109287784**

SIC Desc 2:	Not reported
SIC Code 3:	Not reported
SIC Desc 3:	Not reported
NAICS Code 1:	Not reported
NAICS Desc 1:	Not reported
NAICS Code 2:	Not reported
NAICS Desc 2:	Not reported
NAICS Code 3:	Not reported
NAICS Desc 3:	Not reported
# Of Places:	1
Source Of Facility:	Reg Meas
Design Flow:	Not reported
Threat To Water Quality:	3
Complexity:	C
Pretreatment:	X - Facility is not a POTW
Facility Waste Type:	Contaminated soil
Facility Waste Type 2:	Not reported
Facility Waste Type 3:	Not reported
Facility Waste Type 4:	Not reported
Program:	LNDISP
Program Category1:	LNDISP
Program Category2:	LNDISP
# Of Programs:	1
WDID:	4B196202017
Reg Measure Id:	193753
Reg Measure Type:	Enrollee
Region:	4
Order #:	91-93
Npdes# CA#:	Not reported
Major-Minor:	Not reported
Npdes Type:	Not reported
Reclamation:	N - No
Dredge Fill Fee:	Not reported
301H:	Not reported
Application Fee Amt Received:	400
Status:	Historical
Status Date:	10/24/2012
Effective Date:	08/27/2002
Expiration/Review Date:	Not reported
Termination Date:	11/27/2002
WDR Review - Amend:	Not reported
WDR Review - Revise/Renew:	Not reported
WDR Review - Rescind:	Not reported
WDR Review - No Action Required:	Not reported
WDR Review - Pending:	Not reported
WDR Review - Planned:	Not reported
Status Enrollee:	Y
Individual/General:	I
Fee Code:	Not reported
Direction/Voice:	Passive
Enforcement Id(EID):	245571
Region:	4
Order / Resolution Number:	NOV
Enforcement Action Type:	Notice of Violation
Effective Date:	12/30/2002
Adoption/Issuance Date:	Not reported
Achieve Date:	Not reported

RAND CORPORATION (Continued) **S109287784**

Termination Date:	12/30/2002
ACL Issuance Date:	Not reported
EPL Issuance Date:	Not reported
Status:	Historical
Title:	NOV sent 12/30/02 for overdue soil disposal report.
Description:	NOV sent 12/30/02 for overdue soil disposal report.
Program:	LNDISP
Latest Milestone Completion Date:	Not reported
# Of Programs1:	1
Total Assessment Amount:	$0.00
Initial Assessed Amount:	$0.00
Liability $ Amount:	$0.00
Project $ Amount:	$0.00
Liability $ Paid:	$0.00
Project $ Completed:	$0.00
Total $ Paid/Completed Amount:	$0.00

LA Co. Site Mitigation:

Facility ID:	Not reported
Site ID:	SD0000166
Jurisdiction:	Not reported
Case ID:	RO0000170
Abated:	Yes
Assigned To:	Shahin Nourishad
Entered Date:	Not reported
Abated Date:	10/26/2006

U239 **OUTRIDER OF LOS ANGELES** **CA HAZNET** **S113052152**
ESE **2013 LINCOLN BLVD** **N/A**
1/8-1/4 **SANTA MONICA, CA 90405**
0.158 mi.
836 ft. **Site 13 of 13 in cluster U**

Relative:
Lower

Actual:
86 ft.

HAZNET:

envid:	S113052152
Year:	1999
GEPAID:	CAL000079226
Contact:	AVRAHAM JUDY
Telephone:	0000000000
Mailing Name:	Not reported
Mailing Address:	2013 LINCOLN BLVD
Mailing City,St,Zip:	SANTA MONICA, CA 904051316
Gen County:	Not reported
TSD EPA ID:	CAD099452708
TSD County:	Not reported
Waste Category:	Aqueous solution with total organic residues less than 10 percent
Disposal Method:	Recycler
Tons:	.2293
Cat Decode:	Aqueous solution with total organic residues less than 10 percent
Method Decode:	Recycler
Facility County:	Los Angeles

W240 **NYBERGS UNIQUE LNDRY INC** **RCRA-SQG** **1000214896**
East **838 PICO BLVD** **FINDS** **CAD981577703**
1/8-1/4 **SANTA MONICA, CA 90405** **ECHO**
0.159 mi.
837 ft. **Site 6 of 11 in cluster W**

Relative:
Lower

Actual:
92 ft.

RCRA-SQG:

Date form received by agency:	09/01/1996
Facility name:	NYBERGS UNIQUE LNDRY INC
Facility address:	838 PICO BLVD SANTA MONICA, CA 90405
EPA ID:	CAD981577703
Mailing address:	PICO BLVD SANTA MONICA, CA 90405
Contact:	Not reported
Contact address:	Not reported Not reported
Contact country:	US
Contact telephone:	Not reported
Contact email:	Not reported
EPA Region:	09
Classification:	Small Small Quantity Generator
Description:	Handler: generates more than 100 and less than 1000 kg of hazardous waste during any calendar month and accumulates less than 6000 kg of hazardous waste at any time; or generates 100 kg or less of hazardous waste during any calendar month, and accumulates more than 1000 kg of hazardous waste at any time

Owner/Operator Summary:

Owner/operator name:	HAZEL HOUTZ
Owner/operator address:	NOT REQUIRED NOT REQUIRED, ME 99999
Owner/operator country:	Not reported
Owner/operator telephone:	(415) 555-1212
Legal status:	Private
Owner/Operator Type:	Owner
Owner/Op start date:	Not reported
Owner/Op end date:	Not reported

Owner/operator name:	NOT REQUIRED
Owner/operator address:	NOT REQUIRED NOT REQUIRED, ME 99999
Owner/operator country:	Not reported
Owner/operator telephone:	(415) 555-1212
Legal status:	Private
Owner/Operator Type:	Operator
Owner/Op start date:	Not reported
Owner/Op end date:	Not reported

Handler Activities Summary:

U.S. importer of hazardous waste:	No
Mixed waste (haz. and radioactive):	No
Recycler of hazardous waste:	No
Transporter of hazardous waste:	No
Treater, storer or disposer of HW:	No
Underground injection activity:	No
On-site burner exemption:	No
Furnace exemption:	No

NYBERGS UNIQUE LNDRY INC (Continued) **1000214896**

Used oil fuel burner: No
Used oil processor: No
User oil refiner: No
Used oil fuel marketer to burner: No
Used oil Specification marketer: No
Used oil transfer facility: No
Used oil transporter: No

Violation Status: No violations found

FINDS:

Registry ID: 110002720930

Environmental Interest/Information System
RCRAInfo is a national information system that supports the Resource Conservation and Recovery Act (RCRA) program through the tracking of events and activities related to facilities that generate, transport, and treat, store, or dispose of hazardous waste. RCRAInfo allows RCRA program staff to track the notification, permit, compliance, and corrective action activities required under RCRA.

ECHO:
Envid: 1000214896
Registry ID: 110002720930
DFR URL: http://echo.epa.gov/detailed_facility_report?fid=110002720930

W241 **NYBERG UNIQUE LAUNDRY INC** **CA EMI** **S106836517**
East **838 PICO BLVD.** **N/A**
1/8-1/4 **SANTA MONICA, CA 90405**
0.159 mi.
837 ft. **Site 7 of 11 in cluster W**

Relative:
Lower

Actual:
92 ft.

EMI:
Year: 1987
County Code: 19
Air Basin: SC
Facility ID: 2865
Air District Name: SC
SIC Code: 7216
Air District Name: SOUTH COAST AQMD
Community Health Air Pollution Info System: Not reported
Consolidated Emission Reporting Rule: Not reported
Total Organic Hydrocarbon Gases Tons/Yr: 0
Reactive Organic Gases Tons/Yr: 0
Carbon Monoxide Emissions Tons/Yr: 0
NOX - Oxides of Nitrogen Tons/Yr: 0
SOX - Oxides of Sulphur Tons/Yr: 0
Particulate Matter Tons/Yr: 0
Part. Matter 10 Micrometers and Smllr Tons/Yr: 0

W242 **NYBERG S UNIQUE LAUNDRY & CLEANERS** **EDR Hist Cleaner** **1009144056**
East **828 PICO BLVD** **N/A**
1/8-1/4 **SANTA MONICA, CA**
0.159 mi.
840 ft. **Site 8 of 11 in cluster W**

Relative:
Lower

Actual:
91 ft.

EDR Historical Cleaners:

Name:	MOULTHROP L R C
Year:	1948
Type:	LAUNDRIES STEAM
Name:	MOULTHROP L R C
Year:	1948
Type:	LAUNDRIES STEAM
Name:	NYBERG S UNIQUE LAUNDRY & CLEANERS
Year:	1954
Type:	LAUNDRIES
Name:	NYBERG S UNIQUE LAUNDRY & CLEANERS
Year:	1954
Type:	LAUNDRIES
Name:	GEORGIO CLEANERS INC
Year:	2008
Address:	828 PICO BLVD
Name:	GEORGIO CLEANERS INC
Year:	2010
Address:	828 PICO BLVD

X243 **LEXUS SANTA MONICA** **CA HAZNET** **S113153122**
North **1631 9TH ST** **N/A**
1/8-1/4 **SANTA MONICA, CA 90404**
0.162 mi.
855 ft. **Site 4 of 15 in cluster X**

Relative:
Lower

Actual:
93 ft.

HAZNET:

envid:	S113153122
Year:	2013
GEPAID:	CAL000334024
Contact:	DENNIS ERICKSON FACILITIES MGR
Telephone:	3104539900
Mailing Name:	Not reported
Mailing Address:	1501 SANTA MONICA BLVD
Mailing City,St,Zip:	SANTA MONICA, CA 904040000
Gen County:	Los Angeles
TSD EPA ID:	CAT080013352
TSD County:	Los Angeles
Waste Category:	Not reported
Disposal Method:	Other Recovery Of Reclamation For Reuse Including Acid Regeneration, Organics Recovery Ect
Tons:	4.17
Cat Decode:	Not reported
Method Decode:	Other Recovery Of Reclamation For Reuse Including Acid Regeneration, Organics Recovery Ect
Facility County:	Not reported
envid:	S113153122
Year:	2012

LEXUS SANTA MONICA (Continued) **S113153122**

GEPAID: CAL000334024
Contact: DENNIS ERICKSON FACILITIES MGR
Telephone: 3104539900
Mailing Name: Not reported
Mailing Address: 1501 SANTA MONICA BLVD
Mailing City,St,Zip: SANTA MONICA, CA 904040000
Gen County: Los Angeles
TSD EPA ID: CAT080013352
TSD County: Los Angeles
Waste Category: Not reported
Disposal Method: Other Recovery Of Reclamation For Reuse Including Acid Regeneration, Organics Recovery Ect
Tons: 5.838
Cat Decode: Not reported
Method Decode: Other Recovery Of Reclamation For Reuse Including Acid Regeneration, Organics Recovery Ect
Facility County: Los Angeles

envid: S113153122
Year: 2011
GEPAID: CAL000334024
Contact: DENNIS ERICKSON FACILITIES MGR
Telephone: 3104539900
Mailing Name: Not reported
Mailing Address: 1501 SANTA MONICA BLVD
Mailing City,St,Zip: SANTA MONICA, CA 904040000
Gen County: Not reported
TSD EPA ID: CAT080013352
TSD County: Not reported
Waste Category: Oil/water separation sludge
Disposal Method: Other Recovery Of Reclamation For Reuse Including Acid Regeneration, Organics Recovery Ect
Tons: 5.838
Cat Decode: Oil/water separation sludge
Method Decode: Other Recovery Of Reclamation For Reuse Including Acid Regeneration, Organics Recovery Ect
Facility County: Los Angeles

envid: S113153122
Year: 2009
GEPAID: CAL000334024
Contact: DENNIS ERICKSON FACILITIES MGR
Telephone: 3104539900
Mailing Name: Not reported
Mailing Address: 1501 SANTA MONICA BLVD
Mailing City,St,Zip: SANTA MONICA, CA 904040000
Gen County: Not reported
TSD EPA ID: CAT080013352
TSD County: Not reported
Waste Category: Oil/water separation sludge
Disposal Method: Other Recovery Of Reclamation For Reuse Including Acid Regeneration, Organics Recovery Ect
Tons: 5.838
Cat Decode: Oil/water separation sludge
Method Decode: Other Recovery Of Reclamation For Reuse Including Acid Regeneration, Organics Recovery Ect
Facility County: Los Angeles

X244 **LEXUS WEST** **CA AST** **A100338386**
North **1631 9TH ST.** **N/A**
1/8-1/4 **SANTA MONICA, CA**
0.162 mi.
855 ft. **Site 5 of 15 in cluster X**

Relative:
Lower

Actual:
93 ft.

AST:

Certified Unified Program Agencies:	Santa Monica
Owner:	Mike Sullivan
Total Gallons:	1,320
CERSID:	Not reported
Facility ID:	Not reported
Business Name:	Not reported
Phone:	Not reported
Fax:	Not reported
Mailing Address:	Not reported
Mailing Address City:	Not reported
Mailing Address State:	Not reported
Mailing Address Zip Code:	Not reported
Operator Name:	Not reported
Operator Phone:	Not reported
Owner Phone:	Not reported
Owner Mail Address:	Not reported
Owner State:	Not reported
Owner Zip Code:	Not reported
Owner Country:	Not reported
Property Owner Name:	Not reported
Property Owner Phone:	Not reported
Property Owner Mailing Address:	Not reported
Property Owner City:	Not reported
Property Owner Stat :	Not reported
Property Owner Zip Code:	Not reported
Property Owner Country:	Not reported
EPAID:	Not reported

X245 **LEXUS SANTA MONICA** **CA AST** **S113128549**
North **1631 9TH ST** **CA HAZNET** **N/A**
1/8-1/4 **SANTA MONICA, CA 90404**
0.162 mi.
855 ft. **Site 6 of 15 in cluster X**

Relative:
Lower

Actual:
93 ft.

AST:

Certified Unified Program Agencies:	Not reported
Owner:	Sullivan Luxury Cars, LLC
Total Gallons:	Not reported
CERSID:	10174331
Facility ID:	Not reported
Business Name:	Lexus Santa Monica
Phone:	310-309-1320
Fax:	(310) 255-7968
Mailing Address:	1601 10th Street
Mailing Address City:	Santa Monica
Mailing Address State:	CA
Mailing Address Zip Code:	90404
Operator Name:	Rick Cuesta
Operator Phone:	310-309-1330
Owner Phone:	310-453-9900
Owner Mail Address:	1631 9th St
Owner State:	CA
Owner Zip Code:	90404

LEXUS SANTA MONICA (Continued) **S113128549**

Owner Country:	United States
Property Owner Name:	Not reported
Property Owner Phone:	Not reported
Property Owner Mailing Address:	Not reported
Property Owner City:	Not reported
Property Owner Stat :	Not reported
Property Owner Zip Code:	Not reported
Property Owner Country:	Not reported
EPAID:	Not reported

HAZNET:

envid:	S113128549
Year:	2007
GEPAID:	CAL000275116
Contact:	FEVIN VILLAPREAL
Telephone:	3104531890
Mailing Name:	Not reported
Mailing Address:	2450 SANTA MONICA BLVD
Mailing City,St,Zip:	SANTA MONICA, CA 90404
Gen County:	Not reported
TSD EPA ID:	CAT080013352
TSD County:	Not reported
Waste Category:	Oil/water separation sludge
Disposal Method:	Discharge To Sewer/Potw Or Npdes(With Prior Storage--With Or Without Treatment)
Tons:	5.62
Cat Decode:	Oil/water separation sludge
Method Decode:	Discharge To Sewer/Potw Or Npdes(With Prior Storage--With Or Without Treatment)
Facility County:	Los Angeles

envid:	S113128549
Year:	2006
GEPAID:	CAL000275116
Contact:	FEVIN VILLAPREAL
Telephone:	3104531890
Mailing Name:	Not reported
Mailing Address:	2450 SANTA MONICA BLVD
Mailing City,St,Zip:	SANTA MONICA, CA 90404
Gen County:	Not reported
TSD EPA ID:	CAT080013352
TSD County:	Not reported
Waste Category:	Oil/water separation sludge
Disposal Method:	Recycler
Tons:	6.35
Cat Decode:	Oil/water separation sludge
Method Decode:	Recycler
Facility County:	Los Angeles

X246 **LEXUS SANTA MONICA** **FINDS 1010690829**
North **1631 9TH STREET** **ECHO N/A**
1/8-1/4 **SANTA MONICA, CA 90404**
0.162 mi.
855 ft. **Site 7 of 15 in cluster X**

Relative:
Lower

Actual:
93 ft.

FINDS:

Registry ID: 110033209999

Environmental Interest/Information System
STATE MASTER

UORS (California - Used Oil Recycling System). California Integrated Waste Management Board (CIWMB) helps communities establish and promote convenient collection opportunities for used oil and used oil filters.

ECHO:

Envid:	1010690829
Registry ID:	110033209999
DFR URL:	http://echo.epa.gov/detailed_facility_report?fid=110033209999

X247 **CASTLE ROCK PICTURES** **CA HAZNET S112844574**
North **1631 9TH STREET** **N/A**
1/8-1/4 **SANTA MONICA, CA 90404**
0.162 mi.
855 ft. **Site 8 of 15 in cluster X**

Relative:
Lower

Actual:
93 ft.

HAZNET:

envid:	S112844574
Year:	1997
GEPAID:	CAC000774256
Contact:	CASTLE ROCK PICTURES
Telephone:	3103929914
Mailing Name:	Not reported
Mailing Address:	335 N MAPLE DR STE 135
Mailing City,St,Zip:	BEVERLY HILLS, CA 902100000
Gen County:	Not reported
TSD EPA ID:	CAD000088252
TSD County:	Not reported
Waste Category:	Paint sludge
Disposal Method:	Transfer Station
Tons:	.9799
Cat Decode:	Paint sludge
Method Decode:	Transfer Station
Facility County:	Los Angeles

X248 **CARRUS INC** **RCRA-SQG** **1000857465**
North **1631 9TH ST** **FINDS** **CAD983669003**
1/8-1/4 **SANTA MONICA, CA 90404** **CA EMI**
0.162 mi. **CA HAZNET**
855 ft. **Site 9 of 15 in cluster X** **ECHO**

Relative:
Lower

Actual:
93 ft.

RCRA-SQG:

Date form received by agency:	05/28/1993
Facility name:	CARRUS INC
Facility address:	1631 9TH ST SANTA MONICA, CA 90404
EPA ID:	CAD983669003
Contact:	BILL RICE
Contact address:	1631 9TH ST SANTA MONICA, CA 90404
Contact country:	US
Contact telephone:	(310) 392-7662
Contact email:	Not reported
EPA Region:	09
Classification:	Small Small Quantity Generator
Description:	Handler: generates more than 100 and less than 1000 kg of hazardous waste during any calendar month and accumulates less than 6000 kg of hazardous waste at any time; or generates 100 kg or less of hazardous waste during any calendar month, and accumulates more than 1000 kg of hazardous waste at any time

Owner/Operator Summary:

Owner/operator name:	BILL RICE
Owner/operator address:	1631 9TH ST SANTA MONICA, CA 90404
Owner/operator country:	Not reported
Owner/operator telephone:	(310) 392-7662
Legal status:	Private
Owner/Operator Type:	Owner
Owner/Op start date:	Not reported
Owner/Op end date:	Not reported

Handler Activities Summary:

U.S. importer of hazardous waste:	No
Mixed waste (haz. and radioactive):	No
Recycler of hazardous waste:	No
Transporter of hazardous waste:	No
Treater, storer or disposer of HW:	No
Underground injection activity:	No
On-site burner exemption:	No
Furnace exemption:	No
Used oil fuel burner:	No
Used oil processor:	No
User oil refiner:	No
Used oil fuel marketer to burner:	No
Used oil Specification marketer:	No
Used oil transfer facility:	No
Used oil transporter:	No

Violation Status: No violations found

FINDS:

Registry ID: 110002899739

CARRUS INC (Continued) **1000857465**

Environmental Interest/Information System

RCRAInfo is a national information system that supports the Resource Conservation and Recovery Act (RCRA) program through the tracking of events and activities related to facilities that generate, transport, and treat, store, or dispose of hazardous waste. RCRAInfo allows RCRA program staff to track the notification, permit, compliance, and corrective action activities required under RCRA.

EMI:

Year:	1990
County Code:	19
Air Basin:	SC
Facility ID:	65962
Air District Name:	SC
SIC Code:	7538
Air District Name:	SOUTH COAST AQMD
Community Health Air Pollution Info System:	Not reported
Consolidated Emission Reporting Rule:	Not reported
Total Organic Hydrocarbon Gases Tons/Yr:	3
Reactive Organic Gases Tons/Yr:	2
Carbon Monoxide Emissions Tons/Yr:	0
NOX - Oxides of Nitrogen Tons/Yr:	0
SOX - Oxides of Sulphur Tons/Yr:	0
Particulate Matter Tons/Yr:	0
Part. Matter 10 Micrometers and Smllr Tons/Yr:	0

Year:	1993
County Code:	19
Air Basin:	SC
Facility ID:	65962
Air District Name:	SC
SIC Code:	7538
Air District Name:	SOUTH COAST AQMD
Community Health Air Pollution Info System:	Not reported
Consolidated Emission Reporting Rule:	Not reported
Total Organic Hydrocarbon Gases Tons/Yr:	12
Reactive Organic Gases Tons/Yr:	9
Carbon Monoxide Emissions Tons/Yr:	0
NOX - Oxides of Nitrogen Tons/Yr:	0
SOX - Oxides of Sulphur Tons/Yr:	0
Particulate Matter Tons/Yr:	0
Part. Matter 10 Micrometers and Smllr Tons/Yr:	0

Year:	1995
County Code:	19
Air Basin:	SC
Facility ID:	65962
Air District Name:	SC
SIC Code:	7538
Air District Name:	SOUTH COAST AQMD
Community Health Air Pollution Info System:	Not reported
Consolidated Emission Reporting Rule:	Not reported
Total Organic Hydrocarbon Gases Tons/Yr:	12
Reactive Organic Gases Tons/Yr:	9
Carbon Monoxide Emissions Tons/Yr:	0
NOX - Oxides of Nitrogen Tons/Yr:	0

CARRUS INC (Continued) **1000857465**

SOX - Oxides of Sulphur Tons/Yr: 0
Particulate Matter Tons/Yr: 0
Part. Matter 10 Micrometers and Smllr Tons/Yr: 0

Year: 1996
County Code: 19
Air Basin: SC
Facility ID: 65962
Air District Name: SC
SIC Code: 7538
Air District Name: SOUTH COAST AQMD
Community Health Air Pollution Info System: Not reported
Consolidated Emission Reporting Rule: Not reported
Total Organic Hydrocarbon Gases Tons/Yr: 19
Reactive Organic Gases Tons/Yr: 14
Carbon Monoxide Emissions Tons/Yr: 0
NOX - Oxides of Nitrogen Tons/Yr: 0
SOX - Oxides of Sulphur Tons/Yr: 0
Particulate Matter Tons/Yr: 0
Part. Matter 10 Micrometers and Smllr Tons/Yr: 0

HAZNET:
envid: 1000857465
Year: 1998
GEPAID: CAD983669003
Contact: BILL RICE
Telephone: 3103927662
Mailing Name: Not reported
Mailing Address: 1100 COLORADO AVENUE
Mailing City,St,Zip: SANTA MONICA, CA 904010000
Gen County: Not reported
TSD EPA ID: CAT000613893
TSD County: Not reported
Waste Category: Aqueous solution with total organic residues less than 10 percent
Disposal Method: Transfer Station
Tons: .1416
Cat Decode: Aqueous solution with total organic residues less than 10 percent
Method Decode: Transfer Station
Facility County: Los Angeles

envid: 1000857465
Year: 1998
GEPAID: CAD983669003
Contact: BILL RICE
Telephone: 3103927662
Mailing Name: Not reported
Mailing Address: 1100 COLORADO AVENUE
Mailing City,St,Zip: SANTA MONICA, CA 904010000
Gen County: Not reported
TSD EPA ID: CAT080013352
TSD County: Not reported
Waste Category: Unspecified aqueous solution
Disposal Method: Recycler
Tons: 2.1515
Cat Decode: Unspecified aqueous solution
Method Decode: Recycler
Facility County: Los Angeles

CARRUS INC (Continued) **1000857465**

envid: 1000857465
Year: 1997
GEPAID: CAD983669003
Contact: BILL RICE
Telephone: 3103927662
Mailing Name: Not reported
Mailing Address: 1100 COLORADO AVENUE
Mailing City,St,Zip: SANTA MONICA, CA 904010000
Gen County: Not reported
TSD EPA ID: CAD008252405
TSD County: Not reported
Waste Category: Unspecified solvent mixture
Disposal Method: Recycler
Tons: 3.0772
Cat Decode: Unspecified solvent mixture
Method Decode: Recycler
Facility County: Los Angeles

envid: 1000857465
Year: 1997
GEPAID: CAD983669003
Contact: BILL RICE
Telephone: 3103927662
Mailing Name: Not reported
Mailing Address: 1100 COLORADO AVENUE
Mailing City,St,Zip: SANTA MONICA, CA 904010000
Gen County: Not reported
TSD EPA ID: CAD008252405
TSD County: Not reported
Waste Category: Unspecified solvent mixture
Disposal Method: Not reported
Tons: .4420
Cat Decode: Unspecified solvent mixture
Method Decode: Not reported
Facility County: Los Angeles

envid: 1000857465
Year: 1997
GEPAID: CAD983669003
Contact: BILL RICE
Telephone: 3103927662
Mailing Name: Not reported
Mailing Address: 1100 COLORADO AVENUE
Mailing City,St,Zip: SANTA MONICA, CA 904010000
Gen County: Not reported
TSD EPA ID: CAT080013352
TSD County: Not reported
Waste Category: Unspecified aqueous solution
Disposal Method: Recycler
Tons: 1.3760
Cat Decode: Unspecified aqueous solution
Method Decode: Recycler
Facility County: Los Angeles

Click this hyperlink while viewing on your computer to access
12 additional CA_HAZNET: record(s) in the EDR Site Report.

CARRUS INC (Continued) **1000857465**

ECHO:
Envid: 1000857465
Registry ID: 110002899739
DFR URL: http://echo.epa.gov/detailed_facility_report?fid=110002899739

W249 **CA CHMIRS** **S108406269**
East **9TH & PICO** **N/A**
1/8-1/4 **LOS ANGELES, CA 68179**
0.162 mi.
855 ft. **Site 9 of 11 in cluster W**

Relative:
Lower

Actual:
92 ft.

CHMIRS:

OES Incident Number:	5-6840
OES notification:	11/27/2005
OES Date:	Not reported
OES Time:	Not reported
Date Completed:	**Not reported**
Property Use:	Not reported
Agency Id Number:	Not reported
Agency Incident Number:	Not reported
Time Notified:	Not reported
Time Completed:	Not reported
Surrounding Area:	Not reported
Estimated Temperature:	Not reported
Property Management:	Not reported
More Than Two Substances Involved?:	Not reported
Resp Agncy Personel # Of Decontaminated:	Not reported
Responding Agency Personel # Of Injuries:	Not reported
Responding Agency Personel # Of Fatalities:	Not reported
Others Number Of Decontaminated:	Not reported
Others Number Of Injuries:	Not reported
Others Number Of Fatalities:	Not reported
Vehicle Make/year:	Not reported
Vehicle License Number:	Not reported
Vehicle State:	Not reported
Vehicle Id Number:	Not reported
CA DOT PUC/ICC Number:	Not reported
Company Name:	Not reported
Reporting Officer Name/ID:	Not reported
Report Date:	Not reported
Facility Telephone:	Not reported
Waterway Involved:	Not reported
Waterway:	Not reported
Spill Site:	Not reported
Cleanup By:	Reporting Party
Containment:	Not reported
What Happened:	Not reported
Type:	Not reported
Measure:	Not reported
Other:	Not reported
Date/Time:	Not reported
Year:	2005
Agency:	UPRR
Incident Date:	11/27/200512:00:00 AM
Admin Agency:	Not reported
Amount:	Not reported
Contained:	Yes

(Continued) **S108406269**

Site Type:	Rail Road
E Date:	Not reported
Substance:	Derailment
Gallons:	0.000000
Unknown:	0
Substance #2:	Not reported
Substance #3:	Not reported
Evacuations:	0
Number of Injuries:	0
Number of Fatalities:	0
#1 Pipeline:	Not reported
#2 Pipeline:	Not reported
#3 Pipeline:	Not reported
#1 Vessel >= 300 Tons:	Not reported
#2 Vessel >= 300 Tons:	Not reported
#3 Vessel >= 300 Tons:	Not reported
Evacs:	Not reported
Injuries:	Not reported
Fatals:	Not reported
Comments:	Not reported
Description:	Per call train was passing over the switch point and three cars came off the tracks. All cars remain upright and no spillage of the contents in the rail cars

---

Z250 **LINCOLN CAR WASH** **CA RGA LUST** **S114644087**
NNW **1624 LINCOLN BLVD** **N/A**
1/8-1/4 **SANTA MONICA, CA**
0.164 mi.
866 ft. **Site 2 of 5 in cluster Z**

Relative:
Lower

Actual:
91 ft.

RGA LUST:

2012	LINCOLN CAR WASH	1624 LINCOLN BLVD
2011	LINCOLN CAR WASH	1624 LINCOLN BLVD
2010	LINCOLN CAR WASH	1624 LINCOLN BLVD
2009	LINCOLN CAR WASH	1624 LINCOLN BLVD
2008	LINCOLN CAR WASH	1624 LINCOLN BLVD
2007	LINCOLN CAR WASH	1624 LINCOLN BLVD
2006	LINCOLN CAR WASH	1624 LINCOLN BLVD
2005	LINCOLN CAR WASH	1624 LINCOLN BLVD
2003	LINCOLN CAR WASH	1624 LINCOLN BLVD
2002	LINCOLN CAR WASH	1624 LINCOLN BLVD
2001	LINCOLN CAR WASH	1624 LINCOLN BLVD
2000	LINCOLN CAR WASH	1624 LINCOLN BLVD

AA251 **FORMER SEARS AUTO CENTER #6081** **CA ENVIROSTOR** **S108220108**
WNW **402 COLORADO AVENUE** **CA VCP** **N/A**
1/8-1/4 **SANTA MONICA, CA 90401**
0.164 mi.
866 ft. **Site 1 of 7 in cluster AA**

Relative:
Lower

Actual:
71 ft.

ENVIROSTOR:

Facility ID:	60001260
Status:	No Further Action
Status Date:	04/04/2012
Site Code:	301488

FORMER SEARS AUTO CENTER #6081 (Continued) **S108220108**

Site Type: Voluntary Cleanup
Site Type Detailed: Voluntary Cleanup
Acres: 0.2
NPL: NO
Regulatory Agencies: SMBRP, CITY OF SANTA MONICA
Lead Agency: CITY OF SANTA MONICA
Program Manager: Not reported
Supervisor: Rita Kamat
Division Branch: Cleanup Chatsworth
Assembly: 50
Senate: 26
Special Program: Voluntary Cleanup Program
Restricted Use: NO
Site Mgmt Req: NONE SPECIFIED
Funding: Responsible Party
Latitude: 34.01379
Longitude: -118.4919
APN: NONE SPECIFIED
Past Use: VEHICLE MAINTENANCE
Potential COC: Under Investigation Benzene TPH-diesel TPH-gas
Confirmed COC: 30003-NO 30024-NO 30025-NO 31001-NO
Potential Description: OTH, SOIL, SV
Alias Name: 301488
Alias Type: Project Code (Site Code)
Alias Name: 60001260
Alias Type: Envirostor ID Number

Completed Info:
Completed Area Name: PROJECT WIDE
Completed Sub Area Name: Not reported
Completed Document Type: Voluntary Cleanup Agreement
Completed Date: 03/10/2010
Comments: VCA Executed

Completed Area Name: PROJECT WIDE
Completed Sub Area Name: Not reported
Completed Document Type: Amendment - Order/Agreement
Completed Date: 03/22/2011
Comments: Completed

Completed Area Name: PROJECT WIDE
Completed Sub Area Name: Not reported
Completed Document Type: Site Characterization Workplan
Completed Date: 04/08/2010
Comments: Not reported

Completed Area Name: PROJECT WIDE
Completed Sub Area Name: Not reported
Completed Document Type: Site Characterization Report
Completed Date: 12/03/2010
Comments: Waiting for RP to sign a VCA Amendment, and to submit a work plan for additional investigation

Completed Area Name: PROJECT WIDE
Completed Sub Area Name: Not reported
Completed Document Type: *Correspondence - Received
Completed Date: 08/25/2011
Comments: Not reported

FORMER SEARS AUTO CENTER #6081 (Continued) **S108220108**

Completed Area Name: PROJECT WIDE
Completed Sub Area Name: Not reported
Completed Document Type: Site Characterization Report
Completed Date: 04/04/2012
Comments: Not reported

Completed Area Name: PROJECT WIDE
Completed Sub Area Name: Not reported
Completed Document Type: Site Characterization Workplan
Completed Date: 10/20/2011
Comments: Not reported

Future Area Name: Not reported
Future Sub Area Name: Not reported
Future Document Type: Not reported
Future Due Date: Not reported
Schedule Area Name: Not reported
Schedule Sub Area Name: Not reported
Schedule Document Type: Not reported
Schedule Due Date: Not reported
Schedule Revised Date: Not reported

VCP:
Facility ID: 60001260
Site Type: Voluntary Cleanup
Site Type Detail: Voluntary Cleanup
Site Mgmt. Req.: NONE SPECIFIED
Acres: 0.2
National Priorities List: NO
Cleanup Oversight Agencies: SMBRP, CITY OF SANTA MONICA
Lead Agency: CITY OF SANTA MONICA
Lead Agency Description: SANTA MONICA, CITY OF
Project Manager: Not reported
Supervisor: Rita Kamat
Division Branch: Cleanup Chatsworth
Site Code: 301488
Assembly: 50
Senate: 26
Special Programs Code: Voluntary Cleanup Program
Status: No Further Action
Status Date: 04/04/2012
Restricted Use: NO
Funding: Responsible Party
Lat/Long: 34.01379 / -118.4919
APN: NONE SPECIFIED
Past Use: VEHICLE MAINTENANCE
Potential COC: 31001, 30003, 30024, 30025
Confirmed COC: 30003-NO,30024-NO,30025-NO,31001-NO
Potential Description: OTH, SOIL, SV
Alias Name: 301488
Alias Type: Project Code (Site Code)
Alias Name: 60001260
Alias Type: Envirostor ID Number

Completed Info:
Completed Area Name: PROJECT WIDE
Completed Sub Area Name: Not reported

FORMER SEARS AUTO CENTER #6081 (Continued) **S108220108**

Completed Document Type:	Voluntary Cleanup Agreement
Completed Date:	03/10/2010
Comments:	VCA Executed
Completed Area Name:	PROJECT WIDE
Completed Sub Area Name:	Not reported
Completed Document Type:	Amendment - Order/Agreement
Completed Date:	03/22/2011
Comments:	Completed
Completed Area Name:	PROJECT WIDE
Completed Sub Area Name:	Not reported
Completed Document Type:	Site Characterization Workplan
Completed Date:	04/08/2010
Comments:	Not reported
Completed Area Name:	PROJECT WIDE
Completed Sub Area Name:	Not reported
Completed Document Type:	Site Characterization Report
Completed Date:	12/03/2010
Comments:	Waiting for RP to sign a VCA Amendment, and to submit a work plan for additional investigation
Completed Area Name:	PROJECT WIDE
Completed Sub Area Name:	Not reported
Completed Document Type:	*Correspondence - Received
Completed Date:	08/25/2011
Comments:	Not reported
Completed Area Name:	PROJECT WIDE
Completed Sub Area Name:	Not reported
Completed Document Type:	Site Characterization Report
Completed Date:	04/04/2012
Comments:	Not reported
Completed Area Name:	PROJECT WIDE
Completed Sub Area Name:	Not reported
Completed Document Type:	Site Characterization Workplan
Completed Date:	10/20/2011
Comments:	Not reported
Future Area Name:	Not reported
Future Sub Area Name:	Not reported
Future Document Type:	Not reported
Future Due Date:	Not reported
Schedule Area Name:	Not reported
Schedule Sub Area Name:	Not reported
Schedule Document Type:	Not reported
Schedule Due Date:	Not reported
Schedule Revised Date:	Not reported

AA252
WNW
1/8-1/4
0.164 mi.
866 ft.

EDR Hist Auto **1015471985**
N/A

402 COLORADO AVE
SANTA MONICA, CA 90401

Site 2 of 7 in cluster AA

Relative:
Lower

Actual:
71 ft.

EDR Historical Auto Stations:

Name:	SEARS AUTO CTR
Year:	2010
Address:	402 COLORADO AVE
Name:	SEARS AUTO CENTER
Year:	2011
Address:	402 COLORADO AVE

AA253
WNW
1/8-1/4
0.164 mi.
866 ft.

SEARS **CA AST** **A100337631**
402 COLORADO AVE. **N/A**
SANTA MONICA, CA

Site 3 of 7 in cluster AA

Relative:
Lower

Actual:
71 ft.

AST:

Certified Unified Program Agencies:	Santa Monica
Owner:	Sears Roebuck & Co. Inc.
Total Gallons:	1,320
CERSID:	Not reported
Facility ID:	Not reported
Business Name:	Not reported
Phone:	Not reported
Fax:	Not reported
Mailing Address:	Not reported
Mailing Address City:	Not reported
Mailing Address State:	Not reported
Mailing Address Zip Code:	Not reported
Operator Name:	Not reported
Operator Phone:	Not reported
Owner Phone:	Not reported
Owner Mail Address:	Not reported
Owner State:	Not reported
Owner Zip Code:	Not reported
Owner Country:	Not reported
Property Owner Name:	Not reported
Property Owner Phone:	Not reported
Property Owner Mailing Address:	Not reported
Property Owner City:	Not reported
Property Owner Stat :	Not reported
Property Owner Zip Code:	Not reported
Property Owner Country:	Not reported
EPAID:	Not reported

AA254 **SEARS ROEBUCK AUTOMOTIVE CENTER** **CA HAZNET** **S112943685**
WNW **402 COLORADO AVE** **N/A**
1/8-1/4 **SANTA MONICA, CA 90401**
0.164 mi.
866 ft. **Site 4 of 7 in cluster AA**

Relative:
Lower

Actual:
71 ft.

HAZNET:

envid:	S112943685
Year:	2005
GEPAID:	CAC002587411
Contact:	BYRON JOHNSON
Telephone:	8004518346
Mailing Name:	Not reported
Mailing Address:	1905 ASTON AVE
Mailing City,St,Zip:	CARLSBAD, CA 92008
Gen County:	Not reported
TSD EPA ID:	CAD028409019
TSD County:	Not reported
Waste Category:	Other inorganic solid waste
Disposal Method:	Transfer Station
Tons:	0.22
Cat Decode:	Other inorganic solid waste
Method Decode:	Transfer Station
Facility County:	Los Angeles

AB255 **BIG CHIEF AUTO LAUNDRY** **EDR Hist Auto** **1009016707**
SSW **211 PICO BLVD** **N/A**
1/8-1/4 **SANTA MONICA, CA**
0.166 mi.
875 ft. **Site 1 of 4 in cluster AB**

Relative:
Lower

Actual:
56 ft.

EDR Historical Auto Stations:

Name:	DANFORTH & CO INC
Year:	1928
Type:	GASOLINE AND OIL SERVICE STATIONS
Name:	DANFORTH & CO INC
Year:	1928
Type:	GASOLINE AND OIL SERVICE STATIONS
Name:	UNION SERVICE STATIONS INC
Year:	1933
Type:	GASOLINE AND OIL SERVICE STATIONS
Name:	UNION SERVICE STATIONS INC
Year:	1933
Type:	GASOLINE AND OIL SERVICE STATIONS
Name:	BIG CHIEF AUTO LAUNDRY
Year:	1936
Type:	AUTOMOBILE LAUNDRIES
Name:	BLOOM SAMI
Year:	1940
Type:	AUTOMOBILE REPAIRING
Name:	BLOOM SAMI
Year:	1940
Type:	AUTOMOBILE REPAIRING

BIG CHIEF AUTO LAUNDRY (Continued) **1009016707**

Name: SURV AIL SUPER SERVICE
Year: 1948
Type: GASOLINE AND OIL SERVICE STATIONS

Name: SURV AIL SUPER SERVICE
Year: 1948
Type: GASOLINE AND OIL SERVICE STATIONS

Name: PEAR LSTEIN S SERVICE STATION
Year: 1954
Type: GASOLINE STATIONS

Name: PEAR LSTEIN S SERVICE STATION
Year: 1954
Type: GASOLINE STATIONS

Z256 **PIONEER FRENCH BAKERY** **CA LUST S103066173**
NNW **1621 007TH ST** **CA HIST CORTESE N/A**
1/8-1/4 **SANTA MONICA, CA 90401**
0.170 mi.
895 ft. **Site 3 of 5 in cluster Z**

Relative:
Lower

Actual:
90 ft.

LUST:
Region: STATE
Global Id: T0603701374
Latitude: 34.0156301
Longitude: -118.4886313
Case Type: LUST Cleanup Site
Status: Completed - Case Closed
Status Date: 04/02/1991
Lead Agency: SANTA MONICA, CITY OF
Case Worker: Not reported
Local Agency: Not reported
RB Case Number: 904010143
LOC Case Number: Not reported
File Location: Not reported
Potential Media Affect: Soil
Potential Contaminants of Concern: Aviation
Site History: Not reported

Click here to access the California GeoTracker records for this facility:

Contact:
Global Id: T0603701374
Contact Type: Regional Board Caseworker
Contact Name: YUE RONG
Organization Name: LOS ANGELES RWQCB (REGION 4)
Address: 320 W. 4TH ST., SUITE 200
City: Los Angeles
Email: yrong@waterboards.ca.gov
Phone Number: Not reported

Status History:
Global Id: T0603701374
Status: Completed - Case Closed
Status Date: 04/02/1991

Global Id: T0603701374

PIONEER FRENCH BAKERY (Continued) **S103066173**

Status: Open - Case Begin Date
Status Date: 04/02/1991

Regulatory Activities:
Global Id: T0603701374
Action Type: Other
Date: 04/02/1991
Action: Leak Reported

LUST REG 4:
Region: 4
Regional Board: 04
County: Los Angeles
Facility Id: 904010143
Status: Case Closed
Substance: 1
Substance Quantity: Not reported
Local Case No: Not reported
Case Type: Soil
Abatement Method Used at the Site: Not reported
Global ID: T0603701374
W Global ID: Not reported
Staff: UNK
Local Agency: 19033
Cross Street: COLORADO AVE
Enforcement Type: Not reported
Date Leak Discovered: Not reported
Date Leak First Reported: 4/2/1991
Date Leak Record Entered: 12/4/1991
Date Confirmation Began: Not reported
Date Leak Stopped: Not reported
Date Case Last Changed on Database: 12/5/1991
Date the Case was Closed: 4/2/1991
How Leak Discovered: Not reported
How Leak Stopped: Not reported
Cause of Leak: UNK
Leak Source: UNK
Operator: Not reported
Water System: Not reported
Well Name: Not reported
Approx. Dist To Production Well (ft): 7795.5310425751186045914163205
Source of Cleanup Funding: UNK
Preliminary Site Assessment Workplan Submitted: Not reported
Preliminary Site Assessment Began: Not reported
Pollution Characterization Began: Not reported
Remediation Plan Submitted: Not reported
Remedial Action Underway: Not reported
Post Remedial Action Monitoring Began: Not reported
Enforcement Action Date: Not reported
Historical Max MTBE Date: Not reported
Hist Max MTBE Conc in Groundwater: Not reported
Hist Max MTBE Conc in Soil: Not reported
Significant Interim Remedial Action Taken: Not reported
GW Qualifier: Not reported
Soil Qualifier: Not reported

PIONEER FRENCH BAKERY (Continued) **S103066173**

Organization:	Not reported
Owner Contact:	Not reported
Responsible Party:	PIONEER FRENCH BAKERY
RP Address:	512 ROSE AVE., VENICE, CA 90291
Program:	LUST
Lat/Long:	34.0156301 / -1
Local Agency Staff:	UNK
Beneficial Use:	Not reported
Priority:	Not reported
Cleanup Fund Id:	Not reported
Suspended:	Not reported
Assigned Name:	Not reported
Summary:	Not reported

HIST CORTESE:

Region:	CORTESE
Facility County Code:	19
Reg By:	LTNKA
Reg Id:	904010143

X257 **PANSCIK G T** **EDR Hist Cleaner** **1009144701**
North **1649 9TH** **N/A**
1/8-1/4 **SANTA MONICA, CA**
0.171 mi.
902 ft. **Site 10 of 15 in cluster X**

Relative:
Lower

Actual:
94 ft.

EDR Historical Cleaners:

Name:	PANSCIK G T
Year:	1928
Type:	CLOTHES PRESSERS, CLEANERS AND REPAIRERS

AC258 **KENT SAHER** **CA HAZNET** **S112927282**
NW **524 COLORADO AVE** **N/A**
1/8-1/4 **SANTA MONICA, CA 90401**
0.172 mi.
907 ft. **Site 1 of 8 in cluster AC**

Relative:
Lower

Actual:
81 ft.

HAZNET:

envid:	S112927282
Year:	2003
GEPAID:	CAC002560772
Contact:	KENT
Telephone:	3104594088
Mailing Name:	Not reported
Mailing Address:	710 WILSHIRE BLVD STE 615
Mailing City,St,Zip:	SANTA MONICA, CA 90401
Gen County:	Not reported
TSD EPA ID:	CAD009007626
TSD County:	Not reported
Waste Category:	Asbestos containing waste
Disposal Method:	Disposal, Land Fill
Tons:	29.49
Cat Decode:	Asbestos containing waste
Method Decode:	Disposal, Land Fill
Facility County:	Los Angeles

AD259 **SANTA MONICA MUNICIPAL BUS LINES MAINTENANCE FACIL** **CA LUST** **S101298081**
NW **1620 006TH ST** **CA HIST CORTESE** **N/A**
1/8-1/4 **SANTA MONICA, CA 90401**
0.172 mi.
909 ft. **Site 1 of 13 in cluster AD**

Relative:
Lower

Actual:
86 ft.

LUST REG 4:

Region:	4	
Regional Board:	04	
County:	Los Angeles	
Facility Id:	904010043	
Status:	Remedial action (cleanup) Underway	
Substance:	Diesel	
Substance Quantity:	Not reported	
Local Case No:	Not reported	
Case Type:	Groundwater	
Abatement Method Used at the Site:		VES FP
Global ID:	T0603701364	
W Global ID:	Not reported	
Staff:	JH	
Local Agency:	19033	
Cross Street:	Not reported	
Enforcement Type:	LET	
Date Leak Discovered:	2/1/1988	
Date Leak First Reported:		7/16/1990
Date Leak Record Entered:	8/30/1990	
Date Confirmation Began:	7/16/1990	
Date Leak Stopped:	Not reported	
Date Case Last Changed on Database:		4/12/2002
Date the Case was Closed:		Not reported
How Leak Discovered:	Inventory Control	
How Leak Stopped:	Not reported	
Cause of Leak:	Corrosion	
Leak Source:	Piping	
Operator:	Not reported	
Water System:	Not reported	
Well Name:	Not reported	
Approx. Dist To Production Well (ft):		8292.652377066205181577931775
Source of Cleanup Funding:		Piping
Preliminary Site Assessment Workplan Submitted:		11/18/1991
Preliminary Site Assessment Began:		12/1/1996
Pollution Characterization Began:		12/4/1996
Remediation Plan Submitted:		2/5/2000
Remedial Action Underway:		2/27/2001
Post Remedial Action Monitoring Began:		Not reported
Enforcement Action Date:		2/28/2001
Historical Max MTBE Date:		1/1/1965
Hist Max MTBE Conc in Groundwater:		33000
Hist Max MTBE Conc in Soil:		Not reported
Significant Interim Remedial Action Taken:		Not reported
GW Qualifier:	Not reported	
Soil Qualifier:	Not reported	
Organization:	Not reported	
Owner Contact:	Not reported	
Responsible Party:	BRIAN JOHNSON	
RP Address:	200 SANTA MONICA PIER	
Program:	LUST	
Lat/Long:	34.0150991 / -1	
Local Agency Staff:	UNK	

SANTA MONICA MUNICIPAL BUS LINES MAINTENANCE FACIL (Continued) **S101298081**

Beneficial Use:	Not reported
Priority:	Not reported
Cleanup Fund Id:	Not reported
Suspended:	Not reported
Assigned Name:	Not reported
Summary:	SUBSURFACE SOIL VAPOR, NUTRIENT, AND GW PIPING SYSTEM FOR RAP SYSTEM WERE CONSTRUCTED.; 1/15/01 4TH QTR GW MON RPT 2000; 1/30/01 WP FOR DOWN GRADIENT ASSESSMENT ACTIVITIES; 4/13/01 1ST QTR GW MON RPT 2001

HIST CORTESE:

Region:	CORTESE
Facility County Code:	19
Reg By:	LTNKA
Reg Id:	904010043

AD260 **BIG BLUE BUS** **CA AST** **A100340240**
NW **1620 6TH ST.** **N/A**
1/8-1/4 **SANTA MONICA, CA**
0.172 mi.
909 ft. **Site 2 of 13 in cluster AD**

Relative:
Lower

Actual:
86 ft.

AST:

Certified Unified Program Agencies:	Santa Monica
Owner:	City of Santa Monica
Total Gallons:	1,320
CERSID:	Not reported
Facility ID:	Not reported
Business Name:	Not reported
Phone:	Not reported
Fax:	Not reported
Mailing Address:	Not reported
Mailing Address City:	Not reported
Mailing Address State:	Not reported
Mailing Address Zip Code:	Not reported
Operator Name:	Not reported
Operator Phone:	Not reported
Owner Phone:	Not reported
Owner Mail Address:	Not reported
Owner State:	Not reported
Owner Zip Code:	Not reported
Owner Country:	Not reported
Property Owner Name:	Not reported
Property Owner Phone:	Not reported
Property Owner Mailing Address:	Not reported
Property Owner City:	Not reported
Property Owner Stat :	Not reported
Property Owner Zip Code:	Not reported
Property Owner Country:	Not reported
EPAID:	Not reported

AD261 **TRANSPORTATION FACILITY** **CA RGA LUST** **S114706231**
NW **1620 006TH ST.** **N/A**
1/8-1/4 **SANTA MONICA, CA**
0.172 mi.
909 ft. **Site 3 of 13 in cluster AD**

Relative:
Lower

Actual:
86 ft.

RGA LUST:

1994	TRANSPORTATION FACILITY	1620 006TH ST.
1993	TRANSPORTATION FACILITY	1620 006TH ST.

AD262 **S M MUNICIPAL BUS LIN** **CA SWEEPS UST** **S101583108**
NW **1620 006TH ST** **CA FID UST** **N/A**
1/8-1/4 **SANTA MONICA, CA 90401**
0.172 mi.
909 ft. **Site 4 of 13 in cluster AD**

Relative:
Lower

Actual:
86 ft.

SWEEPS UST:

Status:	Active
Comp Number:	7651
Number:	9
Board Of Equalization:	44-010546
Referral Date:	04-05-90
Action Date:	04-05-90
Created Date:	02-29-88
Owner Tank Id:	DIF1
SWRCB Tank Id:	19-033-007651-000001
Tank Status:	A
Capacity:	1000
Active Date:	07-01-85
Tank Use:	UNKNOWN
STG:	P
Content:	Not reported
Number Of Tanks:	11

Status:	Active
Comp Number:	7651
Number:	9
Board Of Equalization:	44-010546
Referral Date:	04-05-90
Action Date:	04-05-90
Created Date:	02-29-88
Owner Tank Id:	SEPT 1
SWRCB Tank Id:	19-033-007651-000002
Tank Status:	A
Capacity:	10000
Active Date:	07-01-85
Tank Use:	OIL
STG:	W
Content:	WASTE OIL
Number Of Tanks:	Not reported

Status:	Active
Comp Number:	7651
Number:	9
Board Of Equalization:	44-010546
Referral Date:	04-05-90
Action Date:	04-05-90
Created Date:	02-29-88
Owner Tank Id:	GAS 1
SWRCB Tank Id:	19-033-007651-000003

S M MUNICIPAL BUS LIN (Continued) **S101583108**

Tank Status: A
Capacity: 10000
Active Date: 07-01-85
Tank Use: M.V. FUEL
STG: P
Content: REG UNLEADED
Number Of Tanks: Not reported

Status: Active
Comp Number: 7651
Number: 9
Board Of Equalization: 44-010546
Referral Date: 04-05-90
Action Date: 04-05-90
Created Date: 02-29-88
Owner Tank Id: ATF 1
SWRCB Tank Id: 19-033-007651-000004
Tank Status: A
Capacity: 7000
Active Date: 07-01-85
Tank Use: UNKNOWN
STG: P
Content: Not reported
Number Of Tanks: Not reported

Status: Active
Comp Number: 7651
Number: 9
Board Of Equalization: 44-010546
Referral Date: 04-05-90
Action Date: 04-05-90
Created Date: 02-29-88
Owner Tank Id: ENG 1
SWRCB Tank Id: 19-033-007651-000005
Tank Status: A
Capacity: 10000
Active Date: 07-01-85
Tank Use: UNKNOWN
STG: P
Content: Not reported
Number Of Tanks: Not reported

Status: Active
Comp Number: 7651
Number: 9
Board Of Equalization: 44-010546
Referral Date: 04-05-90
Action Date: 04-05-90
Created Date: 02-29-88
Owner Tank Id: DSL 4
SWRCB Tank Id: 19-033-007651-000006
Tank Status: A
Capacity: 20000
Active Date: 07-01-85
Tank Use: M.V. FUEL
STG: P
Content: DIESEL

S M MUNICIPAL BUS LIN (Continued) **S101583108**

Number Of Tanks: Not reported

Status: Active
Comp Number: 7651
Number: 9
Board Of Equalization: 44-010546
Referral Date: 04-05-90
Action Date: 04-05-90
Created Date: 02-29-88
Owner Tank Id: DSL 3
SWRCB Tank Id: 19-033-007651-000007
Tank Status: A
Capacity: 20000
Active Date: 07-01-85
Tank Use: M.V. FUEL
STG: P
Content: DIESEL
Number Of Tanks: Not reported

Status: Active
Comp Number: 7651
Number: 9
Board Of Equalization: 44-010546
Referral Date: 04-05-90
Action Date: 04-05-90
Created Date: 02-29-88
Owner Tank Id: DSL 1
SWRCB Tank Id: 19-033-007651-000008
Tank Status: A
Capacity: 20000
Active Date: 07-01-85
Tank Use: M.V. FUEL
STG: P
Content: DIESEL
Number Of Tanks: Not reported

Status: Active
Comp Number: 7651
Number: 9
Board Of Equalization: 44-010546
Referral Date: 04-05-90
Action Date: 04-05-90
Created Date: 02-29-88
Owner Tank Id: DSL 2
SWRCB Tank Id: 19-033-007651-000009
Tank Status: A
Capacity: 20000
Active Date: 07-01-85
Tank Use: M.V. FUEL
STG: P
Content: DIESEL
Number Of Tanks: Not reported

Status: Active
Comp Number: 7651
Number: 9
Board Of Equalization: 44-010546

S M MUNICIPAL BUS LIN (Continued) **S101583108**

Referral Date: 04-05-90
Action Date: 04-05-90
Created Date: 02-29-88
Owner Tank Id: WST 2
SWRCB Tank Id: 19-033-007651-000010
Tank Status: A
Capacity: 550
Active Date: 07-01-85
Tank Use: OIL
STG: W
Content: WASTE OIL
Number Of Tanks: Not reported

Status: Active
Comp Number: 7651
Number: 9
Board Of Equalization: 44-010546
Referral Date: 04-05-90
Action Date: 04-05-90
Created Date: 02-29-88
Owner Tank Id: WST 1
SWRCB Tank Id: 19-033-007651-000011
Tank Status: A
Capacity: 550
Active Date: 07-01-85
Tank Use: OIL
STG: W
Content: WASTE OIL
Number Of Tanks: Not reported

CA FID UST:
Facility ID: 19002685
Regulated By: UTNKA
Regulated ID: 00007651
Cortese Code: Not reported
SIC Code: Not reported
Facility Phone: 2134588647
Mail To: Not reported
Mailing Address: 1660 007TH ST
Mailing Address 2: Not reported
Mailing City,St,Zip: SANTA MONICA 90401
Contact: Not reported
Contact Phone: Not reported
DUNs Number: Not reported
NPDES Number: Not reported
EPA ID: Not reported
Comments: Not reported
Status: Active

AD263 **SANTA MONICA MUNICIPAL BUS LIN** **CA HIST UST** **S113459670**
NW **1620 6TH STREET** **CA HAZNET** **N/A**
1/8-1/4 **SANTA MONICA, CA 90401**
0.172 mi.
909 ft. **Site 5 of 13 in cluster AD**

Relative:
Lower

Actual:
86 ft.

HIST UST:

File Number:	000281A2
URL:	http://geotracker.waterboards.ca.gov/ustpdfs/pdf/000281A2.pdf
Region:	Not reported
Facility ID:	Not reported
Facility Type:	Not reported
Other Type:	Not reported
Contact Name:	Not reported
Telephone:	Not reported
Owner Name:	Not reported
Owner Address:	Not reported
Owner City,St,Zip:	Not reported
Total Tanks:	Not reported
Tank Num:	Not reported
Container Num:	Not reported
Year Installed:	Not reported
Tank Capacity:	Not reported
Tank Used for:	Not reported
Type of Fuel:	Not reported
Container Construction Thickness:	Not reported
Leak Detection:	Not reported

Click here for Geo Tracker PDF:

HAZNET:

envid:	S113459670
Year:	2010
GEPAID:	CAC002652519
Contact:	MONICA HANLEY
Telephone:	3104588227
Mailing Name:	Not reported
Mailing Address:	200 SANTA MONICA PIER STE C
Mailing City,St,Zip:	SANTA MONICA, CA 904013126
Gen County:	Not reported
TSD EPA ID:	CAT080013352
TSD County:	Not reported
Waste Category:	Tank bottom waste
Disposal Method:	Other Recovery Of Reclamation For Reuse Including Acid Regeneration, Organics Recovery Ect
Tons:	14.178
Cat Decode:	Tank bottom waste
Method Decode:	Other Recovery Of Reclamation For Reuse Including Acid Regeneration, Organics Recovery Ect
Facility County:	Los Angeles

AD264 **TRANSPORTATION FACILITY** **CA RGA LUST** **S114706232**
NW **1620 006TH ST** **N/A**
1/8-1/4 **SANTA MONICA, CA**
0.172 mi.
909 ft. **Site 6 of 13 in cluster AD**

Relative: RGA LUST:
Lower

2002	TRANSPORTATION FACILITY	1620 006TH ST
2001	TRANSPORTATION FACILITY	1620 006TH ST
2000	TRANSPORTATION FACILITY	1620 006TH ST
1998	TRANSPORTATION FACILITY	1620 006TH ST
1997	TRANSPORTATION FACILITY	1620 006TH ST
1996	TRANSPORTATION FACILITY	1620 006TH ST
1995	TRANSPORTATION FACILITY	1620 006TH ST

Actual:
86 ft.

AD265 **SANTA MONICA MUNICIPAL BUS LINES MAINTENANCE FACIL** **CA RGA LUST** **S114682649**
NW **1620 6TH STREET** **N/A**
1/8-1/4 **SANTA MONICA, CA**
0.172 mi.
909 ft. **Site 7 of 13 in cluster AD**

Relative: RGA LUST:
Lower

2012	SANTA MONICA MUNICIPAL BUS LINES MAINTENANCE FACIL	1620 6TH STREET

Actual:
86 ft.

AD266 **CITY OF SANTA MONICA BIG BLUE BUS** **CA LUST** **U001563924**
NW **1620 6TH ST.** **CA EMI** **N/A**
1/8-1/4 **SANTA MONICA, CA 90401** **CA HAZNET**
0.172 mi. **CA NPDES**
909 ft. **Site 8 of 13 in cluster AD**

Relative: LUST:
Lower

Region:	STATE
Global Id:	T0603701364
Latitude:	34.0150991
Longitude:	-118.4901743
Case Type:	LUST Cleanup Site
Status:	Completed - Case Closed
Status Date:	07/13/2015
Lead Agency:	LOS ANGELES RWQCB (REGION 4)
Case Worker:	JR
Local Agency:	SANTA MONICA, CITY OF
RB Case Number:	904010043
LOC Case Number:	Not reported
File Location:	Regional Board
Potential Media Affect:	Aquifer used for drinking water supply
Potential Contaminants of Concern:	Diesel
Site History:	Not reported

Actual:
86 ft.

Click here to access the California GeoTracker records for this facility:

Contact:

Global Id:	T0603701364
Contact Type:	Regional Board Caseworker
Contact Name:	JAMES RYAN
Organization Name:	LOS ANGELES RWQCB (REGION 4)
Address:	West 4th Street, Suite 200
City:	LOS ANGELES
Email:	jamesw.ryan@waterboards.ca.gov

CITY OF SANTA MONICA BIG BLUE BUS (Continued) **U001563924**

Phone Number: 2135766711

Global Id: T0603701364
Contact Type: Local Agency Caseworker
Contact Name: RICHARD H. BERMAN
Organization Name: SANTA MONICA, CITY OF
Address: Not reported
City: SANTA MONICA
Email: Not reported
Phone Number: Not reported

Status History:
Global Id: T0603701364
Status: Completed - Case Closed
Status Date: 07/13/2015

Global Id: T0603701364
Status: Open - Case Begin Date
Status Date: 02/01/1988

Global Id: T0603701364
Status: Open - Eligible for Closure
Status Date: 06/03/2014

Global Id: T0603701364
Status: Open - Remediation
Status Date: 02/05/2000

Global Id: T0603701364
Status: Open - Remediation
Status Date: 07/12/2004

Global Id: T0603701364
Status: Open - Site Assessment
Status Date: 07/16/1990

Global Id: T0603701364
Status: Open - Site Assessment
Status Date: 11/18/1991

Global Id: T0603701364
Status: Open - Site Assessment
Status Date: 12/01/1996

Global Id: T0603701364
Status: Open - Site Assessment
Status Date: 12/04/1996

Regulatory Activities:
Global Id: T0603701364
Action Type: RESPONSE
Date: 10/15/2004
Action: Monitoring Report - Quarterly

Global Id: T0603701364
Action Type: RESPONSE

CITY OF SANTA MONICA BIG BLUE BUS (Continued) **U001563924**

Date: 10/15/2003
Action: Monitoring Report - Quarterly

Global Id: T0603701364
Action Type: ENFORCEMENT
Date: 02/28/2001
Action: Staff Letter

Global Id: T0603701364
Action Type: RESPONSE
Date: 07/15/2009
Action: Monitoring Report - Semi-Annually

Global Id: T0603701364
Action Type: RESPONSE
Date: 04/15/2004
Action: Monitoring Report - Quarterly

Global Id: T0603701364
Action Type: RESPONSE
Date: 01/15/2004
Action: Monitoring Report - Quarterly

Global Id: T0603701364
Action Type: ENFORCEMENT
Date: 02/01/2012
Action: Staff Letter

Global Id: T0603701364
Action Type: ENFORCEMENT
Date: 10/14/2014
Action: Notification - Preclosure

Global Id: T0603701364
Action Type: Other
Date: 02/01/1988
Action: Leak Discovery

Global Id: T0603701364
Action Type: Other
Date: 07/16/1990
Action: Leak Reported

Global Id: T0603701364
Action Type: RESPONSE
Date: 01/14/2009
Action: Monitoring Report - Quarterly

Global Id: T0603701364
Action Type: RESPONSE
Date: 04/15/2007
Action: Monitoring Report - Quarterly

Global Id: T0603701364
Action Type: RESPONSE
Date: 04/15/2009
Action: Monitoring Report - Quarterly

CITY OF SANTA MONICA BIG BLUE BUS (Continued) **U001563924**

Global Id: T0603701364
Action Type: ENFORCEMENT
Date: 06/23/2009
Action: Staff Letter

Global Id: T0603701364
Action Type: RESPONSE
Date: 04/15/2008
Action: Monitoring Report - Quarterly

Global Id: T0603701364
Action Type: ENFORCEMENT
Date: 04/26/2012
Action: Waste Discharge Requirements

Global Id: T0603701364
Action Type: ENFORCEMENT
Date: 07/12/2004
Action: Staff Letter

Global Id: T0603701364
Action Type: ENFORCEMENT
Date: 07/13/2015
Action: Closure/No Further Action Letter

Global Id: T0603701364
Action Type: RESPONSE
Date: 07/13/2011
Action: Tank Removal Report / UST Sampling Report

Global Id: T0603701364
Action Type: RESPONSE
Date: 01/05/2012
Action: Corrective Action Plan / Remedial Action Plan

Global Id: T0603701364
Action Type: ENFORCEMENT
Date: 06/15/2009
Action: Staff Letter

Global Id: T0603701364
Action Type: RESPONSE
Date: 07/15/2005
Action: Monitoring Report - Quarterly

Global Id: T0603701364
Action Type: RESPONSE
Date: 01/15/2005
Action: Monitoring Report - Quarterly

Global Id: T0603701364
Action Type: RESPONSE
Date: 04/15/2006
Action: Monitoring Report - Quarterly

Global Id: T0603701364
Action Type: RESPONSE

CITY OF SANTA MONICA BIG BLUE BUS (Continued) **U001563924**

Date: 07/15/2006
Action: Monitoring Report - Quarterly

Global Id: T0603701364
Action Type: RESPONSE
Date: 10/15/2006
Action: Monitoring Report - Quarterly

Global Id: T0603701364
Action Type: RESPONSE
Date: 01/15/2012
Action: Monitoring Report - Semi-Annually

Global Id: T0603701364
Action Type: RESPONSE
Date: 04/15/2005
Action: Monitoring Report - Quarterly

Global Id: T0603701364
Action Type: REMEDIATION
Date: 07/30/1997
Action: Free Product Removal

Global Id: T0603701364
Action Type: RESPONSE
Date: 07/15/2004
Action: Monitoring Report - Quarterly

Global Id: T0603701364
Action Type: RESPONSE
Date: 10/16/2002
Action: Monitoring Report - Quarterly

Global Id: T0603701364
Action Type: RESPONSE
Date: 04/15/2003
Action: Monitoring Report - Quarterly

Global Id: T0603701364
Action Type: RESPONSE
Date: 03/21/2013
Action: Request for Closure - Regulator Responded

Global Id: T0603701364
Action Type: RESPONSE
Date: 10/15/2007
Action: Monitoring Report - Quarterly

Global Id: T0603701364
Action Type: RESPONSE
Date: 07/15/2007
Action: Monitoring Report - Quarterly

Global Id: T0603701364
Action Type: RESPONSE
Date: 01/15/2008
Action: Monitoring Report - Quarterly

CITY OF SANTA MONICA BIG BLUE BUS (Continued) **U001563924**

Global Id: T0603701364
Action Type: RESPONSE
Date: 01/15/2003
Action: Monitoring Report - Quarterly

Global Id: T0603701364
Action Type: RESPONSE
Date: 06/28/2004
Action: Interim Remedial Action Plan

Global Id: T0603701364
Action Type: RESPONSE
Date: 10/15/2004
Action: Interim Remedial Action Report

Global Id: T0603701364
Action Type: RESPONSE
Date: 01/15/2007
Action: Monitoring Report - Quarterly

Global Id: T0603701364
Action Type: RESPONSE
Date: 07/15/2008
Action: Monitoring Report - Quarterly

Global Id: T0603701364
Action Type: RESPONSE
Date: 07/15/2003
Action: Monitoring Report - Quarterly

Global Id: T0603701364
Action Type: RESPONSE
Date: 07/15/2001
Action: Soil and Water Investigation Report

Global Id: T0603701364
Action Type: REMEDIATION
Date: 09/01/2009
Action: Excavation

Global Id: T0603701364
Action Type: RESPONSE
Date: 10/15/2008
Action: Monitoring Report - Quarterly

Global Id: T0603701364
Action Type: RESPONSE
Date: 10/01/2009
Action: Well Destruction Report

Global Id: T0603701364
Action Type: RESPONSE
Date: 10/15/2005
Action: Monitoring Report - Quarterly

Global Id: T0603701364
Action Type: RESPONSE

CITY OF SANTA MONICA BIG BLUE BUS (Continued) **U001563924**

Date: 01/15/2006
Action: Monitoring Report - Quarterly

EMI:

Year:	1995
County Code:	19
Air Basin:	SC
Facility ID:	10615
Air District Name:	SC
SIC Code:	4131
Air District Name:	SOUTH COAST AQMD
Community Health Air Pollution Info System:	Not reported
Consolidated Emission Reporting Rule:	Not reported
Total Organic Hydrocarbon Gases Tons/Yr:	5
Reactive Organic Gases Tons/Yr:	4
Carbon Monoxide Emissions Tons/Yr:	0
NOX - Oxides of Nitrogen Tons/Yr:	0
SOX - Oxides of Sulphur Tons/Yr:	0
Particulate Matter Tons/Yr:	0
Part. Matter 10 Micrometers and Smllr Tons/Yr:	0

HAZNET:

envid:	U001563924
Year:	2013
GEPAID:	CAC002734469
Contact:	WILLIAM HARDER JR.
Telephone:	5625063033
Mailing Name:	Not reported
Mailing Address:	1620 6TH ST.
Mailing City,St,Zip:	SANTA MONICA, CA 90401
Gen County:	Los Angeles
TSD EPA ID:	02-IV-99-10
TSD County:	Not reported
Waste Category:	Not reported
Disposal Method:	Solvents Recovery
Tons:	0.68805
Cat Decode:	Not reported
Method Decode:	Solvents Recovery
Facility County:	Not reported

envid:	U001563924
Year:	2013
GEPAID:	CAC002734469
Contact:	WILLIAM HARDER JR.
Telephone:	5625063033
Mailing Name:	Not reported
Mailing Address:	1620 6TH ST.
Mailing City,St,Zip:	SANTA MONICA, CA 90401
Gen County:	Los Angeles
TSD EPA ID:	02-IV-99-10
TSD County:	Not reported
Waste Category:	Not reported
Disposal Method:	Energy Recovery At This Site--Use As Fuel(Includes On-Site Fuel Blending)
Tons:	0.075

CITY OF SANTA MONICA BIG BLUE BUS (Continued) **U001563924**

Cat Decode: Not reported
Method Decode: Energy Recovery At This Site--Use As Fuel(Includes On-Site Fuel Blending)
Facility County: Not reported

NPDES:

Npdes Number:	Not reported
Facility Status:	Not reported
Agency Id:	Not reported
Region:	4
Regulatory Measure Id:	189046
Order No:	Not reported
Regulatory Measure Type:	Industrial
Place Id:	Not reported
WDID:	4 19I002847
Program Type:	Not reported
Adoption Date Of Regulatory Measure:	Not reported
Effective Date Of Regulatory Measure:	Not reported
Expiration Date Of Regulatory Measure:	Not reported
Termination Date Of Regulatory Measure:	Not reported
Discharge Name:	Not reported
Discharge Address:	Not reported
Discharge City:	Not reported
Discharge State:	Not reported
Discharge Zip:	Not reported
RECEIVED DATE:	5/9/2008
PROCESSED DATE:	4/2/1992
STATUS CODE NAME:	Active
STATUS DATE:	4/2/1992
PLACE SIZE:	10
PLACE SIZE UNIT:	52
FACILITY CONTACT NAME:	Ralph Merced
FACILITY CONTACT TITLE:	Not reported
FACILITY CONTACT PHONE:	310-458-1975
FACILITY CONTACT PHONE EXT:	Not reported
FACILITY CONTACT EMAIL:	Not reported
OPERATOR NAME:	Santa Monica City
OPERATOR ADDRESS:	1918 Main St
OPERATOR CITY:	Santa Monica
OPERATOR STATE:	California
OPERATOR ZIP:	90405
OPERATOR CONTACT NAME:	Ralph Merced
OPERATOR CONTACT TITLE:	Transit Maintenance Manager
OPERATOR CONTACT PHONE:	310-458-8231
OPERATOR CONTACT PHONE EXT:	Not reported
OPERATOR CONTACT EMAIL:	Not reported
OPERATOR TYPE:	Other
DEVELOPER NAME:	Not reported
DEVELOPER ADDRESS:	Not reported
DEVELOPER CITY:	Not reported
DEVELOPER STATE:	California
DEVELOPER ZIP:	Not reported
DEVELOPER CONTACT NAME:	Not reported
DEVELOPER CONTACT TITLE:	Not reported
CONSTYPE LINEAR UTILITY IND:	Not reported
EMERGENCY PHONE NO:	310-458-1975
EMERGENCY PHONE EXT:	Not reported

CITY OF SANTA MONICA BIG BLUE BUS (Continued) **U001563924**

CONSTYPE ABOVE GROUND IND:	Not reported
CONSTYPE BELOW GROUND IND:	Not reported
CONSTYPE CABLE LINE IND:	Not reported
CONSTYPE COMM LINE IND:	Not reported
CONSTYPE COMMERTIAL IND:	Not reported
CONSTYPE ELECTRICAL LINE IND:	Not reported
CONSTYPE GAS LINE IND:	Not reported
CONSTYPE INDUSTRIAL IND:	Not reported
CONSTYPE OTHER DESRIPTION:	Not reported
CONSTYPE OTHER IND:	Not reported
CONSTYPE RECONS IND:	Not reported
CONSTYPE RESIDENTIAL IND:	Not reported
CONSTYPE TRANSPORT IND:	Not reported
CONSTYPE UTILITY DESCRIPTION:	Not reported
CONSTYPE UTILITY IND:	Not reported
CONSTYPE WATER SEWER IND:	Not reported
DIR DISCHARGE USWATER IND:	Not reported
RECEIVING WATER NAME:	Santa Monica Bay/pacific Ocean
CERTIFIER NAME:	Not reported
CERTIFIER TITLE:	Not reported
CERTIFICATION DATE:	Not reported
PRIMARY SIC:	4111-Local and Suburban Transit
SECONDARY SIC:	Not reported
TERTIARY SIC:	Not reported
Npdes Number:	Not reported
Facility Status:	Not reported
Agency Id:	Not reported
Region:	4
Regulatory Measure Id:	328916
Order No:	Not reported
Regulatory Measure Type:	Construction
Place Id:	Not reported
WDID:	4 19C348637
Program Type:	Not reported
Adoption Date Of Regulatory Measure:	Not reported
Effective Date Of Regulatory Measure:	Not reported
Expiration Date Of Regulatory Measure:	Not reported
Termination Date Of Regulatory Measure:	6/22/2010
Discharge Name:	Not reported
Discharge Address:	Not reported
Discharge City:	Not reported
Discharge State:	Not reported
Discharge Zip:	Not reported
RECEIVED DATE:	5/9/2008
PROCESSED DATE:	8/30/2007
STATUS CODE NAME:	Terminated
STATUS DATE:	7/2/2010
PLACE SIZE:	8
PLACE SIZE UNIT:	52
FACILITY CONTACT NAME:	Rick Valte
FACILITY CONTACT TITLE:	Not reported
FACILITY CONTACT PHONE:	310-434-2624
FACILITY CONTACT PHONE EXT:	Not reported
FACILITY CONTACT EMAIL:	Not reported
OPERATOR NAME:	Santa Monica City
OPERATOR ADDRESS:	1918 Main St Ste 300

CITY OF SANTA MONICA BIG BLUE BUS (Continued) **U001563924**

OPERATOR CITY:	Santa Monica
OPERATOR STATE:	California
OPERATOR ZIP:	90405
OPERATOR CONTACT NAME:	Miriam Mulder
OPERATOR CONTACT TITLE:	Not reported
OPERATOR CONTACT PHONE:	310-434-2617
OPERATOR CONTACT PHONE EXT:	Not reported
OPERATOR CONTACT EMAIL:	Not reported
OPERATOR TYPE:	City Agency
DEVELOPER NAME:	Morley Construction Co
DEVELOPER ADDRESS:	2901 28th St Ste 100
DEVELOPER CITY:	Santa Monica
DEVELOPER STATE:	California
DEVELOPER ZIP:	90405
DEVELOPER CONTACT NAME:	David Selna
DEVELOPER CONTACT TITLE:	Not reported
CONSTYPE LINEAR UTILITY IND:	Not reported
EMERGENCY PHONE NO:	Not reported
EMERGENCY PHONE EXT:	Not reported
CONSTYPE ABOVE GROUND IND:	Not reported
CONSTYPE BELOW GROUND IND:	Not reported
CONSTYPE CABLE LINE IND:	Not reported
CONSTYPE COMM LINE IND:	Not reported
CONSTYPE COMMERTIAL IND:	Y
CONSTYPE ELECTRICAL LINE IND:	Not reported
CONSTYPE GAS LINE IND:	Not reported
CONSTYPE INDUSTRIAL IND:	Not reported
CONSTYPE OTHER DESRIPTION:	Not reported
CONSTYPE OTHER IND:	Not reported
CONSTYPE RECONS IND:	Not reported
CONSTYPE RESIDENTIAL IND:	Not reported
CONSTYPE TRANSPORT IND:	Y
CONSTYPE UTILITY DESCRIPTION:	Not reported
CONSTYPE UTILITY IND:	Y
CONSTYPE WATER SEWER IND:	Not reported
DIR DISCHARGE USWATER IND:	Not reported
RECEIVING WATER NAME:	Pacific Ocean
CERTIFIER NAME:	Not reported
CERTIFIER TITLE:	Not reported
CERTIFICATION DATE:	Not reported
PRIMARY SIC:	Not reported
SECONDARY SIC:	Not reported
TERTIARY SIC:	Not reported
Npdes Number:	CAS000001
Facility Status:	Active
Agency Id:	0
Region:	4
Regulatory Measure Id:	189046
Order No:	97-03-DWQ
Regulatory Measure Type:	Enrollee
Place Id:	Not reported
WDID:	4 19I002847
Program Type:	Industrial
Adoption Date Of Regulatory Measure:	Not reported
Effective Date Of Regulatory Measure:	04/02/1992
Expiration Date Of Regulatory Measure:	Not reported

CITY OF SANTA MONICA BIG BLUE BUS (Continued) **U001563924**

Termination Date Of Regulatory Measure:	Not reported
Discharge Name:	Big Blue Bus City of Santa Monica
Discharge Address:	1660 7th Street
Discharge City:	Santa Monica
Discharge State:	California
Discharge Zip:	90401
RECEIVED DATE:	Not reported
PROCESSED DATE:	Not reported
STATUS CODE NAME:	Not reported
STATUS DATE:	Not reported
PLACE SIZE:	Not reported
PLACE SIZE UNIT:	Not reported
FACILITY CONTACT NAME:	Not reported
FACILITY CONTACT TITLE:	Not reported
FACILITY CONTACT PHONE:	Not reported
FACILITY CONTACT PHONE EXT:	Not reported
FACILITY CONTACT EMAIL:	Not reported
OPERATOR NAME:	Not reported
OPERATOR ADDRESS:	Not reported
OPERATOR CITY:	Not reported
OPERATOR STATE:	Not reported
OPERATOR ZIP:	Not reported
OPERATOR CONTACT NAME:	Not reported
OPERATOR CONTACT TITLE:	Not reported
OPERATOR CONTACT PHONE:	Not reported
OPERATOR CONTACT PHONE EXT:	Not reported
OPERATOR CONTACT EMAIL:	Not reported
OPERATOR TYPE:	Not reported
DEVELOPER NAME:	Not reported
DEVELOPER ADDRESS:	Not reported
DEVELOPER CITY:	Not reported
DEVELOPER STATE:	Not reported
DEVELOPER ZIP:	Not reported
DEVELOPER CONTACT NAME:	Not reported
DEVELOPER CONTACT TITLE:	Not reported
CONSTYPE LINEAR UTILITY IND:	Not reported
EMERGENCY PHONE NO:	Not reported
EMERGENCY PHONE EXT:	Not reported
CONSTYPE ABOVE GROUND IND:	Not reported
CONSTYPE BELOW GROUND IND:	Not reported
CONSTYPE CABLE LINE IND:	Not reported
CONSTYPE COMM LINE IND:	Not reported
CONSTYPE COMMERTIAL IND:	Not reported
CONSTYPE ELECTRICAL LINE IND:	Not reported
CONSTYPE GAS LINE IND:	Not reported
CONSTYPE INDUSTRIAL IND:	Not reported
CONSTYPE OTHER DESRIPTION:	Not reported
CONSTYPE OTHER IND:	Not reported
CONSTYPE RECONS IND:	Not reported
CONSTYPE RESIDENTIAL IND:	Not reported
CONSTYPE TRANSPORT IND:	Not reported
CONSTYPE UTILITY DESCRIPTION:	Not reported
CONSTYPE UTILITY IND:	Not reported
CONSTYPE WATER SEWER IND:	Not reported
DIR DISCHARGE USWATER IND:	Not reported
RECEIVING WATER NAME:	Not reported
CERTIFIER NAME:	Not reported

CITY OF SANTA MONICA BIG BLUE BUS (Continued) **U001563924**

CERTIFIER TITLE:	Not reported
CERTIFICATION DATE:	Not reported
PRIMARY SIC:	Not reported
SECONDARY SIC:	Not reported
TERTIARY SIC:	Not reported

AD267 **SANTA MONICA CITY, TRANS FAC** **CA EMI** **S106838952**
NW **1620 SIXTH ST** **N/A**
1/8-1/4 **SANTA MONICA, CA 90401**
0.172 mi.
909 ft. **Site 9 of 13 in cluster AD**

Relative:
Lower

Actual:
86 ft.

EMI:

Year:	1987
County Code:	19
Air Basin:	SC
Facility ID:	10615
Air District Name:	SC
SIC Code:	4463
Air District Name:	SOUTH COAST AQMD
Community Health Air Pollution Info System:	Not reported
Consolidated Emission Reporting Rule:	Not reported
Total Organic Hydrocarbon Gases Tons/Yr:	0
Reactive Organic Gases Tons/Yr:	0
Carbon Monoxide Emissions Tons/Yr:	0
NOX - Oxides of Nitrogen Tons/Yr:	0
SOX - Oxides of Sulphur Tons/Yr:	0
Particulate Matter Tons/Yr:	0
Part. Matter 10 Micrometers and Smllr Tons/Yr:	0

Year:	1990
County Code:	19
Air Basin:	SC
Facility ID:	10615
Air District Name:	SC
SIC Code:	4131
Air District Name:	SOUTH COAST AQMD
Community Health Air Pollution Info System:	Not reported
Consolidated Emission Reporting Rule:	Not reported
Total Organic Hydrocarbon Gases Tons/Yr:	2
Reactive Organic Gases Tons/Yr:	0
Carbon Monoxide Emissions Tons/Yr:	0
NOX - Oxides of Nitrogen Tons/Yr:	0
SOX - Oxides of Sulphur Tons/Yr:	0
Particulate Matter Tons/Yr:	0
Part. Matter 10 Micrometers and Smllr Tons/Yr:	0

AD268 **MUN. BUS MAINTENANCE FACILITY** **CA WDS** **S106905354**
NW **1620 SIXTH ST** **N/A**
1/8-1/4 **SANTA MONICA, CA 90401**
0.172 mi.
909 ft. **Site 10 of 13 in cluster AD**

Relative:
Lower

Actual:
86 ft.

WDS:

Facility ID:	Los Angeles River 197200049
Facility Type:	Other - Does not fall into the category of Municipal/Domestic, Industrial, Agricultural or Solid Waste (Class I, II or III)
Facility Status:	Active - Any facility with a continuous or seasonal discharge that is under Waste Discharge Requirements.
NPDES Number:	Not reported
Subregion:	4
Facility Telephone:	Not reported
Facility Contact:	Brian Johnson
Agency Name:	SANTA MONICA CITY OF
Agency Address:	1212 5th street 3rd fl.
Agency City,St,Zip:	Santa Monica 90401
Agency Contact:	Gary Welling
Agency Telephone:	3104588235
Agency Type:	City
SIC Code:	4131
SIC Code 2:	Not reported
Primary Waste Type:	Not reported
Primary Waste:	Not reported
Waste Type2:	Not reported
Waste2:	Not reported
Primary Waste Type:	Not reported
Secondary Waste:	Not reported
Secondary Waste Type:	Not reported
Design Flow:	0
Baseline Flow:	0
Reclamation:	No reclamation requirements associated with this facility.
POTW:	The facility is not a POTW.
Treat To Water:	Minor Threat to Water Quality. A violation of a regional board order should cause a relatively minor impairment of beneficial uses compared to a major or minor threat. Not: All nurds without a TTWQ will be considered a minor threat to water quality unless coded at a higher Level. A Zero (0) may be used to code those NURDS that are found to represent no threat to water quality.
Complexity:	Category A - Any major NPDES facility, any non-NPDES facility (particularly those with toxic wastes) that would be a major if discharge was made to surface or ground waters, or any Class I disposal site. Includes any small-volume complex facility (particularly those with toxicwastes) with numerous discharge points, leak detection systems or ground water monitoring wells.

S269 **CA CHMIRS** **S111756381**
SSE **501 PACIFIC AVE** **N/A**
1/8-1/4 **SANTA MONICA, CA**
0.173 mi.
911 ft. **Site 2 of 3 in cluster S**

Relative:
Lower

Actual:
81 ft.

CHMIRS:

OES Incident Number:	1-4544
OES notification:	08/01/2011
OES Date:	Not reported
OES Time:	Not reported
Date Completed:	**Not reported**

(Continued) **S111756381**

Property Use:	Not reported
Agency Id Number:	Not reported
Agency Incident Number:	Not reported
Time Notified:	Not reported
Time Completed:	Not reported
Surrounding Area:	Not reported
Estimated Temperature:	Not reported
Property Management:	Not reported
More Than Two Substances Involved?:	Not reported
Resp Agncy Personel # Of Decontaminated:	Not reported
Responding Agency Personel # Of Injuries:	Not reported
Responding Agency Personel # Of Fatalities:	Not reported
Others Number Of Decontaminated:	Not reported
Others Number Of Injuries:	Not reported
Others Number Of Fatalities:	Not reported
Vehicle Make/year:	Not reported
Vehicle License Number:	Not reported
Vehicle State:	Not reported
Vehicle Id Number:	Not reported
CA DOT PUC/ICC Number:	Not reported
Company Name:	Not reported
Reporting Officer Name/ID:	Not reported
Report Date:	Not reported
Facility Telephone:	Not reported
Waterway Involved:	Yes
Waterway:	storm drain
Spill Site:	Waterways
Cleanup By:	Reporting Party
Containment:	Not reported
What Happened:	Not reported
Type:	Not reported
Measure:	Gal(s)
Other:	Not reported
Date/Time:	1015
Year:	2011
Agency:	City of Santa Monica
Incident Date:	8/1/2011
Admin Agency:	City of Santa Monica
Amount:	Not reported
Contained:	Unknown
Site Type:	storm drain
E Date:	Not reported
Substance:	Sewage
Quantity Released:	10
Unknown:	Not reported
Substance #2:	Not reported
Substance #3:	Not reported
Evacuations:	Not reported
Number of Injuries:	Not reported
Number of Fatalities:	Not reported
#1 Pipeline:	Not reported
#2 Pipeline:	Not reported
#3 Pipeline:	Not reported
#1 Vessel >= 300 Tons:	Not reported
#2 Vessel >= 300 Tons:	Not reported
#3 Vessel >= 300 Tons:	Not reported
Evacs:	Not reported

(Continued) **S111756381**

Injuries:	Not reported
Fatals:	Not reported
Comments:	Not reported
Description:	While working on a lateral line, sewage spilled into a storm drain.

S270 **CA CHMIRS** **S111756277**
SSE **501 PACIFIC ST** **N/A**
1/8-1/4 **SANTA MONICA, CA 90404**
0.173 mi.
911 ft. **Site 3 of 3 in cluster S**

Relative: CHMIRS:
Lower

OES Incident Number:	1-4414
OES notification:	07/26/2011
Actual: OES Date:	Not reported
81 ft. OES Time:	Not reported
Date Completed:	**Not reported**
Property Use:	Not reported
Agency Id Number:	Not reported
Agency Incident Number:	Not reported
Time Notified:	Not reported
Time Completed:	Not reported
Surrounding Area:	Not reported
Estimated Temperature:	Not reported
Property Management:	Not reported
More Than Two Substances Involved?:	Not reported
Resp Agncy Personel # Of Decontaminated:	Not reported
Responding Agency Personel # Of Injuries:	Not reported
Responding Agency Personel # Of Fatalities:	Not reported
Others Number Of Decontaminated:	Not reported
Others Number Of Injuries:	Not reported
Others Number Of Fatalities:	Not reported
Vehicle Make/year:	Not reported
Vehicle License Number:	Not reported
Vehicle State:	Not reported
Vehicle Id Number:	Not reported
CA DOT PUC/ICC Number:	Not reported
Company Name:	Not reported
Reporting Officer Name/ID:	Not reported
Report Date:	Not reported
Facility Telephone:	Not reported
Waterway Involved:	No
Waterway:	Not reported
Spill Site:	Residence
Cleanup By:	Reporting Party
Containment:	Not reported
What Happened:	Not reported
Type:	Not reported
Measure:	Gal(s)
Other:	Not reported
Date/Time:	1300
Year:	2011
Agency:	City of Santa Monica Water Resources
Incident Date:	7/26/2011
Admin Agency:	City of Santa Monica
Amount:	Not reported
Contained:	Yes

(Continued) **S111756277**

Site Type:	Not reported
E Date:	Not reported
Substance:	Sewage - Raw
Quantity Released:	10
Unknown:	Not reported
Substance #2:	Not reported
Substance #3:	Not reported
Evacuations:	Not reported
Number of Injuries:	Not reported
Number of Fatalities:	Not reported
#1 Pipeline:	Not reported
#2 Pipeline:	Not reported
#3 Pipeline:	Not reported
#1 Vessel >= 300 Tons:	Not reported
#2 Vessel >= 300 Tons:	Not reported
#3 Vessel >= 300 Tons:	Not reported
Evacs:	Not reported
Injuries:	Not reported
Fatals:	Not reported
Comments:	Not reported
Description:	Blockage in private lateral caused release, material flowed into a storm drain basin, dry season diversion line will recycle material, RP handled containment and clean up.

AE271 **LEMANS BODY & PAINT** **CA HAZNET** **S113088533**
NNW **1626 LINCOLN BLVD** **N/A**
1/8-1/4 **SANTA MONICA, CA 90404**
0.174 mi.
917 ft. **Site 1 of 31 in cluster AE**

Relative:
Lower

Actual:
91 ft.

HAZNET:

envid:	S113088533
Year:	2000
GEPAID:	CAL000169052
Contact:	KIRK BEETUEY, MGR
Telephone:	3105810221
Mailing Name:	Not reported
Mailing Address:	2107 LINCOLN BLVD
Mailing City,St,Zip:	SANTA MONICA, CA 904050000
Gen County:	Not reported
TSD EPA ID:	Not reported
TSD County:	Not reported
Waste Category:	Waste oil and mixed oil
Disposal Method:	Not reported
Tons:	0.22
Cat Decode:	Waste oil and mixed oil
Method Decode:	Not reported
Facility County:	Los Angeles

envid:	S113088533
Year:	2000
GEPAID:	CAL000169052
Contact:	KIRK BEETUEY, MGR
Telephone:	3105810221
Mailing Name:	Not reported
Mailing Address:	2107 LINCOLN BLVD
Mailing City,St,Zip:	SANTA MONICA, CA 904050000

LEMANS BODY & PAINT (Continued) **S113088533**

Gen County:	Not reported
TSD EPA ID:	CAD008252405
TSD County:	Not reported
Waste Category:	Other organic solids
Disposal Method:	Transfer Station
Tons:	0.25
Cat Decode:	Other organic solids
Method Decode:	Transfer Station
Facility County:	Los Angeles

envid:	S113088533
Year:	1999
GEPAID:	CAL000169052
Contact:	LEMANS BODY & PAINT
Telephone:	0000000000
Mailing Name:	Not reported
Mailing Address:	2107 LINCOLN BLVD
Mailing City,St,Zip:	SANTA MONICA, CA 904050000
Gen County:	Not reported
TSD EPA ID:	CAD008252405
TSD County:	Not reported
Waste Category:	Other organic solids
Disposal Method:	Recycler
Tons:	.2100
Cat Decode:	Other organic solids
Method Decode:	Recycler
Facility County:	Los Angeles

AE272 **A-1 ACURA SERVICE** **CA HAZNET** **S113074042**
NNW **1626 LINCOLN BLVD** **N/A**
1/8-1/4 **SANTA MONICA, CA 90401**
0.174 mi.
917 ft. **Site 2 of 31 in cluster AE**

Relative:
Lower

Actual:
91 ft.

HAZNET:

envid:	S113074042
Year:	1997
GEPAID:	CAL000130518
Contact:	KAREN AND DOYLE F SHARP
Telephone:	8183446990
Mailing Name:	Not reported
Mailing Address:	1626 LINCOLN BLVD UNIT A1
Mailing City,St,Zip:	SANTA MONICA, CA 904043712
Gen County:	Not reported
TSD EPA ID:	CAD088838222
TSD County:	Not reported
Waste Category:	Aqueous solution with total organic residues 10 percent or more
Disposal Method:	Recycler
Tons:	.4378
Cat Decode:	Aqueous solution with total organic residues 10 percent or more
Method Decode:	Recycler
Facility County:	Los Angeles

envid:	S113074042
Year:	1996
GEPAID:	CAL000130518
Contact:	KAREN AND DOYLE F SHARP
Telephone:	8183446990

A-1 ACURA SERVICE (Continued) **S113074042**

Mailing Name: Not reported
Mailing Address: 1626 LINCOLN BLVD UNIT A1
Mailing City,St,Zip: SANTA MONICA, CA 904043712
Gen County: Not reported
TSD EPA ID: CAD088838222
TSD County: Not reported
Waste Category: Unspecified aqueous solution
Disposal Method: Recycler
Tons: .2710
Cat Decode: Unspecified aqueous solution
Method Decode: Recycler
Facility County: Los Angeles

AE273 **COLLISION CRAFT** **CA HAZNET** **S113109599**
NNW **1626 LINCOLN BLVD** **N/A**
1/8-1/4 **SANTA MONICA, CA 90404**
0.174 mi.
917 ft. **Site 3 of 31 in cluster AE**

Relative:
Lower

Actual:
91 ft.

HAZNET:
envid: S113109599
Year: 2014
GEPAID: CAL000216799
Contact: RICHARD ROGERS - OWNER
Telephone: 3105810221
Mailing Name: Not reported
Mailing Address: 1626 LINCOLN BLVD
Mailing City,St,Zip: SANTA MONICA, CA 904040000
Gen County: Los Angeles
TSD EPA ID: CAD008252405
TSD County: Los Angeles
Waste Category: Aqueous solution with total organic residues 10 percent or more
Disposal Method: Fuel Blending Prior To Energy Recovery At Another Site
Tons: 0.20016
Cat Decode: Aqueous solution with total organic residues 10 percent or more
Method Decode: Fuel Blending Prior To Energy Recovery At Another Site
Facility County: Los Angeles

envid: S113109599
Year: 2014
GEPAID: CAL000216799
Contact: RICHARD ROGERS - OWNER
Telephone: 3105810221
Mailing Name: Not reported
Mailing Address: 1626 LINCOLN BLVD
Mailing City,St,Zip: SANTA MONICA, CA 904040000
Gen County: Los Angeles
TSD EPA ID: CAD008252405
TSD County: Los Angeles
Waste Category: Other organic solids
Disposal Method: Storage, Bulking, And/Or Transfer Off Site--No Treatment/Reovery (H010-H129) Or (H131-H135)
Tons: 0.05
Cat Decode: Other organic solids
Method Decode: Storage, Bulking, And/Or Transfer Off Site--No Treatment/Reovery (H010-H129) Or (H131-H135)
Facility County: Los Angeles

COLLISION CRAFT (Continued) **S113109599**

envid: S113109599
Year: 2013
GEPAID: CAL000216799
Contact: RICHARD ROGERS - OWNER
Telephone: 3105810221
Mailing Name: Not reported
Mailing Address: 1626 LINCOLN BLVD
Mailing City,St,Zip: SANTA MONICA, CA 904040000
Gen County: Los Angeles
TSD EPA ID: CAD008252405
TSD County: Los Angeles
Waste Category: Not reported
Disposal Method: Fuel Blending Prior To Energy Recovery At Another Site
Tons: 0.1251
Cat Decode: Not reported
Method Decode: Fuel Blending Prior To Energy Recovery At Another Site
Facility County: Not reported

envid: S113109599
Year: 2012
GEPAID: CAL000216799
Contact: RICHARD ROGERS - OWNER
Telephone: 3105810221
Mailing Name: Not reported
Mailing Address: 1626 LINCOLN BLVD
Mailing City,St,Zip: SANTA MONICA, CA 904040000
Gen County: Los Angeles
TSD EPA ID: CAD008252405
TSD County: Los Angeles
Waste Category: Not reported
Disposal Method: Fuel Blending Prior To Energy Recovery At Another Site
Tons: 0.12093
Cat Decode: Not reported
Method Decode: Fuel Blending Prior To Energy Recovery At Another Site
Facility County: Los Angeles

envid: S113109599
Year: 2011
GEPAID: CAL000216799
Contact: RICHARD ROGERS - OWNER
Telephone: 3105810221
Mailing Name: Not reported
Mailing Address: 1626 LINCOLN BLVD
Mailing City,St,Zip: SANTA MONICA, CA 904040000
Gen County: Not reported
TSD EPA ID: CAD008252405
TSD County: Not reported
Waste Category: Aqueous solution with total organic residues 10 percent or more
Disposal Method: Fuel Blending Prior To Energy Recovery At Another Site
Tons: 0.10425
Cat Decode: Aqueous solution with total organic residues 10 percent or more
Method Decode: Fuel Blending Prior To Energy Recovery At Another Site
Facility County: Los Angeles

Click this hyperlink while viewing on your computer to access
11 additional CA_HAZNET: record(s) in the EDR Site Report.

AE274
NNW
1/8-1/4
0.174 mi.
917 ft.

1626 LINCOLN BLVD
SANTA MONICA, CA 90404

Site 4 of 31 in cluster AE

EDR Hist Auto **1015257483**
N/A

Relative:
Lower

Actual:
91 ft.

EDR Historical Auto Stations:

Name:	FOREIGN & DOMESTIC AUTO REPAIR
Year:	1999
Address:	1626 LINCOLN BLVD
Name:	MR SLICKS QUICK OIL & LUBE
Year:	2001
Address:	1626 LINCOLN BLVD
Name:	TRANSMISSION CTR
Year:	2002
Address:	1626 LINCOLN BLVD
Name:	THE CAR REPAIR PLACE
Year:	2003
Address:	1626 LINCOLN BLVD
Name:	COLLISION CRAFT
Year:	2004
Address:	1626 LINCOLN BLVD
Name:	COLLISION CRAFT
Year:	2005
Address:	1626 LINCOLN BLVD
Name:	COLLISION CRAFT
Year:	2006
Address:	1626 LINCOLN BLVD
Name:	LINCOLN AUTO SMOG
Year:	2007
Address:	1626 LINCOLN BLVD
Name:	MR SLICK QUICK OIL & LUBE
Year:	2008
Address:	1626 LINCOLN BLVD
Name:	LINCOLN AUTO SMOG
Year:	2009
Address:	1626 LINCOLN BLVD
Name:	COLLISION CRAFT
Year:	2010
Address:	1626 LINCOLN BLVD
Name:	COLLISION CRAFT
Year:	2011
Address:	1626 LINCOLN BLVD
Name:	LINCOLN AUTO SMOG
Year:	2012
Address:	1626 LINCOLN BLVD

AE275
NNW
1/8-1/4
0.174 mi.
917 ft.

TOYOTA AND NISSAN_AUTO REPAIR
1626 LINCOLN
SANTA MONICA, CA 90404

Site 5 of 31 in cluster AE

CA HAZNET

S113045914
N/A

Relative:
Lower

Actual:
91 ft.

HAZNET:

envid:	S113045914
Year:	1998
GEPAID:	CAL000062523
Contact:	TOYOTA AND NISSAN_AUTO RPR
Telephone:	3103991232
Mailing Name:	Not reported
Mailing Address:	1626 LINCOLN BLVD_STE 3A
Mailing City,St,Zip:	SANTA MONICA, CA 904043712
Gen County:	Not reported
TSD EPA ID:	CAT080025711
TSD County:	Not reported
Waste Category:	Aqueous solution with total organic residues less than 10 percent
Disposal Method:	Recycler
Tons:	.2293
Cat Decode:	Aqueous solution with total organic residues less than 10 percent
Method Decode:	Recycler
Facility County:	Los Angeles

envid:	S113045914
Year:	1997
GEPAID:	CAL000062523
Contact:	TOYOTA AND NISSAN_AUTO RPR
Telephone:	3103991232
Mailing Name:	Not reported
Mailing Address:	1626 LINCOLN BLVD_STE 3A
Mailing City,St,Zip:	SANTA MONICA, CA 904043712
Gen County:	Not reported
TSD EPA ID:	CAT080025711
TSD County:	Not reported
Waste Category:	Aqueous solution with total organic residues less than 10 percent
Disposal Method:	Recycler
Tons:	.5838
Cat Decode:	Aqueous solution with total organic residues less than 10 percent
Method Decode:	Recycler
Facility County:	Los Angeles

envid:	S113045914
Year:	1997
GEPAID:	CAL000062523
Contact:	TOYOTA AND NISSAN_AUTO RPR
Telephone:	3103991232
Mailing Name:	Not reported
Mailing Address:	1626 LINCOLN BLVD_STE 3A
Mailing City,St,Zip:	SANTA MONICA, CA 904043712
Gen County:	Not reported
TSD EPA ID:	CAT080013352
TSD County:	Not reported
Waste Category:	Unspecified aqueous solution
Disposal Method:	Recycler
Tons:	.2085
Cat Decode:	Unspecified aqueous solution
Method Decode:	Recycler

TOYOTA AND NISSAN_AUTO REPAIR (Continued) **S113045914**

Facility County: Los Angeles

AC276 **CITY OF SANTA MONICA** **CA HAZNET** **S112980430**
NW **1622 6TH ST** **N/A**
1/8-1/4 **SANTA MONICA, CA 90401**
0.176 mi.
931 ft. **Site 2 of 8 in cluster AC**

Relative:
Lower

Actual:
82 ft.

HAZNET:

envid:	S112980430
Year:	2009
GEPAID:	CAC002646313
Contact:	GREG DEVINCK
Telephone:	3104588733
Mailing Name:	Not reported
Mailing Address:	1437 4TH ST STE 300
Mailing City,St,Zip:	SANTA MONICA, CA 904012308
Gen County:	Not reported
TSD EPA ID:	CAT080013352
TSD County:	Not reported
Waste Category:	Alkaline solution without metals pH >= 12.5
Disposal Method:	Other Recovery Of Reclamation For Reuse Including Acid Regeneration, Organics Recovery Ect
Tons:	0.10842
Cat Decode:	Alkaline solution without metals pH >= 12.5
Method Decode:	Other Recovery Of Reclamation For Reuse Including Acid Regeneration, Organics Recovery Ect
Facility County:	Los Angeles

envid:	S112980430
Year:	2009
GEPAID:	CAC002646313
Contact:	GREG DEVINCK
Telephone:	3104588733
Mailing Name:	Not reported
Mailing Address:	1437 4TH ST STE 300
Mailing City,St,Zip:	SANTA MONICA, CA 904012308
Gen County:	Not reported
TSD EPA ID:	CAD009007626
TSD County:	Not reported
Waste Category:	Asbestos containing waste
Disposal Method:	Landfill Or Surface Impoundment That Will Be Closed As Landfill(To Include On-Site Treatment And/Or Stabilization)
Tons:	0.4
Cat Decode:	Asbestos containing waste
Method Decode:	Landfill Or Surface Impoundment That Will Be Closed As Landfill(To Include On-Site Treatment And/Or Stabilization)
Facility County:	Los Angeles

envid:	S112980430
Year:	2009
GEPAID:	CAC002646313
Contact:	GREG DEVINCK
Telephone:	3104588733
Mailing Name:	Not reported
Mailing Address:	1437 4TH ST STE 300
Mailing City,St,Zip:	SANTA MONICA, CA 904012308
Gen County:	Not reported

CITY OF SANTA MONICA (Continued) **S112980430**

TSD EPA ID:	CAD097030993
TSD County:	Not reported
Waste Category:	Off-specification, aged or surplus inorganics
Disposal Method:	Storage, Bulking, And/Or Transfer Off Site--No Treatment/Reovery (H010-H129) Or (H131-H135)
Tons:	0.4587
Cat Decode:	Off-specification, aged or surplus inorganics
Method Decode:	Storage, Bulking, And/Or Transfer Off Site--No Treatment/Reovery (H010-H129) Or (H131-H135)
Facility County:	Los Angeles

AE277 **AZIZCO INC** **CA HAZNET** **S113791632**
NNW **1624 LINCOLN BLVD** **N/A**
1/8-1/4 **SANTA MONICA, CA 90404**
0.181 mi.
954 ft. **Site 6 of 31 in cluster AE**

Relative:
Lower

Actual:
91 ft.

HAZNET:

envid:	S113791632
Year:	2012
GEPAID:	CAC002709829
Contact:	AZIZCO INC
Telephone:	3104506916
Mailing Name:	Not reported
Mailing Address:	1624 LINCOLN BLVD
Mailing City,St,Zip:	SANTA MONICA, CA 90404
Gen County:	Los Angeles
TSD EPA ID:	CAT080013352
TSD County:	Los Angeles
Waste Category:	Not reported
Disposal Method:	Other Recovery Of Reclamation For Reuse Including Acid Regeneration, Organics Recovery Ect
Tons:	3.753
Cat Decode:	Not reported
Method Decode:	Other Recovery Of Reclamation For Reuse Including Acid Regeneration, Organics Recovery Ect
Facility County:	Los Angeles

AE278 **AMYN JIVANI** **CA HAZNET** **S112964558**
NNW **1624 LINCOLN BLVD** **N/A**
1/8-1/4 **SANTA MONICA, CA 90404**
0.181 mi.
954 ft. **Site 7 of 31 in cluster AE**

Relative:
Lower

Actual:
91 ft.

HAZNET:

envid:	S112964558
Year:	2007
GEPAID:	CAC002621543
Contact:	AMYN JIVANI
Telephone:	3104506915
Mailing Name:	Not reported
Mailing Address:	1624 LINCOLN BLVD
Mailing City,St,Zip:	SANTA MONICA, CA 90404
Gen County:	Not reported
TSD EPA ID:	CAT080013352
TSD County:	Not reported

AMYN JIVANI (Continued) **S112964558**

Waste Category: Aqueous solution with total organic residues less than 10 percent
Disposal Method: Other Recovery Of Reclamation For Reuse Including Acid Regeneration, Organics Recovery Ect
Tons: 0.09
Cat Decode: Aqueous solution with total organic residues less than 10 percent
Method Decode: Other Recovery Of Reclamation For Reuse Including Acid Regeneration, Organics Recovery Ect
Facility County: Los Angeles

AE279 **LINCOLN CAR WASH** **FINDS 1014869293**
NNW **1624 LINCOLN BLVD** **ECHO N/A**
1/8-1/4 **SANTA MONICA, CA 90404**
0.181 mi.
954 ft. **Site 8 of 31 in cluster AE**

Relative: Lower

Actual: 91 ft.

FINDS:

Registry ID: 110043847433

Environmental Interest/Information System
LEAKING UNDERGROUND STORAGE TANK - ARRA

Registry ID: 110055730482

Environmental Interest/Information System
STATE MASTER

ECHO:

Envid: 1014869293
Registry ID: 110055730482
DFR URL: http://echo.epa.gov/detailed_facility_report?fid=110055730482

Envid: 1014869293
Registry ID: 110043847433
DFR URL: http://echo.epa.gov/detailed_facility_report?fid=110043847433

AE280 **LINCOLN BLVD CARWASH** **CA LUST U001563962**
NNW **1624 LINCOLN BLVD** **CA HIST UST N/A**
1/8-1/4 **SANTA MONICA, CA 90404** **CA HIST CORTESE**
0.181 mi.
954 ft. **Site 9 of 31 in cluster AE**

Relative: Lower

Actual: 91 ft.

LUST:

Region: STATE
Global Id: T0603701420
Latitude: 34.0162751
Longitude: -118.4875242
Case Type: LUST Cleanup Site
Status: Completed - Case Closed
Status Date: 09/28/2012
Lead Agency: LOS ANGELES RWQCB (REGION 4)
Case Worker: JH
Local Agency: SANTA MONICA, CITY OF
RB Case Number: 904040398
LOC Case Number: Not reported

LINCOLN BLVD CARWASH (Continued) **U001563962**

File Location: Regional Board
Potential Media Affect: Aquifer used for drinking water supply
Potential Contaminants of Concern: Gasoline
Site History: Not reported

Click here to access the California GeoTracker records for this facility:

Contact:
Global Id: T0603701420
Contact Type: Regional Board Caseworker
Contact Name: JAY HUANG
Organization Name: LOS ANGELES RWQCB (REGION 4)
Address: 320 WEST 4TH STREET, SUITE 200
City: LOS ANGELES
Email: jhuang@waterboards.ca.gov
Phone Number: 2135766711

Global Id: T0603701420
Contact Type: Local Agency Caseworker
Contact Name: MONICA HANLEY
Organization Name: SANTA MONICA, CITY OF
Address: 333 Olympic Drive - 2nd Floor
City: SANTA MONICA
Email: monica.hanley@smgov.net
Phone Number: Not reported

Status History:
Global Id: T0603701420
Status: Completed - Case Closed
Status Date: 09/28/2012

Global Id: T0603701420
Status: Open - Case Begin Date
Status Date: 03/17/1994

Global Id: T0603701420
Status: Open - Remediation
Status Date: 10/11/2002

Global Id: T0603701420
Status: Open - Remediation
Status Date: 06/02/2003

Global Id: T0603701420
Status: Open - Remediation
Status Date: 07/13/2004

Global Id: T0603701420
Status: Open - Remediation
Status Date: 12/14/2006

Global Id: T0603701420
Status: Open - Remediation
Status Date: 09/17/2007

Global Id: T0603701420
Status: Open - Remediation

LINCOLN BLVD CARWASH (Continued) **U001563962**

Status Date: 09/24/2007

Global Id: T0603701420
Status: Open - Remediation
Status Date: 03/27/2008

Global Id: T0603701420
Status: Open - Site Assessment
Status Date: 07/29/1999

Global Id: T0603701420
Status: Open - Site Assessment
Status Date: 01/24/2000

Global Id: T0603701420
Status: Open - Site Assessment
Status Date: 12/10/2001

Global Id: T0603701420
Status: Open - Site Assessment
Status Date: 07/16/2004

Regulatory Activities:
Global Id: T0603701420
Action Type: RESPONSE
Date: 01/15/2011
Action: Monitoring Report - Semi-Annually

Global Id: T0603701420
Action Type: RESPONSE
Date: 03/26/2009
Action: Other Report / Document

Global Id: T0603701420
Action Type: RESPONSE
Date: 10/15/2003
Action: Monitoring Report - Quarterly

Global Id: T0603701420
Action Type: ENFORCEMENT
Date: 11/28/2011
Action: Petition Submitted for Review

Global Id: T0603701420
Action Type: ENFORCEMENT
Date: 05/29/2002
Action: 13267 Requirement

Global Id: T0603701420
Action Type: ENFORCEMENT
Date: 10/11/2002
Action: Staff Letter

Global Id: T0603701420
Action Type: RESPONSE
Date: 01/15/2011
Action: Remedial Progress Report

LINCOLN BLVD CARWASH (Continued) **U001563962**

Global Id: T0603701420
Action Type: RESPONSE
Date: 04/15/2011
Action: Remedial Progress Report

Global Id: T0603701420
Action Type: RESPONSE
Date: 02/23/2011
Action: Clean Up Fund - 5-Year Review Summary

Global Id: T0603701420
Action Type: ENFORCEMENT
Date: 03/03/2004
Action: Site Visit / Inspection / Sampling

Global Id: T0603701420
Action Type: RESPONSE
Date: 07/15/2011
Action: Monitoring Report - Semi-Annually

Global Id: T0603701420
Action Type: RESPONSE
Date: 07/15/2011
Action: Remedial Progress Report

Global Id: T0603701420
Action Type: Other
Date: 03/17/1994
Action: Leak Discovery

Global Id: T0603701420
Action Type: Other
Date: 07/29/1999
Action: Leak Reported

Global Id: T0603701420
Action Type: ENFORCEMENT
Date: 01/30/2009
Action: Staff Letter

Global Id: T0603701420
Action Type: RESPONSE
Date: 07/15/2008
Action: Monitoring Report - Quarterly

Global Id: T0603701420
Action Type: RESPONSE
Date: 01/15/2009
Action: Monitoring Report - Quarterly

Global Id: T0603701420
Action Type: RESPONSE
Date: 07/15/2009
Action: Monitoring Report - Semi-Annually

Global Id: T0603701420
Action Type: RESPONSE

LINCOLN BLVD CARWASH (Continued) **U001563962**

Date: 04/15/2004
Action: Monitoring Report - Quarterly

Global Id: T0603701420
Action Type: RESPONSE
Date: 07/15/2004
Action: Monitoring Report - Quarterly

Global Id: T0603701420
Action Type: RESPONSE
Date: 07/15/2005
Action: Monitoring Report - Quarterly

Global Id: T0603701420
Action Type: RESPONSE
Date: 10/15/2004
Action: Monitoring Report - Quarterly

Global Id: T0603701420
Action Type: ENFORCEMENT
Date: 06/13/2003
Action: Staff Letter

Global Id: T0603701420
Action Type: ENFORCEMENT
Date: 08/28/2012
Action: Notification - Preclosure

Global Id: T0603701420
Action Type: RESPONSE
Date: 12/15/2002
Action: CAP/RAP - Final Remediation / Design Plan

Global Id: T0603701420
Action Type: RESPONSE
Date: 04/15/2010
Action: Monitoring Report - Quarterly

Global Id: T0603701420
Action Type: RESPONSE
Date: 04/15/2010
Action: Remedial Progress Report

Global Id: T0603701420
Action Type: ENFORCEMENT
Date: 12/18/2007
Action: Staff Letter

Global Id: T0603701420
Action Type: RESPONSE
Date: 07/15/2008
Action: Remedial Progress Report

Global Id: T0603701420
Action Type: RESPONSE
Date: 07/15/2009
Action: Soil and Water Investigation Report

LINCOLN BLVD CARWASH (Continued) **U001563962**

Global Id: T0603701420
Action Type: RESPONSE
Date: 01/15/2006
Action: Monitoring Report - Quarterly

Global Id: T0603701420
Action Type: RESPONSE
Date: 04/15/2006
Action: Monitoring Report - Quarterly

Global Id: T0603701420
Action Type: ENFORCEMENT
Date: 05/24/2004
Action: Staff Letter

Global Id: T0603701420
Action Type: RESPONSE
Date: 01/15/2007
Action: Remedial Progress Report

Global Id: T0603701420
Action Type: RESPONSE
Date: 10/15/2006
Action: Monitoring Report - Quarterly

Global Id: T0603701420
Action Type: RESPONSE
Date: 07/26/2010
Action: Remedial Progress Report

Global Id: T0603701420
Action Type: RESPONSE
Date: 10/15/2011
Action: Monitoring Report - Semi-Annually

Global Id: T0603701420
Action Type: RESPONSE
Date: 06/26/2009
Action: Remedial Progress Report

Global Id: T0603701420
Action Type: RESPONSE
Date: 04/20/2004
Action: Interim Remedial Action Plan

Global Id: T0603701420
Action Type: RESPONSE
Date: 07/15/2004
Action: Remedial Progress Report

Global Id: T0603701420
Action Type: RESPONSE
Date: 01/15/2007
Action: Monitoring Report - Quarterly

Global Id: T0603701420
Action Type: RESPONSE

LINCOLN BLVD CARWASH (Continued) **U001563962**

Date: 10/15/2002
Action: Monitoring Report - Quarterly

Global Id: T0603701420
Action Type: RESPONSE
Date: 08/01/2002
Action: Corrective Action Plan / Remedial Action Plan

Global Id: T0603701420
Action Type: ENFORCEMENT
Date: 06/15/2009
Action: Staff Letter

Global Id: T0603701420
Action Type: RESPONSE
Date: 01/15/2005
Action: Monitoring Report - Quarterly

Global Id: T0603701420
Action Type: REMEDIATION
Date: 05/01/2004
Action: In Situ Physical/Chemical Treatment (other than SVE)

Global Id: T0603701420
Action Type: RESPONSE
Date: 07/15/2007
Action: Monitoring Report - Quarterly

Global Id: T0603701420
Action Type: RESPONSE
Date: 07/15/2006
Action: Monitoring Report - Quarterly

Global Id: T0603701420
Action Type: RESPONSE
Date: 04/15/2008
Action: Remedial Progress Report

Global Id: T0603701420
Action Type: RESPONSE
Date: 04/15/2005
Action: Monitoring Report - Quarterly

Global Id: T0603701420
Action Type: RESPONSE
Date: 04/15/2007
Action: Monitoring Report - Quarterly

Global Id: T0603701420
Action Type: RESPONSE
Date: 12/09/2008
Action: Soil and Water Investigation Workplan

Global Id: T0603701420
Action Type: RESPONSE
Date: 01/15/2003
Action: Monitoring Report - Quarterly

LINCOLN BLVD CARWASH (Continued) **U001563962**

Global Id: T0603701420
Action Type: RESPONSE
Date: 04/15/2003
Action: Monitoring Report - Quarterly

Global Id: T0603701420
Action Type: ENFORCEMENT
Date: 09/28/2012
Action: Closure/No Further Action Letter

Global Id: T0603701420
Action Type: ENFORCEMENT
Date: 09/28/2012
Action: Closure/No Further Action Letter

Global Id: T0603701420
Action Type: RESPONSE
Date: 08/25/2011
Action: Request for Closure

Global Id: T0603701420
Action Type: RESPONSE
Date: 04/15/2009
Action: Monitoring Report - Quarterly

Global Id: T0603701420
Action Type: RESPONSE
Date: 01/15/2004
Action: Monitoring Report - Quarterly

Global Id: T0603701420
Action Type: RESPONSE
Date: 07/15/2003
Action: Monitoring Report - Quarterly

Global Id: T0603701420
Action Type: ENFORCEMENT
Date: 12/11/2001
Action: Staff Letter

Global Id: T0603701420
Action Type: RESPONSE
Date: 10/15/2007
Action: Monitoring Report - Quarterly

Global Id: T0603701420
Action Type: RESPONSE
Date: 10/15/2007
Action: Remedial Progress Report

Global Id: T0603701420
Action Type: RESPONSE
Date: 07/15/2007
Action: Remedial Progress Report

Global Id: T0603701420
Action Type: REMEDIATION

LINCOLN BLVD CARWASH (Continued) **U001563962**

Date: 05/24/2004
Action: Ex Situ Physical/Chemical Treatment (other than P&T, SVE, or Excavation)

Global Id: T0603701420
Action Type: REMEDIATION
Date: 09/01/2009
Action: Pump & Treat (P&T) Groundwater

Global Id: T0603701420
Action Type: REMEDIATION
Date: 09/14/1999
Action: Excavation

Global Id: T0603701420
Action Type: RESPONSE
Date: 01/15/2013
Action: Well Destruction Report

Global Id: T0603701420
Action Type: RESPONSE
Date: 10/15/2008
Action: Monitoring Report - Quarterly

Global Id: T0603701420
Action Type: RESPONSE
Date: 10/15/2008
Action: Remedial Progress Report

Global Id: T0603701420
Action Type: RESPONSE
Date: 05/22/2003
Action: Interim Remedial Action Plan

Global Id: T0603701420
Action Type: RESPONSE
Date: 01/15/2008
Action: Monitoring Report - Quarterly

Global Id: T0603701420
Action Type: RESPONSE
Date: 10/15/2005
Action: Monitoring Report - Quarterly

Global Id: T0603701420
Action Type: RESPONSE
Date: 04/15/2008
Action: Monitoring Report - Quarterly

HIST UST:
File Number: 00027171
URL: http://geotracker.waterboards.ca.gov/ustpdfs/pdf/00027171.pdf
Region: STATE
Facility ID: 00000004764
Facility Type: Gas Station
Other Type: Not reported

LINCOLN BLVD CARWASH (Continued) **U001563962**

Contact Name:	NAZIR JIVANI
Telephone:	2134506915
Owner Name:	JIVANI GROUP INC
Owner Address:	1624 LINCOLN BLVD.
Owner City,St,Zip:	SANTA MONICA, CA 90404
Total Tanks:	0008
Tank Num:	001
Container Num:	1
Year Installed:	1970
Tank Capacity:	00010000
Tank Used for:	PRODUCT
Type of Fuel:	UNLEADED
Container Construction Thickness:	Not reported
Leak Detection:	Stock Inventor
Tank Num:	002
Container Num:	2
Year Installed:	1970
Tank Capacity:	00010000
Tank Used for:	PRODUCT
Type of Fuel:	UNLEADED
Container Construction Thickness:	Not reported
Leak Detection:	Stock Inventor
Tank Num:	003
Container Num:	3
Year Installed:	1970
Tank Capacity:	00010000
Tank Used for:	PRODUCT
Type of Fuel:	UNLEADED
Container Construction Thickness:	Not reported
Leak Detection:	Stock Inventor
Tank Num:	004
Container Num:	4
Year Installed:	1970
Tank Capacity:	00010000
Tank Used for:	PRODUCT
Type of Fuel:	UNLEADED
Container Construction Thickness:	Not reported
Leak Detection:	Stock Inventor
Tank Num:	005
Container Num:	5
Year Installed:	1970
Tank Capacity:	00010000
Tank Used for:	PRODUCT
Type of Fuel:	UNLEADED
Container Construction Thickness:	Not reported
Leak Detection:	Stock Inventor
Tank Num:	006
Container Num:	6
Year Installed:	1970
Tank Capacity:	00010000
Tank Used for:	PRODUCT

LINCOLN BLVD CARWASH (Continued) **U001563962**

Type of Fuel:	DIESEL
Container Construction Thickness:	Not reported
Leak Detection:	Stock Inventor
Tank Num:	007
Container Num:	7
Year Installed:	1970
Tank Capacity:	00010000
Tank Used for:	PRODUCT
Type of Fuel:	PREMIUM
Container Construction Thickness:	Not reported
Leak Detection:	Stock Inventor
Tank Num:	008
Container Num:	8
Year Installed:	Not reported
Tank Capacity:	00010000
Tank Used for:	PRODUCT
Type of Fuel:	PREMIUM
Container Construction Thickness:	Not reported
Leak Detection:	Stock Inventor

Click here for Geo Tracker PDF:

HIST CORTESE:

Region:	CORTESE
Facility County Code:	19
Reg By:	LTNKA
Reg Id:	904040398

AE281 **LINCOLN BLVD. CAR WASH** **CA UST** **U003804809**
NNW **1624 LINCOLN BLVD** **N/A**
1/8-1/4 **SANTA MONICA, CA 90404**
0.181 mi.
954 ft. **Site 10 of 31 in cluster AE**

Relative:
Lower

Actual:
91 ft.

UST:

Facility ID:	600177
Permitting Agency:	SANTA MONICA, CITY OF
Latitude:	34.01735
Longitude:	-118.486551

AE282 **LINCOLN CAR WASH** **CA LUST** **S103945730**
NNW **1624 LINCOLN BLVD** **N/A**
1/8-1/4 **SANTA MONICA, CA 90404**
0.181 mi.
954 ft. **Site 11 of 31 in cluster AE**

Relative:
Lower

Actual:
91 ft.

LUST REG 4:

Region:	4
Regional Board:	04
County:	Los Angeles
Facility Id:	904040398
Status:	Pollution Characterization
Substance:	Gasoline
Substance Quantity:	Not reported

LINCOLN CAR WASH (Continued) **S103945730**

Local Case No:	Not reported	
Case Type:	Groundwater	
Abatement Method Used at the Site:		Not reported
Global ID:	T0603701420	
W Global ID:	Not reported	
Staff:	JH	
Local Agency:	19033	
Cross Street:	Not reported	
Enforcement Type:	SEL	
Date Leak Discovered:	3/17/1994	
Date Leak First Reported:		7/29/1999
Date Leak Record Entered:	Not reported	
Date Confirmation Began:	Not reported	
Date Leak Stopped:	Not reported	
Date Case Last Changed on Database:		9/30/2002
Date the Case was Closed:		Not reported
How Leak Discovered:	Subsurface Monitoring	
How Leak Stopped:	Not reported	
Cause of Leak:	Not reported	
Leak Source:	Not reported	
Operator:	Not reported	
Water System:	Not reported	
Well Name:	Not reported	
Approx. Dist To Production Well (ft):		7387.0574820635648428036949932
Source of Cleanup Funding:		Not reported
Preliminary Site Assessment Workplan Submitted:		7/29/1999
Preliminary Site Assessment Began:		1/24/2000
Pollution Characterization Began:		7/16/2004
Remediation Plan Submitted:		6/2/2003
Remedial Action Underway:		7/13/2004
Post Remedial Action Monitoring Began:		Not reported
Enforcement Action Date:		2/28/2001
Historical Max MTBE Date:		8/20/2003
Hist Max MTBE Conc in Groundwater:		53254
Hist Max MTBE Conc in Soil:		4042
Significant Interim Remedial Action Taken:		Not reported
GW Qualifier:	=	
Soil Qualifier:	=	
Organization:	Not reported	
Owner Contact:	Not reported	
Responsible Party:	AZIZ JIVANI	
RP Address:	2408 30TH STREET	
Program:	LUST	
Lat/Long:	34.0162751 / -1	
Local Agency Staff:	UNK	
Beneficial Use:	Not reported	
Priority:	Not reported	
Cleanup Fund Id:	Not reported	
Suspended:	Not reported	
Assigned Name:	Not reported	
Summary:	1/16/01 WP FOR FURTHER SOIL AND GW INVESTIGATION; 3/19/01 QTRLY GW MON FOR MARCH 2001	

AE283 **LINCOLN BLVD CAR WASH** **CA HAZNET** **S112890680**
NNW **1624 LINCOLN BLVD** **N/A**
1/8-1/4 **SANTA MONICA, CA 90404**
0.181 mi.
954 ft. **Site 12 of 31 in cluster AE**

Relative:
Lower

Actual:
91 ft.

HAZNET:

envid:	S112890680
Year:	1999
GEPAID:	CAC001427872
Contact:	AZIZCO INC
Telephone:	3104506915
Mailing Name:	Not reported
Mailing Address:	1624 LINCOLN BLVD
Mailing City,St,Zip:	SANTA MONICA, CA 904040000
Gen County:	Not reported
TSD EPA ID:	CAD028409019
TSD County:	Not reported
Waste Category:	Not reported
Disposal Method:	Treatment, Tank
Tons:	3.3234
Cat Decode:	Not reported
Method Decode:	Treatment, Tank
Facility County:	Los Angeles

AE284 **LINCOLN BLVD CARWASH** **CA SWEEPS UST** **S101617751**
NNW **1624 LINCOLN BLVD** **CA FID UST** **N/A**
1/8-1/4 **SANTA MONICA, CA 90404**
0.181 mi.
954 ft. **Site 13 of 31 in cluster AE**

Relative:
Lower

Actual:
91 ft.

SWEEPS UST:

Status:	Active
Comp Number:	4764
Number:	1
Board Of Equalization:	44-010540
Referral Date:	06-18-91
Action Date:	06-18-91
Created Date:	02-29-88
Owner Tank Id:	D01
SWRCB Tank Id:	19-033-004764-000001
Tank Status:	A
Capacity:	12500
Active Date:	06-18-91
Tank Use:	M.V. FUEL
STG:	P
Content:	REG UNLEADED
Number Of Tanks:	8

Status:	Active
Comp Number:	4764
Number:	1
Board Of Equalization:	44-010540
Referral Date:	06-18-91
Action Date:	06-18-91
Created Date:	02-29-88
Owner Tank Id:	2
SWRCB Tank Id:	19-033-004764-000002
Tank Status:	A
Capacity:	12500

LINCOLN BLVD CARWASH (Continued) **S101617751**

Active Date: 06-18-91
Tank Use: M.V. FUEL
STG: P
Content: REG UNLEADED
Number Of Tanks: Not reported

Status: Active
Comp Number: 4764
Number: 1
Board Of Equalization: 44-010540
Referral Date: 06-18-91
Action Date: 06-18-91
Created Date: 02-29-88
Owner Tank Id: 3
SWRCB Tank Id: 19-033-004764-000003
Tank Status: A
Capacity: 10000
Active Date: 06-18-91
Tank Use: M.V. FUEL
STG: P
Content: REG UNLEADED
Number Of Tanks: Not reported

Status: Active
Comp Number: 4764
Number: 1
Board Of Equalization: 44-010540
Referral Date: 06-18-91
Action Date: 06-18-91
Created Date: 02-29-88
Owner Tank Id: 4
SWRCB Tank Id: 19-033-004764-000004
Tank Status: A
Capacity: 10000
Active Date: 06-18-91
Tank Use: M.V. FUEL
STG: P
Content: REG UNLEADED
Number Of Tanks: Not reported

Status: Active
Comp Number: 4764
Number: 1
Board Of Equalization: 44-010540
Referral Date: 06-18-91
Action Date: 06-18-91
Created Date: 02-29-88
Owner Tank Id: 5
SWRCB Tank Id: 19-033-004764-000005
Tank Status: A
Capacity: 12500
Active Date: 06-18-91
Tank Use: M.V. FUEL
STG: P
Content: REG UNLEADED
Number Of Tanks: Not reported

LINCOLN BLVD CARWASH (Continued) **S101617751**

Status: Active
Comp Number: 4764
Number: 1
Board Of Equalization: 44-010540
Referral Date: 06-18-91
Action Date: 06-18-91
Created Date: 02-29-88
Owner Tank Id: 6
SWRCB Tank Id: 19-033-004764-000006
Tank Status: A
Capacity: 12500
Active Date: 06-18-91
Tank Use: M.V. FUEL
STG: P
Content: DIESEL
Number Of Tanks: Not reported

Status: Active
Comp Number: 4764
Number: 1
Board Of Equalization: 44-010540
Referral Date: 06-18-91
Action Date: 06-18-91
Created Date: 02-29-88
Owner Tank Id: 7
SWRCB Tank Id: 19-033-004764-000007
Tank Status: A
Capacity: 10000
Active Date: 06-18-91
Tank Use: M.V. FUEL
STG: P
Content: REG UNLEADED
Number Of Tanks: Not reported

Status: Active
Comp Number: 4764
Number: 1
Board Of Equalization: 44-010540
Referral Date: 06-18-91
Action Date: 06-18-91
Created Date: 02-29-88
Owner Tank Id: 8
SWRCB Tank Id: 19-033-004764-000008
Tank Status: A
Capacity: 12500
Active Date: 06-18-91
Tank Use: M.V. FUEL
STG: P
Content: REG UNLEADED
Number Of Tanks: Not reported

CA FID UST:
Facility ID: 19007141
Regulated By: UTNKA
Regulated ID: 00004764
Cortese Code: Not reported
SIC Code: Not reported

LINCOLN BLVD CARWASH (Continued) **S101617751**

Facility Phone:	2134506915
Mail To:	Not reported
Mailing Address:	1624 LINCOLN BLVD
Mailing Address 2:	Not reported
Mailing City,St,Zip:	SANTA MONICA 90404
Contact:	Not reported
Contact Phone:	Not reported
DUNs Number:	Not reported
NPDES Number:	Not reported
EPA ID:	Not reported
Comments:	Not reported
Status:	Active

AF285
ESE
1/8-1/4
0.182 mi.
963 ft.

FLAXMAN J N **EDR Hist Cleaner** **1009145009**
2043 LINCOLN BLVD **N/A**
SANTA MONICA, CA

Site 1 of 24 in cluster AF

Relative:
Lower

Actual:
84 ft.

EDR Historical Cleaners:

Name:	PLAXMAN J M
Year:	1936
Type:	CLOTHES PRESSERS AND CLEANERS
Name:	PLAXMAN J M
Year:	1936
Type:	CLOTHES PRESSERS AND CLEANERS
Name:	FLAXMAN J N
Year:	1940
Type:	CLOTHES PRESSERS AND CLEANERS
Name:	FLAXMAN J N
Year:	1940
Type:	CLOTHES PRESSERS AND CLEANERS

AE286
NNW
1/8-1/4
0.183 mi.
964 ft.

LIOTTA ANTONIO **EDR Hist Cleaner** **1009143604**
1619 LINCOLN BLVD **N/A**
SANTA MONICA, CA

Site 14 of 31 in cluster AE

Relative:
Lower

Actual:
91 ft.

EDR Historical Cleaners:

Name:	LIOTTA ANTONIO
Year:	1933
Type:	CLOTHES PRESSERS AND CLEANERS
Name:	LIOTTA ANTONIO
Year:	1933
Type:	CLOTHES PRESSERS AND CLEANERS
Name:	LIOTTA ANTONIO
Year:	1936
Type:	CLOTHES PRESSERS AND CLEANERS

AF287
ESE
1/8-1/4
0.183 mi.
964 ft.

FLAXMAN J M
2045 LINCOLN BLVD
SANTA MONICA, CA

Site 2 of 24 in cluster AF

EDR Hist Cleaner **1009143475**
N/A

Relative:
Lower

Actual:
84 ft.

EDR Historical Cleaners:

Name:	FLAXMAN J M
Year:	1933
Type:	CLOTHES PRESSERS AND CLEANERS
Name:	FLAXMAN J M
Year:	1933
Type:	CLOTHES PRESSERS AND CLEANERS

AC288
NW
1/8-1/4
0.183 mi.
967 ft.

THOMAS & ASSOCIATES
532 COLORADO BLVD
SANTA MONICA, CA 90401

Site 3 of 8 in cluster AC

RCRA-SQG **1000296447**
FINDS **CAD982016891**
CA HAZNET
ECHO

Relative:
Lower

Actual:
81 ft.

RCRA-SQG:

Date form received by agency:	07/27/1987
Facility name:	THOMAS & ASSOCIATES
Facility address:	532 COLORADO BLVD SANTA MONICA, CA 90401
EPA ID:	CAD982016891
Contact:	ENVIRONMENTAL MANAGER
Contact address:	532 COLORADO BLVD SANTA MONICA, CA 90401
Contact country:	US
Contact telephone:	(213) 451-8502
Contact email:	Not reported
EPA Region:	09
Classification:	Small Small Quantity Generator
Description:	Handler: generates more than 100 and less than 1000 kg of hazardous waste during any calendar month and accumulates less than 6000 kg of hazardous waste at any time; or generates 100 kg or less of hazardous waste during any calendar month, and accumulates more than 1000 kg of hazardous waste at any time

Owner/Operator Summary:

Owner/operator name:	NOT REQUIRED
Owner/operator address:	NOT REQUIRED NOT REQUIRED, ME 99999
Owner/operator country:	Not reported
Owner/operator telephone:	(415) 555-1212
Legal status:	Private
Owner/Operator Type:	Operator
Owner/Op start date:	Not reported
Owner/Op end date:	Not reported
Owner/operator name:	WAYNE THOMAS
Owner/operator address:	NOT REQUIRED NOT REQUIRED, ME 99999
Owner/operator country:	Not reported
Owner/operator telephone:	(415) 555-1212
Legal status:	Private
Owner/Operator Type:	Owner

THOMAS & ASSOCIATES (Continued) **1000296447**

Owner/Op start date: Not reported
Owner/Op end date: Not reported

Handler Activities Summary:
U.S. importer of hazardous waste: No
Mixed waste (haz. and radioactive): No
Recycler of hazardous waste: No
Transporter of hazardous waste: No
Treater, storer or disposer of HW: No
Underground injection activity: No
On-site burner exemption: No
Furnace exemption: No
Used oil fuel burner: No
Used oil processor: No
User oil refiner: No
Used oil fuel marketer to burner: No
Used oil Specification marketer: No
Used oil transfer facility: No
Used oil transporter: No

Violation Status: No violations found

FINDS:

Registry ID: 110002777193

Environmental Interest/Information System
RCRAInfo is a national information system that supports the Resource Conservation and Recovery Act (RCRA) program through the tracking of events and activities related to facilities that generate, transport, and treat, store, or dispose of hazardous waste. RCRAInfo allows RCRA program staff to track the notification, permit, compliance, and corrective action activities required under RCRA.

HAZNET:
envid: 1000296447
Year: 1994
GEPAID: CAD982016891
Contact: Not reported
Telephone: 0000000000
Mailing Name: Not reported
Mailing Address: 532 COLORADO BLVD
Mailing City,St,Zip: SANTA MONICA, CA 904010000
Gen County: Not reported
TSD EPA ID: CAD108040858
TSD County: Not reported
Waste Category: Photochemicals/photoprocessing waste
Disposal Method: Not reported
Tons: .0417
Cat Decode: Photochemicals/photoprocessing waste
Method Decode: Not reported
Facility County: Los Angeles

ECHO:
Envid: 1000296447

THOMAS & ASSOCIATES (Continued) **1000296447**

Registry ID: 110002777193
DFR URL: http://echo.epa.gov/detailed_facility_report?fid=110002777193

AG289 **GAGLIARDI ROCCO** **EDR Hist Cleaner** **1009143900**
SSW **205 BAY** **N/A**
1/8-1/4 **SANTA MONICA, CA**
0.184 mi.
973 ft. **Site 1 of 27 in cluster AG**

Relative:
Lower

Actual:
53 ft.

EDR Historical Cleaners:
Name: GAGLIARDI ROCCO
Year: 1928
Type: CLOTHES PRESSERS, CLEANERS AND REPAIRERS

---

290 **CA CHMIRS** **S105639214**
WSW **1600 MAIN ST CROSS NEAR PICO** **N/A**
1/8-1/4 **SANTA MONICA, CA 90401**
0.184 mi.
974 ft.

Relative:
Lower

Actual:
63 ft.

CHMIRS:

OES Incident Number:	10013
OES notification:	Not reported
OES Date:	9/13/1995
OES Time:	04:30:02 PM
Date Completed:	**Not reported**
Property Use:	Not reported
Agency Id Number:	Not reported
Agency Incident Number:	Not reported
Time Notified:	Not reported
Time Completed:	Not reported
Surrounding Area:	Not reported
Estimated Temperature:	Not reported
Property Management:	Not reported
More Than Two Substances Involved?:	Not reported
Resp Agncy Personel # Of Decontaminated:	Not reported
Responding Agency Personel # Of Injuries:	Not reported
Responding Agency Personel # Of Fatalities:	Not reported
Others Number Of Decontaminated:	Not reported
Others Number Of Injuries:	Not reported
Others Number Of Fatalities:	Not reported
Vehicle Make/year:	Not reported
Vehicle License Number:	Not reported
Vehicle State:	Not reported
Vehicle Id Number:	Not reported
CA DOT PUC/ICC Number:	Not reported
Company Name:	Not reported
Reporting Officer Name/ID:	Not reported
Report Date:	Not reported
Facility Telephone:	Not reported
Waterway Involved:	YES
Waterway:	Not reported
Spill Site:	Not reported
Cleanup By:	hazpac
Containment:	Not reported
What Happened:	Not reported

(Continued) **S105639214**

Type:	CHEMICAL
Measure:	Not reported
Other:	Not reported
Date/Time:	Not reported
Year:	1995
Agency:	santa monica city fire
Incident Date:	1129/13sept95
Admin Agency:	Not reported
Amount:	100 gals
Contained:	NO
Site Type:	RD
E Date:	Not reported
Substance:	formaldehyde and urea
Unknown:	Not reported
Substance #2:	Not reported
Substance #3:	Not reported
Evacuations:	NO
Number of Injuries:	NO
Number of Fatalities:	NO
#1 Pipeline:	Not reported
#2 Pipeline:	Not reported
#3 Pipeline:	Not reported
#1 Vessel >= 300 Tons:	Not reported
#2 Vessel >= 300 Tons:	Not reported
#3 Vessel >= 300 Tons:	Not reported
Evacs:	Not reported
Injuries:	Not reported
Fatals:	Not reported
Comments:	Not reported
Description:	unsecured load tipped over in back of pick-up truck

---

W291 **CA CHMIRS** **S105641689**
East **850 PICO BLVD IN ALLEY** **N/A**
1/8-1/4 **SANTA MONICA, CA**
0.187 mi.
985 ft. **Site 10 of 11 in cluster W**

Relative:
Lower

Actual:
91 ft.

CHMIRS:

OES Incident Number:	07007
OES notification:	Not reported
OES Date:	2/27/1995
OES Time:	04:54:17 PM
Date Completed:	**Not reported**
Property Use:	Not reported
Agency Id Number:	Not reported
Agency Incident Number:	Not reported
Time Notified:	Not reported
Time Completed:	Not reported
Surrounding Area:	Not reported
Estimated Temperature:	Not reported
Property Management:	Not reported
More Than Two Substances Involved?:	Not reported
Resp Agncy Personel # Of Decontaminated:	Not reported
Responding Agency Personel # Of Injuries:	Not reported
Responding Agency Personel # Of Fatalities:	Not reported
Others Number Of Decontaminated:	Not reported
Others Number Of Injuries:	Not reported

(Continued) **S105641689**

Others Number Of Fatalities:	Not reported
Vehicle Make/year:	Not reported
Vehicle License Number:	Not reported
Vehicle State:	Not reported
Vehicle Id Number:	Not reported
CA DOT PUC/ICC Number:	Not reported
Company Name:	Not reported
Reporting Officer Name/ID:	Not reported
Report Date:	Not reported
Facility Telephone:	Not reported
Waterway Involved:	YES
Waterway:	Not reported
Spill Site:	Not reported
Cleanup By:	TO BE DETERMINED
Containment:	Not reported
What Happened:	Not reported
Type:	CHEMICAL
Measure:	Not reported
Other:	Not reported
Date/Time:	Not reported
Year:	1995
Agency:	SANTA MONICA FD
Incident Date:	1532 2/27/95
Admin Agency:	Not reported
Amount:	200 LBS
Contained:	NO
Site Type:	RD
E Date:	Not reported
Substance:	SODIUM HYDROXIDE
Unknown:	Not reported
Substance #2:	Not reported
Substance #3:	Not reported
Evacuations:	NO
Number of Injuries:	NO
Number of Fatalities:	NO
#1 Pipeline:	Not reported
#2 Pipeline:	Not reported
#3 Pipeline:	Not reported
#1 Vessel >= 300 Tons:	Not reported
#2 Vessel >= 300 Tons:	Not reported
#3 Vessel >= 300 Tons:	Not reported
Evacs:	Not reported
Injuries:	Not reported
Fatals:	Not reported
Comments:	Not reported
Description:	ABANDON AT ABOVE LOCATION IN CONTAINER NO SPILLAGE.

W292 **1X IMPERIAL THRIFT & LOAN** **CA HAZNET** **S112852072**
East **850 PICO BLVD.** **N/A**
1/8-1/4 **SANTA MONICA, CA 90405**
0.187 mi.
985 ft. **Site 11 of 11 in cluster W**

Relative:
Lower

Actual:
91 ft.

HAZNET:

envid:	S112852072
Year:	1995
GEPAID:	CAC000909432
Contact:	IMPERIAL THRIFT & LOAN
Telephone:	0000000000
Mailing Name:	Not reported
Mailing Address:	700 NO. CENTRAL AVE STE 600
Mailing City,St,Zip:	GLENDALE, CA 912031240
Gen County:	Not reported
TSD EPA ID:	CAD000088252
TSD County:	Not reported
Waste Category:	Oil/water separation sludge
Disposal Method:	Transfer Station
Tons:	.4170
Cat Decode:	Oil/water separation sludge
Method Decode:	Transfer Station
Facility County:	Los Angeles

AE293 **WERTZ BROTHERS** **CA RGA LUST** **S114720798**
North **1613 LINCOLN BLVD.** **N/A**
1/8-1/4 **SANTA MONICA, CA**
0.188 mi.
995 ft. **Site 15 of 31 in cluster AE**

Relative:
Lower

Actual:
93 ft.

RGA LUST:

1994	WERTZ BROTHERS	1613 LINCOLN BLVD.
1993	WERTZ BROTHERS	1613 LINCOLN BLVD.

AE294 **WERTZ BROTHERS** **CA RGA LUST** **S114720799**
North **1613 LINCOLN BLVD** **N/A**
1/8-1/4 **SANTA MONICA, CA**
0.188 mi.
995 ft. **Site 16 of 31 in cluster AE**

Relative:
Lower

Actual:
93 ft.

RGA LUST:

2000	WERTZ BROTHERS	1613 LINCOLN BLVD
1998	WERTZ BROTHERS	1613 LINCOLN BLVD
1997	WERTZ BROTHERS	1613 LINCOLN BLVD
1996	WERTZ BROTHERS	1613 LINCOLN BLVD
1995	WERTZ BROTHERS	1613 LINCOLN BLVD

AE295 **WERTZ BROTHERS, INC.** **CA RGA LUST** **S114720797**
North **1613 LINCOLN BLVD** **N/A**
1/8-1/4 **SANTA MONICA, CA**
0.188 mi.
995 ft. **Site 17 of 31 in cluster AE**

Relative: RGA LUST:
Lower

2012	WERTZ BROTHERS, INC.	1613 LINCOLN BLVD
2011	WERTZ BROTHERS, INC.	1613 LINCOLN BLVD
2010	WERTZ BROTHERS, INC.	1613 LINCOLN BLVD
2009	WERTZ BROTHERS, INC.	1613 LINCOLN BLVD
2008	WERTZ BROTHERS, INC.	1613 LINCOLN BLVD
2007	WERTZ BROTHERS, INC.	1613 LINCOLN BLVD
2006	WERTZ BROTHERS, INC.	1613 LINCOLN BLVD
2005	WERTZ BROTHERS, INC.	1613 LINCOLN BLVD
2003	WERTZ BROTHERS, INC.	1613 LINCOLN BLVD
2001	WERTZ BROTHERS, INC.	1613 LINCOLN BLVD

Actual:
93 ft.

AE296 **WERTZ BROTHERS, INC.** **CA LUST** **S101298059**
North **1613 LINCOLN BLVD** **CA HIST CORTESE** **N/A**
1/8-1/4 **SANTA MONICA, CA 90404**
0.188 mi.
995 ft. **Site 18 of 31 in cluster AE**

Relative: LUST:
Lower

Region:	STATE
Global Id:	T0603701394
Latitude:	34.016726
Longitude:	-118.487295
Case Type:	LUST Cleanup Site
Status:	Completed - Case Closed
Status Date:	02/22/2002
Lead Agency:	LOS ANGELES RWQCB (REGION 4)
Case Worker:	JH
Local Agency:	Not reported
RB Case Number:	904040134
LOC Case Number:	Not reported
File Location:	Not reported
Potential Media Affect:	Soil
Potential Contaminants of Concern:	Gasoline
Site History:	Not reported

Actual:
93 ft.

Click here to access the California GeoTracker records for this facility:

Contact:

Global Id:	T0603701394
Contact Type:	Regional Board Caseworker
Contact Name:	JAY HUANG
Organization Name:	LOS ANGELES RWQCB (REGION 4)
Address:	320 WEST 4TH STREET, SUITE 200
City:	LOS ANGELES
Email:	jhuang@waterboards.ca.gov
Phone Number:	2135766711

Status History:

Global Id:	T0603701394
Status:	Completed - Case Closed
Status Date:	02/22/2002

Global Id:	T0603701394

WERTZ BROTHERS, INC. (Continued) **S101298059**

Status: Open - Case Begin Date
Status Date: 08/14/1991

Global Id: T0603701394
Status: Open - Site Assessment
Status Date: 09/17/1991

Global Id: T0603701394
Status: Open - Site Assessment
Status Date: 12/24/1992

Global Id: T0603701394
Status: Open - Verification Monitoring
Status Date: 09/10/2001

Regulatory Activities:
Global Id: T0603701394
Action Type: ENFORCEMENT
Date: 04/05/2001
Action: * Historical Enforcement

Global Id: T0603701394
Action Type: Other
Date: 08/14/1991
Action: Leak Discovery

Global Id: T0603701394
Action Type: Other
Date: 09/17/1991
Action: Leak Reported

Global Id: T0603701394
Action Type: Other
Date: 08/14/1991
Action: Leak Stopped

Global Id: T0603701394
Action Type: ENFORCEMENT
Date: 02/22/2002
Action: Closure/No Further Action Letter

HIST CORTESE:
Region: CORTESE
Facility County Code: 19
Reg By: LTNKA
Reg Id: 904040134

AE297 **WERTZ BROTHERS, INC.** **CA LUST** **S104773343**
North **1613 LINCOLN BLVD** **N/A**
1/8-1/4 **SANTA MONICA, CA 90404**
0.188 mi.
995 ft. **Site 19 of 31 in cluster AE**

Relative:
Lower

Actual:
93 ft.

LUST REG 4:

Region:	4	
Regional Board:	04	
County:	Los Angeles	
Facility Id:	904040134	
Status:	Case Closed	
Substance:	Gasoline	
Substance Quantity:	Not reported	
Local Case No:	Not reported	
Case Type:	Soil	
Abatement Method Used at the Site:		Not reported
Global ID:	T0603701394	
W Global ID:	Not reported	
Staff:	JH	
Local Agency:	19033	
Cross Street:	COLORADO AVE.	
Enforcement Type:	EF	
Date Leak Discovered:	8/14/1991	
Date Leak First Reported:		9/17/1991
Date Leak Record Entered:	12/14/1991	
Date Confirmation Began:	Not reported	
Date Leak Stopped:	8/14/1991	
Date Case Last Changed on Database:		4/15/2002
Date the Case was Closed:		2/22/2002
How Leak Discovered:	Tank Closure	
How Leak Stopped:	Not reported	
Cause of Leak:	UNK	
Leak Source:	UNK	
Operator:	WERTZ, MIKE	
Water System:	Not reported	
Well Name:	Not reported	
Approx. Dist To Production Well (ft):		7428.974057317894372249439 1941
Source of Cleanup Funding:		UNK
Preliminary Site Assessment Workplan Submitted:		Not reported
Preliminary Site Assessment Began:		9/17/1991
Pollution Characterization Began:		12/24/1992
Remediation Plan Submitted:		Not reported
Remedial Action Underway:		Not reported
Post Remedial Action Monitoring Began:		9/10/2001
Enforcement Action Date:		4/5/2001
Historical Max MTBE Date:		12/6/2001
Hist Max MTBE Conc in Groundwater:		0
Hist Max MTBE Conc in Soil:		Not reported
Significant Interim Remedial Action Taken:		Not reported
GW Qualifier:	ND	
Soil Qualifier:	Not reported	
Organization:	Not reported	
Owner Contact:	Not reported	
Responsible Party:	MIKE WERTZ	
RP Address:	11879 SANTA MONICA BLVD.	
Program:	LUST	
Lat/Long:	34.016638 / -1	
Local Agency Staff:	UNK	

WERTZ BROTHERS, INC. (Continued) **S104773343**

Beneficial Use: Not reported
Priority: Not reported
Cleanup Fund Id: Not reported
Suspended: Not reported
Assigned Name: Not reported
Summary: Not reported

AB298 **ABRAHAM E L** **EDR Hist Auto** **1009051666**
SSW **1915 MAIN ST** **N/A**
1/8-1/4 **OCEAN PARK, CA**
0.190 mi.
1004 ft. **Site 2 of 4 in cluster AB**

Relative:
Lower

Actual:
54 ft.

EDR Historical Auto Stations:
Name: ABRAHAM E L
Year: 1928
Type: AUTOMOBILE REPAIRING AND SERVICE STATIONS

AB299 **CAPLAN SAML** **EDR Hist Cleaner** **1009164209**
SSW **1921 MAIN ST** **N/A**
1/8-1/4 **OCEAN PARK, CA**
0.191 mi.
1007 ft. **Site 3 of 4 in cluster AB**

Relative:
Lower

Actual:
54 ft.

EDR Historical Cleaners:
Name: CAPLAN SAML
Year: 1936
Type: CLOTHES PRESSERS AND CLEANERS

AB300 **BRESLOFF MOREY** **EDR Hist Cleaner** **1009164378**
SSW **1925 MAIN ST** **N/A**
1/8-1/4 **OCEAN PARK, CA**
0.191 mi.
1009 ft. **Site 4 of 4 in cluster AB**

Relative:
Lower

Actual:
54 ft.

EDR Historical Cleaners:
Name: BRESLOFF MOREY
Year: 1948
Type: CLOTHES PRESSERS AND CLEANERS

AC301 **STEP UP ON SECOND** **CA CHMIRS** **S105658776**
NW **520 COLORADO AVE** **CA HAZNET** **N/A**
1/8-1/4 **SANTA MONICA, CA 90401**
0.191 mi.
1011 ft. **Site 4 of 8 in cluster AC**

Relative:
Lower

Actual:
80 ft.

CHMIRS:
OES Incident Number: 9-5133
OES notification: 12/03/1999
OES Date: Not reported
OES Time: Not reported
Date Completed: **Not reported**
Property Use: Not reported

STEP UP ON SECOND (Continued) **S105658776**

Agency Id Number:	Not reported
Agency Incident Number:	Not reported
Time Notified:	Not reported
Time Completed:	Not reported
Surrounding Area:	Not reported
Estimated Temperature:	Not reported
Property Management:	Not reported
More Than Two Substances Involved?:	Not reported
Resp Agncy Personel # Of Decontaminated:	Not reported
Responding Agency Personel # Of Injuries:	Not reported
Responding Agency Personel # Of Fatalities:	Not reported
Others Number Of Decontaminated:	Not reported
Others Number Of Injuries:	Not reported
Others Number Of Fatalities:	Not reported
Vehicle Make/year:	Not reported
Vehicle License Number:	Not reported
Vehicle State:	Not reported
Vehicle Id Number:	Not reported
CA DOT PUC/ICC Number:	Not reported
Company Name:	Not reported
Reporting Officer Name/ID:	Not reported
Report Date:	Not reported
Facility Telephone:	Not reported
Waterway Involved:	No
Waterway:	Not reported
Spill Site:	Not reported
Cleanup By:	N/A
Containment:	Not reported
What Happened:	Not reported
Type:	Not reported
Measure:	Not reported
Other:	Not reported
Date/Time:	Not reported
Year:	1999
Agency:	pvt citz
Incident Date:	12/3/199912:00:00 AM
Admin Agency:	Not reported
Amount:	Not reported
Contained:	Yes
Site Type:	Refinery
E Date:	Not reported
Substance:	Insecticide / RAID
Gallons:	2
Ounces:	8
Unknown:	0
Substance #2:	Not reported
Substance #3:	Not reported
Evacuations:	0
Number of Injuries:	0
Number of Fatalities:	0
#1 Pipeline:	Not reported
#2 Pipeline:	Not reported
#3 Pipeline:	Not reported
#1 Vessel >= 300 Tons:	Not reported
#2 Vessel >= 300 Tons:	Not reported
#3 Vessel >= 300 Tons:	Not reported
Evacs:	Not reported

STEP UP ON SECOND (Continued) **S105658776**

Injuries: Not reported
Fatals: Not reported
Comments: Not reported
Description: RP's boarding house manager uses insecticide improperly / bleach being used to wash floor w/o ventilation. RP complains of symptoms. Her dog is also effected.

HAZNET:
envid: S105658776
Year: 2013
GEPAID: CAC002732131
Contact: STEVEN SPIELBERG
Telephone: 3105761308
Mailing Name: Not reported
Mailing Address: 1328 2ND ST
Mailing City,St,Zip: SANTA MONICA, CA 90401
Gen County: Los Angeles
TSD EPA ID: CAD028409019
TSD County: Los Angeles
Waste Category: Not reported
Disposal Method: Storage, Bulking, And/Or Transfer Off Site--No Treatment/Reovery (H010-H129) Or (H131-H135)
Tons: 0.04
Cat Decode: Not reported
Method Decode: Storage, Bulking, And/Or Transfer Off Site--No Treatment/Reovery (H010-H129) Or (H131-H135)
Facility County: Not reported

AH302 **PACIFIC SHORE HOTEL** **CA HAZNET** **S112888038**
SW **1819 OCEAN AVE** **N/A**
1/8-1/4 **SANTA MONICA, CA 90401**
0.192 mi.
1015 ft. **Site 1 of 3 in cluster AH**

Relative:
Lower

Actual:
54 ft.

HAZNET:
envid: S112888038
Year: 1998
GEPAID: CAC001398904
Contact: MOTELS OF AMERICA
Telephone: 8478031200
Mailing Name: Not reported
Mailing Address: 1819 OCEAN AVE
Mailing City,St,Zip: SANTA MONICA, CA 904010000
Gen County: Not reported
TSD EPA ID: AZC950823111
TSD County: Not reported
Waste Category: Asbestos containing waste
Disposal Method: Disposal, Land Fill
Tons: 2.5284
Cat Decode: Asbestos containing waste
Method Decode: Disposal, Land Fill
Facility County: Los Angeles

AH303 **PACIFIC SHORE HOTEL** **CA HAZNET** **S113116151**
SW **1819 OCEAN AVE** **N/A**
1/8-1/4 **SANTA MONICA, CA 90401**
0.192 mi.
1015 ft. **Site 2 of 3 in cluster AH**

Relative:
Lower

Actual:
54 ft.

HAZNET:

envid:	S113116151
Year:	2003
GEPAID:	CAL000235772
Contact:	CLAUDIA HORTA
Telephone:	3104518711
Mailing Name:	Not reported
Mailing Address:	1819 OCEAN AVE
Mailing City,St,Zip:	SANTA MONICA, CA 904010000
Gen County:	Not reported
TSD EPA ID:	CAD980884183
TSD County:	Not reported
Waste Category:	Unspecified aqueous solution
Disposal Method:	Disposal, Other
Tons:	0.22
Cat Decode:	Unspecified aqueous solution
Method Decode:	Disposal, Other
Facility County:	Los Angeles

envid:	S113116151
Year:	2003
GEPAID:	CAL000235772
Contact:	CLAUDIA HORTA
Telephone:	3104518711
Mailing Name:	Not reported
Mailing Address:	1819 OCEAN AVE
Mailing City,St,Zip:	SANTA MONICA, CA 904010000
Gen County:	Not reported
TSD EPA ID:	CAD980884183
TSD County:	Not reported
Waste Category:	Paint sludge
Disposal Method:	Disposal, Other
Tons:	0.22
Cat Decode:	Paint sludge
Method Decode:	Disposal, Other
Facility County:	Los Angeles

envid:	S113116151
Year:	2002
GEPAID:	CAL000235772
Contact:	CLAUDIA HORTA
Telephone:	3104518711
Mailing Name:	Not reported
Mailing Address:	1819 OCEAN AVE
Mailing City,St,Zip:	SANTA MONICA, CA 904010000
Gen County:	Not reported
TSD EPA ID:	CAD028409019
TSD County:	Not reported
Waste Category:	Off-specification, aged or surplus inorganics
Disposal Method:	Transfer Station
Tons:	0.04
Cat Decode:	Off-specification, aged or surplus inorganics
Method Decode:	Transfer Station

PACIFIC SHORE HOTEL (Continued) **S113116151**

Facility County: Los Angeles

envid: S113116151
Year: 2002
GEPAID: CAL000235772
Contact: CLAUDIA HORTA
Telephone: 3104518711
Mailing Name: Not reported
Mailing Address: 1819 OCEAN AVE
Mailing City,St,Zip: SANTA MONICA, CA 904010000
Gen County: Not reported
TSD EPA ID: CAD028409019
TSD County: Not reported
Waste Category: Pesticides and other waste associated with pesticide production
Disposal Method: Transfer Station
Tons: 0
Cat Decode: Pesticides and other waste associated with pesticide production
Method Decode: Transfer Station
Facility County: Los Angeles

envid: S113116151
Year: 2002
GEPAID: CAL000235772
Contact: CLAUDIA HORTA
Telephone: 3104518711
Mailing Name: Not reported
Mailing Address: 1819 OCEAN AVE
Mailing City,St,Zip: SANTA MONICA, CA 904010000
Gen County: Not reported
TSD EPA ID: CAD028409019
TSD County: Not reported
Waste Category: Alkaline solution without metals pH >= 12.5
Disposal Method: Transfer Station
Tons: 0.02
Cat Decode: Alkaline solution without metals pH >= 12.5
Method Decode: Transfer Station
Facility County: Los Angeles

Click this hyperlink while viewing on your computer to access
5 additional CA_HAZNET: record(s) in the EDR Site Report.

AH304 **VICEROY HOTEL** **CA HAZNET** **S113143246**
SW **1819 OCEAN AVE** **N/A**
1/8-1/4 **SANTA MONICA, CA 90401**
0.192 mi.
1015 ft. **Site 3 of 3 in cluster AH**

Relative:
Lower

Actual:
54 ft.

HAZNET:
envid: S113143246
Year: 2014
GEPAID: CAL000308386
Contact: JAY THORSON
Telephone: 3102607509
Mailing Name: Not reported
Mailing Address: 1819 OCEAN AVE
Mailing City,St,Zip: SANTA MONICA, CA 904013215
Gen County: Los Angeles
TSD EPA ID: CAD044429835

VICEROY HOTEL (Continued) **S113143246**

TSD County:	Los Angeles
Waste Category:	Organic liquids with metals (Alkaline solution (pH >= 12.5) with metals)
Disposal Method:	Storage, Bulking, And/Or Transfer Off Site--No Treatment/Reovery (H010-H129) Or (H131-H135)
Tons:	0.2993
Cat Decode:	Organic liquids with metals (Alkaline solution (pH >= 12.5) with metals)
Method Decode:	Storage, Bulking, And/Or Transfer Off Site--No Treatment/Reovery (H010-H129) Or (H131-H135)
Facility County:	Los Angeles
envid:	S113143246
Year:	2013
GEPAID:	CAL000308386
Contact:	LALO VAZQUEZ
Telephone:	3102607517
Mailing Name:	Not reported
Mailing Address:	1819 OCEAN AVE
Mailing City,St,Zip:	SANTA MONICA, CA 904013215
Gen County:	Los Angeles
TSD EPA ID:	CAT000613893
TSD County:	Los Angeles
Waste Category:	Not reported
Disposal Method:	Storage, Bulking, And/Or Transfer Off Site--No Treatment/Reovery (H010-H129) Or (H131-H135)
Tons:	0.0375
Cat Decode:	Not reported
Method Decode:	Storage, Bulking, And/Or Transfer Off Site--No Treatment/Reovery (H010-H129) Or (H131-H135)
Facility County:	Not reported
envid:	S113143246
Year:	2013
GEPAID:	CAL000308386
Contact:	LALO VAZQUEZ
Telephone:	3102607517
Mailing Name:	Not reported
Mailing Address:	1819 OCEAN AVE
Mailing City,St,Zip:	SANTA MONICA, CA 904013215
Gen County:	Los Angeles
TSD EPA ID:	CAD044429835
TSD County:	Los Angeles
Waste Category:	Not reported
Disposal Method:	Storage, Bulking, And/Or Transfer Off Site--No Treatment/Reovery (H010-H129) Or (H131-H135)
Tons:	0.05
Cat Decode:	Not reported
Method Decode:	Storage, Bulking, And/Or Transfer Off Site--No Treatment/Reovery (H010-H129) Or (H131-H135)
Facility County:	Not reported
envid:	S113143246
Year:	2013
GEPAID:	CAL000308386
Contact:	LALO VAZQUEZ
Telephone:	3102607517
Mailing Name:	Not reported

VICEROY HOTEL (Continued) **S113143246**

Mailing Address:	1819 OCEAN AVE
Mailing City,St,Zip:	SANTA MONICA, CA 904013215
Gen County:	Los Angeles
TSD EPA ID:	CAD980675276
TSD County:	Kern
Waste Category:	Not reported
Disposal Method:	Landfill Or Surface Impoundment That Will Be Closed As Landfill(To Include On-Site Treatment And/Or Stabilization)
Tons:	0.0875
Cat Decode:	Not reported
Method Decode:	Landfill Or Surface Impoundment That Will Be Closed As Landfill(To Include On-Site Treatment And/Or Stabilization)
Facility County:	Not reported
envid:	S113143246
Year:	2012
GEPAID:	CAL000308386
Contact:	LALO VAZQUEZ
Telephone:	3102607517
Mailing Name:	Not reported
Mailing Address:	1819 OCEAN AVE
Mailing City,St,Zip:	SANTA MONICA, CA 904013215
Gen County:	Los Angeles
TSD EPA ID:	NVT330010000
TSD County:	99
Waste Category:	Not reported
Disposal Method:	Other Recovery Of Reclamation For Reuse Including Acid Regeneration, Organics Recovery Ect
Tons:	0.06
Cat Decode:	Not reported
Method Decode:	Other Recovery Of Reclamation For Reuse Including Acid Regeneration, Organics Recovery Ect
Facility County:	Los Angeles

Click this hyperlink while viewing on your computer to access
4 additional CA_HAZNET: record(s) in the EDR Site Report.

AF305 **ZUKIE ENTERPRISES INC-LEMANS BODY&PAINT** **CA HAZNET** **S113035935**
ESE **2107 LINCOLN BLVD** **N/A**
1/8-1/4 **SANTA MONICA, CA 90405**
0.194 mi.
1024 ft. **Site 3 of 24 in cluster AF**

Relative:
Lower

Actual:
83 ft.

HAZNET:

envid:	S113035935
Year:	2014
GEPAID:	CAL000036293
Contact:	BILL BEETLEY
Telephone:	3104523870
Mailing Name:	Not reported
Mailing Address:	2107 LINCOLN BLVD
Mailing City,St,Zip:	SANTA MONICA, CA 904050000
Gen County:	Los Angeles
TSD EPA ID:	CAD008252405
TSD County:	Los Angeles
Waste Category:	Aqueous solution with total organic residues 10 percent or more
Disposal Method:	Fuel Blending Prior To Energy Recovery At Another Site
Tons:	0.1251

ZUKIE ENTERPRISES INC-LEMANS BODY&PAINT (Continued) **S113035935**

Cat Decode:	Aqueous solution with total organic residues 10 percent or more
Method Decode:	Fuel Blending Prior To Energy Recovery At Another Site
Facility County:	Los Angeles
envid:	S113035935
Year:	2014
GEPAID:	CAL000036293
Contact:	BILL BEETLEY
Telephone:	3104523870
Mailing Name:	Not reported
Mailing Address:	2107 LINCOLN BLVD
Mailing City,St,Zip:	SANTA MONICA, CA 904050000
Gen County:	Los Angeles
TSD EPA ID:	CAD008252405
TSD County:	Los Angeles
Waste Category:	Other organic solids
Disposal Method:	Storage, Bulking, And/Or Transfer Off Site--No Treatment/Reovery (H010-H129) Or (H131-H135)
Tons:	0.25
Cat Decode:	Other organic solids
Method Decode:	Storage, Bulking, And/Or Transfer Off Site--No Treatment/Reovery (H010-H129) Or (H131-H135)
Facility County:	Los Angeles
envid:	S113035935
Year:	2014
GEPAID:	CAL000036293
Contact:	BILL BEETLEY
Telephone:	3104523870
Mailing Name:	Not reported
Mailing Address:	2107 LINCOLN BLVD
Mailing City,St,Zip:	SANTA MONICA, CA 904050000
Gen County:	Los Angeles
TSD EPA ID:	CAT080013352
TSD County:	Los Angeles
Waste Category:	Oil/water separation sludge
Disposal Method:	Other Recovery Of Reclamation For Reuse Including Acid Regeneration, Organics Recovery Ect
Tons:	2.085
Cat Decode:	Oil/water separation sludge
Method Decode:	Other Recovery Of Reclamation For Reuse Including Acid Regeneration, Organics Recovery Ect
Facility County:	Los Angeles
envid:	S113035935
Year:	2013
GEPAID:	CAL000036293
Contact:	Bill Beetley
Telephone:	3104523870
Mailing Name:	Not reported
Mailing Address:	2107 LINCOLN BLVD
Mailing City,St,Zip:	SANTA MONICA, CA 904050000
Gen County:	Los Angeles
TSD EPA ID:	CAD008252405
TSD County:	Los Angeles
Waste Category:	Not reported
Disposal Method:	Storage, Bulking, And/Or Transfer Off Site--No Treatment/Reovery

ZUKIE ENTERPRISES INC-LEMANS BODY&PAINT (Continued) **S113035935**

(H010-H129) Or (H131-H135)
Tons: 0.25
Cat Decode: Not reported
Method Decode: Storage, Bulking, And/Or Transfer Off Site--No Treatment/Reovery (H010-H129) Or (H131-H135)
Facility County: Not reported

envid: S113035935
Year: 2013
GEPAID: CAL000036293
Contact: Bill Beetley
Telephone: 3104523870
Mailing Name: Not reported
Mailing Address: 2107 LINCOLN BLVD
Mailing City,St,Zip: SANTA MONICA, CA 904050000
Gen County: Los Angeles
TSD EPA ID: CAD008252405
TSD County: Los Angeles
Waste Category: Not reported
Disposal Method: Fuel Blending Prior To Energy Recovery At Another Site
Tons: 0.26271
Cat Decode: Not reported
Method Decode: Fuel Blending Prior To Energy Recovery At Another Site
Facility County: Not reported

Click this hyperlink while viewing on your computer to access
35 additional CA_HAZNET: record(s) in the EDR Site Report.

AF306 **ZUKIE ENT INC, LE MANS BODY &** **CA EMI** **S100938836**
ESE **2107 LINCOLN BLVD** **N/A**
1/8-1/4 **SANTA MONICA, CA 90405**
0.194 mi.
1024 ft. **Site 4 of 24 in cluster AF**

Relative:
Lower

Actual:
83 ft.

EMI:
Year: 1990
County Code: 19
Air Basin: SC
Facility ID: 36603
Air District Name: SC
SIC Code: 7538
Air District Name: SOUTH COAST AQMD
Community Health Air Pollution Info System: Not reported
Consolidated Emission Reporting Rule: Not reported
Total Organic Hydrocarbon Gases Tons/Yr: 3
Reactive Organic Gases Tons/Yr: 2
Carbon Monoxide Emissions Tons/Yr: 0
NOX - Oxides of Nitrogen Tons/Yr: 0
SOX - Oxides of Sulphur Tons/Yr: 0
Particulate Matter Tons/Yr: 0
Part. Matter 10 Micrometers and Smllr Tons/Yr: 0

Year: 1995
County Code: 19
Air Basin: SC
Facility ID: 36603
Air District Name: SC
SIC Code: 7538

ZUKIE ENT INC, LE MANS BODY & (Continued) **S100938836**

Air District Name:	SOUTH COAST AQMD
Community Health Air Pollution Info System:	Not reported
Consolidated Emission Reporting Rule:	Not reported
Total Organic Hydrocarbon Gases Tons/Yr:	14
Reactive Organic Gases Tons/Yr:	8
Carbon Monoxide Emissions Tons/Yr:	0
NOX - Oxides of Nitrogen Tons/Yr:	0
SOX - Oxides of Sulphur Tons/Yr:	0
Particulate Matter Tons/Yr:	0
Part. Matter 10 Micrometers and Smllr Tons/Yr:	0

Year:	2008
County Code:	19
Air Basin:	SC
Facility ID:	36603
Air District Name:	SC
SIC Code:	7532
Air District Name:	SOUTH COAST AQMD
Community Health Air Pollution Info System:	Not reported
Consolidated Emission Reporting Rule:	Not reported
Total Organic Hydrocarbon Gases Tons/Yr:	1.272675954609297182
Reactive Organic Gases Tons/Yr:	1.24950799330272175
Carbon Monoxide Emissions Tons/Yr:	.00359856
NOX - Oxides of Nitrogen Tons/Yr:	.01
SOX - Oxides of Sulphur Tons/Yr:	.00008533728
Particulate Matter Tons/Yr:	.00077112
Part. Matter 10 Micrometers and Smllr Tons/Yr:	.00077112

Year:	2012
County Code:	19
Air Basin:	SC
Facility ID:	36603
Air District Name:	SC
SIC Code:	7532
Air District Name:	SOUTH COAST AQMD
Community Health Air Pollution Info System:	Not reported
Consolidated Emission Reporting Rule:	Not reported
Total Organic Hydrocarbon Gases Tons/Yr:	2.5101482232
Reactive Organic Gases Tons/Yr:	1.78352
Carbon Monoxide Emissions Tons/Yr:	0.00563
NOX - Oxides of Nitrogen Tons/Yr:	0.02094
SOX - Oxides of Sulphur Tons/Yr:	0.00013
Particulate Matter Tons/Yr:	0.40321
Part. Matter 10 Micrometers and Smllr Tons/Yr:	0.3871296

Year:	2013
County Code:	19
Air Basin:	SC
Facility ID:	36603
Air District Name:	SC
SIC Code:	7532
Air District Name:	SOUTH COAST AQMD
Community Health Air Pollution Info System:	Not reported
Consolidated Emission Reporting Rule:	Not reported
Total Organic Hydrocarbon Gases Tons/Yr:	2.6678536096
Reactive Organic Gases Tons/Yr:	1.71943
Carbon Monoxide Emissions Tons/Yr:	0.00497

ZUKIE ENT INC, LE MANS BODY & (Continued) **S100938836**

NOX - Oxides of Nitrogen Tons/Yr: 0.01846
SOX - Oxides of Sulphur Tons/Yr: 0.00011
Particulate Matter Tons/Yr: 0.04025
Part. Matter 10 Micrometers and Smllr Tons/Yr: 0.0386824

AF307 **LEMANS BODY & PAINT** **FINDS** **1015888385**
ESE **2107 LINCOLN BLVD** **ECHO** **N/A**
1/8-1/4 **SANTA MONICA, CA 90405**
0.194 mi.
1024 ft. **Site 5 of 24 in cluster AF**

Relative:
Lower

Actual:
83 ft.

FINDS:

Registry ID: 110054256256

Environmental Interest/Information System
AIR EMISSIONS CLASSIFICATION UNKNOWN

Registry ID: 110055726674

Environmental Interest/Information System
STATE MASTER

ECHO:

Envid: 1015888385
Registry ID: 110055726674
DFR URL: http://echo.epa.gov/detailed_facility_report?fid=110055726674

Envid: 1015888385
Registry ID: 110054256256
DFR URL: http://echo.epa.gov/detailed_facility_report?fid=110054256256

AF308 **EDR Hist Auto** **1015320997**
ESE **2107 LINCOLN BLVD** **N/A**
1/8-1/4 **SANTA MONICA, CA 90405**
0.194 mi.
1024 ft. **Site 6 of 24 in cluster AF**

Relative:
Lower

Actual:
83 ft.

EDR Historical Auto Stations:

Name: EL SEGUNDO AUTO PLAZAS LLC
Year: 2007
Address: 2107 LINCOLN BLVD

Name: EL SEGUNDO AUTO PLAZAS LLC
Year: 2008
Address: 2107 LINCOLN BLVD

AG309 **CAPLAN SAML** **EDR Hist Cleaner** **1009143959**
SSW **1921 MAIN** **N/A**
1/8-1/4 **SANTA MONICA, CA**
0.194 mi.
1025 ft. **Site 2 of 27 in cluster AG**

Relative: EDR Historical Cleaners:
Lower
Name: CAPLAN SAML
Year: 1936
Actual: Type: CLOTHES PRESSERS AND CLEANERS
52 ft.

X310 **ERNS** **91228739**
North **1639 9TH ST.** **N/A**
1/8-1/4 **SANTA MONICA, CA 90404**
0.194 mi.
1026 ft. **Site 11 of 15 in cluster X**

Relative:
Lower
Click this hyperlink while viewing on your computer to access additional ERNS detail in the EDR Site Report.

Actual:
94 ft.

X311 **CA CHMIRS** **S100277917**
North **1639 9TH STREET** **N/A**
1/8-1/4 **SANTA MONICA, CA 90401**
0.194 mi.
1026 ft. **Site 12 of 15 in cluster X**

Relative: CHMIRS:
Lower

OES Incident Number:	118196
OES notification:	Not reported
Actual: OES Date:	Not reported
94 ft. OES Time:	Not reported
Date Completed:	**29-JUL-91**
Property Use:	700
Agency Id Number:	19180
Agency Incident Number:	9100194
Time Notified:	155
Time Completed:	555
Surrounding Area:	600
Estimated Temperature:	68
Property Management:	P
More Than Two Substances Involved?:	N
Resp Agncy Personel # Of Decontaminated:	0
Responding Agency Personel # Of Injuries:	0
Responding Agency Personel # Of Fatalities:	0
Others Number Of Decontaminated:	0
Others Number Of Injuries:	0
Others Number Of Fatalities:	0
Vehicle Make/year:	Not reported
Vehicle License Number:	Not reported
Vehicle State:	Not reported
Vehicle Id Number:	Not reported
CA DOT PUC/ICC Number:	Not reported
Company Name:	Not reported
Reporting Officer Name/ID:	KENT COBLE 873
Report Date:	29-JUL-91
Facility Telephone:	213 458-8651
Waterway Involved:	Not reported
Waterway:	Not reported
Spill Site:	Not reported

(Continued) **S100277917**

Cleanup By:	Not reported
Containment:	Not reported
What Happened:	Not reported
Type:	Not reported
Measure:	Not reported
Other:	Not reported
Date/Time:	Not reported
Year:	88-92
Agency:	Not reported
Incident Date:	29-JUL-91
Admin Agency:	Not reported
Amount:	Not reported
Contained:	Not reported
Site Type:	Not reported
E Date:	22-JUL-92
Substance:	Not reported
Unknown:	Not reported
Substance #2:	Not reported
Substance #3:	Not reported
Evacuations:	Not reported
Number of Injuries:	Not reported
Number of Fatalities:	Not reported
#1 Pipeline:	Not reported
#2 Pipeline:	Not reported
#3 Pipeline:	Not reported
#1 Vessel >= 300 Tons:	Not reported
#2 Vessel >= 300 Tons:	Not reported
#3 Vessel >= 300 Tons:	Not reported
Evacs:	Not reported
Injuries:	Not reported
Fatals:	Not reported
Comments:	N
Description:	Not reported

X312 **AMERICAS FINEST PRODUCTS CORP** **CA HAZNET** **S113457581**
North **1639 9TH ST** **N/A**
1/8-1/4 **SANTA MONICA, CA 90404**
0.194 mi.
1026 ft. **Site 13 of 15 in cluster X**

Relative:
Lower

Actual:
94 ft.

HAZNET:

envid:	S113457581
Year:	2010
GEPAID:	CAC002188283
Contact:	FRANK KAGARAKIS
Telephone:	3104506555
Mailing Name:	Not reported
Mailing Address:	1639 9TH ST
Mailing City,St,Zip:	SANTA MONICA, CA 90404
Gen County:	Not reported
TSD EPA ID:	CAD097030993
TSD County:	Not reported
Waste Category:	Unspecified aqueous solution
Disposal Method:	Storage, Bulking, And/Or Transfer Off Site--No Treatment/Reovery (H010-H129) Or (H131-H135)
Tons:	0.076
Cat Decode:	Unspecified aqueous solution
Method Decode:	Storage, Bulking, And/Or Transfer Off Site--No Treatment/Reovery

AMERICAS FINEST PRODUCTS CORP (Continued) **S113457581**

(H010-H129) Or (H131-H135)
Facility County: Los Angeles

X313 **AMERICA'S FINEST PRODUCTS CORP** **FINDS** **1004442143**
North **1639 9TH ST** **ECHO** **N/A**
1/8-1/4 **SANTA MONICA, CA 90404**
0.194 mi.
1026 ft. **Site 14 of 15 in cluster X**

Relative:
Lower

Actual:
94 ft.

FINDS:

Registry ID: 110002140727

Environmental Interest/Information System
US EPA TRIS (Toxics Release Inventory System) contains information from facilities on the amounts of over 300 listed toxic chemicals that these facilities release directly to air, water, land, or that are transported off-site.

STATE MASTER

ECHO:
Envid: 1004442143
Registry ID: 110002140727
DFR URL: http://echo.epa.gov/detailed_facility_report?fid=110002140727

X314 **SANTA MONICA CHEM CORP** **SEMS-ARCHIVE** **1002850405**
North **1639 9TH ST** **CAD009638438**
1/8-1/4 **SANTA MONICA, CA 90404**
0.194 mi.
1026 ft. **Site 15 of 15 in cluster X**

Relative:
Lower

Actual:
94 ft.

SEMS-ARCHIVE:
Site ID: 901235
EPA ID: CAD009638438
Federal Facility: N
NPL: Not on the NPL
Non NPL Status: NFRAP-Site does not qualify for the NPL based on existing information

Following information was gathered from the prior CERCLIS update completed in 10/2013:
Site ID: 0901235
Federal Facility: Not a Federal Facility
NPL Status: Not on the NPL
Non NPL Status: NFRAP-Site does not qualify for the NPL based on existing information

CERCLIS-NFRAP Site Contact Details:
Contact Sequence ID: 13286534.00000
Person ID: 13003854.00000

Contact Sequence ID: 13292129.00000
Person ID: 13003858.00000

Contact Sequence ID: 13297987.00000
Person ID: 13004003.00000

SANTA MONICA CHEM CORP (Continued) **1002850405**

CERCLIS-NFRAP Assessment History:

Action:	PRELIMINARY ASSESSMENT
Date Started:	09/01/85
Date Completed:	03/01/86
Priority Level:	NFRAP-Site does not qualify for the NPL based on existing information
Action:	ARCHIVE SITE
Date Started:	/ /
Date Completed:	03/01/86
Priority Level:	Not reported
Action:	DISCOVERY
Date Started:	/ /
Date Completed:	11/01/85
Priority Level:	Not reported

AG315 **REX DRUG CLEANERS** **EDR Hist Cleaner** **1009143652**
SSW **1925 MAIN ST** **N/A**
1/8-1/4 **SANTA MONICA, CA**
0.195 mi.
1027 ft. **Site 3 of 27 in cluster AG**

Relative:
Lower

Actual:
52 ft.

EDR Historical Cleaners:

Name:	REX DRUG CLEANERS
Year:	1954
Type:	CLEANERS AND DYERS
Name:	REX DRUG CLEANERS
Year:	1954
Type:	CLEANERS AND DYERS

AG316 **ESTEP P L** **EDR Hist Auto** **1009052104**
SSW **2003 MAIN ST** **N/A**
1/8-1/4 **SANTA MONICA, CA**
0.196 mi.
1036 ft. **Site 4 of 27 in cluster AG**

Relative:
Lower

Actual:
52 ft.

EDR Historical Auto Stations:

Name:	ESTEP P L
Year:	1933
Type:	GASOLINE AND OIL SERVICE STATIONS

---

317 **CA CHMIRS** **S112830413**
SE **520 PACIFIC ST.** **N/A**
1/8-1/4 **SANTA MONICA, CA**
0.197 mi.
1039 ft.

Relative:
Lower

Actual:
94 ft.

CHMIRS:

OES Incident Number:	12-5643
OES notification:	09/18/2012
OES Date:	Not reported
OES Time:	Not reported
Date Completed:	**Not reported**

(Continued) **S112830413**

Property Use:	Not reported
Agency Id Number:	Not reported
Agency Incident Number:	Not reported
Time Notified:	Not reported
Time Completed:	Not reported
Surrounding Area:	Not reported
Estimated Temperature:	Not reported
Property Management:	Not reported
More Than Two Substances Involved?:	Not reported
Resp Agncy Personel # Of Decontaminated:	Not reported
Responding Agency Personel # Of Injuries:	Not reported
Responding Agency Personel # Of Fatalities:	Not reported
Others Number Of Decontaminated:	Not reported
Others Number Of Injuries:	Not reported
Others Number Of Fatalities:	Not reported
Vehicle Make/year:	Not reported
Vehicle License Number:	Not reported
Vehicle State:	Not reported
Vehicle Id Number:	Not reported
CA DOT PUC/ICC Number:	Not reported
Company Name:	Not reported
Reporting Officer Name/ID:	Not reported
Report Date:	Not reported
Facility Telephone:	Not reported
Waterway Involved:	No
Waterway:	Not reported
Spill Site:	Other
Cleanup By:	Reporting Party
Containment:	Not reported
What Happened:	Not reported
Type:	Not reported
Measure:	Gal(s)
Other:	Not reported
Date/Time:	930
Year:	2012
Agency:	City of Santa Monica
Incident Date:	9/18/2012
Admin Agency:	City of Santa Monica
Amount:	Not reported
Contained:	Yes
Site Type:	Not reported
E Date:	Not reported
Substance:	Sewage
Quantity Released:	5
Unknown:	Not reported
Substance #2:	Not reported
Substance #3:	Not reported
Evacuations:	Not reported
Number of Injuries:	Not reported
Number of Fatalities:	Not reported
#1 Pipeline:	Not reported
#2 Pipeline:	Not reported
#3 Pipeline:	Not reported
#1 Vessel >= 300 Tons:	Not reported
#2 Vessel >= 300 Tons:	Not reported
#3 Vessel >= 300 Tons:	Not reported
Evacs:	Not reported

(Continued) **S112830413**

Injuries:	Not reported
Fatals:	Not reported
Comments:	Not reported
Description:	The caller is reporting a sewage spill from a private lateral.

AI318 **COMMUNITY CORP OF SANTA MONICA** **CA HAZNET** **S112893828**
East **855 BAY ST(1916-1926 10TH ST)** **N/A**
1/8-1/4 **SANTA MONICA, CA 90405**
0.197 mi.
1042 ft. **Site 1 of 10 in cluster AI**

Relative:
Lower

Actual:
90 ft.

HAZNET:

envid:	S112893828
Year:	1999
GEPAID:	CAC001472624
Contact:	COMMUNITY CORP OF SANTA MONICA
Telephone:	0000000000
Mailing Name:	Not reported
Mailing Address:	1423 2ND ST STE B
Mailing City,St,Zip:	SANTA MONICA, CA 904010000
Gen County:	Not reported
TSD EPA ID:	CAD028409019
TSD County:	Not reported
Waste Category:	Other organic solids
Disposal Method:	Transfer Station
Tons:	.2107
Cat Decode:	Other organic solids
Method Decode:	Transfer Station
Facility County:	Los Angeles

AE319 **HILL & VAUGHN, RAJA GHARGHOUR** **CA EMI** **S106832571**
NNW **1607 LINCOLN BLVD** **N/A**
1/8-1/4 **SANTA MONICA, CA 90404**
0.198 mi.
1045 ft. **Site 20 of 31 in cluster AE**

Relative:
Lower

Actual:
92 ft.

EMI:

Year:	1987
County Code:	19
Air Basin:	SC
Facility ID:	44869
Air District Name:	SC
SIC Code:	7538
Air District Name:	SOUTH COAST AQMD
Community Health Air Pollution Info System:	Not reported
Consolidated Emission Reporting Rule:	Not reported
Total Organic Hydrocarbon Gases Tons/Yr:	2
Reactive Organic Gases Tons/Yr:	2
Carbon Monoxide Emissions Tons/Yr:	0
NOX - Oxides of Nitrogen Tons/Yr:	0
SOX - Oxides of Sulphur Tons/Yr:	0
Particulate Matter Tons/Yr:	0
Part. Matter 10 Micrometers and Smllr Tons/Yr:	0

Z320 **FULLERSON S G** **EDR Hist Cleaner** **1009144108**
NNW **702 COLORADO AVE** **N/A**
1/8-1/4 **SANTA MONICA, CA**
0.199 mi.
1050 ft. **Site 4 of 5 in cluster Z**

Relative:
Lower

Actual:
93 ft.

EDR Historical Cleaners:

Name:	FULLERSON S G
Year:	1940
Type:	CLOTHES PRESSERS AND CLEANERS
Name:	FULLERSON S G
Year:	1940
Type:	CLOTHES PRESSERS AND CLEANERS
Name:	WEBER J M
Year:	1948
Type:	CLOTHES PRESSERS AND CLEANERS
Name:	WEBER J M
Year:	1948
Type:	CLOTHES PRESSERS AND CLEANERS
Name:	PACIFIC CLEANERS
Year:	1954
Type:	CLEANERS AND DYERS
Name:	PACIFIC CLEANERS
Year:	1954
Type:	CLEANERS AND DYERS

Z321 **PACIFIC DYE WORKS** **EDR Hist Cleaner** **1009145972**
NNW **710 COLORADO AVE** **N/A**
1/8-1/4 **SANTA MONICA, CA**
0.199 mi.
1050 ft. **Site 5 of 5 in cluster Z**

Relative:
Lower

Actual:
93 ft.

EDR Historical Cleaners:

Name:	PACIFIC DYE WORKS
Year:	1928
Type:	CLEANERS AND DYERS
Name:	PACIFIC DYE WORKS
Year:	1933
Type:	CLOTHES PRESSERS AND CLEANERS
Name:	S DIRECTORY CO S PACIFIC DYE WORKS
Year:	1933
Type:	CLOTHES PRESSERS AND CLEANERS

AC322 **RICHARDS SURGICAL MANUFACTURING CO INC** **RCRA-SQG** **1000239798**
NW **612 COLORADO AVENUE** **FINDS** **CAD066248303**
1/8-1/4 **SANTA MONICA, CA 90401** **ECHO**
0.200 mi.
1054 ft. **Site 5 of 8 in cluster AC**

Relative:
Lower

Actual:
84 ft.

RCRA-SQG:

Date form received by agency:	09/01/1996
Facility name:	RICHARDS SURGICAL MANUFACTURING CO INC
Facility address:	612 COLORADO AVENUE SANTA MONICA, CA 90401
EPA ID:	CAD066248303
Mailing address:	COLORADO AVENUE SANTA MONICA, CA 90401
Contact:	Not reported
Contact address:	Not reported Not reported
Contact country:	US
Contact telephone:	Not reported
Contact email:	Not reported
EPA Region:	09
Classification:	Small Small Quantity Generator
Description:	Handler: generates more than 100 and less than 1000 kg of hazardous waste during any calendar month and accumulates less than 6000 kg of hazardous waste at any time; or generates 100 kg or less of hazardous waste during any calendar month, and accumulates more than 1000 kg of hazardous waste at any time

Owner/Operator Summary:

Owner/operator name:	RICHARDS MANUFACTURING COMPANY
Owner/operator address:	NOT REQUIRED NOT REQUIRED, ME 99999
Owner/operator country:	Not reported
Owner/operator telephone:	(415) 555-1212
Legal status:	Private
Owner/Operator Type:	Owner
Owner/Op start date:	Not reported
Owner/Op end date:	Not reported

Owner/operator name:	NOT REQUIRED
Owner/operator address:	NOT REQUIRED NOT REQUIRED, ME 99999
Owner/operator country:	Not reported
Owner/operator telephone:	(415) 555-1212
Legal status:	Private
Owner/Operator Type:	Operator
Owner/Op start date:	Not reported
Owner/Op end date:	Not reported

Handler Activities Summary:

U.S. importer of hazardous waste:	No
Mixed waste (haz. and radioactive):	No
Recycler of hazardous waste:	No
Transporter of hazardous waste:	No
Treater, storer or disposer of HW:	No
Underground injection activity:	No
On-site burner exemption:	No
Furnace exemption:	No

RICHARDS SURGICAL MANUFACTURING CO INC (Continued) **1000239798**

Used oil fuel burner: No
Used oil processor: No
User oil refiner: No
Used oil fuel marketer to burner: No
Used oil Specification marketer: No
Used oil transfer facility: No
Used oil transporter: No

Violation Status: No violations found

FINDS:

Registry ID: 110002654814

Environmental Interest/Information System
RCRAInfo is a national information system that supports the Resource Conservation and Recovery Act (RCRA) program through the tracking of events and activities related to facilities that generate, transport, and treat, store, or dispose of hazardous waste. RCRAInfo allows RCRA program staff to track the notification, permit, compliance, and corrective action activities required under RCRA.

ECHO:
Envid: 1000239798
Registry ID: 110002654814
DFR URL: http://echo.epa.gov/detailed_facility_report?fid=110002654814

AJ323 **COMMUNITY CORPORATION OF SANTA MONICA** **CA HAZNET** **S113463349**
South **217 BICKNELL AVE # 225** **N/A**
1/8-1/4 **SANTA MONICA, CA 90405**
0.201 mi.
1059 ft. **Site 1 of 5 in cluster AJ**

Relative:
Lower

Actual:
50 ft.

HAZNET:
envid: S113463349
Year: 2010
GEPAID: CAC002658626
Contact: MEGAN PEARSON
Telephone: 3103948487
Mailing Name: Not reported
Mailing Address: 1423 2ND ST STE B
Mailing City,St,Zip: SANTA MONICA, CA 90401
Gen County: Not reported
TSD EPA ID: CAD028409019
TSD County: Not reported
Waste Category: Other inorganic solid waste
Disposal Method: Storage, Bulking, And/Or Transfer Off Site--No Treatment/Reovery (H010-H129) Or (H131-H135)
Tons: 0.04
Cat Decode: Other inorganic solid waste
Method Decode: Storage, Bulking, And/Or Transfer Off Site--No Treatment/Reovery (H010-H129) Or (H131-H135)
Facility County: Los Angeles

envid: S113463349
Year: 2010
GEPAID: CAC002658626

COMMUNITY CORPORATION OF SANTA MONICA (Continued) **S113463349**

Contact:	MEGAN PEARSON
Telephone:	3103948487
Mailing Name:	Not reported
Mailing Address:	1423 2ND ST STE B
Mailing City,St,Zip:	SANTA MONICA, CA 90401
Gen County:	Not reported
TSD EPA ID:	CAD009007626
TSD County:	Not reported
Waste Category:	Asbestos containing waste
Disposal Method:	Landfill Or Surface Impoundment That Will Be Closed As Landfill(To Include On-Site Treatment And/Or Stabilization)
Tons:	2.4
Cat Decode:	Asbestos containing waste
Method Decode:	Landfill Or Surface Impoundment That Will Be Closed As Landfill(To Include On-Site Treatment And/Or Stabilization)
Facility County:	Los Angeles

---

324 **CA CHMIRS** **S116779205**
ENE **1846 10 ST.** **N/A**
1/8-1/4 **SANTA MONICA, CA 90404**
0.202 mi.
1069 ft.

Relative:
Lower

Actual:
92 ft.

CHMIRS:

OES Incident Number:	4-2717
OES notification:	05/12/2014
OES Date:	Not reported
OES Time:	Not reported
Date Completed:	**Not reported**
Property Use:	Not reported
Agency Id Number:	Not reported
Agency Incident Number:	Not reported
Time Notified:	Not reported
Time Completed:	Not reported
Surrounding Area:	Not reported
Estimated Temperature:	Not reported
Property Management:	Not reported
More Than Two Substances Involved?:	Not reported
Resp Agncy Personel # Of Decontaminated:	Not reported
Responding Agency Personel # Of Injuries:	Not reported
Responding Agency Personel # Of Fatalities:	Not reported
Others Number Of Decontaminated:	Not reported
Others Number Of Injuries:	Not reported
Others Number Of Fatalities:	Not reported
Vehicle Make/year:	Not reported
Vehicle License Number:	Not reported
Vehicle State:	Not reported
Vehicle Id Number:	Not reported
CA DOT PUC/ICC Number:	Not reported
Company Name:	Not reported
Reporting Officer Name/ID:	Not reported
Report Date:	Not reported
Facility Telephone:	Not reported
Waterway Involved:	No
Waterway:	Not reported
Spill Site:	Residence
Cleanup By:	No
Containment:	Not reported

(Continued) **S116779205**

What Happened:	Not reported
Type:	Not reported
Measure:	Not reported
Other:	Not reported
Type:	SEWAGE
Measure:	Gal(s)
Other:	Not reported
Date/Time:	745
Year:	2014
Agency:	City of Santa Monica
Incident Date:	5/12/2014
Admin Agency:	Not reported
Amount:	Not reported
Contained:	Yes
Site Type:	Not reported
E Date:	Not reported
Substance:	Sewage
Quantity Released:	40
Unknown:	Not reported
Substance #2:	Not reported
Substance #3:	Not reported
Evacuations:	Not reported
Number of Injuries:	Not reported
Number of Fatalities:	Not reported
#1 Pipeline:	No
#2 Pipeline:	No
#3 Pipeline:	No
#1 Vessel >= 300 Tons:	No
#2 Vessel >= 300 Tons:	No
#3 Vessel >= 300 Tons:	No
Evacs:	No
Injuries:	Blockage
Fatals:	No
Comments:	Not reported
Description:	RP states that a private lateral blockage resulted in the release of approx 40 gal of sewage onto the ground. The release is contained and cleanup is in progress and no waterways were impacted.

AC325 **CHRISTOPHER LLOYD** **CA HAZNET** **S112936074**
NW **523 COLORADO AVE** **N/A**
1/8-1/4 **SANTA MONICA, CA 90401**
0.203 mi.
1071 ft. **Site 6 of 8 in cluster AC**

Relative:
Lower

Actual:
82 ft.

HAZNET:

envid:	S112936074
Year:	2004
GEPAID:	CAC002575195
Contact:	JOE LEE
Telephone:	3104588861
Mailing Name:	Not reported
Mailing Address:	523 COLORADO AVE
Mailing City,St,Zip:	SANTA MONICA, CA 904012407
Gen County:	Not reported
TSD EPA ID:	CAT080013352
TSD County:	Not reported

CHRISTOPHER LLOYD (Continued) **S112936074**

Waste Category: Off-specification, aged or surplus organics
Disposal Method: Recycler
Tons: 0.22
Cat Decode: Off-specification, aged or surplus organics
Method Decode: Recycler
Facility County: Los Angeles

AF326 **THE FINISHER'S TOUCH** **CA HIST UST** **U001564025**
ESE **2103 LINCOLN BL** **CA EMI** **N/A**
1/8-1/4 **SANTA MONICA, CA 90405**
0.203 mi.
1074 ft. **Site 7 of 24 in cluster AF**

Relative:
Lower

Actual:
83 ft.

HIST UST:

File Number:	00028B6B
URL:	http://geotracker.waterboards.ca.gov/ustpdfs/pdf/00028B6B.pdf
Region:	STATE
Facility ID:	00000020996
Facility Type:	Not reported
Other Type:	Not reported
Contact Name:	ABRAHAM HEFEC
Telephone:	2134523860
Owner Name:	THE FINISHERS TOUCH
Owner Address:	2103 LINCOLKN
Owner City,St,Zip:	SANTA MONICA, CA 90405
Total Tanks:	0001
Tank Num:	001
Container Num:	01
Year Installed:	1983
Tank Capacity:	00000000
Tank Used for:	WASTE
Type of Fuel:	Not reported
Container Construction Thickness:	Not reported
Leak Detection:	Visual

Click here for Geo Tracker PDF:

EMI:

Year:	1987
County Code:	19
Air Basin:	SC
Facility ID:	14417
Air District Name:	SC
SIC Code:	3479
Air District Name:	SOUTH COAST AQMD
Community Health Air Pollution Info System:	Not reported
Consolidated Emission Reporting Rule:	Not reported
Total Organic Hydrocarbon Gases Tons/Yr:	2
Reactive Organic Gases Tons/Yr:	2
Carbon Monoxide Emissions Tons/Yr:	0
NOX - Oxides of Nitrogen Tons/Yr:	0
SOX - Oxides of Sulphur Tons/Yr:	0
Particulate Matter Tons/Yr:	0
Part. Matter 10 Micrometers and Smllr Tons/Yr:	0
Year:	1990

THE FINISHER'S TOUCH (Continued) **U001564025**

County Code:	19
Air Basin:	SC
Facility ID:	14417
Air District Name:	SC
SIC Code:	3479
Air District Name:	SOUTH COAST AQMD
Community Health Air Pollution Info System:	Not reported
Consolidated Emission Reporting Rule:	Not reported
Total Organic Hydrocarbon Gases Tons/Yr:	2
Reactive Organic Gases Tons/Yr:	2
Carbon Monoxide Emissions Tons/Yr:	0
NOX - Oxides of Nitrogen Tons/Yr:	0
SOX - Oxides of Sulphur Tons/Yr:	0
Particulate Matter Tons/Yr:	0
Part. Matter 10 Micrometers and Smllr Tons/Yr:	0

AG327 **2001 MAIN STREET LLC** **CA HAZNET** **S113463988**
SSW **2001 MAIN ST** **N/A**
1/8-1/4 **SANTA MONICA, CA 90405**
0.204 mi.
1076 ft. **Site 5 of 27 in cluster AG**

Relative:
Lower

Actual:
52 ft.

HAZNET:

envid:	S113463988
Year:	2010
GEPAID:	CAC002659757
Contact:	JAMES PRAUSE
Telephone:	9493801319
Mailing Name:	Not reported
Mailing Address:	26039 ACERO STE 101
Mailing City,St,Zip:	MISSION VIEJO, CA 926917946
Gen County:	Not reported
TSD EPA ID:	CAD009007626
TSD County:	Not reported
Waste Category:	Asbestos containing waste
Disposal Method:	Landfill Or Surface Impoundment That Will Be Closed As Landfill(To Include On-Site Treatment And/Or Stabilization)
Tons:	1.2
Cat Decode:	Asbestos containing waste
Method Decode:	Landfill Or Surface Impoundment That Will Be Closed As Landfill(To Include On-Site Treatment And/Or Stabilization)
Facility County:	Los Angeles

AF328 **VINES DRY CLEANERS** **EDR Hist Cleaner** **1009145741**
ESE **2101 LINCOLN BLVD** **N/A**
1/8-1/4 **SANTA MONICA, CA**
0.204 mi.
1076 ft. **Site 8 of 24 in cluster AF**

Relative:
Lower

Actual:
84 ft.

EDR Historical Cleaners:

Name:	LEVINE MAX
Year:	1948
Type:	CLOTHES PRESSERS AND CLEANERS
Name:	LEVINE MAX
Year:	1948

VINES DRY CLEANERS (Continued) **1009145741**

Type: CLOTHES PRESSERS AND CLEANERS

Name: VINES DRY CLEANERS
Year: 1954
Type: CLEANERS AND DYERS

Name: VINES DRY CLEANERS
Year: 1954
Type: CLEANERS AND DYERS

AK329 **BERRY S MATTRESS FACTORY** **EDR Hist Cleaner** **1009144795**
NNE **1660-1662 10TH CT** **N/A**
1/8-1/4 **SANTA MONICA, CA**
0.204 mi.
1077 ft. **Site 1 of 10 in cluster AK**

Relative:
Lower

Actual:
92 ft.

EDR Historical Cleaners:
Name: BERRY S MATTRESS FACTORY
Year: 1933
Type: CARPET CLEANERS AND LAYERS

AK330 **BERRY S MATTRESS FACTORY** **EDR Hist Cleaner** **1009163717**
NNE **1660-1662 10TH ST** **N/A**
1/8-1/4 **SANTA MONICA, CA**
0.204 mi.
1077 ft. **Site 2 of 10 in cluster AK**

Relative:
Lower

Actual:
92 ft.

EDR Historical Cleaners:
Name: BERRY S MATTRESS FACTORY
Year: 1933
Type: CARPET CLEANERS AND LAYERS

AC331 **501 COLORADO INVESTORS LLC** **CA HAZNET** **S118205576**
NW **501 COLORADO AVE** **N/A**
1/8-1/4 **SANTA MONICA, CA 90401**
0.204 mi.
1078 ft. **Site 7 of 8 in cluster AC**

Relative:
Lower

Actual:
81 ft.

HAZNET:
envid: S118205576
Year: 2014
GEPAID: CAC002765247
Contact: 501 COLORADO INVESTORS LLC
Telephone: 3106377138
Mailing Name: Not reported
Mailing Address: 201 WILSHIRE BLVD FL 2F
Mailing City,St,Zip: SANTA MONICA, CA 904011219
Gen County: Los Angeles
TSD EPA ID: AZC950823111
TSD County: 99
Waste Category: Asbestos containing waste
Disposal Method: Landfill Or Surface Impoundment That Will Be Closed As Landfill(To Include On-Site Treatment And/Or Stabilization)
Tons: 92
Cat Decode: Asbestos containing waste

501 COLORADO INVESTORS LLC (Continued) **S118205576**

Method Decode: Landfill Or Surface Impoundment That Will Be Closed As Landfill(To Include On-Site Treatment And/Or Stabilization)
Facility County: Los Angeles

AG332 **DUFRESNE J R** **EDR Hist Auto** **1009051702**
SSW **2003 MAIN ST** **N/A**
1/8-1/4 **OCEAN PARK, CA**
0.205 mi.
1081 ft. **Site 6 of 27 in cluster AG**

Relative:
Lower

Actual:
52 ft.

EDR Historical Auto Stations:
Name: DUFRESNE J R
Year: 1928
Type: GASOLINE AND OIL SERVICE STATIONS

AG333 **JACKSON T G** **EDR Hist Auto** **1009052011**
SSW **2005 MAIN ST** **N/A**
1/8-1/4 **OCEAN PARK, CA**
0.205 mi.
1085 ft. **Site 7 of 27 in cluster AG**

Relative:
Lower

Actual:
52 ft.

EDR Historical Auto Stations:
Name: JACKSON T G
Year: 1933
Type: AUTOMOBILE REPAIRING

AG334 **VANCE J V** **EDR Hist Auto** **1009051074**
SSW **2005 MAIN ST** **N/A**
1/8-1/4 **OCEAN PARK, CA**
0.205 mi.
1085 ft. **Site 8 of 27 in cluster AG**

Relative:
Lower

Actual:
52 ft.

EDR Historical Auto Stations:
Name: VANCE J V
Year: 1936
Type: AUTOMOBILE REPAIRING

AG335 **DUGAN M D** **EDR Hist Auto** **1009051104**
SSW **2005 MAIN ST** **N/A**
1/8-1/4 **OCEAN PARK, CA**
0.205 mi.
1085 ft. **Site 9 of 27 in cluster AG**

Relative:
Lower

Actual:
52 ft.

EDR Historical Auto Stations:
Name: DUGAN M D
Year: 1928
Type: AUTOMOBILE GARAGES

AI336 **PACIFIC MOTORS** **CA HAZNET** **S113138903**
East **860 PICO BLVD** **N/A**
1/8-1/4 **SANTA MONICA, CA 90405**
0.206 mi.
1087 ft. **Site 2 of 10 in cluster AI**

Relative:
Lower

Actual:
91 ft.

HAZNET:

envid:	S113138903
Year:	2008
GEPAID:	CAL000298184
Contact:	EMED SIDAROS
Telephone:	3104508129
Mailing Name:	Not reported
Mailing Address:	860 PICO BLVD
Mailing City,St,Zip:	SANTA MONICA, CA 90405
Gen County:	Not reported
TSD EPA ID:	CAD981696420
TSD County:	Not reported
Waste Category:	Waste oil and mixed oil
Disposal Method:	Storage, Bulking, And/Or Transfer Off Site--No Treatment/Reovery (H010-H129) Or (H131-H135)
Tons:	0.285
Cat Decode:	Waste oil and mixed oil
Method Decode:	Storage, Bulking, And/Or Transfer Off Site--No Treatment/Reovery (H010-H129) Or (H131-H135)
Facility County:	Los Angeles

AI337 **PACIFIC MOTORS** **CA FID UST** **1000250225**
East **860 PICO BLVD** **N/A**
1/8-1/4 **SANTA MONICA, CA 90405**
0.206 mi.
1087 ft. **Site 3 of 10 in cluster AI**

Relative:
Lower

Actual:
91 ft.

CA FID UST:

Facility ID:	19032858
Regulated By:	UTNKA
Regulated ID:	Not reported
Cortese Code:	Not reported
SIC Code:	Not reported
Facility Phone:	2134508129
Mail To:	Not reported
Mailing Address:	860 PICO BLVD
Mailing Address 2:	Not reported
Mailing City,St,Zip:	SANTA MONICA 90405
Contact:	Not reported
Contact Phone:	Not reported
DUNs Number:	Not reported
NPDES Number:	Not reported
EPA ID:	Not reported
Comments:	Not reported
Status:	Active

AI338 **WESTSIDE AUTOHAUS INC DBA PACIFIC MOTORS** **CA HAZNET** **S113467613**
East **860 PICO BLVD** **N/A**
1/8-1/4 **SANTA MONICA, CA 90405**
0.206 mi.
1087 ft. **Site 4 of 10 in cluster AI**

Relative:
Lower

Actual:
91 ft.

HAZNET:

envid:	S113467613
Year:	2014
GEPAID:	CAL000348547
Contact:	TONY MARTIN
Telephone:	3104508124
Mailing Name:	Not reported
Mailing Address:	860 PICO BLVD
Mailing City,St,Zip:	SANTA MONICA, CA 904051325
Gen County:	Los Angeles
TSD EPA ID:	CAD099452708
TSD County:	Los Angeles
Waste Category:	Aqueous solution with total organic residues 10 percent or more
Disposal Method:	Other Recovery Of Reclamation For Reuse Including Acid Regeneration, Organics Recovery Ect
Tons:	0.15012
Cat Decode:	Aqueous solution with total organic residues 10 percent or more
Method Decode:	Other Recovery Of Reclamation For Reuse Including Acid Regeneration, Organics Recovery Ect
Facility County:	Los Angeles

envid:	S113467613
Year:	2013
GEPAID:	CAL000348547
Contact:	TONY MARTIN
Telephone:	3104508124
Mailing Name:	Not reported
Mailing Address:	860 PICO BLVD
Mailing City,St,Zip:	SANTA MONICA, CA 904051325
Gen County:	Los Angeles
TSD EPA ID:	CAD099452708
TSD County:	Los Angeles
Waste Category:	Not reported
Disposal Method:	Other Recovery Of Reclamation For Reuse Including Acid Regeneration, Organics Recovery Ect
Tons:	0.20016
Cat Decode:	Not reported
Method Decode:	Other Recovery Of Reclamation For Reuse Including Acid Regeneration, Organics Recovery Ect
Facility County:	Not reported

envid:	S113467613
Year:	2012
GEPAID:	CAL000348547
Contact:	TONY MARTIN
Telephone:	3104508124
Mailing Name:	Not reported
Mailing Address:	860 PICO BLVD
Mailing City,St,Zip:	SANTA MONICA, CA 904051325
Gen County:	Los Angeles
TSD EPA ID:	CAD099452708
TSD County:	Los Angeles
Waste Category:	Not reported

WESTSIDE AUTOHAUS INC DBA PACIFIC MOTORS (Continued) **S113467613**

Disposal Method:	Other Recovery Of Reclamation For Reuse Including Acid Regeneration, Organics Recovery Ect
Tons:	0.20016
Cat Decode:	Not reported
Method Decode:	Other Recovery Of Reclamation For Reuse Including Acid Regeneration, Organics Recovery Ect
Facility County:	Los Angeles
envid:	S113467613
Year:	2010
GEPAID:	CAL000348547
Contact:	TONY MARTIN
Telephone:	3104508124
Mailing Name:	Not reported
Mailing Address:	860 PICO BLVD
Mailing City,St,Zip:	SANTA MONICA, CA 904051325
Gen County:	Not reported
TSD EPA ID:	CAD980675276
TSD County:	Not reported
Waste Category:	Contaminated soil from site clean-up
Disposal Method:	Landfill Or Surface Impoundment That Will Be Closed As Landfill(To Include On-Site Treatment And/Or Stabilization)
Tons:	21.24
Cat Decode:	Contaminated soil from site clean-up
Method Decode:	Landfill Or Surface Impoundment That Will Be Closed As Landfill(To Include On-Site Treatment And/Or Stabilization)
Facility County:	Los Angeles

AI339 **PACIFIC MOTORS** **CA HAZNET** **S113015432**
East **860 PICO BLVD** **N/A**
1/8-1/4 **SANTA MONICA, CA 90405**
0.206 mi.
1087 ft. **Site 5 of 10 in cluster AI**

Relative:
Lower

Actual:
91 ft.

HAZNET:

envid:	S113015432
Year:	2007
GEPAID:	CAD982355406
Contact:	--
Telephone:	--
Mailing Name:	Not reported
Mailing Address:	860 PICO BLVD
Mailing City,St,Zip:	SANTA MONICA, CA 904051325
Gen County:	Not reported
TSD EPA ID:	CAD981696420
TSD County:	Not reported
Waste Category:	Waste oil and mixed oil
Disposal Method:	Storage, Bulking, And/Or Transfer Off Site--No Treatment/Reovery (H010-H129) Or (H131-H135)
Tons:	0.07
Cat Decode:	Waste oil and mixed oil
Method Decode:	Storage, Bulking, And/Or Transfer Off Site--No Treatment/Reovery (H010-H129) Or (H131-H135)
Facility County:	Los Angeles
envid:	S113015432
Year:	1999
GEPAID:	CAD982355406

PACIFIC MOTORS (Continued) **S113015432**

Contact:	Not reported
Telephone:	0000000000
Mailing Name:	Not reported
Mailing Address:	860 PICO BLVD
Mailing City,St,Zip:	SANTA MONICA, CA 904051325
Gen County:	Not reported
TSD EPA ID:	CAT080013352
TSD County:	Not reported
Waste Category:	Unspecified aqueous solution
Disposal Method:	Treatment, Tank
Tons:	.0000
Cat Decode:	Unspecified aqueous solution
Method Decode:	Treatment, Tank
Facility County:	Los Angeles

envid:	S113015432
Year:	1996
GEPAID:	CAD982355406
Contact:	Not reported
Telephone:	0000000000
Mailing Name:	Not reported
Mailing Address:	860 PICO BLVD
Mailing City,St,Zip:	SANTA MONICA, CA 904051325
Gen County:	Not reported
TSD EPA ID:	CAD008252405
TSD County:	Not reported
Waste Category:	Unspecified organic liquid mixture
Disposal Method:	Transfer Station
Tons:	.0291
Cat Decode:	Unspecified organic liquid mixture
Method Decode:	Transfer Station
Facility County:	Los Angeles

envid:	S113015432
Year:	1995
GEPAID:	CAD982355406
Contact:	Not reported
Telephone:	0000000000
Mailing Name:	Not reported
Mailing Address:	860 PICO BLVD
Mailing City,St,Zip:	SANTA MONICA, CA 904051325
Gen County:	Not reported
TSD EPA ID:	CAD028409019
TSD County:	Not reported
Waste Category:	Waste oil and mixed oil
Disposal Method:	Treatment, Tank
Tons:	3.3360
Cat Decode:	Waste oil and mixed oil
Method Decode:	Treatment, Tank
Facility County:	Los Angeles

AI340 **EDR Hist Auto** **1015657852**
East **860 PICO BLVD** **N/A**
1/8-1/4 **SANTA MONICA, CA 90405**
0.206 mi.
1087 ft. **Site 6 of 10 in cluster AI**

Relative:
Lower

Actual:
91 ft.

EDR Historical Auto Stations:

Name:	PACIFIC MOTORS
Year:	1999
Address:	860 PICO BLVD
Name:	PACIFIC MOTORS
Year:	2006
Address:	860 PICO BLVD
Name:	PACIFIC MOTORS
Year:	2007
Address:	860 PICO BLVD
Name:	PACIFIC MOTORS
Year:	2008
Address:	860 PICO BLVD
Name:	PACIFIC MOTORS
Year:	2009
Address:	860 PICO BLVD
Name:	PACIFIC MOTORS
Year:	2010
Address:	860 PICO BLVD
Name:	PACIFIC MOTORS
Year:	2011
Address:	860 PICO BLVD

AI341 **PACIFIC MOTORS** **CA SWEEPS UST** **U003804957**
East **860 PICO BLVD** **N/A**
1/8-1/4 **SANTA MONICA, CA 90405**
0.206 mi.
1087 ft. **Site 7 of 10 in cluster AI**

Relative:
Lower

Actual:
91 ft.

SWEEPS UST:

Status:	Active
Comp Number:	124
Number:	2
Board Of Equalization:	44-010520
Referral Date:	02-12-91
Action Date:	02-12-91
Created Date:	01-12-90
Owner Tank Id:	124-01
SWRCB Tank Id:	19-033-000124-000001
Tank Status:	A
Capacity:	200
Active Date:	02-12-91
Tank Use:	OIL
STG:	W
Content:	WASTE OIL
Number Of Tanks:	1

AI342 **PACIFIC MOTORS** **FINDS** **1016430799**
East **860 PICO BLVD** **ECHO** **N/A**
1/8-1/4 **SANTA MONICA, CA 90405**
0.206 mi.
1087 ft. **Site 8 of 10 in cluster AI**

Relative:
Lower

Actual:
91 ft.

FINDS:

Registry ID: 110055819459

Environmental Interest/Information System
STATE MASTER

ECHO:
Envid: 1016430799
Registry ID: 110055819459
DFR URL: http://echo.epa.gov/detailed_facility_report?fid=110055819459

AG343 **SMITH G W** **EDR Hist Auto** **1009050603**
SSW **2008 MAIN ST** **N/A**
1/8-1/4 **OCEAN PARK, CA**
0.207 mi.
1092 ft. **Site 10 of 27 in cluster AG**

Relative:
Lower

Actual:
52 ft.

EDR Historical Auto Stations:
Name: SMITH G W
Year: 1928
Type: AUTOMOBILE GARAGES

AC344 **UNITE HERE LOCAL II** **CA HAZNET** **S112986890**
NW **525 COLORADO AVE** **N/A**
1/8-1/4 **SANTA MONICA, CA 90401**
0.207 mi.
1092 ft. **Site 8 of 8 in cluster AC**

Relative:
Lower

Actual:
82 ft.

HAZNET:
envid: S112986890
Year: 2011
GEPAID: CAC002667469
Contact: JOEY GALICIA
Telephone: 2134818530
Mailing Name: Not reported
Mailing Address: 464 LUCAS AVE STE 201
Mailing City,St,Zip: LOS ANGELES, CA 900172074
Gen County: Not reported
TSD EPA ID: AZC950823111
TSD County: Not reported
Waste Category: Asbestos containing waste
Disposal Method: Landfill Or Surface Impoundment That Will Be Closed As Landfill(To Include On-Site Treatment And/Or Stabilization)
Tons: 3.2
Cat Decode: Asbestos containing waste
Method Decode: Landfill Or Surface Impoundment That Will Be Closed As Landfill(To Include On-Site Treatment And/Or Stabilization)
Facility County: Los Angeles

envid: S112986890

UNITE HERE LOCAL II (Continued) **S112986890**

Year:	2011
GEPAID:	CAC002667469
Contact:	JOEY GALICIA
Telephone:	2134818530
Mailing Name:	Not reported
Mailing Address:	464 LUCAS AVE STE 201
Mailing City,St,Zip:	LOS ANGELES, CA 900172074
Gen County:	Not reported
TSD EPA ID:	AZC950823111
TSD County:	Not reported
Waste Category:	Asbestos containing waste
Disposal Method:	Landfill Or Surface Impoundment That Will Be Closed As Landfill(To Include On-Site Treatment And/Or Stabilization)
Tons:	3.2
Cat Decode:	Asbestos containing waste
Method Decode:	Landfill Or Surface Impoundment That Will Be Closed As Landfill(To Include On-Site Treatment And/Or Stabilization)
Facility County:	Los Angeles

AI345 **MAS SIGNAL SERVICE** **EDR Hist Auto** **1009018349**
East **918 PICO BLVD** **N/A**
1/8-1/4 **SANTA MONICA, CA**
0.207 mi.
1095 ft. **Site 9 of 10 in cluster AI**

Relative:
Lower

Actual:
91 ft.

EDR Historical Auto Stations:

Name:	SIGNAL GAS & OIL CO
Year:	1933
Type:	GASOLINE AND OIL SERVICE STATIONS
Name:	SIGNAL GAS & OIL CO
Year:	1933
Type:	GASOLINE AND OIL SERVICE STATIONS
Name:	HIGGINS MARY MRS
Year:	1940
Type:	GASOLINE AND OIL SERVICE STATIONS
Name:	HIGGINS MARY MRS
Year:	1940
Type:	GASOLINE AND OIL SERVICE STATIONS
Name:	MAS SIGNAL SERVICE
Year:	1954
Type:	GASOLINE STATIONS
Name:	MAS SIGNAL SERVICE
Year:	1954
Type:	GASOLINE STATIONS

AF346 **NASA OIL COMPANY** **CA LUST** **S103437860**
ESE **2120 LINCOLN BLVD** **N/A**
1/8-1/4 **SANTA MONICA, CA 90405**
0.207 mi.
1095 ft. **Site 9 of 24 in cluster AF**

Relative:
Lower

Actual:
82 ft.

LUST REG 4:

Region:	4	
Regional Board:	04	
County:	Los Angeles	
Facility Id:	904050134	
Status:	Remedial action (cleanup) Underway	
Substance:	Gasoline	
Substance Quantity:	Not reported	
Local Case No:	Not reported	
Case Type:	Groundwater	
Abatement Method Used at the Site:		Not reported
Global ID:	T0603701433	
W Global ID:	Not reported	
Staff:	DP	
Local Agency:	19033	
Cross Street:	PACIFIC	
Enforcement Type:	SEL	
Date Leak Discovered:	10/16/1991	
Date Leak First Reported:		2/10/1992
Date Leak Record Entered:	3/9/1992	
Date Confirmation Began:	8/10/1988	
Date Leak Stopped:	10/16/1991	
Date Case Last Changed on Database:		9/6/2002
Date the Case was Closed:		Not reported
How Leak Discovered:	OM	
How Leak Stopped:	Not reported	
Cause of Leak:	UNK	
Leak Source:	Piping	
Operator:	NOEL ANENBERG	
Water System:	Not reported	
Well Name:	Not reported	
Approx. Dist To Production Well (ft):		7433.669413967103447524755 5918
Source of Cleanup Funding:		Piping
Preliminary Site Assessment Workplan Submitted:		9/17/1992
Preliminary Site Assessment Began:		8/12/1998
Pollution Characterization Began:		5/31/2002
Remediation Plan Submitted:		3/6/2003
Remedial Action Underway:		12/15/2003
Post Remedial Action Monitoring Began:		2/10/1992
Enforcement Action Date:		6/13/2001
Historical Max MTBE Date:		11/13/2000
Hist Max MTBE Conc in Groundwater:		190000
Hist Max MTBE Conc in Soil:		12900
Significant Interim Remedial Action Taken:		Not reported
GW Qualifier:	Not reported	
Soil Qualifier:	Not reported	
Organization:	Not reported	
Owner Contact:	Not reported	
Responsible Party:	NOEL ANENBERG	
RP Address:	5900 CHERRY AVE.	
Program:	LUST	
Lat/Long:	34.0107013 / -1	
Local Agency Staff:	UNK	

NASA OIL COMPANY (Continued) **S103437860**

Beneficial Use:	Not reported
Priority:	Not reported
Cleanup Fund Id:	Not reported
Suspended:	Not reported
Assigned Name:	Not reported
Summary:	Not reported

AF347 **NASA OIL CORP** **CA HAZNET** **S112894878**
ESE **2120 LINCOLN BLVD.** **N/A**
1/8-1/4 **SANTA MONICA, CA 90405**
0.207 mi.
1095 ft. **Site 10 of 24 in cluster AF**

Relative:
Lower

Actual:
82 ft.

HAZNET:

envid:	S112894878
Year:	1998
GEPAID:	CAC001484024
Contact:	NOEL ANENBERG
Telephone:	8185016667
Mailing Name:	Not reported
Mailing Address:	2120 LINCOLN BLVD.
Mailing City,St,Zip:	SANTA MONICA, CA 904050000
Gen County:	Not reported
TSD EPA ID:	CAT080013352
TSD County:	Not reported
Waste Category:	Waste oil and mixed oil
Disposal Method:	Recycler
Tons:	10.0080
Cat Decode:	Waste oil and mixed oil
Method Decode:	Recycler
Facility County:	Los Angeles

AF348 **NASA OIL CORP** **CA HAZNET** **S112888269**
ESE **2120 LINCOLN BLVD** **N/A**
1/8-1/4 **SANTA MONICA, CA 90406**
0.207 mi.
1095 ft. **Site 11 of 24 in cluster AF**

Relative:
Lower

Actual:
82 ft.

HAZNET:

envid:	S112888269
Year:	1998
GEPAID:	CAC001401352
Contact:	NASA OIL CORP
Telephone:	0000000000
Mailing Name:	Not reported
Mailing Address:	2120 LINCOLN BLVD
Mailing City,St,Zip:	SANTA MONICA, CA 904060000
Gen County:	Not reported
TSD EPA ID:	CAT080013352
TSD County:	Not reported
Waste Category:	Aqueous solution with total organic residues less than 10 percent
Disposal Method:	Recycler
Tons:	.3127
Cat Decode:	Aqueous solution with total organic residues less than 10 percent
Method Decode:	Recycler
Facility County:	Los Angeles

AF349 **KWIK 9** **CA HIST UST** **U001564016**
ESE **2120 LINCOLN BLVD** **N/A**
1/8-1/4 **SANTA MONICA, CA 90405**
0.207 mi.
1095 ft. **Site 12 of 24 in cluster AF**

Relative:
Lower

Actual:
82 ft.

HIST UST:

File Number:	00026224
URL:	http://geotracker.waterboards.ca.gov/ustpdfs/pdf/00026224.pdf
Region:	STATE
Facility ID:	00000005413
Facility Type:	Gas Station
Other Type:	Not reported
Contact Name:	MONTRI
Telephone:	2136664471
Owner Name:	AL-SAL OIL CO.
Owner Address:	5121 SUNSET BLVD.
Owner City,St,Zip:	LOS ANGELES, CA 90027
Total Tanks:	0006
Tank Num:	001
Container Num:	1
Year Installed:	Not reported
Tank Capacity:	00012000
Tank Used for:	PRODUCT
Type of Fuel:	PREMIUM
Container Construction Thickness:	1/4
Leak Detection:	Stock Inventor, 10
Tank Num:	002
Container Num:	2
Year Installed:	Not reported
Tank Capacity:	00012000
Tank Used for:	PRODUCT
Type of Fuel:	PREMIUM
Container Construction Thickness:	1/4
Leak Detection:	Stock Inventor, 10
Tank Num:	003
Container Num:	3
Year Installed:	Not reported
Tank Capacity:	00012000
Tank Used for:	PRODUCT
Type of Fuel:	DIESEL
Container Construction Thickness:	1/4
Leak Detection:	Stock Inventor, 10
Tank Num:	004
Container Num:	4
Year Installed:	Not reported
Tank Capacity:	00012000
Tank Used for:	PRODUCT
Type of Fuel:	UNLEADED
Container Construction Thickness:	1/4
Leak Detection:	Stock Inventor, 10
Tank Num:	005
Container Num:	5
Year Installed:	Not reported

KWIK 9 (Continued) **U001564016**

Tank Capacity:	00010000
Tank Used for:	PRODUCT
Type of Fuel:	UNLEADED
Container Construction Thickness:	1/4
Leak Detection:	Stock Inventor, 10
Tank Num:	006
Container Num:	6
Year Installed:	Not reported
Tank Capacity:	00010000
Tank Used for:	PRODUCT
Type of Fuel:	UNLEADED
Container Construction Thickness:	1/4
Leak Detection:	Stock Inventor, 10

Click here for Geo Tracker PDF:

AF350 **G MAK INVESTMENTS** **CA HAZNET** **S113798398**
ESE **2120 LINCOLN BLVD** **N/A**
1/8-1/4 **SANTA MONICA, CA 90405**
0.207 mi.
1095 ft. **Site 13 of 24 in cluster AF**

Relative:
Lower

Actual:
82 ft.

HAZNET:

envid:	S113798398
Year:	2012
GEPAID:	CAL000347516
Contact:	GAMAL MAKERY
Telephone:	5628189111
Mailing Name:	Not reported
Mailing Address:	2120 LINCOLN BLVD
Mailing City,St,Zip:	SANTA MONICA, CA 904051319
Gen County:	Los Angeles
TSD EPA ID:	NVT330010000
TSD County:	99
Waste Category:	Not reported
Disposal Method:	Landfill Or Surface Impoundment That Will Be Closed As Landfill(To Include On-Site Treatment And/Or Stabilization)
Tons:	0.1
Cat Decode:	Not reported
Method Decode:	Landfill Or Surface Impoundment That Will Be Closed As Landfill(To Include On-Site Treatment And/Or Stabilization)
Facility County:	Los Angeles
envid:	S113798398
Year:	2012
GEPAID:	CAL000347516
Contact:	GAMAL MAKERY
Telephone:	5628189111
Mailing Name:	Not reported
Mailing Address:	2120 LINCOLN BLVD
Mailing City,St,Zip:	SANTA MONICA, CA 904051319
Gen County:	Los Angeles
TSD EPA ID:	CAT080013352
TSD County:	Los Angeles
Waste Category:	Not reported
Disposal Method:	Other Recovery Of Reclamation For Reuse Including Acid Regeneration, Organics Recovery Ect

G MAK INVESTMENTS (Continued) **S113798398**

Tons: 0.336
Cat Decode: Not reported
Method Decode: Other Recovery Of Reclamation For Reuse Including Acid Regeneration, Organics Recovery Ect
Facility County: Los Angeles

AF351 **AL-SAL OIL #9** **CA RGA LUST** **S114569449**
ESE **2120 LINCOLN BLVD** **N/A**
1/8-1/4 **SANTA MONICA, CA**
0.207 mi.
1095 ft. **Site 14 of 24 in cluster AF**

Relative:
Lower

Actual:
82 ft.

RGA LUST:

1998	AL-SAL OIL #9	2120 LINCOLN BLVD
1997	AL-SAL OIL #9	2120 LINCOLN BLVD
1996	AL-SAL OIL #9	2120 LINCOLN BLVD

AF352 **G-MAK INVESTMENT** **FINDS** **1016424249**
ESE **2120 LINCOLN BLVD** **ECHO** **N/A**
1/8-1/4 **SANTA MONICA, CA 90405**
0.207 mi.
1095 ft. **Site 15 of 24 in cluster AF**

Relative:
Lower

Actual:
82 ft.

FINDS:

Registry ID: 110055729911

Environmental Interest/Information System
STATE MASTER

ECHO:
Envid: 1016424249
Registry ID: 110055729911
DFR URL: http://echo.epa.gov/detailed_facility_report?fid=110055729911

AF353 **AL-SAL OIL CO, INC #9** **CA RGA LUST** **S114569455**
ESE **2120 LINCOLN BLVD** **N/A**
1/8-1/4 **SANTA MONICA, CA**
0.207 mi.
1095 ft. **Site 16 of 24 in cluster AF**

Relative:
Lower

Actual:
82 ft.

RGA LUST:

1995	AL-SAL OIL CO, INC #9	2120 LINCOLN BLVD
1994	AL-SAL OIL CO, INC #9	2120 LINCOLN BLVD
1993	AL-SAL OIL CO, INC #9	2120 LINCOLN BLVD

AF354 **NASA OIL CORPORATION** **CA UST** **U003804900**
ESE **2120 LINCOLN BLVD** **N/A**
1/8-1/4 **SANTA MONICA, CA 90405**
0.207 mi.
1095 ft. **Site 17 of 24 in cluster AF**

Relative:
Lower

Actual:
82 ft.

UST:

Facility ID:	600210
Permitting Agency:	SANTA MONICA, CITY OF
Latitude:	34.0116747
Longitude:	-118.4798164

AF355 **NASA OIL CO** **CA HAZNET** **S112903834**
ESE **2120 LINCOLN BLVD** **N/A**
1/8-1/4 **SANTA MONICA, CA 90406**
0.207 mi.
1095 ft. **Site 18 of 24 in cluster AF**

Relative:
Lower

Actual:
82 ft.

HAZNET:

envid:	S112903834
Year:	2000
GEPAID:	CAC002207497
Contact:	WENDY ARIMA/LINMARK ENG
Telephone:	8183651170
Mailing Name:	Not reported
Mailing Address:	17071 VENTURA BLVD STE 208
Mailing City,St,Zip:	ENCINO, CA 913160000
Gen County:	Not reported
TSD EPA ID:	CAT080013352
TSD County:	Not reported
Waste Category:	Unspecified aqueous solution
Disposal Method:	Recycler
Tons:	1.6
Cat Decode:	Unspecified aqueous solution
Method Decode:	Recycler
Facility County:	Los Angeles

AF356 **AL SAL OIL CO INC #9** **CA SWEEPS UST** **S101583329**
ESE **2120 LINCOLN BLVD** **CA FID UST** **N/A**
1/8-1/4 **SANTA MONICA, CA 90405**
0.207 mi.
1095 ft. **Site 19 of 24 in cluster AF**

Relative:
Lower

Actual:
82 ft.

SWEEPS UST:

Status:	Active
Comp Number:	5413
Number:	1
Board Of Equalization:	44-010543
Referral Date:	02-12-91
Action Date:	02-12-91
Created Date:	02-29-88
Owner Tank Id:	1
SWRCB Tank Id:	19-033-005413-000001
Tank Status:	A
Capacity:	12000
Active Date:	02-12-91
Tank Use:	M.V. FUEL
STG:	P

AL SAL OIL CO INC #9 (Continued) **S101583329**

Content: REG UNLEADED
Number Of Tanks: 6

Status: Active
Comp Number: 5413
Number: 1
Board Of Equalization: 44-010543
Referral Date: 02-12-91
Action Date: 02-12-91
Created Date: 02-29-88
Owner Tank Id: 2
SWRCB Tank Id: 19-033-005413-000002
Tank Status: A
Capacity: 12000
Active Date: 02-12-91
Tank Use: M.V. FUEL
STG: P
Content: REG UNLEADED
Number Of Tanks: Not reported

Status: Active
Comp Number: 5413
Number: 1
Board Of Equalization: 44-010543
Referral Date: 02-12-91
Action Date: 02-12-91
Created Date: 02-29-88
Owner Tank Id: 3
SWRCB Tank Id: 19-033-005413-000003
Tank Status: A
Capacity: 12000
Active Date: 02-12-91
Tank Use: M.V. FUEL
STG: P
Content: DIESEL
Number Of Tanks: Not reported

Status: Active
Comp Number: 5413
Number: 1
Board Of Equalization: 44-010543
Referral Date: 02-12-91
Action Date: 02-12-91
Created Date: 02-29-88
Owner Tank Id: 4
SWRCB Tank Id: 19-033-005413-000004
Tank Status: A
Capacity: 12000
Active Date: 02-12-91
Tank Use: M.V. FUEL
STG: P
Content: REG UNLEADED
Number Of Tanks: Not reported

Status: Active
Comp Number: 5413
Number: 1

AL SAL OIL CO INC #9 (Continued) **S101583329**

Board Of Equalization: 44-010543
Referral Date: 02-12-91
Action Date: 02-12-91
Created Date: 02-29-88
Owner Tank Id: 5
SWRCB Tank Id: 19-033-005413-000005
Tank Status: A
Capacity: 10000
Active Date: 02-12-91
Tank Use: M.V. FUEL
STG: P
Content: REG UNLEADED
Number Of Tanks: Not reported

Status: Active
Comp Number: 5413
Number: 1
Board Of Equalization: 44-010543
Referral Date: 02-12-91
Action Date: 02-12-91
Created Date: 02-29-88
Owner Tank Id: 6
SWRCB Tank Id: 19-033-005413-000006
Tank Status: A
Capacity: 10000
Active Date: 02-12-91
Tank Use: M.V. FUEL
STG: P
Content: REG UNLEADED
Number Of Tanks: Not reported

CA FID UST:
Facility ID: 19003407
Regulated By: UTNKA
Regulated ID: 00005413
Cortese Code: Not reported
SIC Code: Not reported
Facility Phone: 2133991513
Mail To: Not reported
Mailing Address: 2001 N BROADWAY
Mailing Address 2: Not reported
Mailing City,St,Zip: SANTA MONICA 90405
Contact: Not reported
Contact Phone: Not reported
DUNs Number: Not reported
NPDES Number: Not reported
EPA ID: Not reported
Comments: Not reported
Status: Active

AF357 **NASA OIL COMPANY** **CA RGA LUST** **S114658702**
ESE **2120 LINCOLN BLVD** **N/A**
1/8-1/4 **SANTA MONICA, CA**
0.207 mi.
1095 ft. **Site 20 of 24 in cluster AF**

Relative:
Lower

Actual:
82 ft.

RGA LUST:

2012	NASA OIL COMPANY	2120 LINCOLN BLVD
2011	NASA OIL COMPANY	2120 LINCOLN BLVD
2010	NASA OIL COMPANY	2120 LINCOLN BLVD
2009	NASA OIL COMPANY	2120 LINCOLN BLVD
2008	NASA OIL COMPANY	2120 LINCOLN BLVD
2007	NASA OIL COMPANY	2120 LINCOLN BLVD
2006	NASA OIL COMPANY	2120 LINCOLN BLVD
2005	NASA OIL COMPANY	2120 LINCOLN BLVD
2003	NASA OIL COMPANY	2120 LINCOLN BLVD
2002	NASA OIL COMPANY	2120 LINCOLN BLVD
2001	NASA OIL COMPANY	2120 LINCOLN BLVD
2000	NASA OIL COMPANY	2120 LINCOLN BLVD

AF358 **NASA OIL COMPANY** **CA LUST** **S101298064**
ESE **2120 LINCOLN BLVD** **CA HIST CORTESE** **N/A**
1/8-1/4 **SANTA MONICA, CA 90405**
0.207 mi.
1095 ft. **Site 21 of 24 in cluster AF**

Relative:
Lower

Actual:
82 ft.

LUST:

Region:	STATE
Global Id:	T0603701433
Latitude:	34.0107013
Longitude:	-118.481374
Case Type:	LUST Cleanup Site
Status:	Open - Remediation
Status Date:	01/31/2006
Lead Agency:	LOS ANGELES RWQCB (REGION 4)
Case Worker:	DPP
Local Agency:	SANTA MONICA, CITY OF
RB Case Number:	904050134
LOC Case Number:	Not reported
File Location:	Not reported
Potential Media Affect:	Aquifer used for drinking water supply
Potential Contaminants of Concern:	Gasoline
Site History:	Not reported

Click here to access the California GeoTracker records for this facility:

Contact:

Global Id:	T0603701433
Contact Type:	Regional Board Caseworker
Contact Name:	DANIEL PIROTTON
Organization Name:	LOS ANGELES RWQCB (REGION 4)
Address:	Not reported
City:	R4 UNKNOWN
Email:	dpirotton@waterboards.ca.gov
Phone Number:	2135766714

Global Id:	T0603701433
Contact Type:	Local Agency Caseworker
Contact Name:	MONICA HANLEY
Organization Name:	SANTA MONICA, CITY OF

NASA OIL COMPANY (Continued) **S101298064**

Address: 333 Olympic Drive - 2nd Floor
City: SANTA MONICA
Email: monica.hanley@smgov.net
Phone Number: Not reported

Status History:
Global Id: T0603701433
Status: Open - Case Begin Date
Status Date: 08/10/1988

Global Id: T0603701433
Status: Open - Remediation
Status Date: 11/12/1998

Global Id: T0603701433
Status: Open - Remediation
Status Date: 03/19/2002

Global Id: T0603701433
Status: Open - Remediation
Status Date: 12/15/2003

Global Id: T0603701433
Status: Open - Remediation
Status Date: 05/20/2004

Global Id: T0603701433
Status: Open - Remediation
Status Date: 08/12/2004

Global Id: T0603701433
Status: Open - Remediation
Status Date: 01/31/2006

Global Id: T0603701433
Status: Open - Site Assessment
Status Date: 08/10/1988

Global Id: T0603701433
Status: Open - Site Assessment
Status Date: 09/17/1992

Global Id: T0603701433
Status: Open - Site Assessment
Status Date: 08/12/1998

Global Id: T0603701433
Status: Open - Site Assessment
Status Date: 10/09/1998

Global Id: T0603701433
Status: Open - Verification Monitoring
Status Date: 02/10/1992

Regulatory Activities:
Global Id: T0603701433

NASA OIL COMPANY (Continued) **S101298064**

Action Type: RESPONSE
Date: 01/15/2011
Action: Monitoring Report - Semi-Annually

Global Id: T0603701433
Action Type: RESPONSE
Date: 12/31/2010
Action: Interim Remedial Action Plan

Global Id: T0603701433
Action Type: RESPONSE
Date: 01/15/2013
Action: Remedial Progress Report

Global Id: T0603701433
Action Type: ENFORCEMENT
Date: 04/18/2008
Action: Staff Letter

Global Id: T0603701433
Action Type: ENFORCEMENT
Date: 03/19/2002
Action: Staff Letter

Global Id: T0603701433
Action Type: ENFORCEMENT
Date: 06/21/2010
Action: Staff Letter

Global Id: T0603701433
Action Type: ENFORCEMENT
Date: 07/31/2002
Action: 13267 Requirement

Global Id: T0603701433
Action Type: ENFORCEMENT
Date: 11/15/2002
Action: Staff Letter

Global Id: T0603701433
Action Type: ENFORCEMENT
Date: 07/03/2002
Action: Staff Letter

Global Id: T0603701433
Action Type: ENFORCEMENT
Date: 07/31/2001
Action: Staff Letter

Global Id: T0603701433
Action Type: RESPONSE
Date: 07/15/2009
Action: Monitoring Report - Semi-Annually

Global Id: T0603701433
Action Type: RESPONSE
Date: 12/15/2003

NASA OIL COMPANY (Continued) **S101298064**

Action: Remedial Progress Report

Global Id: T0603701433
Action Type: RESPONSE
Date: 01/31/2006
Action: Final Remedial Action Report / Corrective Action Report

Global Id: T0603701433
Action Type: RESPONSE
Date: 07/15/2008
Action: Interim Remedial Action Plan

Global Id: T0603701433
Action Type: RESPONSE
Date: 10/15/2004
Action: Monitoring Report - Quarterly

Global Id: T0603701433
Action Type: RESPONSE
Date: 01/15/2010
Action: Monitoring Report - Semi-Annually

Global Id: T0603701433
Action Type: RESPONSE
Date: 07/15/2011
Action: Remedial Progress Report

Global Id: T0603701433
Action Type: RESPONSE
Date: 07/15/2011
Action: Monitoring Report - Semi-Annually

Global Id: T0603701433
Action Type: Other
Date: 10/16/1991
Action: Leak Discovery

Global Id: T0603701433
Action Type: RESPONSE
Date: 01/15/2013
Action: Monitoring Report - Semi-Annually

Global Id: T0603701433
Action Type: RESPONSE
Date: 07/15/2013
Action: Monitoring Report - Semi-Annually

Global Id: T0603701433
Action Type: Other
Date: 02/10/1992
Action: Leak Reported

Global Id: T0603701433
Action Type: RESPONSE
Date: 04/15/2004
Action: Remedial Progress Report

NASA OIL COMPANY (Continued) **S101298064**

Global Id: T0603701433
Action Type: RESPONSE
Date: 01/15/2005
Action: Monitoring Report - Quarterly

Global Id: T0603701433
Action Type: RESPONSE
Date: 07/15/2004
Action: Monitoring Report - Quarterly

Global Id: T0603701433
Action Type: RESPONSE
Date: 10/31/2003
Action: Well Installation Report

Global Id: T0603701433
Action Type: RESPONSE
Date: 07/15/2008
Action: Monitoring Report - Semi-Annually

Global Id: T0603701433
Action Type: ENFORCEMENT
Date: 07/14/2015
Action: Notification - Public Notice of Case Closure

Global Id: T0603701433
Action Type: ENFORCEMENT
Date: 03/13/2008
Action: Staff Letter

Global Id: T0603701433
Action Type: ENFORCEMENT
Date: 11/10/2010
Action: Staff Letter

Global Id: T0603701433
Action Type: RESPONSE
Date: 04/15/2006
Action: Monitoring Report - Quarterly

Global Id: T0603701433
Action Type: ENFORCEMENT
Date: 07/03/2015
Action: Clean Up Fund - Case Closure Review Summary Report (RSR)

Global Id: T0603701433
Action Type: RESPONSE
Date: 10/15/2011
Action: Remedial Progress Report

Global Id: T0603701433
Action Type: RESPONSE
Date: 01/15/2012
Action: Monitoring Report - Semi-Annually

Global Id: T0603701433
Action Type: RESPONSE

NASA OIL COMPANY (Continued) **S101298064**

Date: 10/01/2013
Action: Corrective Action Plan / Remedial Action Plan

Global Id: T0603701433
Action Type: RESPONSE
Date: 01/15/2014
Action: Monitoring Report - Semi-Annually

Global Id: T0603701433
Action Type: RESPONSE
Date: 01/15/2014
Action: Remedial Progress Report

Global Id: T0603701433
Action Type: RESPONSE
Date: 01/15/2003
Action: Monitoring Report - Quarterly

Global Id: T0603701433
Action Type: RESPONSE
Date: 11/01/2002
Action: Other Report / Document

Global Id: T0603701433
Action Type: RESPONSE
Date: 06/01/2002
Action: Soil and Water Investigation Workplan

Global Id: T0603701433
Action Type: RESPONSE
Date: 10/15/2002
Action: Monitoring Report - Quarterly

Global Id: T0603701433
Action Type: RESPONSE
Date: 12/13/2002
Action: Soil and Water Investigation Report

Global Id: T0603701433
Action Type: RESPONSE
Date: 02/01/2003
Action: CAP/RAP - Final Remediation / Design Plan

Global Id: T0603701433
Action Type: RESPONSE
Date: 07/31/2002
Action: Other Report / Document

Global Id: T0603701433
Action Type: RESPONSE
Date: 07/15/2002
Action: Monitoring Report - Quarterly

Global Id: T0603701433
Action Type: RESPONSE
Date: 06/01/2002
Action: Soil and Water Investigation Report

NASA OIL COMPANY (Continued) **S101298064**

Global Id: T0603701433
Action Type: RESPONSE
Date: 07/31/2002
Action: CAP/RAP - Final Remediation / Design Plan

Global Id: T0603701433
Action Type: ENFORCEMENT
Date: 06/15/2009
Action: Staff Letter

Global Id: T0603701433
Action Type: RESPONSE
Date: 07/15/2005
Action: Monitoring Report - Quarterly

Global Id: T0603701433
Action Type: REMEDIATION
Date: 09/17/1998
Action: Free Product Removal

Global Id: T0603701433
Action Type: REMEDIATION
Date: 02/20/2003
Action: In Situ Physical/Chemical Treatment (other than SVE)

Global Id: T0603701433
Action Type: RESPONSE
Date: 03/15/2007
Action: Monitoring Report - Quarterly

Global Id: T0603701433
Action Type: RESPONSE
Date: 07/15/2006
Action: Monitoring Report - Quarterly

Global Id: T0603701433
Action Type: RESPONSE
Date: 04/15/2003
Action: Monitoring Report - Quarterly

Global Id: T0603701433
Action Type: RESPONSE
Date: 01/15/2004
Action: Monitoring Report - Quarterly

Global Id: T0603701433
Action Type: RESPONSE
Date: 09/23/2013
Action: Request for Closure - Regulator Responded

Global Id: T0603701433
Action Type: ENFORCEMENT
Date: 08/27/2013
Action: Staff Letter

Global Id: T0603701433
Action Type: ENFORCEMENT

NASA OIL COMPANY (Continued) **S101298064**

Date: 11/16/2015
Action: State Water Board Closure Order

Global Id: T0603701433
Action Type: RESPONSE
Date: 04/15/2004
Action: Monitoring Report - Quarterly

Global Id: T0603701433
Action Type: ENFORCEMENT
Date: 04/06/2011
Action: Staff Letter

Global Id: T0603701433
Action Type: RESPONSE
Date: 04/15/2005
Action: Monitoring Report - Quarterly

Global Id: T0603701433
Action Type: RESPONSE
Date: 10/15/2005
Action: Monitoring Report - Quarterly

Global Id: T0603701433
Action Type: RESPONSE
Date: 01/15/2006
Action: Monitoring Report - Quarterly

Global Id: T0603701433
Action Type: RESPONSE
Date: 07/15/2010
Action: Monitoring Report - Semi-Annually

Global Id: T0603701433
Action Type: Other
Date: 10/16/1991
Action: Leak Stopped

Global Id: T0603701433
Action Type: RESPONSE
Date: 01/15/2009
Action: Monitoring Report - Semi-Annually

Global Id: T0603701433
Action Type: RESPONSE
Date: 10/23/2008
Action: Soil and Water Investigation Workplan

Global Id: T0603701433
Action Type: ENFORCEMENT
Date: 09/10/2008
Action: Staff Letter

Global Id: T0603701433
Action Type: ENFORCEMENT
Date: 10/09/1998
Action: Staff Letter

NASA OIL COMPANY (Continued) **S101298064**

Global Id: T0603701433
Action Type: RESPONSE
Date: 07/15/2007
Action: Monitoring Report - Quarterly

Global Id: T0603701433
Action Type: RESPONSE
Date: 01/15/2008
Action: Monitoring Report - Quarterly

Global Id: T0603701433
Action Type: REMEDIATION
Date: 02/20/2003
Action: In Situ Physical/Chemical Treatment (other than SVE)

Global Id: T0603701433
Action Type: ENFORCEMENT
Date: 07/14/2015
Action: State Water Board Closure Order

Global Id: T0603701433
Action Type: RESPONSE
Date: 07/15/2012
Action: Monitoring Report - Semi-Annually

Global Id: T0603701433
Action Type: RESPONSE
Date: 10/15/2012
Action: Remedial Progress Report

Global Id: T0603701433
Action Type: RESPONSE
Date: 10/15/2008
Action: Monitoring Report - Quarterly

Global Id: T0603701433
Action Type: RESPONSE
Date: 07/15/2003
Action: Monitoring Report - Quarterly

Global Id: T0603701433
Action Type: RESPONSE
Date: 10/15/2003
Action: Monitoring Report - Quarterly

Global Id: T0603701433
Action Type: RESPONSE
Date: 07/15/2008
Action: Interim Remedial Action Plan

Global Id: T0603701433
Action Type: ENFORCEMENT
Date: 07/09/2003
Action: Staff Letter

NASA OIL COMPANY (Continued) **S101298064**

HIST CORTESE:
Region: CORTESE
Facility County Code: 19
Reg By: LTNKA
Reg Id: 904050134

AG359 **NOBLE DRY CLEANERS** **EDR Hist Cleaner** **1009164327**
SSW **2011 MAIN ST** **N/A**
1/8-1/4 **OCEAN PARK, CA**
0.207 mi.
1095 ft. **Site 11 of 27 in cluster AG**

Relative:
Lower

Actual:
52 ft.

EDR Historical Cleaners:
Name: NOBLE DRY CLEANERS
Year: 1948
Type: CLOTHES PRESSERS AND CLEANERS

AG360 **JACKSON T G** **EDR Hist Auto** **1009019780**
SSW **2005 MAIN** **N/A**
1/8-1/4 **SANTA MONICA, CA**
0.208 mi.
1097 ft. **Site 12 of 27 in cluster AG**

Relative:
Lower

Actual:
51 ft.

EDR Historical Auto Stations:
Name: JACKSON T G
Year: 1933
Type: AUTOMOBILE REPAIRING

AG361 **ARCHSTONE SANTA MONICA** **CA WDS** **S106800595**
SSW **2000 MAIN ST** **N/A**
1/8-1/4 **SANTA MONICA, CA 90405**
0.208 mi.
1098 ft. **Site 13 of 27 in cluster AG**

Relative:
Lower

Actual:
52 ft.

WDS:
Facility ID: Los Angeles River 197500052
Facility Type: Other - Does not fall into the category of Municipal/Domestic, Industrial, Agricultural or Solid Waste (Class I, II or III)
Facility Status: Active - Any facility with a continuous or seasonal discharge that is under Waste Discharge Requirements.
NPDES Number: CAG994004 The 1st 2 characters designate the state. The remaining 7 are assigned by the Regional Board
Subregion: 4
Facility Telephone: 9494554510
Facility Contact: Joseph Dominguez
Agency Name: ARCHSTONESMITH OPERATING TRUST
Agency Address: Not reported
Agency City,St,Zip: 0
Agency Contact: Not reported
Agency Telephone: Not reported
Agency Type: Private
SIC Code: 1522
SIC Code 2: Not reported
Primary Waste Type: Designated/Influent or Solid Wastes that pose a significant threat to

ARCHSTONE SANTA MONICA (Continued) **S106800595**

	water quality because of their high concentrations (E.G., BOD, Hardness, TRF, Chloride). 'Manageable' hazardous wastes (E.G., inorganic salts and heavy metals) are included in this category.
Primary Waste:	CNWTRS
Waste Type2:	Not reported
Waste2:	Contaminated Ground Water
Primary Waste Type:	Designated/Influent or Solid Wastes that pose a significant threat to water quality because of their high concentrations (E.G., BOD, Hardness, TRF, Chloride). 'Manageable' hazardous wastes (E.G., inorganic salts and heavy metals) are included in this category.
Secondary Waste:	Not reported
Secondary Waste Type:	Not reported
Design Flow:	0
Baseline Flow:	0
Reclamation:	No reclamation requirements associated with this facility.
POTW:	The facility is not a POTW.
Treat To Water:	0
Complexity:	Not reported

AE362 **RED LINE SERVICE** **CA HAZNET** **S113105835**
NNW **720 COLORADO AVE** **N/A**
1/8-1/4 **SANTA MONICA, CA 90401**
0.208 mi.
1099 ft. **Site 21 of 31 in cluster AE**

Relative:
Lower

Actual:
93 ft.

HAZNET:

envid:	S113105835
Year:	2005
GEPAID:	CAL000207895
Contact:	MARC BIXEN/PRESIDENT
Telephone:	3104507414
Mailing Name:	Not reported
Mailing Address:	720 COLORADO AVE
Mailing City,St,Zip:	SANTA MONICA, CA 904010000
Gen County:	Not reported
TSD EPA ID:	CAT080013352
TSD County:	Not reported
Waste Category:	Tank bottom waste
Disposal Method:	Recycler
Tons:	8.13
Cat Decode:	Tank bottom waste
Method Decode:	Recycler
Facility County:	Los Angeles

envid:	S113105835
Year:	2002
GEPAID:	CAL000207895
Contact:	MARC BIXEN/PRESIDENT
Telephone:	3104507414
Mailing Name:	Not reported
Mailing Address:	720 COLORADO AVE
Mailing City,St,Zip:	SANTA MONICA, CA 904010000
Gen County:	Not reported
TSD EPA ID:	CAD099452708
TSD County:	Not reported
Waste Category:	Unspecified aqueous solution
Disposal Method:	Recycler
Tons:	0.12

RED LINE SERVICE (Continued) **S113105835**

Cat Decode:	Unspecified aqueous solution
Method Decode:	Recycler
Facility County:	Los Angeles
envid:	S113105835
Year:	2001
GEPAID:	CAL000207895
Contact:	MARC BIXEN/PRESIDENT
Telephone:	3104507414
Mailing Name:	Not reported
Mailing Address:	720 COLORADO AVE
Mailing City,St,Zip:	SANTA MONICA, CA 904010000
Gen County:	Not reported
TSD EPA ID:	CAD099452708
TSD County:	Not reported
Waste Category:	Unspecified aqueous solution
Disposal Method:	Recycler
Tons:	0.12
Cat Decode:	Unspecified aqueous solution
Method Decode:	Recycler
Facility County:	Los Angeles
envid:	S113105835
Year:	1999
GEPAID:	CAL000207895
Contact:	MB AUTO SPECIALISTS INC
Telephone:	0000000000
Mailing Name:	Not reported
Mailing Address:	720 COLORADO AVE
Mailing City,St,Zip:	SANTA MONICA, CA 904010000
Gen County:	Not reported
TSD EPA ID:	CAD099452708
TSD County:	Not reported
Waste Category:	Unspecified aqueous solution
Disposal Method:	Recycler
Tons:	.1251
Cat Decode:	Unspecified aqueous solution
Method Decode:	Recycler
Facility County:	Los Angeles

AE363 **CA CHMIRS** **S100278471**
NNW **720 COLORADO** **N/A**
1/8-1/4 **SANTA MONICA, CA 90401**
0.208 mi.
1099 ft. **Site 22 of 31 in cluster AE**

Relative:
Lower

Actual:
93 ft.

CHMIRS:

OES Incident Number:	120467
OES notification:	Not reported
OES Date:	Not reported
OES Time:	Not reported
Date Completed:	**15-NOV-91**
Property Use:	500
Agency Id Number:	19180
Agency Incident Number:	9100946
Time Notified:	1339
Time Completed:	1458
Surrounding Area:	500

(Continued) **S100278471**

Estimated Temperature:	70
Property Management:	P
More Than Two Substances Involved?:	N
Resp Agncy Personel # Of Decontaminated:	0
Responding Agency Personel # Of Injuries:	0
Responding Agency Personel # Of Fatalities:	0
Others Number Of Decontaminated:	0
Others Number Of Injuries:	0
Others Number Of Fatalities:	0
Vehicle Make/year:	Not reported
Vehicle License Number:	Not reported
Vehicle State:	Not reported
Vehicle Id Number:	Not reported
CA DOT PUC/ICC Number:	Not reported
Company Name:	Not reported
Reporting Officer Name/ID:	MARK BRIDGES 22
Report Date:	15-NOV-91
Facility Telephone:	213 458-8651
Waterway Involved:	Not reported
Waterway:	Not reported
Spill Site:	Not reported
Cleanup By:	Not reported
Containment:	Not reported
What Happened:	Not reported
Type:	Not reported
Measure:	Not reported
Other:	Not reported
Date/Time:	Not reported
Year:	88-92
Agency:	Not reported
Incident Date:	15-NOV-91
Admin Agency:	Not reported
Amount:	Not reported
Contained:	Not reported
Site Type:	Not reported
E Date:	18-AUG-92
Substance:	Not reported
Unknown:	Not reported
Substance #2:	Not reported
Substance #3:	Not reported
Evacuations:	Not reported
Number of Injuries:	Not reported
Number of Fatalities:	Not reported
#1 Pipeline:	Not reported
#2 Pipeline:	Not reported
#3 Pipeline:	Not reported
#1 Vessel >= 300 Tons:	Not reported
#2 Vessel >= 300 Tons:	Not reported
#3 Vessel >= 300 Tons:	Not reported
Evacs:	Not reported
Injuries:	Not reported
Fatals:	Not reported
Comments:	Y
Description:	Not reported

AE364
NNW
1/8-1/4
0.208 mi.
1099 ft.

720 COLORADO
SANTA MONICA, CA

Site 23 of 31 in cluster AE

ERNS **91240399**
N/A

Relative:
Lower

Actual:
93 ft.

Click this hyperlink while viewing on your computer to access additional ERNS detail in the EDR Site Report.

AE365
NNW
1/8-1/4
0.208 mi.
1099 ft.

RED LINE SERVICE INC
720 COLORADO AVE
SANTA MONICA, CA 90401

Site 24 of 31 in cluster AE

RCRA-SQG **1000122307**
FINDS **CAD981574551**
CA HAZNET
ECHO

Relative:
Lower

Actual:
93 ft.

RCRA-SQG:

Date form received by agency:	09/01/1996
Facility name:	RED LINE SERVICE INC
Facility address:	720 COLORADO AVE SANTA MONICA, CA 90401
EPA ID:	CAD981574551
Contact:	Not reported
Contact address:	Not reported Not reported
Contact country:	US
Contact telephone:	Not reported
Contact email:	Not reported
EPA Region:	09
Classification:	Small Small Quantity Generator
Description:	Handler: generates more than 100 and less than 1000 kg of hazardous waste during any calendar month and accumulates less than 6000 kg of hazardous waste at any time; or generates 100 kg or less of hazardous waste during any calendar month, and accumulates more than 1000 kg of hazardous waste at any time

Owner/Operator Summary:

Owner/operator name:	PETER ZIMMERMANN
Owner/operator address:	NOT REQUIRED NOT REQUIRED, ME 99999
Owner/operator country:	Not reported
Owner/operator telephone:	(415) 555-1212
Legal status:	Private
Owner/Operator Type:	Owner
Owner/Op start date:	Not reported
Owner/Op end date:	Not reported

Owner/operator name:	NOT REQUIRED
Owner/operator address:	NOT REQUIRED NOT REQUIRED, ME 99999
Owner/operator country:	Not reported
Owner/operator telephone:	(415) 555-1212
Legal status:	Private
Owner/Operator Type:	Operator
Owner/Op start date:	Not reported
Owner/Op end date:	Not reported

Handler Activities Summary:

U.S. importer of hazardous waste:	No
Mixed waste (haz. and radioactive):	No

RED LINE SERVICE INC (Continued) **1000122307**

Recycler of hazardous waste:	No
Transporter of hazardous waste:	No
Treater, storer or disposer of HW:	No
Underground injection activity:	No
On-site burner exemption:	No
Furnace exemption:	No
Used oil fuel burner:	No
Used oil processor:	No
User oil refiner:	No
Used oil fuel marketer to burner:	No
Used oil Specification marketer:	No
Used oil transfer facility:	No
Used oil transporter:	No

Historical Generators:

Date form received by agency:	11/03/1986
Site name:	RED LINE SERVICE INC
Classification:	Large Quantity Generator
Violation Status:	No violations found

FINDS:

Registry ID: 110002719853

Environmental Interest/Information System

RCRAInfo is a national information system that supports the Resource Conservation and Recovery Act (RCRA) program through the tracking of events and activities related to facilities that generate, transport, and treat, store, or dispose of hazardous waste. RCRAInfo allows RCRA program staff to track the notification, permit, compliance, and corrective action activities required under RCRA.

HAZNET:

envid:	1000122307
Year:	1999
GEPAID:	CAD981574551
Contact:	PETER ZIMMERMANN
Telephone:	0000000000
Mailing Name:	Not reported
Mailing Address:	720 COLORADO AVE
Mailing City,St,Zip:	SANTA MONICA, CA 904012610
Gen County:	Not reported
TSD EPA ID:	CAD099452708
TSD County:	Not reported
Waste Category:	Unspecified aqueous solution
Disposal Method:	Recycler
Tons:	.1251
Cat Decode:	Unspecified aqueous solution
Method Decode:	Recycler
Facility County:	Los Angeles

envid:	1000122307
Year:	1999
GEPAID:	CAD981574551
Contact:	PETER ZIMMERMANN

RED LINE SERVICE INC (Continued) **1000122307**

Telephone:	0000000000
Mailing Name:	Not reported
Mailing Address:	720 COLORADO AVE
Mailing City,St,Zip:	SANTA MONICA, CA 904012610
Gen County:	Not reported
TSD EPA ID:	CAT000613935
TSD County:	Not reported
Waste Category:	Aqueous solution with total organic residues less than 10 percent
Disposal Method:	Transfer Station
Tons:	.1167
Cat Decode:	Aqueous solution with total organic residues less than 10 percent
Method Decode:	Transfer Station
Facility County:	Los Angeles

envid:	1000122307
Year:	1998
GEPAID:	CAD981574551
Contact:	PETER ZIMMERMANN
Telephone:	0000000000
Mailing Name:	Not reported
Mailing Address:	720 COLORADO AVE
Mailing City,St,Zip:	SANTA MONICA, CA 904012610
Gen County:	Not reported
TSD EPA ID:	CAD099452708
TSD County:	Not reported
Waste Category:	Unspecified aqueous solution
Disposal Method:	Recycler
Tons:	.2502
Cat Decode:	Unspecified aqueous solution
Method Decode:	Recycler
Facility County:	Los Angeles

envid:	1000122307
Year:	1998
GEPAID:	CAD981574551
Contact:	PETER ZIMMERMANN
Telephone:	0000000000
Mailing Name:	Not reported
Mailing Address:	720 COLORADO AVE
Mailing City,St,Zip:	SANTA MONICA, CA 904012610
Gen County:	Not reported
TSD EPA ID:	CAT000613893
TSD County:	Not reported
Waste Category:	Aqueous solution with total organic residues less than 10 percent
Disposal Method:	Transfer Station
Tons:	.0667
Cat Decode:	Aqueous solution with total organic residues less than 10 percent
Method Decode:	Transfer Station
Facility County:	Los Angeles

envid:	1000122307
Year:	1997
GEPAID:	CAD981574551
Contact:	PETER ZIMMERMANN
Telephone:	0000000000
Mailing Name:	Not reported
Mailing Address:	720 COLORADO AVE

RED LINE SERVICE INC (Continued) **1000122307**

Mailing City,St,Zip: SANTA MONICA, CA 904012610
Gen County: Not reported
TSD EPA ID: CAT000613893
TSD County: Not reported
Waste Category: Unspecified organic liquid mixture
Disposal Method: Transfer Station
Tons: .1245
Cat Decode: Unspecified organic liquid mixture
Method Decode: Transfer Station
Facility County: Los Angeles

Click this hyperlink while viewing on your computer to access
5 additional CA_HAZNET: record(s) in the EDR Site Report.

ECHO:
Envid: 1000122307
Registry ID: 110002719853
DFR URL: http://echo.epa.gov/detailed_facility_report?fid=110002719853

---

366 **RABINOW AL** **EDR Hist Cleaner** **1009145975**
East **936 PICO BLVD** **N/A**
1/8-1/4 **SANTA MONICA, CA**
0.209 mi.
1102 ft.

Relative:
Lower

Actual:
91 ft.

EDR Historical Cleaners:
Name: RABINOW AL
Year: 1933
Type: CLOTHES PRESSERS AND CLEANERS

Name: RABINOW AL
Year: 1933
Type: CLOTHES PRESSERS AND CLEANERS

AG367 **ANTIQUE DESIGNS** **CA EMI** **S106826024**
SSW **2015 3/4 MAIN ST** **N/A**
1/8-1/4 **SANTA MONICA, CA 90405**
0.209 mi.
1102 ft. **Site 14 of 27 in cluster AG**

Relative:
Lower

Actual:
51 ft.

EMI:
Year: 1987
County Code: 19
Air Basin: SC
Facility ID: 40157
Air District Name: SC
SIC Code: 2511
Air District Name: SOUTH COAST AQMD
Community Health Air Pollution Info System: Not reported
Consolidated Emission Reporting Rule: Not reported
Total Organic Hydrocarbon Gases Tons/Yr: 0
Reactive Organic Gases Tons/Yr: 0
Carbon Monoxide Emissions Tons/Yr: 0
NOX - Oxides of Nitrogen Tons/Yr: 0
SOX - Oxides of Sulphur Tons/Yr: 0
Particulate Matter Tons/Yr: 0

ANTIQUE DESIGNS (Continued) **S106826024**

Part. Matter 10 Micrometers and Smllr Tons/Yr:0

AG368 **STRIPPER HERK INC** **CA HAZNET** **S113010401**
SSW **2015 1/2 MAIN ST** **N/A**
1/8-1/4 **SANTA MONICA, CA 90405**
0.209 mi.
1102 ft. **Site 15 of 27 in cluster AG**

Relative:
Lower

Actual:
51 ft.

HAZNET:

envid:	S113010401
Year:	2014
GEPAID:	CAD981690357
Contact:	MICHAEL MILLER
Telephone:	3108232960
Mailing Name:	Not reported
Mailing Address:	2015 1/2 MAIN ST
Mailing City,St,Zip:	SANTA MONICA, CA 904051021
Gen County:	Los Angeles
TSD EPA ID:	ARD981057870
TSD County:	99
Waste Category:	Other organic solids
Disposal Method:	Fuel Blending Prior To Energy Recovery At Another Site
Tons:	1.25
Cat Decode:	Other organic solids
Method Decode:	Fuel Blending Prior To Energy Recovery At Another Site
Facility County:	Los Angeles

envid:	S113010401
Year:	2012
GEPAID:	CAD981690357
Contact:	MICHAEL MILLER
Telephone:	3108232960
Mailing Name:	Not reported
Mailing Address:	2015 1/2 MAIN ST
Mailing City,St,Zip:	SANTA MONICA, CA 904051021
Gen County:	Los Angeles
TSD EPA ID:	ARD981057870
TSD County:	99
Waste Category:	Not reported
Disposal Method:	Fuel Blending Prior To Energy Recovery At Another Site
Tons:	0.3
Cat Decode:	Not reported
Method Decode:	Fuel Blending Prior To Energy Recovery At Another Site
Facility County:	Los Angeles

envid:	S113010401
Year:	2011
GEPAID:	CAD981690357
Contact:	MICHAEL MILLER
Telephone:	3108232960
Mailing Name:	Not reported
Mailing Address:	2015 1/2 MAIN ST
Mailing City,St,Zip:	SANTA MONICA, CA 904051021
Gen County:	Not reported
TSD EPA ID:	ARD981057870
TSD County:	Not reported
Waste Category:	Other organic solids
Disposal Method:	Fuel Blending Prior To Energy Recovery At Another Site

STRIPPER HERK INC (Continued) **S113010401**

Tons: 0.6
Cat Decode: Other organic solids
Method Decode: Fuel Blending Prior To Energy Recovery At Another Site
Facility County: Los Angeles

envid: S113010401
Year: 2010
GEPAID: CAD981690357
Contact: MICHAEL MILLER
Telephone: 3108232960
Mailing Name: Not reported
Mailing Address: 2015 1/2 MAIN ST
Mailing City,St,Zip: SANTA MONICA, CA 904051021
Gen County: Not reported
TSD EPA ID: ARD981057870
TSD County: Not reported
Waste Category: Other organic solids
Disposal Method: Fuel Blending Prior To Energy Recovery At Another Site
Tons: 1.75
Cat Decode: Other organic solids
Method Decode: Fuel Blending Prior To Energy Recovery At Another Site
Facility County: Los Angeles

envid: S113010401
Year: 2009
GEPAID: CAD981690357
Contact: MICHAEL MILLER
Telephone: 3103998112
Mailing Name: Not reported
Mailing Address: 2015 1/2 MAIN ST
Mailing City,St,Zip: SANTA MONICA, CA 904051021
Gen County: Not reported
TSD EPA ID: ARD981057870
TSD County: Not reported
Waste Category: Other organic solids
Disposal Method: Fuel Blending Prior To Energy Recovery At Another Site
Tons: 1.7
Cat Decode: Other organic solids
Method Decode: Fuel Blending Prior To Energy Recovery At Another Site
Facility County: Los Angeles

Click this hyperlink while viewing on your computer to access
11 additional CA_HAZNET: record(s) in the EDR Site Report.

AG369 **STRIPPER HERK INC** **FINDS 1016264900**
SSW **2015 1/2 MAIN ST** **ECHO N/A**
1/8-1/4 **SANTA MONICA, CA 90405**
0.209 mi.
1102 ft. **Site 16 of 27 in cluster AG**

Relative:
Lower

Actual:
51 ft.

FINDS:

Registry ID: 110008272671

Environmental Interest/Information System
California Hazardous Waste Tracking System - Datamart (HWTS-DATAMART) provides California with information on hazardous waste shipments for generators, transporters, and treatment, storage, and disposal

STRIPPER HERK INC (Continued) **1016264900**

facilities.

RCRAInfo is a national information system that supports the Resource Conservation and Recovery Act (RCRA) program through the tracking of events and activities related to facilities that generate, transport, and treat, store, or dispose of hazardous waste. RCRAInfo allows RCRA program staff to track the notification, permit, compliance, and corrective action activities required under RCRA.

HAZARDOUS WASTE BIENNIAL REPORTER

STATE MASTER

ECHO:
Envid: 1016264900
Registry ID: 110008272671
DFR URL: http://echo.epa.gov/detailed_facility_report?fid=110008272671

AG370 **GREGS CABINET & FURNITURE REFINISHING** **CA HAZNET** **S113151105**
SSW **2015 3/4 MAIN ST** **N/A**
1/8-1/4 **SANTA MONICA, CA 90405**
0.209 mi.
1102 ft. **Site 17 of 27 in cluster AG**

Relative:
Lower

Actual:
51 ft.

HAZNET:
envid: S113151105
Year: 2012
GEPAID: CAL000328264
Contact: GREGORY KONBLETT
Telephone: 3106177327
Mailing Name: Not reported
Mailing Address: 2015 3/4 MAIN ST
Mailing City,St,Zip: SANTA MONICA, CA 904050000
Gen County: Los Angeles
TSD EPA ID: NVT330010000
TSD County: 99
Waste Category: Not reported
Disposal Method: Landfill Or Surface Impoundment That Will Be Closed As Landfill(To Include On-Site Treatment And/Or Stabilization)
Tons: 0.225
Cat Decode: Not reported
Method Decode: Landfill Or Surface Impoundment That Will Be Closed As Landfill(To Include On-Site Treatment And/Or Stabilization)
Facility County: Los Angeles

envid: S113151105
Year: 2010
GEPAID: CAL000328264
Contact: GREGORY KONBLETT
Telephone: 3106177327
Mailing Name: Not reported
Mailing Address: 2015 3/4 MAIN ST
Mailing City,St,Zip: SANTA MONICA, CA 904050000
Gen County: Not reported
TSD EPA ID: NVT330010000
TSD County: Not reported

GREGS CABINET & FURNITURE REFINISHING (Continued) **S113151105**

Waste Category:	Other organic solids
Disposal Method:	Landfill Or Surface Impoundment That Will Be Closed As Landfill(To Include On-Site Treatment And/Or Stabilization)
Tons:	0.125
Cat Decode:	Other organic solids
Method Decode:	Landfill Or Surface Impoundment That Will Be Closed As Landfill(To Include On-Site Treatment And/Or Stabilization)
Facility County:	Los Angeles
envid:	S113151105
Year:	2008
GEPAID:	CAL000328264
Contact:	GREGORY KONBLETT
Telephone:	3106177327
Mailing Name:	Not reported
Mailing Address:	2015 3/4 MAIN ST
Mailing City,St,Zip:	SANTA MONICA, CA 90405
Gen County:	Not reported
TSD EPA ID:	CAD008252405
TSD County:	Not reported
Waste Category:	Other organic solids
Disposal Method:	Storage, Bulking, And/Or Transfer Off Site--No Treatment/Reovery (H010-H129) Or (H131-H135)
Tons:	0.4
Cat Decode:	Other organic solids
Method Decode:	Storage, Bulking, And/Or Transfer Off Site--No Treatment/Reovery (H010-H129) Or (H131-H135)
Facility County:	Los Angeles

AG371 **STRIPPER HERK** **RCRA-CESQG** **1000260895**
SSW **2015 MAIN STREET** **CAD981690357**
1/8-1/4 **SANTA MONICA, CA 90405**
0.209 mi.
1102 ft. **Site 18 of 27 in cluster AG**

Relative:
Lower

Actual:
51 ft.

RCRA-CESQG:

Date form received by agency:	07/12/2008
Facility name:	STRIPPER HERK
Facility address:	2015 MAIN STREET SANTA MONICA, CA 90405
EPA ID:	CAD981690357
Contact:	MICHAEL H MILLER
Contact address:	Not reported Not reported
Contact country:	US
Contact telephone:	(310) 399-8112
Contact email:	MICHAELHMILLER@CA.RR.COM
EPA Region:	09
Classification:	Conditionally Exempt Small Quantity Generator
Description:	Handler: generates 100 kg or less of hazardous waste per calendar month, and accumulates 1000 kg or less of hazardous waste at any time; or generates 1 kg or less of acutely hazardous waste per calendar month, and accumulates at any time: 1 kg or less of acutely hazardous waste; or 100 kg or less of any residue or contaminated soil, waste or other debris resulting from the cleanup of a spill, into or on any land or water, of acutely hazardous waste; or generates 100 kg or less of any residue or contaminated soil, waste or other debris resulting from the cleanup of a spill, into or on any land or water, of acutely

STRIPPER HERK (Continued) **1000260895**

hazardous waste during any calendar month, and accumulates at any time: 1 kg or less of acutely hazardous waste; or 100 kg or less of any residue or contaminated soil, waste or other debris resulting from the cleanup of a spill, into or on any land or water, of acutely hazardous waste

Owner/Operator Summary:

Owner/operator name:	MICHAEL H. MILLER
Owner/operator address:	Not reported
	Not reported
Owner/operator country:	US
Owner/operator telephone:	Not reported
Legal status:	Private
Owner/Operator Type:	Operator
Owner/Op start date:	08/02/1992
Owner/Op end date:	Not reported

Owner/operator name:	MICHAEL H. MILLER
Owner/operator address:	2015 MAIN STREET
	SANTA MONICA, CA 90405
Owner/operator country:	US
Owner/operator telephone:	Not reported
Legal status:	Private
Owner/Operator Type:	Owner
Owner/Op start date:	08/02/1992
Owner/Op end date:	Not reported

Handler Activities Summary:

U.S. importer of hazardous waste:	No
Mixed waste (haz. and radioactive):	No
Recycler of hazardous waste:	No
Transporter of hazardous waste:	No
Treater, storer or disposer of HW:	No
Underground injection activity:	No
On-site burner exemption:	No
Furnace exemption:	No
Used oil fuel burner:	No
Used oil processor:	No
User oil refiner:	No
Used oil fuel marketer to burner:	No
Used oil Specification marketer:	No
Used oil transfer facility:	No
Used oil transporter:	No

. Waste code:	D001
. Waste name:	IGNITABLE WASTE

. Waste code:	D008
. Waste name:	LEAD

. Waste code:	D035
. Waste name:	METHYL ETHYL KETONE

. Waste code:	F003
. Waste name:	THE FOLLOWING SPENT NONHALOGENATED SOLVENTS: XYLENE, ACETONE, ETHYL ACETATE, ETHYL BENZENE, ETHYL ETHER, METHYL ISOBUTYL KETONE, N-BUTYL

STRIPPER HERK (Continued) **1000260895**

ALCOHOL, CYCLOHEXANONE, AND METHANOL; ALL SPENT SOLVENT MIXTURES/BLENDS CONTAINING, BEFORE USE, ONLY THE ABOVE SPENT NONHALOGENATED SOLVENTS; AND ALL SPENT SOLVENT MIXTURES/BLENDS CONTAINING, BEFORE USE, ONE OR MORE OF THE ABOVE NONHALOGENATED SOLVENTS, AND A TOTAL OF TEN PERCENT OR MORE (BY VOLUME) OF ONE OR MORE OF THOSE SOLVENTS LISTED IN F001, F002, F004, AND F005; AND STILL BOTTOMS FROM THE RECOVERY OF THESE SPENT SOLVENTS AND SPENT SOLVENT MIXTURES.

. Waste code: F005
. Waste name: THE FOLLOWING SPENT NONHALOGENATED SOLVENTS: TOLUENE, METHYL ETHYL KETONE, CARBON DISULFIDE, ISOBUTANOL, PYRIDINE, BENZENE, 2-ETHOXYETHANOL, AND 2-NITROPROPANE; ALL SPENT SOLVENT MIXTURES/BLENDS CONTAINING, BEFORE USE, A TOTAL OF TEN PERCENT OR MORE (BY VOLUME) OF ONE OR MORE OF THE ABOVE NONHALOGENATED SOLVENTS OR THOSE SOLVENTS LISTED IN F001, F002, OR F004; AND STILL BOTTOMS FROM THE RECOVERY OF THESE SPENT SOLVENTS AND SPENT SOLVENT MIXTURES.

Historical Generators:
Date form received by agency: 02/19/2004
Site name: STRIPPER HERK
Classification: Conditionally Exempt Small Quantity Generator

. Waste code: D006
. Waste name: CADMIUM

. Waste code: D008
. Waste name: LEAD

. Waste code: F002
. Waste name: THE FOLLOWING SPENT HALOGENATED SOLVENTS: TETRACHLOROETHYLENE, METHYLENE CHLORIDE, TRICHLOROETHYLENE, 1,1,1-TRICHLOROETHANE, CHLOROBENZENE, 1,1,2-TRICHLORO-1,2,2-TRIFLUOROETHANE, ORTHO-DICHLOROBENZENE, TRICHLOROFLUOROMETHANE, AND 1,1,2, TRICHLOROETHANE; ALL SPENT SOLVENT MIXTURES/BLENDS CONTAINING, BEFORE USE, A TOTAL OF TEN PERCENT OR MORE (BY VOLUME) OF ONE OR MORE OF THE ABOVE HALOGENATED SOLVENTS OR THOSE SOLVENTS LISTED IN F001, F004, AND F005; AND STILL BOTTOMS FROM THE RECOVERY OF THESE SPENT SOLVENTS AND SPENT SOLVENT MIXTURES.

Date form received by agency: 11/24/1986
Site name: STRIPPER HERK INC
Classification: Small Quantity Generator

Violation Status: No violations found

AE372 **HART REVILO S** **EDR Hist Auto** **1009018280**
NNW **728 COLORADO AVE?COR LINCOLN BLVD,** **N/A**
1/8-1/4 **SANTA MONICA, CA**
0.209 mi.
1104 ft. **Site 25 of 31 in cluster AE**

Relative:
Lower

Actual:
93 ft.

EDR Historical Auto Stations:
Name: HART REVILO S
Year: 1933
Type: GASOLINE AND OIL SERVICE STATIONS

Name: HART REVILO S

HART REVILO S (Continued) **1009018280**

Year: 1933
Type: AUTOMOBILE SERVICE STATIONS

AE373 **HART REVILO S** **EDR Hist Auto** **1009052109**
NNW **728 COLORADO AV COR LINCOLN BLVD** **N/A**
1/8-1/4 **SANTA MONICA, CA**
0.209 mi.
1104 ft. **Site 26 of 31 in cluster AE**

Relative:
Lower

Actual:
93 ft.

EDR Historical Auto Stations:
Name: HART REVILO S
Year: 1933
Type: GASOLINE AND OIL SERVICE STATIONS

AE374 **PECKHAM & OLDFIELD** **EDR Hist Auto** **1009021458**
NNW **728 COLORADO AVE** **N/A**
1/8-1/4 **SANTA MONICA, CA**
0.209 mi.
1104 ft. **Site 27 of 31 in cluster AE**

Relative:
Lower

Actual:
93 ft.

EDR Historical Auto Stations:
Name: HART GEORGE & SONS
Year: 1928
Type: GASOLINE AND OIL SERVICE STATIONS

Name: HART GEORGE & SONS
Year: 1928
Type: GASOLINE AND OIL SERVICE STATIONS

Name: HART REVILO S
Year: 1933
Type: AUTOMOBILE SERVICE STATIONS

Name: PECKHAM & OLDFIELD
Year: 1936
Type: GAS AND OIL SERVICE STATIONS

Name: PECKHAM & OLDFIELD
Year: 1936
Type: GAS AND OIL SERVICE STATIONS

Name: SMALL F E
Year: 1940
Type: GASOLINE AND OIL SERVICE STATIONS

Name: OHAGGARTY E J
Year: 1948
Type: GASOLINE AND OIL SERVICE STATIONS

Name: OHAGGARTY E J
Year: 1948
Type: GASOLINE AND OIL SERVICE STATIONS

AA375 **CONSTRUCTION STORAGE YARD** **FINDS** **1016435897**
WNW **4TH STREET & COLORADO ST** **ECHO** **N/A**
1/8-1/4 **SANTA MONICA, CA 90401**
0.210 mi.
1109 ft. **Site 5 of 7 in cluster AA**

Relative:
Lower

Actual:
69 ft.

FINDS:

Registry ID: 110055888339

Environmental Interest/Information System
STATE MASTER

ECHO:

Envid:	1016435897
Registry ID:	110055888339
DFR URL:	http://echo.epa.gov/detailed_facility_report?fid=110055888339

AG376 **CA CHMIRS** **S106398890**
SSW **2011 MAIN ST** **N/A**
1/8-1/4 **SANTA MONICA, CA**
0.210 mi.
1109 ft. **Site 19 of 27 in cluster AG**

Relative:
Lower

Actual:
51 ft.

CHMIRS:

OES Incident Number:	3-1644
OES notification:	03/26/2003
OES Date:	Not reported
OES Time:	Not reported
Date Completed:	**Not reported**
Property Use:	Not reported
Agency Id Number:	Not reported
Agency Incident Number:	Not reported
Time Notified:	Not reported
Time Completed:	Not reported
Surrounding Area:	Not reported
Estimated Temperature:	Not reported
Property Management:	Not reported
More Than Two Substances Involved?:	Not reported
Resp Agncy Personel # Of Decontaminated:	Not reported
Responding Agency Personel # Of Injuries:	Not reported
Responding Agency Personel # Of Fatalities:	Not reported
Others Number Of Decontaminated:	Not reported
Others Number Of Injuries:	Not reported
Others Number Of Fatalities:	Not reported
Vehicle Make/year:	Not reported
Vehicle License Number:	Not reported
Vehicle State:	Not reported
Vehicle Id Number:	Not reported
CA DOT PUC/ICC Number:	Not reported
Company Name:	Not reported
Reporting Officer Name/ID:	Not reported
Report Date:	Not reported
Facility Telephone:	Not reported
Waterway Involved:	No
Waterway:	Not reported
Spill Site:	Not reported
Cleanup By:	Unknown

(Continued) **S106398890**

Containment:	Not reported
What Happened:	Not reported
Type:	Not reported
Measure:	Not reported
Other:	Not reported
Date/Time:	Not reported
Year:	2003
Agency:	Santa Monica Fire
Incident Date:	3/26/200312:00:00 AM
Admin Agency:	City of Santa Monica
Amount:	Not reported
Contained:	Unknown
Site Type:	Road
E Date:	Not reported
Substance:	Possible Methylene Chloride
Gallons:	0.000000
Unknown:	0
Substance #2:	Not reported
Substance #3:	Not reported
Evacuations:	0
Number of Injuries:	7
Number of Fatalities:	0
#1 Pipeline:	Not reported
#2 Pipeline:	Not reported
#3 Pipeline:	Not reported
#1 Vessel >= 300 Tons:	Not reported
#2 Vessel >= 300 Tons:	Not reported
#3 Vessel >= 300 Tons:	Not reported
Evacs:	Not reported
Injuries:	Not reported
Fatals:	Not reported
Comments:	Not reported
Description:	Fire Dept responded to call of employees down in sewer line. Sewer employees monitoring system sounded. Employees tried to self evacuate. 1 employees went down. Upon Fire Departs arrival fire gave assistance to down employee and 6 others suffering mmild affects. 7 individuals where taken to hospital. Release of substance is under investigation. Sewage plant was notified of pending substance enroute to there location.

AJ377 **MAIN ST SANTA MONICA** **CA NPDES** **S118599522**
South **2021 MAIN ST** **N/A**
1/8-1/4 **SANTA MONICA, CA 90405**
0.211 mi.
1115 ft. **Site 2 of 5 in cluster AJ**

Relative:
Lower

Actual:
49 ft.

NPDES:

Npdes Number:	Not reported
Facility Status:	Not reported
Agency Id:	Not reported
Region:	4
Regulatory Measure Id:	264787
Order No:	Not reported
Regulatory Measure Type:	Construction
Place Id:	Not reported
WDID:	4 19C331410

MAIN ST SANTA MONICA (Continued) **S118599522**

Program Type:	Not reported
Adoption Date Of Regulatory Measure:	Not reported
Effective Date Of Regulatory Measure:	Not reported
Expiration Date Of Regulatory Measure:	Not reported
Termination Date Of Regulatory Measure:	1/17/2008
Discharge Name:	Not reported
Discharge Address:	Not reported
Discharge City:	Not reported
Discharge State:	Not reported
Discharge Zip:	Not reported
RECEIVED DATE:	5/9/2008
PROCESSED DATE:	12/9/2004
STATUS CODE NAME:	Terminated
STATUS DATE:	1/17/2008
PLACE SIZE:	0
PLACE SIZE UNIT:	52
FACILITY CONTACT NAME:	Ron Elazar
FACILITY CONTACT TITLE:	Not reported
FACILITY CONTACT PHONE:	949-455-4547
FACILITY CONTACT PHONE EXT:	Not reported
FACILITY CONTACT EMAIL:	Not reported
OPERATOR NAME:	Archstone Community
OPERATOR ADDRESS:	217 Technology Dr Ste 210
OPERATOR CITY:	Irvine
OPERATOR STATE:	California
OPERATOR ZIP:	92618
OPERATOR CONTACT NAME:	Bill Rogers
OPERATOR CONTACT TITLE:	Not reported
OPERATOR CONTACT PHONE:	949-455-4500
OPERATOR CONTACT PHONE EXT:	Not reported
OPERATOR CONTACT EMAIL:	Not reported
OPERATOR TYPE:	Private Business
DEVELOPER NAME:	Archstone Community
DEVELOPER ADDRESS:	1 Spectrum Pointe Dr Ste 225
DEVELOPER CITY:	Lake Forest
DEVELOPER STATE:	California
DEVELOPER ZIP:	92630
DEVELOPER CONTACT NAME:	Bill Rogers
DEVELOPER CONTACT TITLE:	Not reported
CONSTYPE LINEAR UTILITY IND:	Not reported
EMERGENCY PHONE NO:	949-455-4500
EMERGENCY PHONE EXT:	Not reported
CONSTYPE ABOVE GROUND IND:	Not reported
CONSTYPE BELOW GROUND IND:	Not reported
CONSTYPE CABLE LINE IND:	Not reported
CONSTYPE COMM LINE IND:	Not reported
CONSTYPE COMMERTIAL IND:	Y
CONSTYPE ELECTRICAL LINE IND:	Not reported
CONSTYPE GAS LINE IND:	Not reported
CONSTYPE INDUSTRIAL IND:	Not reported
CONSTYPE OTHER DESRIPTION:	Not reported
CONSTYPE OTHER IND:	Not reported
CONSTYPE RECONS IND:	Not reported
CONSTYPE RESIDENTIAL IND:	Y
CONSTYPE TRANSPORT IND:	Not reported
CONSTYPE UTILITY DESCRIPTION:	Not reported
CONSTYPE UTILITY IND:	Not reported

MAIN ST SANTA MONICA (Continued) **S118599522**

CONSTYPE WATER SEWER IND:	Not reported
DIR DISCHARGE USWATER IND:	Not reported
RECEIVING WATER NAME:	Santa Monica Bay
CERTIFIER NAME:	Bill Rogers
CERTIFIER TITLE:	Vice President
CERTIFICATION DATE:	23-NOV-04
PRIMARY SIC:	Not reported
SECONDARY SIC:	Not reported
TERTIARY SIC:	Not reported

AJ378 **ARCHSTONE 2000 MAIN PROJECT** **CA ENF** **S109436408**
South **2021 MAIN STREET** **N/A**
1/8-1/4 **SANTA MONICA, CA 90405**
0.211 mi.
1115 ft. **Site 3 of 5 in cluster AJ**

Relative:
Lower

Actual:
49 ft.

ENF:

Region:	4
Facility Id:	634733
Agency Name:	Archstone Smith Operating Trust
Place Type:	Facility
Place Subtype:	Not reported
Facility Type:	Not reported
Agency Type:	Privately-Owned Business
# Of Agencies:	1
Place Latitude:	34.011944
Place Longitude:	118.490556
SIC Code 1:	Not reported
SIC Desc 1:	Not reported
SIC Code 2:	Not reported
SIC Desc 2:	Not reported
SIC Code 3:	Not reported
SIC Desc 3:	Not reported
NAICS Code 1:	Not reported
NAICS Desc 1:	Not reported
NAICS Code 2:	Not reported
NAICS Desc 2:	Not reported
NAICS Code 3:	Not reported
NAICS Desc 3:	Not reported
# Of Places:	1
Source Of Facility:	Reg Meas
Design Flow:	0.36
Threat To Water Quality:	Not reported
Complexity:	Not reported
Pretreatment:	X - Facility is not a POTW
Facility Waste Type:	Not reported
Facility Waste Type 2:	Not reported
Facility Waste Type 3:	Not reported
Facility Waste Type 4:	Not reported
Program:	NPDNONMUNIPRCS
Program Category1:	NPDESWW
Program Category2:	NPDESWW
# Of Programs:	1
WDID:	4B197500082
Reg Measure Id:	304943
Reg Measure Type:	Enrollee
Region:	4
Order #:	R4-2003-0111

ARCHSTONE 2000 MAIN PROJECT (Continued) **S109436408**

Npdes# CA#:	CAG994004
Major-Minor:	Minor
Npdes Type:	OTH
Reclamation:	N - No
Dredge Fill Fee:	Not reported
301H:	Not reported
Application Fee Amt Received:	4800
Status:	Historical
Status Date:	07/14/2008
Effective Date:	09/14/2005
Expiration/Review Date:	08/07/2008
Termination Date:	06/30/2008
WDR Review - Amend:	Not reported
WDR Review - Revise/Renew:	Not reported
WDR Review - Rescind:	Not reported
WDR Review - No Action Required:	Not reported
WDR Review - Pending:	Not reported
WDR Review - Planned:	Not reported
Status Enrollee:	Y
Individual/General:	I
Fee Code:	62 - Treatment system to meet priority pollutant limit Category 1
Direction/Voice:	Passive
Enforcement Id(EID):	359129
Region:	4
Order / Resolution Number:	R4-2008-0187-M
Enforcement Action Type:	Expedited Payment Letter
Effective Date:	12/19/2008
Adoption/Issuance Date:	Not reported
Achieve Date:	Not reported
Termination Date:	07/06/2010
ACL Issuance Date:	Not reported
EPL Issuance Date:	12/19/2008
Status:	Withdrawn
Title:	Expedited Payment Letter sent 12/19/08 for 10 late monitoring reports.
Description:	Expedited Payment Letter sent 12/19/08 for 10 late monitoring reports. MMP amt for 10 late monitoring reports: $435,000 to WDPF. Per 2009 Enforcement Policy Late Report w/o discharge are exempt from MMPs.
Program:	NPDNONMUNIPRCS
Latest Milestone Completion Date:	Not reported
# Of Programs1:	1
Total Assessment Amount:	$0.00
Initial Assessed Amount:	$0.00
Liability $ Amount:	$0.00
Project $ Amount:	$0.00
Liability $ Paid:	$0.00
Project $ Completed:	$0.00
Total $ Paid/Completed Amount:	$0.00
Region:	4
Facility Id:	634733
Agency Name:	Archstone Smith Operating Trust
Place Type:	Facility
Place Subtype:	Not reported
Facility Type:	Not reported
Agency Type:	Privately-Owned Business
# Of Agencies:	1

ARCHSTONE 2000 MAIN PROJECT (Continued) **S109436408**

Place Latitude:	34.011944
Place Longitude:	118.490556
SIC Code 1:	Not reported
SIC Desc 1:	Not reported
SIC Code 2:	Not reported
SIC Desc 2:	Not reported
SIC Code 3:	Not reported
SIC Desc 3:	Not reported
NAICS Code 1:	Not reported
NAICS Desc 1:	Not reported
NAICS Code 2:	Not reported
NAICS Desc 2:	Not reported
NAICS Code 3:	Not reported
NAICS Desc 3:	Not reported
# Of Places:	1
Source Of Facility:	Reg Meas
Design Flow:	0.36
Threat To Water Quality:	Not reported
Complexity:	Not reported
Pretreatment:	X - Facility is not a POTW
Facility Waste Type:	Not reported
Facility Waste Type 2:	Not reported
Facility Waste Type 3:	Not reported
Facility Waste Type 4:	Not reported
Program:	NPDNONMUNIPRCS
Program Category1:	NPDESWW
Program Category2:	NPDESWW
# Of Programs:	1
WDID:	4B197500082
Reg Measure Id:	304943
Reg Measure Type:	Enrollee
Region:	4
Order #:	R4-2003-0111
Npdes# CA#:	CAG994004
Major-Minor:	Minor
Npdes Type:	OTH
Reclamation:	N - No
Dredge Fill Fee:	Not reported
301H:	Not reported
Application Fee Amt Received:	4800
Status:	Historical
Status Date:	07/14/2008
Effective Date:	09/14/2005
Expiration/Review Date:	08/07/2008
Termination Date:	06/30/2008
WDR Review - Amend:	Not reported
WDR Review - Revise/Renew:	Not reported
WDR Review - Rescind:	Not reported
WDR Review - No Action Required:	Not reported
WDR Review - Pending:	Not reported
WDR Review - Planned:	Not reported
Status Enrollee:	Y
Individual/General:	I
Fee Code:	62 - Treatment system to meet priority pollutant limit Category 1
Direction/Voice:	Passive
Enforcement Id(EID):	341711
Region:	4

ARCHSTONE 2000 MAIN PROJECT (Continued) **S109436408**

Order / Resolution Number:	NOV
Enforcement Action Type:	Notice of Violation
Effective Date:	01/14/2008
Adoption/Issuance Date:	01/14/2008
Achieve Date:	Not reported
Termination Date:	01/14/2008
ACL Issuance Date:	Not reported
EPL Issuance Date:	Not reported
Status:	Historical
Title:	NOV sent 1/14/08 for 8 overdue DMRs (4Q05-3Q07).
Description:	NOV sent 1/14/08 for 8 overdue DMRs (4Q05-3Q07).
Program:	NPDNONMUNIPRCS
Latest Milestone Completion Date:	Not reported
# Of Programs1:	1
Total Assessment Amount:	$0.00
Initial Assessed Amount:	$0.00
Liability $ Amount:	$0.00
Project $ Amount:	$0.00
Liability $ Paid:	$0.00
Project $ Completed:	$0.00
Total $ Paid/Completed Amount:	$0.00

AL379 **COMMUNITY CORP OF SANTA MONICA** **CA HAZNET** **S112967488**
SSE **2211 4TH ST** **N/A**
1/8-1/4 **SANTA MONICA, CA 90405**
0.212 mi.
1119 ft. **Site 1 of 2 in cluster AL**

Relative:
Lower

Actual:
72 ft.

HAZNET:

envid:	S112967488
Year:	2008
GEPAID:	CAC002626132
Contact:	KEVIN RODIN
Telephone:	3103948487
Mailing Name:	Not reported
Mailing Address:	1423 2ND ST STE B
Mailing City,St,Zip:	SANTA MONICA, CA 904013453
Gen County:	Not reported
TSD EPA ID:	AZC950823111
TSD County:	Not reported
Waste Category:	Asbestos containing waste
Disposal Method:	Landfill Or Surface Impoundment That Will Be Closed As Landfill(To Include On-Site Treatment And/Or Stabilization)
Tons:	0.8
Cat Decode:	Asbestos containing waste
Method Decode:	Landfill Or Surface Impoundment That Will Be Closed As Landfill(To Include On-Site Treatment And/Or Stabilization)
Facility County:	Los Angeles

envid:	S112967488
Year:	2008
GEPAID:	CAC002626132
Contact:	KEVIN RODIN
Telephone:	3103948487
Mailing Name:	Not reported
Mailing Address:	1423 2ND ST STE B
Mailing City,St,Zip:	SANTA MONICA, CA 904013453
Gen County:	Not reported

COMMUNITY CORP OF SANTA MONICA (Continued) **S112967488**

TSD EPA ID: AZC950823111
TSD County: Not reported
Waste Category: Not reported
Disposal Method: Landfill Or Surface Impoundment That Will Be Closed As Landfill(To Include On-Site Treatment And/Or Stabilization)
Tons: 0.8428
Cat Decode: Not reported
Method Decode: Landfill Or Surface Impoundment That Will Be Closed As Landfill(To Include On-Site Treatment And/Or Stabilization)
Facility County: Los Angeles

AL380 **COMMUNITY CORP OF SANTA MONICA** **CA HAZNET** **S112976976**
SSE **2211 4TH ST** **N/A**
1/8-1/4 **SANTA MONICA, CA 90405**
0.212 mi.
1119 ft. **Site 2 of 2 in cluster AL**

Relative:
Lower

Actual:
72 ft.

HAZNET:
envid: S112976976
Year: 2009
GEPAID: CAC002640910
Contact: KEVIN RODIN
Telephone: 3103948487
Mailing Name: Not reported
Mailing Address: 1423 2ND ST STE B
Mailing City,St,Zip: SANTA MONICA, CA 904013453
Gen County: Not reported
TSD EPA ID: AZC950823111
TSD County: Not reported
Waste Category: Asbestos containing waste
Disposal Method: Landfill Or Surface Impoundment That Will Be Closed As Landfill(To Include On-Site Treatment And/Or Stabilization)
Tons: 2.4
Cat Decode: Asbestos containing waste
Method Decode: Landfill Or Surface Impoundment That Will Be Closed As Landfill(To Include On-Site Treatment And/Or Stabilization)
Facility County: Los Angeles

AM381 **OTO DEVELOPMENT, LLC** **CA HAZNET** **S118219261**
WNW **1558 5TH ST** **N/A**
1/8-1/4 **SANTA MONICA, CA 90401**
0.214 mi.
1130 ft. **Site 1 of 14 in cluster AM**

Relative:
Lower

Actual:
77 ft.

HAZNET:
envid: S118219261
Year: 2014
GEPAID: CAC002782094
Contact: ERIC MAHONEY
Telephone: 3107398732
Mailing Name: Not reported
Mailing Address: 1640 5TH ST STE 203
Mailing City,St,Zip: SANTA MONICA, CA 904013343
Gen County: Los Angeles
TSD EPA ID: CAT080013352
TSD County: Los Angeles

OTO DEVELOPMENT, LLC (Continued) **S118219261**

Waste Category:	Aqueous solution with total organic residues less than 10 percent
Disposal Method:	Other Recovery Of Reclamation For Reuse Including Acid Regeneration, Organics Recovery Ect
Tons:	1.26
Cat Decode:	Aqueous solution with total organic residues less than 10 percent
Method Decode:	Other Recovery Of Reclamation For Reuse Including Acid Regeneration, Organics Recovery Ect
Facility County:	Los Angeles

AM382 **EDR Hist Auto** **1015247456**
WNW **1558 5TH ST** **N/A**
1/8-1/4 **SANTA MONICA, CA 90401**
0.214 mi.
1130 ft. **Site 2 of 14 in cluster AM**

Relative:
Lower

Actual:
77 ft.

EDR Historical Auto Stations:

Name:	MIDAS MUFFLER & BRAKE SHOPS SANTA MONICA
Year:	1999
Address:	1558 5TH ST
Name:	MIDAS AUTO SYSTEMS EXPERTS
Year:	2001
Address:	1558 5TH ST
Name:	MIDAS MUFFLER SHOP
Year:	2003
Address:	1558 5TH ST
Name:	MIDAS AUTO SERVICE EXPERTS
Year:	2007
Address:	1558 5TH ST
Name:	MIDAS AUTO SERVICE EXPERTS
Year:	2009
Address:	1558 5TH ST
Name:	MIDAS AUTO SVC EXPERTS
Year:	2010
Address:	1558 5TH ST
Name:	MIDAS AUTO SERVICE EXPERTS
Year:	2011
Address:	1558 5TH ST

AM383 **MIDAS** **FINDS** **1016435901**
WNW **1558 5TH ST** **ECHO** **N/A**
1/8-1/4 **SANTA MONICA, CA 90401**
0.214 mi.
1130 ft. **Site 3 of 14 in cluster AM**

Relative:
Lower

Actual:
77 ft.

FINDS:

Registry ID: 110055888393

Environmental Interest/Information System
STATE MASTER

MIDAS (Continued) **1016435901**

ECHO:
Envid: 1016435901
Registry ID: 110055888393
DFR URL: http://echo.epa.gov/detailed_facility_report?fid=110055888393

AM384 **MIDAS MUFFLER & BRAKE SHOP** **CA HAZNET** **S113044777**
WNW **1558 5TH ST** **N/A**
1/8-1/4 **SANTA MONICA, CA 90401**
0.214 mi.
1130 ft. **Site 4 of 14 in cluster AM**

Relative:
Lower

Actual:
77 ft.

HAZNET:
envid: S113044777
Year: 2010
GEPAID: CAL000059323
Contact: BRIDGET/MANAGER
Telephone: 3103959943
Mailing Name: Not reported
Mailing Address: 1558 5TH ST
Mailing City,St,Zip: SANTA MONICA, CA 904012404
Gen County: Not reported
TSD EPA ID: CAT000613935
TSD County: Not reported
Waste Category: Aqueous solution with total organic residues less than 10 percent
Disposal Method: Storage, Bulking, And/Or Transfer Off Site--No Treatment/Reovery (H010-H129) Or (H131-H135)
Tons: 0.084
Cat Decode: Aqueous solution with total organic residues less than 10 percent
Method Decode: Storage, Bulking, And/Or Transfer Off Site--No Treatment/Reovery (H010-H129) Or (H131-H135)
Facility County: Los Angeles

envid: S113044777
Year: 2010
GEPAID: CAL000059323
Contact: BRIDGET/MANAGER
Telephone: 3103959943
Mailing Name: Not reported
Mailing Address: 1558 5TH ST
Mailing City,St,Zip: SANTA MONICA, CA 904012404
Gen County: Not reported
TSD EPA ID: CAT000613935
TSD County: Not reported
Waste Category: Aqueous solution with total organic residues less than 10 percent
Disposal Method: Storage, Bulking, And/Or Transfer Off Site--No Treatment/Reovery (H010-H129) Or (H131-H135)
Tons: 0.084
Cat Decode: Aqueous solution with total organic residues less than 10 percent
Method Decode: Storage, Bulking, And/Or Transfer Off Site--No Treatment/Reovery (H010-H129) Or (H131-H135)
Facility County: Los Angeles

envid: S113044777
Year: 2004
GEPAID: CAL000059323
Contact: BRIDGET/MANAGER
Telephone: 3103959943

MIDAS MUFFLER & BRAKE SHOP (Continued) **S113044777**

Mailing Name:	Not reported
Mailing Address:	1558 5TH ST
Mailing City,St,Zip:	SANTA MONICA, CA 904012404
Gen County:	Not reported
TSD EPA ID:	CAT000613935
TSD County:	Not reported
Waste Category:	Aqueous solution with total organic residues less than 10 percent
Disposal Method:	Transfer Station
Tons:	0.08
Cat Decode:	Aqueous solution with total organic residues less than 10 percent
Method Decode:	Transfer Station
Facility County:	Los Angeles

envid:	S113044777
Year:	2004
GEPAID:	CAL000059323
Contact:	BRIDGET/MANAGER
Telephone:	3103959943
Mailing Name:	Not reported
Mailing Address:	1558 5TH ST
Mailing City,St,Zip:	SANTA MONICA, CA 904012404
Gen County:	Not reported
TSD EPA ID:	CAT000613935
TSD County:	Not reported
Waste Category:	Aqueous solution with total organic residues less than 10 percent
Disposal Method:	Transfer Station
Tons:	0.08
Cat Decode:	Aqueous solution with total organic residues less than 10 percent
Method Decode:	Transfer Station
Facility County:	Los Angeles

envid:	S113044777
Year:	2000
GEPAID:	CAL000059323
Contact:	BRIDGET/MANAGER
Telephone:	3103959943
Mailing Name:	Not reported
Mailing Address:	1558 5TH ST
Mailing City,St,Zip:	SANTA MONICA, CA 904012404
Gen County:	Not reported
TSD EPA ID:	CAT000613935
TSD County:	Not reported
Waste Category:	Aqueous solution with total organic residues less than 10 percent
Disposal Method:	Transfer Station
Tons:	0.06
Cat Decode:	Aqueous solution with total organic residues less than 10 percent
Method Decode:	Transfer Station
Facility County:	Los Angeles

Click this hyperlink while viewing on your computer to access
3 additional CA_HAZNET: record(s) in the EDR Site Report.

AM385 **MIDAS MUFFLER** **CA HAZNET** **S113128986**
WNW **1558 5TH ST** **N/A**
1/8-1/4 **SANTA MONICA, CA 90401**
0.214 mi.
1130 ft. **Site 5 of 14 in cluster AM**

Relative:
Lower

Actual:
77 ft.

HAZNET:

envid:	S113128986
Year:	2014
GEPAID:	CAL000276119
Contact:	BRETT BERGMAN
Telephone:	8189085388
Mailing Name:	Not reported
Mailing Address:	15500 ERWIN ST STE 1029
Mailing City,St,Zip:	VAN NUYS, CA 914110000
Gen County:	Los Angeles
TSD EPA ID:	CAD097030993
TSD County:	Los Angeles
Waste Category:	Other organic solids
Disposal Method:	Storage, Bulking, And/Or Transfer Off Site--No Treatment/Reovery (H010-H129) Or (H131-H135)
Tons:	0.375
Cat Decode:	Other organic solids
Method Decode:	Storage, Bulking, And/Or Transfer Off Site--No Treatment/Reovery (H010-H129) Or (H131-H135)
Facility County:	Los Angeles

envid:	S113128986
Year:	2013
GEPAID:	CAL000276119
Contact:	Brett Bergman
Telephone:	8189085388
Mailing Name:	Not reported
Mailing Address:	15500 ERWIN ST STE 1029
Mailing City,St,Zip:	VAN NUYS, CA 914110000
Gen County:	Los Angeles
TSD EPA ID:	CAT080013352
TSD County:	Los Angeles
Waste Category:	Not reported
Disposal Method:	Other Recovery Of Reclamation For Reuse Including Acid Regeneration, Organics Recovery Ect
Tons:	2.451
Cat Decode:	Not reported
Method Decode:	Other Recovery Of Reclamation For Reuse Including Acid Regeneration, Organics Recovery Ect
Facility County:	Not reported

envid:	S113128986
Year:	2012
GEPAID:	CAL000276119
Contact:	Brett Bergman
Telephone:	8189085388
Mailing Name:	Not reported
Mailing Address:	15500 ERWIN ST STE 1029
Mailing City,St,Zip:	VAN NUYS, CA 914110000
Gen County:	Los Angeles
TSD EPA ID:	CAT080013352
TSD County:	Los Angeles
Waste Category:	Not reported

MIDAS MUFFLER (Continued) **S113128986**

Disposal Method:	Other Recovery Of Reclamation For Reuse Including Acid Regeneration, Organics Recovery Ect
Tons:	9.386
Cat Decode:	Not reported
Method Decode:	Other Recovery Of Reclamation For Reuse Including Acid Regeneration, Organics Recovery Ect
Facility County:	Los Angeles

envid:	S113128986
Year:	2011
GEPAID:	CAL000276119
Contact:	BRETT BERGMAN C.F.O. X223
Telephone:	8189085388
Mailing Name:	Not reported
Mailing Address:	15500 ERWIN ST STE 1029
Mailing City,St,Zip:	VAN NUYS, CA 914110000
Gen County:	Not reported
TSD EPA ID:	CAT080013352
TSD County:	Not reported
Waste Category:	Waste oil and mixed oil
Disposal Method:	Other Recovery Of Reclamation For Reuse Including Acid Regeneration, Organics Recovery Ect
Tons:	4.37
Cat Decode:	Waste oil and mixed oil
Method Decode:	Other Recovery Of Reclamation For Reuse Including Acid Regeneration, Organics Recovery Ect
Facility County:	Los Angeles

envid:	S113128986
Year:	2010
GEPAID:	CAL000276119
Contact:	Brett Bergman
Telephone:	8189085388
Mailing Name:	Not reported
Mailing Address:	15500 ERWIN ST STE 1029
Mailing City,St,Zip:	VAN NUYS, CA 914110000
Gen County:	Not reported
TSD EPA ID:	CAT080013352
TSD County:	Not reported
Waste Category:	Unspecified aqueous solution
Disposal Method:	Other Recovery Of Reclamation For Reuse Including Acid Regeneration, Organics Recovery Ect
Tons:	0.399
Cat Decode:	Unspecified aqueous solution
Method Decode:	Other Recovery Of Reclamation For Reuse Including Acid Regeneration, Organics Recovery Ect
Facility County:	Los Angeles

Click this hyperlink while viewing on your computer to access
19 additional CA_HAZNET: record(s) in the EDR Site Report.

AG386 **LA VIE PARISIENNE INC** **CA HAZNET** **S113140092**
SSW **1918 MAIN ST STE 270** **N/A**
1/8-1/4 **SANTA MONICA, CA 90405**
0.215 mi.
1134 ft. **Site 20 of 27 in cluster AG**

Relative:
Lower

Actual:
52 ft.

HAZNET:

envid:	S113140092
Year:	2007
GEPAID:	CAL000301001
Contact:	RAFAEL ANAYA-MGR
Telephone:	3103928428
Mailing Name:	Not reported
Mailing Address:	1918 MAIN ST STE 270
Mailing City,St,Zip:	SANTA MONICA, CA 904050000
Gen County:	Not reported
TSD EPA ID:	TXD077603371
TSD County:	Not reported
Waste Category:	Unspecified organic liquid mixture
Disposal Method:	Fuel Blending Prior To Energy Recovery At Another Site
Tons:	0.05
Cat Decode:	Unspecified organic liquid mixture
Method Decode:	Fuel Blending Prior To Energy Recovery At Another Site
Facility County:	Los Angeles

AG387 **MILLER PUBLISHING LLC** **CA HAZNET** **S112970600**
SSW **1918 MAIN ST** **N/A**
1/8-1/4 **SANTA MONICA, CA 90405**
0.215 mi.
1134 ft. **Site 21 of 27 in cluster AG**

Relative:
Lower

Actual:
52 ft.

HAZNET:

envid:	S112970600
Year:	2008
GEPAID:	CAC002630957
Contact:	MARK RUIZ
Telephone:	3108935334
Mailing Name:	Not reported
Mailing Address:	1918 MAIN ST 3RD FL
Mailing City,St,Zip:	SANTA MONICA, CA 90405
Gen County:	Not reported
TSD EPA ID:	CAT080013352
TSD County:	Not reported
Waste Category:	Oil/water separation sludge
Disposal Method:	Other Recovery Of Reclamation For Reuse Including Acid Regeneration, Organics Recovery Ect
Tons:	0.834
Cat Decode:	Oil/water separation sludge
Method Decode:	Other Recovery Of Reclamation For Reuse Including Acid Regeneration, Organics Recovery Ect
Facility County:	Los Angeles

AM388 **ROYALTY AUTO BODY** **CA EMI** **S100943848**
WNW **1550 5TH ST** **N/A**
1/8-1/4 **SANTA MONICA, CA 90401**
0.215 mi.
1136 ft. **Site 6 of 14 in cluster AM**

Relative:
Lower

Actual:
77 ft.

EMI:

Year:	1987
County Code:	19
Air Basin:	SC
Facility ID:	21508
Air District Name:	SC
SIC Code:	7538
Air District Name:	SOUTH COAST AQMD
Community Health Air Pollution Info System:	Not reported
Consolidated Emission Reporting Rule:	Not reported
Total Organic Hydrocarbon Gases Tons/Yr:	1
Reactive Organic Gases Tons/Yr:	1
Carbon Monoxide Emissions Tons/Yr:	0
NOX - Oxides of Nitrogen Tons/Yr:	0
SOX - Oxides of Sulphur Tons/Yr:	0
Particulate Matter Tons/Yr:	0
Part. Matter 10 Micrometers and Smllr Tons/Yr:	0

Year:	1990
County Code:	19
Air Basin:	SC
Facility ID:	21508
Air District Name:	SC
SIC Code:	7538
Air District Name:	SOUTH COAST AQMD
Community Health Air Pollution Info System:	Not reported
Consolidated Emission Reporting Rule:	Not reported
Total Organic Hydrocarbon Gases Tons/Yr:	3
Reactive Organic Gases Tons/Yr:	3
Carbon Monoxide Emissions Tons/Yr:	0
NOX - Oxides of Nitrogen Tons/Yr:	0
SOX - Oxides of Sulphur Tons/Yr:	0
Particulate Matter Tons/Yr:	0
Part. Matter 10 Micrometers and Smllr Tons/Yr:	0

Year:	1995
County Code:	19
Air Basin:	SC
Facility ID:	21508
Air District Name:	SC
SIC Code:	7538
Air District Name:	SOUTH COAST AQMD
Community Health Air Pollution Info System:	Not reported
Consolidated Emission Reporting Rule:	Not reported
Total Organic Hydrocarbon Gases Tons/Yr:	2
Reactive Organic Gases Tons/Yr:	2
Carbon Monoxide Emissions Tons/Yr:	0
NOX - Oxides of Nitrogen Tons/Yr:	0
SOX - Oxides of Sulphur Tons/Yr:	0
Particulate Matter Tons/Yr:	0
Part. Matter 10 Micrometers and Smllr Tons/Yr:	0

AM389 **ROYALTY AUTO BODY CORPORATION** **FINDS** **1016428130**
WNW **1550 5TH ST** **ECHO** **N/A**
1/8-1/4 **SANTA MONICA, CA 90401**
0.215 mi.
1136 ft. **Site 7 of 14 in cluster AM**

Relative:
Lower

Actual:
77 ft.

FINDS:

Registry ID: 110055782773

Environmental Interest/Information System
STATE MASTER

ECHO:

Envid:	1016428130
Registry ID:	110055782773
DFR URL:	http://echo.epa.gov/detailed_facility_report?fid=110055782773

AM390 **ROYALTY AUTO BODY INC** **CA HAZNET** **S113037043**
WNW **1550 5TH STREET** **N/A**
1/8-1/4 **SANTA MONICA, CA 90401**
0.215 mi.
1136 ft. **Site 8 of 14 in cluster AM**

Relative:
Lower

Actual:
77 ft.

HAZNET:

envid:	S113037043
Year:	2013
GEPAID:	CAL000038704
Contact:	FULTON HAIGHT - PRESIDENT
Telephone:	3104515773
Mailing Name:	Not reported
Mailing Address:	1550 5TH ST
Mailing City,St,Zip:	SANTA MONICA, CA 904012404
Gen County:	Los Angeles
TSD EPA ID:	CAD008252405
TSD County:	Los Angeles
Waste Category:	Not reported
Disposal Method:	Fuel Blending Prior To Energy Recovery At Another Site
Tons:	0.0988
Cat Decode:	Not reported
Method Decode:	Fuel Blending Prior To Energy Recovery At Another Site
Facility County:	Not reported

envid:	S113037043
Year:	2013
GEPAID:	CAL000038704
Contact:	FULTON HAIGHT - PRESIDENT
Telephone:	3104515773
Mailing Name:	Not reported
Mailing Address:	1550 5TH ST
Mailing City,St,Zip:	SANTA MONICA, CA 904012404
Gen County:	Los Angeles
TSD EPA ID:	CAD008252405
TSD County:	Los Angeles
Waste Category:	Not reported
Disposal Method:	Fuel Blending Prior To Energy Recovery At Another Site
Tons:	0.2085
Cat Decode:	Not reported

ROYALTY AUTO BODY INC (Continued) **S113037043**

Method Decode:	Fuel Blending Prior To Energy Recovery At Another Site
Facility County:	Not reported
envid:	S113037043
Year:	2013
GEPAID:	CAL000038704
Contact:	FULTON HAIGHT - PRESIDENT
Telephone:	3104515773
Mailing Name:	Not reported
Mailing Address:	1550 5TH ST
Mailing City,St,Zip:	SANTA MONICA, CA 904012404
Gen County:	Los Angeles
TSD EPA ID:	CAD008252405
TSD County:	Los Angeles
Waste Category:	Not reported
Disposal Method:	Storage, Bulking, And/Or Transfer Off Site--No Treatment/Reovery (H010-H129) Or (H131-H135)
Tons:	0.15
Cat Decode:	Not reported
Method Decode:	Storage, Bulking, And/Or Transfer Off Site--No Treatment/Reovery (H010-H129) Or (H131-H135)
Facility County:	Not reported
envid:	S113037043
Year:	2012
GEPAID:	CAL000038704
Contact:	FULTON HAIGHT - PRESIDENT
Telephone:	3104515773
Mailing Name:	Not reported
Mailing Address:	1550 5TH ST
Mailing City,St,Zip:	SANTA MONICA, CA 904012404
Gen County:	Los Angeles
TSD EPA ID:	CAD008252405
TSD County:	Los Angeles
Waste Category:	Not reported
Disposal Method:	Fuel Blending Prior To Energy Recovery At Another Site
Tons:	0.2502
Cat Decode:	Not reported
Method Decode:	Fuel Blending Prior To Energy Recovery At Another Site
Facility County:	Los Angeles
envid:	S113037043
Year:	2012
GEPAID:	CAL000038704
Contact:	FULTON HAIGHT - PRESIDENT
Telephone:	3104515773
Mailing Name:	Not reported
Mailing Address:	1550 5TH ST
Mailing City,St,Zip:	SANTA MONICA, CA 904012404
Gen County:	Los Angeles
TSD EPA ID:	CAD008252405
TSD County:	Los Angeles
Waste Category:	Not reported
Disposal Method:	Storage, Bulking, And/Or Transfer Off Site--No Treatment/Reovery (H010-H129) Or (H131-H135)
Tons:	0.1
Cat Decode:	Not reported

ROYALTY AUTO BODY INC (Continued) **S113037043**

Method Decode: Storage, Bulking, And/Or Transfer Off Site--No Treatment/Reovery (H010-H129) Or (H131-H135)
Facility County: Los Angeles

Click this hyperlink while viewing on your computer to access
20 additional CA_HAZNET: record(s) in the EDR Site Report.

AM391 **EDR Hist Auto** **1015246604**
WNW **1550 5TH ST** **N/A**
1/8-1/4 **SANTA MONICA, CA 90401**
0.215 mi.
1136 ft. **Site 9 of 14 in cluster AM**

Relative:
Lower

Actual:
77 ft.

EDR Historical Auto Stations:

Name: ROYALTY AUTOBODY & DETAIL
Year: 1999
Address: 1550 5TH ST

Name: ROYALTY AUTO BODY INC
Year: 2005
Address: 1550 5TH ST

Name: ROYALTY AUTO BODY INC
Year: 2006
Address: 1550 5TH ST

Name: ROYALTY AUTO BODY INC
Year: 2008
Address: 1550 5TH ST

Name: ROYALTY AUTOBODY & DETAIL
Year: 2010
Address: 1550 5TH ST

AN392 **CORREIA ART GLASS INC** **CA HAZNET** **S113171460**
NNW **711 COLORADO AVE** **N/A**
1/8-1/4 **SANTA MONICA, CA 90401**
0.215 mi.
1137 ft. **Site 1 of 9 in cluster AN**

Relative:
Lower

Actual:
93 ft.

HAZNET:

envid: S113171460
Year: 2005
GEPAID: CAP000163618
Contact: ALGERINE CORREIA
Telephone: 3103947300
Mailing Name: Not reported
Mailing Address: 711 COLORADO AVE
Mailing City,St,Zip: SANTA MONICA, CA 904010000
Gen County: Not reported
TSD EPA ID: WAD991281767
TSD County: Not reported
Waste Category: Off-specification, aged or surplus inorganics
Disposal Method: Treatment, Incineration
Tons: 0.21
Cat Decode: Off-specification, aged or surplus inorganics

CORREIA ART GLASS INC (Continued) **S113171460**

Method Decode:	Treatment, Incineration
Facility County:	Los Angeles
envid:	S113171460
Year:	2005
GEPAID:	CAP000163618
Contact:	ALGERINE CORREIA
Telephone:	3103947300
Mailing Name:	Not reported
Mailing Address:	711 COLORADO AVE
Mailing City,St,Zip:	SANTA MONICA, CA 904010000
Gen County:	Not reported
TSD EPA ID:	WAD991281767
TSD County:	Not reported
Waste Category:	Off-specification, aged or surplus inorganics
Disposal Method:	Disposal, Land Fill
Tons:	0.43
Cat Decode:	Off-specification, aged or surplus inorganics
Method Decode:	Disposal, Land Fill
Facility County:	Los Angeles

AD393 **KEYSTONE BODY SHOP INC** **CA EMI** **S106833829**
NW **631 COLORADO AV** **N/A**
1/8-1/4 **SANTA MONICA, CA 90401**
0.216 mi.
1138 ft. **Site 11 of 13 in cluster AD**

Relative:
Lower

Actual:
89 ft.

EMI:

Year:	1987
County Code:	19
Air Basin:	SC
Facility ID:	23895
Air District Name:	SC
SIC Code:	7538
Air District Name:	SOUTH COAST AQMD
Community Health Air Pollution Info System:	Not reported
Consolidated Emission Reporting Rule:	Not reported
Total Organic Hydrocarbon Gases Tons/Yr:	0
Reactive Organic Gases Tons/Yr:	0
Carbon Monoxide Emissions Tons/Yr:	0
NOX - Oxides of Nitrogen Tons/Yr:	0
SOX - Oxides of Sulphur Tons/Yr:	0
Particulate Matter Tons/Yr:	0
Part. Matter 10 Micrometers and Smllr Tons/Yr:	0

Year:	1990
County Code:	19
Air Basin:	SC
Facility ID:	23895
Air District Name:	SC
SIC Code:	7538
Air District Name:	SOUTH COAST AQMD
Community Health Air Pollution Info System:	Not reported
Consolidated Emission Reporting Rule:	Not reported
Total Organic Hydrocarbon Gases Tons/Yr:	0
Reactive Organic Gases Tons/Yr:	0
Carbon Monoxide Emissions Tons/Yr:	0
NOX - Oxides of Nitrogen Tons/Yr:	0

KEYSTONE BODY SHOP INC (Continued) **S106833829**

SOX - Oxides of Sulphur Tons/Yr: 0
Particulate Matter Tons/Yr: 0
Part. Matter 10 Micrometers and Smllr Tons/Yr: 0

AD394 **KEYSTONE BODY SHOP INC** **RCRA-SQG** **1000389762**
NW **631 CLORADO AVE** **FINDS** **CAD981639123**
1/8-1/4 **SANTA MONICA, CA 90401** **CA HAZNET**
0.216 mi. **ECHO**
1138 ft. **Site 12 of 13 in cluster AD**

Relative:
Lower

Actual:
89 ft.

RCRA-SQG:
Date form received by agency: 02/11/1987
Facility name: KEYSTONE BODY SHOP INC
Facility address: 631 CLORADO AVE
SANTA MONICA, CA 90401
EPA ID: CAD981639123
Mailing address: 631 COLORADO AVE
SANTA MONICA, CA 90401
Contact: ENVIRONMENTAL MANAGER
Contact address: 631 CLORADO AVE
SANTA MONICA, CA 90401
Contact country: US
Contact telephone: (213) 394-0765
Contact email: Not reported
EPA Region: 09
Classification: Small Small Quantity Generator
Description: Handler: generates more than 100 and less than 1000 kg of hazardous waste during any calendar month and accumulates less than 6000 kg of hazardous waste at any time; or generates 100 kg or less of hazardous waste during any calendar month, and accumulates more than 1000 kg of hazardous waste at any time

Owner/Operator Summary:
Owner/operator name: GEORGE NOJIMA
Owner/operator address: NOT REQUIRED
NOT REQUIRED, ME 99999
Owner/operator country: Not reported
Owner/operator telephone: (415) 555-1212
Legal status: Private
Owner/Operator Type: Owner
Owner/Op start date: Not reported
Owner/Op end date: Not reported

Owner/operator name: NOT REQUIRED
Owner/operator address: NOT REQUIRED
NOT REQUIRED, ME 99999
Owner/operator country: Not reported
Owner/operator telephone: (415) 555-1212
Legal status: Private
Owner/Operator Type: Operator
Owner/Op start date: Not reported
Owner/Op end date: Not reported

Handler Activities Summary:
U.S. importer of hazardous waste: No
Mixed waste (haz. and radioactive): No
Recycler of hazardous waste: No

KEYSTONE BODY SHOP INC (Continued) **1000389762**

Transporter of hazardous waste: No
Treater, storer or disposer of HW: No
Underground injection activity: No
On-site burner exemption: No
Furnace exemption: No
Used oil fuel burner: No
Used oil processor: No
User oil refiner: No
Used oil fuel marketer to burner: No
Used oil Specification marketer: No
Used oil transfer facility: No
Used oil transporter: No

Violation Status: No violations found

FINDS:

Registry ID: 110002734685

Environmental Interest/Information System
RCRAInfo is a national information system that supports the Resource Conservation and Recovery Act (RCRA) program through the tracking of events and activities related to facilities that generate, transport, and treat, store, or dispose of hazardous waste. RCRAInfo allows RCRA program staff to track the notification, permit, compliance, and corrective action activities required under RCRA.

HAZNET:

envid: 1000389762
Year: 1997
GEPAID: CAD981639123
Contact: GEORGE NOJIIRNA
Telephone: 2133940765
Mailing Name: Not reported
Mailing Address: 631 COLORADO AVE
Mailing City,St,Zip: SANTA MONICA, CA 904012507
Gen County: Not reported
TSD EPA ID: CAD008302903
TSD County: Not reported
Waste Category: Oxygenated solvents (acetone, butanol, ethyl acetate, etc.)
Disposal Method: Recycler
Tons: 1.0425
Cat Decode: Oxygenated solvents (acetone, butanol, ethyl acetate, etc.)
Method Decode: Recycler
Facility County: Los Angeles

envid: 1000389762
Year: 1995
GEPAID: CAD981639123
Contact: GEORGE NOJIIRNA
Telephone: 2133940765
Mailing Name: Not reported
Mailing Address: 631 COLORADO AVE
Mailing City,St,Zip: SANTA MONICA, CA 904012507
Gen County: Not reported
TSD EPA ID: CAD008302903

KEYSTONE BODY SHOP INC (Continued) **1000389762**

TSD County: Not reported
Waste Category: Oxygenated solvents (acetone, butanol, ethyl acetate, etc.)
Disposal Method: Recycler
Tons: .9174
Cat Decode: Oxygenated solvents (acetone, butanol, ethyl acetate, etc.)
Method Decode: Recycler
Facility County: Los Angeles

envid: 1000389762
Year: 1994
GEPAID: CAD981639123
Contact: GEORGE NOJIIRNA
Telephone: 2133940765
Mailing Name: Not reported
Mailing Address: 631 COLORADO AVE
Mailing City,St,Zip: SANTA MONICA, CA 904012507
Gen County: Not reported
TSD EPA ID: CAD008302903
TSD County: Not reported
Waste Category: Oxygenated solvents (acetone, butanol, ethyl acetate, etc.)
Disposal Method: Recycler
Tons: .9174
Cat Decode: Oxygenated solvents (acetone, butanol, ethyl acetate, etc.)
Method Decode: Recycler
Facility County: Los Angeles

ECHO:
Envid: 1000389762
Registry ID: 110002734685
DFR URL: http://echo.epa.gov/detailed_facility_report?fid=110002734685

AD395 **EDR Hist Auto** **1015584245**
NW **631 COLORADO AVE** **N/A**
1/8-1/4 **SANTA MONICA, CA 90401**
0.216 mi.
1138 ft. **Site 13 of 13 in cluster AD**

Relative:
Lower

Actual:
89 ft.

EDR Historical Auto Stations:

Name: BAIRS KEYSTONE BODY SHOP
Year: 1999
Address: 631 COLORADO AVE

Name: KEYSTONE BODY SHOP INC
Year: 2001
Address: 631 COLORADO AVE

Name: BAIRS KEYSTONE BODY SHOP
Year: 2002
Address: 631 COLORADO AVE

Name: BAIRS KEYSTONE BODY SHOP
Year: 2011
Address: 631 COLORADO AVE

Name: BAIRS KEYSTONE BODY SHOP
Year: 2012
Address: 631 COLORADO AVE

AO396 **JOHNSON E G** **EDR Hist Auto** **1009021877**
WNW **1554 4TH ST** **N/A**
1/8-1/4 **SANTA MONICA, CA**
0.216 mi.
1140 ft. **Site 1 of 30 in cluster AO**

Relative:
Lower

Actual:
69 ft.

EDR Historical Auto Stations:

Name:	UNION OIL CO
Year:	1928
Type:	GASOLINE AND OIL SERVICE STATIONS
Name:	JOHNSON E G
Year:	1933
Type:	AUTOMOBILE REPAIRING
Name:	SIGRIST G D
Year:	1948
Type:	GASOLINE AND OIL SERVICE STATIONS
Name:	SIGRIST G D
Year:	1948
Type:	GASOLINE AND OIL SERVICE STATIONS
Name:	HORTON S LARRY ASSOCIATED SERVICE
Year:	1954
Type:	GASOLINE STATIONS

AO397 **HORTON S LARRY ASSOCIATED SERVICE** **EDR Hist Auto** **1009022049**
WNW **1554 4TH AT CQLORADO,** **N/A**
1/8-1/4 **SANTA MONICA, CA**
0.216 mi.
1140 ft. **Site 2 of 30 in cluster AO**

Relative:
Lower

Actual:
69 ft.

EDR Historical Auto Stations:

Name:	HORTON S LARRY ASSOCIATED SERVICE
Year:	1954
Type:	GASOLINE STATIONS

AO398 **SIGRIST 0 D** **EDR Hist Auto** **1009016387**
WNW **1554 4TH ST E** **N/A**
1/8-1/4 **SANTA MONICA, CA**
0.216 mi.
1140 ft. **Site 3 of 30 in cluster AO**

Relative:
Lower

Actual:
69 ft.

EDR Historical Auto Stations:

Name:	JOHNSON E G
Year:	1933
Type:	AUTOMOBILE REPAIRING
Name:	SIGRIST 0 D
Year:	1936
Type:	GAS AND OIL SERVICE STATIONS

AO399 **SIGRIST 0 D** **EDR Hist Auto** **1009051015**
WNW **1554 4TH** **N/A**
1/8-1/4 **SANTA MONICA, CA**
0.216 mi.
1140 ft. **Site 4 of 30 in cluster AO**

Relative:
Lower

Actual:
69 ft.

EDR Historical Auto Stations:

Name:	SIGRIST 0 D
Year:	1936
Type:	GAS AND OIL SERVICE STATIONS
Name:	SIGRIST G D
Year:	1940
Type:	GASOLINE AND OIL SERVICE STATIONS

AE400 **EARL SCHEIB OF CAL INC** **CA EMI** **S100861029**
NNW **1600 LINCOLN BL** **N/A**
1/8-1/4 **SANTA MONICA, CA 90404**
0.216 mi.
1140 ft. **Site 28 of 31 in cluster AE**

Relative:
Lower

Actual:
92 ft.

EMI:

Year:	1987
County Code:	19
Air Basin:	SC
Facility ID:	20070
Air District Name:	SC
SIC Code:	7538
Air District Name:	SOUTH COAST AQMD
Community Health Air Pollution Info System:	Not reported
Consolidated Emission Reporting Rule:	Not reported
Total Organic Hydrocarbon Gases Tons/Yr:	5
Reactive Organic Gases Tons/Yr:	4
Carbon Monoxide Emissions Tons/Yr:	0
NOX - Oxides of Nitrogen Tons/Yr:	0
SOX - Oxides of Sulphur Tons/Yr:	0
Particulate Matter Tons/Yr:	0
Part. Matter 10 Micrometers and Smllr Tons/Yr:	0
Year:	1990
County Code:	19
Air Basin:	SC
Facility ID:	20070
Air District Name:	SC
SIC Code:	7538
Air District Name:	SOUTH COAST AQMD
Community Health Air Pollution Info System:	Not reported
Consolidated Emission Reporting Rule:	Not reported
Total Organic Hydrocarbon Gases Tons/Yr:	4
Reactive Organic Gases Tons/Yr:	3
Carbon Monoxide Emissions Tons/Yr:	0
NOX - Oxides of Nitrogen Tons/Yr:	0
SOX - Oxides of Sulphur Tons/Yr:	0
Particulate Matter Tons/Yr:	0
Part. Matter 10 Micrometers and Smllr Tons/Yr:	0
Year:	1993
County Code:	19
Air Basin:	SC
Facility ID:	20070

EARL SCHEIB OF CAL INC (Continued) **S100861029**

Air District Name:	SC
SIC Code:	7538
Air District Name:	SOUTH COAST AQMD
Community Health Air Pollution Info System:	Not reported
Consolidated Emission Reporting Rule:	Not reported
Total Organic Hydrocarbon Gases Tons/Yr:	3
Reactive Organic Gases Tons/Yr:	3
Carbon Monoxide Emissions Tons/Yr:	0
NOX - Oxides of Nitrogen Tons/Yr:	0
SOX - Oxides of Sulphur Tons/Yr:	0
Particulate Matter Tons/Yr:	0
Part. Matter 10 Micrometers and Smllr Tons/Yr:	0

Year:	1995
County Code:	19
Air Basin:	SC
Facility ID:	20070
Air District Name:	SC
SIC Code:	7538
Air District Name:	SOUTH COAST AQMD
Community Health Air Pollution Info System:	Not reported
Consolidated Emission Reporting Rule:	Not reported
Total Organic Hydrocarbon Gases Tons/Yr:	3
Reactive Organic Gases Tons/Yr:	3
Carbon Monoxide Emissions Tons/Yr:	0
NOX - Oxides of Nitrogen Tons/Yr:	0
SOX - Oxides of Sulphur Tons/Yr:	0
Particulate Matter Tons/Yr:	0
Part. Matter 10 Micrometers and Smllr Tons/Yr:	0

Year:	1996
County Code:	19
Air Basin:	SC
Facility ID:	20070
Air District Name:	SC
SIC Code:	7538
Air District Name:	SOUTH COAST AQMD
Community Health Air Pollution Info System:	Not reported
Consolidated Emission Reporting Rule:	Not reported
Total Organic Hydrocarbon Gases Tons/Yr:	3
Reactive Organic Gases Tons/Yr:	3
Carbon Monoxide Emissions Tons/Yr:	0
NOX - Oxides of Nitrogen Tons/Yr:	0
SOX - Oxides of Sulphur Tons/Yr:	0
Particulate Matter Tons/Yr:	0
Part. Matter 10 Micrometers and Smllr Tons/Yr:	0

Year:	1997
County Code:	19
Air Basin:	SC
Facility ID:	20070
Air District Name:	SC
SIC Code:	7532
Air District Name:	SOUTH COAST AQMD
Community Health Air Pollution Info System:	Not reported
Consolidated Emission Reporting Rule:	Not reported
Total Organic Hydrocarbon Gases Tons/Yr:	2

EARL SCHEIB OF CAL INC (Continued) **S100861029**

Reactive Organic Gases Tons/Yr:	2
Carbon Monoxide Emissions Tons/Yr:	0
NOX - Oxides of Nitrogen Tons/Yr:	0
SOX - Oxides of Sulphur Tons/Yr:	0
Particulate Matter Tons/Yr:	0
Part. Matter 10 Micrometers and Smllr Tons/Yr:	0

Year:	1998
County Code:	19
Air Basin:	SC
Facility ID:	20070
Air District Name:	SC
SIC Code:	7532
Air District Name:	SOUTH COAST AQMD
Community Health Air Pollution Info System:	Not reported
Consolidated Emission Reporting Rule:	Not reported
Total Organic Hydrocarbon Gases Tons/Yr:	2
Reactive Organic Gases Tons/Yr:	2
Carbon Monoxide Emissions Tons/Yr:	0
NOX - Oxides of Nitrogen Tons/Yr:	0
SOX - Oxides of Sulphur Tons/Yr:	0
Particulate Matter Tons/Yr:	0
Part. Matter 10 Micrometers and Smllr Tons/Yr:	0

Year:	1999
County Code:	19
Air Basin:	SC
Facility ID:	20070
Air District Name:	SC
SIC Code:	7532
Air District Name:	SOUTH COAST AQMD
Community Health Air Pollution Info System:	Not reported
Consolidated Emission Reporting Rule:	Not reported
Total Organic Hydrocarbon Gases Tons/Yr:	2
Reactive Organic Gases Tons/Yr:	2
Carbon Monoxide Emissions Tons/Yr:	0
NOX - Oxides of Nitrogen Tons/Yr:	0
SOX - Oxides of Sulphur Tons/Yr:	0
Particulate Matter Tons/Yr:	0
Part. Matter 10 Micrometers and Smllr Tons/Yr:	0

Year:	2000
County Code:	19
Air Basin:	SC
Facility ID:	20070
Air District Name:	SC
SIC Code:	7532
Air District Name:	SOUTH COAST AQMD
Community Health Air Pollution Info System:	Not reported
Consolidated Emission Reporting Rule:	Not reported
Total Organic Hydrocarbon Gases Tons/Yr:	2
Reactive Organic Gases Tons/Yr:	2
Carbon Monoxide Emissions Tons/Yr:	0
NOX - Oxides of Nitrogen Tons/Yr:	0
SOX - Oxides of Sulphur Tons/Yr:	0
Particulate Matter Tons/Yr:	0
Part. Matter 10 Micrometers and Smllr Tons/Yr:	0

EARL SCHEIB OF CAL INC (Continued) **S100861029**

Year:	2001
County Code:	19
Air Basin:	SC
Facility ID:	20070
Air District Name:	SC
SIC Code:	7532
Air District Name:	SOUTH COAST AQMD
Community Health Air Pollution Info System:	Not reported
Consolidated Emission Reporting Rule:	Not reported
Total Organic Hydrocarbon Gases Tons/Yr:	3
Reactive Organic Gases Tons/Yr:	3
Carbon Monoxide Emissions Tons/Yr:	0
NOX - Oxides of Nitrogen Tons/Yr:	0
SOX - Oxides of Sulphur Tons/Yr:	0
Particulate Matter Tons/Yr:	0
Part. Matter 10 Micrometers and Smllr Tons/Yr:	0

AE401 **EARL SCHEIB AUTO PAINTING 99** **CA HAZNET** **S113058100**
NNW **1600 LINCOLN BLVD** **N/A**
1/8-1/4 **SANTA MONICA, CA 90404**
0.216 mi.
1140 ft. **Site 29 of 31 in cluster AE**

Relative: **Lower**

Actual: **92 ft.**

HAZNET:

envid:	S113058100
Year:	2005
GEPAID:	CAL000095217
Contact:	KATHY PICKERING
Telephone:	8189819992
Mailing Name:	Not reported
Mailing Address:	15206 VENTURA BLVD STE 200
Mailing City,St,Zip:	SHERMAN OAKS, CA 914030000
Gen County:	Not reported
TSD EPA ID:	CAT000613893
TSD County:	Not reported
Waste Category:	Oxygenated solvents (acetone, butanol, ethyl acetate, etc.)
Disposal Method:	Transfer Station
Tons:	0.05
Cat Decode:	Oxygenated solvents (acetone, butanol, ethyl acetate, etc.)
Method Decode:	Transfer Station
Facility County:	Los Angeles

envid:	S113058100
Year:	2005
GEPAID:	CAL000095217
Contact:	KATHY PICKERING
Telephone:	8189819992
Mailing Name:	Not reported
Mailing Address:	15206 VENTURA BLVD STE 200
Mailing City,St,Zip:	SHERMAN OAKS, CA 914030000
Gen County:	Not reported
TSD EPA ID:	CAT000613893
TSD County:	Not reported
Waste Category:	Oxygenated solvents (acetone, butanol, ethyl acetate, etc.)
Disposal Method:	Transfer Station
Tons:	0.05
Cat Decode:	Oxygenated solvents (acetone, butanol, ethyl acetate, etc.)
Method Decode:	Transfer Station

EARL SCHEIB AUTO PAINTING 99 (Continued) **S113058100**

Facility County: Los Angeles

envid: S113058100
Year: 2004
GEPAID: CAL000095217
Contact: KATHY PICKERING
Telephone: 8189819992
Mailing Name: Not reported
Mailing Address: 15206 VENTURA BLVD STE 200
Mailing City,St,Zip: SHERMAN OAKS, CA 914030000
Gen County: Not reported
TSD EPA ID: CAT000613893
TSD County: Not reported
Waste Category: Oxygenated solvents (acetone, butanol, ethyl acetate, etc.)
Disposal Method: Transfer Station
Tons: 0.1
Cat Decode: Oxygenated solvents (acetone, butanol, ethyl acetate, etc.)
Method Decode: Transfer Station
Facility County: Los Angeles

envid: S113058100
Year: 2004
GEPAID: CAL000095217
Contact: KATHY PICKERING
Telephone: 8189819992
Mailing Name: Not reported
Mailing Address: 15206 VENTURA BLVD STE 200
Mailing City,St,Zip: SHERMAN OAKS, CA 914030000
Gen County: Not reported
TSD EPA ID: CAT000613893
TSD County: Not reported
Waste Category: Oxygenated solvents (acetone, butanol, ethyl acetate, etc.)
Disposal Method: Transfer Station
Tons: 0.1
Cat Decode: Oxygenated solvents (acetone, butanol, ethyl acetate, etc.)
Method Decode: Transfer Station
Facility County: Los Angeles

envid: S113058100
Year: 1996
GEPAID: CAL000095217
Contact: EARL SCHEIB AUTO PAINTING
Telephone: 3106524880
Mailing Name: Not reported
Mailing Address: 8737 WILSHIRE BLVD
Mailing City,St,Zip: BEVERLY HILLS, CA 902113712
Gen County: Not reported
TSD EPA ID: CAD000088252
TSD County: Not reported
Waste Category: Unspecified solvent mixture
Disposal Method: Transfer Station
Tons: .0291
Cat Decode: Unspecified solvent mixture
Method Decode: Transfer Station
Facility County: Los Angeles

EARL SCHEIB AUTO PAINTING 99 (Continued) **S113058100**

Click this hyperlink while viewing on your computer to access
7 additional CA_HAZNET: record(s) in the EDR Site Report.

AE402 **EARL SCHEIB OF CAL INCORPORATED** **FINDS** **1006249544**
NNW **1600 LINCOLN BOULEVARD** **ECHO** **N/A**
1/8-1/4 **SANTA MONICA, CA 90404**
0.216 mi.
1140 ft. **Site 30 of 31 in cluster AE**

Relative:
Lower

Actual:
92 ft.

FINDS:

Registry ID: 110010479017

Environmental Interest/Information System
AIR EMISSIONS CLASSIFICATION UNKNOWN

ECHO:

Envid:	1006249544
Registry ID:	110010479017
DFR URL:	http://echo.epa.gov/detailed_facility_report?fid=110010479017

AE403 **FISHER HARDWARE INC** **CA HAZNET** **S113797690**
NNW **1600 LINCOLN BLVD** **N/A**
1/8-1/4 **SANTA MONICA, CA 90404**
0.216 mi.
1140 ft. **Site 31 of 31 in cluster AE**

Relative:
Lower

Actual:
92 ft.

HAZNET:

envid:	S113797690
Year:	2012
GEPAID:	CAL000323083
Contact:	ERIK JORGENSBORG
Telephone:	3103950956
Mailing Name:	Not reported
Mailing Address:	1600 LINCOLN BLVD
Mailing City,St,Zip:	SANTA MONICA, CA 904043712
Gen County:	Los Angeles
TSD EPA ID:	CAD008364432
TSD County:	Los Angeles
Waste Category:	Not reported
Disposal Method:	Storage, Bulking, And/Or Transfer Off Site--No Treatment/Reovery (H010-H129) Or (H131-H135)
Tons:	0.0065
Cat Decode:	Not reported
Method Decode:	Storage, Bulking, And/Or Transfer Off Site--No Treatment/Reovery (H010-H129) Or (H131-H135)
Facility County:	Los Angeles

AA404 **PAL SYSTEM NO 20** **EDR Hist Auto** **1009018445**
WNW **1555 4TH ST E** **N/A**
1/8-1/4 **SANTA MONICA, CA**
0.216 mi.
1140 ft. **Site 6 of 7 in cluster AA**

Relative:
Lower

Actual:
71 ft.

EDR Historical Auto Stations:

Name:	PAL SYSTEM NO 20
Year:	1933
Type:	GASOLINE AND OIL SERVICE STATIONS

AA405 **WOOD & GUNTHER** **EDR Hist Auto** **1009052061**
WNW **1555 4TH ST** **N/A**
1/8-1/4 **SANTA MONICA, CA**
0.216 mi.
1140 ft. **Site 7 of 7 in cluster AA**

Relative:
Lower

Actual:
71 ft.

EDR Historical Auto Stations:

Name:	WOOD & GUNTHER
Year:	1928
Type:	GASOLINE AND OIL SERVICE STATIONS
Name:	PAL SYSTEM NO 20
Year:	1933
Type:	GASOLINE AND OIL SERVICE STATIONS

AP406 **ALEXANDER'S AUTO BODY** **CA HAZNET** **S113134707**
NNE **1008 OLYMPIC BLVD** **N/A**
1/8-1/4 **SANTA MONICA, CA 90404**
0.218 mi.
1149 ft. **Site 1 of 10 in cluster AP**

Relative:
Lower

Actual:
85 ft.

HAZNET:

envid:	S113134707
Year:	2008
GEPAID:	CAL000288219
Contact:	ERIC STROZER
Telephone:	3104500300
Mailing Name:	Not reported
Mailing Address:	1008 OLYMPIC BLVD
Mailing City,St,Zip:	SANTA MONICA, CA 904040000
Gen County:	Not reported
TSD EPA ID:	CAD008252405
TSD County:	Not reported
Waste Category:	Aqueous solution with total organic residues 10 percent or more
Disposal Method:	Fuel Blending Prior To Energy Recovery At Another Site
Tons:	0.15846
Cat Decode:	Aqueous solution with total organic residues 10 percent or more
Method Decode:	Fuel Blending Prior To Energy Recovery At Another Site
Facility County:	Los Angeles
envid:	S113134707
Year:	2007
GEPAID:	CAL000288219
Contact:	ERIC STROZER
Telephone:	3104500300
Mailing Name:	Not reported
Mailing Address:	1008 OLYMPIC BLVD

ALEXANDER'S AUTO BODY (Continued) **S113134707**

Mailing City,St,Zip:	SANTA MONICA, CA 904040000
Gen County:	Not reported
TSD EPA ID:	CAT080013352
TSD County:	Not reported
Waste Category:	Oil/water separation sludge
Disposal Method:	Discharge To Sewer/Potw Or Npdes(With Prior Storage--With Or Without Treatment)
Tons:	0.41
Cat Decode:	Oil/water separation sludge
Method Decode:	Discharge To Sewer/Potw Or Npdes(With Prior Storage--With Or Without Treatment)
Facility County:	Los Angeles
envid:	S113134707
Year:	2007
GEPAID:	CAL000288219
Contact:	ERIC STROZER
Telephone:	3104500300
Mailing Name:	Not reported
Mailing Address:	1008 OLYMPIC BLVD
Mailing City,St,Zip:	SANTA MONICA, CA 904040000
Gen County:	Not reported
TSD EPA ID:	CAD008252405
TSD County:	Not reported
Waste Category:	Other organic solids
Disposal Method:	Storage, Bulking, And/Or Transfer Off Site--No Treatment/Reovery (H010-H129) Or (H131-H135)
Tons:	0.05
Cat Decode:	Other organic solids
Method Decode:	Storage, Bulking, And/Or Transfer Off Site--No Treatment/Reovery (H010-H129) Or (H131-H135)
Facility County:	Los Angeles

AP407 **ALEXANDER'S AUTO BODY** **CA HAZNET** **S113034212**
NNE **1008 OLYMPIC BLVD** **N/A**
1/8-1/4 **SANTA MONICA, CA 90404**
0.218 mi.
1149 ft. **Site 2 of 10 in cluster AP**

Relative:
Lower

Actual:
85 ft.

HAZNET:

envid:	S113034212
Year:	2004
GEPAID:	CAL000032718
Contact:	ALEX
Telephone:	Not reported
Mailing Name:	Not reported
Mailing Address:	1008 OLYMPIC BLVD
Mailing City,St,Zip:	SANTA MONICA, CA 904040000
Gen County:	Not reported
TSD EPA ID:	CAD008302903
TSD County:	Not reported
Waste Category:	Off-specification, aged or surplus organics
Disposal Method:	Recycler
Tons:	0.12
Cat Decode:	Off-specification, aged or surplus organics
Method Decode:	Recycler
Facility County:	Los Angeles

ALEXANDER'S AUTO BODY (Continued) **S113034212**

envid: S113034212
Year: 2003
GEPAID: CAL000032718
Contact: ALEX
Telephone: Not reported
Mailing Name: Not reported
Mailing Address: 1008 OLYMPIC BLVD
Mailing City,St,Zip: SANTA MONICA, CA 904040000
Gen County: Not reported
TSD EPA ID: CAD008302903
TSD County: Not reported
Waste Category: Off-specification, aged or surplus organics
Disposal Method: Recycler
Tons: 0.06
Cat Decode: Off-specification, aged or surplus organics
Method Decode: Recycler
Facility County: Los Angeles

envid: S113034212
Year: 2001
GEPAID: CAL000032718
Contact: ALEX
Telephone: Not reported
Mailing Name: Not reported
Mailing Address: 1008 OLYMPIC BLVD
Mailing City,St,Zip: SANTA MONICA, CA 904040000
Gen County: Not reported
TSD EPA ID: CAD008302903
TSD County: Not reported
Waste Category: Unspecified organic liquid mixture
Disposal Method: Recycler
Tons: 0.06
Cat Decode: Unspecified organic liquid mixture
Method Decode: Recycler
Facility County: Los Angeles

envid: S113034212
Year: 1997
GEPAID: CAL000032718
Contact: ALEX ANDRANIAN
Telephone: 0000000000
Mailing Name: Not reported
Mailing Address: 1008 OLYMPIC BLVD
Mailing City,St,Zip: SANTA MONICA, CA 904040000
Gen County: Not reported
TSD EPA ID: CAT000613893
TSD County: Not reported
Waste Category: Oxygenated solvents (acetone, butanol, ethyl acetate, etc.)
Disposal Method: Transfer Station
Tons: .0560
Cat Decode: Oxygenated solvents (acetone, butanol, ethyl acetate, etc.)
Method Decode: Transfer Station
Facility County: Los Angeles

envid: S113034212
Year: 1996
GEPAID: CAL000032718

ALEXANDER'S AUTO BODY (Continued) **S113034212**

Contact:	ALEX ANDRANIAN
Telephone:	0000000000
Mailing Name:	Not reported
Mailing Address:	1008 OLYMPIC BLVD
Mailing City,St,Zip:	SANTA MONICA, CA 904040000
Gen County:	Not reported
TSD EPA ID:	CAT000613893
TSD County:	Not reported
Waste Category:	Oxygenated solvents (acetone, butanol, ethyl acetate, etc.)
Disposal Method:	Transfer Station
Tons:	.0560
Cat Decode:	Oxygenated solvents (acetone, butanol, ethyl acetate, etc.)
Method Decode:	Transfer Station
Facility County:	Los Angeles

Click this hyperlink while viewing on your computer to access
1 additional CA_HAZNET: record(s) in the EDR Site Report.

AP408 **EDR Hist Auto** **1015123472**
NNE **1008 OLYMPIC BLVD** **N/A**
1/8-1/4 **SANTA MONICA, CA 90404**
0.218 mi.
1149 ft. **Site 3 of 10 in cluster AP**

Relative:
Lower

Actual:
85 ft.

EDR Historical Auto Stations:

Name:	ALEXANDERS BODY SHOP
Year:	1999
Address:	1008 OLYMPIC BLVD
Name:	ALEXANDER AUTO BODY
Year:	2001
Address:	1008 OLYMPIC BLVD
Name:	ALEXANDER AUTO BODY
Year:	2002
Address:	1008 OLYMPIC BLVD
Name:	ALEXANDERS BODY SHOP
Year:	2003
Address:	1008 OLYMPIC BLVD
Name:	ALEXANDERS BODY SHOP
Year:	2004
Address:	1008 OLYMPIC BLVD
Name:	ALEXANDERS AUTO BODY INC
Year:	2005
Address:	1008 OLYMPIC BLVD
Name:	ALEXANDERS BODY SHOP
Year:	2006
Address:	1008 OLYMPIC BLVD
Name:	ALEXANDERS BODY SHOP
Year:	2007
Address:	1008 OLYMPIC BLVD
Name:	ALEXANDERS BODY SHOP

(Continued) **1015123472**

Year: 2008
Address: 1008 OLYMPIC BLVD

Name: 405 AUTOMOTIVE
Year: 2010
Address: 1008 OLYMPIC BLVD

Name: 10 WEST COLLISION
Year: 2011
Address: 1008 OLYMPIC BLVD

Name: 10 WEST COLLISION
Year: 2012
Address: 1008 OLYMPIC BLVD

AP409 **ALEXANDER'S AUTO BODY** **CA EMI** **S106825579**
NNE **1008 OLYMPIC BLVD.** **N/A**
1/8-1/4 **SANTA MONICA, CA 90404**
0.218 mi.
1149 ft. **Site 4 of 10 in cluster AP**

Relative:
Lower

Actual:
85 ft.

EMI:

Year:	1987
County Code:	19
Air Basin:	SC
Facility ID:	3430
Air District Name:	SC
SIC Code:	7538
Air District Name:	SOUTH COAST AQMD
Community Health Air Pollution Info System:	Not reported
Consolidated Emission Reporting Rule:	Not reported
Total Organic Hydrocarbon Gases Tons/Yr:	1
Reactive Organic Gases Tons/Yr:	1
Carbon Monoxide Emissions Tons/Yr:	0
NOX - Oxides of Nitrogen Tons/Yr:	0
SOX - Oxides of Sulphur Tons/Yr:	0
Particulate Matter Tons/Yr:	0
Part. Matter 10 Micrometers and Smllr Tons/Yr:	0

Year:	1990
County Code:	19
Air Basin:	SC
Facility ID:	3430
Air District Name:	SC
SIC Code:	7538
Air District Name:	SOUTH COAST AQMD
Community Health Air Pollution Info System:	Not reported
Consolidated Emission Reporting Rule:	Not reported
Total Organic Hydrocarbon Gases Tons/Yr:	1
Reactive Organic Gases Tons/Yr:	1
Carbon Monoxide Emissions Tons/Yr:	0
NOX - Oxides of Nitrogen Tons/Yr:	0
SOX - Oxides of Sulphur Tons/Yr:	0
Particulate Matter Tons/Yr:	0
Part. Matter 10 Micrometers and Smllr Tons/Yr:	0

AP410 **CBOBANNA DBA OLYMPIC COACHCRAFT** **CA HAZNET** **S118232543**
NNE **1008 OLYMPIC BLVD** **N/A**
1/8-1/4 **SANTA MONICA, CA 90404**
0.218 mi.
1149 ft. **Site 5 of 10 in cluster AP**

Relative:
Lower

Actual:
85 ft.

HAZNET:

envid:	S118232543
Year:	2014
GEPAID:	CAL000373888
Contact:	ANNA HYUN
Telephone:	3104500585
Mailing Name:	Not reported
Mailing Address:	1008 OLYMPIC BLVD
Mailing City,St,Zip:	SANTA MONICA, CA 904040000
Gen County:	Los Angeles
TSD EPA ID:	CAT080013352
TSD County:	Los Angeles
Waste Category:	Unspecified organic liquid mixture
Disposal Method:	Fuel Blending Prior To Energy Recovery At Another Site
Tons:	0.187
Cat Decode:	Unspecified organic liquid mixture
Method Decode:	Fuel Blending Prior To Energy Recovery At Another Site
Facility County:	Los Angeles

AP411 **10 WEST COLLISION** **CA HAZNET** **S113154747**
NNE **1008 OLYMPIC BLVD** **N/A**
1/8-1/4 **SANTA MONICA, CA 90404**
0.218 mi.
1149 ft. **Site 6 of 10 in cluster AP**

Relative:
Lower

Actual:
85 ft.

HAZNET:

envid:	S113154747
Year:	2011
GEPAID:	CAL000338528
Contact:	MARTIN KRUSZELNICKI
Telephone:	3104500300
Mailing Name:	Not reported
Mailing Address:	1008 OLYMPIC BLVD
Mailing City,St,Zip:	SANTA MONICA, CA 90404
Gen County:	Not reported
TSD EPA ID:	CAD008252405
TSD County:	Not reported
Waste Category:	Waste oil and mixed oil
Disposal Method:	Fuel Blending Prior To Energy Recovery At Another Site
Tons:	0.1026
Cat Decode:	Waste oil and mixed oil
Method Decode:	Fuel Blending Prior To Energy Recovery At Another Site
Facility County:	Los Angeles

envid:	S113154747
Year:	2011
GEPAID:	CAL000338528
Contact:	MARTIN KRUSZELNICKI
Telephone:	3104500300
Mailing Name:	Not reported
Mailing Address:	1008 OLYMPIC BLVD
Mailing City,St,Zip:	SANTA MONICA, CA 90404
Gen County:	Not reported
TSD EPA ID:	CAD008252405

10 WEST COLLISION (Continued) **S113154747**

TSD County:	Not reported
Waste Category:	Other organic solids
Disposal Method:	Storage, Bulking, And/Or Transfer Off Site--No Treatment/Reovery (H010-H129) Or (H131-H135)
Tons:	0.1
Cat Decode:	Other organic solids
Method Decode:	Storage, Bulking, And/Or Transfer Off Site--No Treatment/Reovery (H010-H129) Or (H131-H135)
Facility County:	Los Angeles
envid:	S113154747
Year:	2009
GEPAID:	CAL000338528
Contact:	MARTIN KRUSZELNICKI
Telephone:	3104500300
Mailing Name:	Not reported
Mailing Address:	1008 OLYMPIC BLVD
Mailing City,St,Zip:	SANTA MONICA, CA 90404
Gen County:	Not reported
TSD EPA ID:	CAD008252405
TSD County:	Not reported
Waste Category:	Unspecified solvent mixture
Disposal Method:	Fuel Blending Prior To Energy Recovery At Another Site
Tons:	0.09
Cat Decode:	Unspecified solvent mixture
Method Decode:	Fuel Blending Prior To Energy Recovery At Another Site
Facility County:	Los Angeles

AO412 **JERRY & DALE AUTOMOTIVE SERVICE** **EDR Hist Auto** **1009018340**
WNW **323 COLORADO AVE** **N/A**
1/8-1/4 **SANTA MONICA, CA**
0.219 mi.
1155 ft. **Site 5 of 30 in cluster AO**

Relative:
Lower

Actual:
69 ft.

EDR Historical Auto Stations:

Name:	JERRY AND DALE
Year:	1948
Type:	AUTOMOBILE REPAIRING
Name:	JERRY AND DALE
Year:	1948
Type:	AUTO REPAIRS
Name:	JERRY & DALE AUTOMOTIVE SERVICE
Year:	1954
Type:	AUTOMOBILE REPAIRING
Name:	JERRY & DALE AUTOMOTIVE SERVICE
Year:	1954
Type:	AUTOMOBILE REPAIRING

AO413 **MOORE S** **EDR Hist Cleaner** **1009164491**
WNW **321 COLORADO AVE** **N/A**
1/8-1/4 **SANTA MONICA, CA**
0.219 mi.
1156 ft. **Site 6 of 30 in cluster AO**

Relative:
Lower

Actual:
68 ft.

EDR Historical Cleaners:

Name:	MOORE S
Year:	1940
Type:	CLOTHES PRESSERS AND CLEANERS

AI414 **CA CHMIRS** **S110979064**
East **852 BAY ST** **N/A**
1/8-1/4 **SANTA MONICA, CA 90401**
0.219 mi.
1157 ft. **Site 10 of 10 in cluster AI**

Relative:
Lower

Actual:
89 ft.

CHMIRS:

OES Incident Number:	12-6551
OES notification:	10/30/2012
OES Date:	Not reported
OES Time:	Not reported
Date Completed:	**Not reported**
Property Use:	Not reported
Agency Id Number:	Not reported
Agency Incident Number:	Not reported
Time Notified:	Not reported
Time Completed:	Not reported
Surrounding Area:	Not reported
Estimated Temperature:	Not reported
Property Management:	Not reported
More Than Two Substances Involved?:	Not reported
Resp Agncy Personel # Of Decontaminated:	Not reported
Responding Agency Personel # Of Injuries:	Not reported
Responding Agency Personel # Of Fatalities:	Not reported
Others Number Of Decontaminated:	Not reported
Others Number Of Injuries:	Not reported
Others Number Of Fatalities:	Not reported
Vehicle Make/year:	Not reported
Vehicle License Number:	Not reported
Vehicle State:	Not reported
Vehicle Id Number:	Not reported
CA DOT PUC/ICC Number:	Not reported
Company Name:	Not reported
Reporting Officer Name/ID:	Not reported
Report Date:	Not reported
Facility Telephone:	Not reported
Waterway Involved:	No
Waterway:	Not reported
Spill Site:	Residence
Cleanup By:	Reporting Party
Containment:	Not reported
What Happened:	Not reported
Type:	Not reported
Measure:	Gal(s)
Other:	Not reported
Date/Time:	1145
Year:	2012
Agency:	City of Santa Monica
Incident Date:	10/30/2012

(Continued) **S110979064**

Admin Agency:	City of Santa Monica
Amount:	Not reported
Contained:	Yes
Site Type:	Not reported
E Date:	Not reported
Substance:	Sewage
Quantity Released:	100
Unknown:	Not reported
Substance #2:	Not reported
Substance #3:	Not reported
Evacuations:	Not reported
Number of Injuries:	Not reported
Number of Fatalities:	Not reported
#1 Pipeline:	Not reported
#2 Pipeline:	Not reported
#3 Pipeline:	Not reported
#1 Vessel >= 300 Tons:	Not reported
#2 Vessel >= 300 Tons:	Not reported
#3 Vessel >= 300 Tons:	Not reported
Evacs:	Not reported
Injuries:	Not reported
Fatals:	Not reported
Comments:	Not reported
Description:	Caller states substance released from a private lateral due to blockage. Caller states substance released to an alley. Caller states area has been cleaned and disinfected.
OES Incident Number:	10-2403
OES notification:	04/16/2010
OES Date:	Not reported
OES Time:	Not reported
Date Completed:	**Not reported**
Property Use:	Not reported
Agency Id Number:	Not reported
Agency Incident Number:	Not reported
Time Notified:	Not reported
Time Completed:	Not reported
Surrounding Area:	Not reported
Estimated Temperature:	Not reported
Property Management:	Not reported
More Than Two Substances Involved?:	Not reported
Resp Agncy Personel # Of Decontaminated:	Not reported
Responding Agency Personel # Of Injuries:	Not reported
Responding Agency Personel # Of Fatalities:	Not reported
Others Number Of Decontaminated:	Not reported
Others Number Of Injuries:	Not reported
Others Number Of Fatalities:	Not reported
Vehicle Make/year:	Not reported
Vehicle License Number:	Not reported
Vehicle State:	Not reported
Vehicle Id Number:	Not reported
CA DOT PUC/ICC Number:	Not reported
Company Name:	Not reported
Reporting Officer Name/ID:	Not reported
Report Date:	Not reported
Facility Telephone:	Not reported

(Continued) **S110979064**

Waterway Involved:	No
Waterway:	Not reported
Spill Site:	Other
Cleanup By:	Reporting Party
Containment:	Not reported
What Happened:	Not reported
Type:	Not reported
Measure:	Gal(s)
Other:	Not reported
Date/Time:	1000
Year:	2010
Agency:	City of Santa Monica
Incident Date:	4/16/2010
Admin Agency:	City of Santa Monica
Amount:	Not reported
Contained:	Yes
Site Type:	Not reported
E Date:	Not reported
Substance:	Sewage
Quantity Released:	35
Unknown:	Not reported
Substance #2:	Not reported
Substance #3:	Not reported
Evacuations:	Not reported
Number of Injuries:	Not reported
Number of Fatalities:	Not reported
#1 Pipeline:	Not reported
#2 Pipeline:	Not reported
#3 Pipeline:	Not reported
#1 Vessel >= 300 Tons:	Not reported
#2 Vessel >= 300 Tons:	Not reported
#3 Vessel >= 300 Tons:	Not reported
Evacs:	Not reported
Injuries:	Not reported
Fatals:	Not reported
Comments:	Not reported
Description:	A blockage caused a spill from a cleanout on private property.

AG415 **MAIN STREET GARAGE** **EDR Hist Auto** **1009050955**
SSW **2010 MAIN ST** **N/A**
1/8-1/4 **SANTA MONICA, CA**
0.220 mi.
1160 ft. **Site 22 of 27 in cluster AG**

Relative:
Lower

Actual:
50 ft.

EDR Historical Auto Stations:

Name:	MAIN STREET GARAGE
Year:	1933
Type:	AUTOMOBILE GARAGES
Name:	MAIN STREET GARAGE
Year:	1936
Type:	AUTOMOBILE GARAGES
Name:	MAIN STREET GARAGE
Year:	1940
Type:	AUTOMOBILE REPAIRING

AF416 **NELSON E E JR** **EDR Hist Auto** **1009017861**
ESE **2122 LINCOLN BLVD** **N/A**
1/8-1/4 **SANTA MONICA, CA**
0.220 mi.
1161 ft. **Site 22 of 24 in cluster AF**

Relative:
Lower

Actual:
82 ft.

EDR Historical Auto Stations:

Name:	NELSON E E JR
Year:	1933
Type:	GASOLINE AND OIL SERVICE STATIONS
Name:	NELSON E E JR
Year:	1933
Type:	GASOLINE AND OIL SERVICE STATIONS
Name:	ARMITAGE W H
Year:	1936
Type:	GASOLINE AND OIL SERVICE STATIONS

AK417 **JERRY BROOKHEIMER** **CA HAZNET** **S112905671**
NNE **1650 10TH ST** **N/A**
1/8-1/4 **SANTA MONICA, CA 90404**
0.220 mi.
1161 ft. **Site 3 of 10 in cluster AK**

Relative:
Lower

Actual:
95 ft.

HAZNET:

envid:	S112905671
Year:	2000
GEPAID:	CAC002227337
Contact:	JERRY BROOKHEIMER/ OWNER
Telephone:	3106645246
Mailing Name:	Not reported
Mailing Address:	1650 10TH ST
Mailing City,St,Zip:	SANTA MONICA, CA 904040000
Gen County:	Not reported
TSD EPA ID:	CAD009007626
TSD County:	Not reported
Waste Category:	Asbestos containing waste
Disposal Method:	Disposal, Land Fill
Tons:	0.5
Cat Decode:	Asbestos containing waste
Method Decode:	Disposal, Land Fill
Facility County:	Los Angeles

AK418 **INDUSTRIA** **CA HAZNET** **S113053597**
NNE **1650 1/2 TENTH STREET** **N/A**
1/8-1/4 **SANTA MONICA, CA 90404**
0.220 mi.
1161 ft. **Site 4 of 10 in cluster AK**

Relative:
Lower

Actual:
95 ft.

HAZNET:

envid:	S113053597
Year:	1994
GEPAID:	CAL000082478
Contact:	MIRAGE EDITIONS
Telephone:	3104501129
Mailing Name:	Not reported
Mailing Address:	1650 1/2 10TH ST

INDUSTRIA (Continued) **S113053597**

Mailing City,St,Zip:	SANTA MONICA, CA 904043706
Gen County:	Not reported
TSD EPA ID:	CAD982524613
TSD County:	Not reported
Waste Category:	Photochemicals/photoprocessing waste
Disposal Method:	Recycler
Tons:	1.1467
Cat Decode:	Photochemicals/photoprocessing waste
Method Decode:	Recycler
Facility County:	Los Angeles

envid:	S113053597
Year:	1993
GEPAID:	CAL000082478
Contact:	MIRAGE EDITIONS
Telephone:	3104501129
Mailing Name:	Not reported
Mailing Address:	1650 1/2 10TH ST
Mailing City,St,Zip:	SANTA MONICA, CA 904043706
Gen County:	Not reported
TSD EPA ID:	CAD982524613
TSD County:	Not reported
Waste Category:	Photochemicals/photoprocessing waste
Disposal Method:	Recycler
Tons:	1.00079999999
Cat Decode:	Photochemicals/photoprocessing waste
Method Decode:	Recycler
Facility County:	Los Angeles

envid:	S113053597
Year:	1993
GEPAID:	CAL000082478
Contact:	MIRAGE EDITIONS
Telephone:	3104501129
Mailing Name:	Not reported
Mailing Address:	1650 1/2 10TH ST
Mailing City,St,Zip:	SANTA MONICA, CA 904043706
Gen County:	Not reported
TSD EPA ID:	CAD982524613
TSD County:	Not reported
Waste Category:	Photochemicals/photoprocessing waste
Disposal Method:	Not reported
Tons:	0
Cat Decode:	Photochemicals/photoprocessing waste
Method Decode:	Not reported
Facility County:	Los Angeles

AO419 **NEWKIRK C R** **EDR Hist Auto** **1009051050**
WNW **1553 4TH** **N/A**
1/8-1/4 **SANTA MONICA, CA**
0.220 mi.
1164 ft. **Site 7 of 30 in cluster AO**

Relative:
Lower

Actual:
70 ft.

EDR Historical Auto Stations:

Name:	BLAIN L R
Year:	1936
Type:	AUTOMOBILE REPAIRING

NEWKIRK C R (Continued) **1009051050**

Name: NEWKIRK C R
Year: 1940
Type: GASOLINE AND OIL SERVICE STATIONS

AO420 **MC WILLIAMS CONSTANCE G** **EDR Hist Cleaner** **1009164489**
WNW **1553 4TH** **N/A**
1/8-1/4 **SANTA MONICA, CA**
0.220 mi.
1164 ft. **Site 8 of 30 in cluster AO**

Relative:
Lower

Actual:
70 ft.

EDR Historical Cleaners:
Name: MC WILLIAMS CONSTANCE G
Year: 1940
Type: CLOTHES PRESSERS AND CLEANERS

AG421 **CITY OF SANTA MONICA DEPT HAZ MATERIALS** **CA HAZNET** **S112917693**
SSW **2012-2024 MAIN ST** **N/A**
1/8-1/4 **SANTA MONICA, CA 90401**
0.221 mi.
1168 ft. **Site 23 of 27 in cluster AG**

Relative:
Lower

Actual:
50 ft.

HAZNET:
envid: S112917693
Year: 2002
GEPAID: CAC002385576
Contact: ALAN RODRIGUEZ/HAZ MAT TECH
Telephone: 3104588255
Mailing Name: Not reported
Mailing Address: 200 SANTA MONICA PIER STE C
Mailing City,St,Zip: SANTA MONICA, CA 904010000
Gen County: Not reported
TSD EPA ID: CAD009007626
TSD County: Not reported
Waste Category: Asbestos containing waste
Disposal Method: Disposal, Land Fill
Tons: 12.64
Cat Decode: Asbestos containing waste
Method Decode: Disposal, Land Fill
Facility County: Los Angeles

AG422 **PIONEER FRENCH BAKERY** **CA HAZNET** **S112872487**
SSW **2012 MAIN ST** **N/A**
1/8-1/4 **SANTA MONICA, CA 90401**
0.221 mi.
1168 ft. **Site 24 of 27 in cluster AG**

Relative:
Lower

Actual:
50 ft.

HAZNET:
envid: S112872487
Year: 2000
GEPAID: CAC001181480
Contact: JOHN B GARACOCHEA/OWNER
Telephone: 3103923066
Mailing Name: Not reported
Mailing Address: 512 ROSE AVE
Mailing City,St,Zip: VENICE, CA 902910000

PIONEER FRENCH BAKERY (Continued) **S112872487**

Gen County:	Not reported
TSD EPA ID:	CAT080013352
TSD County:	Not reported
Waste Category:	Waste oil and mixed oil
Disposal Method:	Recycler
Tons:	1.39
Cat Decode:	Waste oil and mixed oil
Method Decode:	Recycler
Facility County:	Los Angeles

AG423 **PIONEER FRENCH BAKERY** **CA HAZNET** **S112907218**
SSW **2012 MAIN ST** **N/A**
1/8-1/4 **SANTA MONICA, CA 90401**
0.221 mi.
1168 ft. **Site 25 of 27 in cluster AG**

Relative:
Lower

Actual:
50 ft.

HAZNET:

envid:	S112907218
Year:	2000
GEPAID:	CAC002249889
Contact:	JOHN GARACOCHEA-OWNER
Telephone:	3103923066
Mailing Name:	Not reported
Mailing Address:	512 ROSE AVE
Mailing City,St,Zip:	VENICE, CA 902910000
Gen County:	Not reported
TSD EPA ID:	CAT080013352
TSD County:	Not reported
Waste Category:	Waste oil and mixed oil
Disposal Method:	Recycler
Tons:	1.16
Cat Decode:	Waste oil and mixed oil
Method Decode:	Recycler
Facility County:	Los Angeles

AG424 **PIONEER BOULANGERIE** **CA LUST** **S104406326**
SSW **2012 MAIN** **CA HIST CORTESE** **N/A**
1/8-1/4 **SANTA MONICA, CA 90405**
0.221 mi.
1168 ft. **Site 26 of 27 in cluster AG**

Relative:
Lower

Actual:
50 ft.

LUST:

Region:	STATE
Global Id:	T0603701440
Latitude:	34.007066
Longitude:	-118.4888246
Case Type:	LUST Cleanup Site
Status:	Completed - Case Closed
Status Date:	01/23/2001
Lead Agency:	LOS ANGELES RWQCB (REGION 4)
Case Worker:	DMB
Local Agency:	Not reported
RB Case Number:	904050207
LOC Case Number:	Not reported
File Location:	Not reported
Potential Media Affect:	Aquifer used for drinking water supply

PIONEER BOULANGERIE (Continued) **S104406326**

Potential Contaminants of Concern: Other Solvent or Non-Petroleum Hydrocarbon
Site History: Not reported

Click here to access the California GeoTracker records for this facility:

Contact:
Global Id: T0603701440
Contact Type: Regional Board Caseworker
Contact Name: DAVID M. BJOSTAD
Organization Name: LOS ANGELES RWQCB (REGION 4)
Address: 320 W. 4th Street, Suite 200
City: Los Angeles
Email: dave.bjostad@waterboards.ca.gov
Phone Number: Not reported

Status History:
Global Id: T0603701440
Status: Completed - Case Closed
Status Date: 01/23/2001

Global Id: T0603701440
Status: Open - Case Begin Date
Status Date: 05/27/1999

Global Id: T0603701440
Status: Open - Site Assessment
Status Date: 05/27/1999

Regulatory Activities:
Global Id: T0603701440
Action Type: Other
Date: 06/27/1999
Action: Leak Discovery

Global Id: T0603701440
Action Type: Other
Date: 01/10/2000
Action: Leak Reported

LUST REG 4:
Region: 4
Regional Board: 04
County: Los Angeles
Facility Id: 904050207
Status: Case Closed
Substance: Hydrocarbons
Substance Quantity: Not reported
Local Case No: Not reported
Case Type: Groundwater
Abatement Method Used at the Site: Not reported
Global ID: T0603701440
W Global ID: Not reported
Staff: TCS
Local Agency: 19033
Cross Street: Not reported

PIONEER BOULANGERIE (Continued) **S104406326**

Enforcement Type:	Not reported	
Date Leak Discovered:	6/27/1999	
Date Leak First Reported:		1/10/2000
Date Leak Record Entered:	Not reported	
Date Confirmation Began:	Not reported	
Date Leak Stopped:	Not reported	
Date Case Last Changed on Database:		2/16/2001
Date the Case was Closed:		1/23/2001
How Leak Discovered:	OM	
How Leak Stopped:	Not reported	
Cause of Leak:	Not reported	
Leak Source:	UNK	
Operator:	Not reported	
Water System:	Not reported	
Well Name:	Not reported	
Approx. Dist To Production Well (ft):		9933.442044316846077080507411
Source of Cleanup Funding:		UNK
Preliminary Site Assessment Workplan Submitted:		Not reported
Preliminary Site Assessment Began:		Not reported
Pollution Characterization Began:		5/27/1999
Remediation Plan Submitted:		Not reported
Remedial Action Underway:		Not reported
Post Remedial Action Monitoring Began:		Not reported
Enforcement Action Date:		Not reported
Historical Max MTBE Date:		1/1/1965
Hist Max MTBE Conc in Groundwater:		1
Hist Max MTBE Conc in Soil:		.001
Significant Interim Remedial Action Taken:		Not reported
GW Qualifier:	<	
Soil Qualifier:	<	
Organization:	Not reported	
Owner Contact:	Not reported	
Responsible Party:	PIONEER FRENCH BAKERY	
RP Address:	512 ROSE AVE., VENICE, CA 90291	
Program:	LUST	
Lat/Long:	34.0069683 / -1	
Local Agency Staff:	UNK	
Beneficial Use:	Not reported	
Priority:	Not reported	
Cleanup Fund Id:	Not reported	
Suspended:	Not reported	
Assigned Name:	Not reported	
Summary:	5/4/00 GW ASSESSMENT RPT; 7/26/00 GW ASSESSMENT RPT; 11/1/00 GW ASSESSMENT RPT; 11/22/00 LOW RISK PETROLEUM UST SITE CLOSURE; 2/16/01 UST MONITORING WELL ABANDONMENT	

HIST CORTESE:

Region:	CORTESE
Facility County Code:	19
Reg By:	LTNKA
Reg Id:	904050207

AG425 **PIONEER BOULANGERIE** **CA RGA LUST** **S114669887**
SSW **2012 MAIN ST** **N/A**
1/8-1/4 **SANTA MONICA, CA**
0.221 mi.
1168 ft. **Site 27 of 27 in cluster AG**

Relative:
Lower

Actual:
50 ft.

RGA LUST:

2012	PIONEER BOULANGERIE	2012 MAIN ST
2011	PIONEER BOULANGERIE	2012 MAIN ST
2010	PIONEER BOULANGERIE	2012 MAIN ST
2009	PIONEER BOULANGERIE	2012 MAIN ST
2008	PIONEER BOULANGERIE	2012 MAIN ST
2007	PIONEER BOULANGERIE	2012 MAIN ST
2006	PIONEER BOULANGERIE	2012 MAIN ST
2005	PIONEER BOULANGERIE	2012 MAIN ST
2003	PIONEER BOULANGERIE	2012 MAIN ST
2002	PIONEER BOULANGERIE	2012 MAIN ST
2001	PIONEER BOULANGERIE	2012 MAIN ST
2000	PIONEER BOULANGERIE	2012 MAIN ST

AK426 **SANTA MONICA PRODUCE** **CA LUST** **S105035327**
NNE **1643 010TH ST** **N/A**
1/8-1/4 **SANTA MONICA, CA 90404**
0.223 mi.
1175 ft. **Site 5 of 10 in cluster AK**

Relative:
Lower

Actual:
94 ft.

LUST REG 4:

Region:	4	
Regional Board:	04	
County:	Los Angeles	
Facility Id:	904040061	
Status:	Case Closed	
Substance:	Gasoline	
Substance Quantity:	Not reported	
Local Case No:	Not reported	
Case Type:	Groundwater	
Abatement Method Used at the Site:		Not reported
Global ID:	T0603701386	
W Global ID:	Not reported	
Staff:	UNK	
Local Agency:	19033	
Cross Street:	OLYMPIC BLVD	
Enforcement Type:	Not reported	
Date Leak Discovered:	12/17/1986	
Date Leak First Reported:		1/21/1987
Date Leak Record Entered:	1/1/1987	
Date Confirmation Began:	Not reported	
Date Leak Stopped:	12/17/1986	
Date Case Last Changed on Database:		8/27/1987
Date the Case was Closed:		11/25/1996
How Leak Discovered:	Tank Closure	
How Leak Stopped:	Not reported	
Cause of Leak:	UNK	
Leak Source:	UNK	
Operator:	BRAND, KARL	
Water System:	Not reported	
Well Name:	Not reported	
Approx. Dist To Production Well (ft):		6562.610962490839164674504963 1
Source of Cleanup Funding:		UNK
Preliminary Site Assessment Workplan Submitted:		Not reported

SANTA MONICA PRODUCE (Continued) **S105035327**

Preliminary Site Assessment Began:	Not reported
Pollution Characterization Began:	8/27/1987
Remediation Plan Submitted:	Not reported
Remedial Action Underway:	Not reported
Post Remedial Action Monitoring Began:	Not reported
Enforcement Action Date:	Not reported
Historical Max MTBE Date:	Not reported
Hist Max MTBE Conc in Groundwater:	Not reported
Hist Max MTBE Conc in Soil:	Not reported
Significant Interim Remedial Action Taken:	Not reported
GW Qualifier:	Not reported
Soil Qualifier:	Not reported
Organization:	Not reported
Owner Contact:	Not reported
Responsible Party:	SANTA MONICA PRODUCE
RP Address:	1643 10TH ST, SANTA MONICA CA 90404
Program:	LUST
Lat/Long:	34.0172231 / -1
Local Agency Staff:	UNK
Beneficial Use:	Not reported
Priority:	Not reported
Cleanup Fund Id:	Not reported
Suspended:	Not reported
Assigned Name:	Not reported
Summary:	SITE ASSESSMENT WORK PLAN SUBMITTED TO CITY OF SANTA MONICA WATER/ WASTE WATER DIVISION FOR REVIEW AND APPROVAL

AM427 **BLAIN L R** **EDR Hist Auto** **1009022039**
WNW **1553 4TH ST E** **N/A**
1/8-1/4 **SANTA MONICA, CA**
0.225 mi.
1189 ft. **Site 10 of 14 in cluster AM**

Relative: **Lower**
Actual: **72 ft.**

EDR Historical Auto Stations:

Name:	BLAIN L R
Year:	1936
Type:	AUTOMOBILE REPAIRING

AM428 **MC WILLIAMS CONSTANCE G** **EDR Hist Cleaner** **1009144451**
WNW **1553 4TH ST** **N/A**
1/8-1/4 **SANTA MONICA, CA**
0.225 mi.
1189 ft. **Site 11 of 14 in cluster AM**

Relative: **Lower**
Actual: **72 ft.**

EDR Historical Cleaners:

Name:	MC WILLIAMS CONSTANCE G
Year:	1940
Type:	CLOTHES PRESSERS AND CLEANERS

AM429 **TODD S SERVICENTER** **EDR Hist Auto** **1009021455**
WNW **1553 4TH ST** **N/A**
1/8-1/4 **SANTA MONICA, CA**
0.225 mi.
1189 ft. **Site 12 of 14 in cluster AM**

Relative:
Lower

Actual:
72 ft.

EDR Historical Auto Stations:

Name:	PACIFIC AUTO LNDY CO
Year:	1933
Type:	AUTOMOBILE LAUNDRIES
Name:	NEWKIRK SERVICE STATION
Year:	1948
Type:	GASOLINE AND OIL SERVICE STATIONS
Name:	NEWKIRK SERVICE STATION
Year:	1948
Type:	GASOLINE AND OIL SERVICE STATIONS
Name:	TODD S SERVICENTER
Year:	1954
Type:	GASOLINE STATIONS
Name:	TODD S SERVICENTER
Year:	1954
Type:	GASOLINE STATIONS

AO430 **SEARS, ROEBUCK & CO.** **CA HAZNET** **S113002354**
West **302 COLORADO AVE** **N/A**
1/8-1/4 **SANTA MONICA, CA 90401**
0.227 mi.
1197 ft. **Site 9 of 30 in cluster AO**

Relative:
Lower

Actual:
67 ft.

HAZNET:

envid:	S113002354
Year:	2014
GEPAID:	CAD099992976
Contact:	ROBYN WEST
Telephone:	8472860037
Mailing Name:	Not reported
Mailing Address:	3333 BEVERLY RD B5-348A
Mailing City,St,Zip:	HOFFMAN ESTATES, IL 601790000
Gen County:	Los Angeles
TSD EPA ID:	CAD008364432
TSD County:	Los Angeles
Waste Category:	Off-specification, aged or surplus organics
Disposal Method:	Storage, Bulking, And/Or Transfer Off Site--No Treatment/Reovery (H010-H129) Or (H131-H135)
Tons:	0.011
Cat Decode:	Off-specification, aged or surplus organics
Method Decode:	Storage, Bulking, And/Or Transfer Off Site--No Treatment/Reovery (H010-H129) Or (H131-H135)
Facility County:	Los Angeles
envid:	S113002354
Year:	2014
GEPAID:	CAD099992976
Contact:	ROBYN WEST
Telephone:	8472860037
Mailing Name:	Not reported

SEARS, ROEBUCK & CO. (Continued) **S113002354**

Mailing Address: 3333 BEVERLY RD B5-348A
Mailing City,St,Zip: HOFFMAN ESTATES, IL 601790000
Gen County: Los Angeles
TSD EPA ID: CAD008364432
TSD County: Los Angeles
Waste Category: Unspecified solvent mixture
Disposal Method: Fuel Blending Prior To Energy Recovery At Another Site
Tons: 0.0165
Cat Decode: Unspecified solvent mixture
Method Decode: Fuel Blending Prior To Energy Recovery At Another Site
Facility County: Los Angeles

envid: S113002354
Year: 2014
GEPAID: CAD099992976
Contact: ROBYN WEST
Telephone: 8472860037
Mailing Name: Not reported
Mailing Address: 3333 BEVERLY RD B5-348A
Mailing City,St,Zip: HOFFMAN ESTATES, IL 601790000
Gen County: Los Angeles
TSD EPA ID: CAD008364432
TSD County: Los Angeles
Waste Category: Latex waste
Disposal Method: Not reported
Tons: 0.006
Cat Decode: Latex waste
Method Decode: Not reported
Facility County: Los Angeles

envid: S113002354
Year: 2013
GEPAID: CAD099992976
Contact: ROBYN WEST
Telephone: 8472860037
Mailing Name: Not reported
Mailing Address: 3333 BEVERLY RD B5-348A
Mailing City,St,Zip: HOFFMAN ESTATES, IL 601790000
Gen County: Los Angeles
TSD EPA ID: CAT080013352
TSD County: Los Angeles
Waste Category: Not reported
Disposal Method: Other Recovery Of Reclamation For Reuse Including Acid Regeneration, Organics Recovery Ect
Tons: 0.63
Cat Decode: Not reported
Method Decode: Other Recovery Of Reclamation For Reuse Including Acid Regeneration, Organics Recovery Ect
Facility County: Not reported

envid: S113002354
Year: 2013
GEPAID: CAD099992976
Contact: ROBYN WEST
Telephone: 8472860037
Mailing Name: Not reported
Mailing Address: 3333 BEVERLY RD B5-348A

SEARS, ROEBUCK & CO. (Continued) **S113002354**

Mailing City,St,Zip:	HOFFMAN ESTATES, IL 601790000
Gen County:	Los Angeles
TSD EPA ID:	CAD008364432
TSD County:	Los Angeles
Waste Category:	Not reported
Disposal Method:	Storage, Bulking, And/Or Transfer Off Site--No Treatment/Reovery (H010-H129) Or (H131-H135)
Tons:	0.002
Cat Decode:	Not reported
Method Decode:	Storage, Bulking, And/Or Transfer Off Site--No Treatment/Reovery (H010-H129) Or (H131-H135)
Facility County:	Not reported

Click this hyperlink while viewing on your computer to access
210 additional CA_HAZNET: record(s) in the EDR Site Report.

AO431 **SEARS** **CA RGA LUST** **S114684503**
West **302 COLORADO AVE** **N/A**
1/8-1/4 **SANTA MONICA, CA**
0.227 mi.
1197 ft. **Site 10 of 30 in cluster AO**

Relative: RGA LUST:
Lower

2012	SEARS	302 COLORADO AVE
2011	SEARS	302 COLORADO AVE
2010	SEARS	302 COLORADO AVE
2009	SEARS	302 COLORADO AVE
2008	SEARS	302 COLORADO AVE
2007	SEARS	302 COLORADO AVE
2006	SEARS	302 COLORADO AVE
2005	SEARS	302 COLORADO AVE
2003	SEARS	302 COLORADO AVE
2002	SEARS	302 COLORADO AVE
2001	SEARS	302 COLORADO AVE
2000	SEARS	302 COLORADO AVE
1998	SEARS	302 COLORADO AVE
1997	SEARS	302 COLORADO AVE
1996	SEARS	302 COLORADO AVE

Actual:
67 ft.

AO432 **SEARS, ROEBUCK & CO.** **CA RGA LUST** **S114684478**
West **302 COLORADO AVE.** **N/A**
1/8-1/4 **SANTA MONICA, CA**
0.227 mi.
1197 ft. **Site 11 of 30 in cluster AO**

Relative: RGA LUST:
Lower

1994	SEARS, ROEBUCK & CO.	302 COLORADO AVE.
1993	SEARS, ROEBUCK & CO.	302 COLORADO AVE.

Actual:
67 ft.

AO433 **SEARS, ROEBUCK & CO.** **CA RGA LUST** **S114684479**
West **302 COLORADO AVE** **N/A**
1/8-1/4 **SANTA MONICA, CA**
0.227 mi.
1197 ft. **Site 12 of 30 in cluster AO**

Relative: RGA LUST:
Lower

1995	SEARS, ROEBUCK & CO.	302 COLORADO AVE

Actual:
67 ft.

AO434 **SEARS RETAIL CENTER #1178** **CA RGA LUST** **S114684436**
West **302 COLORADO AVE.** **N/A**
1/8-1/4 **SANTA MONICA, CA**
0.227 mi.
1197 ft. **Site 13 of 30 in cluster AO**

Relative: RGA LUST:
Lower

2012	SEARS RETAIL CENTER #1178	302 COLORADO AVE.
2011	SEARS RETAIL CENTER #1178	302 COLORADO AVE.
2010	SEARS RETAIL CENTER #1178	302 COLORADO AVE.
2009	SEARS RETAIL CENTER #1178	302 COLORADO AVE.
2008	SEARS RETAIL CENTER #1178	302 COLORADO AVE.

Actual:
67 ft.

AO435 **SEARS #1178** **RCRA-LQG** **1007199040**
West **302 COLORADO AVENUE** **FINDS** **CAD099992976**
1/8-1/4 **SANTA MONICA, CA 90401** **ECHO**
0.227 mi.
1197 ft. **Site 14 of 30 in cluster AO**

Relative: RCRA-LQG:
Lower

Date form received by agency:	07/25/1994
Facility name:	SEARS ROEBUCK AND CO.
Facility address:	302 COLORADO AVE SANTA MONICA, CA 904010000
EPA ID:	CAD099992976
Mailing address:	3333 BEVERLY RD D/824C HOFFMAN ESTATES, IL 601790000
Contact:	FREDERICK J KULEVICH
Contact address:	Not reported Not reported
Contact country:	US
Contact telephone:	(708) 286-5310
Contact email:	Not reported
EPA Region:	09
Classification:	Large Quantity Generator
Description:	Handler: generates 1,000 kg or more of hazardous waste during any calendar month; or generates more than 1 kg of acutely hazardous waste during any calendar month; or generates more than 100 kg of any residue or contaminated soil, waste or other debris resulting from the cleanup of a spill, into or on any land or water, of acutely hazardous waste during any calendar month; or generates 1 kg or less of acutely hazardous waste during any calendar month, and accumulates more than 1 kg of acutely hazardous waste at any time; or generates 100 kg or less of any residue or contaminated soil, waste or other debris resulting from the cleanup of a spill, into or on any land or water, of acutely hazardous waste during any calendar month, and accumulates more than 100 kg of that material at any time

Actual:
67 ft.

SEARS #1178 (Continued) **1007199040**

Handler Activities Summary:
- U.S. importer of hazardous waste: No
- Mixed waste (haz. and radioactive): No
- Recycler of hazardous waste: No
- Transporter of hazardous waste: No
- Treater, storer or disposer of HW: No
- Underground injection activity: No
- On-site burner exemption: No
- Furnace exemption: No
- Used oil fuel burner: No
- Used oil processor: No
- User oil refiner: No
- Used oil fuel marketer to burner: No
- Used oil Specification marketer: No
- Used oil transfer facility: No
- Used oil transporter: No

Violation Status: No violations found

FINDS:

Registry ID: 110055765569

Environmental Interest/Information System
STATE MASTER

ECHO:
- Envid: 1007199040
- Registry ID: 110055765569
- DFR URL: http://echo.epa.gov/detailed_facility_report?fid=110055765569

AO436 **SEARS** **CA LUST** **1000369353**
West **302 COLORADO** **CA HIST CORTESE** **N/A**
1/8-1/4 **SANTA MONICA, CA 90401**
0.227 mi.
1197 ft. **Site 15 of 30 in cluster AO**

Relative:
Lower

Actual:
67 ft.

LUST:
- Region: STATE
- Global Id: T0603701368
- Latitude: 34.012856
- Longitude: -118.492513
- Case Type: LUST Cleanup Site
- Status: Completed - Case Closed
- Status Date: 02/18/2011
- Lead Agency: SANTA MONICA, CITY OF
- Case Worker: MH
- Local Agency: SANTA MONICA, CITY OF
- RB Case Number: 904010089
- LOC Case Number: Not reported
- File Location: Not reported
- Potential Media Affect: Soil
- Potential Contaminants of Concern: Other Solvent or Non-Petroleum Hydrocarbon
- Site History: Not reported

SEARS (Continued) **1000369353**

Click here to access the California GeoTracker records for this facility:

Contact:

Global Id:	T0603701368
Contact Type:	Regional Board Caseworker
Contact Name:	YUE RONG
Organization Name:	LOS ANGELES RWQCB (REGION 4)
Address:	320 W. 4TH ST., SUITE 200
City:	Los Angeles
Email:	yrong@waterboards.ca.gov
Phone Number:	Not reported

Global Id:	T0603701368
Contact Type:	Local Agency Caseworker
Contact Name:	MONICA HANLEY
Organization Name:	SANTA MONICA, CITY OF
Address:	333 Olympic Drive - 2nd Floor
City:	SANTA MONICA
Email:	monica.hanley@smgov.net
Phone Number:	Not reported

Status History:

Global Id:	T0603701368
Status:	Completed - Case Closed
Status Date:	02/18/2011

Global Id:	T0603701368
Status:	Open - Case Begin Date
Status Date:	11/11/1987

Global Id:	T0603701368
Status:	Open - Verification Monitoring
Status Date:	06/30/1992

Regulatory Activities:

Global Id:	T0603701368
Action Type:	Other
Date:	11/11/1987
Action:	Leak Discovery

Global Id:	T0603701368
Action Type:	Other
Date:	06/30/1992
Action:	Leak Reported

Global Id:	T0603701368
Action Type:	Other
Date:	11/11/1987
Action:	Leak Stopped

Region:	STATE
Global Id:	T10000000284
Latitude:	34.012856
Longitude:	-118.492513
Case Type:	LUST Cleanup Site

SEARS (Continued) **1000369353**

Status:	Completed - Case Closed
Status Date:	06/18/2013
Lead Agency:	SANTA MONICA, CITY OF
Case Worker:	MH
Local Agency:	SANTA MONICA, CITY OF
RB Case Number:	Not reported
LOC Case Number:	Not reported
File Location:	Local Agency
Potential Media Affect:	Not reported
Potential Contaminants of Concern:	Diesel, Heating Oil / Fuel Oil
Site History:	Not reported

Click here to access the California GeoTracker records for this facility:

Contact:

Global Id:	T10000000284
Contact Type:	Regional Board Caseworker
Contact Name:	YUE RONG
Organization Name:	LOS ANGELES RWQCB (REGION 4)
Address:	320 W. 4TH ST., SUITE 200
City:	Los Angeles
Email:	yrong@waterboards.ca.gov
Phone Number:	Not reported

Global Id:	T10000000284
Contact Type:	Local Agency Caseworker
Contact Name:	MONICA HANLEY
Organization Name:	SANTA MONICA, CITY OF
Address:	333 Olympic Drive - 2nd Floor
City:	SANTA MONICA
Email:	monica.hanley@smgov.net
Phone Number:	Not reported

Status History:

Global Id:	T10000000284
Status:	Completed - Case Closed
Status Date:	06/18/2013

Global Id:	T10000000284
Status:	Open - Case Begin Date
Status Date:	11/01/2001

Global Id:	T10000000284
Status:	Open - Site Assessment
Status Date:	08/27/2008

Regulatory Activities:

Global Id:	T10000000284
Action Type:	Other
Date:	11/01/2001
Action:	Leak Discovery

Global Id:	T10000000284
Action Type:	Other
Date:	08/27/2008
Action:	Leak Reported

SEARS (Continued) **1000369353**

LUST REG 4:

Region:	4	
Regional Board:	04	
County:	Los Angeles	
Facility Id:	904010089	
Status:	Post remedial action monitoring	
Substance:	Hydrocarbons	
Substance Quantity:	Not reported	
Local Case No:	Not reported	
Case Type:	Soil	
Abatement Method Used at the Site:		Not reported
Global ID:	T0603701368	
W Global ID:	Not reported	
Staff:	UNK	
Local Agency:	19033	
Cross Street:	MAIN	
Enforcement Type:	Not reported	
Date Leak Discovered:	11/11/1987	
Date Leak First Reported:		6/30/1992
Date Leak Record Entered:	8/13/1992	
Date Confirmation Began:	Not reported	
Date Leak Stopped:	11/11/1987	
Date Case Last Changed on Database:		8/24/1992
Date the Case was Closed:		Not reported
How Leak Discovered:	Tank Closure	
How Leak Stopped:	Not reported	
Cause of Leak:	UNK	
Leak Source:	UNK	
Operator:	Not reported	
Water System:	Not reported	
Well Name:	Not reported	
Approx. Dist To Production Well (ft):		9417.029192906704767160672591
Source of Cleanup Funding:		UNK
Preliminary Site Assessment Workplan Submitted:		Not reported
Preliminary Site Assessment Began:		Not reported
Pollution Characterization Began:		Not reported
Remediation Plan Submitted:		Not reported
Remedial Action Underway:		Not reported
Post Remedial Action Monitoring Began:		6/30/1992
Enforcement Action Date:		Not reported
Historical Max MTBE Date:		11/1/2001
Hist Max MTBE Conc in Groundwater:		0
Hist Max MTBE Conc in Soil:		0
Significant Interim Remedial Action Taken:		Not reported
GW Qualifier:	ND	
Soil Qualifier:	ND	
Organization:	Not reported	
Owner Contact:	Not reported	
Responsible Party:	SEARS, ROEBUCK & CO.	
RP Address:	13330 E. TELEGRAPH RD., SANTA FE SPRINGS, 90670	
Program:	LUST	
Lat/Long:	34.0128921 / -1	
Local Agency Staff:	UNK	
Beneficial Use:	Not reported	
Priority:	Not reported	
Cleanup Fund Id:	Not reported	
Suspended:	Not reported	

SEARS (Continued) **1000369353**

Assigned Name: Not reported
Summary: Not reported

HIST CORTESE:
Region: CORTESE
Facility County Code: 19
Reg By: LTNKA
Reg Id: 904010089

AQ437 **APEX FURNITURE** **RCRA-SQG** **1000819395**
North **830 COLORADO AVE** **FINDS** **CAD983653775**
1/8-1/4 **SANTA MONICA, CA 90401** **ECHO**
0.227 mi.
1197 ft. **Site 1 of 12 in cluster AQ**

Relative:
Lower

Actual:
95 ft.

RCRA-SQG:
Date form received by agency: 12/08/1992
Facility name: APEX FURNITURE
Facility address: 830 COLORADO AVE
SANTA MONICA, CA 90401
EPA ID: CAD983653775
Mailing address: COLORADO AVE
SANTA MONICA, CA 90401
Contact: LINDA BLACK
Contact address: 830 COLORADO AVE
SANTA MONICA, CA 90401
Contact country: US
Contact telephone: (310) 450-3321
Contact email: Not reported
EPA Region: 09
Classification: Small Small Quantity Generator
Description: Handler: generates more than 100 and less than 1000 kg of hazardous waste during any calendar month and accumulates less than 6000 kg of hazardous waste at any time; or generates 100 kg or less of hazardous waste during any calendar month, and accumulates more than 1000 kg of hazardous waste at any time

Owner/Operator Summary:
Owner/operator name: BEVERLY HILLS TRANSFER AND STORAGE
Owner/operator address: 1550 S MAIN ST
GARDENA, CA 90248
Owner/operator country: Not reported
Owner/operator telephone: (310) 532-1121
Legal status: Private
Owner/Operator Type: Owner
Owner/Op start date: Not reported
Owner/Op end date: Not reported

Handler Activities Summary:
U.S. importer of hazardous waste: No
Mixed waste (haz. and radioactive): No
Recycler of hazardous waste: No
Transporter of hazardous waste: No
Treater, storer or disposer of HW: No
Underground injection activity: No
On-site burner exemption: No

APEX FURNITURE (Continued) **1000819395**

Furnace exemption: No
Used oil fuel burner: No
Used oil processor: No
User oil refiner: No
Used oil fuel marketer to burner: No
Used oil Specification marketer: No
Used oil transfer facility: No
Used oil transporter: No

Violation Status: No violations found

FINDS:

Registry ID: 110002888377

Environmental Interest/Information System
RCRAInfo is a national information system that supports the Resource Conservation and Recovery Act (RCRA) program through the tracking of events and activities related to facilities that generate, transport, and treat, store, or dispose of hazardous waste. RCRAInfo allows RCRA program staff to track the notification, permit, compliance, and corrective action activities required under RCRA.

ECHO:
Envid: 1000819395
Registry ID: 110002888377
DFR URL: http://echo.epa.gov/detailed_facility_report?fid=110002888377

AQ438 **APEX FURN** **CA EMI** **S106826046**
North **830 COLORADO AVE** **N/A**
1/8-1/4 **SANTA MONICA, CA 90401**
0.227 mi.
1197 ft. **Site 2 of 12 in cluster AQ**

Relative:
Lower

Actual:
95 ft.

EMI:
Year: 1987
County Code: 19
Air Basin: SC
Facility ID: 39915
Air District Name: SC
SIC Code: 2511
Air District Name: SOUTH COAST AQMD
Community Health Air Pollution Info System: Not reported
Consolidated Emission Reporting Rule: Not reported
Total Organic Hydrocarbon Gases Tons/Yr: 1
Reactive Organic Gases Tons/Yr: 1
Carbon Monoxide Emissions Tons/Yr: 0
NOX - Oxides of Nitrogen Tons/Yr: 0
SOX - Oxides of Sulphur Tons/Yr: 0
Particulate Matter Tons/Yr: 0
Part. Matter 10 Micrometers and Smllr Tons/Yr: 0

Year: 1990
County Code: 19
Air Basin: SC
Facility ID: 39915
Air District Name: SC

APEX FURN (Continued) **S106826046**

SIC Code:	2511
Air District Name:	SOUTH COAST AQMD
Community Health Air Pollution Info System:	Not reported
Consolidated Emission Reporting Rule:	Not reported
Total Organic Hydrocarbon Gases Tons/Yr:	1
Reactive Organic Gases Tons/Yr:	1
Carbon Monoxide Emissions Tons/Yr:	0
NOX - Oxides of Nitrogen Tons/Yr:	0
SOX - Oxides of Sulphur Tons/Yr:	0
Particulate Matter Tons/Yr:	0
Part. Matter 10 Micrometers and Smllr Tons/Yr:	0

AR439 **DEL MAR CLEANERS & TAILARS** **EDR Hist Cleaner** **1009145285**
SSW **152 PICO BLVD** **N/A**
1/8-1/4 **SANTA MONICA, CA**
0.228 mi.
1204 ft. **Site 1 of 11 in cluster AR**

Relative:
Lower

EDR Historical Cleaners:

Name:	DE SOUSA M A
Year:	1948
Type:	CLOTHES PRESSERS AND CLEANERS

Actual:
52 ft.

Name:	DEL MAR CLEANERS & TAILARS
Year:	1954
Type:	CLEANERS AND DYERS

Name:	DEL MAR CLEANERS & TAILARS
Year:	1954
Type:	CLEANERS AND DYERS

AR440 **DE SOUSA M A** **EDR Hist Cleaner** **1009164067**
SSW **152 PICO BLVD** **N/A**
1/8-1/4 **OCEAN PARK, CA**
0.228 mi.
1204 ft. **Site 2 of 11 in cluster AR**

Relative:
Lower

EDR Historical Cleaners:

Name:	DE SOUSA M A
Year:	1948
Type:	CLOTHES PRESSERS AND CLEANERS

Actual:
52 ft.

AO441 **AMERICAN CLEANING WORKS** **EDR Hist Cleaner** **1009143438**
WNW **1548 4TH ST E** **N/A**
1/8-1/4 **SANTA MONICA, CA**
0.228 mi.
1205 ft. **Site 16 of 30 in cluster AO**

Relative:
Lower

EDR Historical Cleaners:

Name:	AMERICAN CLEANING WORKS
Year:	1920
Type:	CLEANERS AND DYERS

Actual:
70 ft.

Name:	AMERICAN CLEANING WORKS
Year:	1920

AMERICAN CLEANING WORKS (Continued) **1009143438**

Type: DYERS AND CLEANERS

AO442 **SIGRIST J G** **EDR Hist Cleaner** **1009143575**
WNW **1548 4TH ANITA DR** **N/A**
1/8-1/4 **SANTA MONICA, CA**
0.228 mi.
1205 ft. **Site 17 of 30 in cluster AO**

Relative:
Lower

EDR Historical Cleaners:
Name: SIGRIST J G
Year: 1924
Actual: Type: CLEANERS AND DYERS
70 ft.

AO443 **AMERICAN CLEANING WORKS** **EDR Hist Cleaner** **1009164471**
WNW **1548 4TH ST** **N/A**
1/8-1/4 **SANTA MONICA, CA**
0.228 mi.
1205 ft. **Site 18 of 30 in cluster AO**

Relative:
Lower

EDR Historical Cleaners:
Name: AMERICAN CLEANING WORKS
Year: 1920
Actual: Type: CLEANERS AND DYERS
70 ft.

Name: AMERICAN CLEANING WORKS
Year: 1920
Type: DYERS AND CLEANERS

Name: SIGRIST J G
Year: 1924
Type: CLEANERS AND DYERS

AR444 **MIDWAY CAR RENTAL** **CA HAZNET** **S112940849**
SSW **1901 OCEAN AVE** **N/A**
1/8-1/4 **SANTA MONICA, CA 90405**
0.229 mi.
1207 ft. **Site 3 of 11 in cluster AR**

Relative:
Lower

HAZNET:
envid: S112940849
Year: 2004
Actual: GEPAID: CAC002582805
52 ft. Contact: DON R HANKEY
Telephone: 3105812411
Mailing Name: Not reported
Mailing Address: 4751 WILSHIRE BLVD
Mailing City,St,Zip: LOS ANGELES, CA 90010
Gen County: Not reported
TSD EPA ID: CAT080013352
TSD County: Not reported
Waste Category: Oil/water separation sludge
Disposal Method: Recycler
Tons: 0.52
Cat Decode: Oil/water separation sludge
Method Decode: Recycler

MIDWAY CAR RENTAL (Continued) **S112940849**

Facility County: Los Angeles

AQ445 **SOUTHERN CALIFORNIA EDISON** **CA HAZNET** **S112911102**
NNW **819 COLORADO AVE** **N/A**
1/8-1/4 **SANTA MONICA, CA 90401**
0.229 mi.
1211 ft. **Site 3 of 12 in cluster AQ**

Relative:
Lower

Actual:
94 ft.

HAZNET:

envid:	S112911102
Year:	2001
GEPAID:	CAC002310177
Contact:	STEVE BLAYLOCK-SAFET ENVI SPL
Telephone:	6612941525
Mailing Name:	Not reported
Mailing Address:	2244 S WALNUT GROVE AVE
Mailing City,St,Zip:	ROSEMEAD, CA 917700000
Gen County:	Not reported
TSD EPA ID:	CAD009007626
TSD County:	Not reported
Waste Category:	Asbestos containing waste
Disposal Method:	Disposal, Land Fill
Tons:	0.84
Cat Decode:	Asbestos containing waste
Method Decode:	Disposal, Land Fill
Facility County:	Los Angeles

envid:	S112911102
Year:	2001
GEPAID:	CAC002310177
Contact:	STEVE BLAYLOCK-SAFET ENVI SPL
Telephone:	6612941525
Mailing Name:	Not reported
Mailing Address:	2244 S WALNUT GROVE AVE
Mailing City,St,Zip:	ROSEMEAD, CA 917700000
Gen County:	Not reported
TSD EPA ID:	UTD981552177
TSD County:	Not reported
Waste Category:	Not reported
Disposal Method:	Treatment, Incineration
Tons:	9.17
Cat Decode:	Not reported
Method Decode:	Treatment, Incineration
Facility County:	Los Angeles

AQ446 **EDISON/SANTA MONICA MGP** **EDR MGP** **1008407777**
NNW **819 COLORADO AVE** **N/A**
1/8-1/4 **SANTA MONICA, CA 90401**
0.229 mi.
1211 ft. **Site 4 of 12 in cluster AQ**

Relative:
Lower

Actual:
94 ft.

Manufactured Gas Plants:
No additional information available

AQ447 **EDISON/SANTA MONICA MGP** **FINDS** **1010731053**
NNW **819 COLORADO AVE** **ECHO** **N/A**
1/8-1/4 **SANTA MONICA, CA 90401**
0.229 mi.
1211 ft. **Site 5 of 12 in cluster AQ**

Relative:
Lower

Actual:
94 ft.

FINDS:

Registry ID: 110033614514

Environmental Interest/Information System
California Department of Toxic Substances Control EnviroStor System (DTSC-EnviroStor) is an online search and Geographic Information System (GIS) tool for identifying sites that have known contamination or sites for which there may be reasons to investigate further. The EnviroStor database includes the following site types: Federal Superfund sites (National Priorities List (NPL)); State Response, including Military Facilities and State Superfund; Voluntary Cleanup; and School sites.

Registry ID: 110055887152

Environmental Interest/Information System
STATE MASTER

ECHO:

Envid:	1010731053
Registry ID:	110055887152
DFR URL:	http://echo.epa.gov/detailed_facility_report?fid=110055887152

Envid:	1010731053
Registry ID:	110033614514
DFR URL:	http://echo.epa.gov/detailed_facility_report?fid=110033614514

AQ448 **SOUTHERN CALIFORNIA EDISON** **CA HAZNET** **S112930875**
NNW **819 COLORADO AVE** **N/A**
1/8-1/4 **SANTA MONICA, CA 90401**
0.229 mi.
1211 ft. **Site 6 of 12 in cluster AQ**

Relative:
Lower

Actual:
94 ft.

HAZNET:

envid:	S112930875
Year:	2003
GEPAID:	CAC002566926
Contact:	MIGUEL FLORES-ENV SPECIALIST
Telephone:	9098205366
Mailing Name:	Not reported
Mailing Address:	2244 S WALNUT GROVE AVE
Mailing City,St,Zip:	ROSEMEAD, CA 917700000
Gen County:	Not reported
TSD EPA ID:	CAD009007626
TSD County:	Not reported
Waste Category:	Asbestos containing waste
Disposal Method:	Disposal, Land Fill
Tons:	1.68
Cat Decode:	Asbestos containing waste
Method Decode:	Disposal, Land Fill
Facility County:	Los Angeles

AQ449 **SOUTHERN CALIFORNIA EDISON** **CA HAZNET** **S112955616**
NNW **819 COLORADO AVE** **N/A**
1/8-1/4 **SANTA MONICA, CA 90401**
0.229 mi.
1211 ft. **Site 7 of 12 in cluster AQ**

Relative:
Lower

Actual:
94 ft.

HAZNET:

envid:	S112955616
Year:	2006
GEPAID:	CAC002607041
Contact:	STAN MARSH
Telephone:	6263029711
Mailing Name:	Not reported
Mailing Address:	PO BOX 800 QUAD 3A
Mailing City,St,Zip:	ROSEMEAD, CA 917700800
Gen County:	Not reported
TSD EPA ID:	CAD050806850
TSD County:	Not reported
Waste Category:	Waste oil and mixed oil
Disposal Method:	Not reported
Tons:	0.4
Cat Decode:	Waste oil and mixed oil
Method Decode:	Not reported
Facility County:	Los Angeles

envid:	S112955616
Year:	2006
GEPAID:	CAC002607041
Contact:	STAN MARSH
Telephone:	6263029711
Mailing Name:	Not reported
Mailing Address:	PO BOX 800 QUAD 3A
Mailing City,St,Zip:	ROSEMEAD, CA 917700800
Gen County:	Not reported
TSD EPA ID:	CAD050806850
TSD County:	Not reported
Waste Category:	Polychlorinated biphenyls and material containing PCBs
Disposal Method:	Not reported
Tons:	12.51
Cat Decode:	Polychlorinated biphenyls and material containing PCBs
Method Decode:	Not reported
Facility County:	Los Angeles

envid:	S112955616
Year:	2006
GEPAID:	CAC002607041
Contact:	STAN MARSH
Telephone:	6263029711
Mailing Name:	Not reported
Mailing Address:	PO BOX 800 QUAD 3A
Mailing City,St,Zip:	ROSEMEAD, CA 917700800
Gen County:	Not reported
TSD EPA ID:	CAD050806850
TSD County:	Not reported
Waste Category:	Waste oil and mixed oil
Disposal Method:	Not reported
Tons:	20.01
Cat Decode:	Waste oil and mixed oil
Method Decode:	Not reported

SOUTHERN CALIFORNIA EDISON (Continued) **S112955616**

Facility County: Los Angeles

AQ450 **EDISON/SANTA MONICA MGP** **CA ENVIROSTOR** **S102564458**
NNW **819 COLORADO AVE** **CA VCP** **N/A**
1/8-1/4 **SANTA MONICA, CA 90401**
0.229 mi.
1211 ft. **Site 8 of 12 in cluster AQ**

Relative:
Lower

Actual:
94 ft.

ENVIROSTOR:

Facility ID:	19490228
Status:	No Further Action
Status Date:	08/24/1992
Site Code:	300272
Site Type:	Voluntary Cleanup
Site Type Detailed:	Voluntary Cleanup
Acres:	0.1
NPL:	NO
Regulatory Agencies:	SMBRP
Lead Agency:	SMBRP
Program Manager:	Not reported
Supervisor:	Hamid Saebfar
Division Branch:	Cleanup Chatsworth
Assembly:	50
Senate:	26
Special Program:	Voluntary Cleanup Program
Restricted Use:	NO
Site Mgmt Req:	NONE SPECIFIED
Funding:	Responsible Party
Latitude:	34.01699
Longitude:	-118.4881
APN:	NONE SPECIFIED
Past Use:	MANUFACTURED GAS PLANT
Potential COC:	* HALOGENATED ORGANIC COMPOUNDS * ORGANIC LIQUIDS WITH METALS * ORGANIC SOLIDS WITH HALOGENS * OTHER ORGANIC SOLIDS * CONTAMINATED SOIL * OFF-SPECIFICATION, AGED, OR SURPLUS ORGANICS * UNSPECIFIED OIL CONTAINING WASTE * UNSPECIFIED SOLVENT MIXTURES * WASTE OIL & MIXED OIL * ORGANIC LIQUIDS (NONSOLVENTS) WITH HALOGENS * UNSPECIFIED ORGANIC LIQUID MIXTURE * SULFUR SLUDGE Arsenic Lead Cyanide (free
Confirmed COC:	NONE SPECIFIED
Potential Description:	OTH, SOIL, SV
Alias Name:	EDISON ELECTRIC COMPANY
Alias Type:	Alternate Name
Alias Name:	SANTA MONICA ELECTRIC & POWER CO. MGP
Alias Type:	Alternate Name
Alias Name:	SANTA MONICA GAS & POWER COMPANY
Alias Type:	Alternate Name
Alias Name:	SANTA MONICA MANUFACTURED GAS PLANT
Alias Type:	Alternate Name
Alias Name:	SOUTHERN CAL EDISON - SANTA MONICA MGP
Alias Type:	Alternate Name
Alias Name:	SOUTHERN CALIFORNIA EDISON
Alias Type:	Alternate Name
Alias Name:	UNITED ELETRIC GAS & POWER COMPANY MGP
Alias Type:	Alternate Name
Alias Name:	110033614514
Alias Type:	EPA (FRS #)
Alias Name:	300272
Alias Type:	Project Code (Site Code)

EDISON/SANTA MONICA MGP (Continued) **S102564458**

Alias Name: 19490228
Alias Type: Envirostor ID Number

Completed Info:
Completed Area Name: PROJECT WIDE
Completed Sub Area Name: Not reported
Completed Document Type: Site Screening
Completed Date: 03/15/1993
Comments: Not reported

Completed Area Name: PROJECT WIDE
Completed Sub Area Name: Not reported
Completed Document Type: Preliminary Endangerment Assessment Report
Completed Date: 08/24/1992
Comments: The Southern California Edison's former manufactured gas plant (MGP) was operated at the site from 1900 to 1903 and dismantled prior to 1909. MGPs such as the subject facility in Santa Monica were operated by various utility companies from the 1800s to the mid-1900s to produce gas from coal or oil. The gas manufacturing and purification processed yielded various byproducts or residues, consisting of lampblack, light oils, tars, sludges, and other petroleum products. During the investigtion, polynuclear aromatic hydrocarbons (PAHs) and metals were detected. The Dept. received a PEA report on May 14, 1992. On August 24, 1992 the Department completed review of the PEA. The PEA recommended "No Further Action" was needed at the site. The PAH concentration at the site exceeded the PEA screening values. Therefore, the Department recommended that "Further Action" was necessary at the site.

Future Area Name: Not reported
Future Sub Area Name: Not reported
Future Document Type: Not reported
Future Due Date: Not reported
Schedule Area Name: Not reported
Schedule Sub Area Name: Not reported
Schedule Document Type: Not reported
Schedule Due Date: Not reported
Schedule Revised Date: Not reported

VCP:
Facility ID: 19490228
Site Type: Voluntary Cleanup
Site Type Detail: Voluntary Cleanup
Site Mgmt. Req.: NONE SPECIFIED
Acres: 0.1
National Priorities List: NO
Cleanup Oversight Agencies: SMBRP
Lead Agency: SMBRP
Lead Agency Description: DTSC - Site Cleanup Program
Project Manager: Not reported
Supervisor: Hamid Saebfar
Division Branch: Cleanup Chatsworth
Site Code: 300272
Assembly: 50
Senate: 26
Special Programs Code: Voluntary Cleanup Program
Status: No Further Action

EDISON/SANTA MONICA MGP (Continued) **S102564458**

Status Date:	08/24/1992
Restricted Use:	NO
Funding:	Responsible Party
Lat/Long:	34.01699 / -118.4881
APN:	NONE SPECIFIED
Past Use:	MANUFACTURED GAS PLANT
Potential COC:	10002, 10061, 10063, 10064, 10097, 10100, 10196, 10198, 10199, 20010, 20017, 20027, 30001, 30013, 30160
Confirmed COC:	NONE SPECIFIED
Potential Description:	OTH, SOIL, SV
Alias Name:	EDISON ELECTRIC COMPANY
Alias Type:	Alternate Name
Alias Name:	SANTA MONICA ELECTRIC & POWER CO. MGP
Alias Type:	Alternate Name
Alias Name:	SANTA MONICA GAS & POWER COMPANY
Alias Type:	Alternate Name
Alias Name:	SANTA MONICA MANUFACTURED GAS PLANT
Alias Type:	Alternate Name
Alias Name:	SOUTHERN CAL EDISON - SANTA MONICA MGP
Alias Type:	Alternate Name
Alias Name:	SOUTHERN CALIFORNIA EDISON
Alias Type:	Alternate Name
Alias Name:	UNITED ELETRIC GAS & POWER COMPANY MGP
Alias Type:	Alternate Name
Alias Name:	110033614514
Alias Type:	EPA (FRS #)
Alias Name:	300272
Alias Type:	Project Code (Site Code)
Alias Name:	19490228
Alias Type:	Envirostor ID Number

Completed Info:

Completed Area Name:	PROJECT WIDE
Completed Sub Area Name:	Not reported
Completed Document Type:	Site Screening
Completed Date:	03/15/1993
Comments:	Not reported

Completed Area Name:	PROJECT WIDE
Completed Sub Area Name:	Not reported
Completed Document Type:	Preliminary Endangerment Assessment Report
Completed Date:	08/24/1992
Comments:	The Southern California Edison’s former manufactured gas plant (MGP) was operated at the site from 1900 to 1903 and dismantled prior to 1909. MGPs such as the subject facility in Santa Monica were operated by various utility companies from the 1800s to the mid-1900s to produce gas from coal or oil. The gas manufacturing and purification processed yielded various byproducts or residues, consisting of lampblack, light oils, tars, sludges, and other petroleum products. During the investigtion, polynuclear aromatic hydrocarbons (PAHs) and metals were detected. The Dept. received a PEA report on May 14, 1992. On August 24, 1992 the Department completed review of the PEA. The PEA recommended "No Further Action" was needed at the site. The PAH concentration at the site exceeded the PEA screening values. Therefore, the Department recommended that "Further Action" was necessary at the site.

Future Area Name:	Not reported

EDISON/SANTA MONICA MGP (Continued) **S102564458**

Future Sub Area Name:	Not reported
Future Document Type:	Not reported
Future Due Date:	Not reported
Schedule Area Name:	Not reported
Schedule Sub Area Name:	Not reported
Schedule Document Type:	Not reported
Schedule Due Date:	Not reported
Schedule Revised Date:	Not reported

AQ451 **SOUTHERN CALIFORNIA EDISON** **CA HAZNET** **S112943750**
NNW **819 COLORADO AVE** **N/A**
1/8-1/4 **SANTA MONICA, CA 90401**
0.229 mi.
1211 ft. **Site 9 of 12 in cluster AQ**

Relative:
Lower

Actual:
94 ft.

HAZNET:

envid:	S112943750
Year:	2005
GEPAID:	CAC002587511
Contact:	KEN HERRERA/ENVIRON SPECIALIST
Telephone:	6612941525
Mailing Name:	Not reported
Mailing Address:	PO BOX 800 QUAD 1A
Mailing City,St,Zip:	ROSEMEAD, CA 91770
Gen County:	Not reported
TSD EPA ID:	CAD050806850
TSD County:	Not reported
Waste Category:	Waste oil and mixed oil
Disposal Method:	Transfer Station
Tons:	21.43
Cat Decode:	Waste oil and mixed oil
Method Decode:	Transfer Station
Facility County:	Los Angeles

AQ452 **SOUTHERN CALIFORNIA EDISON** **CA HAZNET** **S112955868**
NNW **819 COLORADO AVE** **N/A**
1/8-1/4 **SANTA MONICA, CA 90401**
0.229 mi.
1211 ft. **Site 10 of 12 in cluster AQ**

Relative:
Lower

Actual:
94 ft.

HAZNET:

envid:	S112955868
Year:	2006
GEPAID:	CAC002607461
Contact:	STAN MARSH
Telephone:	9513135428
Mailing Name:	Not reported
Mailing Address:	PO BOX 800 QUAD 3A
Mailing City,St,Zip:	ROSEMEAD, CA 91770
Gen County:	Not reported
TSD EPA ID:	CAD009007626
TSD County:	Not reported
Waste Category:	Asbestos containing waste
Disposal Method:	Landfill Or Surface Impoundment That Will Be Closed As Landfill(To Include On-Site Treatment And/Or Stabilization)
Tons:	0.84

SOUTHERN CALIFORNIA EDISON (Continued) **S112955868**

Cat Decode:	Asbestos containing waste
Method Decode:	Landfill Or Surface Impoundment That Will Be Closed As Landfill(To Include On-Site Treatment And/Or Stabilization)
Facility County:	Los Angeles
envid:	S112955868
Year:	2006
GEPAID:	CAC002607461
Contact:	STAN MARSH
Telephone:	9513135428
Mailing Name:	Not reported
Mailing Address:	PO BOX 800 QUAD 3A
Mailing City,St,Zip:	ROSEMEAD, CA 91770
Gen County:	Not reported
TSD EPA ID:	CAD009007626
TSD County:	Not reported
Waste Category:	Asbestos containing waste
Disposal Method:	Landfill Or Surface Impoundment That Will Be Closed As Landfill(To Include On-Site Treatment And/Or Stabilization)
Tons:	0.42
Cat Decode:	Asbestos containing waste
Method Decode:	Landfill Or Surface Impoundment That Will Be Closed As Landfill(To Include On-Site Treatment And/Or Stabilization)
Facility County:	Los Angeles
envid:	S112955868
Year:	2006
GEPAID:	CAC002607461
Contact:	STAN MARSH
Telephone:	9513135428
Mailing Name:	Not reported
Mailing Address:	PO BOX 800 QUAD 3A
Mailing City,St,Zip:	ROSEMEAD, CA 91770
Gen County:	Not reported
TSD EPA ID:	CAD009007626
TSD County:	Not reported
Waste Category:	Asbestos containing waste
Disposal Method:	Landfill Or Surface Impoundment That Will Be Closed As Landfill(To Include On-Site Treatment And/Or Stabilization)
Tons:	35.39
Cat Decode:	Asbestos containing waste
Method Decode:	Landfill Or Surface Impoundment That Will Be Closed As Landfill(To Include On-Site Treatment And/Or Stabilization)
Facility County:	Los Angeles

AQ453 **SANTA MONICA SUB STATION** **CA HAZNET** **S112971657**
NNW **819 COLORADO AVE** **N/A**
1/8-1/4 **SANTA MONICA, CA 90401**
0.229 mi.
1211 ft. **Site 11 of 12 in cluster AQ**

Relative:
Lower

Actual:
94 ft.

HAZNET:

envid:	S112971657
Year:	2008
GEPAID:	CAC002632564
Contact:	STAN MARSH
Telephone:	6263029711
Mailing Name:	Not reported

SANTA MONICA SUB STATION (Continued) **S112971657**

Mailing Address:	PO BOX 800
Mailing City,St,Zip:	ROSEMEAD, CA 91770
Gen County:	Not reported
TSD EPA ID:	CAD009007626
TSD County:	Not reported
Waste Category:	Asbestos containing waste
Disposal Method:	Landfill Or Surface Impoundment That Will Be Closed As Landfill(To Include On-Site Treatment And/Or Stabilization)
Tons:	0.4
Cat Decode:	Asbestos containing waste
Method Decode:	Landfill Or Surface Impoundment That Will Be Closed As Landfill(To Include On-Site Treatment And/Or Stabilization)
Facility County:	Los Angeles
envid:	S112971657
Year:	2008
GEPAID:	CAC002632564
Contact:	STAN MARSH
Telephone:	6263029711
Mailing Name:	Not reported
Mailing Address:	PO BOX 800
Mailing City,St,Zip:	ROSEMEAD, CA 91770
Gen County:	Not reported
TSD EPA ID:	CAD050806850
TSD County:	Not reported
Waste Category:	Polychlorinated biphenyls and material containing PCBs
Disposal Method:	Storage, Bulking, And/Or Transfer Off Site--No Treatment/Reovery (H010-H129) Or (H131-H135)
Tons:	10.425
Cat Decode:	Polychlorinated biphenyls and material containing PCBs
Method Decode:	Storage, Bulking, And/Or Transfer Off Site--No Treatment/Reovery (H010-H129) Or (H131-H135)
Facility County:	Los Angeles

AQ454 **SOUTHERN CALIFORNIA EDISON** **CA HAZNET** **S112916876**
NNW **819 COLORADO AVE** **N/A**
1/8-1/4 **SANTA MONICA, CA 90401**
0.229 mi.
1211 ft. **Site 12 of 12 in cluster AQ**

Relative:
Lower

Actual:
94 ft.

HAZNET:

envid:	S112916876
Year:	2001
GEPAID:	CAC002376271
Contact:	MIGUEL FLORES-ENV SPECIALIST
Telephone:	9098205366
Mailing Name:	Not reported
Mailing Address:	2244 S WALNUT GROVE AVE
Mailing City,St,Zip:	ROSEMEAD, CA 917700000
Gen County:	Not reported
TSD EPA ID:	CAD009007626
TSD County:	Not reported
Waste Category:	Asbestos containing waste
Disposal Method:	Disposal, Land Fill
Tons:	7.58
Cat Decode:	Asbestos containing waste
Method Decode:	Disposal, Land Fill
Facility County:	Los Angeles

AJ455 **PACIFIC AUTO SERVICE** **EDR Hist Auto** **1009020197**
SSW **2024 MAIN ST** **N/A**
1/8-1/4 **SANTA MONICA, CA**
0.229 mi.
1211 ft. **Site 4 of 5 in cluster AJ**

Relative:
Lower

Actual:
49 ft.

EDR Historical Auto Stations:

Name:	PACIFIC AUTO SERVICE
Year:	1954
Type:	AUTOMOBILE REPAIRING
Name:	PACIFIC AUTO SERVICE
Year:	1954
Type:	AUTOMOBILE REPAIRING

AR456 **BRIAN STRANGE** **CA HAZNET** **S112922101**
SSW **2121-2129 OCEAN AVE** **N/A**
1/8-1/4 **SANTA MARIA, CA 90401**
0.233 mi.
1232 ft. **Site 4 of 11 in cluster AR**

Relative:
Lower

Actual:
51 ft.

HAZNET:

envid:	S112922101
Year:	2002
GEPAID:	CAC002551961
Contact:	ERIN MCCONNELL
Telephone:	3239131965
Mailing Name:	Not reported
Mailing Address:	12100 WILSHIRE BLVD UNIT 1900
Mailing City,St,Zip:	LOS ANGELES, CA 90025
Gen County:	Not reported
TSD EPA ID:	CAD009007626
TSD County:	Not reported
Waste Category:	Asbestos containing waste
Disposal Method:	Disposal, Land Fill
Tons:	4.38
Cat Decode:	Asbestos containing waste
Method Decode:	Disposal, Land Fill
Facility County:	Santa Barbara

AS457 **MONICA HOLLYWOOD BR** **EDR Hist Cleaner** **1009143881**
SW **1749 OCEAN AVE** **N/A**
1/8-1/4 **SANTA MONICA, CA**
0.234 mi.
1235 ft. **Site 1 of 7 in cluster AS**

Relative:
Lower

Actual:
51 ft.

EDR Historical Cleaners:

Name:	MONICA HOLLYWOOD BR
Year:	1933
Type:	LAUNDRIES STEAM
Name:	MONICA HOLLYWOOD BR
Year:	1933
Type:	LAUNDRIES STEAM

AS458 **HOWLETT A J** **EDR Hist Cleaner** **1009143595**
SW **1743 OCEAN AVE** **N/A**
1/8-1/4 **SANTA MONICA, CA**
0.234 mi.
1235 ft. **Site 2 of 7 in cluster AS**

Relative:
Lower

Actual:
51 ft.

EDR Historical Cleaners:

Name:	HOWLETT A J
Year:	1933
Type:	CLOTHES PRESSERS AND CLEANERS
Name:	HOWLETT A J
Year:	1933
Type:	CLOTHES PRESSERS AND CLEANERS

AF459 **MC NEIL H I** **EDR Hist Auto** **1009018881**
ESE **2121 LINCOLN BLVD** **N/A**
1/8-1/4 **SANTA MONICA, CA**
0.235 mi.
1242 ft. **Site 23 of 24 in cluster AF**

Relative:
Lower

Actual:
83 ft.

EDR Historical Auto Stations:

Name:	HEIGHALL A J
Year:	1928
Type:	GASOLINE AND OIL SERVICE STATIONS
Name:	MC NEIL H I
Year:	1933
Type:	GASOLINE AND OIL SERVICE STATIONS
Name:	MC NEIL H I
Year:	1933
Type:	GASOLINE AND OIL SERVICE STATIONS
Name:	COOPER J L
Year:	1933
Type:	AUTOMOBILE REPAIRING
Name:	COOPER J L
Year:	1933
Type:	AUTOMOBILE REPAIRING
Name:	MC NEIL H I
Year:	1936
Type:	AUTOMOBILE REPAIRING

AF460 **LE MANS BODY & PAINT, ZUKIE EN** **CA EMI** **S106834396**
ESE **2121 LINCOLN BLVD** **N/A**
1/8-1/4 **SANTA MONICA, CA**
0.235 mi.
1242 ft. **Site 24 of 24 in cluster AF**

Relative:
Lower

Actual:
83 ft.

EMI:

Year:	1987
County Code:	19
Air Basin:	SC
Facility ID:	36603
Air District Name:	SC

LE MANS BODY & PAINT, ZUKIE EN (Continued) **S106834396**

SIC Code:	7538
Air District Name:	SOUTH COAST AQMD
Community Health Air Pollution Info System:	Not reported
Consolidated Emission Reporting Rule:	Not reported
Total Organic Hydrocarbon Gases Tons/Yr:	1
Reactive Organic Gases Tons/Yr:	1
Carbon Monoxide Emissions Tons/Yr:	0
NOX - Oxides of Nitrogen Tons/Yr:	0
SOX - Oxides of Sulphur Tons/Yr:	0
Particulate Matter Tons/Yr:	0
Part. Matter 10 Micrometers and Smllr Tons/Yr:	0

AR461 **BISHOP J W** **EDR Hist Auto** **1009051101**
SSW **144 PICO BLVD** **N/A**
1/8-1/4 **OCEAN PARK, CA**
0.236 mi.
1245 ft. **Site 5 of 11 in cluster AR**

Relative:
Lower

Actual:
51 ft.

EDR Historical Auto Stations:

Name:	BISHOP J W
Year:	1928
Type:	AUTOMOBILE GARAGES

AR462 **CA CHMIRS** **S105665991**
SSW **PICO AND OCEAN AVE** **N/A**
1/8-1/4 **SANTA MONICA, CA**
0.237 mi.
1252 ft. **Site 6 of 11 in cluster AR**

Relative:
Lower

Actual:
51 ft.

CHMIRS:

OES Incident Number:	0-3837
OES notification:	08/25/2000
OES Date:	Not reported
OES Time:	Not reported
Date Completed:	**Not reported**
Property Use:	Not reported
Agency Id Number:	Not reported
Agency Incident Number:	Not reported
Time Notified:	Not reported
Time Completed:	Not reported
Surrounding Area:	Not reported
Estimated Temperature:	Not reported
Property Management:	Not reported
More Than Two Substances Involved?:	Not reported
Resp Agncy Personel # Of Decontaminated:	Not reported
Responding Agency Personel # Of Injuries:	Not reported
Responding Agency Personel # Of Fatalities:	Not reported
Others Number Of Decontaminated:	Not reported
Others Number Of Injuries:	Not reported
Others Number Of Fatalities:	Not reported
Vehicle Make/year:	Not reported
Vehicle License Number:	Not reported
Vehicle State:	Not reported
Vehicle Id Number:	Not reported
CA DOT PUC/ICC Number:	Not reported
Company Name:	Not reported

(Continued) **S105665991**

Reporting Officer Name/ID:	Not reported
Report Date:	Not reported
Facility Telephone:	Not reported
Waterway Involved:	Yes
Waterway:	Pacific Ocean / Santa Monica Bay
Spill Site:	Not reported
Cleanup By:	Unknown
Containment:	Not reported
What Happened:	Not reported
Type:	Not reported
Measure:	Not reported
Other:	Not reported
Date/Time:	Not reported
Year:	2000
Agency:	City of Santa Monica Fire
Incident Date:	8/25/200012:00:00 AM
Admin Agency:	City of Santa Monica
Amount:	Not reported
Contained:	No
Site Type:	Waterways
E Date:	Not reported
Substance:	Unknown petroleum
Gallons:	Unk
Unknown:	0
Substance #2:	Not reported
Substance #3:	Not reported
Evacuations:	0
Number of Injuries:	0
Number of Fatalities:	0
#1 Pipeline:	Not reported
#2 Pipeline:	Not reported
#3 Pipeline:	Not reported
#1 Vessel >= 300 Tons:	Not reported
#2 Vessel >= 300 Tons:	Not reported
#3 Vessel >= 300 Tons:	Not reported
Evacs:	Not reported
Injuries:	Not reported
Fatals:	Not reported
Comments:	Not reported
Description:	Fire department responded to an oil based smell and discoloration in water. Substance is a petroleum product from unknown source. Sheen 200 yds x 400 yds

---

AK463 **SANTA MONICA PRODUCE** **CA LUST** **U001563981**
NNE **1643 10TH ST** **CA HIST UST** **N/A**
1/8-1/4 **SANTA MONICA, CA 90404** **CA HIST CORTESE**
0.237 mi.
1253 ft. **Site 6 of 10 in cluster AK**

Relative:
Lower

Actual:
96 ft.

LUST:

Region:	STATE
Global Id:	T0603701386
Latitude:	34.0172231
Longitude:	-118.4850112
Case Type:	LUST Cleanup Site
Status:	Completed - Case Closed
Status Date:	11/25/1996

SANTA MONICA PRODUCE (Continued) **U001563981**

Lead Agency:	LOS ANGELES RWQCB (REGION 4)
Case Worker:	YR
Local Agency:	Not reported
RB Case Number:	904040061
LOC Case Number:	Not reported
File Location:	Not reported
Potential Media Affect:	Aquifer used for drinking water supply
Potential Contaminants of Concern:	Gasoline
Site History:	Not reported

Click here to access the California GeoTracker records for this facility:

Contact:

Global Id:	T0603701386
Contact Type:	Regional Board Caseworker
Contact Name:	YUE RONG
Organization Name:	LOS ANGELES RWQCB (REGION 4)
Address:	320 W. 4TH ST., SUITE 200
City:	Los Angeles
Email:	yrong@waterboards.ca.gov
Phone Number:	Not reported

Status History:

Global Id:	T0603701386
Status:	Completed - Case Closed
Status Date:	11/25/1996
Global Id:	T0603701386
Status:	Open - Case Begin Date
Status Date:	12/17/1986
Global Id:	T0603701386
Status:	Open - Site Assessment
Status Date:	08/27/1987

Regulatory Activities:

Global Id:	T0603701386
Action Type:	Other
Date:	12/17/1986
Action:	Leak Discovery
Global Id:	T0603701386
Action Type:	Other
Date:	01/21/1987
Action:	Leak Reported
Global Id:	T0603701386
Action Type:	Other
Date:	12/17/1986
Action:	Leak Stopped

HIST UST:

File Number:	000272B8
URL:	http://geotracker.waterboards.ca.gov/ustpdfs/pdf/000272B8.pdf
Region:	STATE

SANTA MONICA PRODUCE (Continued) **U001563981**

Facility ID:	00000047351
Facility Type:	Other
Other Type:	FOOD
Contact Name:	Not reported
Telephone:	2134506115
Owner Name:	KARL H. BRAND
Owner Address:	367 SO. CANYON VIEW DR.
Owner City,St,Zip:	LOS ANGELES, CA 90049
Total Tanks:	0001
Tank Num:	001
Container Num:	1
Year Installed:	Not reported
Tank Capacity:	00000500
Tank Used for:	PRODUCT
Type of Fuel:	REGULAR
Container Construction Thickness:	12
Leak Detection:	Visual

Click here for Geo Tracker PDF:

HIST CORTESE:

Region:	CORTESE
Facility County Code:	19
Reg By:	LTNKA
Reg Id:	904040061

464
NW
1/8-1/4
0.237 mi.
1253 ft.

CONLEY R A **EDR Hist Auto** **1009020961**
1547 6TH ST **N/A**
SANTA MONICA, CA

Relative:
Lower

Actual:
87 ft.

EDR Historical Auto Stations:

Name:	CONLEY R A
Year:	1940
Type:	AUTOMOBILE REPAIRING
Name:	CONLEY R A
Year:	1940
Type:	AUTOMOBILE REPAIRING
Name:	CONLEY ROBI A
Year:	1954
Type:	AUTOMOBILE REPAIRING
Name:	CONLEY ROBI A
Year:	1954
Type:	AUTOMOBILE REPAIRING

AN465 **FOUR OAKS GARAGE INC** **CA HAZNET** **S113013048**
NNW **1547 7TH ST** **N/A**
1/8-1/4 **SANTA MONICA, CA 90401**
0.238 mi.
1256 ft. **Site 2 of 9 in cluster AN**

Relative:
Lower

Actual:
92 ft.

HAZNET:

envid:	S113013048
Year:	2014
GEPAID:	CAD982034415
Contact:	LARRY M BEAUFAIT
Telephone:	3104512226
Mailing Name:	Not reported
Mailing Address:	1547 7TH ST
Mailing City,St,Zip:	SANTA MONICA, CA 904012605
Gen County:	Los Angeles
TSD EPA ID:	CAD981696420
TSD County:	Los Angeles
Waste Category:	Aqueous solution with total organic residues 10 percent or more
Disposal Method:	Storage, Bulking, And/Or Transfer Off Site--No Treatment/Reovery (H010-H129) Or (H131-H135)
Tons:	0.4587
Cat Decode:	Aqueous solution with total organic residues 10 percent or more
Method Decode:	Storage, Bulking, And/Or Transfer Off Site--No Treatment/Reovery (H010-H129) Or (H131-H135)
Facility County:	Los Angeles

envid:	S113013048
Year:	2007
GEPAID:	CAD982034415
Contact:	LARRY M BEAUFAIT
Telephone:	3104512226
Mailing Name:	Not reported
Mailing Address:	1547 7TH ST
Mailing City,St,Zip:	SANTA MONICA, CA 904012605
Gen County:	Not reported
TSD EPA ID:	CAL000113451
TSD County:	Not reported
Waste Category:	Unspecified organic liquid mixture
Disposal Method:	01
Tons:	0.37
Cat Decode:	Unspecified organic liquid mixture
Method Decode:	Not reported
Facility County:	Los Angeles

envid:	S113013048
Year:	2007
GEPAID:	CAD982034415
Contact:	LARRY M BEAUFAIT
Telephone:	3104512226
Mailing Name:	Not reported
Mailing Address:	1547 7TH ST
Mailing City,St,Zip:	SANTA MONICA, CA 904012605
Gen County:	Not reported
TSD EPA ID:	CAL000113451
TSD County:	Not reported
Waste Category:	Unspecified organic liquid mixture
Disposal Method:	Not reported
Tons:	0.11

FOUR OAKS GARAGE INC (Continued) **S113013048**

Cat Decode: Unspecified organic liquid mixture
Method Decode: Not reported
Facility County: Los Angeles

envid: S113013048
Year: 2006
GEPAID: CAD982034415
Contact: LARRY M BEAUFAIT
Telephone: 3104512226
Mailing Name: Not reported
Mailing Address: 1547 7TH ST
Mailing City,St,Zip: SANTA MONICA, CA 904012605
Gen County: Not reported
TSD EPA ID: CAD009452657
TSD County: Not reported
Waste Category: Unspecified organic liquid mixture
Disposal Method: Recycler
Tons: 0.16
Cat Decode: Unspecified organic liquid mixture
Method Decode: Recycler
Facility County: Los Angeles

envid: S113013048
Year: 2006
GEPAID: CAD982034415
Contact: LARRY M BEAUFAIT
Telephone: 3104512226
Mailing Name: Not reported
Mailing Address: 1547 7TH ST
Mailing City,St,Zip: SANTA MONICA, CA 904012605
Gen County: Not reported
TSD EPA ID: CAL000113451
TSD County: Not reported
Waste Category: Unspecified organic liquid mixture
Disposal Method: Recycler
Tons: 0.16
Cat Decode: Unspecified organic liquid mixture
Method Decode: Recycler
Facility County: Los Angeles

Click this hyperlink while viewing on your computer to access
22 additional CA_HAZNET: record(s) in the EDR Site Report.

AN466 **FOUR OAKS GARAGE INC.** **FINDS** **1016421678**
NNW **1547 7TH ST** **ECHO** **N/A**
1/8-1/4 **SANTA MONICA, CA 90401**
0.238 mi.
1256 ft. **Site 3 of 9 in cluster AN**

Relative:
Lower

Actual:
92 ft.

FINDS:

Registry ID: 110055693977

Environmental Interest/Information System
STATE MASTER

FOUR OAKS GARAGE INC. (Continued) **1016421678**

ECHO:
Envid: 1016421678
Registry ID: 110055693977
DFR URL: http://echo.epa.gov/detailed_facility_report?fid=110055693977

AN467 **EDR Hist Auto** **1015246094**
NNW **1547 7TH ST** **N/A**
1/8-1/4 **SANTA MONICA, CA 90401**
0.238 mi.
1256 ft. **Site 4 of 9 in cluster AN**

Relative:
Lower

Actual:
92 ft.

EDR Historical Auto Stations:
Name: FOUR OAKS LAND ROVER REPAIR
Year: 2005
Address: 1547 7TH ST

Name: BEVERLY GLEN MOTOR PARTS
Year: 2012
Address: 1547 7TH ST

AT468 **AL & HARRY S SIGNAL SERVICE** **EDR Hist Auto** **1009020293**
West **301 COLORADO AVE** **N/A**
1/8-1/4 **SANTA MONICA, CA**
0.238 mi.
1259 ft. **Site 1 of 4 in cluster AT**

Relative:
Lower

Actual:
66 ft.

EDR Historical Auto Stations:
Name: AL & HARRY S SIGNAL SERVICE
Year: 1954
Type: GASOLINE STATIONS

Name: AL & HARRY S SIGNAL SERVICE
Year: 1954
Type: GASOLINE STATIONS

AS469 **RAND** **CA HAZNET** **S113134117**
SW **1733 OCEAN AVE** **N/A**
1/8-1/4 **SANTA MONICA, CA 90401**
0.238 mi.
1259 ft. **Site 3 of 7 in cluster AS**

Relative:
Lower

Actual:
52 ft.

HAZNET:
envid: S113134117
Year: 2007
GEPAID: CAL000286869
Contact: MICHAEL VAZQUEZ OR RAND/EX: 6251
Telephone: 3103930411
Mailing Name: Not reported
Mailing Address: 1700 MAIN ST PO BOX 2138
Mailing City,St,Zip: SANTA MONICA, CA 904072138
Gen County: Not reported
TSD EPA ID: CAD097030993
TSD County: Not reported
Waste Category: Photochemicals/photoprocessing waste

RAND (Continued) **S113134117**

Disposal Method:	Storage, Bulking, And/Or Transfer Off Site--No Treatment/Reovery (H010-H129) Or (H131-H135)
Tons:	0.22
Cat Decode:	Photochemicals/photoprocessing waste
Method Decode:	Storage, Bulking, And/Or Transfer Off Site--No Treatment/Reovery (H010-H129) Or (H131-H135)
Facility County:	Los Angeles

envid:	S113134117
Year:	2005
GEPAID:	CAL000286869
Contact:	MICHAEL VAZQUEZ OR RAND/EX: 6251
Telephone:	3103930411
Mailing Name:	Not reported
Mailing Address:	1700 MAIN ST PO BOX 2138
Mailing City,St,Zip:	SANTA MONICA, CA 904072138
Gen County:	Not reported
TSD EPA ID:	CAT080033681
TSD County:	Not reported
Waste Category:	Photochemicals/photoprocessing waste
Disposal Method:	Disposal, Land Fill
Tons:	0.22
Cat Decode:	Photochemicals/photoprocessing waste
Method Decode:	Disposal, Land Fill
Facility County:	Los Angeles

envid:	S113134117
Year:	2004
GEPAID:	CAL000286869
Contact:	MICHAEL VAZQUEZ OR RAND/EX: 6251
Telephone:	3103930411
Mailing Name:	Not reported
Mailing Address:	1700 MAIN ST PO BOX 2138
Mailing City,St,Zip:	SANTA MONICA, CA 904072138
Gen County:	Not reported
TSD EPA ID:	CAT080033681
TSD County:	Not reported
Waste Category:	Photochemicals/photoprocessing waste
Disposal Method:	Disposal, Land Fill
Tons:	0.04
Cat Decode:	Photochemicals/photoprocessing waste
Method Decode:	Disposal, Land Fill
Facility County:	Los Angeles

envid:	S113134117
Year:	2004
GEPAID:	CAL000286869
Contact:	MICHAEL VAZQUEZ OR RAND/EX: 6251
Telephone:	3103930411
Mailing Name:	Not reported
Mailing Address:	1700 MAIN ST PO BOX 2138
Mailing City,St,Zip:	SANTA MONICA, CA 904072138
Gen County:	Not reported
TSD EPA ID:	CAT080033681
TSD County:	Not reported
Waste Category:	Photochemicals/photoprocessing waste
Disposal Method:	Recycler

RAND (Continued) **S113134117**

Tons: 0.12
Cat Decode: Photochemicals/photoprocessing waste
Method Decode: Recycler
Facility County: Los Angeles

AS470 **MAGUIRE/THOMAS PARTNERS DEVELOPMENT** **CA HAZNET** **S112903644**
SW **1733 OCEAN AVE** **N/A**
1/8-1/4 **SANTA MONICA, CA 90404**
0.238 mi.
1259 ft. **Site 4 of 7 in cluster AS**

Relative:
Lower

Actual:
52 ft.

HAZNET:
envid: S112903644
Year: 2000
GEPAID: CAC002205305
Contact: CHUCK TILLOTSON
Telephone: 2136134568
Mailing Name: Not reported
Mailing Address: 355 SO GRAND AVE STE 4500
Mailing City,St,Zip: LOS ANGELES, CA 900710000
Gen County: Not reported
TSD EPA ID: CAT000646117
TSD County: Not reported
Waste Category: Other inorganic solid waste
Disposal Method: Disposal, Land Fill
Tons: 23.59
Cat Decode: Other inorganic solid waste
Method Decode: Disposal, Land Fill
Facility County: Los Angeles

---

471 **MAIN STREET SANTA MONICA** **CA NPDES** **S118599529**
SSW **2000 MAIN ST** **N/A**
1/8-1/4 **SANTA MONICA, CA 90405**
0.239 mi.
1263 ft.

Relative:
Lower

Actual:
48 ft.

NPDES:
Npdes Number: Not reported
Facility Status: Not reported
Agency Id: Not reported
Region: 4
Regulatory Measure Id: 264788
Order No: Not reported
Regulatory Measure Type: Construction
Place Id: Not reported
WDID: 4 19C331409
Program Type: Not reported
Adoption Date Of Regulatory Measure: Not reported
Effective Date Of Regulatory Measure: Not reported
Expiration Date Of Regulatory Measure: Not reported
Termination Date Of Regulatory Measure: 1/17/2008
Discharge Name: Not reported
Discharge Address: Not reported
Discharge City: Not reported
Discharge State: Not reported
Discharge Zip: Not reported

MAIN STREET SANTA MONICA (Continued) **S118599529**

RECEIVED DATE:	5/9/2008
PROCESSED DATE:	12/9/2004
STATUS CODE NAME:	Terminated
STATUS DATE:	1/17/2008
PLACE SIZE:	1
PLACE SIZE UNIT:	52
FACILITY CONTACT NAME:	Ron Elazar
FACILITY CONTACT TITLE:	Not reported
FACILITY CONTACT PHONE:	949-455-4500
FACILITY CONTACT PHONE EXT:	Not reported
FACILITY CONTACT EMAIL:	Not reported
OPERATOR NAME:	Archstone Community
OPERATOR ADDRESS:	217 Technology Dr Ste 210
OPERATOR CITY:	Irvine
OPERATOR STATE:	California
OPERATOR ZIP:	92618
OPERATOR CONTACT NAME:	Bill Rogers
OPERATOR CONTACT TITLE:	Not reported
OPERATOR CONTACT PHONE:	949-455-4500
OPERATOR CONTACT PHONE EXT:	Not reported
OPERATOR CONTACT EMAIL:	Not reported
OPERATOR TYPE:	Private Business
DEVELOPER NAME:	Archstone Community
DEVELOPER ADDRESS:	1 Spectrum Pointe Dr Ste 225
DEVELOPER CITY:	Lake Forest
DEVELOPER STATE:	California
DEVELOPER ZIP:	92630
DEVELOPER CONTACT NAME:	Bill Rogers
DEVELOPER CONTACT TITLE:	Not reported
CONSTYPE LINEAR UTILITY IND:	Not reported
EMERGENCY PHONE NO:	949-455-4500
EMERGENCY PHONE EXT:	Not reported
CONSTYPE ABOVE GROUND IND:	Not reported
CONSTYPE BELOW GROUND IND:	Not reported
CONSTYPE CABLE LINE IND:	Not reported
CONSTYPE COMM LINE IND:	Not reported
CONSTYPE COMMERTIAL IND:	Y
CONSTYPE ELECTRICAL LINE IND:	Not reported
CONSTYPE GAS LINE IND:	Not reported
CONSTYPE INDUSTRIAL IND:	Not reported
CONSTYPE OTHER DESRIPTION:	Not reported
CONSTYPE OTHER IND:	Not reported
CONSTYPE RECONS IND:	Not reported
CONSTYPE RESIDENTIAL IND:	Y
CONSTYPE TRANSPORT IND:	Not reported
CONSTYPE UTILITY DESCRIPTION:	Not reported
CONSTYPE UTILITY IND:	Not reported
CONSTYPE WATER SEWER IND:	Not reported
DIR DISCHARGE USWATER IND:	Not reported
RECEIVING WATER NAME:	Santa Monica Bay
CERTIFIER NAME:	Bill Rogers
CERTIFIER TITLE:	Vice President
CERTIFICATION DATE:	23-NOV-04
PRIMARY SIC:	Not reported
SECONDARY SIC:	Not reported
TERTIARY SIC:	Not reported

472
SE
1/8-1/4
0.240 mi.
1265 ft.

621 STRAND ST
SANTA MONICA, CA 90405

EDR Hist Cleaner **1015082052**
N/A

Relative:
Higher

Actual:
116 ft.

EDR Historical Cleaners:
Name: METROPOLITAN CLEANERS
Year: 2003
Address: 621 STRAND ST

AO473
WNW
1/8-1/4
0.241 mi.
1272 ft.

LUERA PAUL
1541 4TH ST
SANTA MONICA, CA

Site 19 of 30 in cluster AO

EDR Hist Auto **1009051032**
N/A

Relative:
Lower

Actual:
72 ft.

EDR Historical Auto Stations:
Name: LUERA PAUL
Year: 1928
Type: AUTOMOBILE LAUNDRIES

Name: BRYCE J N
Year: 1933
Type: AUTOMOBILE REPAIRING

Name: ROGER WMN
Year: 1936
Type: AUTOMOBILE REPAIRING

AO474
WNW
1/8-1/4
0.241 mi.
1272 ft.

ROGER WMN
1541 4TH ST E
SANTA MONICA, CA

Site 20 of 30 in cluster AO

EDR Hist Auto **1009018885**
N/A

Relative:
Lower

Actual:
72 ft.

EDR Historical Auto Stations:
Name: BRYCE J N
Year: 1933
Type: AUTOMOBILE REPAIRING

Name: ROGER WMN
Year: 1936
Type: AUTOMOBILE REPAIRING

AN475
NNW
1/8-1/4
0.241 mi.
1274 ft.

MARSHALL ROGER
5 1556 LINCOLN BLVD
SANTA MONICA, CA

Site 5 of 9 in cluster AN

EDR Hist Auto **1009019061**
N/A

Relative:
Lower

Actual:
93 ft.

EDR Historical Auto Stations:
Name: MARSHALL ROGER
Year: 1954
Type: GASOLINE STATIONS

AN476 **MARSHALL ROGER S** **EDR Hist Auto** **1009019015**
NNW **1556 LINCOLN BLVD** **N/A**
1/8-1/4 **SANTA MONICA, CA**
0.241 mi.
1274 ft. **Site 6 of 9 in cluster AN**

Relative:
Lower

Actual:
93 ft.

EDR Historical Auto Stations:

Name:	MARSHALL ROGER S
Year:	1936
Type:	AUTOMOBILE ELECTRIC REPAIRS
Name:	MARSHALL ROGER S
Year:	1936
Type:	AUTOMOBILE REPAIRING
Name:	MARSHALL ROGER S
Year:	1940
Type:	AUTOMOBILE REPAIRING
Name:	MARSHALL ROGER S
Year:	1940
Type:	GASOLINE AND OIL SERVICE STATIONS
Name:	MARSHALL ROGER S
Year:	1948
Type:	AUTOMOBILE REPAIRING
Name:	ZF ARSHALL ROGER S
Year:	1948
Type:	AUTOMOBILE ELECTRIC REPAIRS
Name:	MARSHALL ROGER S
Year:	1948
Type:	GASOLINE AND OIL SERVICE STATIONS
Name:	MARSHALL ROGER S
Year:	1954
Type:	AUTOMOBILE REPAIRING
Name:	MARSHALL ROGER
Year:	1954
Type:	GASOLINE STATIONS
Name:	MARSHALL ROGER S
Year:	1954
Type:	AUTOMOBILE REPAIRING

AN477 **MARSHALL ROGER S** **EDR Hist Auto** **1009019756**
NNW **1556 LINCOLN BLVD?AT COLORADO,** **N/A**
1/8-1/4 **SANTA MONICA, CA**
0.241 mi.
1274 ft. **Site 7 of 9 in cluster AN**

Relative:
Lower

Actual:
93 ft.

EDR Historical Auto Stations:

Name:	MARSHALL ROGER S
Year:	1936
Type:	AUTOMOBILE REPAIRING
Name:	MARSHALL ROGER S
Year:	1940

MARSHALL ROGER S (Continued) **1009019756**

Type: AUTOMOBILE REPAIRING

Name: MARSHALL ROGER S
Year: 1948
Type: GASOLINE AND OIL SERVICE STATIONS

Name: MARSHALL ROGER S
Year: 1948
Type: AUTO REPAIRS

AO478 **BLOOMINGDALES** **FINDS** **1016427096**
WNW **315 COLORADO AVE** **ECHO** **N/A**
1/8-1/4 **SANTA MONICA, CA 90401**
0.242 mi.
1276 ft. **Site 21 of 30 in cluster AO**

Relative:
Lower

Actual:
70 ft.

FINDS:

Registry ID: 110055768325

Environmental Interest/Information System
STATE MASTER

ECHO:
Envid: 1016427096
Registry ID: 110055768325
DFR URL: http://echo.epa.gov/detailed_facility_report?fid=110055768325

AO479 **MACY'S SANTA MONICA** **CA HAZNET** **S113101892**
WNW **315 COLORADO AVE** **N/A**
1/8-1/4 **SANTA MONICA, CA 90401**
0.242 mi.
1276 ft. **Site 22 of 30 in cluster AO**

Relative:
Lower

Actual:
70 ft.

HAZNET:
envid: S113101892
Year: 2014
GEPAID: CAL000195599
Contact: TRACEY ROUNDTREE
Telephone: 2128846124
Mailing Name: Not reported
Mailing Address: 919 THIRD AVENUE
Mailing City,St,Zip: NEW YORK, NY 100220000
Gen County: Los Angeles
TSD EPA ID: ARD069748192
TSD County: 99
Waste Category: Unspecified organic liquid mixture
Disposal Method: Incineration--Thermal Destruction Other Than Use As A Fuel
Tons: 0.65
Cat Decode: Unspecified organic liquid mixture
Method Decode: Incineration--Thermal Destruction Other Than Use As A Fuel
Facility County: Los Angeles

envid: S113101892
Year: 2014

MACY'S SANTA MONICA (Continued) **S113101892**

GEPAID: CAL000195599
Contact: TRACEY ROUNDTREE
Telephone: 2128846124
Mailing Name: Not reported
Mailing Address: 919 THIRD AVENUE
Mailing City,St,Zip: NEW YORK, NY 100220000
Gen County: Los Angeles
TSD EPA ID: UTD981552177
TSD County: 99
Waste Category: Unspecified organic liquid mixture
Disposal Method: Incineration--Thermal Destruction Other Than Use As A Fuel
Tons: 0.285
Cat Decode: Unspecified organic liquid mixture
Method Decode: Incineration--Thermal Destruction Other Than Use As A Fuel
Facility County: Los Angeles

envid: S113101892
Year: 2013
GEPAID: CAL000195599
Contact: Monica Ng
Telephone: 7326315578
Mailing Name: Not reported
Mailing Address: 755 ROUTE 18 SOUTH
Mailing City,St,Zip: EAST BRUNSWICK, NJ 088160000
Gen County: Los Angeles
TSD EPA ID: ARD069748192
TSD County: 99
Waste Category: Not reported
Disposal Method: Incineration--Thermal Destruction Other Than Use As A Fuel
Tons: 0.17
Cat Decode: Not reported
Method Decode: Incineration--Thermal Destruction Other Than Use As A Fuel
Facility County: Not reported

envid: S113101892
Year: 2013
GEPAID: CAL000195599
Contact: Monica Ng
Telephone: 7326315578
Mailing Name: Not reported
Mailing Address: 755 ROUTE 18 SOUTH
Mailing City,St,Zip: EAST BRUNSWICK, NJ 088160000
Gen County: Los Angeles
TSD EPA ID: NED981723513
TSD County: 99
Waste Category: Not reported
Disposal Method: Incineration--Thermal Destruction Other Than Use As A Fuel
Tons: 0.25
Cat Decode: Not reported
Method Decode: Incineration--Thermal Destruction Other Than Use As A Fuel
Facility County: Not reported

envid: S113101892
Year: 2013
GEPAID: CAL000195599
Contact: Monica Ng
Telephone: 7326315578

MACY'S SANTA MONICA (Continued) **S113101892**

Mailing Name:	Not reported
Mailing Address:	755 ROUTE 18 SOUTH
Mailing City,St,Zip:	EAST BRUNSWICK, NJ 088160000
Gen County:	Los Angeles
TSD EPA ID:	NED981723513
TSD County:	99
Waste Category:	Not reported
Disposal Method:	Incineration--Thermal Destruction Other Than Use As A Fuel
Tons:	Not reported
Cat Decode:	Not reported
Method Decode:	Incineration--Thermal Destruction Other Than Use As A Fuel
Facility County:	Not reported

Click this hyperlink while viewing on your computer to access
82 additional CA_HAZNET: record(s) in the EDR Site Report.

AO480 **SANTA MONICA PLACE** **CA HAZNET** **S118233209**
WNW **315 COLORADO AVE** **N/A**
1/8-1/4 **SANTA MONICA, CA 90401**
0.242 mi.
1276 ft. **Site 23 of 30 in cluster AO**

Relative:
Lower

Actual:
70 ft.

HAZNET:

envid:	S118233209
Year:	2014
GEPAID:	CAL000384317
Contact:	AARON SPECTOR
Telephone:	3102608300
Mailing Name:	Not reported
Mailing Address:	315 COLORADO AVE STE 300
Mailing City,St,Zip:	SANTA MONICA, CA 904012366
Gen County:	Los Angeles
TSD EPA ID:	AZR000501510
TSD County:	99
Waste Category:	Unspecified oil-containing waste
Disposal Method:	Storage, Bulking, And/Or Transfer Off Site--No Treatment/Reovery (H010-H129) Or (H131-H135)
Tons:	0.18765
Cat Decode:	Unspecified oil-containing waste
Method Decode:	Storage, Bulking, And/Or Transfer Off Site--No Treatment/Reovery (H010-H129) Or (H131-H135)
Facility County:	Los Angeles

envid:	S118233209
Year:	2014
GEPAID:	CAL000384317
Contact:	AARON SPECTOR
Telephone:	3102608300
Mailing Name:	Not reported
Mailing Address:	315 COLORADO AVE STE 300
Mailing City,St,Zip:	SANTA MONICA, CA 904012366
Gen County:	Los Angeles
TSD EPA ID:	AZR000501510
TSD County:	99
Waste Category:	Other organic solids
Disposal Method:	Storage, Bulking, And/Or Transfer Off Site--No Treatment/Reovery (H010-H129) Or (H131-H135)
Tons:	0.0375

SANTA MONICA PLACE (Continued) **S118233209**

Cat Decode: Other organic solids
Method Decode: Storage, Bulking, And/Or Transfer Off Site--No Treatment/Reovery (H010-H129) Or (H131-H135)
Facility County: Los Angeles

AO481 **THE BROADWAY, SANTA MONICA** **CA EMI** **S106840829**
WNW **315 COLORADO AV** **N/A**
1/8-1/4 **SANTA MONICA, CA 90401**
0.242 mi.
1276 ft. **Site 24 of 30 in cluster AO**

Relative:
Lower

Actual:
70 ft.

EMI:

Year:	1990
County Code:	19
Air Basin:	SC
Facility ID:	16764
Air District Name:	SC
SIC Code:	5311
Air District Name:	SOUTH COAST AQMD
Community Health Air Pollution Info System:	Not reported
Consolidated Emission Reporting Rule:	Not reported
Total Organic Hydrocarbon Gases Tons/Yr:	0
Reactive Organic Gases Tons/Yr:	0
Carbon Monoxide Emissions Tons/Yr:	0
NOX - Oxides of Nitrogen Tons/Yr:	1
SOX - Oxides of Sulphur Tons/Yr:	0
Particulate Matter Tons/Yr:	0
Part. Matter 10 Micrometers and Smllr Tons/Yr:	0

AO482 **CA CHMIRS** **S116777448**
WNW **315 COLORADO BLVD** **N/A**
1/8-1/4 **SANTA MONICA, CA 90401**
0.242 mi.
1276 ft. **Site 25 of 30 in cluster AO**

Relative:
Lower

Actual:
70 ft.

CHMIRS:

OES Incident Number:	4-0877
OES notification:	02/13/2014
OES Date:	Not reported
OES Time:	Not reported
Date Completed:	**Not reported**
Property Use:	Not reported
Agency Id Number:	Not reported
Agency Incident Number:	Not reported
Time Notified:	Not reported
Time Completed:	Not reported
Surrounding Area:	Not reported
Estimated Temperature:	Not reported
Property Management:	Not reported
More Than Two Substances Involved?:	Not reported
Resp Agncy Personel # Of Decontaminated:	Not reported
Responding Agency Personel # Of Injuries:	Not reported
Responding Agency Personel # Of Fatalities:	Not reported
Others Number Of Decontaminated:	Not reported
Others Number Of Injuries:	Not reported
Others Number Of Fatalities:	Not reported

(Continued) **S116777448**

Vehicle Make/year:	Not reported
Vehicle License Number:	Not reported
Vehicle State:	Not reported
Vehicle Id Number:	Not reported
CA DOT PUC/ICC Number:	Not reported
Company Name:	Not reported
Reporting Officer Name/ID:	Not reported
Report Date:	Not reported
Facility Telephone:	Not reported
Waterway Involved:	No
Waterway:	Not reported
Spill Site:	Merchant/Business
Cleanup By:	No
Containment:	Not reported
What Happened:	Not reported
Type:	Not reported
Measure:	Not reported
Other:	Not reported
Type:	PETROLEUM
Measure:	Gal(s)
Other:	Not reported
Date/Time:	600
Year:	2014
Agency:	NRC
Incident Date:	2/4/2014
Admin Agency:	Not reported
Amount:	Not reported
Contained:	Yes
Site Type:	Not reported
E Date:	Not reported
Substance:	Hydraulic Oil
Quantity Released:	200
Unknown:	Not reported
Substance #2:	Not reported
Substance #3:	Not reported
Evacuations:	Not reported
Number of Injuries:	Not reported
Number of Fatalities:	Not reported
#1 Pipeline:	No
#2 Pipeline:	No
#3 Pipeline:	No
#1 Vessel >= 300 Tons:	No
#2 Vessel >= 300 Tons:	No
#3 Vessel >= 300 Tons:	No
Evacs:	No
Injuries:	Mechanical
Fatals:	No
Comments:	Not reported
Description:	Per the NRC Report: "CALLER STATED THAT AN UNDERGROUND HYDRAULIC LINE ON AN ELEVATOR FAILED AND RELEASED BETWEEN 180-200 GALLONS OF HYDRAULIC OIL INTO THE GROUND." Remedial Actions per the NRC Report: "WILL REMOVE CONCRETE, ASSESS THE SOIL AND REMEDIATE IT AND WILL REPLACE THE LINE AND COVER EVERYTHING BACK UP.

AO483 **ERNS** **2014073859**
WNW **315 COLORADO BLVD.** **N/A**
1/8-1/4 **SANTA MONICA, CA 90401**
0.242 mi.
1276 ft. **Site 26 of 30 in cluster AO**

Relative:
Lower

Click this hyperlink while viewing on your computer to access additional ERNS detail in the EDR Site Report.

Actual:
70 ft.

AU484 **SEASIDE AUTOMATIC LAUNDRY** **EDR Hist Cleaner** **1009144893**
SW **1717 OCEAN AVE** **N/A**
1/8-1/4 **SANTA MONICA, CA**
0.242 mi.
1277 ft. **Site 1 of 2 in cluster AU**

Relative:
Lower

EDR Historical Cleaners:
Name: SEASIDE AUTOMATIC LAUNDRY
Year: 1954
Actual: Type: LAUNDRIES SELF SERVE
58 ft.

Name: SEASIDE AUTOMATIC LAUNDRY
Year: 1954
Type: LAUNDRIES SELF SERVE

AV485 **WILLIAMS C F** **EDR Hist Auto** **1009019142**
ESE **2127 LINCOLN BLVD** **N/A**
1/8-1/4 **SANTA MONICA, CA**
0.244 mi.
1287 ft. **Site 1 of 4 in cluster AV**

Relative:
Lower

EDR Historical Auto Stations:
Name: BUTCHER A L
Year: 1940
Actual: Type: GASOLINE AND OIL SERVICE STATIONS
83 ft.

Name: BUTCHER A L
Year: 1940
Type: GASOLINE AND OIL SERVICE STATIONS

Name: WILLIAMS C F
Year: 1948
Type: GASOLINE AND OIL SERVICE STATIONS

Name: WILLIAMS C F
Year: 1948
Type: GASOLINE AND OIL SERVICE STATIONS

AN486 **LINCOLN AUTO REPAIR SERVICE** **EDR Hist Auto** **1009016389**
NNW **1550 LINCOLN BLVD** **N/A**
1/8-1/4 **SANTA MONICA, CA**
0.245 mi.
1291 ft. **Site 8 of 9 in cluster AN**

Relative:
Lower

EDR Historical Auto Stations:
Name: CLIFTON & MARSHALL
Year: 1933
Actual: Type: GASOLINE AND OIL SERVICE STATIONS
94 ft.

LINCOLN AUTO REPAIR SERVICE (Continued) **1009016389**

Name: CLIFTON & MARSHALL
Year: 1933
Type: GASOLINE AND OIL SERVICE STATIONS

Name: T KEIWIT RALPH
Year: 1933
Type: AUTOMOBILE REPAIRING

Name: KEIWIT RALPH
Year: 1933
Type: AUTOMOBILE REPAIRING

Name: KEIWIT RALPH
Year: 1936
Type: AUTOMOBILE REPAIRING

Name: KEIWIT RALPH
Year: 1936
Type: AUTOMOBILE REPAIRING

Name: LINCOLN AUTO REPAIR SERVICE
Year: 1940
Type: AUTOMOBILE REPAIRING

Name: LINCOLN AUTO REPAIR SERVICE
Year: 1940
Type: AUTOMOBILE REPAIRING

AV487 **LINCOLN CLEANERS & DYERS** **EDR Hist Cleaner** **1009144273**
ESE **2205 LINCOLN BLVD** **N/A**
1/8-1/4 **SANTA MONICA, CA**
0.245 mi.
1294 ft. **Site 2 of 4 in cluster AV**

Relative:
Lower

Actual:
82 ft.

EDR Historical Cleaners:

Name: LINCOLN CLEANERS & DYERS
Year: 1924
Type: CURTAIN CLEANERS

Name: LINCOLN CLEANERS & DYERS
Year: 1924
Type: DRAPERY CLEANERS

Name: LINCOLN CLEANERS & DYERS
Year: 1924
Type: CLEANERS AND DYERS

Name: LINCOLN CLEANERS & DYERS
Year: 1924
Type: DYERS AND CLEANERS

Name: LINCOLN CLEANERS & DYERS
Year: 1924
Type: DRY CLEANERS AND DYERS

AP488 **GOPOEN EXCAVATING & ENGINEERING** **CA HAZNET** **S112923551**
NNE **1030 W OLYMPIC BLVD** **N/A**
1/8-1/4 **SANTA MONICA, CA 90404**
0.245 mi.
1296 ft. **Site 7 of 10 in cluster AP**

Relative:
Lower

Actual:
90 ft.

HAZNET:

envid:	S112923551
Year:	2002
GEPAID:	CAC002554361
Contact:	DAVID ARONNE
Telephone:	7148906551
Mailing Name:	Not reported
Mailing Address:	15661 PRODUCER LN STE N
Mailing City,St,Zip:	HUNTINGTON BEACH, CA 92649
Gen County:	Not reported
TSD EPA ID:	CAT080013352
TSD County:	Not reported
Waste Category:	Waste oil and mixed oil
Disposal Method:	Recycler
Tons:	4.37
Cat Decode:	Waste oil and mixed oil
Method Decode:	Recycler
Facility County:	Los Angeles

AP489 **GOPLEN EXCAVATING/ENGINEERING** **CA SWEEPS UST** **S101617750**
NNE **1030 OLYMPIC BLVD** **CA HIST UST** **N/A**
1/8-1/4 **SANTA MONICA, CA 90404** **CA FID UST**
0.245 mi.
1296 ft. **Site 8 of 10 in cluster AP**

Relative:
Lower

Actual:
90 ft.

SWEEPS UST:

Status:	Active
Comp Number:	5194
Number:	1
Board Of Equalization:	44-010542
Referral Date:	02-12-91
Action Date:	02-12-91
Created Date:	02-29-88
Owner Tank Id:	1
SWRCB Tank Id:	19-033-005194-000004
Tank Status:	A
Capacity:	600
Active Date:	02-12-91
Tank Use:	M.V. FUEL
STG:	P
Content:	DIESEL
Number Of Tanks:	2
Status:	Active
Comp Number:	5194
Number:	1
Board Of Equalization:	44-010542
Referral Date:	02-12-91
Action Date:	02-12-91
Created Date:	02-29-88
Owner Tank Id:	3
SWRCB Tank Id:	19-033-005194-000005
Tank Status:	A
Capacity:	600

GOPLEN EXCAVATING/ENGINEERING (Continued) **S101617750**

Active Date: 02-12-91
Tank Use: M.V. FUEL
STG: P
Content: REG UNLEADED
Number Of Tanks: Not reported

HIST UST:
File Number: 00026C23
URL: http://geotracker.waterboards.ca.gov/ustpdfs/pdf/00026C23.pdf
Region: Not reported
Facility ID: Not reported
Facility Type: Not reported
Other Type: Not reported
Contact Name: Not reported
Telephone: Not reported
Owner Name: Not reported
Owner Address: Not reported
Owner City,St,Zip: Not reported
Total Tanks: Not reported

Tank Num: Not reported
Container Num: Not reported
Year Installed: Not reported
Tank Capacity: Not reported
Tank Used for: Not reported
Type of Fuel: Not reported
Container Construction Thickness: Not reported
Leak Detection: Not reported

Click here for Geo Tracker PDF:

CA FID UST:
Facility ID: 19006588
Regulated By: UTNKA
Regulated ID: 00005194
Cortese Code: Not reported
SIC Code: Not reported
Facility Phone: 2134507311
Mail To: Not reported
Mailing Address: 1030 OLYMPIC BLVD
Mailing Address 2: Not reported
Mailing City,St,Zip: SANTA MONICA 90404
Contact: Not reported
Contact Phone: Not reported
DUNs Number: Not reported
NPDES Number: Not reported
EPA ID: Not reported
Comments: Not reported
Status: Active

AP490 **GOPLEN EXCAVATING & ENGINEERING CONTRACTORS** **CA UST** **U003939977**
NNE **1030 OLYMPIC BLVD** **N/A**
1/8-1/4 **SANTA MONICA, CA 90404**
0.245 mi.
1296 ft. **Site 9 of 10 in cluster AP**

Relative:
Lower

Actual:
90 ft.

UST:

Facility ID:	600121
Permitting Agency:	SANTA MONICA, CITY OF
Latitude:	34.018342
Longitude:	-118.482143

AP491 **F A GOPLEN & SON INC DBA GOPLEN CONTRACT** **CA HAZNET** **S113164071**
NNE **1030 OLYMPIC BLVD** **N/A**
1/8-1/4 **SANTA MONICA, CA 90404**
0.245 mi.
1296 ft. **Site 10 of 10 in cluster AP**

Relative:
Lower

Actual:
90 ft.

HAZNET:

envid:	S113164071
Year:	2000
GEPAID:	CAL913195605
Contact:	DENNIS MOGAN
Telephone:	3104507311
Mailing Name:	Not reported
Mailing Address:	PO BOX 687
Mailing City,St,Zip:	SANTA MONICA, CA 904060687
Gen County:	Not reported
TSD EPA ID:	CAT000613935
TSD County:	Not reported
Waste Category:	Aqueous solution with total organic residues less than 10 percent
Disposal Method:	Transfer Station
Tons:	0.12
Cat Decode:	Aqueous solution with total organic residues less than 10 percent
Method Decode:	Transfer Station
Facility County:	Los Angeles

envid:	S113164071
Year:	1999
GEPAID:	CAL913195605
Contact:	JOHN F GOPLEN
Telephone:	3104507311
Mailing Name:	Not reported
Mailing Address:	PO BOX 687
Mailing City,St,Zip:	SANTA MONICA, CA 904060687
Gen County:	Not reported
TSD EPA ID:	CAT000613935
TSD County:	Not reported
Waste Category:	Aqueous solution with total organic residues less than 10 percent
Disposal Method:	Transfer Station
Tons:	.0542
Cat Decode:	Aqueous solution with total organic residues less than 10 percent
Method Decode:	Transfer Station
Facility County:	Los Angeles

envid:	S113164071
Year:	1998
GEPAID:	CAL913195605
Contact:	JOHN F GOPLEN
Telephone:	3104507311

F A GOPLEN & SON INC DBA GOPLEN CONTRACT (Continued) **S113164071**

Mailing Name:	Not reported
Mailing Address:	PO BOX 687
Mailing City,St,Zip:	SANTA MONICA, CA 904060687
Gen County:	Not reported
TSD EPA ID:	CAT000613893
TSD County:	Not reported
Waste Category:	Aqueous solution with total organic residues less than 10 percent
Disposal Method:	Transfer Station
Tons:	.2417
Cat Decode:	Aqueous solution with total organic residues less than 10 percent
Method Decode:	Transfer Station
Facility County:	Los Angeles

AN492 **MYERS G S** **EDR Hist Auto** **1009017894**
NNW **1548 LINCOLN BLVD** **N/A**
1/8-1/4 **SANTA MONICA, CA**
0.246 mi.
1298 ft. **Site 9 of 9 in cluster AN**

Relative:
Lower

Actual:
94 ft.

EDR Historical Auto Stations:

Name:	MYERS G S
Year:	1928
Type:	AUTOMOBILE REPAIRING AND SERVICE STATIONS
Name:	MYERS G S
Year:	1928
Type:	AUTOMOBILE REPAIRING AND SERVICE STATIONS

AU493 **THE VILLAGE AT SANTA MONICA-SITEA/FORMER RAND** **LA Co. Site Mitigation** **S115949858**
WSW **1705 OCEAN AVE** **N/A**
1/8-1/4 **SANTA MONICA, CA 90401**
0.247 mi.
1303 ft. **Site 2 of 2 in cluster AU**

Relative:
Lower

Actual:
58 ft.

LA Co. Site Mitigation:

Facility ID:	Not reported
Site ID:	SD0000540
Jurisdiction:	Not reported
Case ID:	RO0001539
Abated:	Yes
Assigned To:	Shahin Nourishad
Entered Date:	Not reported
Abated Date:	03/04/2014

AK494 **ULTRA DYNAMICS CORPORATION** **SSTS** **1005438567**
NNE **1631 10TH STREET** **N/A**
1/8-1/4 **SANTA MONICA, CA 90404**
0.248 mi.
1307 ft. **Site 7 of 10 in cluster AK**

Relative:
Lower

Actual:
97 ft.

SSTS:

Product:	WATER PURIFER UNIT -ULTRA VIOLET PURIFER
Contact:	Not reported
Status:	Active
Registration Number:	045519CA 001

ULTRA DYNAMICS CORPORATION (Continued) **1005438567**

Report Year:	1990
Permit:	Unregistered
Product Number:	045519DV00001
Product Type:	Device
Product Class:	Water Purifier - Point of Use
Product Use:	All other products
UOM:	Not reported
Market:	Marketed in the United States and exported out of the United States
Region:	Not reported
Zero product:	Not reported
Pesticide RUP report:	Not reported

Product:	ULTRA VIOLET PURIFIER
Contact:	Not reported
Status:	Active
Registration Number:	045519CA 001
Report Year:	1991
Permit:	Unregistered
Product Number:	045519DV00001
Product Type:	Device
Product Class:	Water Purifier - Point of Use
Product Use:	All other products
UOM:	Not reported
Market:	Marketed in the United States and exported out of the United States
Region:	Not reported
Zero product:	Not reported
Pesticide RUP report:	Not reported

AK495 **STEAVEN JONES DEVELOPMENT CO** **CA SLIC** **S106483735**
NNE **1631 10TH ST** **N/A**
1/8-1/4 **SANTA MONICA, CA**
0.248 mi.
1307 ft. **Site 8 of 10 in cluster AK**

Relative:
Lower

Actual:
97 ft.

SLIC:

Region:	STATE
Facility Status:	**Completed - Case Closed**
Status Date:	11/04/1997
Global Id:	SL184241407
Lead Agency:	LOS ANGELES RWQCB (REGION 4)
Lead Agency Case Number:	Not reported
Latitude:	34.016553
Longitude:	-118.48351
Case Type:	Cleanup Program Site
Case Worker:	Not reported
Local Agency:	Not reported
RB Case Number:	0549
File Location:	Not reported
Potential Media Affected:	Not reported
Potential Contaminants of Concern:	Not reported
Site History:	Not reported

Click here to access the California GeoTracker records for this facility:

AK496 **PUROFLOW CORP** **RCRA-SQG** **1000332445**
NNE **1631 10TH ST** **FINDS** **CAD001325877**
1/8-1/4 **SANTA MONICA, CA 90404** **ECHO**
0.248 mi.
1307 ft. **Site 9 of 10 in cluster AK**

Relative:
Lower

Actual:
97 ft.

RCRA-SQG:

Date form received by agency:	09/01/1996
Facility name:	PUROFLOW CORP
Facility address:	1631 10TH ST SANTA MONICA, CA 90404
EPA ID:	CAD001325877
Contact:	Not reported
Contact address:	Not reported Not reported
Contact country:	US
Contact telephone:	Not reported
Contact email:	Not reported
EPA Region:	09
Classification:	Small Small Quantity Generator
Description:	Handler: generates more than 100 and less than 1000 kg of hazardous waste during any calendar month and accumulates less than 6000 kg of hazardous waste at any time; or generates 100 kg or less of hazardous waste during any calendar month, and accumulates more than 1000 kg of hazardous waste at any time

Owner/Operator Summary:

Owner/operator name:	NOT REQUIRED
Owner/operator address:	NOT REQUIRED NOT REQUIRED, ME 99999
Owner/operator country:	Not reported
Owner/operator telephone:	(415) 555-1212
Legal status:	Private
Owner/Operator Type:	Operator
Owner/Op start date:	Not reported
Owner/Op end date:	Not reported

Owner/operator name:	PUROFLOW INC
Owner/operator address:	NOT REQUIRED NOT REQUIRED, ME 99999
Owner/operator country:	Not reported
Owner/operator telephone:	(415) 555-1212
Legal status:	Private
Owner/Operator Type:	Owner
Owner/Op start date:	Not reported
Owner/Op end date:	Not reported

Handler Activities Summary:

U.S. importer of hazardous waste:	No
Mixed waste (haz. and radioactive):	No
Recycler of hazardous waste:	No
Transporter of hazardous waste:	No
Treater, storer or disposer of HW:	No
Underground injection activity:	No
On-site burner exemption:	No
Furnace exemption:	No
Used oil fuel burner:	No
Used oil processor:	No

PUROFLOW CORP (Continued) **1000332445**

User oil refiner: No
Used oil fuel marketer to burner: No
Used oil Specification marketer: No
Used oil transfer facility: No
Used oil transporter: No

Historical Generators:
Date form received by agency: 06/05/1990
Site name: PUROFLOW CORP
Classification: Large Quantity Generator

Violation Status: No violations found

FINDS:

Registry ID: 110002629077

Environmental Interest/Information System
NCDB (National Compliance Data Base) supports implementation of the Federal Insecticide, Fungicide, and Rodenticide Act (FIFRA) and the Toxic Substances Control Act (TSCA). The system tracks inspections in regions and states with cooperative agreements, enforcement actions, and settlements.

RCRAInfo is a national information system that supports the Resource Conservation and Recovery Act (RCRA) program through the tracking of events and activities related to facilities that generate, transport, and treat, store, or dispose of hazardous waste. RCRAInfo allows RCRA program staff to track the notification, permit, compliance, and corrective action activities required under RCRA.

ECHO:
Envid: 1000332445
Registry ID: 110002629077
DFR URL: http://echo.epa.gov/detailed_facility_report?fid=110002629077

AK497 **PUROFLOW CORPORATION** **CA EMI** **S106837803**
NNE **1631 10TH STREET** **N/A**
1/8-1/4 **SANTA MONICA, CA 90404**
0.248 mi.
1307 ft. **Site 10 of 10 in cluster AK**

Relative:
Lower

Actual:
97 ft.

EMI:
Year: 1990
County Code: 19
Air Basin: SC
Facility ID: 70376
Air District Name: SC
SIC Code: 3496
Air District Name: SOUTH COAST AQMD
Community Health Air Pollution Info System: Not reported
Consolidated Emission Reporting Rule: Not reported
Total Organic Hydrocarbon Gases Tons/Yr: 0
Reactive Organic Gases Tons/Yr: 0
Carbon Monoxide Emissions Tons/Yr: 0
NOX - Oxides of Nitrogen Tons/Yr: 0

PUROFLOW CORPORATION (Continued) **S106837803**

SOX - Oxides of Sulphur Tons/Yr: 0
Particulate Matter Tons/Yr: 0
Part. Matter 10 Micrometers and Smllr Tons/Yr: 0

AV498 **EDR Hist Auto** **1015335543**
ESE **2212 LINCOLN BLVD** **N/A**
1/8-1/4 **SANTA MONICA, CA 90405**
0.249 mi.
1317 ft. **Site 3 of 4 in cluster AV**

Relative:
Lower

Actual:
81 ft.

EDR Historical Auto Stations:

Name: BILL DUNNS AUTO UPHOLSTERY
Year: 2001
Address: 2212 LINCOLN BLVD

Name: BILL DUNNS AUTO UPHOLSTERY
Year: 2003
Address: 2212 LINCOLN BLVD

Name: BILL DUNNS AUTO UPHOLSTERY
Year: 2004
Address: 2212 LINCOLN BLVD

Name: BILL DUNNS AUTO UPHOLSTERY
Year: 2007
Address: 2212 LINCOLN BLVD

Name: BILL DUNNS AUTO UPHOLSTERY
Year: 2008
Address: 2212 LINCOLN BLVD

Name: BILL DUNNS AUTO UPHOLSTERY
Year: 2010
Address: 2212 LINCOLN BLVD

Name: BILL DUNNS AUTO UPHOLSTERY
Year: 2011
Address: 2212 LINCOLN BLVD

Name: BILL DUNNS AUTO UPHOLSTERY
Year: 2012
Address: 2212 LINCOLN BLVD

AS499 **SANTA MONICA AAF REDISTRIBUTION STATION #3** **CA ENVIROSTOR** **S107737278**
SW **N/A**
1/4-1/2 **SANTA MONICA, CA**
0.251 mi.
1324 ft. **Site 5 of 7 in cluster AS**

Relative:
Lower

Actual:
52 ft.

ENVIROSTOR:

Facility ID: 80000472
Status: Inactive - Needs Evaluation
Status Date: 07/01/2005
Site Code: Not reported
Site Type: Military Evaluation
Site Type Detailed: FUDS

SANTA MONICA AAF REDISTRIBUTION STATION #3 (Continued) **S107737278**

Acres:	Not reported
NPL:	NO
Regulatory Agencies:	SMBRP
Lead Agency:	SMBRP
Program Manager:	Not reported
Supervisor:	Douglas Bautista
Division Branch:	Cleanup Cypress
Assembly:	50
Senate:	26
Special Program:	Not reported
Restricted Use:	NO
Site Mgmt Req:	NONE SPECIFIED
Funding:	DERA
Latitude:	34.00833
Longitude:	-118.4916
APN:	NONE SPECIFIED
Past Use:	NONE SPECIFIED
Potential COC:	Explosives (UXO, MEC
Confirmed COC:	NONE SPECIFIED
Potential Description:	NONE SPECIFIED
Alias Name:	CA99799F562200
Alias Type:	Federal Facility ID
Alias Name:	J09CA0620
Alias Type:	INPR
Alias Name:	80000472
Alias Type:	Envirostor ID Number

Completed Info:

Completed Area Name:	Not reported
Completed Sub Area Name:	Not reported
Completed Document Type:	Not reported
Completed Date:	Not reported
Comments:	Not reported

Future Area Name:	Not reported
Future Sub Area Name:	Not reported
Future Document Type:	Not reported
Future Due Date:	Not reported
Schedule Area Name:	Not reported
Schedule Sub Area Name:	Not reported
Schedule Document Type:	Not reported
Schedule Due Date:	Not reported
Schedule Revised Date:	Not reported

AM500 **SALVATION ARMY** **CA HAZNET** **S112874402**
WNW **1530 5TH ST.** **N/A**
1/4-1/2 **SANTA MONICA, CA 90401**
0.251 mi.
1325 ft. **Site 13 of 14 in cluster AM**

Relative:
Lower

Actual:
79 ft.

HAZNET:

envid:	S112874402
Year:	1996
GEPAID:	CAC001210480
Contact:	Not reported
Telephone:	0000000000
Mailing Name:	Not reported
Mailing Address:	1530 5TH ST.

SALVATION ARMY (Continued) **S112874402**

Mailing City,St,Zip: SANTA MONICA, CA 904010000
Gen County: Not reported
TSD EPA ID: CAD099452708
TSD County: Not reported
Waste Category: Waste oil and mixed oil
Disposal Method: Recycler
Tons: 2.2935
Cat Decode: Waste oil and mixed oil
Method Decode: Recycler
Facility County: Los Angeles

AM501 **SALVATION ARMY SILVERCREST RES** **CA SWEEPS UST** **S101587303**
WNW **1530 5TH ST** **CA FID UST** **N/A**
1/4-1/2 **SANTA MONICA, CA 90401** **CA EMI**
0.251 mi.
1325 ft. **Site 14 of 14 in cluster AM**

Relative:
Lower

Actual:
79 ft.

SWEEPS UST:
Status: Active
Comp Number: 29305
Number: 9
Board Of Equalization: 44-010565
Referral Date: 02-15-91
Action Date: 02-15-91
Created Date: 02-29-88
Owner Tank Id: 1
SWRCB Tank Id: 19-033-029305-000001
Tank Status: A
Capacity: 550
Active Date: 02-15-91
Tank Use: M.V. FUEL
STG: P
Content: DIESEL
Number Of Tanks: 1

CA FID UST:
Facility ID: 19055217
Regulated By: UTNKA
Regulated ID: 00029305
Cortese Code: Not reported
SIC Code: Not reported
Facility Phone: 2133935336
Mail To: Not reported
Mailing Address: 1530 5TH ST
Mailing Address 2: Not reported
Mailing City,St,Zip: SANTA MONICA 90401
Contact: Not reported
Contact Phone: Not reported
DUNs Number: Not reported
NPDES Number: Not reported
EPA ID: Not reported
Comments: Not reported
Status: Active

EMI:
Year: 1990
County Code: 19

SALVATION ARMY SILVERCREST RES (Continued) **S101587303**

Air Basin:	SC
Facility ID:	72089
Air District Name:	SC
SIC Code:	8611
Air District Name:	SOUTH COAST AQMD
Community Health Air Pollution Info System:	Not reported
Consolidated Emission Reporting Rule:	Not reported
Total Organic Hydrocarbon Gases Tons/Yr:	0
Reactive Organic Gases Tons/Yr:	0
Carbon Monoxide Emissions Tons/Yr:	0
NOX - Oxides of Nitrogen Tons/Yr:	0
SOX - Oxides of Sulphur Tons/Yr:	0
Particulate Matter Tons/Yr:	0
Part. Matter 10 Micrometers and Smllr Tons/Yr:	0

AS502 **WALTER PETTY** **CA HAZNET** **S112995990**
SW **47 SEAVIEW TER** **N/A**
1/4-1/2 **SANTA MONICA, CA 90401**
0.252 mi.
1329 ft. **Site 6 of 7 in cluster AS**

Relative:
Lower

Actual:
53 ft.

HAZNET:

envid:	S112995990
Year:	2011
GEPAID:	CAC002679194
Contact:	WALTER PETTY
Telephone:	3104533341
Mailing Name:	Not reported
Mailing Address:	47 SEAVIEW TER
Mailing City,St,Zip:	SANTA MONICA, CA 904013250
Gen County:	Not reported
TSD EPA ID:	AZC950823111
TSD County:	Not reported
Waste Category:	Asbestos containing waste
Disposal Method:	Landfill Or Surface Impoundment That Will Be Closed As Landfill(To Include On-Site Treatment And/Or Stabilization)
Tons:	0.4
Cat Decode:	Asbestos containing waste
Method Decode:	Landfill Or Surface Impoundment That Will Be Closed As Landfill(To Include On-Site Treatment And/Or Stabilization)
Facility County:	Los Angeles

envid:	S112995990
Year:	2011
GEPAID:	CAC002679194
Contact:	WALTER PETTY
Telephone:	3104533341
Mailing Name:	Not reported
Mailing Address:	47 SEAVIEW TER
Mailing City,St,Zip:	SANTA MONICA, CA 904013250
Gen County:	Not reported
TSD EPA ID:	AZC950823111
TSD County:	Not reported
Waste Category:	Asbestos containing waste
Disposal Method:	Landfill Or Surface Impoundment That Will Be Closed As Landfill(To Include On-Site Treatment And/Or Stabilization)
Tons:	0.4
Cat Decode:	Asbestos containing waste

WALTER PETTY (Continued) **S112995990**

Method Decode: Landfill Or Surface Impoundment That Will Be Closed As Landfill(To Include On-Site Treatment And/Or Stabilization)
Facility County: Los Angeles

AV503 **CA CHMIRS** **S107449260**
ESE **2207 LINCOLN BLVD** **N/A**
1/4-1/2 **SANTA MONICA, CA 90401**
0.252 mi.
1331 ft. **Site 4 of 4 in cluster AV**

Relative:
Lower

Actual:
82 ft.

CHMIRS:

OES Incident Number:	4-5006
OES notification:	09/27/2004
OES Date:	Not reported
OES Time:	Not reported
Date Completed:	**Not reported**
Property Use:	Not reported
Agency Id Number:	Not reported
Agency Incident Number:	Not reported
Time Notified:	Not reported
Time Completed:	Not reported
Surrounding Area:	Not reported
Estimated Temperature:	Not reported
Property Management:	Not reported
More Than Two Substances Involved?:	Not reported
Resp Agncy Personel # Of Decontaminated:	Not reported
Responding Agency Personel # Of Injuries:	Not reported
Responding Agency Personel # Of Fatalities:	Not reported
Others Number Of Decontaminated:	Not reported
Others Number Of Injuries:	Not reported
Others Number Of Fatalities:	Not reported
Vehicle Make/year:	Not reported
Vehicle License Number:	Not reported
Vehicle State:	Not reported
Vehicle Id Number:	Not reported
CA DOT PUC/ICC Number:	Not reported
Company Name:	Not reported
Reporting Officer Name/ID:	Not reported
Report Date:	Not reported
Facility Telephone:	Not reported
Waterway Involved:	Not reported
Waterway:	Storm Drain
Spill Site:	Not reported
Cleanup By:	Reporting Party
Containment:	Not reported
What Happened:	Not reported
Type:	Not reported
Measure:	Not reported
Other:	Not reported
Date/Time:	Not reported
Year:	2004
Agency:	City of Santa Monica
Incident Date:	9/26/200412:00:00 AM
Admin Agency:	City of Santa Monica
Amount:	Not reported
Contained:	Yes
Site Type:	Merchant/Business
E Date:	Not reported

(Continued) **S107449260**

Substance:	sewage
Gallons:	15
Unknown:	0
Substance #2:	Not reported
Substance #3:	Not reported
Evacuations:	0
Number of Injuries:	0
Number of Fatalities:	0
#1 Pipeline:	Not reported
#2 Pipeline:	Not reported
#3 Pipeline:	Not reported
#1 Vessel >= 300 Tons:	Not reported
#2 Vessel >= 300 Tons:	Not reported
#3 Vessel >= 300 Tons:	Not reported
Evacs:	Not reported
Injuries:	Not reported
Fatals:	Not reported
Comments:	Not reported
Description:	grease interceptor at Taco Bell overflowed.

AW504 **EDR Hist Auto** **1015246102**
NNW **1547 LINCOLN BLVD** **N/A**
1/4-1/2 **SANTA MONICA, CA 90401**
0.253 mi.
1335 ft. **Site 1 of 24 in cluster AW**

Relative:
Lower

Actual:
95 ft.

EDR Historical Auto Stations:

Name:	BRAKE MASTERS
Year:	2001
Address:	1547 LINCOLN BLVD
Name:	BRAKE MASTERS
Year:	2002
Address:	1547 LINCOLN BLVD
Name:	BRAKE MASTERS
Year:	2003
Address:	1547 LINCOLN BLVD
Name:	BRAKE MASTERS SANTA MONICA
Year:	2004
Address:	1547 LINCOLN BLVD
Name:	BRAKE MASTERS SANTA MONICA
Year:	2005
Address:	1547 LINCOLN BLVD
Name:	BRAKE MASTERS SANTA MONICA
Year:	2006
Address:	1547 LINCOLN BLVD
Name:	BRAKE MASTERS SANTA MONICA
Year:	2007
Address:	1547 LINCOLN BLVD
Name:	BRAKE MASTERS SANTA MONICA
Year:	2008
Address:	1547 LINCOLN BLVD

(Continued) **1015246102**

Name: BRAKE MASTERS
Year: 2010
Address: 1547 LINCOLN BLVD

Name: BRAKE MASTERS
Year: 2011
Address: 1547 LINCOLN BLVD

Name: BRAKE MASTERS SANTA MONICA
Year: 2012
Address: 1547 LINCOLN BLVD

AW505 **BRAKE MASTERS** **FINDS** **1016713756**
NNW **1547 LINCOLN BLVD** **ECHO** **N/A**
1/4-1/2 **SANTA MONICA, CA 90401**
0.253 mi.
1335 ft. **Site 2 of 24 in cluster AW**

Relative:
Lower

Actual:
95 ft.

FINDS:

Registry ID: 110057048877

Environmental Interest/Information System
STATE MASTER

ECHO:
Envid: 1016713756
Registry ID: 110057048877
DFR URL: http://echo.epa.gov/detailed_facility_report?fid=110057048877

AS506 **SANTA MONICA AAF** **UXO** **1018150633**
SW **N/A**
1/4-1/2 **SANTA MONICA, CA**
0.253 mi.
1338 ft. **Site 7 of 7 in cluster AS**

Relative:
Lower

Actual:
52 ft.

UXO:
DoD Component: FUDS
Sort Order: 5
Installation Name: SANTA MONICA AAF REDIS STA #3
Facility Address 2: Not reported
Site ID: 01OEW
Site Type: Unknown Site Type
Latitude: 34.008333
Longitude: -118.491667

AT507
West
1/4-1/2
0.254 mi.
1340 ft.

Relative:
Lower

Actual:
64 ft.

200 COLORADO AVE.
SANTA MONICA, CA 90404

Site 2 of 4 in cluster AT

CA CHMIRS **S118738143**
N/A

CHMIRS:

OES Incident Number:	16-1660
OES notification:	03/17/2016
OES Date:	Not reported
OES Time:	Not reported
Date Completed:	**Not reported**
Property Use:	Not reported
Agency Id Number:	Not reported
Agency Incident Number:	Not reported
Time Notified:	Not reported
Time Completed:	Not reported
Surrounding Area:	Not reported
Estimated Temperature:	Not reported
Property Management:	Not reported
More Than Two Substances Involved?:	Not reported
Resp Agncy Personel # Of Decontaminated:	Not reported
Responding Agency Personel # Of Injuries:	Not reported
Responding Agency Personel # Of Fatalities:	Not reported
Others Number Of Decontaminated:	Not reported
Others Number Of Injuries:	Not reported
Others Number Of Fatalities:	Not reported
Vehicle Make/year:	Not reported
Vehicle License Number:	Not reported
Vehicle State:	Not reported
Vehicle Id Number:	Not reported
CA DOT PUC/ICC Number:	Not reported
Company Name:	Not reported
Reporting Officer Name/ID:	Not reported
Report Date:	Not reported
Facility Telephone:	Not reported
Waterway Involved:	No
Waterway:	Not reported
Spill Site:	Merchant/Business
Cleanup By:	Reporting Party
Containment:	Not reported
What Happened:	Not reported
Type:	Not reported
Measure:	Not reported
Other:	Not reported
Type:	SEWAGE
Measure:	Gal(s)
Other:	Not reported
Date/Time:	1815
Year:	2016
Agency:	City of Santa Monica Waste Water
Incident Date:	03/17/2016
Admin Agency:	City of Santa Monica
Amount:	Not reported
Contained:	Yes
Site Type:	Not reported
E Date:	Not reported
Substance:	Sewage
Quantity Released:	2000

(Continued) **S118738143**

Unknown:	Not reported
Substance #2:	Not reported
Substance #3:	Not reported
Evacuations:	Not reported
Number of Injuries:	Not reported
Number of Fatalities:	Not reported
#1 Pipeline:	No
#2 Pipeline:	No
#3 Pipeline:	No
#1 Vessel >= 300 Tons:	No
#2 Vessel >= 300 Tons:	No
#3 Vessel >= 300 Tons:	No
Evacs:	No
Injuries:	No
Fatals:	No
Comments:	Not reported
Description:	RP states, "A grease blockage in a private lateral caused the release of approx 2000 gallons of sewage. No waterways were impacted by this release."

AJ508 **TUNEUP MASTERS SHOP #67** **CA HIST CORTESE** **S101297115**
South **2131 MAIN** **N/A**
1/4-1/2 **LOS ANGELES, CA 90012**
0.254 mi.
1343 ft. **Site 5 of 5 in cluster AJ**

Relative:
Lower

Actual:
45 ft.

HIST CORTESE:

Region:	CORTESE
Facility County Code:	19
Reg By:	LTNKA
Reg Id:	900310225

AO509 **KIRK J T** **EDR Hist Auto** **1009017826**
WNW **1539 4TH ST E** **N/A**
1/4-1/2 **SANTA MONICA, CA**
0.255 mi.
1348 ft. **Site 27 of 30 in cluster AO**

Relative:
Lower

Actual:
73 ft.

EDR Historical Auto Stations:

Name:	KIRK J T
Year:	1928
Type:	AUTOMOBILE REPAIRING AND SERVICE STATIONS

AO510 **KIRK J T** **EDR Hist Auto** **1009052319**
WNW **1539 4TH ST** **N/A**
1/4-1/2 **SANTA MONICA, CA**
0.255 mi.
1348 ft. **Site 28 of 30 in cluster AO**

Relative:
Lower

Actual:
73 ft.

EDR Historical Auto Stations:

Name:	KIRK J T
Year:	1928
Type:	AUTOMOBILE REPAIRING AND SERVICE STATIONS

AX511 **STEPHEN JONES CO.** **CA SLIC** **S106387049**
NNE **1631 010TH** **N/A**
1/4-1/2 **SANTA MONICA, CA 90404**
0.256 mi.
1353 ft. **Site 1 of 4 in cluster AX**

Relative:
Lower

Actual:
98 ft.

SLIC REG 4:
Region: 4
Facility Status: No further action required
SLIC: 0549
Substance: VOCs
Staff: Ana Velos

AT512 **SMITH HUBERT RICHFIELD SERVICE** **EDR Hist Auto** **1009019479**
West **229 COLORADO AVE** **N/A**
1/4-1/2 **SANTA MONICA, CA**
0.257 mi.
1355 ft. **Site 3 of 4 in cluster AT**

Relative:
Lower

Actual:
65 ft.

EDR Historical Auto Stations:
Name: KOSSOFF BING
Year: 1940
Type: GASOLINE AND OIL SERVICE STATIONS

Name: FARLEY ROBT
Year: 1948
Type: GASOLINE AND OIL SERVICE STATIONS

Name: FARLEY ROBT
Year: 1948
Type: GASOLINE AND OIL SERVICE STATIONS

Name: SMITH HUBERT RICHFIELD SERVICE
Year: 1954
Type: GASOLINE STATIONS

Name: SMITH HUBERT RICHFIELD SERVICE
Year: 1954
Type: GASOLINE STATIONS

AT513 **HASTINGS CHEVROLET CO** **EDR Hist Auto** **1009019008**
West **209 COLORADO AVE** **N/A**
1/4-1/2 **SANTA MONICA, CA**
0.260 mi.
1371 ft. **Site 4 of 4 in cluster AT**

Relative:
Lower

Actual:
64 ft.

EDR Historical Auto Stations:
Name: HASTINGS CHEVROLET CO
Year: 1954
Type: AUTOMOBILE REPAIRING

Name: HASTINGS CHEVROLET CO
Year: 1954
Type: AUTOMOBILE REPAIRING

AW514 **P O BAHN AND SONS** **RCRA-SQG** **1000596836**
NNW **1543 LINCOLN BLVD** **FINDS** **CAD983608191**
1/4-1/2 **SANTA MONICA, CA 90401** **CA HAZNET**
0.260 mi. **ECHO**
1373 ft. **Site 3 of 24 in cluster AW**

Relative:
Lower

Actual:
95 ft.

RCRA-SQG:

Date form received by agency:	10/08/1991
Facility name:	P O BAHN AND SONS
Facility address:	1543 LINCOLN BLVD SANTA MONICA, CA 90401
EPA ID:	CAD983608191
Contact:	RAYMOND BAHN
Contact address:	1543 LINCOLN BLVD SANTA MONICA, CA 90401
Contact country:	US
Contact telephone:	(213) 395-2404
Contact email:	Not reported
EPA Region:	09
Classification:	Small Small Quantity Generator
Description:	Handler: generates more than 100 and less than 1000 kg of hazardous waste during any calendar month and accumulates less than 6000 kg of hazardous waste at any time; or generates 100 kg or less of hazardous waste during any calendar month, and accumulates more than 1000 kg of hazardous waste at any time

Owner/Operator Summary:

Owner/operator name:	RAYMOND BAHN
Owner/operator address:	511 10TH ST SANTA MONICA, CA 90401
Owner/operator country:	Not reported
Owner/operator telephone:	(213) 395-2404
Legal status:	Private
Owner/Operator Type:	Owner
Owner/Op start date:	Not reported
Owner/Op end date:	Not reported

Handler Activities Summary:

U.S. importer of hazardous waste:	No
Mixed waste (haz. and radioactive):	No
Recycler of hazardous waste:	No
Transporter of hazardous waste:	No
Treater, storer or disposer of HW:	No
Underground injection activity:	No
On-site burner exemption:	No
Furnace exemption:	No
Used oil fuel burner:	No
Used oil processor:	No
User oil refiner:	No
Used oil fuel marketer to burner:	No
Used oil Specification marketer:	No
Used oil transfer facility:	No
Used oil transporter:	No

Violation Status: No violations found

FINDS:

Registry ID: 110002862689

P O BAHN AND SONS (Continued) **1000596836**

Environmental Interest/Information System

California Hazardous Waste Tracking System - Datamart (HWTS-DATAMART) provides California with information on hazardous waste shipments for generators, transporters, and treatment, storage, and disposal facilities.

RCRAInfo is a national information system that supports the Resource Conservation and Recovery Act (RCRA) program through the tracking of events and activities related to facilities that generate, transport, and treat, store, or dispose of hazardous waste. RCRAInfo allows RCRA program staff to track the notification, permit, compliance, and corrective action activities required under RCRA.

HAZNET:

envid:	1000596836
Year:	2010
GEPAID:	CAD983608191
Contact:	RAY BAHN OWNER
Telephone:	3103952404
Mailing Name:	Not reported
Mailing Address:	1543 LINCOLN BLVD
Mailing City,St,Zip:	SANTA MONICA, CA 904012734
Gen County:	Not reported
TSD EPA ID:	CAT000613935
TSD County:	Not reported
Waste Category:	Aqueous solution with total organic residues less than 10 percent
Disposal Method:	Storage, Bulking, And/Or Transfer Off Site--No Treatment/Reovery (H010-H129) Or (H131-H135)
Tons:	0.084
Cat Decode:	Aqueous solution with total organic residues less than 10 percent
Method Decode:	Storage, Bulking, And/Or Transfer Off Site--No Treatment/Reovery (H010-H129) Or (H131-H135)
Facility County:	Los Angeles

envid:	1000596836
Year:	2000
GEPAID:	CAD983608191
Contact:	RAY BAHN OWNER
Telephone:	3103952404
Mailing Name:	Not reported
Mailing Address:	1543 LINCOLN BLVD
Mailing City,St,Zip:	SANTA MONICA, CA 904012734
Gen County:	Not reported
TSD EPA ID:	CAT000613935
TSD County:	Not reported
Waste Category:	Aqueous solution with total organic residues less than 10 percent
Disposal Method:	Transfer Station
Tons:	0.05
Cat Decode:	Aqueous solution with total organic residues less than 10 percent
Method Decode:	Transfer Station
Facility County:	Los Angeles

ECHO:

Envid:	1000596836
Registry ID:	110002862689

P O BAHN AND SONS (Continued) **1000596836**

DFR URL: http://echo.epa.gov/detailed_facility_report?fid=110002862689

AY515 **RDM MANAGEMENT INC** **CA HAZNET** **S117301509**
NE **1824 11TH ST.** **N/A**
1/4-1/2 **SANTA MONICA, CA 90404**
0.260 mi.
1374 ft. **Site 1 of 3 in cluster AY**

Relative:
Higher

Actual:
101 ft.

HAZNET:

envid:	S117301509
Year:	2013
GEPAID:	CAC002744631
Contact:	JASON MCCANN
Telephone:	3103001686
Mailing Name:	Not reported
Mailing Address:	PO BOX 66488
Mailing City,St,Zip:	LOS ANGELES, CA 900660488
Gen County:	Los Angeles
TSD EPA ID:	CAD008364432
TSD County:	Los Angeles
Waste Category:	Not reported
Disposal Method:	Storage, Bulking, And/Or Transfer Off Site--No Treatment/Reovery (H010-H129) Or (H131-H135)
Tons:	0.1
Cat Decode:	Not reported
Method Decode:	Storage, Bulking, And/Or Transfer Off Site--No Treatment/Reovery (H010-H129) Or (H131-H135)
Facility County:	Not reported

AR516 **TURTON CLARA** **EDR Hist Cleaner** **1009144847**
SW **1828 OCEAN AVE** **N/A**
1/4-1/2 **SANTA MONICA, CA**
0.262 mi.
1382 ft. **Site 7 of 11 in cluster AR**

Relative:
Lower

Actual:
46 ft.

EDR Historical Cleaners:

Name:	TURTON CLARA
Year:	1936
Type:	LAUNDRIES HAND
Name:	TURTON CLARA
Year:	1936
Type:	LAUNDRIES HAND
Name:	TURTON CLEMA
Year:	1940
Type:	LAUNDRIES HAND
Name:	TURTON CLEMA
Year:	1940
Type:	LAUNDRIES HAND

AR517 **FRAWLEY HAROLD** **EDR Hist Auto** **1009019372**
SSW **133 PICO BLVD** **N/A**
1/4-1/2 **SANTA MONICA, CA**
0.262 mi.
1384 ft. **Site 8 of 11 in cluster AR**

Relative:
Lower

Actual:
46 ft.

EDR Historical Auto Stations:

Name:	MORTENSON ARTH
Year:	1940
Type:	GASOLINE AND OIL SERVICE STATIONS
Name:	FRAWLEY HAROLD
Year:	1948
Type:	GASOLINE AND OIL SERVICE STATIONS
Name:	FRAWLEY HAROLD
Year:	1948
Type:	GASOLINE AND OIL SERVICE STATIONS
Name:	ROY S MOBIL SERVICE
Year:	1954
Type:	GASOLINE STATIONS
Name:	ROY S MOBIL SERVICE
Year:	1954
Type:	GASOLINE STATIONS

AZ518 **CA CHMIRS** **S114000045**
SSE **511 STAND ST** **N/A**
1/4-1/2 **SANTA MONICA, CA 90405**
0.263 mi.
1387 ft. **Site 1 of 2 in cluster AZ**

Relative:
Lower

Actual:
77 ft.

CHMIRS:

OES Incident Number:	13-3547
OES notification:	06/11/2013
OES Date:	Not reported
OES Time:	Not reported
Date Completed:	**Not reported**
Property Use:	Not reported
Agency Id Number:	Not reported
Agency Incident Number:	Not reported
Time Notified:	Not reported
Time Completed:	Not reported
Surrounding Area:	Not reported
Estimated Temperature:	Not reported
Property Management:	Not reported
More Than Two Substances Involved?:	Not reported
Resp Agncy Personel # Of Decontaminated:	Not reported
Responding Agency Personel # Of Injuries:	Not reported
Responding Agency Personel # Of Fatalities:	Not reported
Others Number Of Decontaminated:	Not reported
Others Number Of Injuries:	Not reported
Others Number Of Fatalities:	Not reported
Vehicle Make/year:	Not reported
Vehicle License Number:	Not reported
Vehicle State:	Not reported
Vehicle Id Number:	Not reported
CA DOT PUC/ICC Number:	Not reported
Company Name:	Not reported

(Continued) **S114000045**

Reporting Officer Name/ID:	Not reported
Report Date:	Not reported
Facility Telephone:	Not reported
Waterway Involved:	Yes
Waterway:	Storm Drain
Spill Site:	Residence
Cleanup By:	Reporting Party
Containment:	Not reported
What Happened:	Not reported
Type:	Not reported
Measure:	Gal(s)
Other:	Not reported
Date/Time:	1115
Year:	2013
Agency:	City of Santa Monica
Incident Date:	6/11/2013
Admin Agency:	City of Santa Monica
Amount:	Not reported
Contained:	Yes
Site Type:	Storm Drain
E Date:	Not reported
Substance:	Sewage
Quantity Released:	5
Unknown:	Not reported
Substance #2:	Not reported
Substance #3:	Not reported
Evacuations:	Not reported
Number of Injuries:	Not reported
Number of Fatalities:	Not reported
#1 Pipeline:	Not reported
#2 Pipeline:	Not reported
#3 Pipeline:	Not reported
#1 Vessel >= 300 Tons:	Not reported
#2 Vessel >= 300 Tons:	Not reported
#3 Vessel >= 300 Tons:	Not reported
Evacs:	Not reported
Injuries:	Not reported
Fatals:	Not reported
Comments:	Not reported
Description:	Caller states substance released from a private lateral due to blockage. Caller states approximately two and a half gallons went into the storm drain. Caller states cleanup has been conducted.

BA519 **OUT-TAKES INC** **CA HAZNET** **S113169030**
North **910 COLORADO AVENUE** **N/A**
1/4-1/2 **SANTA MONICA, CA 90401**
0.264 mi.
1392 ft. **Site 1 of 12 in cluster BA**

Relative:
Lower

Actual:
97 ft.

HAZNET:

envid:	S113169030
Year:	1995
GEPAID:	CAL930273432
Contact:	OUT-TAKES INC
Telephone:	3105873252
Mailing Name:	Not reported

OUT-TAKES INC (Continued) **S113169030**

Mailing Address:	910 COLORADO AVE
Mailing City,St,Zip:	SANTA MONICA, CA 904012717
Gen County:	Not reported
TSD EPA ID:	CAD108040858
TSD County:	Not reported
Waste Category:	Photochemicals/photoprocessing waste
Disposal Method:	Recycler
Tons:	.2793
Cat Decode:	Photochemicals/photoprocessing waste
Method Decode:	Recycler
Facility County:	Los Angeles

envid:	S113169030
Year:	1994
GEPAID:	CAL930273432
Contact:	OUT-TAKES INC
Telephone:	3105873252
Mailing Name:	Not reported
Mailing Address:	910 COLORADO AVE
Mailing City,St,Zip:	SANTA MONICA, CA 904012717
Gen County:	Not reported
TSD EPA ID:	CAD108040858
TSD County:	Not reported
Waste Category:	Photochemicals/photoprocessing waste
Disposal Method:	Recycler
Tons:	.3085
Cat Decode:	Photochemicals/photoprocessing waste
Method Decode:	Recycler
Facility County:	Los Angeles

envid:	S113169030
Year:	1993
GEPAID:	CAL930273432
Contact:	OUT-TAKES INC
Telephone:	3105873252
Mailing Name:	Not reported
Mailing Address:	910 COLORADO AVE
Mailing City,St,Zip:	SANTA MONICA, CA 904012717
Gen County:	Not reported
TSD EPA ID:	CAD108040858
TSD County:	Not reported
Waste Category:	Photochemicals/photoprocessing waste
Disposal Method:	Recycler
Tons:	0.95899999999
Cat Decode:	Photochemicals/photoprocessing waste
Method Decode:	Recycler
Facility County:	Los Angeles

envid:	S113169030
Year:	1993
GEPAID:	CAL930273432
Contact:	OUT-TAKES INC
Telephone:	3105873252
Mailing Name:	Not reported
Mailing Address:	910 COLORADO AVE
Mailing City,St,Zip:	SANTA MONICA, CA 904012717
Gen County:	Not reported

OUT-TAKES INC (Continued) **S113169030**

TSD EPA ID: CAD108040858
TSD County: Not reported
Waste Category: Photochemicals/photoprocessing waste
Disposal Method: Not reported
Tons: 9.17000000000
Cat Decode: Photochemicals/photoprocessing waste
Method Decode: Not reported
Facility County: Los Angeles

AO520 **HENDRICKSON ALTON** **EDR Hist Cleaner** **1009164073**
WNW **1535 4TH** **N/A**
1/4-1/2 **SANTA MONICA, CA**
0.264 mi.
1396 ft. **Site 29 of 30 in cluster AO**

Relative:
Lower

Actual:
73 ft.

EDR Historical Cleaners:
Name: HENDRICKSON ALTON
Year: 1948
Type: CLOTHES PRESSERS AND CLEANERS

AO521 **HENDRICKSON ALTON** **EDR Hist Cleaner** **1009144095**
WNW **1535 4TH ST** **N/A**
1/4-1/2 **SANTA MONICA, CA**
0.264 mi.
1396 ft. **Site 30 of 30 in cluster AO**

Relative:
Lower

Actual:
73 ft.

EDR Historical Cleaners:
Name: SANTA MONICA HAT WORKS
Year: 1940
Type: HAT CLEANERS AND BLOCKERS

Name: SANTA MONICA HAT WORKS
Year: 1940
Type: HAT CLEANERS AND BLOCKERS

Name: HENDRICKSON ALTON
Year: 1948
Type: CLOTHES PRESSERS AND CLEANERS

Name: RITZ CLEANERS & DYERS
Year: 1954
Type: CLEANERS AND DYERS

Name: RITZ CLEANERS & DYERS
Year: 1954
Type: CLEANERS AND DYERS

BA522 **ARMAGEN TECHNOLOGIES, INC.** **FINDS** **1016432172**
North **914 COLORADO AVE** **ECHO** **N/A**
1/4-1/2 **SANTA MONICA, CA 90401**
0.264 mi.
1396 ft. **Site 2 of 12 in cluster BA**

Relative:
Lower

Actual:
97 ft.

FINDS:

Registry ID: 110055838358

Environmental Interest/Information System
STATE MASTER

ECHO:

Envid:	1016432172
Registry ID:	110055838358
DFR URL:	http://echo.epa.gov/detailed_facility_report?fid=110055838358

BA523 **ARMAGEN TECHNOLOGIES INC** **CA HAZNET** **S113133660**
North **914 COLORADO AVE** **N/A**
1/4-1/2 **SANTA MONICA, CA 90401**
0.264 mi.
1396 ft. **Site 3 of 12 in cluster BA**

Relative:
Lower

Actual:
97 ft.

HAZNET:

envid:	S113133660
Year:	2013
GEPAID:	CAL000285767
Contact:	RUBEN BOADO
Telephone:	3109171275
Mailing Name:	Not reported
Mailing Address:	11301 OLYMPIC BLVD #600
Mailing City,St,Zip:	LOS ANGELES, CA 900640000
Gen County:	Los Angeles
TSD EPA ID:	TXD982560294
TSD County:	99
Waste Category:	Not reported
Disposal Method:	Storage, Bulking, And/Or Transfer Off Site--No Treatment/Reovery (H010-H129) Or (H131-H135)
Tons:	0.0965
Cat Decode:	Not reported
Method Decode:	Storage, Bulking, And/Or Transfer Off Site--No Treatment/Reovery (H010-H129) Or (H131-H135)
Facility County:	Not reported

envid:	S113133660
Year:	2007
GEPAID:	CAL000285767
Contact:	RUBEN BOADO
Telephone:	3109171275
Mailing Name:	Not reported
Mailing Address:	11301 OLYMPIC BLVD #600
Mailing City,St,Zip:	SANTA MONICA, CA 90401
Gen County:	Not reported
TSD EPA ID:	TXD982560294
TSD County:	Not reported
Waste Category:	Liquids with pH <= 2
Disposal Method:	Storage, Bulking, And/Or Transfer Off Site--No Treatment/Reovery

ARMAGEN TECHNOLOGIES INC (Continued) **S113133660**

(H010-H129) Or (H131-H135)
Tons: 0
Cat Decode: Liquids with pH <= 2
Method Decode: Storage, Bulking, And/Or Transfer Off Site--No Treatment/Reovery (H010-H129) Or (H131-H135)
Facility County: Los Angeles

envid: S113133660
Year: 2007
GEPAID: CAL000285767
Contact: RUBEN BOADO
Telephone: 3109171275
Mailing Name: Not reported
Mailing Address: 11301 OLYMPIC BLVD #600
Mailing City,St,Zip: SANTA MONICA, CA 90401
Gen County: Not reported
TSD EPA ID: TXD982560294
TSD County: Not reported
Waste Category: Laboratory waste chemicals
Disposal Method: Not reported
Tons: 0.08
Cat Decode: Laboratory waste chemicals
Method Decode: Not reported
Facility County: Los Angeles

envid: S113133660
Year: 2007
GEPAID: CAL000285767
Contact: RUBEN BOADO
Telephone: 3109171275
Mailing Name: Not reported
Mailing Address: 11301 OLYMPIC BLVD #600
Mailing City,St,Zip: SANTA MONICA, CA 90401
Gen County: Not reported
TSD EPA ID: TXD982560294
TSD County: Not reported
Waste Category: Laboratory waste chemicals
Disposal Method: Storage, Bulking, And/Or Transfer Off Site--No Treatment/Reovery (H010-H129) Or (H131-H135)
Tons: 0
Cat Decode: Laboratory waste chemicals
Method Decode: Storage, Bulking, And/Or Transfer Off Site--No Treatment/Reovery (H010-H129) Or (H131-H135)
Facility County: Los Angeles

BA524 **ANDRESEN DIGITAL PRE-PRESS** **CA HAZNET** **S113075082**
North **920 COLORADO AVE** **N/A**
1/4-1/2 **SANTA MONICA, CA 90401**
0.266 mi.
1403 ft. **Site 4 of 12 in cluster BA**

Relative:
Lower

Actual:
97 ft.

HAZNET:
envid: S113075082
Year: 1998
GEPAID: CAL000137630
Contact: ANDRESEN DIGITAL PRE-PRESS
Telephone: 3105761007
Mailing Name: Not reported

ANDRESEN DIGITAL PRE-PRESS (Continued) **S113075082**

Mailing Address:	920 COLORADO AVE
Mailing City,St,Zip:	SANTA MONICA, CA 904010000
Gen County:	Not reported
TSD EPA ID:	CAD981402522
TSD County:	Not reported
Waste Category:	Photochemicals/photoprocessing waste
Disposal Method:	Recycler
Tons:	.0432
Cat Decode:	Photochemicals/photoprocessing waste
Method Decode:	Recycler
Facility County:	Los Angeles

BB525 **CITY OF SANTA MONICA (ENVIRON PROGRAMS DIVISION)** **CA HAZNET** **S112943654**
WSW **1657 OCEAN AVE** **N/A**
1/4-1/2 **SANTA MONICA, CA 90401**
0.266 mi.
1404 ft. **Site 1 of 3 in cluster BB**

Relative:
Lower

Actual:
62 ft.

HAZNET:

envid:	S112943654
Year:	2005
GEPAID:	CAC002587362
Contact:	RICHARD BERMAN/SENIOR ENVIRON ANAYS
Telephone:	3104588711
Mailing Name:	Not reported
Mailing Address:	200 SANTA MONICA PIER STE C
Mailing City,St,Zip:	SANTA MONICA, CA 90401
Gen County:	Not reported
TSD EPA ID:	CAD009007626
TSD County:	Not reported
Waste Category:	Asbestos containing waste
Disposal Method:	Disposal, Land Fill
Tons:	8.25
Cat Decode:	Asbestos containing waste
Method Decode:	Disposal, Land Fill
Facility County:	Los Angeles

AW526 **SANTA MONICA AUTO RADIATOR** **CA HAZNET** **S113009393**
NNW **1537 LINCOLN BLVD** **N/A**
1/4-1/2 **SANTA MONICA, CA 90401**
0.269 mi.
1422 ft. **Site 4 of 24 in cluster AW**

Relative:
Lower

Actual:
95 ft.

HAZNET:

envid:	S113009393
Year:	2010
GEPAID:	CAD981657745
Contact:	CHARLES PERLITER
Telephone:	3103952196
Mailing Name:	Not reported
Mailing Address:	1537 LINCOLN BLVD
Mailing City,St,Zip:	SANTA MONICA, CA 904012734
Gen County:	Not reported
TSD EPA ID:	CAT000613935
TSD County:	Not reported
Waste Category:	Aqueous solution with total organic residues less than 10 percent

SANTA MONICA AUTO RADIATOR (Continued) **S113009393**

Disposal Method:	Storage, Bulking, And/Or Transfer Off Site--No Treatment/Reovery (H010-H129) Or (H131-H135)
Tons:	0.084
Cat Decode:	Aqueous solution with total organic residues less than 10 percent
Method Decode:	Storage, Bulking, And/Or Transfer Off Site--No Treatment/Reovery (H010-H129) Or (H131-H135)
Facility County:	Los Angeles

envid:	S113009393
Year:	2010
GEPAID:	CAD981657745
Contact:	CHARLES PERLITER
Telephone:	3103952196
Mailing Name:	Not reported
Mailing Address:	1537 LINCOLN BLVD
Mailing City,St,Zip:	SANTA MONICA, CA 904012734
Gen County:	Not reported
TSD EPA ID:	CAT000613935
TSD County:	Not reported
Waste Category:	Aqueous solution with total organic residues less than 10 percent
Disposal Method:	Storage, Bulking, And/Or Transfer Off Site--No Treatment/Reovery (H010-H129) Or (H131-H135)
Tons:	0.084
Cat Decode:	Aqueous solution with total organic residues less than 10 percent
Method Decode:	Storage, Bulking, And/Or Transfer Off Site--No Treatment/Reovery (H010-H129) Or (H131-H135)
Facility County:	Los Angeles

envid:	S113009393
Year:	2007
GEPAID:	CAD981657745
Contact:	CHARLES PERLITER
Telephone:	3103952196
Mailing Name:	Not reported
Mailing Address:	1537 LINCOLN BLVD
Mailing City,St,Zip:	SANTA MONICA, CA 904012734
Gen County:	Not reported
TSD EPA ID:	CAL000113451
TSD County:	Not reported
Waste Category:	Unspecified organic liquid mixture
Disposal Method:	01
Tons:	1.97
Cat Decode:	Unspecified organic liquid mixture
Method Decode:	Not reported
Facility County:	Los Angeles

envid:	S113009393
Year:	2007
GEPAID:	CAD981657745
Contact:	CHARLES PERLITER
Telephone:	3103952196
Mailing Name:	Not reported
Mailing Address:	1537 LINCOLN BLVD
Mailing City,St,Zip:	SANTA MONICA, CA 904012734
Gen County:	Not reported
TSD EPA ID:	CAL000113451
TSD County:	Not reported

SANTA MONICA AUTO RADIATOR (Continued) **S113009393**

Waste Category:	Unspecified organic liquid mixture
Disposal Method:	01
Tons:	1.97
Cat Decode:	Unspecified organic liquid mixture
Method Decode:	Not reported
Facility County:	Los Angeles

envid:	S113009393
Year:	2006
GEPAID:	CAD981657745
Contact:	CHARLES PERLITER
Telephone:	3103952196
Mailing Name:	Not reported
Mailing Address:	1537 LINCOLN BLVD
Mailing City,St,Zip:	SANTA MONICA, CA 904012734
Gen County:	Not reported
TSD EPA ID:	CAD009452657
TSD County:	Not reported
Waste Category:	Unspecified organic liquid mixture
Disposal Method:	Recycler
Tons:	0.72
Cat Decode:	Unspecified organic liquid mixture
Method Decode:	Recycler
Facility County:	Los Angeles

Click this hyperlink while viewing on your computer to access
91 additional CA_HAZNET: record(s) in the EDR Site Report.

AW527 **SANTA MONICA AUTO RADIATOR INC** **CA EMI** **1000395247**
NNW **1537 LINCOLN BL** **N/A**
1/4-1/2 **SANTA MONICA, CA 90401**
0.269 mi.
1422 ft. **Site 5 of 24 in cluster AW**

Relative:
Lower

Actual:
95 ft.

EMI:

Year:	1987
County Code:	19
Air Basin:	SC
Facility ID:	8392
Air District Name:	SC
SIC Code:	3714
Air District Name:	SOUTH COAST AQMD
Community Health Air Pollution Info System:	Not reported
Consolidated Emission Reporting Rule:	Not reported
Total Organic Hydrocarbon Gases Tons/Yr:	1
Reactive Organic Gases Tons/Yr:	1
Carbon Monoxide Emissions Tons/Yr:	0
NOX - Oxides of Nitrogen Tons/Yr:	0
SOX - Oxides of Sulphur Tons/Yr:	0
Particulate Matter Tons/Yr:	0
Part. Matter 10 Micrometers and Smllr Tons/Yr:	0

Year:	1990
County Code:	19
Air Basin:	SC
Facility ID:	8392
Air District Name:	SC
SIC Code:	3714

SANTA MONICA AUTO RADIATOR INC (Continued) **1000395247**

Air District Name:	SOUTH COAST AQMD
Community Health Air Pollution Info System:	Not reported
Consolidated Emission Reporting Rule:	Not reported
Total Organic Hydrocarbon Gases Tons/Yr:	1
Reactive Organic Gases Tons/Yr:	1
Carbon Monoxide Emissions Tons/Yr:	0
NOX - Oxides of Nitrogen Tons/Yr:	0
SOX - Oxides of Sulphur Tons/Yr:	0
Particulate Matter Tons/Yr:	0
Part. Matter 10 Micrometers and Smllr Tons/Yr:	0

AW528 **SANTA MONICA RADIATOR** **FINDS** **1016437174**
NNW **1537 LINCOLN BLVD** **ECHO** **N/A**
1/4-1/2 **SANTA MONICA, CA 90401**
0.269 mi.
1422 ft. **Site 6 of 24 in cluster AW**

Relative: Lower

Actual: 95 ft.

FINDS:

Registry ID: 110055906373

Environmental Interest/Information System
STATE MASTER

ECHO:

Envid:	1016437174
Registry ID:	110055906373
DFR URL:	http://echo.epa.gov/detailed_facility_report?fid=110055906373

AW529 **SANTA MONICA RADIATOR WORKS** **EDR Hist Auto** **1009019630**
NNW **1537 LINCOLN BLVD** **N/A**
1/4-1/2 **SANTA MONICA, CA**
0.269 mi.
1422 ft. **Site 7 of 24 in cluster AW**

Relative: Lower

Actual: 95 ft.

EDR Historical Auto Stations:

Name:	SANTA MONICA RADIATOR WORKS
Year:	1948
Type:	AUTOMOBILE REPAIRING
Name:	SANTA MONICA RADIATOR WORKS
Year:	1948
Type:	AUTO REPAIRS
Name:	SANTA MONICA RADIATOR WORKS
Year:	1948
Type:	RADIATOR REPAIRERS AUTOMOBILE
Name:	SANTA MONICA RADIATOR WORKS
Year:	1954
Type:	RADIATOR REPAIRERS-AUTOMOBILE
Name:	SANTA MONICA AUTO RADIATORS
Year:	1999
Address:	1537 LINCOLN BLVD

SANTA MONICA RADIATOR WORKS (Continued) **1009019630**

Name: SANTA MONICA RADIATOR
Year: 2001
Address: 1537 LINCOLN BLVD

Name: SANTA MONICA RADIATOR & AIR
Year: 2004
Address: 1537 LINCOLN BLVD

Name: ACDELCO SANTA MONICA RADIATOR
Year: 2007
Address: 1537 LINCOLN BLVD

Name: SANTA MONICA VOLVO SAAB SERVICE INC
Year: 2008
Address: 1537 LINCOLN BLVD

Name: HARRISON RADIATOR WORKS
Year: 2010
Address: 1537 LINCOLN BLVD

Name: HARRISON RADIATOR WORKS
Year: 2011
Address: 1537 LINCOLN BLVD

Name: MACKS RADIATOR SERVICE
Year: 2012
Address: 1537 LINCOLN BLVD

AR530 **STARTZER O V** **EDR Hist Auto** **1009016264**
SSW **111 PICO BLVD** **N/A**
1/4-1/2 **SANTA MONICA, CA**
0.271 mi.
1429 ft. **Site 9 of 11 in cluster AR**

Relative:
Lower

Actual:
43 ft.

EDR Historical Auto Stations:
Name: STARTZER O V
Year: 1924
Type: AUTO REPAIRING

Name: STARTZER O V
Year: 1924
Type: AUTOMOBILE REPAIRING

AY531 **CA CHMIRS** **S110982846**
NE **NEAR 1850 11TH STREET** **N/A**
1/4-1/2 **SANTA MONICA, CA 90404**
0.271 mi.
1431 ft. **Site 2 of 3 in cluster AY**

Relative:
Higher

Actual:
103 ft.

CHMIRS:
OES Incident Number: 10-7181
OES notification: 11/30/2010
OES Date: Not reported
OES Time: Not reported
Date Completed: **Not reported**
Property Use: Not reported

(Continued) **S110982846**

Agency Id Number:	Not reported
Agency Incident Number:	Not reported
Time Notified:	Not reported
Time Completed:	Not reported
Surrounding Area:	Not reported
Estimated Temperature:	Not reported
Property Management:	Not reported
More Than Two Substances Involved?:	Not reported
Resp Agncy Personel # Of Decontaminated:	Not reported
Responding Agency Personel # Of Injuries:	Not reported
Responding Agency Personel # Of Fatalities:	Not reported
Others Number Of Decontaminated:	Not reported
Others Number Of Injuries:	Not reported
Others Number Of Fatalities:	Not reported
Vehicle Make/year:	Not reported
Vehicle License Number:	Not reported
Vehicle State:	Not reported
Vehicle Id Number:	Not reported
CA DOT PUC/ICC Number:	Not reported
Company Name:	Not reported
Reporting Officer Name/ID:	Not reported
Report Date:	Not reported
Facility Telephone:	Not reported
Waterway Involved:	No
Waterway:	Not reported
Spill Site:	Residence
Cleanup By:	AIS Contractor
Containment:	Not reported
What Happened:	Not reported
Type:	Not reported
Measure:	Gal(s)
Other:	Not reported
Date/Time:	1500
Year:	2010
Agency:	Southern California Edison
Incident Date:	11/30/2010
Admin Agency:	City of Santa Monica
Amount:	Not reported
Contained:	Yes
Site Type:	Not reported
E Date:	Not reported
Substance:	Unknown PCB Mineral Oil
Quantity Released:	5
Unknown:	Not reported
Substance #2:	Not reported
Substance #3:	Not reported
Evacuations:	Not reported
Number of Injuries:	Not reported
Number of Fatalities:	Not reported
#1 Pipeline:	Not reported
#2 Pipeline:	Not reported
#3 Pipeline:	Not reported
#1 Vessel >= 300 Tons:	Not reported
#2 Vessel >= 300 Tons:	Not reported
#3 Vessel >= 300 Tons:	Not reported
Evacs:	Not reported
Injuries:	Not reported

(Continued) **S110982846**

Fatals: Not reported
Comments: Not reported
Description: Caller states equipment failure on a pole-topped transformer resulted in the release of substance to the soil and concrete.

AR532 **MASON N M** **EDR Hist Auto** **1009016187**
SSW **105 PICO BLVD** **N/A**
1/4-1/2 **SANTA MONICA, CA**
0.273 mi.
1442 ft. **Site 10 of 11 in cluster AR**

Relative:
Lower

Actual:
43 ft.

EDR Historical Auto Stations:

Name: MASON N M
Year: 1924
Type: AUTOMOBILE SERVICE STATIONS

Name: MASON N M
Year: 1924
Type: AUTOMOBILE SERVICE STATIONS

AW533 **VONS STORE #2262** **CA LUST** **S103632628**
NNW **1534 LINCOLN BLVD** **CA HIST CORTESE** **N/A**
1/4-1/2 **SANTA MONICA, CA 90401** **LA Co. Site Mitigation**
0.273 mi.
1443 ft. **Site 8 of 24 in cluster AW**

Relative:
Lower

Actual:
95 ft.

LUST:

Region: STATE
Global Id: T10000004521
Latitude: 34.017206
Longitude: -118.489235
Case Type: LUST Cleanup Site
Status: Completed - Case Closed
Status Date: 06/04/2013
Lead Agency: SANTA MONICA, CITY OF
Case Worker: MH
Local Agency: SANTA MONICA, CITY OF
RB Case Number: Not reported
LOC Case Number: Not reported
File Location: Not reported
Potential Media Affect: Soil
Potential Contaminants of Concern: Gasoline
Site History: Not reported

Click here to access the California GeoTracker records for this facility:

Contact:

Global Id: T10000004521
Contact Type: Local Agency Caseworker
Contact Name: MONICA HANLEY
Organization Name: SANTA MONICA, CITY OF
Address: 333 Olympic Drive - 2nd Floor
City: SANTA MONICA
Email: monica.hanley@smgov.net
Phone Number: Not reported

VONS STORE #2262 (Continued) **S103632628**

Status History:

Global Id:	T10000004521
Status:	Completed - Case Closed
Status Date:	01/02/2013
Global Id:	T10000004521
Status:	Completed - Case Closed
Status Date:	06/04/2013
Global Id:	T10000004521
Status:	Open - Case Begin Date
Status Date:	12/11/2012
Global Id:	T10000004521
Status:	Open - Site Assessment
Status Date:	01/02/2013

Regulatory Activities:

Global Id:	T10000004521
Action Type:	Other
Date:	12/11/2012
Action:	Leak Stopped
Global Id:	T10000004521
Action Type:	Other
Date:	12/11/2012
Action:	Leak Discovery
Global Id:	T10000004521
Action Type:	Other
Date:	12/31/2012
Action:	Leak Reported

Region:	STATE
Global Id:	T0603701372
Latitude:	34.017206
Longitude:	-118.489235
Case Type:	LUST Cleanup Site
Status:	Completed - Case Closed
Status Date:	06/17/1992
Lead Agency:	SANTA MONICA, CITY OF
Case Worker:	Not reported
Local Agency:	Not reported
RB Case Number:	904010125
LOC Case Number:	Not reported
File Location:	Not reported
Potential Media Affect:	Soil
Potential Contaminants of Concern:	Waste Oil / Motor / Hydraulic / Lubricating
Site History:	Not reported

Click here to access the California GeoTracker records for this facility:

Contact:

Global Id:	T0603701372
Contact Type:	Regional Board Caseworker
Contact Name:	YUE RONG

VONS STORE #2262 (Continued) **S103632628**

Organization Name: LOS ANGELES RWQCB (REGION 4)
Address: 320 W. 4TH ST., SUITE 200
City: Los Angeles
Email: yrong@waterboards.ca.gov
Phone Number: Not reported

Status History:
Global Id: T0603701372
Status: Completed - Case Closed
Status Date: 06/17/1992

Global Id: T0603701372
Status: Open - Case Begin Date
Status Date: 07/17/1991

Regulatory Activities:
Global Id: T0603701372
Action Type: Other
Date: 07/17/1991
Action: Leak Discovery

Global Id: T0603701372
Action Type: Other
Date: 06/17/1992
Action: Leak Reported

Global Id: T0603701372
Action Type: Other
Date: 07/17/1991
Action: Leak Stopped

HIST CORTESE:
Region: CORTESE
Facility County Code: 19
Reg By: LTNKA
Reg Id: 904010125

LA Co. Site Mitigation:
Facility ID: Not reported
Site ID: SD0000514
Jurisdiction: County
Case ID: RO0001514
Abated: Yes
Assigned To: Kim Clark
Entered Date: 12/11/2012
Abated Date: 05/21/2013

AW534 **TUNE UP MASTERS #5** **CA RGA LUST** **S114707369**
NNW **1534 LINCOLN BLVD.** **N/A**
1/4-1/2 **SANTA MONICA, CA**
0.273 mi.
1443 ft. **Site 9 of 24 in cluster AW**

Relative:
Lower

Actual:
95 ft.

RGA LUST:

1994	TUNE UP MASTERS #5	1534 LINCOLN BLVD.
1993	TUNE UP MASTERS #5	1534 LINCOLN BLVD.

AW535 **TUNE UP MASTERS SHOP #5** **CA RGA LUST** **S114707382**
NNW **1534 LINCOLN BLVD** **N/A**
1/4-1/2 **SANTA MONICA, CA**
0.273 mi.
1443 ft. **Site 10 of 24 in cluster AW**

Relative:
Lower

Actual:
95 ft.

RGA LUST:

2012	TUNE UP MASTERS SHOP #5	1534 LINCOLN BLVD
2011	TUNE UP MASTERS SHOP #5	1534 LINCOLN BLVD
2010	TUNE UP MASTERS SHOP #5	1534 LINCOLN BLVD
2009	TUNE UP MASTERS SHOP #5	1534 LINCOLN BLVD
2008	TUNE UP MASTERS SHOP #5	1534 LINCOLN BLVD
2007	TUNE UP MASTERS SHOP #5	1534 LINCOLN BLVD
2006	TUNE UP MASTERS SHOP #5	1534 LINCOLN BLVD
2005	TUNE UP MASTERS SHOP #5	1534 LINCOLN BLVD
2003	TUNE UP MASTERS SHOP #5	1534 LINCOLN BLVD
2002	TUNE UP MASTERS SHOP #5	1534 LINCOLN BLVD
2001	TUNE UP MASTERS SHOP #5	1534 LINCOLN BLVD
2000	TUNE UP MASTERS SHOP #5	1534 LINCOLN BLVD
1998	TUNE UP MASTERS SHOP #5	1534 LINCOLN BLVD
1997	TUNE UP MASTERS SHOP #5	1534 LINCOLN BLVD
1996	TUNE UP MASTERS SHOP #5	1534 LINCOLN BLVD

AW536 **GRETERMAN BERT** **EDR Hist Auto** **1009019775**
NNW **1534 LINCOLN BLVD** **N/A**
1/4-1/2 **SANTA MONICA, CA**
0.273 mi.
1443 ft. **Site 11 of 24 in cluster AW**

Relative:
Lower

Actual:
95 ft.

EDR Historical Auto Stations:

Name: GRETERMAN BERT
Year: 1933
Type: AUTOMOBILE REPAIRING

Name: GRETERMAN BERT
Year: 1933
Type: AUTOMOBILE REPAIRING

Name: CURTIS FELIX
Year: 1940
Type: AUTOMOBILE REPAIRING

Name: CURTIS FELIX
Year: 1940
Type: AUTOMOBILE REPAIRING

AW537 **TUNE UP MASTERS #0005** **CA SWEEPS UST** **S101585317**
NNW **1534 LINCOLN BLVD** **CA FID UST** **N/A**
1/4-1/2 **SANTA MONICA, CA 90401**
0.273 mi.
1443 ft. **Site 12 of 24 in cluster AW**

Relative:
Lower

Actual:
95 ft.

SWEEPS UST:

Status:	Active
Comp Number:	166
Number:	1
Board Of Equalization:	44-010525
Referral Date:	02-22-91
Action Date:	02-22-91
Created Date:	01-12-90
Owner Tank Id:	166-01
SWRCB Tank Id:	19-033-000166-000001
Tank Status:	A
Capacity:	550
Active Date:	02-22-91
Tank Use:	OIL
STG:	W
Content:	WASTE OIL
Number Of Tanks:	1

CA FID UST:

Facility ID:	19022752
Regulated By:	UTNKA
Regulated ID:	Not reported
Cortese Code:	Not reported
SIC Code:	Not reported
Facility Phone:	2133937778
Mail To:	Not reported
Mailing Address:	2001 CORPORATE CENTER DR
Mailing Address 2:	Not reported
Mailing City,St,Zip:	SANTA MONICA 90401
Contact:	Not reported
Contact Phone:	Not reported
DUNs Number:	Not reported
NPDES Number:	Not reported
EPA ID:	Not reported
Comments:	Not reported
Status:	Active

AW538 **TUNEUP MASTERS #5** **CA HAZNET** **S113008296**
NNW **1534 LINCOLN BLVD** **N/A**
1/4-1/2 **SANTA MONICA, CA 90401**
0.273 mi.
1443 ft. **Site 13 of 24 in cluster AW**

Relative:
Lower

Actual:
95 ft.

HAZNET:

envid:	S113008296
Year:	1999
GEPAID:	CAD981630197
Contact:	TUNEUP MASTER INC
Telephone:	8053751100
Mailing Name:	Not reported
Mailing Address:	810 GREENVIEW DR
Mailing City,St,Zip:	GRAND PRAIRIE, TX 750506068
Gen County:	Not reported

TUNEUP MASTERS #5 (Continued) **S113008296**

TSD EPA ID: CAT000613935
TSD County: Not reported
Waste Category: Aqueous solution with total organic residues less than 10 percent
Disposal Method: Transfer Station
Tons: .0916
Cat Decode: Aqueous solution with total organic residues less than 10 percent
Method Decode: Transfer Station
Facility County: Los Angeles

envid: S113008296
Year: 1999
GEPAID: CAD981630197
Contact: TUNEUP MASTER INC
Telephone: 8053751100
Mailing Name: Not reported
Mailing Address: 810 GREENVIEW DR
Mailing City,St,Zip: GRAND PRAIRIE, TX 750506068
Gen County: Not reported
TSD EPA ID: CAT000613893
TSD County: Not reported
Waste Category: Aqueous solution with total organic residues less than 10 percent
Disposal Method: Transfer Station
Tons: .0500
Cat Decode: Aqueous solution with total organic residues less than 10 percent
Method Decode: Transfer Station
Facility County: Los Angeles

envid: S113008296
Year: 1998
GEPAID: CAD981630197
Contact: TUNEUP MASTER INC
Telephone: 8053751100
Mailing Name: Not reported
Mailing Address: 810 GREENVIEW DR
Mailing City,St,Zip: GRAND PRAIRIE, TX 750506068
Gen County: Not reported
TSD EPA ID: CAT080013352
TSD County: Not reported
Waste Category: Aqueous solution with total organic residues 10 percent or more
Disposal Method: Recycler
Tons: .3961
Cat Decode: Aqueous solution with total organic residues 10 percent or more
Method Decode: Recycler
Facility County: Los Angeles

envid: S113008296
Year: 1998
GEPAID: CAD981630197
Contact: TUNEUP MASTER INC
Telephone: 8053751100
Mailing Name: Not reported
Mailing Address: 810 GREENVIEW DR
Mailing City,St,Zip: GRAND PRAIRIE, TX 750506068
Gen County: Not reported
TSD EPA ID: CAD050806850
TSD County: Not reported
Waste Category: Off-specification, aged or surplus organics

TUNEUP MASTERS #5 (Continued) **S113008296**

Disposal Method:	Transfer Station
Tons:	.0625
Cat Decode:	Off-specification, aged or surplus organics
Method Decode:	Transfer Station
Facility County:	Los Angeles
envid:	S113008296
Year:	1997
GEPAID:	CAD981630197
Contact:	TUNEUP MASTER INC
Telephone:	8053751100
Mailing Name:	Not reported
Mailing Address:	810 GREENVIEW DR
Mailing City,St,Zip:	GRAND PRAIRIE, TX 750506068
Gen County:	Not reported
TSD EPA ID:	CAT080013352
TSD County:	Not reported
Waste Category:	Aqueous solution with total organic residues 10 percent or more
Disposal Method:	Recycler
Tons:	.9172
Cat Decode:	Aqueous solution with total organic residues 10 percent or more
Method Decode:	Recycler
Facility County:	Los Angeles

Click this hyperlink while viewing on your computer to access
2 additional CA_HAZNET: record(s) in the EDR Site Report.

AW539 **TUNE UP MASTERS SHOP #5** **CA LUST** **S102439305**
NNW **1534 LINCOLN BLVD** **N/A**
1/4-1/2 **SANTA MONICA, CA 90401**
0.273 mi.
1443 ft. **Site 14 of 24 in cluster AW**

Relative:
Lower

Actual:
95 ft.

LUST REG 4:

Region:	4	
Regional Board:	04	
County:	Los Angeles	
Facility Id:	904010125	
Status:	Case Closed	
Substance:	Waste Oil	
Substance Quantity:	Not reported	
Local Case No:	Not reported	
Case Type:	Soil	
Abatement Method Used at the Site:		Not reported
Global ID:	T0603701372	
W Global ID:	Not reported	
Staff:	UNK	
Local Agency:	19033	
Cross Street:	BROADWAY	
Enforcement Type:	Not reported	
Date Leak Discovered:	7/17/1991	
Date Leak First Reported:		6/17/1992
Date Leak Record Entered:	6/1/1992	
Date Confirmation Began:	Not reported	
Date Leak Stopped:	7/17/1991	
Date Case Last Changed on Database:		6/19/1992
Date the Case was Closed:		6/17/1992
How Leak Discovered:	Tank Closure	

TUNE UP MASTERS SHOP #5 (Continued) **S102439305**

How Leak Stopped:	Not reported
Cause of Leak:	UNK
Leak Source:	UNK
Operator:	Not reported
Water System:	Not reported
Well Name:	Not reported
Approx. Dist To Production Well (ft):	7643.3001909476746298642609001
Source of Cleanup Funding:	UNK
Preliminary Site Assessment Workplan Submitted:	Not reported
Preliminary Site Assessment Began:	Not reported
Pollution Characterization Began:	Not reported
Remediation Plan Submitted:	Not reported
Remedial Action Underway:	Not reported
Post Remedial Action Monitoring Began:	Not reported
Enforcement Action Date:	Not reported
Historical Max MTBE Date:	Not reported
Hist Max MTBE Conc in Groundwater:	Not reported
Hist Max MTBE Conc in Soil:	Not reported
Significant Interim Remedial Action Taken:	Not reported
GW Qualifier:	Not reported
Soil Qualifier:	Not reported
Organization:	Not reported
Owner Contact:	Not reported
Responsible Party:	TUNE UP MASTERS
RP Address:	2001 CORPORATE CENTER DR., NEWBURY PARK, 91320
Program:	LUST
Lat/Long:	34.017572 / -1
Local Agency Staff:	UNK
Beneficial Use:	Not reported
Priority:	Not reported
Cleanup Fund Id:	Not reported
Suspended:	Not reported
Assigned Name:	Not reported
Summary:	Not reported

AW540 **TUNE UP MASTERS #5** **CA RGA LUST** **S114707370**
NNW **1534 LINCOLN BLVD** **N/A**
1/4-1/2 **SANTA MONICA, CA**
0.273 mi.
1443 ft. **Site 15 of 24 in cluster AW**

Relative:
Lower

RGA LUST:

1995	TUNE UP MASTERS #5	1534 LINCOLN BLVD

Actual:
95 ft.

AW541 **VONS-TUNE UP MASTERS** **CA HAZNET** **S113787436**
NNW **1534 LINCOLN BLVD** **N/A**
1/4-1/2 **SANTA MONICA, CA 90401**
0.273 mi.
1443 ft. **Site 16 of 24 in cluster AW**

Relative:
Lower

HAZNET:

envid:	S113787436
Year:	2012
GEPAID:	CAC002703271
Contact:	MONIQUE CESENA
Telephone:	6268217894

Actual:
95 ft.

VONS-TUNE UP MASTERS (Continued) **S113787436**

Mailing Name:	Not reported
Mailing Address:	618 MICHILLINDA AVE
Mailing City,St,Zip:	ARCADIA, CA 91007
Gen County:	Los Angeles
TSD EPA ID:	CAT080013352
TSD County:	Los Angeles
Waste Category:	Not reported
Disposal Method:	Other Recovery Of Reclamation For Reuse Including Acid Regeneration, Organics Recovery Ect
Tons:	1.0425
Cat Decode:	Not reported
Method Decode:	Other Recovery Of Reclamation For Reuse Including Acid Regeneration, Organics Recovery Ect
Facility County:	Los Angeles

AW542 **AND** **EDR Hist Cleaner** **1009143964**
NNW **1534 LINCOLN BLVD** **N/A**
1/4-1/2 **SANTA MONICA, CA**
0.273 mi.
1443 ft. **Site 17 of 24 in cluster AW**

Relative:
Lower

Actual:
95 ft.

EDR Historical Cleaners:

Name:	LINCOLN CLEANERS AND DYERS PLANT
Year:	1928
Type:	CLEANERS AND DYERS
Name:	AND
Year:	1928
Type:	CLOTHES PRESSERS, CLEANERS AND REPAIRERS

AR543 **CA CHMIRS** **S100274811**
SSW **100 PICO BL.** **N/A**
1/4-1/2 **SANTA MONICA, CA 90405**
0.275 mi.
1451 ft. **Site 11 of 11 in cluster AR**

Relative:
Lower

Actual:
42 ft.

CHMIRS:

OES Incident Number:	904834
OES notification:	Not reported
OES Date:	Not reported
OES Time:	Not reported
Date Completed:	**10-FEB-89**
Property Use:	099
Agency Id Number:	19180
Agency Incident Number:	8801408
Time Notified:	1550
Time Completed:	1703
Surrounding Area:	099
Estimated Temperature:	55
Property Management:	K
More Than Two Substances Involved?:	N
Resp Agncy Personel # Of Decontaminated:	0
Responding Agency Personel # Of Injuries:	0
Responding Agency Personel # Of Fatalities:	0
Others Number Of Decontaminated:	0
Others Number Of Injuries:	0

(Continued) **S100274811**

Others Number Of Fatalities:	0
Vehicle Make/year:	Not reported
Vehicle License Number:	Not reported
Vehicle State:	Not reported
Vehicle Id Number:	Not reported
CA DOT PUC/ICC Number:	Not reported
Company Name:	Not reported
Reporting Officer Name/ID:	THOMAS L. RIEGNER #734
Report Date:	10-FEB-89
Facility Telephone:	213 458-8674
Waterway Involved:	Not reported
Waterway:	Not reported
Spill Site:	Not reported
Cleanup By:	Not reported
Containment:	Not reported
What Happened:	Not reported
Type:	Not reported
Measure:	Not reported
Other:	Not reported
Date/Time:	Not reported
Year:	88-92
Agency:	Not reported
Incident Date:	10-FEB-89
Admin Agency:	Not reported
Amount:	Not reported
Contained:	Not reported
Site Type:	Not reported
E Date:	03-MAY-90
Substance:	Not reported
Unknown:	Not reported
Substance #2:	Not reported
Substance #3:	Not reported
Evacuations:	Not reported
Number of Injuries:	Not reported
Number of Fatalities:	Not reported
#1 Pipeline:	Not reported
#2 Pipeline:	Not reported
#3 Pipeline:	Not reported
#1 Vessel >= 300 Tons:	Not reported
#2 Vessel >= 300 Tons:	Not reported
#3 Vessel >= 300 Tons:	Not reported
Evacs:	Not reported
Injuries:	Not reported
Fatals:	Not reported
Comments:	Not reported
Description:	Not reported

AY544 **STEVE TURLIK** **CA HAZNET** **S117307835**
ENE **1848 11TH ST** **N/A**
1/4-1/2 **SANTA MONICA, CA 90404**
0.276 mi.
1458 ft. **Site 3 of 3 in cluster AY**

Relative:
Higher

Actual:
102 ft.

HAZNET:

envid:	S117307835
Year:	2013
GEPAID:	CAC002753620
Contact:	STEVE TURLIK

STEVE TURLIK (Continued) **S117307835**

Telephone:	3103097605
Mailing Name:	Not reported
Mailing Address:	1848 11TH ST
Mailing City,St,Zip:	SANTA MONICA, CA 904044508
Gen County:	Los Angeles
TSD EPA ID:	AZC950823111
TSD County:	99
Waste Category:	Not reported
Disposal Method:	Landfill Or Surface Impoundment That Will Be Closed As Landfill(To Include On-Site Treatment And/Or Stabilization)
Tons:	1.2
Cat Decode:	Not reported
Method Decode:	Landfill Or Surface Impoundment That Will Be Closed As Landfill(To Include On-Site Treatment And/Or Stabilization)
Facility County:	Not reported

AW545 **VONS-PENNINGTON SQUARE** **CA HAZNET** **S113787435**
NNW **1530 LINCOLN BLVD** **N/A**
1/4-1/2 **SANTA MONICA, CA 90401**
0.279 mi.
1472 ft. **Site 18 of 24 in cluster AW**

Relative: **Lower**

Actual: **95 ft.**

HAZNET:

envid:	S113787435
Year:	2012
GEPAID:	CAC002703268
Contact:	MONIQUE CESENA
Telephone:	6268217894
Mailing Name:	Not reported
Mailing Address:	618 MICHILLINDA AVE
Mailing City,St,Zip:	ARCADIA, CA 91007
Gen County:	Los Angeles
TSD EPA ID:	CAD009007626
TSD County:	Los Angeles
Waste Category:	Not reported
Disposal Method:	Landfill Or Surface Impoundment That Will Be Closed As Landfill(To Include On-Site Treatment And/Or Stabilization)
Tons:	14
Cat Decode:	Not reported
Method Decode:	Landfill Or Surface Impoundment That Will Be Closed As Landfill(To Include On-Site Treatment And/Or Stabilization)
Facility County:	Los Angeles

AW546 **LARRY PICARD DDS** **CA HAZNET** **S113156713**
NNW **1530 LINCOLN BLVD STE A** **N/A**
1/4-1/2 **SANTA MONICA, CA 90401**
0.279 mi.
1472 ft. **Site 19 of 24 in cluster AW**

Relative: **Lower**

Actual: **95 ft.**

HAZNET:

envid:	S113156713
Year:	2012
GEPAID:	CAL000345205
Contact:	CECILIA I VERDUZIO
Telephone:	3103950605
Mailing Name:	Not reported

LARRY PICARD DDS (Continued) **S113156713**

Mailing Address:	11500 W OLYMPIC BLVD STE 326
Mailing City,St,Zip:	LOS ANGELES, CA 900641527
Gen County:	Los Angeles
TSD EPA ID:	CAD008364432
TSD County:	Los Angeles
Waste Category:	Not reported
Disposal Method:	Storage, Bulking, And/Or Transfer Off Site--No Treatment/Reovery (H010-H129) Or (H131-H135)
Tons:	0.021
Cat Decode:	Not reported
Method Decode:	Storage, Bulking, And/Or Transfer Off Site--No Treatment/Reovery (H010-H129) Or (H131-H135)
Facility County:	Los Angeles
envid:	S113156713
Year:	2011
GEPAID:	CAL000345205
Contact:	CECILIA I VERDUZIO
Telephone:	3103950605
Mailing Name:	Not reported
Mailing Address:	1530 LINCOLN BLVD STE A
Mailing City,St,Zip:	SANTA MONICA, CA 904012752
Gen County:	Not reported
TSD EPA ID:	CAD008364432
TSD County:	Not reported
Waste Category:	Unspecified aqueous solution
Disposal Method:	Storage, Bulking, And/Or Transfer Off Site--No Treatment/Reovery (H010-H129) Or (H131-H135)
Tons:	0.042
Cat Decode:	Unspecified aqueous solution
Method Decode:	Storage, Bulking, And/Or Transfer Off Site--No Treatment/Reovery (H010-H129) Or (H131-H135)
Facility County:	Los Angeles
envid:	S113156713
Year:	2010
GEPAID:	CAL000345205
Contact:	CECILIA I VERDUZIO
Telephone:	3103950605
Mailing Name:	Not reported
Mailing Address:	11500 W OLYMPIC BLVD STE 326
Mailing City,St,Zip:	LOS ANGELES, CA 900641527
Gen County:	Not reported
TSD EPA ID:	CAD008364432
TSD County:	Not reported
Waste Category:	Unspecified aqueous solution
Disposal Method:	Storage, Bulking, And/Or Transfer Off Site--No Treatment/Reovery (H010-H129) Or (H131-H135)
Tons:	0.063
Cat Decode:	Unspecified aqueous solution
Method Decode:	Storage, Bulking, And/Or Transfer Off Site--No Treatment/Reovery (H010-H129) Or (H131-H135)
Facility County:	Los Angeles

AW547 **EDR Hist Cleaner** **1014997716**
NNW **1530 LINCOLN BLVD** **N/A**
1/4-1/2 **SANTA MONICA, CA 90401**
0.279 mi.
1472 ft. **Site 20 of 24 in cluster AW**

Relative:
Lower

Actual:
95 ft.

EDR Historical Cleaners:

Name:	WEAVE RITE CLEANERS
Year:	2001
Address:	1530 LINCOLN BLVD
Name:	WEAVERITE CLEANERS
Year:	2010
Address:	1530 LINCOLN BLVD

BC548 **CA CHMIRS** **S109035422**
ENE **1015 PICO BLVD** **N/A**
1/4-1/2 **SANTA MONICA, CA 90405**
0.279 mi.
1474 ft. **Site 1 of 4 in cluster BC**

Relative:
Lower

Actual:
95 ft.

CHMIRS:

OES Incident Number:	7-4864
OES notification:	08/14/2007
OES Date:	Not reported
OES Time:	Not reported
Date Completed:	**Not reported**
Property Use:	Not reported
Agency Id Number:	Not reported
Agency Incident Number:	Not reported
Time Notified:	Not reported
Time Completed:	Not reported
Surrounding Area:	Not reported
Estimated Temperature:	Not reported
Property Management:	Not reported
More Than Two Substances Involved?:	Not reported
Resp Agncy Personel # Of Decontaminated:	Not reported
Responding Agency Personel # Of Injuries:	Not reported
Responding Agency Personel # Of Fatalities:	Not reported
Others Number Of Decontaminated:	Not reported
Others Number Of Injuries:	Not reported
Others Number Of Fatalities:	Not reported
Vehicle Make/year:	Not reported
Vehicle License Number:	Not reported
Vehicle State:	Not reported
Vehicle Id Number:	Not reported
CA DOT PUC/ICC Number:	Not reported
Company Name:	Not reported
Reporting Officer Name/ID:	Not reported
Report Date:	Not reported
Facility Telephone:	Not reported
Waterway Involved:	Not reported
Waterway:	Santa Monica Bay
Spill Site:	Not reported
Cleanup By:	Reporting Party
Containment:	Not reported
What Happened:	Not reported
Type:	Not reported
Measure:	Not reported
Other:	Not reported

(Continued) **S109035422**

Date/Time:	Not reported
Year:	2007
Agency:	City of Santa Monica Water Resources Dept.
Incident Date:	8/14/2007 12:00:00 AM
Admin Agency:	City of Santa Monica
Amount:	Not reported
Contained:	Yes
Site Type:	Residence
E Date:	Not reported
Substance:	Sewage
Gallons:	50
Unknown:	0
Substance #2:	Not reported
Substance #3:	Not reported
Evacuations:	0
Number of Injuries:	0
Number of Fatalities:	0
#1 Pipeline:	Not reported
#2 Pipeline:	Not reported
#3 Pipeline:	Not reported
#1 Vessel >= 300 Tons:	Not reported
#2 Vessel >= 300 Tons:	Not reported
#3 Vessel >= 300 Tons:	Not reported
Evacs:	Not reported
Injuries:	Not reported
Fatals:	Not reported
Comments:	Not reported
Description:	A private lateral main blockage caused this release. Approximately 10 gallons entered the storm drain system which ultimately empties to Santa Monica Bay.

AZ549 **STEPHANIE GROSMAN** **CA HAZNET** **S113791811**
SSE **504 STRAND ST** **N/A**
1/4-1/2 **SANTA MONICA, CA 90405**
0.280 mi.
1477 ft. **Site 2 of 2 in cluster AZ**

Relative:
Lower

Actual:
75 ft.

HAZNET:

envid:	S113791811
Year:	2012
GEPAID:	CAC002710063
Contact:	STEPHANIE GROSMAN
Telephone:	3104355774
Mailing Name:	Not reported
Mailing Address:	504 STRAND ST
Mailing City,St,Zip:	SANTA MONICA, CA 904052416
Gen County:	Los Angeles
TSD EPA ID:	AZC950823111
TSD County:	99
Waste Category:	Not reported
Disposal Method:	Landfill Or Surface Impoundment That Will Be Closed As Landfill(To Include On-Site Treatment And/Or Stabilization)
Tons:	1.2
Cat Decode:	Not reported
Method Decode:	Landfill Or Surface Impoundment That Will Be Closed As Landfill(To Include On-Site Treatment And/Or Stabilization)
Facility County:	Los Angeles

BD550 **KING PAUL** **EDR Hist Auto** **1009017825**
West **1524 2ND** **N/A**
1/4-1/2 **SANTA MONICA, CA**
0.283 mi.
1495 ft. **Site 1 of 9 in cluster BD**

Relative:
Lower

EDR Historical Auto Stations:
Name: KING PAUL
Year: 1928
Actual:
62 ft. Type: AUTOMOBILE REPAIRING AND SERVICE STATIONS

BD551 **SPAFFORD S GARAGE** **EDR Hist Auto** **1009051079**
West **1522 2ND ST** **N/A**
1/4-1/2 **SANTA MONICA, CA**
0.283 mi.
1495 ft. **Site 2 of 9 in cluster BD**

Relative:
Lower

EDR Historical Auto Stations:
Name: SPAFFORD S GARAGE
Year: 1924
Actual:
62 ft. Type: AUTOMOBILE REPAIRING

BD552 **KING PAUL** **EDR Hist Auto** **1009052318**
West **1524 2ND ST** **N/A**
1/4-1/2 **SANTA MONICA, CA**
0.283 mi.
1495 ft. **Site 3 of 9 in cluster BD**

Relative:
Lower

EDR Historical Auto Stations:
Name: KING PAUL
Year: 1928
Actual:
62 ft. Type: AUTOMOBILE REPAIRING AND SERVICE STATIONS

BE553 **COLE LILLIE MRS** **EDR Hist Cleaner** **1009145031**
WNW **1521 4TH ST E** **N/A**
1/4-1/2 **SANTA MONICA, CA**
0.285 mi.
1503 ft. **Site 1 of 14 in cluster BE**

Relative:
Lower

EDR Historical Cleaners:
Name: COLE LILLIE MRS
Year: 1936
Actual:
75 ft. Type: LAUNDRIES HAND

BE554 **COLE LILLIE MRS** **EDR Hist Cleaner** **1009164227**
WNW **1521 4TH** **N/A**
1/4-1/2 **SANTA MONICA, CA**
0.285 mi.
1503 ft. **Site 2 of 14 in cluster BE**

Relative:
Lower

EDR Historical Cleaners:
Name: COLE LILLIE MRS
Year: 1936
Actual:
75 ft. Type: LAUNDRIES HAND

AW555 **VONS STORE #262** **CA LUST** **S102440981**
NNW **1522 LINCOLN BLVD** **CA HIST CORTESE** **N/A**
1/4-1/2 **SANTA MONICA, CA 90401**
0.288 mi.
1520 ft. **Site 21 of 24 in cluster AW**

Relative:
Lower

Actual:
95 ft.

LUST:

Region:	STATE
Global Id:	T0603701366
Latitude:	34.0175657
Longitude:	-118.4891448
Case Type:	LUST Cleanup Site
Status:	Completed - Case Closed
Status Date:	02/27/1996
Lead Agency:	SANTA MONICA, CITY OF
Case Worker:	Not reported
Local Agency:	Not reported
RB Case Number:	904010061
LOC Case Number:	Not reported
File Location:	Not reported
Potential Media Affect:	Soil
Potential Contaminants of Concern:	Other Solvent or Non-Petroleum Hydrocarbon
Site History:	Not reported

Click here to access the California GeoTracker records for this facility:

Contact:

Global Id:	T0603701366
Contact Type:	Regional Board Caseworker
Contact Name:	YUE RONG
Organization Name:	LOS ANGELES RWQCB (REGION 4)
Address:	320 W. 4TH ST., SUITE 200
City:	Los Angeles
Email:	yrong@waterboards.ca.gov
Phone Number:	Not reported

Status History:

Global Id:	T0603701366
Status:	Completed - Case Closed
Status Date:	02/27/1996
Global Id:	T0603701366
Status:	Open - Case Begin Date
Status Date:	09/22/1994

Regulatory Activities:

Global Id:	T0603701366
Action Type:	Other
Date:	09/22/1994
Action:	Leak Discovery
Global Id:	T0603701366
Action Type:	Other
Date:	10/03/1994
Action:	Leak Reported
Global Id:	T0603701366
Action Type:	Other
Date:	09/22/1994

VONS STORE #262 (Continued) **S102440981**

Action: Leak Stopped

LUST REG 4:

Region:	4	
Regional Board:	04	
County:	Los Angeles	
Facility Id:	904010061	
Status:	Case Closed	
Substance:	Hydrocarbons	
Substance Quantity:	Not reported	
Local Case No:	Not reported	
Case Type:	Soil	
Abatement Method Used at the Site:		Not reported
Global ID:	T0603701366	
W Global ID:	Not reported	
Staff:	UNK	
Local Agency:	19033	
Cross Street:	BROADWAY	
Enforcement Type:	Not reported	
Date Leak Discovered:	9/22/1994	
Date Leak First Reported:		10/3/1994
Date Leak Record Entered:	4/15/1996	
Date Confirmation Began:	Not reported	
Date Leak Stopped:	9/22/1994	
Date Case Last Changed on Database:		2/27/1996
Date the Case was Closed:		2/27/1996
How Leak Discovered:	Tank Closure	
How Leak Stopped:	Not reported	
Cause of Leak:	UNK	
Leak Source:	UNK	
Operator:	OLD CASE #960415-01	
Water System:	Not reported	
Well Name:	Not reported	
Approx. Dist To Production Well (ft):		7665.837037542981008662754592 2
Source of Cleanup Funding:		UNK
Preliminary Site Assessment Workplan Submitted:		Not reported
Preliminary Site Assessment Began:		Not reported
Pollution Characterization Began:		Not reported
Remediation Plan Submitted:		Not reported
Remedial Action Underway:		Not reported
Post Remedial Action Monitoring Began:		Not reported
Enforcement Action Date:		Not reported
Historical Max MTBE Date:		Not reported
Hist Max MTBE Conc in Groundwater:		Not reported
Hist Max MTBE Conc in Soil:		Not reported
Significant Interim Remedial Action Taken:		Not reported
GW Qualifier:	Not reported	
Soil Qualifier:	Not reported	
Organization:	Not reported	
Owner Contact:	Not reported	
Responsible Party:	THE VONS COMPANIES, INC.	
RP Address:	618 MICHILLINDA AVE., ARCADIA, CA 91007	
Program:	LUST	
Lat/Long:	34.017726 / -1	
Local Agency Staff:	UNK	
Beneficial Use:	Not reported	

VONS STORE #262 (Continued) **S102440981**

Priority: Not reported
Cleanup Fund Id: Not reported
Suspended: Not reported
Assigned Name: Not reported
Summary: OLD CASE #960415-01

HIST CORTESE:
Region: CORTESE
Facility County Code: 19
Reg By: LTNKA
Reg Id: 904010061

AW556 **VONS STORE #262** **CA RGA LUST** **S114719392**
NNW **1522 LINCOLN BLVD** **N/A**
1/4-1/2 **SANTA MONICA, CA**
0.288 mi.
1520 ft. **Site 22 of 24 in cluster AW**

Relative:
Lower

Actual:
95 ft.

RGA LUST:

2012	VONS STORE #262	1522 LINCOLN BLVD
2011	VONS STORE #262	1522 LINCOLN BLVD
2010	VONS STORE #262	1522 LINCOLN BLVD
2009	VONS STORE #262	1522 LINCOLN BLVD
2008	VONS STORE #262	1522 LINCOLN BLVD
2007	VONS STORE #262	1522 LINCOLN BLVD
2006	VONS STORE #262	1522 LINCOLN BLVD
2005	VONS STORE #262	1522 LINCOLN BLVD
2003	VONS STORE #262	1522 LINCOLN BLVD
2002	VONS STORE #262	1522 LINCOLN BLVD
2001	VONS STORE #262	1522 LINCOLN BLVD
2000	VONS STORE #262	1522 LINCOLN BLVD
1998	VONS STORE #262	1522 LINCOLN BLVD
1997	VONS STORE #262	1522 LINCOLN BLVD
1996	VONS STORE #262	1522 LINCOLN BLVD

AW557 **LINCOLN AUTO REPAIR SERVICE** **EDR Hist Auto** **1009019753**
NNW **1522 LINCOLN BLVD** **N/A**
1/4-1/2 **SANTA MONICA, CA**
0.288 mi.
1520 ft. **Site 23 of 24 in cluster AW**

Relative:
Lower

Actual:
95 ft.

EDR Historical Auto Stations:
Name: LINCOLN AUTO REPAIR SERVICE
Year: 1948
Type: AUTO REPAIRS

Name: LINCOLN AUTO REPAIR SERVICE
Year: 1948
Type: AUTOMOBILE REPAIRING

Name: LINCOLN AUTO REPAIR SERVICE
Year: 1954
Type: AUTOMOBILE REPAIRING

Name: LINCOLN AUTO REPAIR SERVICE
Year: 1954

LINCOLN AUTO REPAIR SERVICE (Continued) **1009019753**

Type: AUTOMOBILE REPAIRING

AW558 **VONS CO, INC. -ENVIRONMENTAL** **CA HAZNET** **S112862936**
NNW **1522 LINCOLN BLVD** **N/A**
1/4-1/2 **SANTA MONICA, CA 90401**
0.288 mi.
1520 ft. **Site 24 of 24 in cluster AW**

Relative:
Lower

Actual:
95 ft.

HAZNET:

envid:	S112862936
Year:	1995
GEPAID:	CAC001046680
Contact:	VONS CO, INC.
Telephone:	3103937174
Mailing Name:	Not reported
Mailing Address:	P.O. BOX 3338
Mailing City,St,Zip:	LOS ANGELES, CA 900510000
Gen County:	Not reported
TSD EPA ID:	CAT080013352
TSD County:	Not reported
Waste Category:	Waste oil and mixed oil
Disposal Method:	Recycler
Tons:	.4378
Cat Decode:	Waste oil and mixed oil
Method Decode:	Recycler
Facility County:	Los Angeles

BF559 **THE PRINTING PALACE INC** **CA HAZNET** **S113140346**
ESE **2300 LINCOLN BLVD** **N/A**
1/4-1/2 **SANTA MONICA, CA 90405**
0.290 mi.
1531 ft. **Site 1 of 11 in cluster BF**

Relative:
Lower

Actual:
78 ft.

HAZNET:

envid:	S113140346
Year:	2011
GEPAID:	CAL000301591
Contact:	JOE LACCABUE/MANAGER
Telephone:	3104515151
Mailing Name:	Not reported
Mailing Address:	2300 LINCOLN BLVD
Mailing City,St,Zip:	SANTA MONICA, CA 904052530
Gen County:	Not reported
TSD EPA ID:	CAD008364432
TSD County:	Not reported
Waste Category:	Off-specification, aged or surplus organics
Disposal Method:	Fuel Blending Prior To Energy Recovery At Another Site
Tons:	0.0495
Cat Decode:	Off-specification, aged or surplus organics
Method Decode:	Fuel Blending Prior To Energy Recovery At Another Site
Facility County:	Los Angeles

BF560 **SHORT R E** **EDR Hist Auto** **1009018114**
ESE **2300 LINCOLN BLVD** **N/A**
1/4-1/2 **SANTA MONICA, CA**
0.290 mi.
1531 ft. **Site 2 of 11 in cluster BF**

Relative: EDR Historical Auto Stations:
Lower
Name: SHORT R E
Year: 1928
Actual: Type: AUTOMOBILE REPAIRING AND SERVICE STATIONS
78 ft.

BG561 **CITY OF SANTA MONICA** **CA HAZNET** **S117308741**
SSE **2302 4TH ST** **N/A**
1/4-1/2 **SANTA MONICA, CA 90405**
0.290 mi.
1531 ft. **Site 1 of 5 in cluster BG**

Relative: HAZNET:
Lower
envid: S117308741
Year: 2013
Actual: GEPAID: CAC002755139
83 ft. Contact: JEAN PITTMAN
Telephone: 3104582201
Mailing Name: Not reported
Mailing Address: 1437 4TH ST
Mailing City,St,Zip: SANTA MONICA, CA 90401
Gen County: Los Angeles
TSD EPA ID: CAD028409019
TSD County: Los Angeles
Waste Category: Not reported
Disposal Method: Storage, Bulking, And/Or Transfer Off Site--No Treatment/Reovery (H010-H129) Or (H131-H135)
Tons: 0.2375
Cat Decode: Not reported
Method Decode: Storage, Bulking, And/Or Transfer Off Site--No Treatment/Reovery (H010-H129) Or (H131-H135)
Facility County: Not reported

BG562 **STOUT E K** **EDR Hist Auto** **1009050939**
SSE **2302 4TH ST** **N/A**
1/4-1/2 **SANTA MONICA, CA**
0.290 mi.
1531 ft. **Site 2 of 5 in cluster BG**

Relative: EDR Historical Auto Stations:
Lower
Name: STOUT E K
Year: 1933
Actual: Type: GASOLINE AND OIL SERVICE STATIONS
83 ft.

BG563 **STOUT E K** **EDR Hist Auto** **1009021722**
SSE **2302 4TH (OP)** **N/A**
1/4-1/2 **SANTA MONICA, CA**
0.290 mi.
1531 ft. **Site 3 of 5 in cluster BG**

Relative: **Lower**

Actual: **83 ft.**

EDR Historical Auto Stations:

Name:	STOUT E K
Year:	1933
Type:	GASOLINE AND OIL SERVICE STATIONS

BE564 **BEARD J W** **EDR Hist Auto** **1009051669**
WNW **1515 4TH ST** **N/A**
1/4-1/2 **SANTA MONICA, CA**
0.290 mi.
1532 ft. **Site 3 of 14 in cluster BE**

Relative: **Lower**

Actual: **75 ft.**

EDR Historical Auto Stations:

Name:	BEARD J W
Year:	1928
Type:	AUTOMOBILE REPAIRING AND SERVICE STATIONS

BE565 **BEARD J W** **EDR Hist Auto** **1009016290**
WNW **1515 4TH ST E** **N/A**
1/4-1/2 **SANTA MONICA, CA**
0.290 mi.
1532 ft. **Site 4 of 14 in cluster BE**

Relative: **Lower**

Actual: **75 ft.**

EDR Historical Auto Stations:

Name:	BEARD J W
Year:	1928
Type:	AUTOMOBILE REPAIRING AND SERVICE STATIONS

BH566 **GERMAN AUTO TECHNIK AG** **CA HAZNET** **S113047596**
NNE **1665 11TH ST** **N/A**
1/4-1/2 **SANTA MONICA, CA 90404**
0.291 mi.
1535 ft. **Site 1 of 24 in cluster BH**

Relative: **Higher**

Actual: **101 ft.**

HAZNET:

envid:	S113047596
Year:	2000
GEPAID:	CAL000067398
Contact:	DEACT. 10/28/94 BUS. MOVED
Telephone:	--
Mailing Name:	Not reported
Mailing Address:	1665 11TH ST
Mailing City,St,Zip:	SANTA MONI, CA 904040000
Gen County:	Not reported
TSD EPA ID:	CAT000613935
TSD County:	Not reported
Waste Category:	Aqueous solution with total organic residues less than 10 percent
Disposal Method:	Transfer Station
Tons:	0.14
Cat Decode:	Aqueous solution with total organic residues less than 10 percent
Method Decode:	Transfer Station
Facility County:	Los Angeles

GERMAN AUTO TECHNIK AG (Continued) **S113047596**

envid: S113047596
Year: 1996
GEPAID: CAL000067398
Contact: GUNTRAM OSSA
Telephone: 0000000000
Mailing Name: Not reported
Mailing Address: 1665 11TH ST
Mailing City,St,Zip: SANTA MONI, CA 904040000
Gen County: Not reported
TSD EPA ID: CAL000113451
TSD County: Not reported
Waste Category: Unspecified organic liquid mixture
Disposal Method: Transfer Station
Tons: .6046
Cat Decode: Unspecified organic liquid mixture
Method Decode: Transfer Station
Facility County: Los Angeles

envid: S113047596
Year: 1995
GEPAID: CAL000067398
Contact: GUNTRAM OSSA
Telephone: 0000000000
Mailing Name: Not reported
Mailing Address: 1665 11TH ST
Mailing City,St,Zip: SANTA MONI, CA 904040000
Gen County: Not reported
TSD EPA ID: CAL000113451
TSD County: Not reported
Waste Category: Unspecified organic liquid mixture
Disposal Method: Transfer Station
Tons: .6879
Cat Decode: Unspecified organic liquid mixture
Method Decode: Transfer Station
Facility County: Los Angeles

envid: S113047596
Year: 1994
GEPAID: CAL000067398
Contact: GUNTRAM OSSA
Telephone: 0000000000
Mailing Name: Not reported
Mailing Address: 1665 11TH ST
Mailing City,St,Zip: SANTA MONI, CA 904040000
Gen County: Not reported
TSD EPA ID: CAL000113451
TSD County: Not reported
Waste Category: Unspecified organic liquid mixture
Disposal Method: Transfer Station
Tons: .5212
Cat Decode: Unspecified organic liquid mixture
Method Decode: Transfer Station
Facility County: Los Angeles

BH567 **SANTA MONICA BODY CRAFT CENTER LLC** **CA HAZNET** **S113799393**
NNE **1665 11TH ST** **N/A**
1/4-1/2 **SANTA MONICA, CA 90404**
0.291 mi.
1535 ft. **Site 2 of 24 in cluster BH**

Relative:
Higher

Actual:
101 ft.

HAZNET:

envid:	S113799393
Year:	2014
GEPAID:	CAL000362514
Contact:	LAURA GARCIA/OFFICE MANAGER
Telephone:	3104505400
Mailing Name:	Not reported
Mailing Address:	1665 11TH ST
Mailing City,St,Zip:	SANTA MONICA, CA 904040000
Gen County:	Los Angeles
TSD EPA ID:	CAT080013352
TSD County:	Los Angeles
Waste Category:	Aqueous solution with total organic residues 10 percent or more
Disposal Method:	Other Recovery Of Reclamation For Reuse Including Acid Regeneration, Organics Recovery Ect
Tons:	0.1251
Cat Decode:	Aqueous solution with total organic residues 10 percent or more
Method Decode:	Other Recovery Of Reclamation For Reuse Including Acid Regeneration, Organics Recovery Ect
Facility County:	Los Angeles

envid:	S113799393
Year:	2014
GEPAID:	CAL000362514
Contact:	LAURA GARCIA/OFFICE MANAGER
Telephone:	3104505400
Mailing Name:	Not reported
Mailing Address:	1665 11TH ST
Mailing City,St,Zip:	SANTA MONICA, CA 904040000
Gen County:	Los Angeles
TSD EPA ID:	CAT080013352
TSD County:	Los Angeles
Waste Category:	Oxygenated solvents (acetone, butanol, ethyl acetate, etc.)
Disposal Method:	Fuel Blending Prior To Energy Recovery At Another Site
Tons:	0.099
Cat Decode:	Oxygenated solvents (acetone, butanol, ethyl acetate, etc.)
Method Decode:	Fuel Blending Prior To Energy Recovery At Another Site
Facility County:	Los Angeles

envid:	S113799393
Year:	2012
GEPAID:	CAL000362514
Contact:	LAURA GARCIA/OFFICE MANAGER
Telephone:	3104505400
Mailing Name:	Not reported
Mailing Address:	1665 11TH ST
Mailing City,St,Zip:	SANTA MONICA, CA 904040000
Gen County:	Los Angeles
TSD EPA ID:	CAD008252405
TSD County:	Los Angeles
Waste Category:	Not reported
Disposal Method:	Fuel Blending Prior To Energy Recovery At Another Site
Tons:	0.07506

SANTA MONICA BODY CRAFT CENTER LLC (Continued) **S113799393**

Cat Decode:	Not reported
Method Decode:	Fuel Blending Prior To Energy Recovery At Another Site
Facility County:	Los Angeles
envid:	S113799393
Year:	2012
GEPAID:	CAL000362514
Contact:	LAURA GARCIA/OFFICE MANAGER
Telephone:	3104505400
Mailing Name:	Not reported
Mailing Address:	1665 11TH ST
Mailing City,St,Zip:	SANTA MONICA, CA 904040000
Gen County:	Los Angeles
TSD EPA ID:	CAD008252405
TSD County:	Los Angeles
Waste Category:	Not reported
Disposal Method:	Solvents Recovery
Tons:	0.1332
Cat Decode:	Not reported
Method Decode:	Solvents Recovery
Facility County:	Los Angeles

BH568 **HOLMES BODY SHOP-SANTA MONICA** **CA EMI** **S113085553**
NNE **1665 11TH ST** **CA HAZNET** **N/A**
1/4-1/2 **SANTA MONICA, CA 90404**
0.291 mi.
1535 ft. **Site 3 of 24 in cluster BH**

Relative:
Higher

Actual:
101 ft.

EMI:

Year:	2014
County Code:	19
Air Basin:	SC
Facility ID:	175498
Air District Name:	SC
SIC Code:	7532
Air District Name:	SOUTH COAST AQMD
Community Health Air Pollution Info System:	Not reported
Consolidated Emission Reporting Rule:	Not reported
Total Organic Hydrocarbon Gases Tons/Yr:	0.0015183723049
Reactive Organic Gases Tons/Yr:	0.0015
Carbon Monoxide Emissions Tons/Yr:	0
NOX - Oxides of Nitrogen Tons/Yr:	0
SOX - Oxides of Sulphur Tons/Yr:	0
Particulate Matter Tons/Yr:	0
Part. Matter 10 Micrometers and Smllr Tons/Yr:	0

Year:	2015
County Code:	19
Air Basin:	SC
Facility ID:	175498
Air District Name:	SC
SIC Code:	7532
Air District Name:	SOUTH COAST AQMD
Community Health Air Pollution Info System:	Not reported
Consolidated Emission Reporting Rule:	Not reported
Total Organic Hydrocarbon Gases Tons/Yr:	0.0015183723049
Reactive Organic Gases Tons/Yr:	0.0015
Carbon Monoxide Emissions Tons/Yr:	0

HOLMES BODY SHOP-SANTA MONICA (Continued) **S113085553**

NOX - Oxides of Nitrogen Tons/Yr: 0
SOX - Oxides of Sulphur Tons/Yr: 0
Particulate Matter Tons/Yr: 0
Part. Matter 10 Micrometers and Smllr Tons/Yr: 0

HAZNET:

envid: S113085553
Year: 2008
GEPAID: CAL000160400
Contact: HAMID BAHER, MNGR
Telephone: 3104507155
Mailing Name: Not reported
Mailing Address: GMG ENVIROSAFE 525 ORCHARD LN-STE 3
Mailing City,St,Zip: WINNETKA, IL 600930000
Gen County: Not reported
TSD EPA ID: CAD008252405
TSD County: Not reported
Waste Category: Aqueous solution with total organic residues 10 percent or more
Disposal Method: Fuel Blending Prior To Energy Recovery At Another Site
Tons: 0.1251
Cat Decode: Aqueous solution with total organic residues 10 percent or more
Method Decode: Fuel Blending Prior To Energy Recovery At Another Site
Facility County: Los Angeles

envid: S113085553
Year: 2008
GEPAID: CAL000160400
Contact: HAMID BAHER, MNGR
Telephone: 3104507155
Mailing Name: Not reported
Mailing Address: GMG ENVIROSAFE 525 ORCHARD LN-STE 3
Mailing City,St,Zip: WINNETKA, IL 600930000
Gen County: Not reported
TSD EPA ID: CAD008252405
TSD County: Not reported
Waste Category: Aqueous solution with total organic residues 10 percent or more
Disposal Method: Fuel Blending Prior To Energy Recovery At Another Site
Tons: 0.1251
Cat Decode: Aqueous solution with total organic residues 10 percent or more
Method Decode: Fuel Blending Prior To Energy Recovery At Another Site
Facility County: Los Angeles

envid: S113085553
Year: 2005
GEPAID: CAL000160400
Contact: STANLEY KRANT
Telephone: 3104507155
Mailing Name: Not reported
Mailing Address: 1665 11TH ST
Mailing City,St,Zip: SANTA MONICA, CA 904043707
Gen County: Not reported
TSD EPA ID: CAD008302903
TSD County: Not reported
Waste Category: Unspecified solvent mixture
Disposal Method: Recycler
Tons: 1.1
Cat Decode: Unspecified solvent mixture

HOLMES BODY SHOP-SANTA MONICA (Continued) **S113085553**

Method Decode:	Recycler
Facility County:	Los Angeles
envid:	S113085553
Year:	2005
GEPAID:	CAL000160400
Contact:	STANLEY KRANT
Telephone:	3104507155
Mailing Name:	Not reported
Mailing Address:	1665 11TH ST
Mailing City,St,Zip:	SANTA MONICA, CA 904043707
Gen County:	Not reported
TSD EPA ID:	CAD008302903
TSD County:	Not reported
Waste Category:	Unspecified solvent mixture
Disposal Method:	Not reported
Tons:	0.12
Cat Decode:	Unspecified solvent mixture
Method Decode:	Not reported
Facility County:	Los Angeles
envid:	S113085553
Year:	2005
GEPAID:	CAL000160400
Contact:	STANLEY KRANT
Telephone:	3104507155
Mailing Name:	Not reported
Mailing Address:	1665 11TH ST
Mailing City,St,Zip:	SANTA MONICA, CA 904043707
Gen County:	Not reported
TSD EPA ID:	CAD008252405
TSD County:	Not reported
Waste Category:	Unspecified solvent mixture
Disposal Method:	Recycler
Tons:	0.2
Cat Decode:	Unspecified solvent mixture
Method Decode:	Recycler
Facility County:	Los Angeles

Click this hyperlink while viewing on your computer to access
33 additional CA_HAZNET: record(s) in the EDR Site Report.

BH569 **SUNSHINE WEST, INC.** **CA EMI** **S113746702**
NNE **1665 11TH ST** **N/A**
1/4-1/2 **SANTA MONICA, CA 90404**
0.291 mi.
1535 ft. **Site 4 of 24 in cluster BH**

Relative:
Higher

Actual:
101 ft.

EMI:

Year:	2009
County Code:	19
Air Basin:	SC
Facility ID:	109187
Air District Name:	SC
SIC Code:	7532
Air District Name:	SOUTH COAST AQMD
Community Health Air Pollution Info System:	Not reported
Consolidated Emission Reporting Rule:	Not reported

SUNSHINE WEST, INC. (Continued) **S113746702**

Total Organic Hydrocarbon Gases Tons/Yr:	0.465855169915043
Reactive Organic Gases Tons/Yr:	0.460507
Carbon Monoxide Emissions Tons/Yr:	2.5300000000000001E-3
NOX - Oxides of Nitrogen Tons/Yr:	0.00941
SOX - Oxides of Sulphur Tons/Yr:	6.0099999999999997E-5
Particulate Matter Tons/Yr:	5.4299999999999997E-4
Part. Matter 10 Micrometers and Smllr Tons/Yr:	5.4299999999999997E-4

BH570 **SANTA MONICA BODY CRAFT** **RCRA-SQG** **1008372138**
NNE **1665 11TH ST** **FINDS** **CAR000163246**
1/4-1/2 **SANTA MONICA, CA 90404** **ECHO**
0.291 mi.
1535 ft. **Site 5 of 24 in cluster BH**

Relative:
Higher

Actual:
101 ft.

RCRA-SQG:

Date form received by agency:	06/03/2005
Facility name:	HOLMES BODY SHOP SANTA MONICA
Facility address:	1665 11TH STREET SANTA MONICA, CA 90404
EPA ID:	CAR000163246
Contact:	HECTOR ALVAREZ
Contact address:	1665 11TH STREET SANTA MONICA, CA 90404
Contact country:	US
Contact telephone:	310-450-7155
Contact email:	HALVAREZ@HOLMESBODYSHOP.COM
EPA Region:	09
Classification:	Small Small Quantity Generator
Description:	Handler: generates more than 100 and less than 1000 kg of hazardous waste during any calendar month and accumulates less than 6000 kg of hazardous waste at any time; or generates 100 kg or less of hazardous waste during any calendar month, and accumulates more than 1000 kg of hazardous waste at any time

Owner/Operator Summary:

Owner/operator name:	TOM HOLMES
Owner/operator address:	Not reported Not reported
Owner/operator country:	US
Owner/operator telephone:	Not reported
Legal status:	Private
Owner/Operator Type:	Operator
Owner/Op start date:	04/01/1995
Owner/Op end date:	Not reported

Owner/operator name:	WI SIMONSON
Owner/operator address:	1665 11TH STREET SANTA MONICA, CA 90404
Owner/operator country:	US
Owner/operator telephone:	Not reported
Legal status:	Private
Owner/Operator Type:	Owner
Owner/Op start date:	01/01/1928
Owner/Op end date:	Not reported

Handler Activities Summary:
U.S. importer of hazardous waste: No

SANTA MONICA BODY CRAFT (Continued) **1008372138**

Mixed waste (haz. and radioactive): No
Recycler of hazardous waste: No
Transporter of hazardous waste: No
Treater, storer or disposer of HW: No
Underground injection activity: No
On-site burner exemption: No
Furnace exemption: No
Used oil fuel burner: No
Used oil processor: No
User oil refiner: No
Used oil fuel marketer to burner: No
Used oil Specification marketer: No
Used oil transfer facility: No
Used oil transporter: No

. Waste code: D001
. Waste name: IGNITABLE WASTE

. Waste code: D005
. Waste name: BARIUM

. Waste code: D007
. Waste name: CHROMIUM

. Waste code: D008
. Waste name: LEAD

. Waste code: F001
. Waste name: THE FOLLOWING SPENT HALOGENATED SOLVENTS USED IN DEGREASING: TETRACHLOROETHYLENE, TRICHLORETHYLENE, METHYLENE CHLORIDE, 1,1,1-TRICHLOROETHANE, CARBON TETRACHLORIDE AND CHLORINATED FLUOROCARBONS; ALL SPENT SOLVENT MIXTURES/BLENDS USED IN DEGREASING CONTAINING, BEFORE USE, A TOTAL OF TEN PERCENT OR MORE (BY VOLUME) OF ONE OR MORE OF THE ABOVE HALOGENATED SOLVENTS OR THOSE SOLVENTS LISTED IN F002, F004, AND F005; AND STILL BOTTOMS FROM THE RECOVERY OF THESE SPENT SOLVENTS AND SPENT SOLVENT MIXTURES.

. Waste code: F002
. Waste name: THE FOLLOWING SPENT HALOGENATED SOLVENTS: TETRACHLOROETHYLENE, METHYLENE CHLORIDE, TRICHLOROETHYLENE, 1,1,1-TRICHLOROETHANE, CHLOROBENZENE, 1,1,2-TRICHLORO-1,2,2-TRIFLUOROETHANE, ORTHO-DICHLOROBENZENE, TRICHLOROFLUOROMETHANE, AND 1,1,2, TRICHLOROETHANE; ALL SPENT SOLVENT MIXTURES/BLENDS CONTAINING, BEFORE USE, A TOTAL OF TEN PERCENT OR MORE (BY VOLUME) OF ONE OR MORE OF THE ABOVE HALOGENATED SOLVENTS OR THOSE SOLVENTS LISTED IN F001, F004, AND F005; AND STILL BOTTOMS FROM THE RECOVERY OF THESE SPENT SOLVENTS AND SPENT SOLVENT MIXTURES.

. Waste code: F003
. Waste name: THE FOLLOWING SPENT NONHALOGENATED SOLVENTS: XYLENE, ACETONE, ETHYL ACETATE, ETHYL BENZENE, ETHYL ETHER, METHYL ISOBUTYL KETONE, N-BUTYL ALCOHOL, CYCLOHEXANONE, AND METHANOL; ALL SPENT SOLVENT MIXTURES/BLENDS CONTAINING, BEFORE USE, ONLY THE ABOVE SPENT NONHALOGENATED SOLVENTS; AND ALL SPENT SOLVENT MIXTURES/BLENDS CONTAINING, BEFORE USE, ONE OR MORE OF THE ABOVE NONHALOGENATED SOLVENTS, AND A TOTAL OF TEN PERCENT OR MORE (BY VOLUME) OF ONE OR MORE OF THOSE SOLVENTS LISTED IN F001, F002, F004, AND F005; AND STILL

SANTA MONICA BODY CRAFT (Continued) **1008372138**

BOTTOMS FROM THE RECOVERY OF THESE SPENT SOLVENTS AND SPENT SOLVENT MIXTURES.

Violation Status: No violations found

FINDS:

Registry ID: 110055765783

Environmental Interest/Information System
AIR EMISSIONS CLASSIFICATION UNKNOWN

STATE MASTER

ECHO:
Envid: 1008372138
Registry ID: 110055765783
DFR URL: http://echo.epa.gov/detailed_facility_report?fid=110055765783

BH571 **MASTER AUTO BODY** **CA HAZNET** **S113077805**
NNE **1665 11TH ST.** **N/A**
1/4-1/2 **SANTA MONICA, CA 90401**
0.291 mi.
1535 ft. **Site 6 of 24 in cluster BH**

Relative:
Higher

Actual:
101 ft.

HAZNET:
envid: S113077805
Year: 1996
GEPAID: CAL000142011
Contact: ATHER SHEIKH
Telephone: 3104507155
Mailing Name: Not reported
Mailing Address: 1665 11TH ST.
Mailing City,St,Zip: SANTA MONICA, CA 904010000
Gen County: Not reported
TSD EPA ID: CAD008252405
TSD County: Not reported
Waste Category: Other organic solids
Disposal Method: Recycler
Tons: .1500
Cat Decode: Other organic solids
Method Decode: Recycler
Facility County: Los Angeles

BH572 **MASTER AUTO BODY** **CA EMI** **S102814575**
NNE **1665 11TH ST** **N/A**
1/4-1/2 **SANTA MONICA, CA 90404**
0.291 mi.
1535 ft. **Site 7 of 24 in cluster BH**

Relative:
Higher

Actual:
101 ft.

EMI:
Year: 1990
County Code: 19
Air Basin: SC
Facility ID: 81275

MASTER AUTO BODY (Continued) **S102814575**

Air District Name:	SC
SIC Code:	7532
Air District Name:	SOUTH COAST AQMD
Community Health Air Pollution Info System:	Not reported
Consolidated Emission Reporting Rule:	Not reported
Total Organic Hydrocarbon Gases Tons/Yr:	5
Reactive Organic Gases Tons/Yr:	5
Carbon Monoxide Emissions Tons/Yr:	0
NOX - Oxides of Nitrogen Tons/Yr:	0
SOX - Oxides of Sulphur Tons/Yr:	0
Particulate Matter Tons/Yr:	0
Part. Matter 10 Micrometers and Smllr Tons/Yr:	0

Year:	1995
County Code:	19
Air Basin:	SC
Facility ID:	81275
Air District Name:	SC
SIC Code:	7532
Air District Name:	SOUTH COAST AQMD
Community Health Air Pollution Info System:	Not reported
Consolidated Emission Reporting Rule:	Not reported
Total Organic Hydrocarbon Gases Tons/Yr:	0
Reactive Organic Gases Tons/Yr:	0
Carbon Monoxide Emissions Tons/Yr:	0
NOX - Oxides of Nitrogen Tons/Yr:	0
SOX - Oxides of Sulphur Tons/Yr:	0
Particulate Matter Tons/Yr:	0
Part. Matter 10 Micrometers and Smllr Tons/Yr:	0

Year:	2011
County Code:	19
Air Basin:	SC
Facility ID:	167746
Air District Name:	SC
SIC Code:	7532
Air District Name:	SOUTH COAST AQMD
Community Health Air Pollution Info System:	Not reported
Consolidated Emission Reporting Rule:	Not reported
Total Organic Hydrocarbon Gases Tons/Yr:	0.00090004737091
Reactive Organic Gases Tons/Yr:	0.00038
Carbon Monoxide Emissions Tons/Yr:	0.00191
NOX - Oxides of Nitrogen Tons/Yr:	0.00711
SOX - Oxides of Sulphur Tons/Yr:	4e-005
Particulate Matter Tons/Yr:	0.00041
Part. Matter 10 Micrometers and Smllr Tons/Yr:	0.00041

BH573 **EDR Hist Auto** **1015261810**
NNE **1665 11TH ST** **N/A**
1/4-1/2 **SANTA MONICA, CA 90404**
0.291 mi.
1535 ft. **Site 8 of 24 in cluster BH**

Relative:
Higher

Actual:
101 ft.

EDR Historical Auto Stations:

Name:	HOLMES BODY SHOP SANTA MONICA
Year:	1999
Address:	1665 11TH ST

(Continued) **1015261810**

Name: HOLMES BODY SHOP SANTA MONICA
Year: 2001
Address: 1665 11TH ST

Name: HOLMES BODY SHOP
Year: 2002
Address: 1665 11TH ST

Name: HOLMES BODY SHOP
Year: 2003
Address: 1665 11TH ST

Name: HOLMES BODY SHOP
Year: 2004
Address: 1665 11TH ST

Name: HOLMES BODY SHOP SANTA MONICA
Year: 2005
Address: 1665 11TH ST

Name: HOLMES BODY SHOP
Year: 2007
Address: 1665 11TH ST

Name: HOLMES BODY SHOP
Year: 2008
Address: 1665 11TH ST

Name: HOLMES BODY SHOP
Year: 2010
Address: 1665 11TH ST

Name: HOLMES BODY SHOP
Year: 2011
Address: 1665 11TH ST

Name: HOLMES BODY SHOP
Year: 2012
Address: 1665 11TH ST

BH574 **AUTOBODY BY MASTERS** **CA HAZNET** **S113078638**
NNE **1665 11TH ST.** **N/A**
1/4-1/2 **SANTA MONICA, CA 90404**
0.291 mi.
1535 ft. **Site 9 of 24 in cluster BH**

Relative:
Higher

Actual:
101 ft.

HAZNET:
envid: S113078638
Year: 1996
GEPAID: CAL000143383
Contact: MILOS LUKIC
Telephone: 3104507155
Mailing Name: Not reported
Mailing Address: 1665 11TH ST.
Mailing City,St,Zip: SANTA MONICA, CA 904040000
Gen County: Not reported
TSD EPA ID: CAD000088252
TSD County: Not reported

AUTOBODY BY MASTERS (Continued) **S113078638**

Waste Category: Other organic solids
Disposal Method: Transfer Station
Tons: .6880
Cat Decode: Other organic solids
Method Decode: Transfer Station
Facility County: Los Angeles

BH575 **HOLMES BODY SHOP-SANTA MONICA-** **FINDS** **1006824531**
NNE **1665 11TH STREET** **CA EMI** **N/A**
1/4-1/2 **SANTA MONICA, CA 90404** **ECHO**
0.291 mi.
1535 ft. **Site 10 of 24 in cluster BH**

Relative: Higher

Actual: 101 ft.

FINDS:

Registry ID: 110013831265

Environmental Interest/Information System
AIR EMISSIONS CLASSIFICATION UNKNOWN

RCRAInfo is a national information system that supports the Resource Conservation and Recovery Act (RCRA) program through the tracking of events and activities related to facilities that generate, transport, and treat, store, or dispose of hazardous waste. RCRAInfo allows RCRA program staff to track the notification, permit, compliance, and corrective action activities required under RCRA.

EMI:

Year:	1997
County Code:	19
Air Basin:	SC
Facility ID:	109187
Air District Name:	SC
SIC Code:	7532
Air District Name:	SOUTH COAST AQMD
Community Health Air Pollution Info System:	Not reported
Consolidated Emission Reporting Rule:	Not reported
Total Organic Hydrocarbon Gases Tons/Yr:	4
Reactive Organic Gases Tons/Yr:	2
Carbon Monoxide Emissions Tons/Yr:	0
NOX - Oxides of Nitrogen Tons/Yr:	0
SOX - Oxides of Sulphur Tons/Yr:	0
Particulate Matter Tons/Yr:	0
Part. Matter 10 Micrometers and Smllr Tons/Yr:	0

Year:	1998
County Code:	19
Air Basin:	SC
Facility ID:	109187
Air District Name:	SC
SIC Code:	7532
Air District Name:	SOUTH COAST AQMD
Community Health Air Pollution Info System:	Not reported
Consolidated Emission Reporting Rule:	Not reported
Total Organic Hydrocarbon Gases Tons/Yr:	3
Reactive Organic Gases Tons/Yr:	1

HOLMES BODY SHOP-SANTA MONICA- (Continued) **1006824531**

Carbon Monoxide Emissions Tons/Yr:	0
NOX - Oxides of Nitrogen Tons/Yr:	0
SOX - Oxides of Sulphur Tons/Yr:	0
Particulate Matter Tons/Yr:	0
Part. Matter 10 Micrometers and Smllr Tons/Yr:	0

Year:	1999
County Code:	19
Air Basin:	SC
Facility ID:	109187
Air District Name:	SC
SIC Code:	7532
Air District Name:	SOUTH COAST AQMD
Community Health Air Pollution Info System:	Not reported
Consolidated Emission Reporting Rule:	Not reported
Total Organic Hydrocarbon Gases Tons/Yr:	4
Reactive Organic Gases Tons/Yr:	2
Carbon Monoxide Emissions Tons/Yr:	0
NOX - Oxides of Nitrogen Tons/Yr:	0
SOX - Oxides of Sulphur Tons/Yr:	0
Particulate Matter Tons/Yr:	0
Part. Matter 10 Micrometers and Smllr Tons/Yr:	0

Year:	2000
County Code:	19
Air Basin:	SC
Facility ID:	109187
Air District Name:	SC
SIC Code:	7532
Air District Name:	SOUTH COAST AQMD
Community Health Air Pollution Info System:	Not reported
Consolidated Emission Reporting Rule:	Not reported
Total Organic Hydrocarbon Gases Tons/Yr:	4
Reactive Organic Gases Tons/Yr:	2
Carbon Monoxide Emissions Tons/Yr:	0
NOX - Oxides of Nitrogen Tons/Yr:	0
SOX - Oxides of Sulphur Tons/Yr:	0
Particulate Matter Tons/Yr:	0
Part. Matter 10 Micrometers and Smllr Tons/Yr:	0

Year:	2001
County Code:	19
Air Basin:	SC
Facility ID:	109187
Air District Name:	SC
SIC Code:	7532
Air District Name:	SOUTH COAST AQMD
Community Health Air Pollution Info System:	Not reported
Consolidated Emission Reporting Rule:	Not reported
Total Organic Hydrocarbon Gases Tons/Yr:	4
Reactive Organic Gases Tons/Yr:	2
Carbon Monoxide Emissions Tons/Yr:	0
NOX - Oxides of Nitrogen Tons/Yr:	0
SOX - Oxides of Sulphur Tons/Yr:	0
Particulate Matter Tons/Yr:	0
Part. Matter 10 Micrometers and Smllr Tons/Yr:	0

HOLMES BODY SHOP-SANTA MONICA- (Continued) **1006824531**

ECHO:
Envid: 1006824531
Registry ID: 110013831265
DFR URL: http://echo.epa.gov/detailed_facility_report?fid=110013831265

BH576 **SUNSHINE WEST INC** **CA HAZNET** **S113157104**
NNE **1665 11TH ST** **N/A**
1/4-1/2 **SANTA MONICA, CA 90404**
0.291 mi.
1535 ft. **Site 11 of 24 in cluster BH**

Relative:
Higher

Actual:
101 ft.

HAZNET:
envid: S113157104
Year: 2011
GEPAID: CAL000346467
Contact: LUIS ORTIZ
Telephone: 3104507155
Mailing Name: Not reported
Mailing Address: 1653 11TH ST
Mailing City,St,Zip: SANTA MONICA, CA 904043707
Gen County: Not reported
TSD EPA ID: CAD008252405
TSD County: Not reported
Waste Category: Unspecified solvent mixture
Disposal Method: Solvents Recovery
Tons: 0.09
Cat Decode: Unspecified solvent mixture
Method Decode: Solvents Recovery
Facility County: Los Angeles

envid: S113157104
Year: 2010
GEPAID: CAL000346467
Contact: LUIS ORTIZ
Telephone: 3104507155
Mailing Name: Not reported
Mailing Address: 1653 11TH ST
Mailing City,St,Zip: SANTA MONICA, CA 904043707
Gen County: Not reported
TSD EPA ID: CAD008252405
TSD County: Not reported
Waste Category: Unspecified solvent mixture
Disposal Method: Solvents Recovery
Tons: 0.468
Cat Decode: Unspecified solvent mixture
Method Decode: Solvents Recovery
Facility County: Los Angeles

BI577 **LOEWS SANTA MONICA BEACH HOTEL** **US AIRS** **1006826108**
WSW **1700 OCEAN AVE** **FINDS** **N/A**
1/4-1/2 **SANTA MONICA, CA 90401**
0.292 mi.
1540 ft. **Site 1 of 9 in cluster BI**

Relative:
Lower

Actual:
53 ft.

US AIRS MINOR:

Envid:	1006826108
Region Code:	09
Programmatic ID:	AIR CASCA00006037CJ292
Facility Registry ID:	110013851634
D and B Number:	Not reported
Primary SIC Code:	7011
NAICS Code:	999999
Default Air Classification Code:	MIN
Facility Type of Ownership Code:	POF
Air CMS Category Code:	Not reported
HPV Status:	Not reported

US AIRS MINOR:

Region Code:	09
Programmatic ID:	AIR CASCA00006037CJ292
Facility Registry ID:	110013851634
Air Operating Status Code:	OPR
Default Air Classification Code:	MIN
Air Program:	State Implementation Plan for National Primary and Secondary Ambient Air Quality Standards
Activity Date:	Not reported
Activity Status Date:	1998-10-06 00:00:00
Activity Group:	Case File
Activity Type:	Case File
Activity Status:	Resolved

Region Code:	09
Programmatic ID:	AIR CASCA00006037CJ292
Facility Registry ID:	110013851634
Air Operating Status Code:	OPR
Default Air Classification Code:	MIN
Air Program:	State Implementation Plan for National Primary and Secondary Ambient Air Quality Standards
Activity Date:	1996-11-05 00:00:00
Activity Status Date:	Not reported
Activity Group:	Compliance Monitoring
Activity Type:	Inspection/Evaluation
Activity Status:	Not reported

Region Code:	09
Programmatic ID:	AIR CASCA00006037CJ292
Facility Registry ID:	110013851634
Air Operating Status Code:	OPR
Default Air Classification Code:	MIN
Air Program:	State Implementation Plan for National Primary and Secondary Ambient Air Quality Standards
Activity Date:	1997-10-21 00:00:00
Activity Status Date:	Not reported
Activity Group:	Compliance Monitoring
Activity Type:	Inspection/Evaluation
Activity Status:	Not reported

Region Code:	09
Programmatic ID:	AIR CASCA00006037CJ292
Facility Registry ID:	110013851634
Air Operating Status Code:	OPR

LOEWS SANTA MONICA BEACH HOTEL (Continued) **1006826108**

Default Air Classification Code: MIN
Air Program: State Implementation Plan for National Primary and Secondary Ambient Air Quality Standards
Activity Date: 2002-02-27 00:00:00
Activity Status Date: Not reported
Activity Group: Compliance Monitoring
Activity Type: Inspection/Evaluation
Activity Status: Not reported

Region Code: 09
Programmatic ID: AIR CASCA00006037CJ292
Facility Registry ID: 110013851634
Air Operating Status Code: OPR
Default Air Classification Code: MIN
Air Program: State Implementation Plan for National Primary and Secondary Ambient Air Quality Standards
Activity Date: 2002-09-30 00:00:00
Activity Status Date: Not reported
Activity Group: Compliance Monitoring
Activity Type: Inspection/Evaluation
Activity Status: Not reported

Region Code: 09
Programmatic ID: AIR CASCA00006037CJ292
Facility Registry ID: 110013851634
Air Operating Status Code: OPR
Default Air Classification Code: MIN
Air Program: State Implementation Plan for National Primary and Secondary Ambient Air Quality Standards
Activity Date: 2004-08-11 00:00:00
Activity Status Date: Not reported
Activity Group: Compliance Monitoring
Activity Type: Inspection/Evaluation
Activity Status: Not reported

Region Code: 09
Programmatic ID: AIR CASCA00006037CJ292
Facility Registry ID: 110013851634
Air Operating Status Code: OPR
Default Air Classification Code: MIN
Air Program: State Implementation Plan for National Primary and Secondary Ambient Air Quality Standards
Activity Date: 2004-08-12 00:00:00
Activity Status Date: Not reported
Activity Group: Compliance Monitoring
Activity Type: Inspection/Evaluation
Activity Status: Not reported

Region Code: 09
Programmatic ID: AIR CASCA00006037CJ292
Facility Registry ID: 110013851634
Air Operating Status Code: OPR
Default Air Classification Code: MIN
Air Program: State Implementation Plan for National Primary and Secondary Ambient Air Quality Standards
Activity Date: 2005-08-10 00:00:00
Activity Status Date: Not reported
Activity Group: Compliance Monitoring
Activity Type: Inspection/Evaluation
Activity Status: Not reported

Region Code: 09

LOEWS SANTA MONICA BEACH HOTEL (Continued) **1006826108**

Programmatic ID: AIR CASCA00006037CJ292
Facility Registry ID: 110013851634
Air Operating Status Code: OPR
Default Air Classification Code: MIN
Air Program: State Implementation Plan for National Primary and Secondary Ambient Air Quality Standards
Activity Date: 2005-08-30 00:00:00
Activity Status Date: Not reported
Activity Group: Compliance Monitoring
Activity Type: Inspection/Evaluation
Activity Status: Not reported

Region Code: 09
Programmatic ID: AIR CASCA00006037CJ292
Facility Registry ID: 110013851634
Air Operating Status Code: OPR
Default Air Classification Code: MIN
Air Program: State Implementation Plan for National Primary and Secondary Ambient Air Quality Standards
Activity Date: 2005-09-12 00:00:00
Activity Status Date: Not reported
Activity Group: Compliance Monitoring
Activity Type: Inspection/Evaluation
Activity Status: Not reported

Region Code: 09
Programmatic ID: AIR CASCA00006037CJ292
Facility Registry ID: 110013851634
Air Operating Status Code: OPR
Default Air Classification Code: MIN
Air Program: State Implementation Plan for National Primary and Secondary Ambient Air Quality Standards
Activity Date: 2005-09-13 00:00:00
Activity Status Date: Not reported
Activity Group: Compliance Monitoring
Activity Type: Inspection/Evaluation
Activity Status: Not reported

Region Code: 09
Programmatic ID: AIR CASCA00006037CJ292
Facility Registry ID: 110013851634
Air Operating Status Code: OPR
Default Air Classification Code: MIN
Air Program: State Implementation Plan for National Primary and Secondary Ambient Air Quality Standards
Activity Date: 1998-07-10 00:00:00
Activity Status Date: 1998-07-10 00:00:00
Activity Group: Enforcement Action
Activity Type: Administrative - Formal
Activity Status: Final Order Issued

Region Code: 09
Programmatic ID: AIR CASCA00006037CJ292
Facility Registry ID: 110013851634
Air Operating Status Code: OPR
Default Air Classification Code: MIN
Air Program: State Implementation Plan for National Primary and Secondary Ambient Air Quality Standards
Activity Date: 1998-06-22 00:00:00
Activity Status Date: 1998-06-22 00:00:00
Activity Group: Enforcement Action
Activity Type: Administrative - Informal

LOEWS SANTA MONICA BEACH HOTEL (Continued) **1006826108**

Activity Status: Achieved

Region Code: 09
Programmatic ID: AIR CASCA00006037CJ292
Facility Registry ID: 110013851634
Air Operating Status Code: OPR
Default Air Classification Code: MIN
Air Program: Title V Permits
Activity Date: 1998-10-02 00:00:00
Activity Status Date: Not reported
Activity Group: Compliance Monitoring
Activity Type: Inspection/Evaluation
Activity Status: Not reported

Region Code: 09
Programmatic ID: AIR CASCA00006037CJ292
Facility Registry ID: 110013851634
Air Operating Status Code: OPR
Default Air Classification Code: MIN
Air Program: Title V Permits
Activity Date: 1999-12-29 00:00:00
Activity Status Date: Not reported
Activity Group: Compliance Monitoring
Activity Type: Inspection/Evaluation
Activity Status: Not reported

Region Code: 09
Programmatic ID: AIR CASCA00006037CJ292
Facility Registry ID: 110013851634
Air Operating Status Code: OPR
Default Air Classification Code: MIN
Air Program: Title V Permits
Activity Date: 2001-01-10 00:00:00
Activity Status Date: Not reported
Activity Group: Compliance Monitoring
Activity Type: Inspection/Evaluation
Activity Status: Not reported

Region Code: 09
Programmatic ID: AIR CASCA00006037CJ292
Facility Registry ID: 110013851634
Air Operating Status Code: OPR
Default Air Classification Code: MIN
Air Program: Title V Permits
Activity Date: 2002-09-30 00:00:00
Activity Status Date: Not reported
Activity Group: Compliance Monitoring
Activity Type: Inspection/Evaluation
Activity Status: Not reported

Region Code: 09
Programmatic ID: AIR CASCA00006037CJ292
Facility Registry ID: 110013851634
Air Operating Status Code: OPR
Default Air Classification Code: MIN
Air Program: Title V Permits
Activity Date: 2002-10-18 00:00:00

LOEWS SANTA MONICA BEACH HOTEL (Continued) **1006826108**

Activity Status Date: Not reported
Activity Group: Compliance Monitoring
Activity Type: Inspection/Evaluation
Activity Status: Not reported

Region Code: 09
Programmatic ID: AIR CASCA00006037CJ292
Facility Registry ID: 110013851634
Air Operating Status Code: OPR
Default Air Classification Code: MIN
Air Program: Title V Permits
Activity Date: 2003-03-13 00:00:00
Activity Status Date: Not reported
Activity Group: Compliance Monitoring
Activity Type: Inspection/Evaluation
Activity Status: Not reported

Region Code: 09
Programmatic ID: AIR CASCA00006037CJ292
Facility Registry ID: 110013851634
Air Operating Status Code: OPR
Default Air Classification Code: MIN
Air Program: Title V Permits
Activity Date: 2003-03-14 00:00:00
Activity Status Date: Not reported
Activity Group: Compliance Monitoring
Activity Type: Inspection/Evaluation
Activity Status: Not reported

Region Code: 09
Programmatic ID: AIR CASCA00006037CJ292
Facility Registry ID: 110013851634
Air Operating Status Code: OPR
Default Air Classification Code: MIN
Air Program: Title V Permits
Activity Date: 2004-08-11 00:00:00
Activity Status Date: Not reported
Activity Group: Compliance Monitoring
Activity Type: Inspection/Evaluation
Activity Status: Not reported

Region Code: 09
Programmatic ID: AIR CASCA00006037CJ292
Facility Registry ID: 110013851634
Air Operating Status Code: OPR
Default Air Classification Code: MIN
Air Program: Title V Permits
Activity Date: 2004-08-12 00:00:00
Activity Status Date: Not reported
Activity Group: Compliance Monitoring
Activity Type: Inspection/Evaluation
Activity Status: Not reported

Region Code: 09
Programmatic ID: AIR CASCA00006037CJ292
Facility Registry ID: 110013851634
Air Operating Status Code: OPR

LOEWS SANTA MONICA BEACH HOTEL (Continued) **1006826108**

Default Air Classification Code: MIN
Air Program: Title V Permits
Activity Date: 2005-08-10 00:00:00
Activity Status Date: Not reported
Activity Group: Compliance Monitoring
Activity Type: Inspection/Evaluation
Activity Status: Not reported

Region Code: 09
Programmatic ID: AIR CASCA00006037CJ292
Facility Registry ID: 110013851634
Air Operating Status Code: OPR
Default Air Classification Code: MIN
Air Program: Title V Permits
Activity Date: 2005-08-30 00:00:00
Activity Status Date: Not reported
Activity Group: Compliance Monitoring
Activity Type: Inspection/Evaluation
Activity Status: Not reported

Region Code: 09
Programmatic ID: AIR CASCA00006037CJ292
Facility Registry ID: 110013851634
Air Operating Status Code: OPR
Default Air Classification Code: MIN
Air Program: Title V Permits
Activity Date: 2005-09-12 00:00:00
Activity Status Date: Not reported
Activity Group: Compliance Monitoring
Activity Type: Inspection/Evaluation
Activity Status: Not reported

Region Code: 09
Programmatic ID: AIR CASCA00006037CJ292
Facility Registry ID: 110013851634
Air Operating Status Code: OPR
Default Air Classification Code: MIN
Air Program: Title V Permits
Activity Date: 2005-09-13 00:00:00
Activity Status Date: Not reported
Activity Group: Compliance Monitoring
Activity Type: Inspection/Evaluation
Activity Status: Not reported

FINDS:

Registry ID: 110055854696

Environmental Interest/Information System
STATE MASTER

BI578 **CA CHMIRS** **S105667248**
WSW **LOWS SANTA MONICA HOTEL 1700 OCEAN** **N/A**
1/4-1/2 **SANTA MONICA, CA**
0.292 mi.
1540 ft. **Site 2 of 9 in cluster BI**

Relative:
Lower

Actual:
53 ft.

CHMIRS:

OES Incident Number:	0-2507
OES notification:	06/06/2000
OES Date:	Not reported
OES Time:	Not reported
Date Completed:	**Not reported**
Property Use:	Not reported
Agency Id Number:	Not reported
Agency Incident Number:	Not reported
Time Notified:	Not reported
Time Completed:	Not reported
Surrounding Area:	Not reported
Estimated Temperature:	Not reported
Property Management:	Not reported
More Than Two Substances Involved?:	Not reported
Resp Agncy Personel # Of Decontaminated:	Not reported
Responding Agency Personel # Of Injuries:	Not reported
Responding Agency Personel # Of Fatalities:	Not reported
Others Number Of Decontaminated:	Not reported
Others Number Of Injuries:	Not reported
Others Number Of Fatalities:	Not reported
Vehicle Make/year:	Not reported
Vehicle License Number:	Not reported
Vehicle State:	Not reported
Vehicle Id Number:	Not reported
CA DOT PUC/ICC Number:	Not reported
Company Name:	Not reported
Reporting Officer Name/ID:	Not reported
Report Date:	Not reported
Facility Telephone:	Not reported
Waterway Involved:	Yes
Waterway:	Storm Drain
Spill Site:	Not reported
Cleanup By:	Contractor
Containment:	Not reported
What Happened:	Not reported
Type:	Not reported
Measure:	Not reported
Other:	Not reported
Date/Time:	Not reported
Year:	2000
Agency:	Van Rex Gorumet Foods
Incident Date:	6/6/200012:00:00 AM
Admin Agency:	City of Santa Monica
Amount:	Not reported
Contained:	No
Site Type:	Merchant/Business
E Date:	Not reported
Substance:	Diesel
Gallons:	50
Unknown:	0
Substance #2:	Not reported
Substance #3:	Not reported

(Continued) **S105667248**

Evacuations:	0
Number of Injuries:	0
Number of Fatalities:	0
#1 Pipeline:	Not reported
#2 Pipeline:	Not reported
#3 Pipeline:	Not reported
#1 Vessel >= 300 Tons:	Not reported
#2 Vessel >= 300 Tons:	Not reported
#3 Vessel >= 300 Tons:	Not reported
Evacs:	Not reported
Injuries:	Not reported
Fatals:	Not reported
Comments:	Not reported
Description:	Delivery truck was backing up and struck the dock and broke valve on fuel tank. Happened at a Hotel situated on the beach. Assummed that the storm drain leads to the ocean.

BI579 **LOEWS SANTA MONICA BEACH HOTEL** **CA HAZNET** **S112904863**
WSW **1700 OCEAN AVE** **N/A**
1/4-1/2 **SANTA MONICA, CA 90401**
0.292 mi.
1540 ft. **Site 3 of 9 in cluster BI**

Relative:
Lower

Actual:
53 ft.

HAZNET:

envid:	S112904863
Year:	1999
GEPAID:	CAC002218665
Contact:	LOEWS SANTA MONICA BEACH HOTEL
Telephone:	3105763122
Mailing Name:	Not reported
Mailing Address:	1700 OCEAN AVE
Mailing City,St,Zip:	SANTA MONICA, CA 904010000
Gen County:	Not reported
TSD EPA ID:	CAT080013352
TSD County:	Not reported
Waste Category:	Waste oil and mixed oil
Disposal Method:	Recycler
Tons:	.3544
Cat Decode:	Waste oil and mixed oil
Method Decode:	Recycler
Facility County:	Los Angeles

BI580 **VAN REX GOURMET FOODS INC** **CA HAZNET** **S112909487**
WSW **1700 OCEAN BLVD** **N/A**
1/4-1/2 **SANTA MONICA, CA 90401**
0.292 mi.
1540 ft. **Site 4 of 9 in cluster BI**

Relative:
Lower

Actual:
53 ft.

HAZNET:

envid:	S112909487
Year:	2000
GEPAID:	CAC002285513
Contact:	VINCE IULENELLO - OWNER
Telephone:	3235817999
Mailing Name:	Not reported

VAN REX GOURMET FOODS INC (Continued) **S112909487**

Mailing Address:	2055 E 51ST ST
Mailing City,St,Zip:	LOS ANGELES, CA 900510000
Gen County:	Not reported
TSD EPA ID:	CAD028409019
TSD County:	Not reported
Waste Category:	Unspecified oil-containing waste
Disposal Method:	Transfer Station
Tons:	0.05
Cat Decode:	Unspecified oil-containing waste
Method Decode:	Transfer Station
Facility County:	Los Angeles

BI581 **SCHI SANTA MONICA BEACH HOTEL** **FINDS 1016078116**
WSW **1700 OCEAN AVENUE** **ECHO N/A**
1/4-1/2 **SANTA MONICA, CA 90401**
0.292 mi.
1540 ft. **Site 5 of 9 in cluster BI**

Relative:
Lower

Actual:
53 ft.

FINDS:

Registry ID: 110013851634

Environmental Interest/Information System

AFS (Aerometric Information Retrieval System (AIRS) Facility Subsystem) replaces the former Compliance Data System (CDS), the National Emission Data System (NEDS), and the Storage and Retrieval of Aerometric Data (SAROAD). AIRS is the national repository for information concerning airborne pollution in the United States. AFS is used to track emissions and compliance data from industrial plants. AFS data are utilized by states to prepare State Implementation Plans to comply with regulatory programs and by EPA as an input for the estimation of total national emissions. AFS is undergoing a major redesign to support facility operating permits required under Title V of the Clean Air Act.

AIR MINOR

US EPA RACT/BACT/LAER Clearinghouse (RBLC) database contains case-specific information on the "Best Available" air pollution technologies that have been required to reduce the emission of air pollutants from stationary sources (e.g., power plants, steel mills, chemical plants, etc.). RACT, or Reasonably Available Control Technology, is required on existing sources in areas that are not meeting national ambient air quality standards. BACT, or Best Available Control Technology, is required on major new or modified sources in clean areas. LAER, or Lowest Achievable Emission Rate, is required on major new or modified sources in non-attainment areas.

ECHO:

Envid:	1016078116
Registry ID:	110013851634
DFR URL:	http://echo.epa.gov/detailed_facility_report?fid=110013851634

BI582 **LOEWS SANTA MONICA BEACH HOTEL** **CA HAZNET** **S113036689**
WSW **1700 OCEAN AVE** **N/A**
1/4-1/2 **SANTA MONICA, CA 90401**
0.292 mi.
1540 ft. **Site 6 of 9 in cluster BI**

Relative:
Lower

Actual:
53 ft.

HAZNET:

envid:	S113036689
Year:	2007
GEPAID:	CAL000037879
Contact:	STEVEN LANDON/DIR OF ENGR
Telephone:	3104586700
Mailing Name:	Not reported
Mailing Address:	1700 OCEAN AVE
Mailing City,St,Zip:	SANTA MONICA, CA 904013233
Gen County:	Not reported
TSD EPA ID:	CAD008252405
TSD County:	Not reported
Waste Category:	Unspecified solvent mixture
Disposal Method:	Fuel Blending Prior To Energy Recovery At Another Site
Tons:	0.2
Cat Decode:	Unspecified solvent mixture
Method Decode:	Fuel Blending Prior To Energy Recovery At Another Site
Facility County:	Los Angeles

envid:	S113036689
Year:	2005
GEPAID:	CAL000037879
Contact:	SAM CALA/DIR OF ENGR
Telephone:	3104586700
Mailing Name:	Not reported
Mailing Address:	1700 OCEAN AVE
Mailing City,St,Zip:	SANTA MONICA, CA 904013233
Gen County:	Not reported
TSD EPA ID:	CAT080013352
TSD County:	Not reported
Waste Category:	Tank bottom waste
Disposal Method:	Recycler
Tons:	0.33
Cat Decode:	Tank bottom waste
Method Decode:	Recycler
Facility County:	Los Angeles

envid:	S113036689
Year:	2005
GEPAID:	CAL000037879
Contact:	SAM CALA/DIR OF ENGR
Telephone:	3104586700
Mailing Name:	Not reported
Mailing Address:	1700 OCEAN AVE
Mailing City,St,Zip:	SANTA MONICA, CA 904013233
Gen County:	Not reported
TSD EPA ID:	CAD008252405
TSD County:	Not reported
Waste Category:	Unspecified solvent mixture
Disposal Method:	Recycler
Tons:	0.17
Cat Decode:	Unspecified solvent mixture
Method Decode:	Recycler

LOEWS SANTA MONICA BEACH HOTEL (Continued) **S113036689**

Facility County: Los Angeles

envid: S113036689
Year: 2005
GEPAID: CAL000037879
Contact: SAM CALA/DIR OF ENGR
Telephone: 3104586700
Mailing Name: Not reported
Mailing Address: 1700 OCEAN AVE
Mailing City,St,Zip: SANTA MONICA, CA 904013233
Gen County: Not reported
TSD EPA ID: CAT080013352
TSD County: Not reported
Waste Category: Waste oil and mixed oil
Disposal Method: Not reported
Tons: 0.22
Cat Decode: Waste oil and mixed oil
Method Decode: Not reported
Facility County: Los Angeles

envid: S113036689
Year: 2003
GEPAID: CAL000037879
Contact: SAM CALA/DIR OF ENGR
Telephone: 3104586700
Mailing Name: Not reported
Mailing Address: 1700 OCEAN AVE
Mailing City,St,Zip: SANTA MONICA, CA 904013233
Gen County: Not reported
TSD EPA ID: CAD008252405
TSD County: Not reported
Waste Category: Unspecified solvent mixture
Disposal Method: Recycler
Tons: 0.12
Cat Decode: Unspecified solvent mixture
Method Decode: Recycler
Facility County: Los Angeles

Click this hyperlink while viewing on your computer to access
26 additional CA_HAZNET: record(s) in the EDR Site Report.

BI583 **LOEW'S S M BEACH HOTEL** **CA SWEEPS UST** **S101583591**
WSW **1700 OCEAN AVE** **CA FID UST** **N/A**
1/4-1/2 **SANTA MONICA, CA 90401**
0.292 mi.
1540 ft. **Site 7 of 9 in cluster BI**

Relative:
Lower

Actual:
53 ft.

SWEEPS UST:
Status: Active
Comp Number: 14
Number: 9
Board Of Equalization: 44-010510
Referral Date: 04-05-90
Action Date: 04-05-90
Created Date: 01-12-90
Owner Tank Id: 014-1
SWRCB Tank Id: 19-033-000014-000001
Tank Status: A

LOEW'S S M BEACH HOTEL (Continued) **S101583591**

Capacity: 1000
Active Date: 01-12-90
Tank Use: M.V. FUEL
STG: P
Content: DIESEL
Number Of Tanks: 1

CA FID UST:
Facility ID: 19004774
Regulated By: UTNKA
Regulated ID: Not reported
Cortese Code: Not reported
SIC Code: Not reported
Facility Phone: Not reported
Mail To: Not reported
Mailing Address: 1717 OCEAN AVE
Mailing Address 2: Not reported
Mailing City,St,Zip: SANTA MONICA 90401
Contact: Not reported
Contact Phone: Not reported
DUNs Number: Not reported
NPDES Number: Not reported
EPA ID: Not reported
Comments: Not reported
Status: Active

BI584 **SANTA MONICA BAY HOTEL ASSOCIA** **CA EMI** **U003432274**
WSW **1700 OCEAN AV** **N/A**
1/4-1/2 **SANTA MONICA, CA 90401**
0.292 mi.
1540 ft. **Site 8 of 9 in cluster BI**

Relative:
Lower

Actual:
53 ft.

EMI:
Year: 1997
County Code: 19
Air Basin: SC
Facility ID: 55239
Air District Name: SC
SIC Code: 7011
Air District Name: SOUTH COAST AQMD
Community Health Air Pollution Info System: Not reported
Consolidated Emission Reporting Rule: Not reported
Total Organic Hydrocarbon Gases Tons/Yr: 15
Reactive Organic Gases Tons/Yr: 2
Carbon Monoxide Emissions Tons/Yr: 6
NOX - Oxides of Nitrogen Tons/Yr: 29
SOX - Oxides of Sulphur Tons/Yr: 0
Particulate Matter Tons/Yr: 0
Part. Matter 10 Micrometers and Smllr Tons/Yr: 0

Year: 1998
County Code: 19
Air Basin: SC
Facility ID: 55239
Air District Name: SC
SIC Code: 7011
Air District Name: SOUTH COAST AQMD

SANTA MONICA BAY HOTEL ASSOCIA (Continued) **U003432274**

Community Health Air Pollution Info System:	Not reported
Consolidated Emission Reporting Rule:	Not reported
Total Organic Hydrocarbon Gases Tons/Yr:	19
Reactive Organic Gases Tons/Yr:	2
Carbon Monoxide Emissions Tons/Yr:	6
NOX - Oxides of Nitrogen Tons/Yr:	29
SOX - Oxides of Sulphur Tons/Yr:	0
Particulate Matter Tons/Yr:	0
Part. Matter 10 Micrometers and Smllr Tons/Yr:	0

Year:	1999
County Code:	19
Air Basin:	SC
Facility ID:	55239
Air District Name:	SC
SIC Code:	7011
Air District Name:	SOUTH COAST AQMD
Community Health Air Pollution Info System:	Not reported
Consolidated Emission Reporting Rule:	Not reported
Total Organic Hydrocarbon Gases Tons/Yr:	15
Reactive Organic Gases Tons/Yr:	2
Carbon Monoxide Emissions Tons/Yr:	6
NOX - Oxides of Nitrogen Tons/Yr:	29
SOX - Oxides of Sulphur Tons/Yr:	0
Particulate Matter Tons/Yr:	0
Part. Matter 10 Micrometers and Smllr Tons/Yr:	0

Year:	2000
County Code:	19
Air Basin:	SC
Facility ID:	55239
Air District Name:	SC
SIC Code:	7011
Air District Name:	SOUTH COAST AQMD
Community Health Air Pollution Info System:	Not reported
Consolidated Emission Reporting Rule:	Not reported
Total Organic Hydrocarbon Gases Tons/Yr:	15
Reactive Organic Gases Tons/Yr:	2
Carbon Monoxide Emissions Tons/Yr:	6
NOX - Oxides of Nitrogen Tons/Yr:	29
SOX - Oxides of Sulphur Tons/Yr:	0
Particulate Matter Tons/Yr:	0
Part. Matter 10 Micrometers and Smllr Tons/Yr:	0

Year:	2013
County Code:	19
Air Basin:	SC
Facility ID:	117227
Air District Name:	SC
SIC Code:	7011
Air District Name:	SOUTH COAST AQMD
Community Health Air Pollution Info System:	Not reported
Consolidated Emission Reporting Rule:	Not reported
Total Organic Hydrocarbon Gases Tons/Yr:	0.10782317
Reactive Organic Gases Tons/Yr:	0.09
Carbon Monoxide Emissions Tons/Yr:	1.07
NOX - Oxides of Nitrogen Tons/Yr:	0.76

SANTA MONICA BAY HOTEL ASSOCIA (Continued) **U003432274**

SOX - Oxides of Sulphur Tons/Yr: 0
Particulate Matter Tons/Yr: 0.12
Part. Matter 10 Micrometers and Smllr Tons/Yr: 0.11712

BI585 **CA CHMIRS** **S105639218**
WSW **1700 OCEAN AVE LOEWS HOTEL #3 PARKING LOT** **N/A**
1/4-1/2 **SANTA MONICA, CA 90401**
0.292 mi.
1540 ft. **Site 9 of 9 in cluster BI**

Relative:
Lower

Actual:
53 ft.

CHMIRS:

OES Incident Number:	10009
OES notification:	Not reported
OES Date:	9/13/1995
OES Time:	01:32:47 PM
Date Completed:	**Not reported**
Property Use:	Not reported
Agency Id Number:	Not reported
Agency Incident Number:	Not reported
Time Notified:	Not reported
Time Completed:	Not reported
Surrounding Area:	Not reported
Estimated Temperature:	Not reported
Property Management:	Not reported
More Than Two Substances Involved?:	Not reported
Resp Agncy Personel # Of Decontaminated:	Not reported
Responding Agency Personel # Of Injuries:	Not reported
Responding Agency Personel # Of Fatalities:	Not reported
Others Number Of Decontaminated:	Not reported
Others Number Of Injuries:	Not reported
Others Number Of Fatalities:	Not reported
Vehicle Make/year:	Not reported
Vehicle License Number:	Not reported
Vehicle State:	Not reported
Vehicle Id Number:	Not reported
CA DOT PUC/ICC Number:	Not reported
Company Name:	Not reported
Reporting Officer Name/ID:	Not reported
Report Date:	Not reported
Facility Telephone:	Not reported
Waterway Involved:	YES
Waterway:	Not reported
Spill Site:	Not reported
Cleanup By:	santa monica fire /county health
Containment:	Not reported
What Happened:	Not reported
Type:	CHEMICAL VAPOR
Measure:	Not reported
Other:	Not reported
Date/Time:	Not reported
Year:	1995
Agency:	santa monica city fire dept
Incident Date:	1100/13sept95
Admin Agency:	Not reported
Amount:	55 gals
Contained:	NO
Site Type:	OTHER
E Date:	Not reported

(Continued) **S105639218**

Substance:	chlorine
Unknown:	Not reported
Substance #2:	Not reported
Substance #3:	Not reported
Evacuations:	YES
Number of Injuries:	YES
Number of Fatalities:	NO
#1 Pipeline:	Not reported
#2 Pipeline:	Not reported
#3 Pipeline:	Not reported
#1 Vessel >= 300 Tons:	Not reported
#2 Vessel >= 300 Tons:	Not reported
#3 Vessel >= 300 Tons:	Not reported
Evacs:	Not reported
Injuries:	Not reported
Fatals:	Not reported
Comments:	Not reported
Description:	during product transfer release occurred, 23 inhalation injuries, 200 people evacuated from hotel

---

BF586 **PRINTING PALACE** **FINDS** **1016424267**
ESE **2300 LINCOLN BLVD** **ECHO** **N/A**
1/4-1/2 **SANTA MONICA, CA 90405**
0.292 mi.
1541 ft. **Site 3 of 11 in cluster BF**

Relative:
Lower

Actual:
78 ft.

FINDS:

Registry ID: 110055730142

Environmental Interest/Information System
STATE MASTER

ECHO:

Envid:	1016424267
Registry ID:	110055730142
DFR URL:	http://echo.epa.gov/detailed_facility_report?fid=110055730142

BH587 **BERTONE COACH WORKS** **CA HAZNET** **S113035623**
NNE **1101 OLYMPIC BLVD** **N/A**
1/4-1/2 **SANTA MONICA, CA 90404**
0.292 mi.
1544 ft. **Site 12 of 24 in cluster BH**

Relative:
Higher

Actual:
101 ft.

HAZNET:

envid:	S113035623
Year:	1993
GEPAID:	CAL000035656
Contact:	GEORGE MARTINS
Telephone:	3104505506
Mailing Name:	Not reported
Mailing Address:	1101 OLYMPIC BLVD
Mailing City,St,Zip:	SANTA MONICA, CA 904040000
Gen County:	Not reported

BERTONE COACH WORKS (Continued) **S113035623**

TSD EPA ID:	CAD008252405
TSD County:	Not reported
Waste Category:	Unspecified solvent mixture
Disposal Method:	Recycler
Tons:	2.097
Cat Decode:	Unspecified solvent mixture
Method Decode:	Recycler
Facility County:	Los Angeles

BH588 **V W SANTA MONICA INC** **CA EMI** **S108433650**
NNE **1101 OLYMPIC BLVD** **N/A**
1/4-1/2 **SANTA MONICA, CA 90404**
0.292 mi.
1544 ft. **Site 13 of 24 in cluster BH**

Relative:
Higher

Actual:
101 ft.

EMI:

Year:	2005
County Code:	19
Air Basin:	SC
Facility ID:	141098
Air District Name:	SC
SIC Code:	7532
Air District Name:	SOUTH COAST AQMD
Community Health Air Pollution Info System:	Not reported
Consolidated Emission Reporting Rule:	Not reported
Total Organic Hydrocarbon Gases Tons/Yr:	.540445
Reactive Organic Gases Tons/Yr:	.459656519
Carbon Monoxide Emissions Tons/Yr:	.00323
NOX - Oxides of Nitrogen Tons/Yr:	.012
SOX - Oxides of Sulphur Tons/Yr:	.000075
Particulate Matter Tons/Yr:	.00069
Part. Matter 10 Micrometers and Smllr Tons/Yr:	.00069

BH589 **BERTONE AUTO BODY** **CA EMI** **S103952435**
NNE **1101 OLYMPIC BLVD** **CA HAZNET** **N/A**
1/4-1/2 **SANTA MONICA, CA 90404**
0.292 mi.
1544 ft. **Site 14 of 24 in cluster BH**

Relative:
Higher

Actual:
101 ft.

EMI:

Year:	1987
County Code:	19
Air Basin:	SC
Facility ID:	38918
Air District Name:	SC
SIC Code:	7538
Air District Name:	SOUTH COAST AQMD
Community Health Air Pollution Info System:	Not reported
Consolidated Emission Reporting Rule:	Not reported
Total Organic Hydrocarbon Gases Tons/Yr:	0
Reactive Organic Gases Tons/Yr:	0
Carbon Monoxide Emissions Tons/Yr:	0
NOX - Oxides of Nitrogen Tons/Yr:	0
SOX - Oxides of Sulphur Tons/Yr:	0
Particulate Matter Tons/Yr:	0
Part. Matter 10 Micrometers and Smllr Tons/Yr:	0

BERTONE AUTO BODY (Continued) **S103952435**

Year:	1990
County Code:	19
Air Basin:	SC
Facility ID:	38918
Air District Name:	SC
SIC Code:	7538
Air District Name:	SOUTH COAST AQMD
Community Health Air Pollution Info System:	Not reported
Consolidated Emission Reporting Rule:	Not reported
Total Organic Hydrocarbon Gases Tons/Yr:	2
Reactive Organic Gases Tons/Yr:	2
Carbon Monoxide Emissions Tons/Yr:	0
NOX - Oxides of Nitrogen Tons/Yr:	0
SOX - Oxides of Sulphur Tons/Yr:	0
Particulate Matter Tons/Yr:	0
Part. Matter 10 Micrometers and Smllr Tons/Yr:	0

Year:	1993
County Code:	19
Air Basin:	SC
Facility ID:	38918
Air District Name:	SC
SIC Code:	7538
Air District Name:	SOUTH COAST AQMD
Community Health Air Pollution Info System:	Not reported
Consolidated Emission Reporting Rule:	Not reported
Total Organic Hydrocarbon Gases Tons/Yr:	0
Reactive Organic Gases Tons/Yr:	0
Carbon Monoxide Emissions Tons/Yr:	0
NOX - Oxides of Nitrogen Tons/Yr:	0
SOX - Oxides of Sulphur Tons/Yr:	0
Particulate Matter Tons/Yr:	0
Part. Matter 10 Micrometers and Smllr Tons/Yr:	0

Year:	1995
County Code:	19
Air Basin:	SC
Facility ID:	38918
Air District Name:	SC
SIC Code:	7538
Air District Name:	SOUTH COAST AQMD
Community Health Air Pollution Info System:	Not reported
Consolidated Emission Reporting Rule:	Not reported
Total Organic Hydrocarbon Gases Tons/Yr:	0
Reactive Organic Gases Tons/Yr:	0
Carbon Monoxide Emissions Tons/Yr:	0
NOX - Oxides of Nitrogen Tons/Yr:	0
SOX - Oxides of Sulphur Tons/Yr:	0
Particulate Matter Tons/Yr:	0
Part. Matter 10 Micrometers and Smllr Tons/Yr:	0

Year:	1996
County Code:	19
Air Basin:	SC
Facility ID:	38918
Air District Name:	SC
SIC Code:	7538

BERTONE AUTO BODY (Continued) **S103952435**

Air District Name:	SOUTH COAST AQMD
Community Health Air Pollution Info System:	Not reported
Consolidated Emission Reporting Rule:	Not reported
Total Organic Hydrocarbon Gases Tons/Yr:	5
Reactive Organic Gases Tons/Yr:	2
Carbon Monoxide Emissions Tons/Yr:	0
NOX - Oxides of Nitrogen Tons/Yr:	0
SOX - Oxides of Sulphur Tons/Yr:	0
Particulate Matter Tons/Yr:	0
Part. Matter 10 Micrometers and Smllr Tons/Yr:	0

HAZNET:

envid:	S103952435
Year:	2013
GEPAID:	CAL000377759
Contact:	ERICA GUERRERO
Telephone:	3103460553
Mailing Name:	Not reported
Mailing Address:	875 W 18TH ST
Mailing City,St,Zip:	COSTA MESA, CA 92627
Gen County:	Los Angeles
TSD EPA ID:	CAD008252405
TSD County:	Los Angeles
Waste Category:	Not reported
Disposal Method:	Solvents Recovery
Tons:	0.0612
Cat Decode:	Not reported
Method Decode:	Solvents Recovery
Facility County:	Not reported

BH590 **V W SANTA MONICA INC** **FINDS 1011989119**
NNE **1101 OLYMPIC BLVD** **ECHO N/A**
1/4-1/2 **SANTA MONICA, CA 90404**
0.292 mi.
1544 ft. **Site 15 of 24 in cluster BH**

Relative: Higher

Actual: 101 ft.

FINDS:

Registry ID: 110055855356

Environmental Interest/Information System
STATE MASTER

Registry ID: 110037998815

Environmental Interest/Information System
AIR EMISSIONS CLASSIFICATION UNKNOWN

ECHO:

Envid:	1011989119
Registry ID:	110037998815
DFR URL:	http://echo.epa.gov/detailed_facility_report?fid=110037998815

Envid:	1011989119
Registry ID:	110055855356
DFR URL:	http://echo.epa.gov/detailed_facility_report?fid=110055855356

BH591 **PRIMERO CORPORATION** **CA HAZNET** **S113157839**
NNE **1101 OLYMPIC BLVD** **N/A**
1/4-1/2 **SANTA MONICA, CA 90404**
0.292 mi.
1544 ft. **Site 16 of 24 in cluster BH**

Relative:
Higher

Actual:
101 ft.

HAZNET:

envid:	S113157839
Year:	2011
GEPAID:	CAL000349134
Contact:	JORGE MARTIN
Telephone:	3106330667
Mailing Name:	Not reported
Mailing Address:	2461 SANTA MONICA BLVD STE 702
Mailing City,St,Zip:	SANTA MONICA, CA 904040000
Gen County:	Not reported
TSD EPA ID:	CAD008252405
TSD County:	Not reported
Waste Category:	Aqueous solution with total organic residues 10 percent or more
Disposal Method:	Fuel Blending Prior To Energy Recovery At Another Site
Tons:	0.03753
Cat Decode:	Aqueous solution with total organic residues 10 percent or more
Method Decode:	Fuel Blending Prior To Energy Recovery At Another Site
Facility County:	Los Angeles

envid:	S113157839
Year:	2011
GEPAID:	CAL000349134
Contact:	JORGE MARTIN
Telephone:	3106330667
Mailing Name:	Not reported
Mailing Address:	2461 SANTA MONICA BLVD STE 702
Mailing City,St,Zip:	SANTA MONICA, CA 904040000
Gen County:	Not reported
TSD EPA ID:	CAD008252405
TSD County:	Not reported
Waste Category:	Unspecified solvent mixture
Disposal Method:	Fuel Blending Prior To Energy Recovery At Another Site
Tons:	0.0936
Cat Decode:	Unspecified solvent mixture
Method Decode:	Fuel Blending Prior To Energy Recovery At Another Site
Facility County:	Los Angeles

envid:	S113157839
Year:	2010
GEPAID:	CAL000349134
Contact:	JORGE MARTIN
Telephone:	3106330667
Mailing Name:	Not reported
Mailing Address:	2461 SANTA MONICA BLVD STE 702
Mailing City,St,Zip:	SANTA MONICA, CA 904040000
Gen County:	Not reported
TSD EPA ID:	CAD008252405
TSD County:	Not reported
Waste Category:	Aqueous solution with total organic residues 10 percent or more
Disposal Method:	Fuel Blending Prior To Energy Recovery At Another Site
Tons:	0.10842
Cat Decode:	Aqueous solution with total organic residues 10 percent or more
Method Decode:	Fuel Blending Prior To Energy Recovery At Another Site

PRIMERO CORPORATION (Continued) **S113157839**

Facility County: Los Angeles

AX592 **BOURGET BROS. BUILDING MATERIALS** **FINDS** **1016425520**
NNE **1636 11TH ST** **ECHO** **N/A**
1/4-1/2 **SANTA MONICA, CA 90404**
0.294 mi.
1550 ft. **Site 2 of 4 in cluster AX**

Relative:
Higher

Actual:
101 ft.

FINDS:

Registry ID: 110055747036

Environmental Interest/Information System
STATE MASTER

ECHO:

Envid:	1016425520
Registry ID:	110055747036
DFR URL:	http://echo.epa.gov/detailed_facility_report?fid=110055747036

BE593 **LANDER CHIROPRACTIC CORP** **RCRA-SQG** **1000820189**
WNW **1511 4TH ST** **FINDS** **CAD983662164**
1/4-1/2 **SANTA MONICA, CA 90401** **ECHO**
0.294 mi.
1552 ft. **Site 5 of 14 in cluster BE**

Relative:
Lower

Actual:
76 ft.

RCRA-SQG:

Date form received by agency:	03/18/1993
Facility name:	LANDER CHIROPRACTIC CORP
Facility address:	1511 4TH ST SANTA MONICA, CA 90401
EPA ID:	CAD983662164
Mailing address:	4TH ST SANTA MONICA, CA 90401
Contact:	CATHY MACKLIN
Contact address:	1511 4TH ST SANTA MONICA, CA 90401
Contact country:	US
Contact telephone:	(310) 394-3201
Contact email:	Not reported
EPA Region:	09
Classification:	Small Small Quantity Generator
Description:	Handler: generates more than 100 and less than 1000 kg of hazardous waste during any calendar month and accumulates less than 6000 kg of hazardous waste at any time; or generates 100 kg or less of hazardous waste during any calendar month, and accumulates more than 1000 kg of hazardous waste at any time

Owner/Operator Summary:

Owner/operator name:	SCOTT LANDER
Owner/operator address:	1511 4TH ST SANTA MONICA, CA 90401
Owner/operator country:	Not reported
Owner/operator telephone:	(310) 394-3201

LANDER CHIROPRACTIC CORP (Continued) **1000820189**

Legal status: Private
Owner/Operator Type: Owner
Owner/Op start date: Not reported
Owner/Op end date: Not reported

Handler Activities Summary:
U.S. importer of hazardous waste: No
Mixed waste (haz. and radioactive): No
Recycler of hazardous waste: No
Transporter of hazardous waste: No
Treater, storer or disposer of HW: No
Underground injection activity: No
On-site burner exemption: No
Furnace exemption: No
Used oil fuel burner: No
Used oil processor: No
User oil refiner: No
Used oil fuel marketer to burner: No
Used oil Specification marketer: No
Used oil transfer facility: No
Used oil transporter: No

Violation Status: No violations found

FINDS:

Registry ID: 110002894752

Environmental Interest/Information System
RCRAInfo is a national information system that supports the Resource Conservation and Recovery Act (RCRA) program through the tracking of events and activities related to facilities that generate, transport, and treat, store, or dispose of hazardous waste. RCRAInfo allows RCRA program staff to track the notification, permit, compliance, and corrective action activities required under RCRA.

ECHO:
Envid: 1000820189
Registry ID: 110002894752
DFR URL: http://echo.epa.gov/detailed_facility_report?fid=110002894752

BJ594 **VON'S STORE #2262** **RCRA-CESQG** **1016140040**
NNW **710 BROADWAY** **FINDS** **CAR000236315**
1/4-1/2 **SANTA MONICA, CA 90401** **ECHO**
0.295 mi.
1559 ft. **Site 1 of 5 in cluster BJ**

Relative:
Lower

Actual:
93 ft.

RCRA-CESQG:
Date form received by agency: 03/01/2014
Facility name: VON'S STORE #2262
Facility address: 710 BROADWAY
SANTA MONICA, CA 90401
EPA ID: CAR000236315
Mailing address: STONERIDGE MALL RD
PLEASANTON, CA 94588
Contact: KEITH B POWERS

VON'S STORE #2262 (Continued) **1016140040**

Contact address: STONERIDGE MALL RD
PLEASANTON, CA 94588
Contact country: Not reported
Contact telephone: (925) 226-5655
Contact email: KEITH.POWERS@SAFEWAY.COM
EPA Region: 09
Classification: Conditionally Exempt Small Quantity Generator
Description: Handler: generates 100 kg or less of hazardous waste per calendar month, and accumulates 1000 kg or less of hazardous waste at any time; or generates 1 kg or less of acutely hazardous waste per calendar month, and accumulates at any time: 1 kg or less of acutely hazardous waste; or 100 kg or less of any residue or contaminated soil, waste or other debris resulting from the cleanup of a spill, into or on any land or water, of acutely hazardous waste; or generates 100 kg or less of any residue or contaminated soil, waste or other debris resulting from the cleanup of a spill, into or on any land or water, of acutely hazardous waste during any calendar month, and accumulates at any time: 1 kg or less of acutely hazardous waste; or 100 kg or less of any residue or contaminated soil, waste or other debris resulting from the cleanup of a spill, into or on any land or water, of acutely hazardous waste

Owner/Operator Summary:

Owner/operator name: VONS
Owner/operator address: Not reported
Not reported
Owner/operator country: US
Owner/operator telephone: Not reported
Legal status: Private
Owner/Operator Type: Operator
Owner/Op start date: 06/07/1995
Owner/Op end date: Not reported

Owner/operator name: SAFEWAY INC
Owner/operator address: STONERIDGE MALL RD
PLEASANTON, CA 94588
Owner/operator country: Not reported
Owner/operator telephone: (925) 467-3000
Legal status: Private
Owner/Operator Type: Owner
Owner/Op start date: 12/16/1996
Owner/Op end date: Not reported

Owner/operator name: SAFEWAY INC
Owner/operator address: 5918 STONERIDGE MALL RD
PLEASANTON, CA 94588
Owner/operator country: US
Owner/operator telephone: 925-467-3000
Legal status: Private
Owner/Operator Type: Owner
Owner/Op start date: 01/01/1995
Owner/Op end date: Not reported

Owner/operator name: VONS
Owner/operator address: Not reported
Not reported
Owner/operator country: Not reported

VON'S STORE #2262 (Continued) **1016140040**

Owner/operator telephone: Not reported
Legal status: Private
Owner/Operator Type: Operator
Owner/Op start date: 06/07/1995
Owner/Op end date: Not reported

Handler Activities Summary:
U.S. importer of hazardous waste: No
Mixed waste (haz. and radioactive): No
Recycler of hazardous waste: No
Transporter of hazardous waste: No
Treater, storer or disposer of HW: No
Underground injection activity: No
On-site burner exemption: No
Furnace exemption: No
Used oil fuel burner: No
Used oil processor: No
User oil refiner: No
Used oil fuel marketer to burner: No
Used oil Specification marketer: No
Used oil transfer facility: No
Used oil transporter: No

. Waste code: D001
. Waste name: IGNITABLE WASTE

. Waste code: D002
. Waste name: CORROSIVE WASTE

. Waste code: D006
. Waste name: CADMIUM

. Waste code: D007
. Waste name: CHROMIUM

. Waste code: D010
. Waste name: SELENIUM

. Waste code: D011
. Waste name: SILVER

. Waste code: P001
. Waste name: 2H-1-BENZOPYRAN-2-ONE, 4-HYDROXY-3-(3-OXO-1-PHENYLBUTYL)-, & SALTS, WHEN PRESENT AT CONCENTRATIONS GREATER THAN 0.3% (OR) WARFARIN, & SALTS, WHEN PRESENT AT CONCENTRATIONS GREATER THAN 0.3%

. Waste code: P075
. Waste name: NICOTINE, & SALTS (OR) PYRIDINE, 3-(1-METHYL-2-PYRROLIDINYL)-,(S)-, & SALTS

Historical Generators:
Date form received by agency: 03/13/2013
Site name: VONS STORE 2262
Classification: Large Quantity Generator

. Waste code: 214

VON'S STORE #2262 (Continued) **1016140040**

. Waste name: 214

. Waste code: 311
. Waste name: 311

. Waste code: 561
. Waste name: 561

. Waste code: D001
. Waste name: IGNITABLE WASTE

. Waste code: P001
. Waste name: 2H-1-BENZOPYRAN-2-ONE, 4-HYDROXY-3-(3-OXO-1-PHENYLBUTYL)-, & SALTS, WHEN PRESENT AT CONCENTRATIONS GREATER THAN 0.3% (OR) WARFARIN, & SALTS, WHEN PRESENT AT CONCENTRATIONS GREATER THAN 0.3%

. Waste code: P075
. Waste name: NICOTINE, & SALTS (OR) PYRIDINE, 3-(1-METHYL-2-PYRROLIDINYL)-,(S)-, & SALTS

Violation Status: No violations found

FINDS:

Registry ID: 110055782657

Environmental Interest/Information System
RCRAInfo is a national information system that supports the Resource Conservation and Recovery Act (RCRA) program through the tracking of events and activities related to facilities that generate, transport, and treat, store, or dispose of hazardous waste. RCRAInfo allows RCRA program staff to track the notification, permit, compliance, and corrective action activities required under RCRA.

STATE MASTER

HAZARDOUS WASTE BIENNIAL REPORTER

ECHO:
Envid: 1016140040
Registry ID: 110055782657
DFR URL: http://echo.epa.gov/detailed_facility_report?fid=110055782657

BJ595 **VONS STORE 2262** **CA HAZNET** **S112857041**
NNW **710 BROADWAY** **N/A**
1/4-1/2 **SANTA MONICA, CA 90401**
0.295 mi.
1559 ft. **Site 2 of 5 in cluster BJ**

Relative:
Lower

Actual:
93 ft.

HAZNET:
envid: S112857041
Year: 2014
GEPAID: CAR000236315
Contact: SHARON PLOUFFE
Telephone: 9252265097
Mailing Name: Not reported
Mailing Address: 5918 STONERIDGE MALL RD

VONS STORE 2262 (Continued) **S112857041**

Mailing City,St,Zip:	PLEASANTON, CA 945883229
Gen County:	Los Angeles
TSD EPA ID:	CAD008364432
TSD County:	Los Angeles
Waste Category:	Pharmaceutical waste
Disposal Method:	Storage, Bulking, And/Or Transfer Off Site--No Treatment/Reovery (H010-H129) Or (H131-H135)
Tons:	0.0015
Cat Decode:	Pharmaceutical waste
Method Decode:	Storage, Bulking, And/Or Transfer Off Site--No Treatment/Reovery (H010-H129) Or (H131-H135)
Facility County:	Los Angeles
envid:	S112857041
Year:	2014
GEPAID:	CAR000236315
Contact:	SHARON PLOUFFE
Telephone:	9252265097
Mailing Name:	Not reported
Mailing Address:	5918 STONERIDGE MALL RD
Mailing City,St,Zip:	PLEASANTON, CA 945883229
Gen County:	Los Angeles
TSD EPA ID:	CAD008364432
TSD County:	Los Angeles
Waste Category:	Alkaline solution without metals pH >= 12.5
Disposal Method:	Storage, Bulking, And/Or Transfer Off Site--No Treatment/Reovery (H010-H129) Or (H131-H135)
Tons:	0.0055
Cat Decode:	Alkaline solution without metals pH >= 12.5
Method Decode:	Storage, Bulking, And/Or Transfer Off Site--No Treatment/Reovery (H010-H129) Or (H131-H135)
Facility County:	Los Angeles
envid:	S112857041
Year:	2014
GEPAID:	CAR000236315
Contact:	SHARON PLOUFFE
Telephone:	9252265097
Mailing Name:	Not reported
Mailing Address:	5918 STONERIDGE MALL RD
Mailing City,St,Zip:	PLEASANTON, CA 945883229
Gen County:	Los Angeles
TSD EPA ID:	CAD008364432
TSD County:	Los Angeles
Waste Category:	Unspecified solvent mixture
Disposal Method:	Storage, Bulking, And/Or Transfer Off Site--No Treatment/Reovery (H010-H129) Or (H131-H135)
Tons:	0.028
Cat Decode:	Unspecified solvent mixture
Method Decode:	Storage, Bulking, And/Or Transfer Off Site--No Treatment/Reovery (H010-H129) Or (H131-H135)
Facility County:	Los Angeles
envid:	S112857041
Year:	2014
GEPAID:	CAR000236315
Contact:	SHARON PLOUFFE

VONS STORE 2262 (Continued) **S112857041**

Telephone:	9252265097
Mailing Name:	Not reported
Mailing Address:	5918 STONERIDGE MALL RD
Mailing City,St,Zip:	PLEASANTON, CA 945883229
Gen County:	Los Angeles
TSD EPA ID:	INR000110197
TSD County:	Not reported
Waste Category:	Detergent waste chemicals
Disposal Method:	Not reported
Tons:	0.0775
Cat Decode:	Detergent waste chemicals
Method Decode:	Not reported
Facility County:	Los Angeles

envid:	S112857041
Year:	2014
GEPAID:	CAR000236315
Contact:	SHARON PLOUFFE
Telephone:	9252265097
Mailing Name:	Not reported
Mailing Address:	5918 STONERIDGE MALL RD
Mailing City,St,Zip:	PLEASANTON, CA 945883229
Gen County:	Los Angeles
TSD EPA ID:	INR000110197
TSD County:	Not reported
Waste Category:	Unspecified solvent mixture
Disposal Method:	Storage, Bulking, And/Or Transfer Off Site--No Treatment/Reovery (H010-H129) Or (H131-H135)
Tons:	0.018
Cat Decode:	Unspecified solvent mixture
Method Decode:	Storage, Bulking, And/Or Transfer Off Site--No Treatment/Reovery (H010-H129) Or (H131-H135)
Facility County:	Los Angeles

Click this hyperlink while viewing on your computer to access
11 additional CA_HAZNET: record(s) in the EDR Site Report.

BF596 **GREAT CARE MEDICAL GROUP** **CA HAZNET** **S113075313**
ESE **2221 LINCOLN BLVD** **N/A**
1/4-1/2 **SANTA MONICA, CA 90405**
0.296 mi.
1561 ft. **Site 4 of 11 in cluster BF**

Relative:
Lower

Actual:
80 ft.

HAZNET:

envid:	S113075313
Year:	1995
GEPAID:	CAL000137989
Contact:	BENJAMIN BEHROOZAN MD
Telephone:	3103969999
Mailing Name:	Not reported
Mailing Address:	2221 LINCOLN BLVD STE 200
Mailing City,St,Zip:	SANTA MONICA, CA 904050000
Gen County:	Not reported
TSD EPA ID:	CAL000013493
TSD County:	Not reported
Waste Category:	Photochemicals/photoprocessing waste
Disposal Method:	Not reported
Tons:	.0125

GREAT CARE MEDICAL GROUP (Continued) **S113075313**

Cat Decode: Photochemicals/photoprocessing waste
Method Decode: Not reported
Facility County: Los Angeles

BE597 **CLEANRITE DYE WORKS** **EDR Hist Cleaner** **1009146137**
WNW **1509 4TH** **N/A**
1/4-1/2 **SANTA MONICA, CA**
0.296 mi.
1561 ft. **Site 6 of 14 in cluster BE**

Relative:
Lower

Actual:
76 ft.

EDR Historical Cleaners:
Name: CLEANRITE DYE WORKS
Year: 1928
Type: CLEANERS AND DYERS

BE598 **CLEANRITE DYE WORKS** **EDR Hist Cleaner** **1009164370**
WNW **1509 4TH ST** **N/A**
1/4-1/2 **SANTA MONICA, CA**
0.296 mi.
1561 ft. **Site 7 of 14 in cluster BE**

Relative:
Lower

Actual:
76 ft.

EDR Historical Cleaners:
Name: CLEANRITE DYE WORKS
Year: 1928
Type: CLEANERS AND DYERS

BB599 **PACIFIC VIEW CLEANERS** **EDR Hist Cleaner** **1009144109**
WSW **1654 OCEAN AVE** **N/A**
1/4-1/2 **SANTA MONICA, CA**
0.296 mi.
1564 ft. **Site 2 of 3 in cluster BB**

Relative:
Lower

Actual:
59 ft.

EDR Historical Cleaners:
Name: MC WILLIAMS M B MRS
Year: 1940
Type: CLOTHES PRESSERS AND CLEANERS

Name: MC WILLIAMS M B MRS
Year: 1940
Type: CLOTHES PRESSERS AND CLEANERS

Name: PACIFIC VIEW CLEANERS
Year: 1954
Type: CLEANERS AND DYERS

Name: PACIFIC VIEW CLEANERS
Year: 1954
Type: CLEANERS AND DYERS

AX600 **EDR Hist Auto** **1015130342**
North **1020 COLORADO AVE** **N/A**
1/4-1/2 **SANTA MONICA, CA 90401**
0.297 mi.
1567 ft. **Site 3 of 4 in cluster AX**

Relative:
Lower

Actual:
100 ft.

EDR Historical Auto Stations:

Name:	LA CAR GUY BODYSHOP ESTMATING
Year:	2010
Address:	1020 COLORADO AVE

AX601 **USPS/SANTA MONICA STATION** **CA HAZNET** **S112879595**
North **1020 COLORADO** **N/A**
1/4-1/2 **SANTA MONICA, CA 90401**
0.297 mi.
1567 ft. **Site 4 of 4 in cluster AX**

Relative:
Lower

Actual:
100 ft.

HAZNET:

envid:	S112879595
Year:	1998
GEPAID:	CAC001270464
Contact:	UNITED STATES POSTAL SERVICE
Telephone:	2134637733
Mailing Name:	Not reported
Mailing Address:	2300 REDONDO AVE
Mailing City,St,Zip:	LONG BEACH, CA 908099398
Gen County:	Not reported
TSD EPA ID:	CAD028409019
TSD County:	Not reported
Waste Category:	Unspecified alkaline solution
Disposal Method:	Not reported
Tons:	.0708
Cat Decode:	Unspecified alkaline solution
Method Decode:	Not reported
Facility County:	Los Angeles

envid:	S112879595
Year:	1998
GEPAID:	CAC001270464
Contact:	UNITED STATES POSTAL SERVICE
Telephone:	2134637733
Mailing Name:	Not reported
Mailing Address:	2300 REDONDO AVE
Mailing City,St,Zip:	LONG BEACH, CA 908099398
Gen County:	Not reported
TSD EPA ID:	CAD028409019
TSD County:	Not reported
Waste Category:	Unspecified aqueous solution
Disposal Method:	Treatment, Tank
Tons:	.0625
Cat Decode:	Unspecified aqueous solution
Method Decode:	Treatment, Tank
Facility County:	Los Angeles

envid:	S112879595
Year:	1998
GEPAID:	CAC001270464
Contact:	UNITED STATES POSTAL SERVICE
Telephone:	2134637733
Mailing Name:	Not reported

USPS/SANTA MONICA STATION (Continued) **S112879595**

Mailing Address: 2300 REDONDO AVE
Mailing City,St,Zip: LONG BEACH, CA 908099398
Gen County: Not reported
TSD EPA ID: CAD028409019
TSD County: Not reported
Waste Category: Other organic solids
Disposal Method: Transfer Station
Tons: .0750
Cat Decode: Other organic solids
Method Decode: Transfer Station
Facility County: Los Angeles

envid: S112879595
Year: 1998
GEPAID: CAC001270464
Contact: UNITED STATES POSTAL SERVICE
Telephone: 2134637733
Mailing Name: Not reported
Mailing Address: 2300 REDONDO AVE
Mailing City,St,Zip: LONG BEACH, CA 908099398
Gen County: Not reported
TSD EPA ID: CAD028409019
TSD County: Not reported
Waste Category: Unspecified solvent mixture
Disposal Method: Transfer Station
Tons: .3877
Cat Decode: Unspecified solvent mixture
Method Decode: Transfer Station
Facility County: Los Angeles

BE602 **BRADLEY F E** **EDR Hist Cleaner** **1009143875**
WNW **1507 4TH ST E** **N/A**
1/4-1/2 **SANTA MONICA, CA**
0.298 mi.
1571 ft. **Site 8 of 14 in cluster BE**

Relative:
Lower

EDR Historical Cleaners:
Name: BRADLEY F E
Year: 1933

Actual:
76 ft.

Type: HAT CLEANERS AND BLOCKERS

BE603 **SANTA MONICA HAT WORKS** **EDR Hist Cleaner** **1009144712**
WNW **1507 4TH,** **N/A**
1/4-1/2 **SANTA MONICA, CA**
0.298 mi.
1571 ft. **Site 9 of 14 in cluster BE**

Relative:
Lower

EDR Historical Cleaners:
Name: SANTA MONICA HAT WORKS
Year: 1928

Actual:
76 ft.

Type: HAT CLEANERS AND BLOCKERS

BE604 **SANTA MONICA HAT WORKS** **EDR Hist Cleaner** **1009163314**
WNW **1507 4TH ST** **N/A**
1/4-1/2 **SANTA MONICA, CA**
0.298 mi.
1571 ft. **Site 10 of 14 in cluster BE**

Relative: **Lower**

Actual: **76 ft.**

EDR Historical Cleaners:

Name:	SANTA MONICA HAT WORKS
Year:	1928
Type:	HAT CLEANERS AND BLOCKERS
Name:	BRADLEY F E
Year:	1933
Type:	HAT CLEANERS AND BLOCKERS

BK605 **TISHMAN WEST/KENNEDY-WILSON** **CA HAZNET** **S112857226**
NW **520 BROADWAY** **N/A**
1/4-1/2 **SANTA MONICA, CA 90401**
0.298 mi.
1573 ft. **Site 1 of 9 in cluster BK**

Relative: **Lower**

Actual: **85 ft.**

HAZNET:

envid:	S112857226
Year:	1993
GEPAID:	CAC000969680
Contact:	KENNEDY-WILSON, INC.
Telephone:	0000000000
Mailing Name:	Not reported
Mailing Address:	520 BROADWAY
Mailing City,St,Zip:	SANTA MONICA, CA 904010000
Gen County:	Not reported
TSD EPA ID:	CAT080013352
TSD County:	Not reported
Waste Category:	Unspecified aqueous solution
Disposal Method:	Recycler
Tons:	16.68
Cat Decode:	Unspecified aqueous solution
Method Decode:	Recycler
Facility County:	Los Angeles

BK606 **CARAVAN EXPRESS** **CA HAZNET** **S113168924**
NW **520 BROADWAY** **N/A**
1/4-1/2 **SANTA MONICA, CA 90401**
0.298 mi.
1573 ft. **Site 2 of 9 in cluster BK**

Relative: **Lower**

Actual: **85 ft.**

HAZNET:

envid:	S113168924
Year:	1998
GEPAID:	CAL930075592
Contact:	URBAN WEST COMMUNITIES
Telephone:	3103923739
Mailing Name:	Not reported
Mailing Address:	3685 MOTOR AVE #250
Mailing City,St,Zip:	LOS ANGELES, CA 900340000
Gen County:	Not reported
TSD EPA ID:	CAD108040858
TSD County:	Not reported

CARAVAN EXPRESS (Continued) **S113168924**

Waste Category: Photochemicals/photoprocessing waste
Disposal Method: Recycler
Tons: .1333
Cat Decode: Photochemicals/photoprocessing waste
Method Decode: Recycler
Facility County: Los Angeles

envid: S113168924
Year: 1997
GEPAID: CAL930075592
Contact: URBAN WEST COMMUNITIES
Telephone: 3103923739
Mailing Name: Not reported
Mailing Address: 3685 MOTOR AVE #250
Mailing City,St,Zip: LOS ANGELES, CA 900340000
Gen County: Not reported
TSD EPA ID: CAD108040858
TSD County: Not reported
Waste Category: Photochemicals/photoprocessing waste
Disposal Method: Recycler
Tons: .2834
Cat Decode: Photochemicals/photoprocessing waste
Method Decode: Recycler
Facility County: Los Angeles

envid: S113168924
Year: 1996
GEPAID: CAL930075592
Contact: URBAN WEST COMMUNITIES
Telephone: 3103923739
Mailing Name: Not reported
Mailing Address: 3685 MOTOR AVE #250
Mailing City,St,Zip: LOS ANGELES, CA 900340000
Gen County: Not reported
TSD EPA ID: CAD108040858
TSD County: Not reported
Waste Category: Photochemicals/photoprocessing waste
Disposal Method: Recycler
Tons: .3667
Cat Decode: Photochemicals/photoprocessing waste
Method Decode: Recycler
Facility County: Los Angeles

envid: S113168924
Year: 1995
GEPAID: CAL930075592
Contact: URBAN WEST COMMUNITIES
Telephone: 3103923739
Mailing Name: Not reported
Mailing Address: 3685 MOTOR AVE #250
Mailing City,St,Zip: LOS ANGELES, CA 900340000
Gen County: Not reported
TSD EPA ID: CAD108040858
TSD County: Not reported
Waste Category: Photochemicals/photoprocessing waste
Disposal Method: Recycler
Tons: .5416

CARAVAN EXPRESS (Continued) **S113168924**

Cat Decode:	Photochemicals/photoprocessing waste
Method Decode:	Recycler
Facility County:	Los Angeles
envid:	S113168924
Year:	1994
GEPAID:	CAL930075592
Contact:	URBAN WEST COMMUNITIES
Telephone:	3103923739
Mailing Name:	Not reported
Mailing Address:	3685 MOTOR AVE #250
Mailing City,St,Zip:	LOS ANGELES, CA 900340000
Gen County:	Not reported
TSD EPA ID:	CAD108040858
TSD County:	Not reported
Waste Category:	Photochemicals/photoprocessing waste
Disposal Method:	Not reported
Tons:	.1042
Cat Decode:	Photochemicals/photoprocessing waste
Method Decode:	Not reported
Facility County:	Los Angeles

Click this hyperlink while viewing on your computer to access
2 additional CA_HAZNET: record(s) in the EDR Site Report.

BH607 **SUNSHINE WEST, INC.** **RCRA-SQG** **1000401474**
NNE **1653 11TH STREET** **FINDS** **CAD981639305**
1/4-1/2 **SANTA MONICA, CA 90404** **ECHO**
0.298 mi.
1575 ft. **Site 17 of 24 in cluster BH**

Relative:
Higher

Actual:
101 ft.

RCRA-SQG:

Date form received by agency:	08/21/2000
Facility name:	W I SIMONSON INC
Facility address:	1653 11TH ST SANTA MONICA, CA 90403
EPA ID:	CAD981639305
Mailing address:	P O BOX 3236 SANTA MONICA, CA 90403
Contact:	STEVE KALEFF
Contact address:	1626 WILSHIRE BLVD SANTA MONICA, CA 90403
Contact country:	US
Contact telephone:	(310) 829-4511
Contact email:	Not reported
EPA Region:	09
Classification:	Small Small Quantity Generator
Description:	Handler: generates more than 100 and less than 1000 kg of hazardous waste during any calendar month and accumulates less than 6000 kg of hazardous waste at any time; or generates 100 kg or less of hazardous waste during any calendar month, and accumulates more than 1000 kg of hazardous waste at any time

Owner/Operator Summary:

Owner/operator name:	MILENKO AND MIRJANA LUKIC
Owner/operator address:	2411 E VALLEY PKWY NO 338 ESCONDIDO, CA 92027

SUNSHINE WEST, INC. (Continued) **1000401474**

Owner/operator country: Not reported
Owner/operator telephone: (310) 829-4511
Legal status: Private
Owner/Operator Type: Owner
Owner/Op start date: Not reported
Owner/Op end date: Not reported

Owner/operator name: NOT REQUIRED
Owner/operator address: NOT REQUIRED
NOT REQUIRED, ME 99999
Owner/operator country: Not reported
Owner/operator telephone: (415) 555-1212
Legal status: Private
Owner/Operator Type: Operator
Owner/Op start date: Not reported
Owner/Op end date: Not reported

Handler Activities Summary:
U.S. importer of hazardous waste: No
Mixed waste (haz. and radioactive): No
Recycler of hazardous waste: No
Transporter of hazardous waste: No
Treater, storer or disposer of HW: No
Underground injection activity: No
On-site burner exemption: No
Furnace exemption: No
Used oil fuel burner: No
Used oil processor: No
User oil refiner: No
Used oil fuel marketer to burner: No
Used oil Specification marketer: No
Used oil transfer facility: No
Used oil transporter: No

. Waste code: D002
. Waste name: CORROSIVE WASTE

. Waste code: D008
. Waste name: LEAD

Violation Status: No violations found

FINDS:

Registry ID: 110055671768

Environmental Interest/Information System
STATE MASTER

Registry ID: 110002734836

Environmental Interest/Information System
RCRAInfo is a national information system that supports the Resource Conservation and Recovery Act (RCRA) program through the tracking of events and activities related to facilities that generate, transport, and treat, store, or dispose of hazardous waste. RCRAInfo allows RCRA program staff to track the notification, permit, compliance, and

SUNSHINE WEST, INC. (Continued) **1000401474**

corrective action activities required under RCRA.

ECHO:
Envid: 1000401474
Registry ID: 110055671768
DFR URL: http://echo.epa.gov/detailed_facility_report?fid=110055671768

Envid: 1000401474
Registry ID: 110002734836
DFR URL: http://echo.epa.gov/detailed_facility_report?fid=110002734836

BH608 **EDR Hist Auto** **1015260807**
NNE **1653 11TH ST** **N/A**
1/4-1/2 **SANTA MONICA, CA 90404**
0.298 mi.
1575 ft. **Site 18 of 24 in cluster BH**

Relative:
Higher

Actual:
101 ft.

EDR Historical Auto Stations:
Name: HIGH TECHNOLOGY MOTORS
Year: 1999
Address: 1653 11TH ST

BH609 **MASTER AUTO BODY** **CA HAZNET** **S113037329**
NNE **1653 11TH STREET** **N/A**
1/4-1/2 **SANTA MONICA, CA 90401**
0.298 mi.
1575 ft. **Site 19 of 24 in cluster BH**

Relative:
Higher

Actual:
101 ft.

HAZNET:
envid: S113037329
Year: 1993
GEPAID: CAL000039357
Contact: LUKIC MIKE
Telephone: 0000000000
Mailing Name: Not reported
Mailing Address: 1653 11TH STREET
Mailing City,St,Zip: SANTA MONICA, CA 904010000
Gen County: Not reported
TSD EPA ID: CAD008252405
TSD County: Not reported
Waste Category: Unspecified solvent mixture
Disposal Method: Recycler
Tons: 0.87119999999
Cat Decode: Unspecified solvent mixture
Method Decode: Recycler
Facility County: Los Angeles

BL610 **APARTMENT HOUSE** **FINDS** **1008230932**
South **227 STRAND** **ECHO** **N/A**
1/4-1/2 **SANTA MONICA, CA 90405**
0.298 mi.
1576 ft. **Site 1 of 4 in cluster BL**

Relative:
Lower

Actual:
45 ft.

FINDS:

Registry ID: 110021006070

Environmental Interest/Information System
RCRAInfo is a national information system that supports the Resource Conservation and Recovery Act (RCRA) program through the tracking of events and activities related to facilities that generate, transport, and treat, store, or dispose of hazardous waste. RCRAInfo allows RCRA program staff to track the notification, permit, compliance, and corrective action activities required under RCRA.

HAZARDOUS WASTE BIENNIAL REPORTER

ECHO:

Envid:	1008230932
Registry ID:	110021006070
DFR URL:	http://echo.epa.gov/detailed_facility_report?fid=110021006070

BL611 **APARTMENT HOUSE** **RCRA-SQG** **1008194376**
South **227 STRAND** **CAC002570955**
1/4-1/2 **SANTA MONICA, CA 90405**
0.298 mi.
1576 ft. **Site 2 of 4 in cluster BL**

Relative:
Lower

Actual:
45 ft.

RCRA-SQG:

Date form received by agency:	01/28/2004
Facility name:	APARTMENT HOUSE
Facility address:	227 STRAND SANTA MONICA, CA 90405
EPA ID:	CAC002570955
Mailing address:	P.O. BOX 66488 LOS ANGELES, CA 90066
Contact:	DENNIS R MOREHEAD
Contact address:	Not reported Not reported
Contact country:	US
Contact telephone:	(310) 306-2056
Telephone ext.:	116
Contact email:	DMOREHEAD@COVAD.NET
EPA Region:	09
Classification:	Small Small Quantity Generator
Description:	Handler: generates more than 100 and less than 1000 kg of hazardous waste during any calendar month and accumulates less than 6000 kg of hazardous waste at any time; or generates 100 kg or less of hazardous waste during any calendar month, and accumulates more than 1000 kg of hazardous waste at any time

Owner/Operator Summary:

Owner/operator name:	HMH ASCIATES, INC.
Owner/operator address:	Not reported Not reported

APARTMENT HOUSE (Continued) **1008194376**

Owner/operator country: US
Owner/operator telephone: Not reported
Legal status: Private
Owner/Operator Type: Operator
Owner/Op start date: 04/21/2000
Owner/Op end date: Not reported

Owner/operator name: BRF PROPERTIES, LTD.
Owner/operator address: P. O. BOX 66488
LOS ANGELES, CA 90066
Owner/operator country: US
Owner/operator telephone: Not reported
Legal status: Private
Owner/Operator Type: Owner
Owner/Op start date: 09/11/1996
Owner/Op end date: Not reported

Handler Activities Summary:
U.S. importer of hazardous waste: No
Mixed waste (haz. and radioactive): No
Recycler of hazardous waste: No
Transporter of hazardous waste: No
Treater, storer or disposer of HW: No
Underground injection activity: No
On-site burner exemption: No
Furnace exemption: No
Used oil fuel burner: No
Used oil processor: No
User oil refiner: No
Used oil fuel marketer to burner: No
Used oil Specification marketer: No
Used oil transfer facility: No
Used oil transporter: No

Historical Generators:
Date form received by agency: 01/28/2004
Site name: APARTMENT HOUSE
Classification: Large Quantity Generator

. Waste code: D008
. Waste name: LEAD

Violation Status: No violations found

BL612 **BRF PROPERTIES** **CA HAZNET** **S112933308**
South **227 STRAND ST** **N/A**
1/4-1/2 **SANTA MONICA, CA 90405**
0.298 mi.
1576 ft. **Site 3 of 4 in cluster BL**

Relative:
Lower

Actual:
45 ft.

HAZNET:
envid: S112933308
Year: 2003
GEPAID: CAC002570955
Contact: RYAN MOREHEAD
Telephone: 3103062056
Mailing Name: Not reported
Mailing Address: PO BOX 66488

BRF PROPERTIES (Continued) **S112933308**

Mailing City,St,Zip: LOS ANGELES, CA 90066
Gen County: Not reported
TSD EPA ID: CAD008364432
TSD County: Not reported
Waste Category: Other inorganic solid waste
Disposal Method: Transfer Station
Tons: 0.75
Cat Decode: Other inorganic solid waste
Method Decode: Transfer Station
Facility County: Los Angeles

envid: S112933308
Year: 2003
GEPAID: CAC002570955
Contact: RYAN MOREHEAD
Telephone: 3103062056
Mailing Name: Not reported
Mailing Address: PO BOX 66488
Mailing City,St,Zip: LOS ANGELES, CA 90066
Gen County: Not reported
TSD EPA ID: CAD008364432
TSD County: Not reported
Waste Category: Other inorganic solid waste
Disposal Method: Not reported
Tons: 1.65
Cat Decode: Other inorganic solid waste
Method Decode: Not reported
Facility County: Los Angeles

BA613 **PACIFIC SOFT WATER LAUNDRY** **EDR Hist Cleaner** **1009144794**
North **1558 10TH ST E** **N/A**
1/4-1/2 **SANTA MONICA, CA**
0.299 mi.
1581 ft. **Site 5 of 12 in cluster BA**

Relative:
Lower

Actual:
99 ft.

EDR Historical Cleaners:
Name: PACIFIC SOFT WATER LAUNDRY
Year: 1928
Type: LAUNDRIES STEAM

BA614 **PACIFIC SOFT WATER LAUNDRY** **EDR Hist Cleaner** **1009163499**
North **1558 10TH ST** **N/A**
1/4-1/2 **SANTA MONICA, CA**
0.299 mi.
1581 ft. **Site 6 of 12 in cluster BA**

Relative:
Lower

Actual:
99 ft.

EDR Historical Cleaners:
Name: PACIFIC SOFT WATER LAUNDRY
Year: 1928
Type: LAUNDRIES-STEAM

Name: PACIFIC SOFT WATER LAUNDRY
Year: 1936
Type: LAUNDRIES STEAM

Name: PACIFIC SOFT WATER LAUNDRY

PACIFIC SOFT WATER LAUNDRY (Continued) **1009163499**

Year: 1940
Type: LAUNDRIES STEAM

Name: PROSPERIZE CLEANERS & DYERS
Year: 1940
Type: CLOTHES PRESSERS AND CLEANERS

BA615 **WINDMILL LANE PRODUCTION** **CA HAZNET** **S112874187**
North **1558 10TH ST.** **N/A**
1/4-1/2 **SANTA MONICA, CA 90401**
0.299 mi.
1581 ft. **Site 7 of 12 in cluster BA**

Relative:
Lower

Actual:
99 ft.

HAZNET:

envid:	S112874187
Year:	1995
GEPAID:	CAC001208120
Contact:	Not reported
Telephone:	0000000000
Mailing Name:	Not reported
Mailing Address:	2017 PACIFIC AVENUE
Mailing City,St,Zip:	VENICE, CA 902910000
Gen County:	Not reported
TSD EPA ID:	CAD008252405
TSD County:	Not reported
Waste Category:	Other organic solids
Disposal Method:	Recycler
Tons:	3.3000
Cat Decode:	Other organic solids
Method Decode:	Recycler
Facility County:	Los Angeles

BA616 **KRAMER MOTORS** **CA EMI** **S102806047**
North **1558 10TH ST** **N/A**
1/4-1/2 **SANTA MONICA, CA 90401**
0.299 mi.
1581 ft. **Site 8 of 12 in cluster BA**

Relative:
Lower

Actual:
99 ft.

EMI:

Year:	1987
County Code:	19
Air Basin:	SC
Facility ID:	21357
Air District Name:	SC
SIC Code:	5511
Air District Name:	SOUTH COAST AQMD
Community Health Air Pollution Info System:	Not reported
Consolidated Emission Reporting Rule:	Not reported
Total Organic Hydrocarbon Gases Tons/Yr:	0
Reactive Organic Gases Tons/Yr:	0
Carbon Monoxide Emissions Tons/Yr:	0
NOX - Oxides of Nitrogen Tons/Yr:	0
SOX - Oxides of Sulphur Tons/Yr:	0
Particulate Matter Tons/Yr:	0
Part. Matter 10 Micrometers and Smllr Tons/Yr:	0

KRAMER MOTORS (Continued) **S102806047**

Year:	1990
County Code:	19
Air Basin:	SC
Facility ID:	21357
Air District Name:	SC
SIC Code:	5511
Air District Name:	SOUTH COAST AQMD
Community Health Air Pollution Info System:	Not reported
Consolidated Emission Reporting Rule:	Not reported
Total Organic Hydrocarbon Gases Tons/Yr:	0
Reactive Organic Gases Tons/Yr:	0
Carbon Monoxide Emissions Tons/Yr:	0
NOX - Oxides of Nitrogen Tons/Yr:	0
SOX - Oxides of Sulphur Tons/Yr:	0
Particulate Matter Tons/Yr:	0
Part. Matter 10 Micrometers and Smllr Tons/Yr:	0

BA617 **TENTH & COLORADO ASSOCS** **CA HAZNET** **S112842948**
North **1558 - 10TH ST** **N/A**
1/4-1/2 **SANTA MONICA, CA 90401**
0.299 mi.
1581 ft. **Site 9 of 12 in cluster BA**

Relative:
Lower

Actual:
99 ft.

HAZNET:

envid:	S112842948
Year:	1996
GEPAID:	CAC000756712
Contact:	TENTH & COLORADO ASSOCS
Telephone:	0000000000
Mailing Name:	Not reported
Mailing Address:	433 N CAMDEN DR, #820
Mailing City,St,Zip:	BEVERLY HILLS, CA 902100000
Gen County:	Not reported
TSD EPA ID:	CAT080013352
TSD County:	Not reported
Waste Category:	Tank bottom waste
Disposal Method:	Recycler
Tons:	2.7105
Cat Decode:	Tank bottom waste
Method Decode:	Recycler
Facility County:	Los Angeles

BA618 **PACIFIC SOFT WATER LAUNDRY** **EDR Hist Cleaner** **1009144387**
North **1558 10TH CT** **N/A**
1/4-1/2 **SANTA MONICA, CA**
0.299 mi.
1581 ft. **Site 10 of 12 in cluster BA**

Relative:
Lower

Actual:
99 ft.

EDR Historical Cleaners:

Name:	PACIFIC SOFT WATER LAUNDRY
Year:	1940
Type:	LAUNDRIES HAND

BG619 **4TH ST CONDIMINIUM INC** **CA HAZNET** **S112962551**
SSE **2311 4TH ST** **N/A**
1/4-1/2 **SANTA MONICA, CA 90405**
0.300 mi.
1584 ft. **Site 4 of 5 in cluster BG**

Relative:
Lower

Actual:
76 ft.

HAZNET:

envid:	S112962551
Year:	2007
GEPAID:	CAC002618443
Contact:	PHIL SILVER
Telephone:	3106637154
Mailing Name:	Not reported
Mailing Address:	2311 4TH ST
Mailing City,St,Zip:	SANTA MONICA, CA 904053425
Gen County:	Not reported
TSD EPA ID:	CAD097030993
TSD County:	Not reported
Waste Category:	Other organic solids
Disposal Method:	Storage, Bulking, And/Or Transfer Off Site--No Treatment/Reovery (H010-H129) Or (H131-H135)
Tons:	1
Cat Decode:	Other organic solids
Method Decode:	Storage, Bulking, And/Or Transfer Off Site--No Treatment/Reovery (H010-H129) Or (H131-H135)
Facility County:	Los Angeles

BM620 **ARCHSTONE SMITH** **CA HAZNET** **S112969453**
SSW **1915 OCEAN WAY** **N/A**
1/4-1/2 **SANTA MONICA, CA 90405**
0.302 mi.
1593 ft. **Site 1 of 14 in cluster BM**

Relative:
Lower

Actual:
27 ft.

HAZNET:

envid:	S112969453
Year:	2010
GEPAID:	CAC002629198
Contact:	MIKE ASHBEY
Telephone:	3105776268
Mailing Name:	Not reported
Mailing Address:	4157 VIA MARINA FL 3
Mailing City,St,Zip:	MARINA DEL REY, CA 902925390
Gen County:	Not reported
TSD EPA ID:	CAD009007626
TSD County:	Not reported
Waste Category:	Asbestos containing waste
Disposal Method:	Landfill Or Surface Impoundment That Will Be Closed As Landfill(To Include On-Site Treatment And/Or Stabilization)
Tons:	0.4
Cat Decode:	Asbestos containing waste
Method Decode:	Landfill Or Surface Impoundment That Will Be Closed As Landfill(To Include On-Site Treatment And/Or Stabilization)
Facility County:	Los Angeles

envid:	S112969453
Year:	2008
GEPAID:	CAC002629198
Contact:	MIKE ASHBEY
Telephone:	3105776268
Mailing Name:	Not reported

ARCHSTONE SMITH (Continued) **S112969453**

Mailing Address: 4157 VIA MARINA FL 3
Mailing City,St,Zip: MARINA DEL REY, CA 902925390
Gen County: Not reported
TSD EPA ID: AZC950823111
TSD County: Not reported
Waste Category: Asbestos containing waste
Disposal Method: Landfill Or Surface Impoundment That Will Be Closed As Landfill(To Include On-Site Treatment And/Or Stabilization)
Tons: 0.8
Cat Decode: Asbestos containing waste
Method Decode: Landfill Or Surface Impoundment That Will Be Closed As Landfill(To Include On-Site Treatment And/Or Stabilization)
Facility County: Los Angeles

BJ621 **DREW HACKNEY** **CA HAZNET** **S113777661**
NNW **1507 7TH ST UNIT 230** **N/A**
1/4-1/2 **SANTA MONICA, CA 90401**
0.302 mi.
1597 ft. **Site 3 of 5 in cluster BJ**

Relative:
Lower

Actual:
92 ft.

HAZNET:
envid: S113777661
Year: 2012
GEPAID: CAC002691034
Contact: DREW HACKNEY
Telephone: 3104614350
Mailing Name: Not reported
Mailing Address: 1507 7TH ST UNIT 230
Mailing City,St,Zip: SANTA MONICA, CA 904012605
Gen County: Los Angeles
TSD EPA ID: CAD009007626
TSD County: Los Angeles
Waste Category: Not reported
Disposal Method: Landfill Or Surface Impoundment That Will Be Closed As Landfill(To Include On-Site Treatment And/Or Stabilization)
Tons: 0.4
Cat Decode: Not reported
Method Decode: Landfill Or Surface Impoundment That Will Be Closed As Landfill(To Include On-Site Treatment And/Or Stabilization)
Facility County: Los Angeles

BD622 **FORD SHOP** **EDR Hist Auto** **1009018892**
West **119 COLORADO AVE** **N/A**
1/4-1/2 **SANTA MONICA, CA**
0.303 mi.
1601 ft. **Site 4 of 9 in cluster BD**

Relative:
Lower

Actual:
62 ft.

EDR Historical Auto Stations:
Name: FORD SHOP
Year: 1933
Type: AUTOMOBILE REPAIRING

Name: FORD SHOP
Year: 1933
Type: AUTOMOBILE REPAIRING

BE623 **CA CHMIRS** **S105652002**
WNW **1501 4TH ST.** **N/A**
1/4-1/2 **SANTA MONICA, CA**
0.305 mi.
1610 ft. **Site 11 of 14 in cluster BE**

Relative: CHMIRS:
Lower

OES Incident Number:	7-0894
OES notification:	03/03/1997
Actual: OES Date:	Not reported
77 ft. OES Time:	Not reported
Date Completed:	**Not reported**
Property Use:	Not reported
Agency Id Number:	Not reported
Agency Incident Number:	Not reported
Time Notified:	Not reported
Time Completed:	Not reported
Surrounding Area:	Not reported
Estimated Temperature:	Not reported
Property Management:	Not reported
More Than Two Substances Involved?:	Not reported
Resp Agncy Personel # Of Decontaminated:	Not reported
Responding Agency Personel # Of Injuries:	Not reported
Responding Agency Personel # Of Fatalities:	Not reported
Others Number Of Decontaminated:	Not reported
Others Number Of Injuries:	Not reported
Others Number Of Fatalities:	Not reported
Vehicle Make/year:	Not reported
Vehicle License Number:	Not reported
Vehicle State:	Not reported
Vehicle Id Number:	Not reported
CA DOT PUC/ICC Number:	Not reported
Company Name:	Not reported
Reporting Officer Name/ID:	Not reported
Report Date:	Not reported
Facility Telephone:	Not reported
Waterway Involved:	No
Waterway:	Not reported
Spill Site:	Not reported
Cleanup By:	Reporting Party
Containment:	Not reported
What Happened:	Not reported
Type:	Not reported
Measure:	Not reported
Other:	Not reported
Date/Time:	Not reported
Year:	1997
Agency:	Santa Monica City Fire
Incident Date:	3/3/199712:00:00 AM
Admin Agency:	Not reported
Amount:	Not reported
Contained:	Yes
Site Type:	Road
E Date:	Not reported
Substance:	Transmission fluid
Gallons:	3-5
Unknown:	0
Substance #2:	Not reported
Substance #3:	Not reported

(Continued) **S105652002**

Evacuations:	0
Number of Injuries:	0
Number of Fatalities:	0
#1 Pipeline:	Not reported
#2 Pipeline:	Not reported
#3 Pipeline:	Not reported
#1 Vessel >= 300 Tons:	Not reported
#2 Vessel >= 300 Tons:	Not reported
#3 Vessel >= 300 Tons:	Not reported
Evacs:	Not reported
Injuries:	Not reported
Fatals:	Not reported
Comments:	Not reported
Description:	Mechanical failure on vehicle.

BB624 **WARKENTIEN CHAS H** **EDR Hist Auto** **1009019079**
WSW **1631 OCEAN AVE** **N/A**
1/4-1/2 **SANTA MONICA, CA**
0.305 mi.
1611 ft. **Site 3 of 3 in cluster BB**

Relative:
Lower

Actual:
60 ft.

EDR Historical Auto Stations:

Name:	WARKENTIEN CHAS H
Year:	1954
Type:	GASOLINE STATIONS
Name:	WARKENTIEN CHAS H
Year:	1954
Type:	GASOLINE STATIONS

BM625 **HOTEL CASA DEL MAR** **CA HAZNET** **S112925267**
SW **1910 OCEANFRONT WALK** **N/A**
1/4-1/2 **SANTA MONICA, CA 90405**
0.306 mi.
1615 ft. **Site 2 of 14 in cluster BM**

Relative:
Lower

Actual:
26 ft.

HAZNET:

envid:	S112925267
Year:	2002
GEPAID:	CAC002557297
Contact:	RAYMOND SEAVER
Telephone:	3105815533
Mailing Name:	Not reported
Mailing Address:	1910 OCEANFRONT WALK
Mailing City,St,Zip:	SANTA MONICA, CA 90405
Gen County:	Not reported
TSD EPA ID:	CAT000613935
TSD County:	Not reported
Waste Category:	Aqueous solution with total organic residues less than 10 percent
Disposal Method:	Transfer Station
Tons:	0.25
Cat Decode:	Aqueous solution with total organic residues less than 10 percent
Method Decode:	Transfer Station
Facility County:	Los Angeles

BM626 **CASA DEL MAR HOTEL** **RCRA-SQG** **1000411679**
SW **1910 OCEAN FRONT WALK** **FINDS** **CAD982525156**
1/4-1/2 **SANTA MONICA, CA 90405** **ECHO**
0.306 mi.
1615 ft. **Site 3 of 14 in cluster BM**

Relative:
Lower

Actual:
26 ft.

RCRA-SQG:

Date form received by agency:	07/14/1999
Facility name:	CASA DEL MAR HOTEL
Facility address:	1910 OCEAN FRONT WALK SANTA MONICA, CA 90405
EPA ID:	CAD982525156
Mailing address:	19010 OCEAN FRONT WALK SANTA MONICA, CA 90405
Contact:	KLAVS MENNEKES
Contact address:	1910 OCEAN FRONT WALK SANTA MONICA, CA 90405
Contact country:	US
Contact telephone:	(310) 581-5533
Contact email:	Not reported
EPA Region:	09
Classification:	Small Small Quantity Generator
Description:	Handler: generates more than 100 and less than 1000 kg of hazardous waste during any calendar month and accumulates less than 6000 kg of hazardous waste at any time; or generates 100 kg or less of hazardous waste during any calendar month, and accumulates more than 1000 kg of hazardous waste at any time

Owner/Operator Summary:

Owner/operator name:	NOT REQUIRED
Owner/operator address:	NOT REQUIRED NOT REQUIRED, ME 99999
Owner/operator country:	Not reported
Owner/operator telephone:	(415) 555-1212
Legal status:	Private
Owner/Operator Type:	Operator
Owner/Op start date:	Not reported
Owner/Op end date:	Not reported

Owner/operator name:	E T WHITEHALL SEASCAPE LLC
Owner/operator address:	1910 OCEAN FRONT WALK SANTA MONICA, CA 90405
Owner/operator country:	Not reported
Owner/operator telephone:	(310) 581-5533
Legal status:	Private
Owner/Operator Type:	Owner
Owner/Op start date:	Not reported
Owner/Op end date:	Not reported

Handler Activities Summary:

U.S. importer of hazardous waste:	No
Mixed waste (haz. and radioactive):	No
Recycler of hazardous waste:	No
Transporter of hazardous waste:	No
Treater, storer or disposer of HW:	No
Underground injection activity:	No
On-site burner exemption:	No
Furnace exemption:	No

CASA DEL MAR HOTEL (Continued) **1000411679**

Used oil fuel burner: No
Used oil processor: No
User oil refiner: No
Used oil fuel marketer to burner: No
Used oil Specification marketer: No
Used oil transfer facility: No
Used oil transporter: No

. Waste code: D003
. Waste name: REACTIVE WASTE

. Waste code: D008
. Waste name: LEAD

Historical Generators:
Date form received by agency: 09/01/1996
Site name: CASA DEL MAR HOTEL
Classification: Small Quantity Generator

Violation Status: No violations found

FINDS:

Registry ID: 110002842452

Environmental Interest/Information System
RCRAInfo is a national information system that supports the Resource Conservation and Recovery Act (RCRA) program through the tracking of events and activities related to facilities that generate, transport, and treat, store, or dispose of hazardous waste. RCRAInfo allows RCRA program staff to track the notification, permit, compliance, and corrective action activities required under RCRA.

ECHO:
Envid: 1000411679
Registry ID: 110002842452
DFR URL: http://echo.epa.gov/detailed_facility_report?fid=110002842452

BM627 **ET WHITEHALL SEAESCAPE LLC** **CA HAZNET** **S112899657**
SW **1910 OCEAN FRONT WALK** **N/A**
1/4-1/2 **SANTA MONICA, CA 90404**
0.306 mi.
1615 ft. **Site 4 of 14 in cluster BM**

Relative:
Lower

Actual:
26 ft.

HAZNET:
envid: S112899657
Year: 1999
GEPAID: CAC002133201
Contact: ET WHITEHALL SEASCAPE LLC
Telephone: 0000000000
Mailing Name: Not reported
Mailing Address: 9301 WILSHIRE BLVD #410
Mailing City,St,Zip: LOS ANGELES, CA 901200000
Gen County: Not reported
TSD EPA ID: CAD003986718
TSD County: Not reported

ET WHITEHALL SEAESCAPE LLC (Continued) **S112899657**

Waste Category: Other inorganic solid waste
Disposal Method: Disposal, Land Fill
Tons: 2.6500
Cat Decode: Other inorganic solid waste
Method Decode: Disposal, Land Fill
Facility County: Los Angeles

envid: S112899657
Year: 1999
GEPAID: CAC002133201
Contact: ET WHITEHALL SEASCAPE LLC
Telephone: 0000000000
Mailing Name: Not reported
Mailing Address: 9301 WILSHIRE BLVD #410
Mailing City,St,Zip: LOS ANGELES, CA 901200000
Gen County: Not reported
TSD EPA ID: CAD028409019
TSD County: Not reported
Waste Category: Aqueous solution with total organic residues less than 10 percent
Disposal Method: Treatment, Tank
Tons: 27.1050
Cat Decode: Aqueous solution with total organic residues less than 10 percent
Method Decode: Treatment, Tank
Facility County: Los Angeles

envid: S112899657
Year: 1999
GEPAID: CAC002133201
Contact: ET WHITEHALL SEASCAPE LLC
Telephone: 0000000000
Mailing Name: Not reported
Mailing Address: 9301 WILSHIRE BLVD #410
Mailing City,St,Zip: LOS ANGELES, CA 901200000
Gen County: Not reported
TSD EPA ID: CAD028409019
TSD County: Not reported
Waste Category: Other organic solids
Disposal Method: Transfer Station
Tons: .0400
Cat Decode: Other organic solids
Method Decode: Transfer Station
Facility County: Los Angeles

envid: S112899657
Year: 1999
GEPAID: CAC002133201
Contact: ET WHITEHALL SEASCAPE LLC
Telephone: 0000000000
Mailing Name: Not reported
Mailing Address: 9301 WILSHIRE BLVD #410
Mailing City,St,Zip: LOS ANGELES, CA 901200000
Gen County: Not reported
TSD EPA ID: CAD009007626
TSD County: Not reported
Waste Category: Asbestos containing waste
Disposal Method: Disposal, Land Fill
Tons: 2.5284

ET WHITEHALL SEAESCAPE LLC (Continued) **S112899657**

Cat Decode: Asbestos containing waste
Method Decode: Disposal, Land Fill
Facility County: Los Angeles

envid: S112899657
Year: 1998
GEPAID: CAC002133201
Contact: ET WHITEHALL SEASCAPE LLC
Telephone: 0000000000
Mailing Name: Not reported
Mailing Address: 9301 WILSHIRE BLVD #410
Mailing City,St,Zip: LOS ANGELES, CA 901200000
Gen County: Not reported
TSD EPA ID: CAD009007626
TSD County: Not reported
Waste Category: Not reported
Disposal Method: Disposal, Land Fill
Tons: .0400
Cat Decode: Not reported
Method Decode: Disposal, Land Fill
Facility County: Los Angeles

Click this hyperlink while viewing on your computer to access
1 additional CA_HAZNET: record(s) in the EDR Site Report.

BM628 **PRITIKIN LONGEVITY CENTER** **CA HAZNET** **S113017355**
SW **1910 OCEAN FRONT WALK** **N/A**
1/4-1/2 **SANTA MONICA, CA 90405**
0.306 mi.
1615 ft. **Site 5 of 14 in cluster BM**

Relative:
Lower

Actual:
26 ft.

HAZNET:
envid: S113017355
Year: 1998
GEPAID: CAD982525156
Contact: RP ASSOCIATES
Telephone: 3104502595
Mailing Name: Not reported
Mailing Address: 2811 WILSHIRE BLVD-STE 410
Mailing City,St,Zip: SANTA MONICA, CA 904034804
Gen County: Not reported
TSD EPA ID: CAD009007626
TSD County: Not reported
Waste Category: Asbestos containing waste
Disposal Method: Disposal, Land Fill
Tons: .0000
Cat Decode: Asbestos containing waste
Method Decode: Disposal, Land Fill
Facility County: Los Angeles

envid: S113017355
Year: 1998
GEPAID: CAD982525156
Contact: RP ASSOCIATES
Telephone: 3104502595
Mailing Name: Not reported
Mailing Address: 2811 WILSHIRE BLVD-STE 410
Mailing City,St,Zip: SANTA MONICA, CA 904034804

PRITIKIN LONGEVITY CENTER (Continued) **S113017355**

Gen County: Not reported
TSD EPA ID: AZC950823111
TSD County: Not reported
Waste Category: Asbestos containing waste
Disposal Method: Not reported
Tons: 21.0700
Cat Decode: Asbestos containing waste
Method Decode: Not reported
Facility County: Los Angeles

envid: S113017355
Year: 1993
GEPAID: CAD982525156
Contact: RP ASSOCIATES
Telephone: 3104502595
Mailing Name: Not reported
Mailing Address: 2811 WILSHIRE BLVD-STE 410
Mailing City,St,Zip: SANTA MONICA, CA 904034804
Gen County: Not reported
TSD EPA ID: CAD067786749
TSD County: Not reported
Waste Category: Asbestos containing waste
Disposal Method: Not reported
Tons: 0.48999999999
Cat Decode: Asbestos containing waste
Method Decode: Not reported
Facility County: Los Angeles

envid: S113017355
Year: 1993
GEPAID: CAD982525156
Contact: RP ASSOCIATES
Telephone: 3104502595
Mailing Name: Not reported
Mailing Address: 2811 WILSHIRE BLVD-STE 410
Mailing City,St,Zip: SANTA MONICA, CA 904034804
Gen County: Not reported
TSD EPA ID: CAD067786749
TSD County: Not reported
Waste Category: Asbestos containing waste
Disposal Method: Disposal, Land Fill
Tons: 0.27000000000
Cat Decode: Asbestos containing waste
Method Decode: Disposal, Land Fill
Facility County: Los Angeles

envid: S113017355
Year: 1993
GEPAID: CAD982525156
Contact: RP ASSOCIATES
Telephone: 3104502595
Mailing Name: Not reported
Mailing Address: 2811 WILSHIRE BLVD-STE 410
Mailing City,St,Zip: SANTA MONICA, CA 904034804
Gen County: Not reported
TSD EPA ID: CAD07786749
TSD County: Not reported

PRITIKIN LONGEVITY CENTER (Continued) **S113017355**

Waste Category:	Asbestos containing waste
Disposal Method:	Not reported
Tons:	0.27000000000
Cat Decode:	Asbestos containing waste
Method Decode:	Not reported
Facility County:	Los Angeles

Click this hyperlink while viewing on your computer to access
1 additional CA_HAZNET: record(s) in the EDR Site Report.

BM629 **HOTEL CASA DEL MAR** **CA HAZNET** **S113797010**
SW **1910 OCEAN WAY** **N/A**
1/4-1/2 **SANTA MONICA, CA 90405**
0.306 mi.
1615 ft. **Site 6 of 14 in cluster BM**

Relative:
Lower

Actual:
26 ft.

HAZNET:

envid:	S113797010
Year:	2012
GEPAID:	CAL000273918
Contact:	STEVE HAIGH DIR OF ENGINEER
Telephone:	3105871711
Mailing Name:	Not reported
Mailing Address:	1910 OCEAN WAY
Mailing City,St,Zip:	SANTA MONICA, CA 90405
Gen County:	Los Angeles
TSD EPA ID:	NVT330010000
TSD County:	99
Waste Category:	Not reported
Disposal Method:	Other Recovery Of Reclamation For Reuse Including Acid Regeneration, Organics Recovery Ect
Tons:	0.05
Cat Decode:	Not reported
Method Decode:	Other Recovery Of Reclamation For Reuse Including Acid Regeneration, Organics Recovery Ect
Facility County:	Los Angeles

BD630 **HOLIDAY-INN SANTA MONICA** **CA HAZNET** **S112940789**
West **120 COLORADO AVE** **N/A**
1/4-1/2 **SANTA MONICA, CA 90401**
0.307 mi.
1619 ft. **Site 5 of 9 in cluster BD**

Relative:
Lower

Actual:
61 ft.

HAZNET:

envid:	S112940789
Year:	2004
GEPAID:	CAC002582711
Contact:	TIM EDWARDS/CHIEF ENG
Telephone:	3104510676
Mailing Name:	Not reported
Mailing Address:	120 COLORADO AVE
Mailing City,St,Zip:	SANTA MONICA, CA 90401
Gen County:	Not reported
TSD EPA ID:	CAD009007626
TSD County:	Not reported
Waste Category:	Asbestos containing waste

HOLIDAY-INN SANTA MONICA (Continued) **S112940789**

Disposal Method: Disposal, Land Fill
Tons: 1.68
Cat Decode: Asbestos containing waste
Method Decode: Disposal, Land Fill
Facility County: Los Angeles

BD631 **HOLIDAY INN SANTA MONICA AT THE PIER** **FINDS** **1016423967**
West **120 COLORADO AVE** **ECHO** **N/A**
1/4-1/2 **SANTA MONICA, CA 90401**
0.307 mi.
1619 ft. **Site 6 of 9 in cluster BD**

Relative:
Lower

Actual:
61 ft.

FINDS:

Registry ID: 110055725700

Environmental Interest/Information System
STATE MASTER

ECHO:
Envid: 1016423967
Registry ID: 110055725700
DFR URL: http://echo.epa.gov/detailed_facility_report?fid=110055725700

BD632 **NAHOP PARTNERS II LP** **CA HAZNET** **S112906340**
West **120 COLORADO AVE** **N/A**
1/4-1/2 **SANTA MONICA, CA 90401**
0.307 mi.
1619 ft. **Site 7 of 9 in cluster BD**

Relative:
Lower

Actual:
61 ft.

HAZNET:
envid: S112906340
Year: 2000
GEPAID: CAC002235057
Contact: GINO DEL LA PENNA
Telephone: 7137826700
Mailing Name: Not reported
Mailing Address: 5847 SAN FELIPE 46TH FLR
Mailing City,St,Zip: HOUSTON, TX 770570000
Gen County: Not reported
TSD EPA ID: CAD009007626
TSD County: Not reported
Waste Category: Asbestos containing waste
Disposal Method: Disposal, Land Fill
Tons: 6.74
Cat Decode: Asbestos containing waste
Method Decode: Disposal, Land Fill
Facility County: Los Angeles

BN633 **ERNS** **90186495**
ENE **ARCO #1946 / 332 PICO BLVD.** **N/A**
1/4-1/2 **SANTA MONICA, CA 90402**
0.307 mi.
1619 ft. **Site 1 of 2 in cluster BN**

Relative:
Higher

Click this hyperlink while viewing on your computer to access additional ERNS detail in the EDR Site Report.

Actual:
111 ft.

BO634 **YOGAWORKS HEADQUARTERS** **FTTS** **1008371788**
South **2215 MAIN STREET** **HIST FTTS** **N/A**
1/4-1/2 **SANTA MONICA, CA 90405**
0.308 mi.
1624 ft. **Site 1 of 5 in cluster BO**

Relative:
Lower

Actual:
41 ft.

FTTS INSP:

Inspection Number:	200408104352 2
Region:	09
Inspection Date:	08/10/04
Inspector:	AMEHRABAN
Violation occurred:	Yes
Investigation Type:	Specific Product Review
Investigation Reason:	For Cause, Follow-Up
Legislation Code:	FIFRA
Facility Function:	Marketplace

HIST FTTS INSP:

Inspection Number:	200408104352 2
Region:	09
Inspection Date:	Not reported
Inspector:	AMEHRABAN
Violation occurred:	Yes
Investigation Type:	Specific Product Review
Investigation Reason:	For Cause, Follow-Up
Legislation Code:	FIFRA
Facility Function:	Marketplace

BA635 **STEVEN LOPEZ JUNIPER CONSTRUCTION** **CA HAZNET** **S117295716**
North **1553 10TH ST** **N/A**
1/4-1/2 **SANTA MONICA, CA 90401**
0.309 mi.
1629 ft. **Site 11 of 12 in cluster BA**

Relative:
Lower

Actual:
100 ft.

HAZNET:

envid:	S117295716
Year:	2013
GEPAID:	CAC002736009
Contact:	STEVEN LOPEZ
Telephone:	3109684639
Mailing Name:	Not reported
Mailing Address:	2625 COLBY AVE
Mailing City,St,Zip:	LOS ANGELES, CA 90064
Gen County:	Los Angeles
TSD EPA ID:	AZC950823111
TSD County:	99
Waste Category:	Not reported

STEVEN LOPEZ JUNIPER CONSTRUCTION (Continued) **S117295716**

Disposal Method:	Landfill Or Surface Impoundment That Will Be Closed As Landfill(To Include On-Site Treatment And/Or Stabilization)
Tons:	1.6
Cat Decode:	Not reported
Method Decode:	Landfill Or Surface Impoundment That Will Be Closed As Landfill(To Include On-Site Treatment And/Or Stabilization)
Facility County:	Not reported

BP636 **VERIZON CALIFORNIA INC** **CA HAZNET** **S112927554**
SE **1757 NO BEVERLY GLEN** **N/A**
1/4-1/2 **SANTA MONICA, CA 92401**
0.309 mi.
1634 ft. **Site 1 of 3 in cluster BP**

Relative:
Higher

Actual:
112 ft.

HAZNET:

envid:	S112927554
Year:	2003
GEPAID:	CAC002561257
Contact:	KIM BRAY
Telephone:	9096131554
Mailing Name:	Not reported
Mailing Address:	PO BOX 725
Mailing City,St,Zip:	CHINO, CA 917080000
Gen County:	Not reported
TSD EPA ID:	CAD028409019
TSD County:	Not reported
Waste Category:	Unspecified oil-containing waste
Disposal Method:	Not reported
Tons:	2
Cat Decode:	Unspecified oil-containing waste
Method Decode:	Not reported
Facility County:	Los Angeles

BP637 **CA CHMIRS** **S118739333**
SE **2400 BEVERLY AVE** **N/A**
1/4-1/2 **SANTA MONICA, CA 90405**
0.310 mi.
1637 ft. **Site 2 of 3 in cluster BP**

Relative:
Higher

Actual:
112 ft.

CHMIRS:

OES Incident Number:	16-2953
OES notification:	05/18/2016
OES Date:	Not reported
OES Time:	Not reported
Date Completed:	**Not reported**
Property Use:	Not reported
Agency Id Number:	Not reported
Agency Incident Number:	Not reported
Time Notified:	Not reported
Time Completed:	Not reported
Surrounding Area:	Not reported
Estimated Temperature:	Not reported
Property Management:	Not reported
More Than Two Substances Involved?:	Not reported
Resp Agncy Personel # Of Decontaminated:	Not reported
Responding Agency Personel # Of Injuries:	Not reported

(Continued) **S118739333**

Responding Agency Personel # Of Fatalities:	Not reported
Others Number Of Decontaminated:	Not reported
Others Number Of Injuries:	Not reported
Others Number Of Fatalities:	Not reported
Vehicle Make/year:	Not reported
Vehicle License Number:	Not reported
Vehicle State:	Not reported
Vehicle Id Number:	Not reported
CA DOT PUC/ICC Number:	Not reported
Company Name:	Not reported
Reporting Officer Name/ID:	Not reported
Report Date:	Not reported
Facility Telephone:	Not reported
Waterway Involved:	No
Waterway:	Not reported
Spill Site:	Residence
Cleanup By:	Reporting Party
Containment:	Not reported
What Happened:	Not reported
Type:	Not reported
Measure:	Not reported
Other:	Not reported
Type:	SEWAGE
Measure:	Gal(s)
Other:	Not reported
Date/Time:	930
Year:	2016
Agency:	City of Santa Monica
Incident Date:	05/18/2016
Admin Agency:	City of Santa Monica
Amount:	Not reported
Contained:	Yes
Site Type:	Not reported
E Date:	Not reported
Substance:	Sewage
Quantity Released:	480
Unknown:	Not reported
Substance #2:	Not reported
Substance #3:	Not reported
Evacuations:	Not reported
Number of Injuries:	Not reported
Number of Fatalities:	Not reported
#1 Pipeline:	No
#2 Pipeline:	No
#3 Pipeline:	No
#1 Vessel >= 300 Tons:	No
#2 Vessel >= 300 Tons:	No
#3 Vessel >= 300 Tons:	No
Evacs:	No
Injuries:	No
Fatals:	No
Comments:	Not reported
Description:	RP States: Due to a blockage in a private lateral approx. 480 gallons of sewage spilled on to the street. The spill is contained and the RP will conduct the clean-up.

BP638
SE
1/4-1/2
0.310 mi.
1637 ft.

Site 3 of 3 in cluster BP

CA CHMIRS **S117332108**
N/A

2400 BEVERLY AVE
SANTA MONICA, CA

Relative:
Higher

Actual:
112 ft.

CHMIRS:

OES Incident Number:	4-5806
OES notification:	10/12/2014
OES Date:	Not reported
OES Time:	Not reported
Date Completed:	**Not reported**
Property Use:	Not reported
Agency Id Number:	Not reported
Agency Incident Number:	Not reported
Time Notified:	Not reported
Time Completed:	Not reported
Surrounding Area:	Not reported
Estimated Temperature:	Not reported
Property Management:	Not reported
More Than Two Substances Involved?:	Not reported
Resp Agncy Personel # Of Decontaminated:	Not reported
Responding Agency Personel # Of Injuries:	Not reported
Responding Agency Personel # Of Fatalities:	Not reported
Others Number Of Decontaminated:	Not reported
Others Number Of Injuries:	Not reported
Others Number Of Fatalities:	Not reported
Vehicle Make/year:	Not reported
Vehicle License Number:	Not reported
Vehicle State:	Not reported
Vehicle Id Number:	Not reported
CA DOT PUC/ICC Number:	Not reported
Company Name:	Not reported
Reporting Officer Name/ID:	Not reported
Report Date:	Not reported
Facility Telephone:	Not reported
Waterway Involved:	Yes
Waterway:	Storm Drain
Spill Site:	Residence
Cleanup By:	No
Containment:	Not reported
What Happened:	Not reported
Type:	Not reported
Measure:	Not reported
Other:	Not reported
Type:	SEWAGE
Measure:	Gal(s)
Other:	Not reported
Date/Time:	915
Year:	2014
Agency:	City of Santa Monica
Incident Date:	10/12/2014
Admin Agency:	Not reported
Amount:	Not reported
Contained:	Yes
Site Type:	Storm Drain
E Date:	Not reported
Substance:	Sewage
Quantity Released:	75

(Continued) **S117332108**

Unknown:	Not reported
Substance #2:	Not reported
Substance #3:	Not reported
Evacuations:	Not reported
Number of Injuries:	Not reported
Number of Fatalities:	Not reported
#1 Pipeline:	No
#2 Pipeline:	No
#3 Pipeline:	No
#1 Vessel >= 300 Tons:	No
#2 Vessel >= 300 Tons:	No
#3 Vessel >= 300 Tons:	No
Evacs:	No
Injuries:	Blockage
Fatals:	No
Comments:	Not reported
Description:	Caller states a blockage in a private lateral resulted in the release of 75 gallons of sewage onto the roadway and 25 gallons entered a storm drain which drains into the Rose Ave diversion and was redirected into the sewer system.

BH639 **MAXWELL NELSON CARPET CO** **EDR Hist Cleaner** **1009143883**
NNE **1649 11TH ST E** **N/A**
1/4-1/2 **SANTA MONICA, CA**
0.311 mi.
1643 ft. **Site 20 of 24 in cluster BH**

Relative:
Higher

Actual:
102 ft.

EDR Historical Cleaners:

Name:	MAXWELL NELSON CARPET CO
Year:	1936
Type:	CARPET CLEANERS AND LAYERS

BH640 **CARPET AND RUG CLEANERS MAXWELL RUG CLEANERS** **EDR Hist Cleaner** **1009143579**
NNE **1649 11TH CT** **N/A**
1/4-1/2 **SANTA MONICA, CA**
0.311 mi.
1643 ft. **Site 21 of 24 in cluster BH**

Relative:
Higher

Actual:
102 ft.

EDR Historical Cleaners:

Name:	MAXWELL RUG CLEANERS
Year:	1940
Type:	CARPET AND RUG CLEANERS
Name:	MAXWELL RUG CLEANERS
Year:	1948
Type:	RUG AND CARPET CLEANERS
Name:	CARPET AND RUG CLEANERS MAXWELL RUG CLEANERS
Year:	1948
Type:	CARPET CLEANERS AND LAYERS
Name:	MAXWELL RUG CLEANERS
Year:	1954
Type:	RUG AND CARPET CLEANERS

BH641 **MAXWELL RUG CLEANERS** **EDR Hist Cleaner** **1009144858**
NNE **1649 11TH ST** **N/A**
1/4-1/2 **SANTA MONICA, CA**
0.311 mi.
1643 ft. **Site 22 of 24 in cluster BH**

Relative:
Higher

Actual:
102 ft.

EDR Historical Cleaners:

Name:	MAXWELL S
Year:	1928
Type:	CARPET CLEANING WORKS
Name:	MAXWELL NELSON CARPET CO
Year:	1936
Type:	CARPET CLEANERS AND LAYERS
Name:	MAXWELL RUG CLEANERS
Year:	1940
Type:	CARPET CLEANERS AND LAYERS
Name:	MAXWELL RUG CLEANERS
Year:	1940
Type:	CARPET AND RUG CLEANERS
Name:	MAXWELL RUG CLEANERS
Year:	1940
Type:	CARPET CLEANERS AND LAYERS
Name:	MAXWELL RUG CLEANERS
Year:	1948
Type:	CARPET CLEANERS AND LAYERS
Name:	MAXWELL RUG CLEANERS
Year:	1948
Type:	ORIENTAL RUG CLEANERS
Name:	MAXWELL RUG CLEANERS
Year:	1948
Type:	CARPET AND RUG CLEANERS
Name:	MAXWELL RUG CLEANERS
Year:	1948
Type:	CARPET CLEANERS AND LAYERS
Name:	MAXWELL RUG CLEANERS
Year:	1948
Type:	RUG AND CARPET CLEANERS
Name:	MAXWELL RUG CLEANERS
Year:	1954
Type:	CARPET AND RUG CLEANERS
Name:	MAXWELL RUG CLEANERS
Year:	1954
Type:	CARPET AND RUG CLEANERS
Name:	MAXWELL RUG CLEANERS
Year:	1954
Type:	RUG AND CARPET CLEANERS

BA642 **1551-53 10TH STREET** **CA HAZNET** **S118207329**
North **1551 10TH ST # 53** **N/A**
1/4-1/2 **SANTA MONICA, CA 90401**
0.311 mi.
1643 ft. **Site 12 of 12 in cluster BA**

Relative:
Higher

Actual:
101 ft.

HAZNET:

envid:	S118207329
Year:	2014
GEPAID:	CAC002767423
Contact:	JUSTIN ALTEMUS
Telephone:	3104787729
Mailing Name:	Not reported
Mailing Address:	1537 PONTIUS AVE
Mailing City,St,Zip:	LOS ANGELES, CA 900253305
Gen County:	Los Angeles
TSD EPA ID:	AZC950823111
TSD County:	99
Waste Category:	Asbestos containing waste
Disposal Method:	Landfill Or Surface Impoundment That Will Be Closed As Landfill(To Include On-Site Treatment And/Or Stabilization)
Tons:	0.8
Cat Decode:	Asbestos containing waste
Method Decode:	Landfill Or Surface Impoundment That Will Be Closed As Landfill(To Include On-Site Treatment And/Or Stabilization)
Facility County:	Los Angeles

BQ643 **CLEAN EARTH ENIVRONMENTAL LAB** **CA HAZNET** **S112967533**
NNE **1639 11TH ST STE 114** **N/A**
1/4-1/2 **SANTA MONICA, CA 90404**
0.312 mi.
1645 ft. **Site 1 of 5 in cluster BQ**

Relative:
Higher

Actual:
102 ft.

HAZNET:

envid:	S112967533
Year:	2010
GEPAID:	CAC002649499
Contact:	SHAH ROKH TUMARI
Telephone:	3103994447
Mailing Name:	Not reported
Mailing Address:	1639 11TH ST STE 114
Mailing City,St,Zip:	SANTA MONICA, CA 90404
Gen County:	Not reported
TSD EPA ID:	CAD044429835
TSD County:	Not reported
Waste Category:	Laboratory waste chemicals
Disposal Method:	Storage, Bulking, And/Or Transfer Off Site--No Treatment/Reovery (H010-H129) Or (H131-H135)
Tons:	0.06255
Cat Decode:	Laboratory waste chemicals
Method Decode:	Storage, Bulking, And/Or Transfer Off Site--No Treatment/Reovery (H010-H129) Or (H131-H135)
Facility County:	Los Angeles

envid:	S112967533
Year:	2010
GEPAID:	CAC002649499
Contact:	SHAH ROKH TUMARI
Telephone:	3103994447
Mailing Name:	Not reported

CLEAN EARTH ENIVRONMENTAL LAB (Continued) **S112967533**

Mailing Address:	1639 11TH ST STE 114
Mailing City,St,Zip:	SANTA MONICA, CA 90404
Gen County:	Not reported
TSD EPA ID:	CAD044429835
TSD County:	Not reported
Waste Category:	Liquids with halogenated organic compounds >= 1,000 Mg./L
Disposal Method:	Storage, Bulking, And/Or Transfer Off Site--No Treatment/Reovery (H010-H129) Or (H131-H135)
Tons:	0.1668
Cat Decode:	Liquids with halogenated organic compounds >= 1,000 Mg./L
Method Decode:	Storage, Bulking, And/Or Transfer Off Site--No Treatment/Reovery (H010-H129) Or (H131-H135)
Facility County:	Los Angeles

envid:	S112967533
Year:	2008
GEPAID:	CAC002626199
Contact:	SHAH ROKH TUMARI
Telephone:	3103994447
Mailing Name:	Not reported
Mailing Address:	1639 11TH ST STE 114
Mailing City,St,Zip:	SANTA MONICA, CA 90404
Gen County:	Not reported
TSD EPA ID:	CAD981696420
TSD County:	Not reported
Waste Category:	Unspecified oil-containing waste
Disposal Method:	Storage, Bulking, And/Or Transfer Off Site--No Treatment/Reovery (H010-H129) Or (H131-H135)
Tons:	0.0417
Cat Decode:	Unspecified oil-containing waste
Method Decode:	Storage, Bulking, And/Or Transfer Off Site--No Treatment/Reovery (H010-H129) Or (H131-H135)
Facility County:	Los Angeles

BQ644 **PACIFICA EQUITIES LLC** **CA HAZNET** **S112949270**
NNE **1639 11TH ST** **N/A**
1/4-1/2 **SANTA MONICA, CA 90404**
0.312 mi.
1645 ft. **Site 2 of 5 in cluster BQ**

Relative:
Higher

Actual:
102 ft.

HAZNET:

envid:	S112949270
Year:	2005
GEPAID:	CAC002596781
Contact:	GARY KHAMNEIPOUR
Telephone:	3104763676
Mailing Name:	Not reported
Mailing Address:	1639 11TH ST
Mailing City,St,Zip:	SANTA MONICA, CA 90404
Gen County:	Not reported
TSD EPA ID:	CAT080013352
TSD County:	Not reported
Waste Category:	Tank bottom waste
Disposal Method:	Recycler
Tons:	0.83
Cat Decode:	Tank bottom waste
Method Decode:	Recycler
Facility County:	Los Angeles

BQ645 **FORMER BENNET RESPIRATION PRODUCTS** **LA Co. Site Mitigation** **S118565013**
NNE **1639 11 ST** **N/A**
1/4-1/2 **SANTA MONICA, CA 90404**
0.312 mi.
1645 ft. **Site 3 of 5 in cluster BQ**

Relative:
Higher

Actual:
102 ft.

LA Co. Site Mitigation:

Facility ID:	Not reported
Site ID:	SD0000208
Jurisdiction:	Not reported
Case ID:	RO0000213
Abated:	Yes
Assigned To:	Shahin Nourishad
Entered Date:	Not reported
Abated Date:	12/16/2009

BQ646 **PACIFICA EQUITIES, LLC** **CA SLIC** **S108216142**
NNE **1639 11TH ST.** **N/A**
1/4-1/2 **SANTA MONICA, CA 90404**
0.312 mi.
1645 ft. **Site 4 of 5 in cluster BQ**

Relative:
Higher

Actual:
102 ft.

SLIC:

Region:	STATE
Facility Status:	**Open - Site Assessment**
Status Date:	01/12/2007
Global Id:	T0603746434
Lead Agency:	LOS ANGELES RWQCB (REGION 4)
Lead Agency Case Number:	Not reported
Latitude:	34.018295
Longitude:	-118.484444
Case Type:	Cleanup Program Site
Case Worker:	JYP
Local Agency:	SANTA MONICA, CITY OF
RB Case Number:	1302
File Location:	Regional Board
Potential Media Affected:	Soil, Soil Vapor
Potential Contaminants of Concern:	Tetrachloroethylene (PCE), Trichloroethylene (TCE), Diesel, Total Petroleum Hydrocarbons (TPH)
Site History:	The Site has been used for various commercial and industrial interests since approximately 1928. Improved structures are identified in aerial photographs dating back to the 1930s and the Site was listed as a lumber yard in 1950. Shortly thereafter, in the early 1960s, the preexisting buildings were demolished and the two-story masonry building currently occupying the property was constructed by the property owner, Bennett Respiration, Inc., as a manufacturing facility. Records indicate that the manufacturing facility operated on the property until the mid to late 1980s when the building interior was remodeled into office space. The Site and the building are currently under the ownership of Pacifica Equities, LLC.

Click here to access the California GeoTracker records for this facility:

BQ647 **PACIFICA EQUITIES, LLC** **CA RGA LUST** **S114666519**
NNE **1639 11TH ST.** **N/A**
1/4-1/2 **SANTA MONICA, CA**
0.312 mi.
1645 ft. **Site 5 of 5 in cluster BQ**

Relative:
Higher

Actual:
102 ft.

RGA LUST:

2010	PACIFICA EQUITIES, LLC	1639 11TH ST.
2009	PACIFICA EQUITIES, LLC	1639 11TH ST.
2008	PACIFICA EQUITIES, LLC	1639 11TH ST.
2007	PACIFICA EQUITIES, LLC	1639 11TH ST.

BC648 **FORCE AUTOMOTIVE INC** **CA HAZNET** **S113054209**
ENE **1048 PICO BLVD** **N/A**
1/4-1/2 **SANTA MONICA, CA 90405**
0.312 mi.
1647 ft. **Site 2 of 4 in cluster BC**

Relative:
Lower

Actual:
100 ft.

HAZNET:

envid:	S113054209
Year:	2007
GEPAID:	CAL000083501
Contact:	SAM PACHECO MANAGER
Telephone:	3105811984
Mailing Name:	Not reported
Mailing Address:	1048 PICO BLVD
Mailing City,St,Zip:	SANTA MONICA, CA 904051416
Gen County:	Not reported
TSD EPA ID:	CAT000613976
TSD County:	Not reported
Waste Category:	Hydrocarbon solvents (benzene, hexane, Stoddard, Etc.)
Disposal Method:	Storage, Bulking, And/Or Transfer Off Site--No Treatment/Reovery (H010-H129) Or (H131-H135)
Tons:	0.07
Cat Decode:	Hydrocarbon solvents (benzene, hexane, Stoddard, Etc.)
Method Decode:	Storage, Bulking, And/Or Transfer Off Site--No Treatment/Reovery (H010-H129) Or (H131-H135)
Facility County:	Los Angeles

envid:	S113054209
Year:	2003
GEPAID:	CAL000083501
Contact:	SAM PACHECO MANAGER
Telephone:	3105811984
Mailing Name:	Not reported
Mailing Address:	1048 PICO BLVD
Mailing City,St,Zip:	SANTA MONICA, CA 904051416
Gen County:	Not reported
TSD EPA ID:	CAT000613935
TSD County:	Not reported
Waste Category:	Aqueous solution with total organic residues less than 10 percent
Disposal Method:	Transfer Station
Tons:	0.08
Cat Decode:	Aqueous solution with total organic residues less than 10 percent
Method Decode:	Transfer Station
Facility County:	Los Angeles

envid:	S113054209
Year:	1999
GEPAID:	CAL000083501

FORCE AUTOMOTIVE INC (Continued) **S113054209**

Contact:	FORCE AUTOMOTIVE INC
Telephone:	3105811984
Mailing Name:	Not reported
Mailing Address:	1048 PICO BLVD
Mailing City,St,Zip:	SANTA MONICA, CA 904051416
Gen County:	Not reported
TSD EPA ID:	CAD099452708
TSD County:	Not reported
Waste Category:	Aqueous solution with total organic residues less than 10 percent
Disposal Method:	Recycler
Tons:	.7923
Cat Decode:	Aqueous solution with total organic residues less than 10 percent
Method Decode:	Recycler
Facility County:	Los Angeles

envid:	S113054209
Year:	1998
GEPAID:	CAL000083501
Contact:	FORCE AUTOMOTIVE INC
Telephone:	3105811984
Mailing Name:	Not reported
Mailing Address:	1048 PICO BLVD
Mailing City,St,Zip:	SANTA MONICA, CA 904051416
Gen County:	Not reported
TSD EPA ID:	CAT080013352
TSD County:	Not reported
Waste Category:	Aqueous solution with total organic residues less than 10 percent
Disposal Method:	Recycler
Tons:	.4587
Cat Decode:	Aqueous solution with total organic residues less than 10 percent
Method Decode:	Recycler
Facility County:	Los Angeles

envid:	S113054209
Year:	1998
GEPAID:	CAL000083501
Contact:	FORCE AUTOMOTIVE INC
Telephone:	3105811984
Mailing Name:	Not reported
Mailing Address:	1048 PICO BLVD
Mailing City,St,Zip:	SANTA MONICA, CA 904051416
Gen County:	Not reported
TSD EPA ID:	CAT080013352
TSD County:	Not reported
Waste Category:	Aqueous solution with total organic residues less than 10 percent
Disposal Method:	Not reported
Tons:	.4587
Cat Decode:	Aqueous solution with total organic residues less than 10 percent
Method Decode:	Not reported
Facility County:	Los Angeles

Click this hyperlink while viewing on your computer to access
6 additional CA_HAZNET: record(s) in the EDR Site Report.

BC649 **PATH ROBT** **EDR Hist Auto** **1009019772**
ENE **1048 PICO BLVD** **N/A**
1/4-1/2 **SANTA MONICA, CA**
0.312 mi.
1647 ft. **Site 3 of 4 in cluster BC**

Relative:
Lower

Actual:
100 ft.

EDR Historical Auto Stations:

Name:	PATH ROBT
Year:	1948
Type:	AUTOMOBILE REPAIRING
Name:	PATH ROBT
Year:	1948
Type:	AUTO REPAIRS
Name:	FORCE AUTOMOTIVE INCORPORATED
Year:	1999
Address:	1048 PICO BLVD
Name:	FORCE AUTOMOTIVE INC
Year:	2001
Address:	1048 PICO BLVD
Name:	FORCE AUTOMOTIVE INC
Year:	2002
Address:	1048 PICO BLVD
Name:	FORCE AUTOMOTIVE INC
Year:	2003
Address:	1048 PICO BLVD
Name:	MASTER IMPORT FORCE AUTO
Year:	2004
Address:	1048 PICO BLVD
Name:	FORCE AUTOMOTIVE INC
Year:	2005
Address:	1048 PICO BLVD
Name:	MASTER IMPORTS FORCE AUTO
Year:	2007
Address:	1048 PICO BLVD
Name:	MASTER IMPORTS FORCE AUTO
Year:	2008
Address:	1048 PICO BLVD
Name:	MASTER IMPORTS FORCE AUTO
Year:	2010
Address:	1048 PICO BLVD
Name:	MASTER IMPORTS FORCE AUTO
Year:	2011
Address:	1048 PICO BLVD
Name:	MASTER IMPORTS FORCE AUTO
Year:	2012
Address:	1048 PICO BLVD

BO650 **FORCE LIMITED** **CA HAZNET** **S112906746**
South **2217 MAIN** **N/A**
1/4-1/2 **SANTA MONICA, CA 90405**
0.313 mi.
1653 ft. **Site 2 of 5 in cluster BO**

Relative:
Lower

Actual:
41 ft.

HAZNET:

envid:	S112906746
Year:	2004
GEPAID:	CAC002244737
Contact:	PAUL ADKINS-PRESIDENT
Telephone:	3103923021
Mailing Name:	Not reported
Mailing Address:	2217 MAIN
Mailing City,St,Zip:	SANTA MONICA, CA 904050000
Gen County:	Not reported
TSD EPA ID:	AZD009015389
TSD County:	Not reported
Waste Category:	Off-specification, aged or surplus organics
Disposal Method:	Recycler
Tons:	0.12
Cat Decode:	Off-specification, aged or surplus organics
Method Decode:	Recycler
Facility County:	Los Angeles

envid:	S112906746
Year:	2004
GEPAID:	CAC002244737
Contact:	PAUL ADKINS-PRESIDENT
Telephone:	3103923021
Mailing Name:	Not reported
Mailing Address:	2217 MAIN
Mailing City,St,Zip:	SANTA MONICA, CA 904050000
Gen County:	Not reported
TSD EPA ID:	AZD009015389
TSD County:	Not reported
Waste Category:	Off-specification, aged or surplus organics
Disposal Method:	Treatment, Incineration
Tons:	0.01
Cat Decode:	Off-specification, aged or surplus organics
Method Decode:	Treatment, Incineration
Facility County:	Los Angeles

envid:	S112906746
Year:	2004
GEPAID:	CAC002244737
Contact:	PAUL ADKINS-PRESIDENT
Telephone:	3103923021
Mailing Name:	Not reported
Mailing Address:	2217 MAIN
Mailing City,St,Zip:	SANTA MONICA, CA 904050000
Gen County:	Not reported
TSD EPA ID:	AZD009015389
TSD County:	Not reported
Waste Category:	Off-specification, aged or surplus inorganics
Disposal Method:	Treatment, Incineration
Tons:	0
Cat Decode:	Off-specification, aged or surplus inorganics
Method Decode:	Treatment, Incineration

FORCE LIMITED (Continued) **S112906746**

Facility County:	Los Angeles
envid:	S112906746
Year:	1999
GEPAID:	CAC002244737
Contact:	PAUL ADKINS
Telephone:	3103923021
Mailing Name:	Not reported
Mailing Address:	2217 MAIN
Mailing City,St,Zip:	SANTA MONICA, CA 904050000
Gen County:	Not reported
TSD EPA ID:	CAD008252405
TSD County:	Not reported
Waste Category:	Liquids with halogenated organic compounds >= 1,000 Mg./L
Disposal Method:	Recycler
Tons:	.0834
Cat Decode:	Liquids with halogenated organic compounds >= 1,000 Mg./L
Method Decode:	Recycler
Facility County:	Los Angeles

BD651 **RBE 1540 SECOND STREET LLC** **CA HAZNET** **S117293638**
West **1540 SECOND STREET** **N/A**
1/4-1/2 **SANTA MONICA, CA 90401**
0.315 mi.
1664 ft. **Site 8 of 9 in cluster BD**

Relative:
Lower

Actual:
64 ft.

HAZNET:

envid:	S117293638
Year:	2013
GEPAID:	CAC002732976
Contact:	JEFF REGA
Telephone:	8182519911
Mailing Name:	Not reported
Mailing Address:	21800 BURBANK BLVD
Mailing City,St,Zip:	WOODLAND HILLS, CA 91367
Gen County:	Los Angeles
TSD EPA ID:	CAT080013352
TSD County:	Los Angeles
Waste Category:	Not reported
Disposal Method:	Other Recovery Of Reclamation For Reuse Including Acid Regeneration, Organics Recovery Ect
Tons:	0.187
Cat Decode:	Not reported
Method Decode:	Other Recovery Of Reclamation For Reuse Including Acid Regeneration, Organics Recovery Ect
Facility County:	Not reported

BD652 **2ND & COLORADO REDEV** **CA NPDES** **S118586154**
West **1540 2ND AT COLORADO** **N/A**
1/4-1/2 **SANTA MONICA, CA 90401**
0.315 mi.
1664 ft. **Site 9 of 9 in cluster BD**

Relative:
Lower

Actual:
64 ft.

NPDES:

Npdes Number:	Not reported
Facility Status:	Not reported
Agency Id:	Not reported
Region:	4
Regulatory Measure Id:	264249
Order No:	Not reported
Regulatory Measure Type:	Construction
Place Id:	Not reported
WDID:	4 19C333523
Program Type:	Not reported
Adoption Date Of Regulatory Measure:	Not reported
Effective Date Of Regulatory Measure:	Not reported
Expiration Date Of Regulatory Measure:	Not reported
Termination Date Of Regulatory Measure:	5/15/2008
Discharge Name:	Not reported
Discharge Address:	Not reported
Discharge City:	Not reported
Discharge State:	Not reported
Discharge Zip:	Not reported
RECEIVED DATE:	5/9/2008
PROCESSED DATE:	4/8/2005
STATUS CODE NAME:	Terminated
STATUS DATE:	5/15/2008
PLACE SIZE:	1
PLACE SIZE UNIT:	52
FACILITY CONTACT NAME:	Len Kristensen
FACILITY CONTACT TITLE:	Not reported
FACILITY CONTACT PHONE:	818-251-9911
FACILITY CONTACT PHONE EXT:	Not reported
FACILITY CONTACT EMAIL:	Not reported
OPERATOR NAME:	Realty Bancorp Equities
OPERATOR ADDRESS:	21800 Burbank Blvd Ste 100
OPERATOR CITY:	Woodland Hills
OPERATOR STATE:	California
OPERATOR ZIP:	91367
OPERATOR CONTACT NAME:	Len Kristensen
OPERATOR CONTACT TITLE:	Not reported
OPERATOR CONTACT PHONE:	818-251-9911
OPERATOR CONTACT PHONE EXT:	Not reported
OPERATOR CONTACT EMAIL:	Not reported
OPERATOR TYPE:	Other
DEVELOPER NAME:	Arpen Group
DEVELOPER ADDRESS:	11660 Lerdo Ave
DEVELOPER CITY:	Granada Hills
DEVELOPER STATE:	California
DEVELOPER ZIP:	91344
DEVELOPER CONTACT NAME:	Lawrence D Lansing
DEVELOPER CONTACT TITLE:	Not reported
CONSTYPE LINEAR UTILITY IND:	Not reported
EMERGENCY PHONE NO:	818-251-9911
EMERGENCY PHONE EXT:	Not reported
CONSTYPE ABOVE GROUND IND:	Not reported

2ND & COLORADO REDEV (Continued) **S118586154**

CONSTYPE BELOW GROUND IND:	Not reported
CONSTYPE CABLE LINE IND:	Not reported
CONSTYPE COMM LINE IND:	Not reported
CONSTYPE COMMERTIAL IND:	Y
CONSTYPE ELECTRICAL LINE IND:	Not reported
CONSTYPE GAS LINE IND:	Not reported
CONSTYPE INDUSTRIAL IND:	Not reported
CONSTYPE OTHER DESRIPTION:	Not reported
CONSTYPE OTHER IND:	Not reported
CONSTYPE RECONS IND:	Not reported
CONSTYPE RESIDENTIAL IND:	Not reported
CONSTYPE TRANSPORT IND:	Not reported
CONSTYPE UTILITY DESCRIPTION:	Not reported
CONSTYPE UTILITY IND:	Not reported
CONSTYPE WATER SEWER IND:	Not reported
DIR DISCHARGE USWATER IND:	Not reported
RECEIVING WATER NAME:	Pacific Ocean
CERTIFIER NAME:	Lawrence D Lansing
CERTIFIER TITLE:	President
CERTIFICATION DATE:	30-MAR-05
PRIMARY SIC:	Not reported
SECONDARY SIC:	Not reported
TERTIARY SIC:	Not reported

BR653 **EDR Hist Auto** **1015123198**
East **1007 PACIFIC ST** **N/A**
1/4-1/2 **SANTA MONICA, CA 90405**
0.317 mi.
1674 ft. **Site 1 of 3 in cluster BR**

Relative:
Lower

EDR Historical Auto Stations:

Name:	PLUSH AUTOMOTIVE
Year:	2003
Address:	1007 PACIFIC ST

Actual:
90 ft.

BK654 **HEADY W M** **EDR Hist Auto** **1009121016**
NW **532 BROADWAY SM HENDRICKS CORNER PICO AND LINCOLN BLVDS** **N/A**
1/4-1/2 **SANTA MONICA, CA**
0.318 mi.
1679 ft. **Site 3 of 9 in cluster BK**

Relative:
Lower

EDR Historical Auto Stations:

Name:	HEADY W M
Year:	1933
Type:	GASOLINE AND OIL SERVICE STATIONS

Actual:
85 ft.

BK655 **GETTMAN DUANE** **EDR Hist Auto** **1009018275**
NW **532 BROADWAY** **N/A**
1/4-1/2 **SANTA MONICA, CA**
0.318 mi.
1679 ft. **Site 4 of 9 in cluster BK**

Relative:
Lower

Actual:
85 ft.

EDR Historical Auto Stations:

Name:	HEADY W M
Year:	1933
Type:	GASOLINE AND OIL SERVICE STATIONS
Name:	FOSTER G F
Year:	1936
Type:	GASOLINE AND OIL SERVICE STATIONS
Name:	FOSTER G- F
Year:	1940
Type:	GASOLINE AND OIL SERVICE STATIONS
Name:	FOSTER G F
Year:	1940
Type:	GASOLINE AND OIL SERVICE STATIONS
Name:	GETTMAN DUANE
Year:	1948
Type:	GASOLINE AND OIL SERVICE STATIONS
Name:	WRIGHT VERNON AUTOMOTIVE SERVICE
Year:	1954
Type:	GASOLINE STATIONS
Name:	WRIGHT VERNON AUTOMOTIVE SERVICE
Year:	1954
Type:	GASOLINE STATIONS

BM656 **NEPTUNE'S WALK LLC DBA HOTEL CASA DEL MAR** **CA HAZNET** **S118233468**
SSW **1910 OCEAN WAY** **N/A**
1/4-1/2 **SANTA MONICA, CA 90405**
0.319 mi.
1682 ft. **Site 7 of 14 in cluster BM**

Relative:
Lower

Actual:
26 ft.

HAZNET:

envid:	S118233468
Year:	2014
GEPAID:	CAL000386729
Contact:	MIGUEL CAMPOS
Telephone:	3105817711
Mailing Name:	Not reported
Mailing Address:	1910 OCEAN WAY
Mailing City,St,Zip:	SANTA MONICA, CA 904050000
Gen County:	Los Angeles
TSD EPA ID:	CAD044429835
TSD County:	Los Angeles
Waste Category:	Organic liquids with metals (Alkaline solution (pH >= 12.5) with metals)
Disposal Method:	Not reported
Tons:	0.125
Cat Decode:	Organic liquids with metals (Alkaline solution (pH >= 12.5) with metals)
Method Decode:	Not reported
Facility County:	Los Angeles

BM657 **EDR Hist Auto** **1015318407**
SW **21 PICO BLVD** **N/A**
1/4-1/2 **SANTA MONICA, CA 90405**
0.320 mi.
1688 ft. **Site 8 of 14 in cluster BM**

Relative:
Lower

Actual:
23 ft.

EDR Historical Auto Stations:

Name:	AAMCO TRANSMISSIONS
Year:	2002
Address:	21 PICO BLVD

---

658 **CA CHMIRS** **S117454468**
NE **1117 MICHIGAN AVE** **N/A**
1/4-1/2 **SANTA MONICA, CA 90404**
0.320 mi.
1689 ft.

Relative:
Higher

Actual:
112 ft.

CHMIRS:

OES Incident Number:	4-6541
OES notification:	11/17/2014
OES Date:	Not reported
OES Time:	Not reported
Date Completed:	**Not reported**
Property Use:	Not reported
Agency Id Number:	Not reported
Agency Incident Number:	Not reported
Time Notified:	Not reported
Time Completed:	Not reported
Surrounding Area:	Not reported
Estimated Temperature:	Not reported
Property Management:	Not reported
More Than Two Substances Involved?:	Not reported
Resp Agncy Personel # Of Decontaminated:	Not reported
Responding Agency Personel # Of Injuries:	Not reported
Responding Agency Personel # Of Fatalities:	Not reported
Others Number Of Decontaminated:	Not reported
Others Number Of Injuries:	Not reported
Others Number Of Fatalities:	Not reported
Vehicle Make/year:	Not reported
Vehicle License Number:	Not reported
Vehicle State:	Not reported
Vehicle Id Number:	Not reported
CA DOT PUC/ICC Number:	Not reported
Company Name:	Not reported
Reporting Officer Name/ID:	Not reported
Report Date:	Not reported
Facility Telephone:	Not reported
Waterway Involved:	No
Waterway:	Not reported
Spill Site:	Residence
Cleanup By:	No
Containment:	Not reported
What Happened:	Not reported
Type:	Not reported
Measure:	Not reported
Other:	Not reported
Type:	SEWAGE
Measure:	Gal(s)
Other:	Not reported
Date/Time:	920

(Continued) **S117454468**

Year:	2014
Agency:	City of Santa Monica
Incident Date:	11/17/2014
Admin Agency:	Not reported
Amount:	Not reported
Contained:	Yes
Site Type:	Not reported
E Date:	Not reported
Substance:	Sewage - Raw
Quantity Released:	50
Unknown:	Not reported
Substance #2:	Not reported
Substance #3:	Not reported
Evacuations:	Not reported
Number of Injuries:	Not reported
Number of Fatalities:	Not reported
#1 Pipeline:	No
#2 Pipeline:	No
#3 Pipeline:	No
#1 Vessel >= 300 Tons:	No
#2 Vessel >= 300 Tons:	No
#3 Vessel >= 300 Tons:	No
Evacs:	No
Injuries:	Blockage
Fatals:	No
Comments:	Not reported
Description:	Blockage in private lateral caused the release, material flowed from clean out onto asphalt, RP handled the containment and clean up.

BS659 **LEXUS OF SANTA MONICA** **FINDS** **1006825598**
NNE **1716 12TH STREET** **CA EMI** **N/A**
1/4-1/2 **SANTA MONICA, CA 90404** **ECHO**
0.321 mi.
1696 ft. **Site 1 of 4 in cluster BS**

Relative:
Higher

Actual:
103 ft.

FINDS:

Registry ID: 110013846268

Environmental Interest/Information System
AIR EMISSIONS CLASSIFICATION UNKNOWN

EMI:

Year:	1997
County Code:	19
Air Basin:	SC
Facility ID:	102988
Air District Name:	SC
SIC Code:	7532
Air District Name:	SOUTH COAST AQMD
Community Health Air Pollution Info System:	Not reported
Consolidated Emission Reporting Rule:	Not reported
Total Organic Hydrocarbon Gases Tons/Yr:	4
Reactive Organic Gases Tons/Yr:	3
Carbon Monoxide Emissions Tons/Yr:	0

LEXUS OF SANTA MONICA (Continued) **1006825598**

NOX - Oxides of Nitrogen Tons/Yr:	0
SOX - Oxides of Sulphur Tons/Yr:	0
Particulate Matter Tons/Yr:	0
Part. Matter 10 Micrometers and Smllr Tons/Yr:	0

Year:	1998
County Code:	19
Air Basin:	SC
Facility ID:	102988
Air District Name:	SC
SIC Code:	7532
Air District Name:	SOUTH COAST AQMD
Community Health Air Pollution Info System:	Not reported
Consolidated Emission Reporting Rule:	Not reported
Total Organic Hydrocarbon Gases Tons/Yr:	4
Reactive Organic Gases Tons/Yr:	3
Carbon Monoxide Emissions Tons/Yr:	0
NOX - Oxides of Nitrogen Tons/Yr:	0
SOX - Oxides of Sulphur Tons/Yr:	0
Particulate Matter Tons/Yr:	0
Part. Matter 10 Micrometers and Smllr Tons/Yr:	0

Year:	1999
County Code:	19
Air Basin:	SC
Facility ID:	102988
Air District Name:	SC
SIC Code:	7532
Air District Name:	SOUTH COAST AQMD
Community Health Air Pollution Info System:	Not reported
Consolidated Emission Reporting Rule:	Not reported
Total Organic Hydrocarbon Gases Tons/Yr:	4
Reactive Organic Gases Tons/Yr:	3
Carbon Monoxide Emissions Tons/Yr:	0
NOX - Oxides of Nitrogen Tons/Yr:	0
SOX - Oxides of Sulphur Tons/Yr:	0
Particulate Matter Tons/Yr:	0
Part. Matter 10 Micrometers and Smllr Tons/Yr:	0

Year:	2000
County Code:	19
Air Basin:	SC
Facility ID:	102988
Air District Name:	SC
SIC Code:	7532
Air District Name:	SOUTH COAST AQMD
Community Health Air Pollution Info System:	Not reported
Consolidated Emission Reporting Rule:	Not reported
Total Organic Hydrocarbon Gases Tons/Yr:	4
Reactive Organic Gases Tons/Yr:	3
Carbon Monoxide Emissions Tons/Yr:	0
NOX - Oxides of Nitrogen Tons/Yr:	0
SOX - Oxides of Sulphur Tons/Yr:	0
Particulate Matter Tons/Yr:	0
Part. Matter 10 Micrometers and Smllr Tons/Yr:	0

Year:	2001

LEXUS OF SANTA MONICA (Continued) **1006825598**

County Code:	19
Air Basin:	SC
Facility ID:	102988
Air District Name:	SC
SIC Code:	7532
Air District Name:	SOUTH COAST AQMD
Community Health Air Pollution Info System:	Not reported
Consolidated Emission Reporting Rule:	Not reported
Total Organic Hydrocarbon Gases Tons/Yr:	1
Reactive Organic Gases Tons/Yr:	1
Carbon Monoxide Emissions Tons/Yr:	0
NOX - Oxides of Nitrogen Tons/Yr:	0
SOX - Oxides of Sulphur Tons/Yr:	0
Particulate Matter Tons/Yr:	0
Part. Matter 10 Micrometers and Smllr Tons/Yr:	0

Year:	2002
County Code:	19
Air Basin:	SC
Facility ID:	102988
Air District Name:	SC
SIC Code:	7532
Air District Name:	SOUTH COAST AQMD
Community Health Air Pollution Info System:	Not reported
Consolidated Emission Reporting Rule:	Not reported
Total Organic Hydrocarbon Gases Tons/Yr:	3
Reactive Organic Gases Tons/Yr:	2
Carbon Monoxide Emissions Tons/Yr:	0
NOX - Oxides of Nitrogen Tons/Yr:	0
SOX - Oxides of Sulphur Tons/Yr:	0
Particulate Matter Tons/Yr:	0
Part. Matter 10 Micrometers and Smllr Tons/Yr:	0

Year:	2003
County Code:	19
Air Basin:	SC
Facility ID:	102988
Air District Name:	SC
SIC Code:	7532
Air District Name:	SOUTH COAST AQMD
Community Health Air Pollution Info System:	Not reported
Consolidated Emission Reporting Rule:	Not reported
Total Organic Hydrocarbon Gases Tons/Yr:	3
Reactive Organic Gases Tons/Yr:	2
Carbon Monoxide Emissions Tons/Yr:	0
NOX - Oxides of Nitrogen Tons/Yr:	0
SOX - Oxides of Sulphur Tons/Yr:	0
Particulate Matter Tons/Yr:	0
Part. Matter 10 Micrometers and Smllr Tons/Yr:	0

Year:	2004
County Code:	19
Air Basin:	SC
Facility ID:	102988
Air District Name:	SC
SIC Code:	7532
Air District Name:	SOUTH COAST AQMD

LEXUS OF SANTA MONICA (Continued) **1006825598**

Community Health Air Pollution Info System:	Not reported
Consolidated Emission Reporting Rule:	Not reported
Total Organic Hydrocarbon Gases Tons/Yr:	2.99657
Reactive Organic Gases Tons/Yr:	2
Carbon Monoxide Emissions Tons/Yr:	0.0122
NOX - Oxides of Nitrogen Tons/Yr:	0.0452
SOX - Oxides of Sulphur Tons/Yr:	0.000289
Particulate Matter Tons/Yr:	0.00261
Part. Matter 10 Micrometers and Smllr Tons/Yr:	0

Year:	2005
County Code:	19
Air Basin:	SC
Facility ID:	102988
Air District Name:	SC
SIC Code:	7532
Air District Name:	SOUTH COAST AQMD
Community Health Air Pollution Info System:	Not reported
Consolidated Emission Reporting Rule:	Not reported
Total Organic Hydrocarbon Gases Tons/Yr:	1.00855
Reactive Organic Gases Tons/Yr:	.77442353
Carbon Monoxide Emissions Tons/Yr:	.0108
NOX - Oxides of Nitrogen Tons/Yr:	.0401
SOX - Oxides of Sulphur Tons/Yr:	.000255
Particulate Matter Tons/Yr:	.00231
Part. Matter 10 Micrometers and Smllr Tons/Yr:	.00231

ECHO:

Envid:	1006825598
Registry ID:	110013846268
DFR URL:	http://echo.epa.gov/detailed_facility_report?fid=110013846268

BT660 **MC CALL C H** **EDR Hist Cleaner** **1009144450**
WNW **416 BROADWAY** **N/A**
1/4-1/2 **SANTA MONICA, CA**
0.321 mi.
1696 ft. **Site 1 of 10 in cluster BT**

Relative:
Lower

Actual:
80 ft.

EDR Historical Cleaners:

Name:	MC CALL C H
Year:	1933
Type:	CLOTHES PRESSERS AND CLEANERS

Name:	MC CALL C H
Year:	1940
Type:	CLOTHES PRESSERS AND CLEANERS

Name:	MC CALL C H
Year:	1940
Type:	CLOTHES PRESSERS AND CLEANERS

BT661 **MC CALL C H** **EDR Hist Cleaner** **1009145968**
WNW **416 BROADWAY ST** **N/A**
1/4-1/2 **SANTA MONICA, CA**
0.321 mi.
1696 ft. **Site 2 of 10 in cluster BT**

Relative:
Lower

Actual:
80 ft.

EDR Historical Cleaners:

Name:	MC CALL C H
Year:	1933
Type:	CLOTHES PRESSERS AND CLEANERS

BT662 **GINTER J R** **EDR Hist Cleaner** **1009143618**
WNW **414 BROADWAY** **N/A**
1/4-1/2 **SANTA MONICA, CA**
0.321 mi.
1696 ft. **Site 3 of 10 in cluster BT**

Relative:
Lower

Actual:
79 ft.

EDR Historical Cleaners:

Name:	GINTER J R
Year:	1948
Type:	CLOTHES PRESSERS AND CLEANERS
Name:	GINTER J R
Year:	1948
Type:	CLOTHES PRESSERS AND CLEANERS
Name:	MC CALL CLEANERS
Year:	1954
Type:	CLEANERS AND DYERS
Name:	MC CALL CLEANERS
Year:	1954
Type:	CLEANERS AND DYERS

BT663 **COMPTON L 0** **EDR Hist Auto** **1009016579**
WNW **414 BROADWAY** **N/A**
1/4-1/2 **SANTA MONICA, CA**
0.321 mi.
1696 ft. **Site 4 of 10 in cluster BT**

Relative:
Lower

Actual:
79 ft.

EDR Historical Auto Stations:

Name:	COMPTON L O
Year:	1928
Type:	AUTOMOBILE REPAIRING AND SERVICE STATIONS
Name:	COMPTON L 0
Year:	1928
Type:	AUTOMOBILE REPAIRING AND SERVICE STATIONS

BT664 **ARCHSTONE CONDOMINIUMS** **CA HAZNET** **S113461733**
WNW **425 BROADWAY** **N/A**
1/4-1/2 **SANTA MONICA, CA 90401**
0.322 mi.
1698 ft. **Site 5 of 10 in cluster BT**

Relative:
Lower

Actual:
80 ft.

HAZNET:

envid:	S113461733
Year:	2014
GEPAID:	CAC002724105
Contact:	REBECCA BECKER
Telephone:	3129288471
Mailing Name:	Not reported
Mailing Address:	2 N RIVERSIDE PLZ STE 400
Mailing City,St,Zip:	CHICAGO, IL 606062600
Gen County:	Los Angeles
TSD EPA ID:	CAD009007626
TSD County:	Los Angeles
Waste Category:	Asbestos containing waste
Disposal Method:	Landfill Or Surface Impoundment That Will Be Closed As Landfill(To Include On-Site Treatment And/Or Stabilization)
Tons:	0.4
Cat Decode:	Asbestos containing waste
Method Decode:	Landfill Or Surface Impoundment That Will Be Closed As Landfill(To Include On-Site Treatment And/Or Stabilization)
Facility County:	Los Angeles

envid:	S113461733
Year:	2013
GEPAID:	CAC002724105
Contact:	REBECCA BECKER
Telephone:	3129288471
Mailing Name:	Not reported
Mailing Address:	2 N RIVERSIDE PLZ STE 400
Mailing City,St,Zip:	CHICAGO, IL 606062600
Gen County:	Los Angeles
TSD EPA ID:	CAD009007626
TSD County:	Los Angeles
Waste Category:	Not reported
Disposal Method:	Landfill Or Surface Impoundment That Will Be Closed As Landfill(To Include On-Site Treatment And/Or Stabilization)
Tons:	0.4
Cat Decode:	Not reported
Method Decode:	Landfill Or Surface Impoundment That Will Be Closed As Landfill(To Include On-Site Treatment And/Or Stabilization)
Facility County:	Not reported

envid:	S113461733
Year:	2013
GEPAID:	CAC002724105
Contact:	REBECCA BECKER
Telephone:	3129288471
Mailing Name:	Not reported
Mailing Address:	2 N RIVERSIDE PLZ STE 400
Mailing City,St,Zip:	CHICAGO, IL 606062600
Gen County:	Los Angeles
TSD EPA ID:	NVT330010000
TSD County:	99
Waste Category:	Not reported

ARCHSTONE CONDOMINIUMS (Continued) **S113461733**

Disposal Method:	Landfill Or Surface Impoundment That Will Be Closed As Landfill(To Include On-Site Treatment And/Or Stabilization)
Tons:	0.05
Cat Decode:	Not reported
Method Decode:	Landfill Or Surface Impoundment That Will Be Closed As Landfill(To Include On-Site Treatment And/Or Stabilization)
Facility County:	Not reported

envid:	S113461733
Year:	2010
GEPAID:	CAC002655967
Contact:	MIKE ASHBY
Telephone:	3109561948
Mailing Name:	Not reported
Mailing Address:	425 BROADWAY
Mailing City,St,Zip:	SANTA MONICA, CA 90401
Gen County:	Not reported
TSD EPA ID:	AZR000501510
TSD County:	Not reported
Waste Category:	Other organic solids
Disposal Method:	Storage, Bulking, And/Or Transfer Off Site--No Treatment/Reovery (H010-H129) Or (H131-H135)
Tons:	0.25
Cat Decode:	Other organic solids
Method Decode:	Storage, Bulking, And/Or Transfer Off Site--No Treatment/Reovery (H010-H129) Or (H131-H135)
Facility County:	Los Angeles

envid:	S113461733
Year:	2010
GEPAID:	CAC002655967
Contact:	MIKE ASHBY
Telephone:	3109561948
Mailing Name:	Not reported
Mailing Address:	425 BROADWAY
Mailing City,St,Zip:	SANTA MONICA, CA 90401
Gen County:	Not reported
TSD EPA ID:	AZR000501510
TSD County:	Not reported
Waste Category:	Aqueous solution with total organic residues less than 10 percent
Disposal Method:	Storage, Bulking, And/Or Transfer Off Site--No Treatment/Reovery (H010-H129) Or (H131-H135)
Tons:	0.462
Cat Decode:	Aqueous solution with total organic residues less than 10 percent
Method Decode:	Storage, Bulking, And/Or Transfer Off Site--No Treatment/Reovery (H010-H129) Or (H131-H135)
Facility County:	Los Angeles

Click this hyperlink while viewing on your computer to access additional CA_HAZNET: detail in the EDR Site Report.

BG665 **ALTERNATIVE LIVING FOR THE AGING** **CA HAZNET** **S112967618**
SSE **2323 4TH ST** **N/A**
1/4-1/2 **SANTA MONICA, CA 90405**
0.323 mi.
1704 ft. **Site 5 of 5 in cluster BG**

Relative:
Lower

Actual:
77 ft.

HAZNET:

envid:	S112967618
Year:	2008
GEPAID:	CAC002626323
Contact:	JANET WITKIN
Telephone:	3236507988
Mailing Name:	Not reported
Mailing Address:	937 N FAIRFAX AVE
Mailing City,St,Zip:	WEST HOLLYWOOD, CA 900467203
Gen County:	Not reported
TSD EPA ID:	AZR000030452
TSD County:	Not reported
Waste Category:	Unspecified oil-containing waste
Disposal Method:	Discharge To Sewer/Potw Or Npdes(With Prior Storage--With Or Without Treatment)
Tons:	2.2935
Cat Decode:	Unspecified oil-containing waste
Method Decode:	Discharge To Sewer/Potw Or Npdes(With Prior Storage--With Or Without Treatment)
Facility County:	Los Angeles

envid:	S112967618
Year:	2008
GEPAID:	CAC002626323
Contact:	JANET WITKIN
Telephone:	3236507988
Mailing Name:	Not reported
Mailing Address:	937 N FAIRFAX AVE
Mailing City,St,Zip:	WEST HOLLYWOOD, CA 900467203
Gen County:	Not reported
TSD EPA ID:	AZR000030452
TSD County:	Not reported
Waste Category:	Unspecified oil-containing waste
Disposal Method:	Not reported
Tons:	0.22935
Cat Decode:	Unspecified oil-containing waste
Method Decode:	Not reported
Facility County:	Los Angeles

BF666 **KLASSON JOHN** **EDR Hist Cleaner** **1009143961**
ESE **2303 LINCOLN BLVD** **N/A**
1/4-1/2 **SANTA MONICA, CA**
0.323 mi.
1707 ft. **Site 5 of 11 in cluster BF**

Relative:
Lower

Actual:
77 ft.

EDR Historical Cleaners:

Name:	KLASSON JOHN
Year:	1928
Type:	CLOTHES PRESSERS, CLEANERS AND REPAIRERS

BC667 **CA CHMIRS** **S110418611**
ENE **1933 11TH ST** **N/A**
1/4-1/2 **SANTA MONICA, CA 90405**
0.323 mi.
1708 ft. **Site 4 of 4 in cluster BC**

Relative:
Higher

Actual:
109 ft.

CHMIRS:

OES Incident Number:	08-2721
OES notification:	04/11/2008
OES Date:	Not reported
OES Time:	Not reported
Date Completed:	**Not reported**
Property Use:	Not reported
Agency Id Number:	Not reported
Agency Incident Number:	Not reported
Time Notified:	Not reported
Time Completed:	Not reported
Surrounding Area:	Not reported
Estimated Temperature:	Not reported
Property Management:	Not reported
More Than Two Substances Involved?:	Not reported
Resp Agncy Personel # Of Decontaminated:	Not reported
Responding Agency Personel # Of Injuries:	Not reported
Responding Agency Personel # Of Fatalities:	Not reported
Others Number Of Decontaminated:	Not reported
Others Number Of Injuries:	Not reported
Others Number Of Fatalities:	Not reported
Vehicle Make/year:	Not reported
Vehicle License Number:	Not reported
Vehicle State:	Not reported
Vehicle Id Number:	Not reported
CA DOT PUC/ICC Number:	Not reported
Company Name:	Not reported
Reporting Officer Name/ID:	Not reported
Report Date:	Not reported
Facility Telephone:	Not reported
Waterway Involved:	Yes
Waterway:	Storm drain- dry season Containment area
Spill Site:	Road
Cleanup By:	Reporting Party
Containment:	Not reported
What Happened:	Not reported
Type:	Not reported
Measure:	Gal(s)
Other:	Not reported
Date/Time:	0900
Year:	2008
Agency:	City of Santa Monica
Incident Date:	4/11/2008
Admin Agency:	City of Santa Monica
Amount:	Not reported
Contained:	Yes
Site Type:	Storm drain- dry season Containment area
E Date:	Not reported
Substance:	Sewage
Quantity Released:	100
Unknown:	Not reported
Substance #2:	Not reported
Substance #3:	Not reported

(Continued) **S110418611**

Evacuations:	0
Number of Injuries:	0
Number of Fatalities:	0
#1 Pipeline:	Not reported
#2 Pipeline:	Not reported
#3 Pipeline:	Not reported
#1 Vessel >= 300 Tons:	Not reported
#2 Vessel >= 300 Tons:	Not reported
#3 Vessel >= 300 Tons:	Not reported
Evacs:	Not reported
Injuries:	Not reported
Fatals:	Not reported
Comments:	Not reported
Description:	Blockage caused this release with 20 gallons of a 100 gallon release made it into a storm drain that flows into a dry season containment area that flow back to the sewer. The release is contained in this containment area

---

BK668 **DR DEAN GOODMAN, DC** **CA HAZNET** **S113063440**
NW **519 BROADWAY** **N/A**
1/4-1/2 **SANTA MONICA, CA 90401**
0.325 mi.
1718 ft. **Site 5 of 9 in cluster BK**

Relative:
Lower

Actual:
85 ft.

HAZNET:

envid:	S113063440
Year:	1998
GEPAID:	CAL000111660
Contact:	DR DEAN GOODMAN
Telephone:	3103955504
Mailing Name:	Not reported
Mailing Address:	519 BROADWAY STE 1
Mailing City,St,Zip:	SANTA MONICA, CA 904012405
Gen County:	Not reported
TSD EPA ID:	NVD981639826
TSD County:	Not reported
Waste Category:	Photochemicals/photoprocessing waste
Disposal Method:	Not reported
Tons:	.5629
Cat Decode:	Photochemicals/photoprocessing waste
Method Decode:	Not reported
Facility County:	Los Angeles

envid:	S113063440
Year:	1995
GEPAID:	CAL000111660
Contact:	DR DEAN GOODMAN
Telephone:	3103955504
Mailing Name:	Not reported
Mailing Address:	519 BROADWAY STE 1
Mailing City,St,Zip:	SANTA MONICA, CA 904012405
Gen County:	Not reported
TSD EPA ID:	CAD981402522
TSD County:	Not reported
Waste Category:	Photochemicals/photoprocessing waste
Disposal Method:	Recycler
Tons:	.2876

DR DEAN GOODMAN, DC (Continued) **S113063440**

Cat Decode:	Photochemicals/photoprocessing waste
Method Decode:	Recycler
Facility County:	Los Angeles
envid:	S113063440
Year:	1994
GEPAID:	CAL000111660
Contact:	DR DEAN GOODMAN
Telephone:	3103955504
Mailing Name:	Not reported
Mailing Address:	519 BROADWAY STE 1
Mailing City,St,Zip:	SANTA MONICA, CA 904012405
Gen County:	Not reported
TSD EPA ID:	CAD981402522
TSD County:	Not reported
Waste Category:	Photochemicals/photoprocessing waste
Disposal Method:	Not reported
Tons:	.1042
Cat Decode:	Photochemicals/photoprocessing waste
Method Decode:	Not reported
Facility County:	Los Angeles
envid:	S113063440
Year:	1994
GEPAID:	CAL000111660
Contact:	DR DEAN GOODMAN
Telephone:	3103955504
Mailing Name:	Not reported
Mailing Address:	519 BROADWAY STE 1
Mailing City,St,Zip:	SANTA MONICA, CA 904012405
Gen County:	Not reported
TSD EPA ID:	CAD982433575
TSD County:	Not reported
Waste Category:	Photochemicals/photoprocessing waste
Disposal Method:	Recycler
Tons:	.1042
Cat Decode:	Photochemicals/photoprocessing waste
Method Decode:	Recycler
Facility County:	Los Angeles
envid:	S113063440
Year:	1994
GEPAID:	CAL000111660
Contact:	DR DEAN GOODMAN
Telephone:	3103955504
Mailing Name:	Not reported
Mailing Address:	519 BROADWAY STE 1
Mailing City,St,Zip:	SANTA MONICA, CA 904012405
Gen County:	Not reported
TSD EPA ID:	CAD982524613
TSD County:	Not reported
Waste Category:	Photochemicals/photoprocessing waste
Disposal Method:	Not reported
Tons:	.0917
Cat Decode:	Photochemicals/photoprocessing waste
Method Decode:	Not reported
Facility County:	Los Angeles

DR DEAN GOODMAN, DC (Continued) **S113063440**

Click this hyperlink while viewing on your computer to access
1 additional CA_HAZNET: record(s) in the EDR Site Report.

BE669 **FROMEX PHOTO SYSTEMS** **RCRA-SQG** **1000298889**
WNW **406 BROADWAY** **FINDS** **CAD982489932**
1/4-1/2 **SANTA MONICA, CA 90401** **ECHO**
0.325 mi.
1718 ft. **Site 12 of 14 in cluster BE**

Relative:
Lower

Actual:
79 ft.

RCRA-SQG:

Date form received by agency:	05/14/1990
Facility name:	FROMEX PHOTO SYSTEMS
Facility address:	406 BROADWAY SANTA MONICA, CA 90401
EPA ID:	CAD982489932
Contact:	ENVIRONMENTAL MANAGER
Contact address:	406 BROADWAY SANTA MONICA, CA 90401
Contact country:	US
Contact telephone:	(213) 395-9527
Contact email:	Not reported
EPA Region:	09
Classification:	Small Small Quantity Generator
Description:	Handler: generates more than 100 and less than 1000 kg of hazardous waste during any calendar month and accumulates less than 6000 kg of hazardous waste at any time; or generates 100 kg or less of hazardous waste during any calendar month, and accumulates more than 1000 kg of hazardous waste at any time

Owner/Operator Summary:

Owner/operator name:	TERRY L MEAD
Owner/operator address:	NOT REQUIRED NOT REQUIRED, ME 99999
Owner/operator country:	Not reported
Owner/operator telephone:	(415) 555-1212
Legal status:	Private
Owner/Operator Type:	Owner
Owner/Op start date:	Not reported
Owner/Op end date:	Not reported

Owner/operator name:	NOT REQUIRED
Owner/operator address:	NOT REQUIRED NOT REQUIRED, ME 99999
Owner/operator country:	Not reported
Owner/operator telephone:	(415) 555-1212
Legal status:	Private
Owner/Operator Type:	Operator
Owner/Op start date:	Not reported
Owner/Op end date:	Not reported

Handler Activities Summary:

U.S. importer of hazardous waste:	No
Mixed waste (haz. and radioactive):	No
Recycler of hazardous waste:	No
Transporter of hazardous waste:	No
Treater, storer or disposer of HW:	No
Underground injection activity:	No

FROMEX PHOTO SYSTEMS (Continued) **1000298889**

On-site burner exemption: No
Furnace exemption: No
Used oil fuel burner: No
Used oil processor: No
User oil refiner: No
Used oil fuel marketer to burner: No
Used oil Specification marketer: No
Used oil transfer facility: No
Used oil transporter: No

Violation Status: No violations found

FINDS:

Registry ID: 110002829397

Environmental Interest/Information System
RCRAInfo is a national information system that supports the Resource Conservation and Recovery Act (RCRA) program through the tracking of events and activities related to facilities that generate, transport, and treat, store, or dispose of hazardous waste. RCRAInfo allows RCRA program staff to track the notification, permit, compliance, and corrective action activities required under RCRA.

ECHO:
Envid: 1000298889
Registry ID: 110002829397
DFR URL: http://echo.epa.gov/detailed_facility_report?fid=110002829397

BK670 **RIO GRANDE GAS & OIL SERVICE STATION** **EDR Hist Auto** **1009020940**
NW **602 BROADWAY** **N/A**
1/4-1/2 **VENICE, CA**
0.326 mi.
1719 ft. **Site 6 of 9 in cluster BK**

Relative:
Lower

Actual:
89 ft.

EDR Historical Auto Stations:
Name: LEES V J
Year: 1928
Type: GASOLINE AND OIL SERVICE STATIONS

Name: RIO GRANDE GAS & OIL SERVICE STATION
Year: 1936
Type: GAS AND OIL SERVICE STATIONS

BK671 **CA CHMIRS** **S105661990**
NW **1419 5TH ST** **N/A**
1/4-1/2 **SANTA MONICA, CA 90401**
0.326 mi.
1721 ft. **Site 7 of 9 in cluster BK**

Relative:
Lower

Actual:
82 ft.

CHMIRS:
OES Incident Number: 9-1717
OES notification: 04/18/1999
OES Date: Not reported
OES Time: Not reported

(Continued) **S105661990**

Date Completed:	**Not reported**
Property Use:	Not reported
Agency Id Number:	Not reported
Agency Incident Number:	Not reported
Time Notified:	Not reported
Time Completed:	Not reported
Surrounding Area:	Not reported
Estimated Temperature:	Not reported
Property Management:	Not reported
More Than Two Substances Involved?:	Not reported
Resp Agncy Personel # Of Decontaminated:	Not reported
Responding Agency Personel # Of Injuries:	Not reported
Responding Agency Personel # Of Fatalities:	Not reported
Others Number Of Decontaminated:	Not reported
Others Number Of Injuries:	Not reported
Others Number Of Fatalities:	Not reported
Vehicle Make/year:	Not reported
Vehicle License Number:	Not reported
Vehicle State:	Not reported
Vehicle Id Number:	Not reported
CA DOT PUC/ICC Number:	Not reported
Company Name:	Not reported
Reporting Officer Name/ID:	Not reported
Report Date:	Not reported
Facility Telephone:	Not reported
Waterway Involved:	No
Waterway:	Not reported
Spill Site:	Not reported
Cleanup By:	Reporting Party
Containment:	Not reported
What Happened:	Not reported
Type:	Not reported
Measure:	Not reported
Other:	Not reported
Date/Time:	Not reported
Year:	1999
Agency:	Santa Monica FD
Incident Date:	4/18/199912:00:00 AM
Admin Agency:	City of Santa Monica
Amount:	Not reported
Contained:	Yes
Site Type:	Merchant/Business
E Date:	Not reported
Substance:	Anhydrous Ammonia
CUFT:	200
Unknown:	0
Substance #2:	Not reported
Substance #3:	Not reported
Evacuations:	0
Number of Injuries:	0
Number of Fatalities:	0
#1 Pipeline:	Not reported
#2 Pipeline:	Not reported
#3 Pipeline:	Not reported
#1 Vessel >= 300 Tons:	Not reported
#2 Vessel >= 300 Tons:	Not reported
#3 Vessel >= 300 Tons:	Not reported

(Continued) **S105661990**

Evacs: Not reported
Injuries: Not reported
Fatals: Not reported
Comments: Not reported
Description: Leak in a cylinder of a blue print shop

BM672 **PARK HYATT SANTA MONICA** **CA EMI** **S106837195**
SW **ONE PICO BLVD** **N/A**
1/4-1/2 **SANTA MONICA, CA 90405**
0.326 mi.
1723 ft. **Site 9 of 14 in cluster BM**

Relative:
Lower

Actual:
24 ft.

EMI:

Year:	1990
County Code:	19
Air Basin:	SC
Facility ID:	76247
Air District Name:	SC
SIC Code:	7011
Air District Name:	SOUTH COAST AQMD
Community Health Air Pollution Info System:	Not reported
Consolidated Emission Reporting Rule:	Not reported
Total Organic Hydrocarbon Gases Tons/Yr:	2
Reactive Organic Gases Tons/Yr:	0
Carbon Monoxide Emissions Tons/Yr:	0
NOX - Oxides of Nitrogen Tons/Yr:	0
SOX - Oxides of Sulphur Tons/Yr:	0
Particulate Matter Tons/Yr:	0
Part. Matter 10 Micrometers and Smllr Tons/Yr:	0

BM673 **KING C** **EDR Hist Auto** **1009018430**
SW **1 10901 PICO BLVD** **N/A**
1/4-1/2 **SANTA MONICA, CA**
0.326 mi.
1723 ft. **Site 10 of 14 in cluster BM**

Relative:
Lower

Actual:
24 ft.

EDR Historical Auto Stations:

Name:	KING C
Year:	1948
Type:	GASOLINE AND OIL SERVICE STATIONS

BM674 **SHUTTERS ON THE BEACH** **RCRA-SQG** **1000857012**
SW **1 PICO BLVD** **FINDS** **CA0000016865**
1/4-1/2 **SANTA MONICA, CA 90405** **CA HAZNET**
0.326 mi. **ECHO**
1723 ft. **Site 11 of 14 in cluster BM**

Relative:
Lower

Actual:
24 ft.

RCRA-SQG:

Date form received by agency:	09/30/1993
Facility name:	SHUTTERS ON THE BEACH
Facility address:	1 PICO BLVD SANTA MONICA, CA 90405
EPA ID:	CA0000016865
Mailing address:	PICO BLVD SANTA MONICA, CA 90405

SHUTTERS ON THE BEACH (Continued) **1000857012**

Contact: SAM CALA
Contact address: 1 PICO BLVD
SANTA MONICA, CA 90405
Contact country: US
Contact telephone: (310) 587-1711
Contact email: Not reported
EPA Region: 09
Classification: Small Small Quantity Generator
Description: Handler: generates more than 100 and less than 1000 kg of hazardous waste during any calendar month and accumulates less than 6000 kg of hazardous waste at any time; or generates 100 kg or less of hazardous waste during any calendar month, and accumulates more than 1000 kg of hazardous waste at any time

Owner/Operator Summary:
Owner/operator name: E T WHITEHALL SANTA MONICA PARTNERS
Owner/operator address: 9301 WILSHIRE BLVD STE 410
BEVERLY HILLS, CA 90210
Owner/operator country: Not reported
Owner/operator telephone: (310) 458-0050
Legal status: Private
Owner/Operator Type: Owner
Owner/Op start date: Not reported
Owner/Op end date: Not reported

Handler Activities Summary:
U.S. importer of hazardous waste: No
Mixed waste (haz. and radioactive): No
Recycler of hazardous waste: No
Transporter of hazardous waste: No
Treater, storer or disposer of HW: No
Underground injection activity: No
On-site burner exemption: No
Furnace exemption: No
Used oil fuel burner: No
Used oil processor: No
User oil refiner: No
Used oil fuel marketer to burner: No
Used oil Specification marketer: No
Used oil transfer facility: No
Used oil transporter: No

Violation Status: No violations found

FINDS:

Registry ID: 110002610960

Environmental Interest/Information System
RCRAInfo is a national information system that supports the Resource Conservation and Recovery Act (RCRA) program through the tracking of events and activities related to facilities that generate, transport, and treat, store, or dispose of hazardous waste. RCRAInfo allows RCRA program staff to track the notification, permit, compliance, and corrective action activities required under RCRA.

SHUTTERS ON THE BEACH (Continued) **1000857012**

HAZNET:

envid:	1000857012
Year:	2003
GEPAID:	CA0000016865
Contact:	STEVE HAIGH, DIR OF ENGR'G &
Telephone:	3105871711
Mailing Name:	Not reported
Mailing Address:	1 PICO BLVD
Mailing City,St,Zip:	SANTA MONICA, CA 904051062
Gen County:	Not reported
TSD EPA ID:	CAD008364432
TSD County:	Not reported
Waste Category:	Unspecified solvent mixture
Disposal Method:	Treatment, Tank
Tons:	0.22
Cat Decode:	Unspecified solvent mixture
Method Decode:	Treatment, Tank
Facility County:	Los Angeles

envid:	1000857012
Year:	2003
GEPAID:	CA0000016865
Contact:	STEVE HAIGH, DIR OF ENGR'G &
Telephone:	3105871711
Mailing Name:	Not reported
Mailing Address:	1 PICO BLVD
Mailing City,St,Zip:	SANTA MONICA, CA 904051062
Gen County:	Not reported
TSD EPA ID:	CAD982444481
TSD County:	Not reported
Waste Category:	Latex waste
Disposal Method:	Transfer Station
Tons:	0.68
Cat Decode:	Latex waste
Method Decode:	Transfer Station
Facility County:	Los Angeles

envid:	1000857012
Year:	2002
GEPAID:	CA0000016865
Contact:	STEVE HAIGH, DIR OF ENGR'G &
Telephone:	3105871711
Mailing Name:	Not reported
Mailing Address:	1 PICO BLVD
Mailing City,St,Zip:	SANTA MONICA, CA 904051062
Gen County:	Not reported
TSD EPA ID:	CAD088252405
TSD County:	Not reported
Waste Category:	Unspecified solvent mixture
Disposal Method:	Recycler
Tons:	0.2
Cat Decode:	Unspecified solvent mixture
Method Decode:	Recycler
Facility County:	Los Angeles

envid:	1000857012
Year:	2001

SHUTTERS ON THE BEACH (Continued) **1000857012**

GEPAID:	CA0000016865
Contact:	STEVE HAIGH, DIR OF ENGR'G &
Telephone:	3105871711
Mailing Name:	Not reported
Mailing Address:	1 PICO BLVD
Mailing City,St,Zip:	SANTA MONICA, CA 904051062
Gen County:	Not reported
TSD EPA ID:	CAD008252405
TSD County:	Not reported
Waste Category:	Unspecified solvent mixture
Disposal Method:	Recycler
Tons:	0.14
Cat Decode:	Unspecified solvent mixture
Method Decode:	Recycler
Facility County:	Los Angeles

envid:	1000857012
Year:	2000
GEPAID:	CA0000016865
Contact:	STEVE HAIGH, DIR OF ENGR'G &
Telephone:	3105871711
Mailing Name:	Not reported
Mailing Address:	1 PICO BLVD
Mailing City,St,Zip:	SANTA MONICA, CA 904051062
Gen County:	Not reported
TSD EPA ID:	CAT080022148
TSD County:	Not reported
Waste Category:	Oxygenated solvents (acetone, butanol, ethyl acetate, etc.)
Disposal Method:	Transfer Station
Tons:	0.45
Cat Decode:	Oxygenated solvents (acetone, butanol, ethyl acetate, etc.)
Method Decode:	Transfer Station
Facility County:	Los Angeles

Click this hyperlink while viewing on your computer to access
15 additional CA_HAZNET: record(s) in the EDR Site Report.

ECHO:

Envid:	1000857012
Registry ID:	110002610960
DFR URL:	http://echo.epa.gov/detailed_facility_report?fid=110002610960

BM675 **CA CHMIRS** **S105670303**
SW **1 PICO BLVD.** **N/A**
1/4-1/2 **SANTA MONICA, CA**
0.326 mi.
1723 ft. **Site 12 of 14 in cluster BM**

Relative:
Lower

Actual:
24 ft.

CHMIRS:

OES Incident Number:	1-6916
OES notification:	11/29/2001
OES Date:	Not reported
OES Time:	Not reported
Date Completed:	**Not reported**
Property Use:	Not reported
Agency Id Number:	Not reported
Agency Incident Number:	Not reported

(Continued) **S105670303**

Time Notified:	Not reported
Time Completed:	Not reported
Surrounding Area:	Not reported
Estimated Temperature:	Not reported
Property Management:	Not reported
More Than Two Substances Involved?:	Not reported
Resp Agncy Personel # Of Decontaminated:	Not reported
Responding Agency Personel # Of Injuries:	Not reported
Responding Agency Personel # Of Fatalities:	Not reported
Others Number Of Decontaminated:	Not reported
Others Number Of Injuries:	Not reported
Others Number Of Fatalities:	Not reported
Vehicle Make/year:	Not reported
Vehicle License Number:	Not reported
Vehicle State:	Not reported
Vehicle Id Number:	Not reported
CA DOT PUC/ICC Number:	Not reported
Company Name:	Not reported
Reporting Officer Name/ID:	Not reported
Report Date:	Not reported
Facility Telephone:	Not reported
Waterway Involved:	Yes
Waterway:	Pacific Ocean
Spill Site:	Not reported
Cleanup By:	N/A
Containment:	Not reported
What Happened:	Not reported
Type:	Not reported
Measure:	Not reported
Other:	Not reported
Date/Time:	Not reported
Year:	2001
Agency:	Santa Monica FD
Incident Date:	11/29/200112:00:00 AM
Admin Agency:	City of Santa Monica
Amount:	Not reported
Contained:	Unknown
Site Type:	Road
E Date:	Not reported
Substance:	Unknown Substance, possibly Green Dye;;;
Unknown:	Unknown
Substance #2:	Not reported
Substance #3:	Not reported
Evacuations:	0
Number of Injuries:	0
Number of Fatalities:	0
#1 Pipeline:	Not reported
#2 Pipeline:	Not reported
#3 Pipeline:	Not reported
#1 Vessel >= 300 Tons:	Not reported
#2 Vessel >= 300 Tons:	Not reported
#3 Vessel >= 300 Tons:	Not reported
Evacs:	Not reported
Injuries:	Not reported
Fatals:	Not reported
Comments:	Not reported
Description:	An unknown green material is in a storm drain and

(Continued) **S105670303**

has dyed the water green. Unknown source or cause.
Not reported

BM676 **ERNS** **2001587315**
SW **1 PICO BLVD** **N/A**
1/4-1/2 **LOS ANGELES (County), CA**
0.326 mi.
1723 ft. **Site 13 of 14 in cluster BM**

Relative:
Lower

Click this hyperlink while viewing on your computer to access additional ERNS detail in the EDR Site Report.

Actual:
24 ft.

BL677 **LDS CHURCH** **CA HAZNET** **S117295677**
South **2301 2ND ST** **N/A**
1/4-1/2 **SANTA MONICA, CA 90405**
0.327 mi.
1724 ft. **Site 4 of 4 in cluster BL**

Relative:
Lower

Actual:
43 ft.

HAZNET:

envid:	S117295677
Year:	2013
GEPAID:	CAC002735954
Contact:	DAVID BUCK
Telephone:	8012409059
Mailing Name:	Not reported
Mailing Address:	15 E NORTH TEMPLE
Mailing City,St,Zip:	SALT LAKE CITY, UT 841501600
Gen County:	Los Angeles
TSD EPA ID:	AZC950823111
TSD County:	99
Waste Category:	Not reported
Disposal Method:	Landfill Or Surface Impoundment That Will Be Closed As Landfill(To Include On-Site Treatment And/Or Stabilization)
Tons:	1.2
Cat Decode:	Not reported
Method Decode:	Landfill Or Surface Impoundment That Will Be Closed As Landfill(To Include On-Site Treatment And/Or Stabilization)
Facility County:	Not reported

BU678 **M & K REAL ESTATE LLC** **CA HAZNET** **S112928987**
North **1534 10TH ST** **N/A**
1/4-1/2 **SANTA MONICA, CA 90401**
0.327 mi.
1724 ft. **Site 1 of 5 in cluster BU**

Relative:
Higher

Actual:
101 ft.

HAZNET:

envid:	S112928987
Year:	2003
GEPAID:	CAC002563752
Contact:	JAN WAGNER
Telephone:	3108291888
Mailing Name:	Not reported
Mailing Address:	2440 SANTA MONICA BLVD
Mailing City,St,Zip:	SANTA MONICA, CA 90404
Gen County:	Not reported

M & K REAL ESTATE LLC (Continued) **S112928987**

TSD EPA ID:	CAD009007626
TSD County:	Not reported
Waste Category:	Asbestos containing waste
Disposal Method:	Disposal, Land Fill
Tons:	2.1
Cat Decode:	Asbestos containing waste
Method Decode:	Disposal, Land Fill
Facility County:	Los Angeles

BV679 **COTLOW WM** **EDR Hist Auto** **1009020034**
NNW **1502 LINCOLN BLVD** **N/A**
1/4-1/2 **SANTA MONICA, CA**
0.330 mi.
1741 ft. **Site 1 of 14 in cluster BV**

Relative:
Lower

Actual:
97 ft.

EDR Historical Auto Stations:

Name:	COTLOW WM
Year:	1948
Type:	GASOLINE AND OIL SERVICE STATIONS
Name:	COTLOW WM
Year:	1948
Type:	GASOLINE AND OIL SERVICE STATIONS

BW680 **CA CHMIRS** **S100222924**
NW **622 BROADWAY** **N/A**
1/4-1/2 **GLENDALE, CA**
0.330 mi.
1742 ft. **Site 1 of 6 in cluster BW**

Relative:
Lower

Actual:
91 ft.

CHMIRS:

OES Incident Number:	991830
OES notification:	Not reported
OES Date:	Not reported
OES Time:	Not reported
Date Completed:	**12-AUG-88**
Property Use:	600
Agency Id Number:	19110
Agency Incident Number:	76-53
Time Notified:	940
Time Completed:	1540
Surrounding Area:	962
Estimated Temperature:	Not reported
Property Management:	Not reported
More Than Two Substances Involved?:	N
Resp Agncy Personel # Of Decontaminated:	15
Responding Agency Personel # Of Injuries:	Not reported
Responding Agency Personel # Of Fatalities:	Not reported
Others Number Of Decontaminated:	Not reported
Others Number Of Injuries:	Not reported
Others Number Of Fatalities:	Not reported
Vehicle Make/year:	Not reported
Vehicle License Number:	Not reported
Vehicle State:	Not reported
Vehicle Id Number:	Not reported
CA DOT PUC/ICC Number:	Not reported

(Continued) **S100222924**

Company Name:	Not reported
Reporting Officer Name/ID:	CAPT L MOHR
Report Date:	12-AUG-88
Facility Telephone:	213 267-2485
Waterway Involved:	Not reported
Waterway:	Not reported
Spill Site:	Not reported
Cleanup By:	Not reported
Containment:	Not reported
What Happened:	Not reported
Type:	Not reported
Measure:	Not reported
Other:	Not reported
Date/Time:	Not reported
Year:	88-92
Agency:	Not reported
Incident Date:	12-AUG-88
Admin Agency:	Not reported
Amount:	Not reported
Contained:	Not reported
Site Type:	Not reported
E Date:	Not reported
Substance:	Not reported
Unknown:	Not reported
Substance #2:	Not reported
Substance #3:	Not reported
Evacuations:	Not reported
Number of Injuries:	Not reported
Number of Fatalities:	Not reported
#1 Pipeline:	Not reported
#2 Pipeline:	Not reported
#3 Pipeline:	Not reported
#1 Vessel >= 300 Tons:	Not reported
#2 Vessel >= 300 Tons:	Not reported
#3 Vessel >= 300 Tons:	Not reported
Evacs:	Not reported
Injuries:	Not reported
Fatals:	Not reported
Comments:	N
Description:	Not reported

BE681 **SANTA MONICA PLACE** **CA NPDES** **S117710171**
WNW **395 SANTA MONICA PL** **N/A**
1/4-1/2 **SANTA MONICA, CA 90401**
0.331 mi.
1749 ft. **Site 13 of 14 in cluster BE**

Relative:
Lower

Actual:
77 ft.

NPDES:

Npdes Number:	Not reported
Facility Status:	Not reported
Agency Id:	Not reported
Region:	4
Regulatory Measure Id:	343021
Order No:	Not reported
Regulatory Measure Type:	Construction
Place Id:	Not reported
WDID:	4 19C351336
Program Type:	Not reported

SANTA MONICA PLACE (Continued) **S117710171**

Adoption Date Of Regulatory Measure:	Not reported
Effective Date Of Regulatory Measure:	Not reported
Expiration Date Of Regulatory Measure:	Not reported
Termination Date Of Regulatory Measure:	12/22/2011
Discharge Name:	Not reported
Discharge Address:	Not reported
Discharge City:	Not reported
Discharge State:	Not reported
Discharge Zip:	Not reported
RECEIVED DATE:	5/9/2008
PROCESSED DATE:	3/25/2008
STATUS CODE NAME:	Terminated
STATUS DATE:	1/3/2012
PLACE SIZE:	5.04
PLACE SIZE UNIT:	52
FACILITY CONTACT NAME:	Dylan Hirsch
FACILITY CONTACT TITLE:	Not reported
FACILITY CONTACT PHONE:	310-319-3080
FACILITY CONTACT PHONE EXT:	Not reported
FACILITY CONTACT EMAIL:	Not reported
OPERATOR NAME:	Macerich Santa Monica LLC
OPERATOR ADDRESS:	Not reported
OPERATOR CITY:	Not reported
OPERATOR STATE:	Not reported
OPERATOR ZIP:	Not reported
OPERATOR CONTACT NAME:	Not reported
OPERATOR CONTACT TITLE:	Not reported
OPERATOR CONTACT PHONE:	Not reported
OPERATOR CONTACT PHONE EXT:	Not reported
OPERATOR CONTACT EMAIL:	Not reported
OPERATOR TYPE:	Private Individual
DEVELOPER NAME:	Macerich
DEVELOPER ADDRESS:	401 Wilshire Blvd Ste 700
DEVELOPER CITY:	Santa Monica
DEVELOPER STATE:	California
DEVELOPER ZIP:	90401
DEVELOPER CONTACT NAME:	Dylan Hirsch
DEVELOPER CONTACT TITLE:	PM
CONSTYPE LINEAR UTILITY IND:	Not reported
EMERGENCY PHONE NO:	Not reported
EMERGENCY PHONE EXT:	Not reported
CONSTYPE ABOVE GROUND IND:	Not reported
CONSTYPE BELOW GROUND IND:	Not reported
CONSTYPE CABLE LINE IND:	Not reported
CONSTYPE COMM LINE IND:	Not reported
CONSTYPE COMMERTIAL IND:	Y
CONSTYPE ELECTRICAL LINE IND:	Not reported
CONSTYPE GAS LINE IND:	Not reported
CONSTYPE INDUSTRIAL IND:	Not reported
CONSTYPE OTHER DESRIPTION:	Not reported
CONSTYPE OTHER IND:	Not reported
CONSTYPE RECONS IND:	Not reported
CONSTYPE RESIDENTIAL IND:	Not reported
CONSTYPE TRANSPORT IND:	Not reported
CONSTYPE UTILITY DESCRIPTION:	Not reported
CONSTYPE UTILITY IND:	Not reported
CONSTYPE WATER SEWER IND:	Not reported

SANTA MONICA PLACE (Continued) **S117710171**

DIR DISCHARGE USWATER IND:	Not reported
RECEIVING WATER NAME:	Not reported
CERTIFIER NAME:	Jason Giannantonio
CERTIFIER TITLE:	Not reported
CERTIFICATION DATE:	02-JUL-10
PRIMARY SIC:	Not reported
SECONDARY SIC:	Not reported
TERTIARY SIC:	Not reported

BX682 **SEACASTLE APARTMENTS** **CA ENF S105036960**
SW **1725 OCEAN FRONT WALK** **CA WDS N/A**
1/4-1/2 **SANTA MONICA, CA 90401**
0.332 mi.
1753 ft. **Site 1 of 2 in cluster BX**

Relative:
Lower

Actual:
27 ft.

ENF:

Region:	4
Facility Id:	207428
Agency Name:	SSR Western Multifamily LLC c/o Sea Castle Apartments Leasing Office
Place Type:	Residence/Education
Place Subtype:	Residence, NEC
Facility Type:	All other facilities
Agency Type:	Privately-Owned Business
# Of Agencies:	1
Place Latitude:	34.008057
Place Longitude:	-118.493425
SIC Code 1:	6513
SIC Desc 1:	Operators of Apartment Buildings
SIC Code 2:	Not reported
SIC Desc 2:	Not reported
SIC Code 3:	Not reported
SIC Desc 3:	Not reported
NAICS Code 1:	Not reported
NAICS Desc 1:	Not reported
NAICS Code 2:	Not reported
NAICS Desc 2:	Not reported
NAICS Code 3:	Not reported
NAICS Desc 3:	Not reported
# Of Places:	1
Source Of Facility:	Reg Meas
Design Flow:	0.02
Threat To Water Quality:	3
Complexity:	C
Pretreatment:	X - Facility is not a POTW
Facility Waste Type:	Miscellaneous
Facility Waste Type 2:	Not reported
Facility Waste Type 3:	Not reported
Facility Waste Type 4:	Not reported
Program:	NPDNONMUNIPRCS
Program Category1:	NPDESWW
Program Category2:	NPDESWW
# Of Programs:	1
WDID:	4B196400067
Reg Measure Id:	193933
Reg Measure Type:	Enrollee - NPDES
Region:	4
Order #:	R4-2009-0047
Npdes# CA#:	CAG994003

SEACASTLE APARTMENTS (Continued) **S105036960**

Major-Minor:	Minor
Npdes Type:	OTH
Reclamation:	N - No
Dredge Fill Fee:	Not reported
301H:	Not reported
Application Fee Amt Received:	400
Status:	Historical
Status Date:	04/07/2016
Effective Date:	12/05/2000
Expiration/Review Date:	04/30/2014
Termination Date:	11/06/2015
WDR Review - Amend:	Not reported
WDR Review - Revise/Renew:	Not reported
WDR Review - Rescind:	Not reported
WDR Review - No Action Required:	Not reported
WDR Review - Pending:	Not reported
WDR Review - Planned:	Not reported
Status Enrollee:	N
Individual/General:	I
Fee Code:	15 - WDRs pending rescission
Direction/Voice:	Passive
Enforcement Id(EID):	402963
Region:	4
Order / Resolution Number:	R4-2014-0102
Enforcement Action Type:	Admin Civil Liability
Effective Date:	10/09/2015
Adoption/Issuance Date:	Not reported
Achieve Date:	Not reported
Termination Date:	10/27/2015
ACL Issuance Date:	09/16/2015
EPL Issuance Date:	Not reported
Status:	Historical
Title:	ACL R4-2014-0102 for SSR Western Multifamily LLC c/o Sea Castle Apartments Leasing Office
Description:	Complaint No. R4-2014-0102 was issued to Western Multifamily LLC on 09/16/15 addressing 8 effluent violations and 1 late reporting violation in the amount of $27,000 for 9 MMPs.
Program:	NPDNONMUNIPRCS
Latest Milestone Completion Date:	2015-10-21
# Of Programs1:	1
Total Assessment Amount:	$27,000.00
Initial Assessed Amount:	$27,000.00
Liability $ Amount:	$27,000.00
Project $ Amount:	$0.00
Liability $ Paid:	$27,000.00
Project $ Completed:	$0.00
Total $ Paid/Completed Amount:	$27,000.00
Region:	4
Facility Id:	207428
Agency Name:	SSR Western Multifamily LLC c/o Sea Castle Apartments Leasing Office
Place Type:	Residence/Education
Place Subtype:	Residence, NEC
Facility Type:	All other facilities
Agency Type:	Privately-Owned Business
# Of Agencies:	1

SEACASTLE APARTMENTS (Continued) **S105036960**

Place Latitude:	34.008057
Place Longitude:	-118.493425
SIC Code 1:	6513
SIC Desc 1:	Operators of Apartment Buildings
SIC Code 2:	Not reported
SIC Desc 2:	Not reported
SIC Code 3:	Not reported
SIC Desc 3:	Not reported
NAICS Code 1:	Not reported
NAICS Desc 1:	Not reported
NAICS Code 2:	Not reported
NAICS Desc 2:	Not reported
NAICS Code 3:	Not reported
NAICS Desc 3:	Not reported
# Of Places:	1
Source Of Facility:	Reg Meas
Design Flow:	0.02
Threat To Water Quality:	3
Complexity:	C
Pretreatment:	X - Facility is not a POTW
Facility Waste Type:	Miscellaneous
Facility Waste Type 2:	Not reported
Facility Waste Type 3:	Not reported
Facility Waste Type 4:	Not reported
Program:	NPDNONMUNIPRCS
Program Category1:	NPDESWW
Program Category2:	NPDESWW
# Of Programs:	1
WDID:	4B196400067
Reg Measure Id:	193933
Reg Measure Type:	Enrollee - NPDES
Region:	4
Order #:	R4-2009-0047
Npdes# CA#:	CAG994003
Major-Minor:	Minor
Npdes Type:	OTH
Reclamation:	N - No
Dredge Fill Fee:	Not reported
301H:	Not reported
Application Fee Amt Received:	400
Status:	Historical
Status Date:	04/07/2016
Effective Date:	12/05/2000
Expiration/Review Date:	04/30/2014
Termination Date:	11/06/2015
WDR Review - Amend:	Not reported
WDR Review - Revise/Renew:	Not reported
WDR Review - Rescind:	Not reported
WDR Review - No Action Required:	Not reported
WDR Review - Pending:	Not reported
WDR Review - Planned:	Not reported
Status Enrollee:	N
Individual/General:	I
Fee Code:	15 - WDRs pending rescission
Direction/Voice:	Passive
Enforcement Id(EID):	397036
Region:	4

SEACASTLE APARTMENTS (Continued) **S105036960**

Order / Resolution Number:	R4-2014-0102
Enforcement Action Type:	Expedited Payment Letter
Effective Date:	06/17/2014
Adoption/Issuance Date:	Not reported
Achieve Date:	Not reported
Termination Date:	09/16/2015
ACL Issuance Date:	Not reported
EPL Issuance Date:	06/17/2014
Status:	Withdrawn
Title:	EPL R4-2014-0102 for SSR Western Multifamily LLC c/o Sea Castle Apartments Leasing Office
Description:	EPL No. R4-2014-0102 was withdrawn and issued as ACL No. R4-2014-0102 on 09/16/15. (RM#402963)
Program:	NPDNONMUNIPRCS
Latest Milestone Completion Date:	Not reported
# Of Programs1:	1
Total Assessment Amount:	$0.00
Initial Assessed Amount:	$0.00
Liability $ Amount:	$0.00
Project $ Amount:	$0.00
Liability $ Paid:	$0.00
Project $ Completed:	$0.00
Total $ Paid/Completed Amount:	$0.00
Region:	4
Facility Id:	207428
Agency Name:	SSR Western Multifamily LLC c/o Sea Castle Apartments Leasing Office
Place Type:	Residence/Education
Place Subtype:	Residence, NEC
Facility Type:	All other facilities
Agency Type:	Privately-Owned Business
# Of Agencies:	1
Place Latitude:	34.008057
Place Longitude:	-118.493425
SIC Code 1:	6513
SIC Desc 1:	Operators of Apartment Buildings
SIC Code 2:	Not reported
SIC Desc 2:	Not reported
SIC Code 3:	Not reported
SIC Desc 3:	Not reported
NAICS Code 1:	Not reported
NAICS Desc 1:	Not reported
NAICS Code 2:	Not reported
NAICS Desc 2:	Not reported
NAICS Code 3:	Not reported
NAICS Desc 3:	Not reported
# Of Places:	1
Source Of Facility:	Reg Meas
Design Flow:	0.02
Threat To Water Quality:	3
Complexity:	C
Pretreatment:	X - Facility is not a POTW
Facility Waste Type:	Miscellaneous
Facility Waste Type 2:	Not reported
Facility Waste Type 3:	Not reported
Facility Waste Type 4:	Not reported
Program:	NPDNONMUNIPRCS

SEACASTLE APARTMENTS (Continued) **S105036960**

Program Category1:	NPDESWW
Program Category2:	NPDESWW
# Of Programs:	1
WDID:	4B196400067
Reg Measure Id:	193933
Reg Measure Type:	Enrollee - NPDES
Region:	4
Order #:	R4-2009-0047
Npdes# CA#:	CAG994003
Major-Minor:	Minor
Npdes Type:	OTH
Reclamation:	N - No
Dredge Fill Fee:	Not reported
301H:	Not reported
Application Fee Amt Received:	400
Status:	Historical
Status Date:	04/07/2016
Effective Date:	12/05/2000
Expiration/Review Date:	04/30/2014
Termination Date:	11/06/2015
WDR Review - Amend:	Not reported
WDR Review - Revise/Renew:	Not reported
WDR Review - Rescind:	Not reported
WDR Review - No Action Required:	Not reported
WDR Review - Pending:	Not reported
WDR Review - Planned:	Not reported
Status Enrollee:	N
Individual/General:	I
Fee Code:	15 - WDRs pending rescission
Direction/Voice:	Passive
Enforcement Id(EID):	379158
Region:	4
Order / Resolution Number:	R4-2011-0027-M
Enforcement Action Type:	Admin Civil Liability
Effective Date:	06/07/2012
Adoption/Issuance Date:	06/07/2012
Achieve Date:	Not reported
Termination Date:	02/19/2015
ACL Issuance Date:	12/16/2011
EPL Issuance Date:	05/17/2011
Status:	Historical
Title:	ACL R4-2011-0027-M for SSR Western Multifamily LLC c/o Sea Castle Apartments Leasing Office
Description:	ACL No. R4-2011-0027-M was issued on 05/17/11 to Western Multifamily LLC assessing $246,000 for 82 MMPs. MMP issued on 12/16/11. Panel Hearing held on 03/15/12. Scheduled for Board Meetnig in June.
Program:	NPDNONMUNIPRCS
Latest Milestone Completion Date:	2015-02-19
# Of Programs1:	1
Total Assessment Amount:	$42,000.00
Initial Assessed Amount:	$246,000.0
Liability $ Amount:	$42,000.00
Project $ Amount:	$0.00
Liability $ Paid:	$42,000.00
Project $ Completed:	$0.00
Total $ Paid/Completed Amount:	$42,000.00

SEACASTLE APARTMENTS (Continued) **S105036960**

WDS:

Facility ID:	Los Angeles River 196400067
Facility Type:	Other - Does not fall into the category of Municipal/Domestic, Industrial, Agricultural or Solid Waste (Class I, II or III)
Facility Status:	Active - Any facility with a continuous or seasonal discharge that is under Waste Discharge Requirements.
NPDES Number:	CAG994003 The 1st 2 characters designate the state. The remaining 7 are assigned by the Regional Board
Subregion:	4
Facility Telephone:	3109171998
Facility Contact:	Greg Spezzano
Agency Name:	SSR WESTERN MULTIFAMILY LLC
Agency Address:	Not reported
Agency City,St,Zip:	0
Agency Contact:	Not reported
Agency Telephone:	Not reported
Agency Type:	Private
SIC Code:	5300
SIC Code 2:	Not reported
Primary Waste Type:	Nonhazardous Solid Wastes/Influent or Solid Wastes that contain nonhazardous putrescible and non putrescible solid, semisolid, and liquid wastes (E.G., garbage, trash, refuse, paper, demolition and construction wastes, manure, vegetable or animal solid and semisolid waste).
Primary Waste:	MISCEL
Waste Type2:	Not reported
Waste2:	Miscellaneous (Includes wastes from dewatering, recreational lake overflow, swimming pool wastes, water ride wastewater, ground water seepage and other wastes of this type)
Primary Waste Type:	Nonhazardous Solid Wastes/Influent or Solid Wastes that contain nonhazardous putrescible and non putrescible solid, semisolid, and liquid wastes (E.G., garbage, trash, refuse, paper, demolition and construction wastes, manure, vegetable or animal solid and semisolid waste).
Secondary Waste:	Not reported
Secondary Waste Type:	Not reported
Design Flow:	0
Baseline Flow:	0
Reclamation:	No reclamation requirements associated with this facility.
POTW:	The facility is not a POTW.
Treat To Water:	Minor Threat to Water Quality. A violation of a regional board order should cause a relatively minor impairment of beneficial uses compared to a major or minor threat. Not: All nurds without a TTWQ will be considered a minor threat to water quality unless coded at a higher Level. A Zero (0) may be used to code those NURDS that are found to represent no threat to water quality.
Complexity:	Category C - Facilities having no waste treatment systems, such as cooling water dischargers or thosewho must comply through best management practices, facilities with passive waste treatment and disposal systems, such as septic systems with subsurface disposal, or dischargers having waste storage systems with land disposal such as dairy waste ponds.

BE683 **DOT OPS** **1009648239**
WNW **INTERSECTION BROADWAY & 4TH ST.** **N/A**
1/4-1/2 **SANTA MONICA, CA 90403**
0.334 mi.
1763 ft. **Site 14 of 14 in cluster BE**

Relative:
Lower

Actual:
78 ft.

DOT OPS:

EDR Type:	NATURAL GAS DISTRIBUTION
Report ID:	1820458
Facility name:	Not reported
Address:	INTERSECTION BROADWAY & 4TH ST. SANTA MONICA, CA 90403
Latitude:	Not reported
Longitude:	Not reported
EDR type:	NATURAL GAS DISTRIBUTION
Cause of incident:	DAMAGE BY OUTSIDE FORCES
Operator code:	18484
Operator name:	SOUTHERN CALIFORNIA GAS CO
Incident address:	INTERSECTION BROADWAY & 4TH ST. SANTA MONICA, CA 90403
Incident county:	LOS ANGELES
Incident congressional district:	Not reported
Incident date:	19820309
Detection time:	815
Stoppage hours:	1
Stoppage minutes:	23
Estimated pressure at incident time:	40.00
Max. allowable operating preassure:	60.00
Part of operation that failed:	MAIN
Part of operation other comment:	Not reported
Part of system that failed:	PIPE
Part of system other comment:	Not reported
Year oart installed:	1980
Where leak originated:	BASE MATERIAL FRACTURE
Leak other comment:	Not reported
Real nominal pipe diameter:	2.000
Pipe wall thickness (inches):	0.216
Pipe specifications:	ASTM D2513
Pipe grade:	PE 2306
Type of repair done:	REPLACE PIPE
Type other comment:	Not reported
Length of replaced pipe:	4.00
Component replaced/reconditioned:	NO DATA
Component other comment:	Not reported
Employee fatalities:	0
Employees injured:	0
Non-empl. fatalities:	0
Non-empl. inured:	0
Did a rupture occur:	YES
Did gas ignite:	NO
Did an explosion occur:	NO
Secondary fires/explosions:	NO
Operator property damage:	500
Structure adjacent to leak:	COMMERCIAL MULTI-STORY
Structure other comment:	Not reported
Dist. to nearest structure:	80
Underground facility involved:	NO
Underground facility other comment:	Not reported

(Continued) **1009648239**

Any utilities affected:	NO
Dist. of other gas fac. contributing:	0
Dist. of other gas fac. impaired:	0
Dist. of telephone fac. contributing:	0
Dist. of telephone fac. impaired:	0
Dist. of electric fac. contributing:	0
Dist. of electric fac. impaired:	0
Dist. of storm sewer fac. contributing:	0
Dist. of storm sewer fac. impaired:	0
Dist. of other sewer fac. contributing:	0
Dist. of other sewer fac. impaired:	0
Dist. of water fac. contributing:	0
Dist. of water fac. impaired:	0
Dist. of other fac. contributing:	0
Other fac. contributing:	Not reported
Dist. of other fac. impaired:	0
Other facility impaired:	Not reported
Location of leak or failure:	NO DATA
Location other comment:	Not reported
Cover depth:	42
Soil at pipe depth:	SOIL
Soil temperature at soil leak:	065
Report by:	AGENCY CAUSING DAMAGE
Report other comment:	Not reported
Cause of Corrosion:	NO DATA
Cause of Corrosion Other:	Not reported
Coating:	NO DATA
Operator rec prior notification of excavation:	YES
Notification Date:	19821009
Notification Hr:	800
Was pipeline marked:	YES
Type mark:	OTHER
Type mark other:	Not reported
Stat Req mark:	YES
damerthmve:	Not reported
damerthmo:	Not reported
emcoth:	NO
emcothdesc:	Not reported
causlkcons:	Not reported
steel_clas:	NO DATA
Plastic:	NO DATA
plastreinf:	NO
castiron:	NO DATA
othmat:	Not reported
intialtest:	Not reported
tstmedinit:	NO DATA
tstmedioth:	Not reported
inittstyr:	0
mintstpres:	0.00
tmehldpres:	0
presslkini:	0
subseqtst:	Not reported
tstmedsubs:	NO DATA
tstmsubot:	Not reported
subseqtyr:	0
mintstpsub:	0.00
thpresssub:	0

(Continued) **1009648239**

presslksub: 0

BF684 **JACK & DON S TEXACO STATION** **EDR Hist Auto** **1009020808**
ESE **2307 LINCOLN BLVD** **N/A**
1/4-1/2 **SANTA MONICA, CA**
0.334 mi.
1763 ft. **Site 6 of 11 in cluster BF**

Relative:
Lower

Actual:
79 ft.

EDR Historical Auto Stations:

Name: JACK & DON S TEXACO STATION
Year: 1954
Type: GASOLINE STATIONS

Name: JACK & DON S TEXACO STATION
Year: 1954
Type: GASOLINE STATIONS

Name: INSTA TUNE
Year: 2001
Address: 2307 LINCOLN BLVD

Name: INSTA TUNE
Year: 2002
Address: 2307 LINCOLN BLVD

Name: INSTA TUNE
Year: 2003
Address: 2307 LINCOLN BLVD

Name: INSTA TUNE
Year: 2004
Address: 2307 LINCOLN BLVD

Name: INSTA TUNE
Year: 2006
Address: 2307 LINCOLN BLVD

Name: INSTA TUNE
Year: 2007
Address: 2307 LINCOLN BLVD

Name: INSTA TUNE
Year: 2008
Address: 2307 LINCOLN BLVD

Name: INSTA TUNE
Year: 2009
Address: 2307 LINCOLN BLVD

BF685 **INSTA TUNE** **CA HAZNET** **S113090713**
ESE **2307 LINCOLN BLVD** **N/A**
1/4-1/2 **SANTA MONICA, CA 90405**
0.334 mi.
1763 ft. **Site 7 of 11 in cluster BF**

Relative:
Lower

Actual:
79 ft.

HAZNET:

envid:	S113090713
Year:	2003
GEPAID:	CAL000172537
Contact:	ABBASJHOLI JOUR-MOHAMMADI/PRES
Telephone:	3104520888
Mailing Name:	Not reported
Mailing Address:	2307 LINCOLN BLVD
Mailing City,St,Zip:	SANTA MONICA, CA 904050000
Gen County:	Not reported
TSD EPA ID:	CAT080013352
TSD County:	Not reported
Waste Category:	Oil/water separation sludge
Disposal Method:	Recycler
Tons:	0.31
Cat Decode:	Oil/water separation sludge
Method Decode:	Recycler
Facility County:	Los Angeles

envid:	S113090713
Year:	2001
GEPAID:	CAL000172537
Contact:	ABBASJHOLI JOUR-MOHAMMADI/PRES
Telephone:	3104520888
Mailing Name:	Not reported
Mailing Address:	2307 LINCOLN BLVD
Mailing City,St,Zip:	SANTA MONICA, CA 904050000
Gen County:	Not reported
TSD EPA ID:	CAD099452708
TSD County:	Not reported
Waste Category:	Unspecified aqueous solution
Disposal Method:	Recycler
Tons:	0.41
Cat Decode:	Unspecified aqueous solution
Method Decode:	Recycler
Facility County:	Los Angeles

envid:	S113090713
Year:	1999
GEPAID:	CAL000172537
Contact:	ABBASGHOLI JOUR-MOUHAMMADI &
Telephone:	3104520888
Mailing Name:	Not reported
Mailing Address:	2307 LINCOLN BLVD
Mailing City,St,Zip:	SANTA MONICA, CA 904050000
Gen County:	Not reported
TSD EPA ID:	CAD028409019
TSD County:	Not reported
Waste Category:	Aqueous solution with total organic residues 10 percent or more
Disposal Method:	Not reported
Tons:	2.6271
Cat Decode:	Aqueous solution with total organic residues 10 percent or more
Method Decode:	Not reported

INSTA TUNE (Continued) **S113090713**

Facility County: Los Angeles

envid: S113090713
Year: 1999
GEPAID: CAL000172537
Contact: ABBASGHOLI JOUR-MOUHAMMADI &
Telephone: 3104520888
Mailing Name: Not reported
Mailing Address: 2307 LINCOLN BLVD
Mailing City,St,Zip: SANTA MONICA, CA 904050000
Gen County: Not reported
TSD EPA ID: CAD028409019
TSD County: Not reported
Waste Category: Aqueous solution with total organic residues 10 percent or more
Disposal Method: Treatment, Tank
Tons: 2.6271
Cat Decode: Aqueous solution with total organic residues 10 percent or more
Method Decode: Treatment, Tank
Facility County: Los Angeles

envid: S113090713
Year: 1999
GEPAID: CAL000172537
Contact: ABBASGHOLI JOUR-MOUHAMMADI &
Telephone: 3104520888
Mailing Name: Not reported
Mailing Address: 2307 LINCOLN BLVD
Mailing City,St,Zip: SANTA MONICA, CA 904050000
Gen County: Not reported
TSD EPA ID: CAT000613935
TSD County: Not reported
Waste Category: Aqueous solution with total organic residues less than 10 percent
Disposal Method: Transfer Station
Tons: .0625
Cat Decode: Aqueous solution with total organic residues less than 10 percent
Method Decode: Transfer Station
Facility County: Los Angeles

Click this hyperlink while viewing on your computer to access additional CA_HAZNET: detail in the EDR Site Report.

BF686 **INSTA-TUNE** **CA RGA LUST** **S114635342**
ESE **2307 LINCOLN BLVD** **N/A**
1/4-1/2 **SANTA MONICA, CA**
0.334 mi.
1763 ft. **Site 8 of 11 in cluster BF**

Relative:
Lower

Actual:
79 ft.

RGA LUST:

2012	INSTA-TUNE	2307 LINCOLN BLVD
2011	INSTA-TUNE	2307 LINCOLN BLVD
2010	INSTA-TUNE	2307 LINCOLN BLVD
2009	INSTA-TUNE	2307 LINCOLN BLVD
2008	INSTA-TUNE	2307 LINCOLN BLVD
2007	INSTA-TUNE	2307 LINCOLN BLVD
2006	INSTA-TUNE	2307 LINCOLN BLVD
2005	INSTA-TUNE	2307 LINCOLN BLVD
2003	INSTA-TUNE	2307 LINCOLN BLVD
2002	INSTA-TUNE	2307 LINCOLN BLVD

INSTA-TUNE (Continued) **S114635342**

2001 INSTA-TUNE 2307 LINCOLN BLVD
2000 INSTA-TUNE 2307 LINCOLN BLVD

BF687 **INSTA TUNE** **RCRA-SQG** **1000395437**
ESE **2307 LINCOLN BLVD** **CA LUST** **CAD982523110**
1/4-1/2 **SANTA MONICA, CA 90405** **CA HIST UST**
0.334 mi. **CA FID UST**
1763 ft. **Site 9 of 11 in cluster BF** **FINDS**
CA HAZNET
Relative: **CA HIST CORTESE**
Lower **ECHO**

Actual: **79 ft.**

RCRA-SQG:
Date form received by agency: 04/13/1989
Facility name: INSTA TUNE
Facility address: 2307 LINCOLN BLVD
SANTA MONICA, CA 90405
EPA ID: CAD982523110
Contact: ENVIRONMENTAL MANAGER
Contact address: 2307 LINCOLN BLVD
SANTA MONICA, CA 90405
Contact country: US
Contact telephone: (213) 452-0888
Contact email: Not reported
EPA Region: 09
Classification: Small Small Quantity Generator
Description: Handler: generates more than 100 and less than 1000 kg of hazardous waste during any calendar month and accumulates less than 6000 kg of hazardous waste at any time; or generates 100 kg or less of hazardous waste during any calendar month, and accumulates more than 1000 kg of hazardous waste at any time

Owner/Operator Summary:
Owner/operator name: PAULINE WILLHEMAEM
Owner/operator address: NOT REQUIRED
NOT REQUIRED, ME 99999
Owner/operator country: Not reported
Owner/operator telephone: (415) 555-1212
Legal status: Private
Owner/Operator Type: Owner
Owner/Op start date: Not reported
Owner/Op end date: Not reported

Owner/operator name: NOT REQUIRED
Owner/operator address: NOT REQUIRED
NOT REQUIRED, ME 99999
Owner/operator country: Not reported
Owner/operator telephone: (415) 555-1212
Legal status: Private
Owner/Operator Type: Operator
Owner/Op start date: Not reported
Owner/Op end date: Not reported

Handler Activities Summary:
U.S. importer of hazardous waste: No
Mixed waste (haz. and radioactive): No
Recycler of hazardous waste: No

INSTA TUNE (Continued) **1000395437**

Transporter of hazardous waste:	No
Treater, storer or disposer of HW:	No
Underground injection activity:	No
On-site burner exemption:	No
Furnace exemption:	No
Used oil fuel burner:	No
Used oil processor:	No
User oil refiner:	No
Used oil fuel marketer to burner:	No
Used oil Specification marketer:	No
Used oil transfer facility:	No
Used oil transporter:	No

Violation Status: No violations found

LUST:

Region:	STATE
Global Id:	T0603701442
Latitude:	34.009551
Longitude:	-118.479083
Case Type:	LUST Cleanup Site
Status:	Completed - Case Closed
Status Date:	02/07/2000
Lead Agency:	SANTA MONICA, CITY OF
Case Worker:	MH
Local Agency:	SANTA MONICA, CITY OF
RB Case Number:	904050225
LOC Case Number:	Not reported
File Location:	Not reported
Potential Media Affect:	Soil
Potential Contaminants of Concern:	Other Solvent or Non-Petroleum Hydrocarbon
Site History:	Not reported

Click here to access the California GeoTracker records for this facility:

Contact:

Global Id:	T0603701442
Contact Type:	Regional Board Caseworker
Contact Name:	YUE RONG
Organization Name:	LOS ANGELES RWQCB (REGION 4)
Address:	320 W. 4TH ST., SUITE 200
City:	Los Angeles
Email:	yrong@waterboards.ca.gov
Phone Number:	Not reported

Global Id:	T0603701442
Contact Type:	Local Agency Caseworker
Contact Name:	MONICA HANLEY
Organization Name:	SANTA MONICA, CITY OF
Address:	333 Olympic Drive - 2nd Floor
City:	SANTA MONICA
Email:	monica.hanley@smgov.net
Phone Number:	Not reported

Status History:

Global Id:	T0603701442
Status:	Completed - Case Closed
Status Date:	02/07/2000

INSTA TUNE (Continued) **1000395437**

Global Id: T0603701442
Status: Open - Case Begin Date
Status Date: 05/03/1999

Global Id: T0603701442
Status: Open - Site Assessment
Status Date: 02/01/2000

Regulatory Activities:
Global Id: T0603701442
Action Type: Other
Date: 08/13/1999
Action: Leak Discovery

Global Id: T0603701442
Action Type: Other
Date: 02/01/2000
Action: Leak Reported

Global Id: T0603701442
Action Type: Other
Date: 05/03/1999
Action: Leak Stopped

HIST UST:
File Number: 00026F20
URL: http://geotracker.waterboards.ca.gov/ustpdfs/pdf/00026F20.pdf
Region: Not reported
Facility ID: Not reported
Facility Type: Not reported
Other Type: Not reported
Contact Name: Not reported
Telephone: Not reported
Owner Name: Not reported
Owner Address: Not reported
Owner City,St,Zip: Not reported
Total Tanks: Not reported

Tank Num: Not reported
Container Num: Not reported
Year Installed: Not reported
Tank Capacity: Not reported
Tank Used for: Not reported
Type of Fuel: Not reported
Container Construction Thickness: Not reported
Leak Detection: Not reported

Click here for Geo Tracker PDF:

CA FID UST:
Facility ID: 19006622
Regulated By: UTNKA
Regulated ID: 00050935
Cortese Code: Not reported
SIC Code: Not reported

INSTA TUNE (Continued) **1000395437**

Facility Phone: 2134520888
Mail To: Not reported
Mailing Address: 2307 LINCOLN BLVD
Mailing Address 2: Not reported
Mailing City,St,Zip: SANTA MONICA 90405
Contact: Not reported
Contact Phone: Not reported
DUNs Number: Not reported
NPDES Number: Not reported
EPA ID: Not reported
Comments: Not reported
Status: Active

FINDS:

Registry ID: 110002841630

Environmental Interest/Information System
RCRAInfo is a national information system that supports the Resource Conservation and Recovery Act (RCRA) program through the tracking of events and activities related to facilities that generate, transport, and treat, store, or dispose of hazardous waste. RCRAInfo allows RCRA program staff to track the notification, permit, compliance, and corrective action activities required under RCRA.

HAZNET:
envid: 1000395437
Year: 1999
GEPAID: CAD982523110
Contact: PAULINE R. WILHELMSEN
Telephone: 0000000000
Mailing Name: Not reported
Mailing Address: 2307 LINCOLN BLVD
Mailing City,St,Zip: SANTA MONICA, CA 904050000
Gen County: Not reported
TSD EPA ID: CAD099452708
TSD County: Not reported
Waste Category: Oil/water separation sludge
Disposal Method: Transfer Station
Tons: .6046
Cat Decode: Oil/water separation sludge
Method Decode: Transfer Station
Facility County: Los Angeles

envid: 1000395437
Year: 1998
GEPAID: CAD982523110
Contact: PAULINE R. WILHELMSEN
Telephone: 0000000000
Mailing Name: Not reported
Mailing Address: 2307 LINCOLN BLVD
Mailing City,St,Zip: SANTA MONICA, CA 904050000
Gen County: Not reported
TSD EPA ID: CAT000613893
TSD County: Not reported

INSTA TUNE (Continued) **1000395437**

Waste Category: Aqueous solution with total organic residues less than 10 percent
Disposal Method: Transfer Station
Tons: .0667
Cat Decode: Aqueous solution with total organic residues less than 10 percent
Method Decode: Transfer Station
Facility County: Los Angeles

envid: 1000395437
Year: 1998
GEPAID: CAD982523110
Contact: PAULINE R. WILHELMSEN
Telephone: 0000000000
Mailing Name: Not reported
Mailing Address: 2307 LINCOLN BLVD
Mailing City,St,Zip: SANTA MONICA, CA 904050000
Gen County: Not reported
TSD EPA ID: CAD099452708
TSD County: Not reported
Waste Category: Oil/water separation sludge
Disposal Method: Transfer Station
Tons: .6004
Cat Decode: Oil/water separation sludge
Method Decode: Transfer Station
Facility County: Los Angeles

envid: 1000395437
Year: 1996
GEPAID: CAD982523110
Contact: PAULINE R. WILHELMSEN
Telephone: 0000000000
Mailing Name: Not reported
Mailing Address: 2307 LINCOLN BLVD
Mailing City,St,Zip: SANTA MONICA, CA 904050000
Gen County: Not reported
TSD EPA ID: CAD093459485
TSD County: Not reported
Waste Category: Unspecified solvent mixture
Disposal Method: Transfer Station
Tons: .0166
Cat Decode: Unspecified solvent mixture
Method Decode: Transfer Station
Facility County: Los Angeles

HIST CORTESE:
Region: CORTESE
Facility County Code: 19
Reg By: LTNKA
Reg Id: 904050225

ECHO:
Envid: 1000395437
Registry ID: 110002841630
DFR URL: http://echo.epa.gov/detailed_facility_report?fid=110002841630

BF688 **INSTA-TUNE** **CA LUST** **U003783636**
ESE **2307 LINCOLN BLVD** **CA UST** **N/A**
1/4-1/2 **SANTA MONICA, CA 90405** **CA SWEEPS UST**
0.334 mi.
1763 ft. **Site 10 of 11 in cluster BF**

Relative:
Lower

Actual:
79 ft.

LUST REG 4:

Region:	4	
Regional Board:	04	
County:	Los Angeles	
Facility Id:	904050225	
Status:	Preliminary site assessment workplan submitted	
Substance:	Hydrocarbons	
Substance Quantity:	Not reported	
Local Case No:	Not reported	
Case Type:	Soil	
Abatement Method Used at the Site:		Not reported
Global ID:	T0603701442	
W Global ID:	Not reported	
Staff:	UNK	
Local Agency:	19033	
Cross Street:	PEARL ST	
Enforcement Type:	Not reported	
Date Leak Discovered:	8/13/1999	
Date Leak First Reported:		2/1/2000
Date Leak Record Entered:	Not reported	
Date Confirmation Began:	Not reported	
Date Leak Stopped:	5/3/1999	
Date Case Last Changed on Database:		2/1/2000
Date the Case was Closed:		Not reported
How Leak Discovered:	Repair Tank	
How Leak Stopped:	Not reported	
Cause of Leak:	UNK	
Leak Source:	UNK	
Operator:	Not reported	
Water System:	Not reported	
Well Name:	Not reported	
Approx. Dist To Production Well (ft):		7481.712036971236108061535302l
Source of Cleanup Funding:		UNK
Preliminary Site Assessment Workplan Submitted:		2/1/2000
Preliminary Site Assessment Began:		Not reported
Pollution Characterization Began:		Not reported
Remediation Plan Submitted:		Not reported
Remedial Action Underway:		Not reported
Post Remedial Action Monitoring Began:		Not reported
Enforcement Action Date:		Not reported
Historical Max MTBE Date:		Not reported
Hist Max MTBE Conc in Groundwater:		Not reported
Hist Max MTBE Conc in Soil:		.14
Significant Interim Remedial Action Taken:		Not reported
GW Qualifier:	Not reported	
Soil Qualifier:	Not reported	
Organization:	Not reported	
Owner Contact:	Not reported	
Responsible Party:	SALMA OBEJI	
RP Address:	2001 WILSHIRE BLVD., STE. 510, SANTA MONICA CA 90403	
Program:	LUST	
Lat/Long:	34.0095224 / -1	
Local Agency Staff:	UNK	

INSTA-TUNE (Continued) **U003783636**

Beneficial Use: Not reported
Priority: Not reported
Cleanup Fund Id: Not reported
Suspended: Not reported
Assigned Name: Not reported
Summary: Not reported

UST:
Facility ID: 600147
Permitting Agency: SANTA MONICA, CITY OF
Latitude: 34.0109145
Longitude: -118.4777345

SWEEPS UST:
Status: Active
Comp Number: 50935
Number: 1
Board Of Equalization: 44-010577
Referral Date: 02-12-91
Action Date: 02-12-91
Created Date: 02-29-88
Owner Tank Id: 10
SWRCB Tank Id: 19-033-050935-000010
Tank Status: A
Capacity: 550
Active Date: 02-12-91
Tank Use: OIL
STG: W
Content: WASTE OIL
Number Of Tanks: 1

BY689 **CA CHMIRS** **S118190372**
NE **1830 12TH STREET** **N/A**
1/4-1/2 **SANTA MONICA, CA 90404**
0.335 mi.
1771 ft. **Site 1 of 3 in cluster BY**

Relative:
Higher

Actual:
129 ft.

CHMIRS:
OES Incident Number: 15-5003
OES notification: 08/25/2015
OES Date: Not reported
OES Time: Not reported
Date Completed: **Not reported**
Property Use: Not reported
Agency Id Number: Not reported
Agency Incident Number: Not reported
Time Notified: Not reported
Time Completed: Not reported
Surrounding Area: Not reported
Estimated Temperature: Not reported
Property Management: Not reported
More Than Two Substances Involved?: Not reported
Resp Agncy Personel # Of Decontaminated: Not reported
Responding Agency Personel # Of Injuries: Not reported
Responding Agency Personel # Of Fatalities: Not reported
Others Number Of Decontaminated: Not reported
Others Number Of Injuries: Not reported

(Continued) **S118190372**

Others Number Of Fatalities:	Not reported
Vehicle Make/year:	Not reported
Vehicle License Number:	Not reported
Vehicle State:	Not reported
Vehicle Id Number:	Not reported
CA DOT PUC/ICC Number:	Not reported
Company Name:	Not reported
Reporting Officer Name/ID:	Not reported
Report Date:	Not reported
Facility Telephone:	Not reported
Waterway Involved:	No
Waterway:	Not reported
Spill Site:	Residence
Cleanup By:	Reporting Party
Containment:	Not reported
What Happened:	Not reported
Type:	Not reported
Measure:	Not reported
Other:	Not reported
Type:	SEWAGE
Measure:	Gal(s)
Other:	Not reported
Date/Time:	1400
Year:	2015
Agency:	City of Santa Monica
Incident Date:	08/25/2015
Admin Agency:	City of Santa Monica
Amount:	Not reported
Contained:	Yes
Site Type:	Not reported
E Date:	Not reported
Substance:	Sewage
Quantity Released:	50
Unknown:	Not reported
Substance #2:	Not reported
Substance #3:	Not reported
Evacuations:	Not reported
Number of Injuries:	Not reported
Number of Fatalities:	Not reported
#1 Pipeline:	No
#2 Pipeline:	No
#3 Pipeline:	No
#1 Vessel >= 300 Tons:	No
#2 Vessel >= 300 Tons:	No
#3 Vessel >= 300 Tons:	No
Evacs:	No
Injuries:	No
Fatals:	No
Comments:	Not reported
Description:	Per the caller baby wipes stuck in a private lateral caused the spill.

BK690 **SUPERGO BIKE SHOPS** **CA HAZNET** **S113465517**
NW **501 BROADWAY** **N/A**
1/4-1/2 **SANTA MONICA, CA 90401**
0.337 mi.
1781 ft. **Site 8 of 9 in cluster BK**

Relative:
Lower

Actual:
84 ft.

HAZNET:

envid:	S113465517
Year:	2010
GEPAID:	CAL000262952
Contact:	ACCOUNTING
Telephone:	9199339113
Mailing Name:	Not reported
Mailing Address:	PO BOX 2741
Mailing City,St,Zip:	CHAPEL HILL, NC 275140000
Gen County:	Not reported
TSD EPA ID:	CAT000613935
TSD County:	Not reported
Waste Category:	Aqueous solution with total organic residues less than 10 percent
Disposal Method:	Storage, Bulking, And/Or Transfer Off Site--No Treatment/Reovery (H010-H129) Or (H131-H135)
Tons:	0.252
Cat Decode:	Aqueous solution with total organic residues less than 10 percent
Method Decode:	Storage, Bulking, And/Or Transfer Off Site--No Treatment/Reovery (H010-H129) Or (H131-H135)
Facility County:	Los Angeles

BK691 **SUPER GO BIKE SHOP** **CA HAZNET** **S112893132**
NW **501 BROADWAY** **N/A**
1/4-1/2 **SANTA MONICA, CA 90401**
0.337 mi.
1781 ft. **Site 9 of 9 in cluster BK**

Relative:
Lower

Actual:
84 ft.

HAZNET:

envid:	S112893132
Year:	2001
GEPAID:	CAC001465376
Contact:	SILVEIRO MARTINEZ
Telephone:	3104519977
Mailing Name:	Not reported
Mailing Address:	501 BROADWAY
Mailing City,St,Zip:	SANTA MONICA, CA 904010000
Gen County:	Not reported
TSD EPA ID:	CAT000613935
TSD County:	Not reported
Waste Category:	Aqueous solution with total organic residues less than 10 percent
Disposal Method:	Transfer Station
Tons:	0.22
Cat Decode:	Aqueous solution with total organic residues less than 10 percent
Method Decode:	Transfer Station
Facility County:	Los Angeles

envid:	S112893132
Year:	2000
GEPAID:	CAC001465376
Contact:	SILVEIRO MARTINEZ
Telephone:	3104519977
Mailing Name:	Not reported
Mailing Address:	501 BROADWAY
Mailing City,St,Zip:	SANTA MONICA, CA 904010000

SUPER GO BIKE SHOP (Continued) **S112893132**

Gen County:	Not reported
TSD EPA ID:	CAT000613935
TSD County:	Not reported
Waste Category:	Aqueous solution with total organic residues less than 10 percent
Disposal Method:	Transfer Station
Tons:	0.12
Cat Decode:	Aqueous solution with total organic residues less than 10 percent
Method Decode:	Transfer Station
Facility County:	Los Angeles
envid:	S112893132
Year:	1998
GEPAID:	CAC001465376
Contact:	ALAN GOLDSMITH
Telephone:	0000000000
Mailing Name:	Not reported
Mailing Address:	501 BROADWAY
Mailing City,St,Zip:	SANTA MONICA, CA 904010000
Gen County:	Not reported
TSD EPA ID:	CAT000613893
TSD County:	Not reported
Waste Category:	Aqueous solution with total organic residues less than 10 percent
Disposal Method:	Transfer Station
Tons:	.0959
Cat Decode:	Aqueous solution with total organic residues less than 10 percent
Method Decode:	Transfer Station
Facility County:	Los Angeles

BZ692 **CA CHMIRS** **S117743128**
ENE **1102 PICO BLVD** **N/A**
1/4-1/2 **SANTA MONICA, CA**
0.338 mi.
1783 ft. **Site 1 of 2 in cluster BZ**

Relative:
Higher

Actual:
111 ft.

CHMIRS:

OES Incident Number:	15-1220
OES notification:	03/03/2015
OES Date:	Not reported
OES Time:	Not reported
Date Completed:	**Not reported**
Property Use:	Not reported
Agency Id Number:	Not reported
Agency Incident Number:	Not reported
Time Notified:	Not reported
Time Completed:	Not reported
Surrounding Area:	Not reported
Estimated Temperature:	Not reported
Property Management:	Not reported
More Than Two Substances Involved?:	Not reported
Resp Agncy Personel # Of Decontaminated:	Not reported
Responding Agency Personel # Of Injuries:	Not reported
Responding Agency Personel # Of Fatalities:	Not reported
Others Number Of Decontaminated:	Not reported
Others Number Of Injuries:	Not reported
Others Number Of Fatalities:	Not reported
Vehicle Make/year:	Not reported
Vehicle License Number:	Not reported
Vehicle State:	Not reported

(Continued) **S117743128**

Vehicle Id Number:	Not reported
CA DOT PUC/ICC Number:	Not reported
Company Name:	Not reported
Reporting Officer Name/ID:	Not reported
Report Date:	Not reported
Facility Telephone:	Not reported
Waterway Involved:	Yes
Waterway:	Storm Drain
Spill Site:	Merchant/Business
Cleanup By:	Reporting Party
Containment:	Not reported
What Happened:	Not reported
Type:	Not reported
Measure:	Not reported
Other:	Not reported
Type:	SEWAGE
Measure:	Gal(s)
Other:	Not reported
Date/Time:	700
Year:	2015
Agency:	City of Santa Monica
Incident Date:	03/03/2015
Admin Agency:	City of Santa Monica
Amount:	Not reported
Contained:	Yes
Site Type:	Storm Drain
E Date:	Not reported
Substance:	Sewage
Quantity Released:	1425
Unknown:	Not reported
Substance #2:	Not reported
Substance #3:	Not reported
Evacuations:	Not reported
Number of Injuries:	Not reported
Number of Fatalities:	Not reported
#1 Pipeline:	No
#2 Pipeline:	No
#3 Pipeline:	No
#1 Vessel >= 300 Tons:	No
#2 Vessel >= 300 Tons:	No
#3 Vessel >= 300 Tons:	No
Evacs:	No
Injuries:	No
Fatals:	No
Comments:	Not reported
Description:	Caller states a blockage in a main line occurred resulting in the release of 1425 gallons onto a gutter, 1375 gallons impacted a storm drain and it was diverted back into the sewer system. RP handling the clean up and decontamination.

BR693 **CA CHMIRS** **S110417650**
East **1021 PACIFIC STREET** **N/A**
1/4-1/2 **SANTA MONICA, CA 90405**
0.339 mi.
1792 ft. **Site 2 of 3 in cluster BR**

Relative:
Lower

Actual:
92 ft.

CHMIRS:

OES Incident Number:	08-2404
OES notification:	03/28/2008
OES Date:	Not reported
OES Time:	Not reported
Date Completed:	**Not reported**
Property Use:	Not reported
Agency Id Number:	Not reported
Agency Incident Number:	Not reported
Time Notified:	Not reported
Time Completed:	Not reported
Surrounding Area:	Not reported
Estimated Temperature:	Not reported
Property Management:	Not reported
More Than Two Substances Involved?:	Not reported
Resp Agncy Personel # Of Decontaminated:	Not reported
Responding Agency Personel # Of Injuries:	Not reported
Responding Agency Personel # Of Fatalities:	Not reported
Others Number Of Decontaminated:	Not reported
Others Number Of Injuries:	Not reported
Others Number Of Fatalities:	Not reported
Vehicle Make/year:	Not reported
Vehicle License Number:	Not reported
Vehicle State:	Not reported
Vehicle Id Number:	Not reported
CA DOT PUC/ICC Number:	Not reported
Company Name:	Not reported
Reporting Officer Name/ID:	Not reported
Report Date:	Not reported
Facility Telephone:	Not reported
Waterway Involved:	No
Waterway:	Not reported
Spill Site:	Residence
Cleanup By:	Reporting Party
Containment:	Not reported
What Happened:	Not reported
Type:	Not reported
Measure:	Gal(s)
Other:	Not reported
Date/Time:	1010
Year:	2008
Agency:	City of Santa Monica Waste Water Division
Incident Date:	3/28/2008
Admin Agency:	City of Santa Monica
Amount:	Not reported
Contained:	Yes
Site Type:	Not reported
E Date:	Not reported
Substance:	sewage
Quantity Released:	50
Unknown:	Not reported
Substance #2:	Not reported
Substance #3:	Not reported

(Continued) **S110417650**

Evacuations:	0
Number of Injuries:	0
Number of Fatalities:	0
#1 Pipeline:	Not reported
#2 Pipeline:	Not reported
#3 Pipeline:	Not reported
#1 Vessel >= 300 Tons:	Not reported
#2 Vessel >= 300 Tons:	Not reported
#3 Vessel >= 300 Tons:	Not reported
Evacs:	Not reported
Injuries:	Not reported
Fatals:	Not reported
Comments:	Not reported
Description:	RP States: The release was caused due to root blockage in a city main. The release came out of a clean-out of a residential unit.

BR694 **CA CHMIRS** **S109035443**
East **1021 PACIFIC ST.** **N/A**
1/4-1/2 **SANTA MONICA, CA 90404**
0.339 mi.
1792 ft. **Site 3 of 3 in cluster BR**

Relative: **Lower**

Actual: **92 ft.**

CHMIRS:

OES Incident Number:	6-6136
OES notification:	10/16/2006
OES Date:	Not reported
OES Time:	Not reported
Date Completed:	**Not reported**
Property Use:	Not reported
Agency Id Number:	Not reported
Agency Incident Number:	Not reported
Time Notified:	Not reported
Time Completed:	Not reported
Surrounding Area:	Not reported
Estimated Temperature:	Not reported
Property Management:	Not reported
More Than Two Substances Involved?:	Not reported
Resp Agncy Personel # Of Decontaminated:	Not reported
Responding Agency Personel # Of Injuries:	Not reported
Responding Agency Personel # Of Fatalities:	Not reported
Others Number Of Decontaminated:	Not reported
Others Number Of Injuries:	Not reported
Others Number Of Fatalities:	Not reported
Vehicle Make/year:	Not reported
Vehicle License Number:	Not reported
Vehicle State:	Not reported
Vehicle Id Number:	Not reported
CA DOT PUC/ICC Number:	Not reported
Company Name:	Not reported
Reporting Officer Name/ID:	Not reported
Report Date:	Not reported
Facility Telephone:	Not reported
Waterway Involved:	Not reported
Waterway:	Not reported
Spill Site:	Not reported
Cleanup By:	Responsible Party
Containment:	Not reported

(Continued) **S109035443**

What Happened:	Not reported
Type:	Not reported
Measure:	Not reported
Other:	Not reported
Date/Time:	Not reported
Year:	2006
Agency:	City of Santa Monica
Incident Date:	10/16/2006 12:00:00 AM
Admin Agency:	City of Santa Monica
Amount:	Not reported
Contained:	Yes
Site Type:	Road
E Date:	Not reported
Substance:	Sewage
Gallons:	50
Unknown:	0
Substance #2:	Not reported
Substance #3:	Not reported
Evacuations:	0
Number of Injuries:	0
Number of Fatalities:	0
#1 Pipeline:	Not reported
#2 Pipeline:	Not reported
#3 Pipeline:	Not reported
#1 Vessel >= 300 Tons:	Not reported
#2 Vessel >= 300 Tons:	Not reported
#3 Vessel >= 300 Tons:	Not reported
Evacs:	Not reported
Injuries:	Not reported
Fatals:	Not reported
Comments:	Not reported
Description:	Tree root blockage in a city sewer line caused this release.

BJ695 **ERNS** **92284937**
NNW **707 BROADWAY** **N/A**
1/4-1/2 **SANTA MONICA, CA 90401**
0.340 mi.
1793 ft. **Site 4 of 5 in cluster BJ**

Relative:
Lower

Click this hyperlink while viewing on your computer to access additional ERNS detail in the EDR Site Report.

Actual:
93 ft.

BF696 **HARDEE BEE** **EDR Hist Auto** **1009019777**
ESE **2321 LINCOLN BLVD** **N/A**
1/4-1/2 **SANTA MONICA, CA**
0.340 mi.
1795 ft. **Site 11 of 11 in cluster BF**

Relative:
Lower

EDR Historical Auto Stations:

Name:	HARDEE BEE
Year:	1933
Type:	AUTOMOBILE REPAIRING

Actual:
76 ft.

Name:	HARDEE BEE
Year:	1933
Type:	AUTOMOBILE REPAIRING

HARDEE BEE (Continued) **1009019777**

Name: HARDEE BEE
Year: 1936
Type: AUTOMOBILE REPAIRING

Name: HARDEE BEE
Year: 1936
Type: AUTOMOBILE REPAIRING

BS697 **EDR Hist Auto** **1015267703**
NNE **1710 12TH ST** **N/A**
1/4-1/2 **SANTA MONICA, CA 90404**
0.340 mi.
1797 ft. **Site 2 of 4 in cluster BS**

Relative:
Higher

Actual:
104 ft.

EDR Historical Auto Stations:
Name: VOLKSWAGEN SANTA MONICA BODY SHOP
Year: 2007
Address: 1710 12TH ST

BS698 **VOLKSWAGEN SANTA MONICA INC** **RCRA-SQG** **1000272893**
NNE **1710 12TH ST** **FINDS** **CAD981575996**
1/4-1/2 **SANTA MONICA, CA 90404** **CA EMI**
0.340 mi. **CA HAZNET**
1797 ft. **Site 3 of 4 in cluster BS** **ECHO**

Relative:
Higher

Actual:
104 ft.

RCRA-SQG:
Date form received by agency: 09/01/1996
Facility name: VOLKSWAGEN SANTA MONICA INC
Facility address: 1710 12TH ST
SANTA MONICA, CA 90404
EPA ID: CAD981575996
Contact: Not reported
Contact address: Not reported
Not reported
Contact country: US
Contact telephone: Not reported
Contact email: Not reported
EPA Region: 09
Land type: Facility is not located on Indian land. Additional information is not known.
Classification: Small Small Quantity Generator
Description: Handler: generates more than 100 and less than 1000 kg of hazardous waste during any calendar month and accumulates less than 6000 kg of hazardous waste at any time; or generates 100 kg or less of hazardous waste during any calendar month, and accumulates more than 1000 kg of hazardous waste at any time

Owner/Operator Summary:
Owner/operator name: WILFRED SULLIVAN
Owner/operator address: NOT REQUIRED
NOT REQUIRED, ME 99999
Owner/operator country: Not reported
Owner/operator telephone: (415) 555-1212
Legal status: Private
Owner/Operator Type: Owner
Owner/Op start date: Not reported
Owner/Op end date: Not reported

VOLKSWAGEN SANTA MONICA INC (Continued) **1000272893**

Owner/operator name: NOT REQUIRED
Owner/operator address: NOT REQUIRED
NOT REQUIRED, ME 99999
Owner/operator country: Not reported
Owner/operator telephone: (415) 555-1212
Legal status: Private
Owner/Operator Type: Operator
Owner/Op start date: Not reported
Owner/Op end date: Not reported

Handler Activities Summary:
U.S. importer of hazardous waste: No
Mixed waste (haz. and radioactive): No
Recycler of hazardous waste: No
Transporter of hazardous waste: No
Treater, storer or disposer of HW: No
Underground injection activity: No
On-site burner exemption: No
Furnace exemption: No
Used oil fuel burner: No
Used oil processor: No
User oil refiner: No
Used oil fuel marketer to burner: No
Used oil Specification marketer: No
Used oil transfer facility: No
Used oil transporter: No

Historical Generators:
Date form received by agency: 11/17/1986
Site name: VOLKSWAGEN SANTA MONICA INC
Classification: Large Quantity Generator

Facility Has Received Notices of Violations:
Regulation violated: FR - 262.10-12.A
Area of violation: Generators - General
Date violation determined: 09/08/1993
Date achieved compliance: 09/08/1998
Violation lead agency: State
Enforcement action: Not reported
Enforcement action date: Not reported
Enf. disposition status: Not reported
Enf. disp. status date: Not reported
Enforcement lead agency: Not reported
Proposed penalty amount: Not reported
Final penalty amount: Not reported
Paid penalty amount: Not reported

Evaluation Action Summary:
Evaluation date: 09/08/1993
Evaluation: COMPLIANCE EVALUATION INSPECTION ON-SITE
Area of violation: Generators - General
Date achieved compliance: 09/08/1998
Evaluation lead agency: State Contractor/Grantee

Evaluation date: 09/08/1993

VOLKSWAGEN SANTA MONICA INC (Continued) **1000272893**

Evaluation: COMPLIANCE EVALUATION INSPECTION ON-SITE
Area of violation: Not reported
Date achieved compliance: Not reported
Evaluation lead agency: State

FINDS:

Registry ID: 110002720360

Environmental Interest/Information System

California Hazardous Waste Tracking System - Datamart (HWTS-DATAMART) provides California with information on hazardous waste shipments for generators, transporters, and treatment, storage, and disposal facilities.

RCRAInfo is a national information system that supports the Resource Conservation and Recovery Act (RCRA) program through the tracking of events and activities related to facilities that generate, transport, and treat, store, or dispose of hazardous waste. RCRAInfo allows RCRA program staff to track the notification, permit, compliance, and corrective action activities required under RCRA.

EMI:

Year:	1987
County Code:	19
Air Basin:	SC
Facility ID:	20687
Air District Name:	SC
SIC Code:	7538
Air District Name:	SOUTH COAST AQMD
Community Health Air Pollution Info System:	Not reported
Consolidated Emission Reporting Rule:	Not reported
Total Organic Hydrocarbon Gases Tons/Yr:	2
Reactive Organic Gases Tons/Yr:	2
Carbon Monoxide Emissions Tons/Yr:	0
NOX - Oxides of Nitrogen Tons/Yr:	0
SOX - Oxides of Sulphur Tons/Yr:	0
Particulate Matter Tons/Yr:	0
Part. Matter 10 Micrometers and Smllr Tons/Yr:	0

Year:	1990
County Code:	19
Air Basin:	SC
Facility ID:	20687
Air District Name:	SC
SIC Code:	7538
Air District Name:	SOUTH COAST AQMD
Community Health Air Pollution Info System:	Not reported
Consolidated Emission Reporting Rule:	Not reported
Total Organic Hydrocarbon Gases Tons/Yr:	3
Reactive Organic Gases Tons/Yr:	3
Carbon Monoxide Emissions Tons/Yr:	0
NOX - Oxides of Nitrogen Tons/Yr:	0
SOX - Oxides of Sulphur Tons/Yr:	0
Particulate Matter Tons/Yr:	0
Part. Matter 10 Micrometers and Smllr Tons/Yr:	0

VOLKSWAGEN SANTA MONICA INC (Continued) **1000272893**

Year:	1995
County Code:	19
Air Basin:	SC
Facility ID:	20687
Air District Name:	SC
SIC Code:	7538
Air District Name:	SOUTH COAST AQMD
Community Health Air Pollution Info System:	Not reported
Consolidated Emission Reporting Rule:	Not reported
Total Organic Hydrocarbon Gases Tons/Yr:	3
Reactive Organic Gases Tons/Yr:	3
Carbon Monoxide Emissions Tons/Yr:	0
NOX - Oxides of Nitrogen Tons/Yr:	0
SOX - Oxides of Sulphur Tons/Yr:	0
Particulate Matter Tons/Yr:	0
Part. Matter 10 Micrometers and Smllr Tons/Yr:	0

HAZNET:

envid:	1000272893
Year:	2006
GEPAID:	CAD981575996
Contact:	RICK CUESTA/SVC MGR
Telephone:	3108291888
Mailing Name:	Not reported
Mailing Address:	2440 SANTA MONICA BLVD
Mailing City,St,Zip:	SANTA MONICA, CA 904042039
Gen County:	Not reported
TSD EPA ID:	CAD008252405
TSD County:	Not reported
Waste Category:	Other organic solids
Disposal Method:	Transfer Station
Tons:	0.1
Cat Decode:	Other organic solids
Method Decode:	Transfer Station
Facility County:	Los Angeles

envid:	1000272893
Year:	2006
GEPAID:	CAD981575996
Contact:	RICK CUESTA/SVC MGR
Telephone:	3108291888
Mailing Name:	Not reported
Mailing Address:	2440 SANTA MONICA BLVD
Mailing City,St,Zip:	SANTA MONICA, CA 904042039
Gen County:	Not reported
TSD EPA ID:	CAT080013352
TSD County:	Not reported
Waste Category:	Oil/water separation sludge
Disposal Method:	Recycler
Tons:	3.33
Cat Decode:	Oil/water separation sludge
Method Decode:	Recycler
Facility County:	Los Angeles

envid:	1000272893
Year:	2003
GEPAID:	CAD981575996

VOLKSWAGEN SANTA MONICA INC (Continued) **1000272893**

Contact:	RICK CUESTA/SVC MGR
Telephone:	3108291888
Mailing Name:	Not reported
Mailing Address:	2440 SANTA MONICA BLVD
Mailing City,St,Zip:	SANTA MONICA, CA 904042039
Gen County:	Not reported
TSD EPA ID:	CAT080013352
TSD County:	Not reported
Waste Category:	Oil/water separation sludge
Disposal Method:	Recycler
Tons:	2.98
Cat Decode:	Oil/water separation sludge
Method Decode:	Recycler
Facility County:	Los Angeles

envid:	1000272893
Year:	2002
GEPAID:	CAD981575996
Contact:	RICK CUESTA/SVC MGR
Telephone:	3108291888
Mailing Name:	Not reported
Mailing Address:	2440 SANTA MONICA BLVD
Mailing City,St,Zip:	SANTA MONICA, CA 904042039
Gen County:	Not reported
TSD EPA ID:	CAD008252405
TSD County:	Not reported
Waste Category:	Other organic solids
Disposal Method:	Transfer Station
Tons:	0.05
Cat Decode:	Other organic solids
Method Decode:	Transfer Station
Facility County:	Los Angeles

envid:	1000272893
Year:	2001
GEPAID:	CAD981575996
Contact:	RICK CUESTA/SVC MGR
Telephone:	3108291888
Mailing Name:	Not reported
Mailing Address:	2440 SANTA MONICA BLVD
Mailing City,St,Zip:	SANTA MONICA, CA 904042039
Gen County:	Not reported
TSD EPA ID:	CAT080013352
TSD County:	Not reported
Waste Category:	Oil/water separation sludge
Disposal Method:	Recycler
Tons:	1.6
Cat Decode:	Oil/water separation sludge
Method Decode:	Recycler
Facility County:	Los Angeles

Click this hyperlink while viewing on your computer to access
7 additional CA_HAZNET: record(s) in the EDR Site Report.

ECHO:

Envid:	1000272893
Registry ID:	110002720360

VOLKSWAGEN SANTA MONICA INC (Continued) **1000272893**

DFR URL: http://echo.epa.gov/detailed_facility_report?fid=110002720360

BT699 **R GRIGSBY AUTOMOTIVE** **CA HAZNET** **S113044861**
WNW **401 BROADWAY** **N/A**
1/4-1/2 **SANTA MONICA, CA 90401**
0.340 mi.
1797 ft. **Site 6 of 10 in cluster BT**

Relative:
Lower

Actual:
80 ft.

HAZNET:

envid:	S113044861
Year:	2011
GEPAID:	CAL000059560
Contact:	ROBERT GRIGSBY
Telephone:	3103933295
Mailing Name:	Not reported
Mailing Address:	401 BROADWAY
Mailing City,St,Zip:	SANTA MONICA, CA 904010000
Gen County:	Not reported
TSD EPA ID:	CAT080013352
TSD County:	Not reported
Waste Category:	Waste oil and mixed oil
Disposal Method:	Other Recovery Of Reclamation For Reuse Including Acid Regeneration, Organics Recovery Ect
Tons:	1.444
Cat Decode:	Waste oil and mixed oil
Method Decode:	Other Recovery Of Reclamation For Reuse Including Acid Regeneration, Organics Recovery Ect
Facility County:	Los Angeles

envid:	S113044861
Year:	2010
GEPAID:	CAL000059560
Contact:	ROBERT GRIGSBY
Telephone:	3103933295
Mailing Name:	Not reported
Mailing Address:	401 BROADWAY
Mailing City,St,Zip:	SANTA MONICA, CA 904010000
Gen County:	Not reported
TSD EPA ID:	CAT080013352
TSD County:	Not reported
Waste Category:	Unspecified aqueous solution
Disposal Method:	Other Recovery Of Reclamation For Reuse Including Acid Regeneration, Organics Recovery Ect
Tons:	0.168
Cat Decode:	Unspecified aqueous solution
Method Decode:	Other Recovery Of Reclamation For Reuse Including Acid Regeneration, Organics Recovery Ect
Facility County:	Los Angeles

envid:	S113044861
Year:	2010
GEPAID:	CAL000059560
Contact:	ROBERT GRIGSBY
Telephone:	3103933295
Mailing Name:	Not reported
Mailing Address:	401 BROADWAY
Mailing City,St,Zip:	SANTA MONICA, CA 904010000
Gen County:	Not reported

R GRIGSBY AUTOMOTIVE (Continued) **S113044861**

TSD EPA ID: CAT000613935
TSD County: Not reported
Waste Category: Aqueous solution with total organic residues less than 10 percent
Disposal Method: Storage, Bulking, And/Or Transfer Off Site--No Treatment/Reovery (H010-H129) Or (H131-H135)
Tons: 0.084
Cat Decode: Aqueous solution with total organic residues less than 10 percent
Method Decode: Storage, Bulking, And/Or Transfer Off Site--No Treatment/Reovery (H010-H129) Or (H131-H135)
Facility County: Los Angeles

envid: S113044861
Year: 2003
GEPAID: CAL000059560
Contact: ROBERT GRIGSBY
Telephone: 3103933295
Mailing Name: Not reported
Mailing Address: 401 BROADWAY
Mailing City,St,Zip: SANTA MONICA, CA 904010000
Gen County: Not reported
TSD EPA ID: CAT080013352
TSD County: Not reported
Waste Category: Unspecified organic liquid mixture
Disposal Method: Recycler
Tons: 0.27
Cat Decode: Unspecified organic liquid mixture
Method Decode: Recycler
Facility County: Los Angeles

envid: S113044861
Year: 2001
GEPAID: CAL000059560
Contact: ROBERT GRIGSBY
Telephone: 3103933295
Mailing Name: Not reported
Mailing Address: 401 BROADWAY
Mailing City,St,Zip: SANTA MONICA, CA 904010000
Gen County: Not reported
TSD EPA ID: CAT080013352
TSD County: Not reported
Waste Category: Aqueous solution with total organic residues 10 percent or more
Disposal Method: Recycler
Tons: 0.33
Cat Decode: Aqueous solution with total organic residues 10 percent or more
Method Decode: Recycler
Facility County: Los Angeles

Click this hyperlink while viewing on your computer to access
7 additional CA_HAZNET: record(s) in the EDR Site Report.

BH700 **12TH STREET LOTS LLC** **CA HAZNET** **S118225918**
NNE **1664 12TH ST** **N/A**
1/4-1/2 **SANTA MONICA, CA 90404**
0.340 mi.
1797 ft. **Site 23 of 24 in cluster BH**

Relative:
Higher

Actual:
105 ft.

HAZNET:

envid:	S118225918
Year:	2014
GEPAID:	CAC002791335
Contact:	12TH STREET LOTS LLC
Telephone:	3103963084
Mailing Name:	Not reported
Mailing Address:	1654 12TH ST
Mailing City,St,Zip:	SANTA MONICA, CA 904043710
Gen County:	Los Angeles
TSD EPA ID:	CAD009007626
TSD County:	Los Angeles
Waste Category:	Asbestos containing waste
Disposal Method:	Landfill Or Surface Impoundment That Will Be Closed As Landfill(To Include On-Site Treatment And/Or Stabilization)
Tons:	1.84
Cat Decode:	Asbestos containing waste
Method Decode:	Landfill Or Surface Impoundment That Will Be Closed As Landfill(To Include On-Site Treatment And/Or Stabilization)
Facility County:	Los Angeles

BH701 **WASSERMAN SILK SCREEN CO.** **FINDS** **1016785303**
NNE **1664 12TH ST** **ECHO** **N/A**
1/4-1/2 **SANTA MONICA, CA 90404**
0.340 mi.
1797 ft. **Site 24 of 24 in cluster BH**

Relative:
Higher

Actual:
105 ft.

FINDS:

Registry ID: 110058267922

Environmental Interest/Information System
STATE MASTER

ECHO:

Envid:	1016785303
Registry ID:	110058267922
DFR URL:	http://echo.epa.gov/detailed_facility_report?fid=110058267922

---

702 **BUTLER I L** **EDR Hist Cleaner** **1009144550**
SSE **2331 4TH** **N/A**
1/4-1/2 **SANTA MONICA, CA**
0.341 mi.
1799 ft.

Relative:
Lower

Actual:
79 ft.

EDR Historical Cleaners:

Name:	BUTLER I L
Year:	1940
Type:	CLOTHES PRESSERS AND CLEANERS
Name:	S & J CLEANERS & DYERS

BUTLER I L (Continued) **1009144550**

Year: 1948
Type: CLOTHES PRESSERS AND CLEANERS

BO703 **ROYSTON H B** **EDR Hist Auto** **1009050601**
South **2301 MAIN ST** **N/A**
1/4-1/2 **OCEAN PARK, CA**
0.341 mi.
1799 ft. **Site 3 of 5 in cluster BO**

Relative:
Lower

Actual:
39 ft.

EDR Historical Auto Stations:
Name: ROYSTON H B
Year: 1928
Type: AUTOMOBILE GARAGES

CA704 **MBK SENIOR LIVING COMMUNITY-OCEANHOUSE** **CA HAZNET** **S112901308**
SSW **2107 OCEAN AVE** **N/A**
1/4-1/2 **SANTA MONICA, CA 90405**
0.341 mi.
1801 ft. **Site 1 of 3 in cluster CA**

Relative:
Lower

Actual:
42 ft.

HAZNET:
envid: S112901308
Year: 2000
GEPAID: CAC002180057
Contact: HANK FORDHAM
Telephone: 9497898300
Mailing Name: Not reported
Mailing Address: 175 TECHNOLOGY
Mailing City,St,Zip: IRVINE, CA 926180000
Gen County: Not reported
TSD EPA ID: AZC950823111
TSD County: Not reported
Waste Category: Asbestos containing waste
Disposal Method: Not reported
Tons: 95.65
Cat Decode: Asbestos containing waste
Method Decode: Not reported
Facility County: Los Angeles

envid: S112901308
Year: 2000
GEPAID: CAC002180057
Contact: HANK FORDHAM
Telephone: 9497898300
Mailing Name: Not reported
Mailing Address: 175 TECHNOLOGY
Mailing City,St,Zip: IRVINE, CA 926180000
Gen County: Not reported
TSD EPA ID: AZC950823111
TSD County: Not reported
Waste Category: Not reported
Disposal Method: Not reported
Tons: 12.64
Cat Decode: Not reported
Method Decode: Not reported
Facility County: Los Angeles

MBK SENIOR LIVING COMMUNITY-OCEANHOUSE (Continued) **S112901308**

envid: S112901308
Year: 1999
GEPAID: CAC002180057
Contact: MBK SENIOR LIVING COMMUNITY
Telephone: 0000000000
Mailing Name: Not reported
Mailing Address: 175 TECHNOLOGY
Mailing City,St,Zip: IRVINE, CA 926180000
Gen County: Not reported
TSD EPA ID: AZC950823111
TSD County: Not reported
Waste Category: Asbestos containing waste
Disposal Method: Not reported
Tons: .0000
Cat Decode: Asbestos containing waste
Method Decode: Not reported
Facility County: Los Angeles

envid: S112901308
Year: 1999
GEPAID: CAC002180057
Contact: MBK SENIOR LIVING COMMUNITY
Telephone: 0000000000
Mailing Name: Not reported
Mailing Address: 175 TECHNOLOGY
Mailing City,St,Zip: IRVINE, CA 926180000
Gen County: Not reported
TSD EPA ID: AZC950823111
TSD County: Not reported
Waste Category: Asbestos containing waste
Disposal Method: Not reported
Tons: 199.7436
Cat Decode: Asbestos containing waste
Method Decode: Not reported
Facility County: Los Angeles

CA705 **RIDER TRANSPORTATION** **CA HAZNET** **S112842261**
SSW **2107 OCEAN AVE** **N/A**
1/4-1/2 **SANTA MONICA, CA 90402**
0.341 mi.
1801 ft. **Site 2 of 3 in cluster CA**

Relative:
Lower

Actual:
42 ft.

HAZNET:
envid: S112842261
Year: 1997
GEPAID: CAC000744576
Contact: RIDER TRANSPORTATION
Telephone: 0000000000
Mailing Name: Not reported
Mailing Address: 8366 W 23RD ST
Mailing City,St,Zip: LOS ANGELES, CA 900540000
Gen County: Not reported
TSD EPA ID: CAD028409019
TSD County: Not reported
Waste Category: Unspecified aqueous solution
Disposal Method: Treatment, Tank
Tons: .1042
Cat Decode: Unspecified aqueous solution

RIDER TRANSPORTATION (Continued) **S112842261**

Method Decode:	Treatment, Tank
Facility County:	Los Angeles
envid:	S112842261
Year:	1997
GEPAID:	CAC000744576
Contact:	RIDER TRANSPORTATION
Telephone:	0000000000
Mailing Name:	Not reported
Mailing Address:	8366 W 23RD ST
Mailing City,St,Zip:	LOS ANGELES, CA 900540000
Gen County:	Not reported
TSD EPA ID:	CAD028409019
TSD County:	Not reported
Waste Category:	Other organic solids
Disposal Method:	Transfer Station
Tons:	.6000
Cat Decode:	Other organic solids
Method Decode:	Transfer Station
Facility County:	Los Angeles

CB706 **PACIFIC DYE WORKS** **EDR Hist Cleaner** **1009164372**
WNW **321 BROADWAY** **N/A**
1/4-1/2 **SANTA MONICA, CA**
0.341 mi.
1801 ft. **Site 1 of 4 in cluster CB**

Relative:
Lower

Actual:
77 ft.

EDR Historical Cleaners:

Name:	PACIFIC DYE WORKS
Year:	1928
Type:	CLEANERS AND DYERS

BV707 **EISENHART R E** **EDR Hist Auto** **1009016582**
NNW **802 BROADWAY** **N/A**
1/4-1/2 **SANTA MONICA, CA**
0.341 mi.
1803 ft. **Site 2 of 14 in cluster BV**

Relative:
Lower

Actual:
99 ft.

EDR Historical Auto Stations:

Name:	EISENHART R E
Year:	1928
Type:	AUTOMOBILE REPAIRING AND SERVICE STATIONS
Name:	EISENHART R E
Year:	1928
Type:	AUTOMOBILE REPAIRING AND SERVICE STATIONS

CA708 **CA CHMIRS** **S103641440**
SSW **2107 OCEAN AVE** **N/A**
1/4-1/2 **SANTA MONICA, CA 90045**
0.342 mi.
1805 ft. **Site 3 of 3 in cluster CA**

Relative: CHMIRS:
Lower

OES Incident Number:	7-3068
OES notification:	08/06/1997
Actual: OES Date:	Not reported
42 ft. OES Time:	Not reported
Date Completed:	**Not reported**
Property Use:	Not reported
Agency Id Number:	Not reported
Agency Incident Number:	Not reported
Time Notified:	Not reported
Time Completed:	Not reported
Surrounding Area:	Not reported
Estimated Temperature:	Not reported
Property Management:	Not reported
More Than Two Substances Involved?:	Not reported
Resp Agncy Personel # Of Decontaminated:	Not reported
Responding Agency Personel # Of Injuries:	Not reported
Responding Agency Personel # Of Fatalities:	Not reported
Others Number Of Decontaminated:	Not reported
Others Number Of Injuries:	Not reported
Others Number Of Fatalities:	Not reported
Vehicle Make/year:	Not reported
Vehicle License Number:	Not reported
Vehicle State:	Not reported
Vehicle Id Number:	Not reported
CA DOT PUC/ICC Number:	Not reported
Company Name:	Not reported
Reporting Officer Name/ID:	Not reported
Report Date:	Not reported
Facility Telephone:	Not reported
Waterway Involved:	No
Waterway:	Not reported
Spill Site:	Not reported
Cleanup By:	Unknown
Containment:	Not reported
What Happened:	Not reported
Type:	Not reported
Measure:	Not reported
Other:	Not reported
Date/Time:	Not reported
Year:	1997
Agency:	RYDER TRUCKING
Incident Date:	8/6/199712:00:00 AM
Admin Agency:	City of Santa Monica
Amount:	Not reported
Contained:	Yes
Site Type:	Other
E Date:	Not reported
Substance:	DIESEL
Gallons:	100
Quarts:	40
Unknown:	0
Substance #2:	Not reported

(Continued) **S103641440**

Substance #3:	Not reported
Evacuations:	0
Number of Injuries:	0
Number of Fatalities:	0
#1 Pipeline:	Not reported
#2 Pipeline:	Not reported
#3 Pipeline:	Not reported
#1 Vessel >= 300 Tons:	Not reported
#2 Vessel >= 300 Tons:	Not reported
#3 Vessel >= 300 Tons:	Not reported
Evacs:	Not reported
Injuries:	Not reported
Fatals:	Not reported
Comments:	Not reported
Description:	BIG RIG DROVE OFF SECOND STORY PARKING STRUCTURE.

BV709 **MOBIL #11-H41 (FORMER)** **CA HIST CORTESE** **S103065141**
NNW **774 BROADWAY** **N/A**
1/4-1/2 **LOS ANGELES, CA 90031**
0.342 mi.
1805 ft. **Site 3 of 14 in cluster BV**

Relative:
Lower

Actual:
97 ft.

HIST CORTESE:

Region:	CORTESE
Facility County Code:	19
Reg By:	LTNKA
Reg Id:	900310125

CC710 **CITY OF SANTA MONICA** **CA HAZNET** **S112933023**
West **1600 OCEAN AVE** **N/A**
1/4-1/2 **SANTA MONICA, CA 90401**
0.342 mi.
1807 ft. **Site 1 of 3 in cluster CC**

Relative:
Lower

Actual:
57 ft.

HAZNET:

envid:	S112933023
Year:	2003
GEPAID:	CAC002570473
Contact:	ALLEN RODRIGUEZ
Telephone:	3104588255
Mailing Name:	Not reported
Mailing Address:	200 SANTA MONICA PIER STE J
Mailing City,St,Zip:	SANTA MONICA, CA 90404
Gen County:	Not reported
TSD EPA ID:	CAT000646117
TSD County:	Not reported
Waste Category:	Contaminated soil from site clean-up
Disposal Method:	Disposal, Land Fill
Tons:	6.74
Cat Decode:	Contaminated soil from site clean-up
Method Decode:	Disposal, Land Fill
Facility County:	Los Angeles

CB711 **DE LUXE CLEANERS** **EDR Hist Cleaner** **1009143473**
WNW **317 BROADWAY ST** **N/A**
1/4-1/2 **SANTA MONICA, CA**
0.342 mi.
1808 ft. **Site 2 of 4 in cluster CB**

Relative:
Lower

Actual:
76 ft.

EDR Historical Cleaners:

Name:	DE LUXE CLEANERS
Year:	1933
Type:	CLOTHES PRESSERS AND CLEANERS
Name:	DE LUXE CLEANERS
Year:	1936
Type:	CLOTHES PRESSERS AND CLEANERS

CB712 **MILLER DELLA MRS** **EDR Hist Cleaner** **1009144454**
WNW **317 BROADWAY** **N/A**
1/4-1/2 **SANTA MONICA, CA**
0.342 mi.
1808 ft. **Site 3 of 4 in cluster CB**

Relative:
Lower

Actual:
76 ft.

EDR Historical Cleaners:

Name:	DE LUXE CLEANERS
Year:	1933
Type:	CLOTHES PRESSERS AND CLEANERS
Name:	DE LUXE CLEANERS
Year:	1936
Type:	CLOTHES PRESSERS AND CLEANERS
Name:	MILLER DELLA MRS
Year:	1940
Type:	CLOTHES PRESSERS AND CLEANERS
Name:	MILLER DELLA MRS
Year:	1940
Type:	CLOTHES PRESSERS AND CLEANERS

BJ713 **PRO TECH PHOTO CENTER** **CA HAZNET** **S113085543**
NNW **729 BROADWAY** **N/A**
1/4-1/2 **SANTA MONICA, CA 90401**
0.343 mi.
1810 ft. **Site 5 of 5 in cluster BJ**

Relative:
Lower

Actual:
95 ft.

HAZNET:

envid:	S113085543
Year:	1998
GEPAID:	CAL000160387
Contact:	JENNIFER SONG CHO
Telephone:	0000000000
Mailing Name:	Not reported
Mailing Address:	729 BROADWAY
Mailing City,St,Zip:	SANTA MONICA, CA 904010000
Gen County:	Not reported
TSD EPA ID:	CAD108040858
TSD County:	Not reported
Waste Category:	Metal sludge (Alkaline solution (pH >= 12.5) with metals)
Disposal Method:	Recycler

PRO TECH PHOTO CENTER (Continued) **S113085543**

Tons:	.0500
Cat Decode:	Metal sludge (Alkaline solution (pH >= 12.5) with metals)
Method Decode:	Recycler
Facility County:	Los Angeles
envid:	S113085543
Year:	1998
GEPAID:	CAL000160387
Contact:	JENNIFER SONG CHO
Telephone:	0000000000
Mailing Name:	Not reported
Mailing Address:	729 BROADWAY
Mailing City,St,Zip:	SANTA MONICA, CA 904010000
Gen County:	Not reported
TSD EPA ID:	CAD108040858
TSD County:	Not reported
Waste Category:	Photochemicals/photoprocessing waste
Disposal Method:	Recycler
Tons:	.6796
Cat Decode:	Photochemicals/photoprocessing waste
Method Decode:	Recycler
Facility County:	Los Angeles

CB714 **BROADWAY GARAGE** **EDR Hist Auto** **1009050768**
WNW **314 BROADWAY** **N/A**
1/4-1/2 **SANTA MONICA, CA**
0.343 mi.
1813 ft. **Site 4 of 4 in cluster CB**

Relative:
Lower

Actual:
76 ft.

EDR Historical Auto Stations:

Name:	BROADWAY GARAGE
Year:	1936
Type:	AUTOMOBILE GARAGES

CC715 **COLORADO OCEAN RELIEF SEWER PROJECT** **CA NPDES** **S118591305**
West **COLORADO & OCEAN AVE** **N/A**
1/4-1/2 **SANTA MONICA, CA 90401**
0.344 mi.
1814 ft. **Site 2 of 3 in cluster CC**

Relative:
Lower

Actual:
58 ft.

NPDES:

Npdes Number:	Not reported
Facility Status:	Not reported
Agency Id:	Not reported
Region:	4
Regulatory Measure Id:	338960
Order No:	Not reported
Regulatory Measure Type:	Construction
Place Id:	Not reported
WDID:	4 19C350259
Program Type:	Not reported
Adoption Date Of Regulatory Measure:	Not reported
Effective Date Of Regulatory Measure:	Not reported
Expiration Date Of Regulatory Measure:	Not reported
Termination Date Of Regulatory Measure:	5/5/2009
Discharge Name:	Not reported

COLORADO OCEAN RELIEF SEWER PROJECT (Continued) **S118591305**

Discharge Address:	Not reported
Discharge City:	Not reported
Discharge State:	Not reported
Discharge Zip:	Not reported
RECEIVED DATE:	5/9/2008
PROCESSED DATE:	12/28/2007
STATUS CODE NAME:	Terminated
STATUS DATE:	5/26/2010
PLACE SIZE:	1.91
PLACE SIZE UNIT:	52
FACILITY CONTACT NAME:	Juan Reyes
FACILITY CONTACT TITLE:	Not reported
FACILITY CONTACT PHONE:	818-612-8020
FACILITY CONTACT PHONE EXT:	Not reported
FACILITY CONTACT EMAIL:	Not reported
OPERATOR NAME:	Santa Monica City
OPERATOR ADDRESS:	1685 Main St
OPERATOR CITY:	Santa Monica
OPERATOR STATE:	California
OPERATOR ZIP:	90401
OPERATOR CONTACT NAME:	Greg De Vinck
OPERATOR CONTACT TITLE:	Not reported
OPERATOR CONTACT PHONE:	310-458-8733
OPERATOR CONTACT PHONE EXT:	Not reported
OPERATOR CONTACT EMAIL:	Not reported
OPERATOR TYPE:	Other
DEVELOPER NAME:	Steve Bubalo Construction Co
DEVELOPER ADDRESS:	PO Box 1048
DEVELOPER CITY:	Monrovia
DEVELOPER STATE:	California
DEVELOPER ZIP:	91017
DEVELOPER CONTACT NAME:	John Schiller
DEVELOPER CONTACT TITLE:	Not reported
CONSTYPE LINEAR UTILITY IND:	Not reported
EMERGENCY PHONE NO:	Not reported
EMERGENCY PHONE EXT:	Not reported
CONSTYPE ABOVE GROUND IND:	Not reported
CONSTYPE BELOW GROUND IND:	Not reported
CONSTYPE CABLE LINE IND:	Not reported
CONSTYPE COMM LINE IND:	Not reported
CONSTYPE COMMERTIAL IND:	Not reported
CONSTYPE ELECTRICAL LINE IND:	Not reported
CONSTYPE GAS LINE IND:	Not reported
CONSTYPE INDUSTRIAL IND:	Not reported
CONSTYPE OTHER DESRIPTION:	Not reported
CONSTYPE OTHER IND:	Not reported
CONSTYPE RECONS IND:	Not reported
CONSTYPE RESIDENTIAL IND:	Not reported
CONSTYPE TRANSPORT IND:	Not reported
CONSTYPE UTILITY DESCRIPTION:	Not reported
CONSTYPE UTILITY IND:	Y
CONSTYPE WATER SEWER IND:	Not reported
DIR DISCHARGE USWATER IND:	Not reported
RECEIVING WATER NAME:	Not reported
CERTIFIER NAME:	Not reported
CERTIFIER TITLE:	Not reported
CERTIFICATION DATE:	Not reported

COLORADO OCEAN RELIEF SEWER PROJECT (Continued) **S118591305**

PRIMARY SIC:	Not reported
SECONDARY SIC:	Not reported
TERTIARY SIC:	Not reported

CC716 **ERNS** **2015118917**
West **OCEAN AND COLORADO STREETS** **N/A**
1/4-1/2 **SANTA MONICA, CA**
0.344 mi.
1814 ft. **Site 3 of 3 in cluster CC**

Relative:
Lower

Click this hyperlink while viewing on your computer to access additional ERNS detail in the EDR Site Report.

Actual:
58 ft.

BN717 **CA CHMIRS** **S117976914**
ENE **1848 12TH ST** **N/A**
1/4-1/2 **SANTA MONICA, CA**
0.345 mi.
1820 ft. **Site 2 of 2 in cluster BN**

Relative:
Higher

Actual:
129 ft.

CHMIRS:

OES Incident Number:	15-3073
OES notification:	06/01/2015
OES Date:	Not reported
OES Time:	Not reported
Date Completed:	**Not reported**
Property Use:	Not reported
Agency Id Number:	Not reported
Agency Incident Number:	Not reported
Time Notified:	Not reported
Time Completed:	Not reported
Surrounding Area:	Not reported
Estimated Temperature:	Not reported
Property Management:	Not reported
More Than Two Substances Involved?:	Not reported
Resp Agncy Personel # Of Decontaminated:	Not reported
Responding Agency Personel # Of Injuries:	Not reported
Responding Agency Personel # Of Fatalities:	Not reported
Others Number Of Decontaminated:	Not reported
Others Number Of Injuries:	Not reported
Others Number Of Fatalities:	Not reported
Vehicle Make/year:	Not reported
Vehicle License Number:	Not reported
Vehicle State:	Not reported
Vehicle Id Number:	Not reported
CA DOT PUC/ICC Number:	Not reported
Company Name:	Not reported
Reporting Officer Name/ID:	Not reported
Report Date:	Not reported
Facility Telephone:	Not reported
Waterway Involved:	No
Waterway:	Not reported
Spill Site:	Residence
Cleanup By:	Contractor
Containment:	Not reported
What Happened:	Not reported
Type:	Not reported
Measure:	Not reported

(Continued) **S117976914**

Other:	Not reported
Type:	SEWAGE
Measure:	Gal(s)
Other:	Not reported
Date/Time:	1100
Year:	2015
Agency:	City of Santa Monica
Incident Date:	06/01/2015
Admin Agency:	City of Santa Monica
Amount:	Not reported
Contained:	Yes
Site Type:	Not reported
E Date:	Not reported
Substance:	Sewage
Quantity Released:	5
Unknown:	Not reported
Substance #2:	Not reported
Substance #3:	Not reported
Evacuations:	Not reported
Number of Injuries:	Not reported
Number of Fatalities:	Not reported
#1 Pipeline:	No
#2 Pipeline:	No
#3 Pipeline:	No
#1 Vessel >= 300 Tons:	No
#2 Vessel >= 300 Tons:	No
#3 Vessel >= 300 Tons:	No
Evacs:	No
Injuries:	No
Fatals:	No
Comments:	Not reported
Description:	RP states that a private lateral blockage resulted in the release of approx. 5 gal of sewage onto the ground. The release is contained, cleanup is complete, and no waterways were impacted.

BX718 **CA CHMIRS** **S100275078**
SW **1800 OCEAN FRONT** **N/A**
1/4-1/2 **SANTA MONICA, CA 90405**
0.345 mi.
1824 ft. **Site 2 of 2 in cluster BX**

Relative:
Lower

Actual:
24 ft.

CHMIRS:

OES Incident Number:	907606
OES notification:	Not reported
OES Date:	Not reported
OES Time:	Not reported
Date Completed:	**23-AUG-89**
Property Use:	099
Agency Id Number:	19180
Agency Incident Number:	8900299
Time Notified:	952
Time Completed:	1306
Surrounding Area:	099
Estimated Temperature:	79
Property Management:	S
More Than Two Substances Involved?:	N

(Continued) **S100275078**

Resp Agncy Personel # Of Decontaminated:	0
Responding Agency Personel # Of Injuries:	0
Responding Agency Personel # Of Fatalities:	0
Others Number Of Decontaminated:	0
Others Number Of Injuries:	0
Others Number Of Fatalities:	0
Vehicle Make/year:	Not reported
Vehicle License Number:	Not reported
Vehicle State:	Not reported
Vehicle Id Number:	Not reported
CA DOT PUC/ICC Number:	Not reported
Company Name:	Not reported
Reporting Officer Name/ID:	GEORGE M MENTA #13
Report Date:	23-AUG-89
Facility Telephone:	213 458-8674
Waterway Involved:	Not reported
Waterway:	Not reported
Spill Site:	Not reported
Cleanup By:	Not reported
Containment:	Not reported
What Happened:	Not reported
Type:	Not reported
Measure:	Not reported
Other:	Not reported
Date/Time:	Not reported
Year:	88-92
Agency:	Not reported
Incident Date:	23-AUG-89
Admin Agency:	Not reported
Amount:	Not reported
Contained:	Not reported
Site Type:	Not reported
E Date:	17-MAY-90
Substance:	Not reported
Unknown:	Not reported
Substance #2:	Not reported
Substance #3:	Not reported
Evacuations:	Not reported
Number of Injuries:	Not reported
Number of Fatalities:	Not reported
#1 Pipeline:	Not reported
#2 Pipeline:	Not reported
#3 Pipeline:	Not reported
#1 Vessel >= 300 Tons:	Not reported
#2 Vessel >= 300 Tons:	Not reported
#3 Vessel >= 300 Tons:	Not reported
Evacs:	Not reported
Injuries:	Not reported
Fatals:	Not reported
Comments:	Not reported
Description:	Not reported

CD719 **TIP TOP TOW SERVICE** **FINDS** **1016430548**
NNE **1654 12TH ST** **ECHO** **N/A**
1/4-1/2 **SANTA MONICA, CA 90404**
0.345 mi.
1824 ft. **Site 1 of 7 in cluster CD**

Relative:
Higher

Actual:
105 ft.

FINDS:
Registry ID: 110055816201

Environmental Interest/Information System
STATE MASTER

ECHO:
Envid: 1016430548
Registry ID: 110055816201
DFR URL: http://echo.epa.gov/detailed_facility_report?fid=110055816201

BV720 **WAGNER A B** **EDR Hist Auto** **1009052099**
NNW **810-812 BROADWAY** **N/A**
1/4-1/2 **SANTA MONICA, CA**
0.346 mi.
1826 ft. **Site 4 of 14 in cluster BV**

Relative:
Lower

Actual:
100 ft.

EDR Historical Auto Stations:
Name: WAGNER A B
Year: 1933
Type: AUTOMOBILE REPAIRING

BV721 **WAGNER A B** **EDR Hist Auto** **1009017848**
NNW **810-812 BROADWAY ST** **N/A**
1/4-1/2 **SANTA MONICA, CA**
0.346 mi.
1826 ft. **Site 5 of 14 in cluster BV**

Relative:
Lower

Actual:
100 ft.

EDR Historical Auto Stations:
Name: WAGNER A B
Year: 1933
Type: AUTOMOBILE REPAIRING

CE722 **OCEAN AVENUE HOTEL** **CA NPDES** **S117706595**
West **1515 TO 1525 OCEAN AVENUE AND 1530 2ND ST** **N/A**
1/4-1/2 **SANTA MONICA, CA 90401**
0.346 mi.
1829 ft. **Site 1 of 22 in cluster CE**

Relative:
Lower

Actual:
66 ft.

NPDES:
Npdes Number: Not reported
Facility Status: Not reported
Agency Id: Not reported
Region: 4
Regulatory Measure Id: 400804
Order No: Not reported
Regulatory Measure Type: Construction
Place Id: Not reported

OCEAN AVENUE HOTEL (Continued) **S117706595**

WDID:	4 19C356861
Program Type:	Not reported
Adoption Date Of Regulatory Measure:	Not reported
Effective Date Of Regulatory Measure:	Not reported
Expiration Date Of Regulatory Measure:	Not reported
Termination Date Of Regulatory Measure:	2/14/2012
Discharge Name:	Not reported
Discharge Address:	Not reported
Discharge City:	Not reported
Discharge State:	Not reported
Discharge Zip:	Not reported
RECEIVED DATE:	11/24/2009
PROCESSED DATE:	12/8/2009
STATUS CODE NAME:	Terminated
STATUS DATE:	3/21/2012
PLACE SIZE:	1.03
PLACE SIZE UNIT:	52
FACILITY CONTACT NAME:	Steve Farzam
FACILITY CONTACT TITLE:	Not reported
FACILITY CONTACT PHONE:	310-451-9859
FACILITY CONTACT PHONE EXT:	Not reported
FACILITY CONTACT EMAIL:	stevefarzam@gmail.com
OPERATOR NAME:	Ocean Avenue Management LLC
OPERATOR ADDRESS:	Not reported
OPERATOR CITY:	Not reported
OPERATOR STATE:	Not reported
OPERATOR ZIP:	Not reported
OPERATOR CONTACT NAME:	Not reported
OPERATOR CONTACT TITLE:	Not reported
OPERATOR CONTACT PHONE:	Not reported
OPERATOR CONTACT PHONE EXT:	Not reported
OPERATOR CONTACT EMAIL:	Not reported
OPERATOR TYPE:	Private Individual
DEVELOPER NAME:	Benchmark Contractors Inc
DEVELOPER ADDRESS:	2901 28th St Ste 150
DEVELOPER CITY:	Santa Monica
DEVELOPER STATE:	California
DEVELOPER ZIP:	90405
DEVELOPER CONTACT NAME:	Jeromy Rogan
DEVELOPER CONTACT TITLE:	PM
CONSTYPE LINEAR UTILITY IND:	N
EMERGENCY PHONE NO:	202-905-2727
EMERGENCY PHONE EXT:	Not reported
CONSTYPE ABOVE GROUND IND:	Not reported
CONSTYPE BELOW GROUND IND:	Not reported
CONSTYPE CABLE LINE IND:	Not reported
CONSTYPE COMM LINE IND:	Not reported
CONSTYPE COMMERTIAL IND:	Y
CONSTYPE ELECTRICAL LINE IND:	Not reported
CONSTYPE GAS LINE IND:	Not reported
CONSTYPE INDUSTRIAL IND:	Not reported
CONSTYPE OTHER DESRIPTION:	Not reported
CONSTYPE OTHER IND:	Not reported
CONSTYPE RECONS IND:	Y
CONSTYPE RESIDENTIAL IND:	Not reported
CONSTYPE TRANSPORT IND:	Not reported
CONSTYPE UTILITY DESCRIPTION:	Not reported

OCEAN AVENUE HOTEL (Continued) **S117706595**

CONSTYPE UTILITY IND:	Not reported
CONSTYPE WATER SEWER IND:	Not reported
DIR DISCHARGE USWATER IND:	N
RECEIVING WATER NAME:	Santa Monica Bay
CERTIFIER NAME:	Steve Farzam
CERTIFIER TITLE:	Owner
CERTIFICATION DATE:	09-AUG-10
PRIMARY SIC:	Not reported
SECONDARY SIC:	Not reported
TERTIARY SIC:	Not reported

BS723 **1201 . OLYMPIC BOULEVARD** **HMIRS** **2007445334**
NNE **1201 . OLYMPIC BOULEVARD** **N/A**
1/4-1/2 **LOS ANGELES, CA**
0.346 mi.
1829 ft. **Site 4 of 4 in cluster BS**

Relative:
Higher

Click this hyperlink while viewing on your computer to access additional HMIRS detail in the EDR Site Report.

Actual:
105 ft.

CF724 **ATV INC DBA AMERICAN TIRE DEPOT** **FINDS** **1016426829**
ESE **2311 LINCOLN BLVD** **ECHO** **N/A**
1/4-1/2 **SANTA MONICA, CA 90405**
0.348 mi.
1835 ft. **Site 1 of 12 in cluster CF**

Relative:
Lower

Actual:
78 ft.

FINDS:

Registry ID: 110055764720

Environmental Interest/Information System
STATE MASTER

ECHO:

Envid:	1016426829
Registry ID:	110055764720
DFR URL:	http://echo.epa.gov/detailed_facility_report?fid=110055764720

CF725 **ALL TUNE LUBE** **CA HAZNET** **S113166947**
ESE **2311 LINCOLN AVENUE** **N/A**
1/4-1/2 **SANTA MONICA, CA 90405**
0.348 mi.
1835 ft. **Site 2 of 12 in cluster CF**

Relative:
Lower

Actual:
78 ft.

HAZNET:

envid:	S113166947
Year:	1993
GEPAID:	CAL921783849
Contact:	LEONARD D CANTA
Telephone:	3103926196
Mailing Name:	Not reported
Mailing Address:	2311 LINCOLN BLVD
Mailing City,St,Zip:	SANTA MONICA, CA 904052550
Gen County:	Not reported

ALL TUNE LUBE (Continued) **S113166947**

TSD EPA ID:	CAT080013352
TSD County:	Not reported
Waste Category:	Unspecified aqueous solution
Disposal Method:	Recycler
Tons:	0.41699999999
Cat Decode:	Unspecified aqueous solution
Method Decode:	Recycler
Facility County:	Los Angeles

CF726 **EUROPEAN ENGINEERING INC** **CA HAZNET** **S113089512**
ESE **2311 LINCOLN BLVD** **N/A**
1/4-1/2 **SANTA MONICA, CA 90405**
0.348 mi.
1835 ft. **Site 3 of 12 in cluster CF**

Relative:
Lower

Actual:
78 ft.

HAZNET:

envid:	S113089512
Year:	2001
GEPAID:	CAL000170504
Contact:	JOHN KAPODISTRIAS-OWNER
Telephone:	3103147579
Mailing Name:	Not reported
Mailing Address:	2311 LINCOLN BLVD
Mailing City,St,Zip:	SANTA MONICA, CA 904052550
Gen County:	Not reported
TSD EPA ID:	CAT000613935
TSD County:	Not reported
Waste Category:	Aqueous solution with total organic residues less than 10 percent
Disposal Method:	Transfer Station
Tons:	0.06
Cat Decode:	Aqueous solution with total organic residues less than 10 percent
Method Decode:	Transfer Station
Facility County:	Los Angeles

CF727 **EDR Hist Auto** **1009018947**
ESE **2311 LINCOLN BLVD** **N/A**
1/4-1/2 **SANTA MONICA, CA 90405**
0.348 mi.
1835 ft. **Site 4 of 12 in cluster CF**

Relative:
Lower

Actual:
78 ft.

EDR Historical Auto Stations:

Name:	DELMER S PRECISION BRAKE SHOP
Year:	1954
Type:	AUTOMOBILE REPAIRING
Name:	DELMER S PRECISION BRAKE SHOP
Year:	1954
Type:	AUTOMOBILE REPAIRING
Name:	ALL TUNE & LUBE
Year:	1999
Address:	2311 LINCOLN BLVD
Name:	ALL TUNE & LUBE
Year:	2001
Address:	2311 LINCOLN BLVD

(Continued) **1009018947**

Name: ALL TUNE & LUBE
Year: 2002
Address: 2311 LINCOLN BLVD

Name: ALL TUNE & LUBE
Year: 2003
Address: 2311 LINCOLN BLVD

Name: EUROPEAN ENGINEERING INC
Year: 2004
Address: 2311 LINCOLN BLVD

Name: EUROPEAN ENGINEERING INC
Year: 2005
Address: 2311 LINCOLN BLVD

Name: EUROPEAN ENGINEERING INC
Year: 2006
Address: 2311 LINCOLN BLVD

Name: EUROPEAN ENGINEERING INC
Year: 2007
Address: 2311 LINCOLN BLVD

BV728 **BEATTY C M** **EDR Hist Auto** **1009020956**
NNW **812 BROADWAY** **N/A**
1/4-1/2 **SANTA MONICA, CA**
0.348 mi.
1836 ft. **Site 6 of 14 in cluster BV**

Relative:
Higher

Actual:
101 ft.

EDR Historical Auto Stations:
Name: BEATTY C M
Year: 1940
Type: AUTOMOBILE REPAIRING

Name: BEATTY C M
Year: 1940
Type: AUTOMOBILE REPAIRING

BV729 **PORSGAARD M P** **EDR Hist Auto** **1009017520**
NNW **814 BROADWAY ST** **N/A**
1/4-1/2 **SANTA MONICA, CA**
0.348 mi.
1836 ft. **Site 7 of 14 in cluster BV**

Relative:
Higher

Actual:
101 ft.

EDR Historical Auto Stations:
Name: PORSGAARD M P
Year: 1933
Type: AUTOMOBILE REPAIRING

BV730 **PORSGAARD MICHL** **EDR Hist Auto** **1009018106**
NNW **814 BROADWAY** **N/A**
1/4-1/2 **SANTA MONICA, CA**
0.348 mi.
1836 ft. **Site 8 of 14 in cluster BV**

Relative:
Higher

Actual:
101 ft.

EDR Historical Auto Stations:

Name:	PORSGAARD MICHL
Year:	1928
Type:	AUTOMOBILE REPAIRING AND SERVICE STATIONS
Name:	PORSGAARD MICHIL
Year:	1928
Type:	AUTOMOBILE REPAIRING AND SERVICE STATIONS
Name:	PORSGAARD M P
Year:	1933
Type:	AUTOMOBILE REPAIRING
Name:	PORSGAARD M P
Year:	1936
Type:	AUTOMOBILE REPAIRING
Name:	HOPKINS G S
Year:	1948
Type:	AUTOMOBILE REPAIRING

BT731 **BADNER CHIROPRACTIC** **CA HAZNET** **S113076378**
WNW **1460 4TH ST STE 100** **N/A**
1/4-1/2 **SANTA MONICA, CA 90401**
0.348 mi.
1840 ft. **Site 7 of 10 in cluster BT**

Relative:
Lower

Actual:
78 ft.

HAZNET:

envid:	S113076378
Year:	1997
GEPAID:	CAL000139710
Contact:	ERIC BADNER
Telephone:	0000000000
Mailing Name:	Not reported
Mailing Address:	1460 4TH ST STE 100
Mailing City,St,Zip:	SANTA MONICA, CA 904010000
Gen County:	Not reported
TSD EPA ID:	CAL000121946
TSD County:	Not reported
Waste Category:	Photochemicals/photoprocessing waste
Disposal Method:	Recycler
Tons:	.0200
Cat Decode:	Photochemicals/photoprocessing waste
Method Decode:	Recycler
Facility County:	Los Angeles

BT732 **EDR Hist Cleaner** **1014994589**
WNW **1460 4TH ST** **N/A**
1/4-1/2 **SANTA MONICA, CA 90401**
0.348 mi.
1840 ft. **Site 8 of 10 in cluster BT**

Relative:
Lower

Actual:
78 ft.

EDR Historical Cleaners:
Name: SPRUCE CLEANERS LLC
Year: 2003
Address: 1460 4TH ST

BW733 **MARK L STAFFORD DDS** **CA HAZNET** **S113168922**
NW **1460 7TH STREET** **N/A**
1/4-1/2 **SANTA MONICA, CA 90401**
0.349 mi.
1841 ft. **Site 2 of 6 in cluster BW**

Relative:
Lower

Actual:
93 ft.

HAZNET:
envid: S113168922
Year: 1999
GEPAID: CAL930075567
Contact: MARK L STAFFORD DDS
Telephone: 3103938317
Mailing Name: Not reported
Mailing Address: 1460 7TH ST STE 205
Mailing City,St,Zip: SANTA MONICA, CA 904012631
Gen County: Not reported
TSD EPA ID: CAD000088252
TSD County: Not reported
Waste Category: Unspecified solvent mixture
Disposal Method: Transfer Station
Tons: .0208
Cat Decode: Unspecified solvent mixture
Method Decode: Transfer Station
Facility County: Los Angeles

envid: S113168922
Year: 1999
GEPAID: CAL930075567
Contact: MARK L STAFFORD DDS
Telephone: 3103938317
Mailing Name: Not reported
Mailing Address: 1460 7TH ST STE 205
Mailing City,St,Zip: SANTA MONICA, CA 904012631
Gen County: Not reported
TSD EPA ID: TND000772186
TSD County: Not reported
Waste Category: Unspecified solvent mixture
Disposal Method: Disposal, Other
Tons: .0416
Cat Decode: Unspecified solvent mixture
Method Decode: Disposal, Other
Facility County: Los Angeles

envid: S113168922
Year: 1998
GEPAID: CAL930075567
Contact: MARK L STAFFORD DDS
Telephone: 3103938317
Mailing Name: Not reported

MARK L STAFFORD DDS (Continued) **S113168922**

Mailing Address:	1460 7TH ST STE 205
Mailing City,St,Zip:	SANTA MONICA, CA 904012631
Gen County:	Not reported
TSD EPA ID:	CAD108040858
TSD County:	Not reported
Waste Category:	Photochemicals/photoprocessing waste
Disposal Method:	Recycler
Tons:	.0416
Cat Decode:	Photochemicals/photoprocessing waste
Method Decode:	Recycler
Facility County:	Los Angeles

envid:	S113168922
Year:	1997
GEPAID:	CAL930075567
Contact:	MARK L STAFFORD DDS
Telephone:	3103938317
Mailing Name:	Not reported
Mailing Address:	1460 7TH ST STE 205
Mailing City,St,Zip:	SANTA MONICA, CA 904012631
Gen County:	Not reported
TSD EPA ID:	CAD108040858
TSD County:	Not reported
Waste Category:	Photochemicals/photoprocessing waste
Disposal Method:	Recycler
Tons:	.0374
Cat Decode:	Photochemicals/photoprocessing waste
Method Decode:	Recycler
Facility County:	Los Angeles

envid:	S113168922
Year:	1996
GEPAID:	CAL930075567
Contact:	MARK L STAFFORD DDS
Telephone:	3103938317
Mailing Name:	Not reported
Mailing Address:	1460 7TH ST STE 205
Mailing City,St,Zip:	SANTA MONICA, CA 904012631
Gen County:	Not reported
TSD EPA ID:	CAD108040858
TSD County:	Not reported
Waste Category:	Photochemicals/photoprocessing waste
Disposal Method:	Recycler
Tons:	.0458
Cat Decode:	Photochemicals/photoprocessing waste
Method Decode:	Recycler
Facility County:	Los Angeles

Click this hyperlink while viewing on your computer to access
4 additional CA_HAZNET: record(s) in the EDR Site Report.

BW734 **MARK L STAFFORD DDS** **CA HAZNET** **S113109372**
NW **1460 7TH ST STE 205** **N/A**
1/4-1/2 **SANTA MONICA, CA 90401**
0.349 mi.
1841 ft. **Site 3 of 6 in cluster BW**

Relative:
Lower

Actual:
93 ft.

HAZNET:

envid:	S113109372
Year:	2006
GEPAID:	CAL000216386
Contact:	CARMEN LEON - DENTAL ASST
Telephone:	3103938317
Mailing Name:	Not reported
Mailing Address:	1460 7TH ST STE 205
Mailing City,St,Zip:	SANTA MONICA, CA 904010000
Gen County:	Not reported
TSD EPA ID:	CAL000175030
TSD County:	Not reported
Waste Category:	Unspecified organic liquid mixture
Disposal Method:	Storage, Bulking, And/Or Transfer Off Site--No Treatment/Reovery (H010-H129) Or (H131-H135)
Tons:	0
Cat Decode:	Unspecified organic liquid mixture
Method Decode:	Storage, Bulking, And/Or Transfer Off Site--No Treatment/Reovery (H010-H129) Or (H131-H135)
Facility County:	Los Angeles

envid:	S113109372
Year:	2006
GEPAID:	CAL000216386
Contact:	CARMEN LEON - DENTAL ASST
Telephone:	3103938317
Mailing Name:	Not reported
Mailing Address:	1460 7TH ST STE 205
Mailing City,St,Zip:	SANTA MONICA, CA 904010000
Gen County:	Not reported
TSD EPA ID:	CAL000175030
TSD County:	Not reported
Waste Category:	Oxygenated solvents (acetone, butanol, ethyl acetate, etc.)
Disposal Method:	Transfer Station
Tons:	0.04
Cat Decode:	Oxygenated solvents (acetone, butanol, ethyl acetate, etc.)
Method Decode:	Transfer Station
Facility County:	Los Angeles

envid:	S113109372
Year:	2006
GEPAID:	CAL000216386
Contact:	CARMEN LEON - DENTAL ASST
Telephone:	3103938317
Mailing Name:	Not reported
Mailing Address:	1460 7TH ST STE 205
Mailing City,St,Zip:	SANTA MONICA, CA 904010000
Gen County:	Not reported
TSD EPA ID:	CAL000175030
TSD County:	Not reported
Waste Category:	Oxygenated solvents (acetone, butanol, ethyl acetate, etc.)
Disposal Method:	Not reported
Tons:	0.04

MARK L STAFFORD DDS (Continued) **S113109372**

Cat Decode:	Oxygenated solvents (acetone, butanol, ethyl acetate, etc.)
Method Decode:	Not reported
Facility County:	Los Angeles
envid:	S113109372
Year:	2006
GEPAID:	CAL000216386
Contact:	CARMEN LEON - DENTAL ASST
Telephone:	3103938317
Mailing Name:	Not reported
Mailing Address:	1460 7TH ST STE 205
Mailing City,St,Zip:	SANTA MONICA, CA 904010000
Gen County:	Not reported
TSD EPA ID:	CAD981402522
TSD County:	Not reported
Waste Category:	Photochemicals/photoprocessing waste
Disposal Method:	Recycler
Tons:	0.02
Cat Decode:	Photochemicals/photoprocessing waste
Method Decode:	Recycler
Facility County:	Los Angeles
envid:	S113109372
Year:	2005
GEPAID:	CAL000216386
Contact:	CARMEN LEON - DENTAL ASST
Telephone:	3103938317
Mailing Name:	Not reported
Mailing Address:	1460 7TH ST STE 205
Mailing City,St,Zip:	SANTA MONICA, CA 904010000
Gen County:	Not reported
TSD EPA ID:	CAD981402522
TSD County:	Not reported
Waste Category:	Photochemicals/photoprocessing waste
Disposal Method:	Recycler
Tons:	0.08
Cat Decode:	Photochemicals/photoprocessing waste
Method Decode:	Recycler
Facility County:	Los Angeles

Click this hyperlink while viewing on your computer to access
10 additional CA_HAZNET: record(s) in the EDR Site Report.

BT735 **GRIGSBY JESSE** **EDR Hist Auto** **1009022046**
WNW **401 BROADWAY CT** **N/A**
1/4-1/2 **SANTA MONICA, CA**
0.349 mi.
1842 ft. **Site 9 of 10 in cluster BT**

Relative:
Lower

Actual:
81 ft.

EDR Historical Auto Stations:

Name:	GRIGSBY JESSE
Year:	1954
Type:	GASOLINE STATIONS

BT736 **BRYAN RALPH** **EDR Hist Auto** **1009019669**
WNW **401 BROADWAY** **N/A**
1/4-1/2 **SANTA MONICA, CA**
0.349 mi.
1842 ft. **Site 10 of 10 in cluster BT**

Relative:
Lower

Actual:
81 ft.

EDR Historical Auto Stations:

Name:	BRYAN RALPH
Year:	1948
Type:	GASOLINE AND OIL SERVICE STATIONS
Name:	BRYAN RALPH
Year:	1948
Type:	GASOLINE AND OIL SERVICE STATIONS
Name:	GRIGSBY JESSE
Year:	1954
Type:	GASOLINE STATIONS
Name:	GRISBY AUTO
Year:	2001
Address:	401 BROADWAY
Name:	SANTA MONICA AUTOMOTIVE SRVC INC
Year:	2003
Address:	401 BROADWAY
Name:	ROBERT GRIGSBY AUTO SERVICE
Year:	2005
Address:	401 BROADWAY
Name:	ROBERT GRIGSBY AUTO SERVICE
Year:	2006
Address:	401 BROADWAY
Name:	ROBERT GRIGSBY COMPLETE AUTOMOTIVE
Year:	2007
Address:	401 BROADWAY
Name:	ROBERT GRIGSBY COMPLETE AUTOMOTIVE
Year:	2008
Address:	401 BROADWAY
Name:	ROBERT GRIGSBY COMPLETE AUTOMOTIVE
Year:	2009
Address:	401 BROADWAY
Name:	GRIGSBY AUTOMOTIVE
Year:	2010
Address:	401 BROADWAY

CG737 **NORDSTROM** **FINDS** **1016419851**
West **220 BROADWAY** **ECHO** **N/A**
1/4-1/2 **SANTA MONICA, CA 90401**
0.349 mi.
1842 ft. **Site 1 of 5 in cluster CG**

Relative:
Lower

Actual:
70 ft.

FINDS:

Registry ID: 110055667728

Environmental Interest/Information System
STATE MASTER

ECHO:

Envid:	1016419851
Registry ID:	110055667728
DFR URL:	http://echo.epa.gov/detailed_facility_report?fid=110055667728

BM738 **CA CHMIRS** **S105883720**
SW **1900 OCEAN FRONT WALK** **N/A**
1/4-1/2 **SANTA MONICA, CA**
0.350 mi.
1846 ft. **Site 14 of 14 in cluster BM**

Relative:
Lower

Actual:
19 ft.

CHMIRS:

OES Incident Number:	2-1527
OES notification:	03/20/2002
OES Date:	Not reported
OES Time:	Not reported
Date Completed:	**Not reported**
Property Use:	Not reported
Agency Id Number:	Not reported
Agency Incident Number:	Not reported
Time Notified:	Not reported
Time Completed:	Not reported
Surrounding Area:	Not reported
Estimated Temperature:	Not reported
Property Management:	Not reported
More Than Two Substances Involved?:	Not reported
Resp Agncy Personel # Of Decontaminated:	Not reported
Responding Agency Personel # Of Injuries:	Not reported
Responding Agency Personel # Of Fatalities:	Not reported
Others Number Of Decontaminated:	Not reported
Others Number Of Injuries:	Not reported
Others Number Of Fatalities:	Not reported
Vehicle Make/year:	Not reported
Vehicle License Number:	Not reported
Vehicle State:	Not reported
Vehicle Id Number:	Not reported
CA DOT PUC/ICC Number:	Not reported
Company Name:	Not reported
Reporting Officer Name/ID:	Not reported
Report Date:	Not reported
Facility Telephone:	Not reported
Waterway Involved:	Yes
Waterway:	Santa Monica Bay
Spill Site:	Not reported
Cleanup By:	Unknown

(Continued) **S105883720**

Containment:	Not reported
What Happened:	Not reported
Type:	Not reported
Measure:	Not reported
Other:	Not reported
Date/Time:	Not reported
Year:	2002
Agency:	Santa Monica Fire Dept.
Incident Date:	3/20/200212:00:00 AM
Admin Agency:	City of Santa Monica
Amount:	Not reported
Contained:	Yes
Site Type:	Waterways
E Date:	Not reported
Substance:	Fuel
Gallons:	50-100
Unknown:	0
Substance #2:	Not reported
Substance #3:	Not reported
Evacuations:	0
Number of Injuries:	0
Number of Fatalities:	0
#1 Pipeline:	Not reported
#2 Pipeline:	Not reported
#3 Pipeline:	Not reported
#1 Vessel >= 300 Tons:	Not reported
#2 Vessel >= 300 Tons:	Not reported
#3 Vessel >= 300 Tons:	Not reported
Evacs:	Not reported
Injuries:	Not reported
Fatals:	Not reported
Comments:	Not reported
Description:	Unknown cause, discovered in the storm drain, which flows to the Santa Monica Bay.

BO739 **WILLETT M J** **EDR Hist Auto** **1009052316**
South **2322 MAIN ST** **N/A**
1/4-1/2 **OCEAN PARK, CA**
0.350 mi.
1850 ft. **Site 4 of 5 in cluster BO**

Relative:
Lower

EDR Historical Auto Stations:

Name:	WILLETT M J
Year:	1928
Type:	GASOLINE AND OIL SERVICE STATIONS

Actual:
38 ft.

BO740 **VANCE J V** **EDR Hist Auto** **1009050831**
South **2322 MAIN ST** **N/A**
1/4-1/2 **OCEAN PARK, CA**
0.350 mi.
1850 ft. **Site 5 of 5 in cluster BO**

Relative:
Lower

EDR Historical Auto Stations:

Name:	VANCE J V
Year:	1940
Type:	GASOLINE AND OIL SERVICE STATIONS

Actual:
38 ft.

VANCE J V (Continued) **1009050831**

Name: VANCE J V
Year: 1948
Type: GASOLINE AND OIL SERVICE STATIONS

CH741 **ERNS** **8867305**
North **CORNER OF 11TH AND COLORADO, ON COLORADO AV** **N/A**
1/4-1/2 **SANTA MONICA, CA**
0.352 mi.
1857 ft. **Site 1 of 3 in cluster CH**

Relative:
Higher

Click this hyperlink while viewing on your computer to access additional ERNS detail in the EDR Site Report.

Actual:
104 ft.

CE742 **EDR Hist Auto** **1015242257**
West **1520 2ND ST** **N/A**
1/4-1/2 **SANTA MONICA, CA 90401**
0.352 mi.
1858 ft. **Site 2 of 22 in cluster CE**

Relative:
Lower

EDR Historical Auto Stations:
Name: RESERVE PETROLEUM USA INC
Year: 2005
Address: 1520 2ND ST

Actual:
68 ft.

BU743 **CA CHMIRS** **S105672477**
North **1525 10TH ST. APT. #4** **N/A**
1/4-1/2 **SANTA MONICA, CA 90401**
0.352 mi.
1860 ft. **Site 2 of 5 in cluster BU**

Relative:
Higher

Actual:
102 ft.

CHMIRS:

OES Incident Number:	1-4839
OES notification:	08/24/2001
OES Date:	Not reported
OES Time:	Not reported
Date Completed:	**Not reported**
Property Use:	Not reported
Agency Id Number:	Not reported
Agency Incident Number:	Not reported
Time Notified:	Not reported
Time Completed:	Not reported
Surrounding Area:	Not reported
Estimated Temperature:	Not reported
Property Management:	Not reported
More Than Two Substances Involved?:	Not reported
Resp Agncy Personel # Of Decontaminated:	Not reported
Responding Agency Personel # Of Injuries:	Not reported
Responding Agency Personel # Of Fatalities:	Not reported
Others Number Of Decontaminated:	Not reported
Others Number Of Injuries:	Not reported
Others Number Of Fatalities:	Not reported
Vehicle Make/year:	Not reported
Vehicle License Number:	Not reported
Vehicle State:	Not reported
Vehicle Id Number:	Not reported

(Continued) **S105672477**

CA DOT PUC/ICC Number:	Not reported
Company Name:	Not reported
Reporting Officer Name/ID:	Not reported
Report Date:	Not reported
Facility Telephone:	Not reported
Waterway Involved:	No
Waterway:	Not reported
Spill Site:	Not reported
Cleanup By:	Unknown
Containment:	Not reported
What Happened:	Not reported
Type:	Not reported
Measure:	Not reported
Other:	Not reported
Date/Time:	Not reported
Year:	2001
Agency:	NRC
Incident Date:	8/24/200112:00:00 AM
Admin Agency:	City of Santa Monica
Amount:	Not reported
Contained:	Unknown
Site Type:	Residence
E Date:	Not reported
Substance:	Mercury
Unknown:	0.000000
Substance #2:	Not reported
Substance #3:	Not reported
Evacuations:	0
Number of Injuries:	0
Number of Fatalities:	0
#1 Pipeline:	Not reported
#2 Pipeline:	Not reported
#3 Pipeline:	Not reported
#1 Vessel >= 300 Tons:	Not reported
#2 Vessel >= 300 Tons:	Not reported
#3 Vessel >= 300 Tons:	Not reported
Evacs:	Not reported
Injuries:	Not reported
Fatals:	Not reported
Comments:	Not reported
Description:	Per the NRC report the caller states a thermometer broke on her bathroom sink and the material went down the drain.

BU744 **ERNS 2001577670**
North **1525 10TH STREET** **N/A**
1/4-1/2 **SANTA MONICA, CA 90401**
0.352 mi.
1860 ft. **Site 3 of 5 in cluster BU**

Relative:
Higher

Click this hyperlink while viewing on your computer to access additional ERNS detail in the EDR Site Report.

Actual:
102 ft.

CF745 **KENSINGTON PLACE RESTAURANT, B** **CA EMI** **S106833786**
ESE **2408 LINCOLN BLVD.** **N/A**
1/4-1/2 **SANTA MONICA, CA 90405**
0.353 mi.
1865 ft. **Site 5 of 12 in cluster CF**

Relative:
Lower

Actual:
73 ft.

EMI:

Year:	1990
County Code:	19
Air Basin:	SC
Facility ID:	74238
Air District Name:	SC
SIC Code:	5812
Air District Name:	SOUTH COAST AQMD
Community Health Air Pollution Info System:	Not reported
Consolidated Emission Reporting Rule:	Not reported
Total Organic Hydrocarbon Gases Tons/Yr:	0
Reactive Organic Gases Tons/Yr:	0
Carbon Monoxide Emissions Tons/Yr:	0
NOX - Oxides of Nitrogen Tons/Yr:	0
SOX - Oxides of Sulphur Tons/Yr:	0
Particulate Matter Tons/Yr:	0
Part. Matter 10 Micrometers and Smllr Tons/Yr:	0

CI746 **BERLITZ GLOBALNET** **CA HAZNET** **S113085630**
NW **525 BROADWAY STREET** **N/A**
1/4-1/2 **SANTA MONICA, CA 90401**
0.353 mi.
1866 ft. **Site 1 of 3 in cluster CI**

Relative:
Lower

Actual:
88 ft.

HAZNET:

envid:	S113085630
Year:	1999
GEPAID:	CAL000160513
Contact:	BERLITZ TRANSLATION SERVICES
Telephone:	3102607100
Mailing Name:	Not reported
Mailing Address:	525 BROADWAY STREET
Mailing City,St,Zip:	SANTA MONICA, CA 904010000
Gen County:	Not reported
TSD EPA ID:	CAD008252405
TSD County:	Not reported
Waste Category:	Unspecified aqueous solution
Disposal Method:	Recycler
Tons:	.0625
Cat Decode:	Unspecified aqueous solution
Method Decode:	Recycler
Facility County:	Los Angeles

envid:	S113085630
Year:	1999
GEPAID:	CAL000160513
Contact:	BERLITZ TRANSLATION SERVICES
Telephone:	3102607100
Mailing Name:	Not reported
Mailing Address:	525 BROADWAY STREET
Mailing City,St,Zip:	SANTA MONICA, CA 904010000
Gen County:	Not reported
TSD EPA ID:	CAD981429673
TSD County:	Not reported

BERLITZ GLOBALNET (Continued) **S113085630**

Waste Category:	Photochemicals/photoprocessing waste
Disposal Method:	Recycler
Tons:	.0208
Cat Decode:	Photochemicals/photoprocessing waste
Method Decode:	Recycler
Facility County:	Los Angeles
envid:	S113085630
Year:	1999
GEPAID:	CAL000160513
Contact:	BERLITZ TRANSLATION SERVICES
Telephone:	3102607100
Mailing Name:	Not reported
Mailing Address:	525 BROADWAY STREET
Mailing City,St,Zip:	SANTA MONICA, CA 904010000
Gen County:	Not reported
TSD EPA ID:	CAD044429835
TSD County:	Not reported
Waste Category:	Liquids with pH <= 2
Disposal Method:	Disposal, Other
Tons:	.0250
Cat Decode:	Liquids with pH <= 2
Method Decode:	Disposal, Other
Facility County:	Los Angeles

CI747 **TRINO AT 525 BROADWAY** **CA NPDES** **S104579874**
NW **525 BROADWAY** **N/A**
1/4-1/2 **SANTA MONICA, CA 90401**
0.353 mi.
1866 ft. **Site 2 of 3 in cluster CI**

Relative:
Lower

Actual:
88 ft.

NPDES:

Npdes Number:	CAS000002
Facility Status:	Terminated
Agency Id:	0
Region:	4
Regulatory Measure Id:	431345
Order No:	2009-0009-DWQ
Regulatory Measure Type:	Enrollee
Place Id:	Not reported
WDID:	4 19C364964
Program Type:	Construction
Adoption Date Of Regulatory Measure:	Not reported
Effective Date Of Regulatory Measure:	11/02/2012
Expiration Date Of Regulatory Measure:	Not reported
Termination Date Of Regulatory Measure:	08/25/2015
Discharge Name:	Alliance Residential Builders II GP Inc
Discharge Address:	2040 main street
Discharge City:	Irvine
Discharge State:	California
Discharge Zip:	92614
RECEIVED DATE:	Not reported
PROCESSED DATE:	Not reported
STATUS CODE NAME:	Not reported
STATUS DATE:	Not reported
PLACE SIZE:	Not reported
PLACE SIZE UNIT:	Not reported
FACILITY CONTACT NAME:	Not reported

TRINO AT 525 BROADWAY (Continued) **S104579874**

FACILITY CONTACT TITLE:	Not reported
FACILITY CONTACT PHONE:	Not reported
FACILITY CONTACT PHONE EXT:	Not reported
FACILITY CONTACT EMAIL:	Not reported
OPERATOR NAME:	Not reported
OPERATOR ADDRESS:	Not reported
OPERATOR CITY:	Not reported
OPERATOR STATE:	Not reported
OPERATOR ZIP:	Not reported
OPERATOR CONTACT NAME:	Not reported
OPERATOR CONTACT TITLE:	Not reported
OPERATOR CONTACT PHONE:	Not reported
OPERATOR CONTACT PHONE EXT:	Not reported
OPERATOR CONTACT EMAIL:	Not reported
OPERATOR TYPE:	Not reported
DEVELOPER NAME:	Not reported
DEVELOPER ADDRESS:	Not reported
DEVELOPER CITY:	Not reported
DEVELOPER STATE:	Not reported
DEVELOPER ZIP:	Not reported
DEVELOPER CONTACT NAME:	Not reported
DEVELOPER CONTACT TITLE:	Not reported
CONSTYPE LINEAR UTILITY IND:	Not reported
EMERGENCY PHONE NO:	Not reported
EMERGENCY PHONE EXT:	Not reported
CONSTYPE ABOVE GROUND IND:	Not reported
CONSTYPE BELOW GROUND IND:	Not reported
CONSTYPE CABLE LINE IND:	Not reported
CONSTYPE COMM LINE IND:	Not reported
CONSTYPE COMMERTIAL IND:	Not reported
CONSTYPE ELECTRICAL LINE IND:	Not reported
CONSTYPE GAS LINE IND:	Not reported
CONSTYPE INDUSTRIAL IND:	Not reported
CONSTYPE OTHER DESRIPTION:	Not reported
CONSTYPE OTHER IND:	Not reported
CONSTYPE RECONS IND:	Not reported
CONSTYPE RESIDENTIAL IND:	Not reported
CONSTYPE TRANSPORT IND:	Not reported
CONSTYPE UTILITY DESCRIPTION:	Not reported
CONSTYPE UTILITY IND:	Not reported
CONSTYPE WATER SEWER IND:	Not reported
DIR DISCHARGE USWATER IND:	Not reported
RECEIVING WATER NAME:	Not reported
CERTIFIER NAME:	Not reported
CERTIFIER TITLE:	Not reported
CERTIFICATION DATE:	Not reported
PRIMARY SIC:	Not reported
SECONDARY SIC:	Not reported
TERTIARY SIC:	Not reported

CI748 **INSURANCE MARKETING SERVICES** **CA HAZNET** **S113039817**
NW **525 BROADWAY ST SUITE 300** **N/A**
1/4-1/2 **SANTA MONICA, CA 90401**
0.353 mi.
1866 ft. **Site 3 of 3 in cluster CI**

Relative:
Lower

Actual:
88 ft.

HAZNET:

envid:	S113039817
Year:	1997
GEPAID:	CAL000045209
Contact:	NORDHAUS GEORGE
Telephone:	0000000000
Mailing Name:	Not reported
Mailing Address:	P.O. BOX 2440
Mailing City,St,Zip:	SANTA MONICA, CA 904012419
Gen County:	Not reported
TSD EPA ID:	CAT080014079
TSD County:	Not reported
Waste Category:	Other organic solids
Disposal Method:	Transfer Station
Tons:	.4214
Cat Decode:	Other organic solids
Method Decode:	Transfer Station
Facility County:	Los Angeles

envid:	S113039817
Year:	1997
GEPAID:	CAL000045209
Contact:	NORDHAUS GEORGE
Telephone:	0000000000
Mailing Name:	Not reported
Mailing Address:	P.O. BOX 2440
Mailing City,St,Zip:	SANTA MONICA, CA 904012419
Gen County:	Not reported
TSD EPA ID:	CAD980887418
TSD County:	Not reported
Waste Category:	Waste oil and mixed oil
Disposal Method:	Recycler
Tons:	.8340
Cat Decode:	Waste oil and mixed oil
Method Decode:	Recycler
Facility County:	Los Angeles

envid:	S113039817
Year:	1997
GEPAID:	CAL000045209
Contact:	NORDHAUS GEORGE
Telephone:	0000000000
Mailing Name:	Not reported
Mailing Address:	P.O. BOX 2440
Mailing City,St,Zip:	SANTA MONICA, CA 904012419
Gen County:	Not reported
TSD EPA ID:	CAD009466392
TSD County:	Not reported
Waste Category:	Other empty containers 30 gallons or more
Disposal Method:	Recycler
Tons:	6.0000
Cat Decode:	Other empty containers 30 gallons or more
Method Decode:	Recycler

INSURANCE MARKETING SERVICES (Continued) **S113039817**

Facility County: Los Angeles

envid: S113039817
Year: 1997
GEPAID: CAL000045209
Contact: NORDHAUS GEORGE
Telephone: 0000000000
Mailing Name: Not reported
Mailing Address: P.O. BOX 2440
Mailing City,St,Zip: SANTA MONICA, CA 904012419
Gen County: Not reported
TSD EPA ID: CAD009466392
TSD County: Not reported
Waste Category: Other empty containers 30 gallons or more
Disposal Method: Not reported
Tons: 6.0000
Cat Decode: Other empty containers 30 gallons or more
Method Decode: Not reported
Facility County: Los Angeles

envid: S113039817
Year: 1993
GEPAID: CAL000045209
Contact: NORDHAUS GEORGE
Telephone: 0000000000
Mailing Name: Not reported
Mailing Address: P.O. BOX 2440
Mailing City,St,Zip: SANTA MONICA, CA 904012419
Gen County: Not reported
TSD EPA ID: CAD982524613
TSD County: Not reported
Waste Category: Photochemicals/photoprocessing waste
Disposal Method: Recycler
Tons: 0.12509999999
Cat Decode: Photochemicals/photoprocessing waste
Method Decode: Recycler
Facility County: Los Angeles

Click this hyperlink while viewing on your computer to access additional CA_HAZNET: detail in the EDR Site Report.

CE749 **LAING-MYERS** **EDR Hist Auto** **1009051078**
West **1516 2ND ST** **N/A**
1/4-1/2 **SANTA MONICA, CA**
0.354 mi.
1871 ft. **Site 3 of 22 in cluster CE**

Relative:
Lower

Actual:
68 ft.

EDR Historical Auto Stations:
Name: LAING-MYERS
Year: 1924
Type: AUTOMOBILE REPAIRING

750
WSW
1/4-1/2
0.355 mi.
1873 ft.

CITY OF SANTA MONICA / ENV PROG DIV
1640 APPIAN WAY
SANTA MONICA, CA 90401

CA HAZNET **S112916777**
N/A

Relative:
Lower

Actual:
34 ft.

HAZNET:

envid:	S112916777
Year:	2002
GEPAID:	CAC002374991
Contact:	RICH BERMAN
Telephone:	3104588711
Mailing Name:	Not reported
Mailing Address:	200 SANTA MONICA PIER STE C
Mailing City,St,Zip:	SANTA MONICA, CA 904010000
Gen County:	Not reported
TSD EPA ID:	CAT000646117
TSD County:	Not reported
Waste Category:	Other organic solids
Disposal Method:	Disposal, Land Fill
Tons:	65.73
Cat Decode:	Other organic solids
Method Decode:	Disposal, Land Fill
Facility County:	Los Angeles

envid:	S112916777
Year:	2002
GEPAID:	CAC002374991
Contact:	RICH BERMAN
Telephone:	3104588711
Mailing Name:	Not reported
Mailing Address:	200 SANTA MONICA PIER STE C
Mailing City,St,Zip:	SANTA MONICA, CA 904010000
Gen County:	Not reported
TSD EPA ID:	CAT000646117
TSD County:	Not reported
Waste Category:	Other organic solids
Disposal Method:	Not reported
Tons:	51.41
Cat Decode:	Other organic solids
Method Decode:	Not reported
Facility County:	Los Angeles

BV751
NNW
1/4-1/2
0.355 mi.
1875 ft.

GREENBERG MORRIS
1460 LINCOLN BLVD
SANTA MONICA, CA

Site 9 of 14 in cluster BV

EDR Hist Cleaner **1009143467**
N/A

Relative:
Lower

Actual:
99 ft.

EDR Historical Cleaners:

Name:	CAPITOL CLEANERS
Year:	1933
Type:	CLOTHES PRESSERS AND CLEANERS

Name:	O 0 CAPITOL CLEANERS
Year:	1933
Type:	CLOTHES PRESSERS AND CLEANERS

Name:	CAPITOL CLEANERS
Year:	1936

GREENBERG MORRIS (Continued) **1009143467**

Type: CLOTHES PRESSERS AND CLEANERS

Name: CAPITOL CLEANERS
Year: 1936
Type: CLOTHES PRESSERS AND CLEANERS

Name: CAPITOL CLEANERS
Year: 1940
Type: CLOTHES PRESSERS AND CLEANERS

Name: CAPITOL CLEANERS
Year: 1940
Type: CLOTHES PRESSERS AND CLEANERS

Name: GREENBERG MORRIS
Year: 1948
Type: CLOTHES PRESSERS AND CLEANERS

Name: GREENBERG MORRIS
Year: 1948
Type: CLOTHES PRESSERS AND CLEANERS

Name: BROAD LINK CLEANERS& DYERS
Year: 1954
Type: CLEANERS AND DYERS

Name: BROAD LINK CLEANERS& DYERS
Year: 1954
Type: CLEANERS AND DYERS

BV752 **NM BROADWAY STUDIOS LLC** **CA HAZNET** **S113459140**
NNW **819 BROADWAY** **N/A**
1/4-1/2 **SANTA MONICA, CA 90401**
0.356 mi.
1878 ft. **Site 10 of 14 in cluster BV**

Relative:
Higher

Actual:
101 ft.

HAZNET:
envid: S113459140
Year: 2010
GEPAID: CAC002651642
Contact: EDDIE VALENTIN EXT223
Telephone: 3104413700
Mailing Name: Not reported
Mailing Address: 10599 WILSHIRE BLVD STE 110
Mailing City,St,Zip: LOS ANGELES, CA 900247622
Gen County: Not reported
TSD EPA ID: CAD009007626
TSD County: Not reported
Waste Category: Asbestos containing waste
Disposal Method: Landfill Or Surface Impoundment That Will Be Closed As Landfill(To Include On-Site Treatment And/Or Stabilization)
Tons: 14
Cat Decode: Asbestos containing waste
Method Decode: Landfill Or Surface Impoundment That Will Be Closed As Landfill(To Include On-Site Treatment And/Or Stabilization)
Facility County: Los Angeles

CF753 **DELMERS PRECISION BRAKES** **CA HAZNET** **S113164218**
ESE **2317 LINCOLN BLVD** **N/A**
1/4-1/2 **SANTA MONICA, CA 90405**
0.356 mi.
1882 ft. **Site 6 of 12 in cluster CF**

Relative:
Lower

Actual:
77 ft.

HAZNET:

envid:	S113164218
Year:	1998
GEPAID:	CAL913375265
Contact:	DOREV INC
Telephone:	3104523843
Mailing Name:	Not reported
Mailing Address:	2317 LINCOLN BLVD
Mailing City,St,Zip:	SANTA MONICA, CA 904050000
Gen County:	Not reported
TSD EPA ID:	CAT000613893
TSD County:	Not reported
Waste Category:	Aqueous solution with total organic residues less than 10 percent
Disposal Method:	Treatment, Tank
Tons:	.0625
Cat Decode:	Aqueous solution with total organic residues less than 10 percent
Method Decode:	Treatment, Tank
Facility County:	Los Angeles

envid:	S113164218
Year:	1998
GEPAID:	CAL913375265
Contact:	DOREV INC
Telephone:	3104523843
Mailing Name:	Not reported
Mailing Address:	2317 LINCOLN BLVD
Mailing City,St,Zip:	SANTA MONICA, CA 904050000
Gen County:	Not reported
TSD EPA ID:	CAT000613893
TSD County:	Not reported
Waste Category:	Aqueous solution with total organic residues less than 10 percent
Disposal Method:	Transfer Station
Tons:	.0542
Cat Decode:	Aqueous solution with total organic residues less than 10 percent
Method Decode:	Transfer Station
Facility County:	Los Angeles

CF754 **EDR Hist Auto** **1015346752**
ESE **2317 LINCOLN BLVD** **N/A**
1/4-1/2 **SANTA MONICA, CA 90405**
0.356 mi.
1882 ft. **Site 7 of 12 in cluster CF**

Relative:
Lower

Actual:
77 ft.

EDR Historical Auto Stations:

Name:	DELMERS PRECISION BRAKES
Year:	1999
Address:	2317 LINCOLN BLVD

Name:	DELMERS PRECISION BRAKES
Year:	2001
Address:	2317 LINCOLN BLVD

Name:	DELMERS PRECISION BRAKES
Year:	2002

(Continued) **1015346752**

Address: 2317 LINCOLN BLVD

Name: DELMERS PRECISION BRAKES
Year: 2007
Address: 2317 LINCOLN BLVD

Name: DELMERS PRECISION BRAKES
Year: 2008
Address: 2317 LINCOLN BLVD

Name: DELMERS PRECISION BRAKES
Year: 2009
Address: 2317 LINCOLN BLVD

Name: DELMERS PRECISION BRAKES
Year: 2010
Address: 2317 LINCOLN BLVD

Name: DELMERS PRECISION BRAKES
Year: 2011
Address: 2317 LINCOLN BLVD

Name: DELMERS PRECISION BRAKES
Year: 2012
Address: 2317 LINCOLN BLVD

CG755 **WING LEE** **EDR Hist Cleaner** **1009144716**
WNW **301 BROADWAY CT** **N/A**
1/4-1/2 **SANTA MONICA, CA**
0.356 mi.
1882 ft. **Site 2 of 5 in cluster CG**

Relative:
Lower

Actual:
73 ft.

EDR Historical Cleaners:
Name: WING LEE
Year: 1928
Type: LAUNDRIES CHINESE

CE756 **SANTA MONICA MUNICIPAL BUS LINES** **RCRA-LQG** **1007199453**
West **1660 7TH ST** **CAD981461312**
1/4-1/2 **SANTA MONICA, CA 90401**
0.357 mi.
1884 ft. **Site 4 of 22 in cluster CE**

Relative:
Lower

Actual:
66 ft.

RCRA-LQG:
Date form received by agency: 04/06/1990
Facility name: SANTA MONICA MUNICIPAL BUS LINES
Facility address: 1660 7TH ST
SANTA MONICA, CA 904013389
EPA ID: CAD981461312
Contact: ROY E NEVA
Contact address: Not reported
Not reported
Contact country: US
Contact telephone: (213) 458-1975
Telephone ext.: 50
Contact email: Not reported

SANTA MONICA MUNICIPAL BUS LINES (Continued) **1007199453**

EPA Region: 09
Classification: Large Quantity Generator
Description: Handler: generates 1,000 kg or more of hazardous waste during any calendar month; or generates more than 1 kg of acutely hazardous waste during any calendar month; or generates more than 100 kg of any residue or contaminated soil, waste or other debris resulting from the cleanup of a spill, into or on any land or water, of acutely hazardous waste during any calendar month; or generates 1 kg or less of acutely hazardous waste during any calendar month, and accumulates more than 1 kg of acutely hazardous waste at any time; or generates 100 kg or less of any residue or contaminated soil, waste or other debris resulting from the cleanup of a spill, into or on any land or water, of acutely hazardous waste during any calendar month, and accumulates more than 100 kg of that material at any time

Handler Activities Summary:

U.S. importer of hazardous waste:	No
Mixed waste (haz. and radioactive):	No
Recycler of hazardous waste:	No
Transporter of hazardous waste:	No
Treater, storer or disposer of HW:	No
Underground injection activity:	No
On-site burner exemption:	No
Furnace exemption:	No
Used oil fuel burner:	No
Used oil processor:	No
User oil refiner:	No
Used oil fuel marketer to burner:	No
Used oil Specification marketer:	No
Used oil transfer facility:	No
Used oil transporter:	No

Violation Status: No violations found

CE757 **ERNS** **2012005883**
West **395 SANTA MONICA PLACE** **N/A**
1/4-1/2 **SANTA MONICA, CA**
0.357 mi.
1884 ft. **Site 5 of 22 in cluster CE**

Relative:
Lower

Click this hyperlink while viewing on your computer to access additional ERNS detail in the EDR Site Report.

Actual:
66 ft.

CE758 **TIFFANY AND CO 138 UM** **CA HAZNET** **S113798813**
West **395 SANTA MONICA PL** **N/A**
1/4-1/2 **SANTA MONICA, CA 90401**
0.357 mi.
1884 ft. **Site 6 of 22 in cluster CE**

Relative:
Lower

HAZNET:

envid:	S113798813
Year:	2014
GEPAID:	CAL000389167
Contact:	LATOYA STEVENSON
Telephone:	2122306083
Mailing Name:	Not reported
Mailing Address:	200 FIFTH AVE

Actual:
66 ft.

TIFFANY AND CO 138 UM (Continued) **S113798813**

Mailing City,St,Zip:	NEW YORK, NY 100100000
Gen County:	Los Angeles
TSD EPA ID:	CAD008364432
TSD County:	Los Angeles
Waste Category:	Liquids with pH <= 2
Disposal Method:	Storage, Bulking, And/Or Transfer Off Site--No Treatment/Reovery (H010-H129) Or (H131-H135)
Tons:	0.0045
Cat Decode:	Liquids with pH <= 2
Method Decode:	Storage, Bulking, And/Or Transfer Off Site--No Treatment/Reovery (H010-H129) Or (H131-H135)
Facility County:	Los Angeles
envid:	S113798813
Year:	2014
GEPAID:	CAL000389167
Contact:	LATOYA STEVENSON
Telephone:	2122306083
Mailing Name:	Not reported
Mailing Address:	200 FIFTH AVE
Mailing City,St,Zip:	NEW YORK, NY 100100000
Gen County:	Los Angeles
TSD EPA ID:	INR000110197
TSD County:	Not reported
Waste Category:	Liquids with pH <= 2
Disposal Method:	Storage, Bulking, And/Or Transfer Off Site--No Treatment/Reovery (H010-H129) Or (H131-H135)
Tons:	0.0025
Cat Decode:	Liquids with pH <= 2
Method Decode:	Storage, Bulking, And/Or Transfer Off Site--No Treatment/Reovery (H010-H129) Or (H131-H135)
Facility County:	Los Angeles
envid:	S113798813
Year:	2013
GEPAID:	CAL000389167
Contact:	LATOYA STEVENSON
Telephone:	2122306083
Mailing Name:	Not reported
Mailing Address:	200 FIFTH AVE
Mailing City,St,Zip:	NEW YORK, NY 10010
Gen County:	Los Angeles
TSD EPA ID:	INR000110197
TSD County:	Not reported
Waste Category:	Not reported
Disposal Method:	Storage, Bulking, And/Or Transfer Off Site--No Treatment/Reovery (H010-H129) Or (H131-H135)
Tons:	0.007
Cat Decode:	Not reported
Method Decode:	Storage, Bulking, And/Or Transfer Off Site--No Treatment/Reovery (H010-H129) Or (H131-H135)
Facility County:	Not reported
envid:	S113798813
Year:	2012
GEPAID:	CAL000355849
Contact:	ALADDIN GHAFARI

TIFFANY AND CO 138 UM (Continued) **S113798813**

Telephone:	3103946000
Mailing Name:	Not reported
Mailing Address:	401 WILSHIRE BLVD STE 700
Mailing City,St,Zip:	SANTA MONICA, CA 904011452
Gen County:	Los Angeles
TSD EPA ID:	CAD982444481
TSD County:	San Bernardino
Waste Category:	Not reported
Disposal Method:	Storage, Bulking, And/Or Transfer Off Site--No Treatment/Reovery (H010-H129) Or (H131-H135)
Tons:	2.65
Cat Decode:	Not reported
Method Decode:	Storage, Bulking, And/Or Transfer Off Site--No Treatment/Reovery (H010-H129) Or (H131-H135)
Facility County:	Los Angeles

CE759 **SANTA MONICA BUS LINES** **CA AST** **S112898630**
West **1660 E 7TH ST** **CA HAZNET** **N/A**
1/4-1/2 **SANTA MONICA, CA 90401**
0.357 mi.
1884 ft. **Site 7 of 22 in cluster CE**

Relative:
Lower

Actual:
66 ft.

AST:

Certified Unified Program Agencies:	Not reported
Owner:	City of Santa Monica
Total Gallons:	Not reported
CERSID:	10128148
Facility ID:	SMFA0000281
Business Name:	Big Blue Bus Maintenance Facility
Phone:	(310) 451-5444
Fax:	(310) 399-6241
Mailing Address:	1660 7th St.
Mailing Address City:	Santa Monica
Mailing Address State:	CA
Mailing Address Zip Code:	90401
Operator Name:	City of Santa Monica Planning & Community Development, Big Blue Bus
Operator Phone:	(310) 458-8341
Owner Phone:	310-458-1975
Owner Mail Address:	1685 Main St.
Owner State:	CA
Owner Zip Code:	90401
Owner Country:	United States
Property Owner Name:	Not reported
Property Owner Phone:	Not reported
Property Owner Mailing Address:	Not reported
Property Owner City:	Not reported
Property Owner Stat :	Not reported
Property Owner Zip Code:	Not reported
Property Owner Country:	Not reported
EPAID:	CAD981461312

HAZNET:

envid:	S112898630
Year:	1998
GEPAID:	CAC002120600
Contact:	SANTA MONICA BUS LINES
Telephone:	3104588647

SANTA MONICA BUS LINES (Continued) **S112898630**

Mailing Name:	Not reported
Mailing Address:	1660 E 7TH ST
Mailing City,St,Zip:	SANTA MONICA, CA 904010000
Gen County:	Not reported
TSD EPA ID:	CAD099452708
TSD County:	Not reported
Waste Category:	Waste oil and mixed oil
Disposal Method:	Recycler
Tons:	.1459
Cat Decode:	Waste oil and mixed oil
Method Decode:	Recycler
Facility County:	Los Angeles

CE760 **SANTA MONICA PLACE CORPORATED** **CA HAZNET** **S112924075**
West **395 SANTA MONICA PL** **N/A**
1/4-1/2 **SANTA MONICA, CA 90401**
0.357 mi.
1884 ft. **Site 8 of 22 in cluster CE**

Relative:
Lower

Actual:
66 ft.

HAZNET:

envid:	S112924075
Year:	2002
GEPAID:	CAC002555253
Contact:	RICHARD EICHENBAUM
Telephone:	3103945451
Mailing Name:	Not reported
Mailing Address:	395 SANTA MONICA PL
Mailing City,St,Zip:	SANTA MONICA, CA 90401
Gen County:	Not reported
TSD EPA ID:	AZD980892731
TSD County:	Not reported
Waste Category:	Aqueous solution with total organic residues 10 percent or more
Disposal Method:	Recycler
Tons:	0.22
Cat Decode:	Aqueous solution with total organic residues 10 percent or more
Method Decode:	Recycler
Facility County:	Los Angeles

envid:	S112924075
Year:	2002
GEPAID:	CAC002555253
Contact:	RICHARD EICHENBAUM
Telephone:	3103945451
Mailing Name:	Not reported
Mailing Address:	395 SANTA MONICA PL
Mailing City,St,Zip:	SANTA MONICA, CA 90401
Gen County:	Not reported
TSD EPA ID:	CAT080013352
TSD County:	Not reported
Waste Category:	Aqueous solution with total organic residues 10 percent or more
Disposal Method:	Recycler
Tons:	5.83
Cat Decode:	Aqueous solution with total organic residues 10 percent or more
Method Decode:	Recycler
Facility County:	Los Angeles

envid:	S112924075
Year:	2002

SANTA MONICA PLACE CORPORATED (Continued) **S112924075**

GEPAID:	CAC002555253
Contact:	RICHARD EICHENBAUM
Telephone:	3103945451
Mailing Name:	Not reported
Mailing Address:	395 SANTA MONICA PL
Mailing City,St,Zip:	SANTA MONICA, CA 90401
Gen County:	Not reported
TSD EPA ID:	AZD980892731
TSD County:	Not reported
Waste Category:	Other inorganic solid waste
Disposal Method:	Recycler
Tons:	4.4
Cat Decode:	Other inorganic solid waste
Method Decode:	Recycler
Facility County:	Los Angeles

CE761 **SANTA MONICA BUS LINE** **CA WDS** **S103986741**
West **1660 7TH ST** **N/A**
1/4-1/2 **SANTA MONICA, CA 90401**
0.357 mi.
1884 ft. **Site 9 of 22 in cluster CE**

Relative:
Lower

Actual:
66 ft.

WDS:

Facility ID:	4 19I002847
Facility Type:	Other - Does not fall into the category of Municipal/Domestic, Industrial, Agricultural or Solid Waste (Class I, II or III)
Facility Status:	Active - Any facility with a continuous or seasonal discharge that is under Waste Discharge Requirements.
NPDES Number:	CAS000001 The 1st 2 characters designate the state. The remaining 7 are assigned by the Regional Board
Subregion:	4
Facility Telephone:	Not reported
Facility Contact:	Not reported
Agency Name:	SANTA MONICA CITY OF
Agency Address:	1212 5th street 3rd fl.
Agency City,St,Zip:	Santa Monica 90401
Agency Contact:	Gary Welling
Agency Telephone:	3104588235
Agency Type:	City
SIC Code:	0
SIC Code 2:	Not reported
Primary Waste Type:	Not reported
Primary Waste:	Not reported
Waste Type2:	Not reported
Waste2:	Not reported
Primary Waste Type:	Not reported
Secondary Waste:	Not reported
Secondary Waste Type:	Not reported
Design Flow:	0
Baseline Flow:	0
Reclamation:	Not reported
POTW:	Not reported
Treat To Water:	Minor Threat to Water Quality. A violation of a regional board order should cause a relatively minor impairment of beneficial uses compared to a major or minor threat. Not: All nurds without a TTWQ will be considered a minor threat to water quality unless coded at a higher Level. A Zero (0) may be used to code those NURDS that are found to represent no threat to water quality.

SANTA MONICA BUS LINE (Continued) **S103986741**

Complexity: Category C - Facilities having no waste treatment systems, such as cooling water dischargers or thosewho must comply through best management practices, facilities with passive waste treatment and disposal systems, such as septic systems with subsurface disposal, or dischargers having waste storage systems with land disposal such as dairy waste ponds.

CE762 **SANTA MONICA PLAZA** **CA HAZNET** **S112937628**
West **395 SANTA MONICA PLAZA** **N/A**
1/4-1/2 **SANTA MONICA, CA 90401**
0.357 mi.
1884 ft. **Site 10 of 22 in cluster CE**

Relative:
Lower

Actual:
66 ft.

HAZNET:

envid:	S112937628
Year:	2004
GEPAID:	CAC002577692
Contact:	ED LANDAY/HEAD OF SECURITY
Telephone:	3103193027
Mailing Name:	Not reported
Mailing Address:	401 WILSHIRE BLVD
Mailing City,St,Zip:	SANTA MONICA, CA 90401
Gen County:	Not reported
TSD EPA ID:	CAT080033681
TSD County:	Not reported
Waste Category:	Waste oil and mixed oil
Disposal Method:	Recycler
Tons:	0.1
Cat Decode:	Waste oil and mixed oil
Method Decode:	Recycler
Facility County:	Los Angeles

envid:	S112937628
Year:	2004
GEPAID:	CAC002577692
Contact:	ED LANDAY/HEAD OF SECURITY
Telephone:	3103193027
Mailing Name:	Not reported
Mailing Address:	401 WILSHIRE BLVD
Mailing City,St,Zip:	SANTA MONICA, CA 90401
Gen County:	Not reported
TSD EPA ID:	CAT080033681
TSD County:	Not reported
Waste Category:	Waste oil and mixed oil
Disposal Method:	Disposal, Land Fill
Tons:	3.5
Cat Decode:	Waste oil and mixed oil
Method Decode:	Disposal, Land Fill
Facility County:	Los Angeles

CE763 **MACERICH COMPANY** **CA HAZNET** **S112968056**
West **395 SANTA MONICA BLVD** **N/A**
1/4-1/2 **SANTA MONICA, CA 90401**
0.357 mi.
1884 ft. **Site 11 of 22 in cluster CE**

Relative:
Lower

Actual:
66 ft.

HAZNET:

envid:	S112968056
Year:	2010
GEPAID:	CAC002627001
Contact:	ALADDIN GHASARI
Telephone:	3108996387
Mailing Name:	Not reported
Mailing Address:	401 WILSHIRE BLVD STE 700
Mailing City,St,Zip:	SANTA MONICA, CA 904011452
Gen County:	Not reported
TSD EPA ID:	CAD028409019
TSD County:	Not reported
Waste Category:	Other inorganic solid waste
Disposal Method:	Storage, Bulking, And/Or Transfer Off Site--No Treatment/Reovery (H010-H129) Or (H131-H135)
Tons:	0.0625
Cat Decode:	Other inorganic solid waste
Method Decode:	Storage, Bulking, And/Or Transfer Off Site--No Treatment/Reovery (H010-H129) Or (H131-H135)
Facility County:	Los Angeles

envid:	S112968056
Year:	2009
GEPAID:	CAC002627001
Contact:	ALADDIN GHASARI
Telephone:	3108996387
Mailing Name:	Not reported
Mailing Address:	401 WILSHIRE BLVD STE 700
Mailing City,St,Zip:	SANTA MONICA, CA 904011452
Gen County:	Not reported
TSD EPA ID:	CAD028409019
TSD County:	Not reported
Waste Category:	Other organic solids
Disposal Method:	Storage, Bulking, And/Or Transfer Off Site--No Treatment/Reovery (H010-H129) Or (H131-H135)
Tons:	0.15
Cat Decode:	Other organic solids
Method Decode:	Storage, Bulking, And/Or Transfer Off Site--No Treatment/Reovery (H010-H129) Or (H131-H135)
Facility County:	Los Angeles

envid:	S112968056
Year:	2009
GEPAID:	CAC002627001
Contact:	ALADDIN GHASARI
Telephone:	3108996387
Mailing Name:	Not reported
Mailing Address:	401 WILSHIRE BLVD STE 700
Mailing City,St,Zip:	SANTA MONICA, CA 904011452
Gen County:	Not reported
TSD EPA ID:	CAD028409019
TSD County:	Not reported
Waste Category:	Unspecified organic liquid mixture

MACERICH COMPANY (Continued) **S112968056**

Disposal Method:	Storage, Bulking, And/Or Transfer Off Site--No Treatment/Reovery (H010-H129) Or (H131-H135)
Tons:	0.663
Cat Decode:	Unspecified organic liquid mixture
Method Decode:	Storage, Bulking, And/Or Transfer Off Site--No Treatment/Reovery (H010-H129) Or (H131-H135)
Facility County:	Los Angeles

envid:	S112968056
Year:	2008
GEPAID:	CAC002627001
Contact:	ALADDIN GHASARI
Telephone:	3108996387
Mailing Name:	Not reported
Mailing Address:	401 WILSHIRE BLVD STE 700
Mailing City,St,Zip:	SANTA MONICA, CA 904011452
Gen County:	Not reported
TSD EPA ID:	CAD028409019
TSD County:	Not reported
Waste Category:	Off-specification, aged or surplus inorganics
Disposal Method:	Storage, Bulking, And/Or Transfer Off Site--No Treatment/Reovery (H010-H129) Or (H131-H135)
Tons:	0.02085
Cat Decode:	Off-specification, aged or surplus inorganics
Method Decode:	Storage, Bulking, And/Or Transfer Off Site--No Treatment/Reovery (H010-H129) Or (H131-H135)
Facility County:	Los Angeles

envid:	S112968056
Year:	2008
GEPAID:	CAC002627001
Contact:	ALADDIN GHASARI
Telephone:	3108996387
Mailing Name:	Not reported
Mailing Address:	401 WILSHIRE BLVD STE 700
Mailing City,St,Zip:	SANTA MONICA, CA 904011452
Gen County:	Not reported
TSD EPA ID:	CAD028409019
TSD County:	Not reported
Waste Category:	Other organic solids
Disposal Method:	Not reported
Tons:	0.2875
Cat Decode:	Other organic solids
Method Decode:	Not reported
Facility County:	Los Angeles

Click this hyperlink while viewing on your computer to access
8 additional CA_HAZNET: record(s) in the EDR Site Report.

CE764 **SANTA MONICA BIG BLUE BUS** **CA HAZNET** **S113007067**
West **1660 7TH ST** **N/A**
1/4-1/2 **SANTA MONICA, CA 90401**
0.357 mi.
1884 ft. **Site 12 of 22 in cluster CE**

Relative:
Lower

Actual:
66 ft.

HAZNET:

envid:	S113007067
Year:	2014
GEPAID:	CAD981461312
Contact:	G MODICA, TRANSIT MAINT OFCR
Telephone:	3104581975
Mailing Name:	Not reported
Mailing Address:	1660 7TH ST
Mailing City,St,Zip:	SANTA MONICA, CA 904072200
Gen County:	Los Angeles
TSD EPA ID:	CAD982444481
TSD County:	San Bernardino
Waste Category:	Off-specification, aged or surplus organics
Disposal Method:	Storage, Bulking, And/Or Transfer Off Site--No Treatment/Reovery (H010-H129) Or (H131-H135)
Tons:	0.25
Cat Decode:	Off-specification, aged or surplus organics
Method Decode:	Storage, Bulking, And/Or Transfer Off Site--No Treatment/Reovery (H010-H129) Or (H131-H135)
Facility County:	Los Angeles

envid:	S113007067
Year:	2014
GEPAID:	CAD981461312
Contact:	G MODICA, TRANSIT MAINT OFCR
Telephone:	3104581975
Mailing Name:	Not reported
Mailing Address:	1660 7TH ST
Mailing City,St,Zip:	SANTA MONICA, CA 904072200
Gen County:	Los Angeles
TSD EPA ID:	CAT080013352
TSD County:	Los Angeles
Waste Category:	Oil/water separation sludge
Disposal Method:	Other Recovery Of Reclamation For Reuse Including Acid Regeneration, Organics Recovery Ect
Tons:	6.0465
Cat Decode:	Oil/water separation sludge
Method Decode:	Other Recovery Of Reclamation For Reuse Including Acid Regeneration, Organics Recovery Ect
Facility County:	Los Angeles

envid:	S113007067
Year:	2014
GEPAID:	CAD981461312
Contact:	G MODICA, TRANSIT MAINT OFCR
Telephone:	3104581975
Mailing Name:	Not reported
Mailing Address:	1660 7TH ST
Mailing City,St,Zip:	SANTA MONICA, CA 904072200
Gen County:	Los Angeles
TSD EPA ID:	CAT080013352
TSD County:	Los Angeles
Waste Category:	Tank bottom waste

SANTA MONICA BIG BLUE BUS (Continued) **S113007067**

Disposal Method:	Other Recovery Of Reclamation For Reuse Including Acid Regeneration, Organics Recovery Ect
Tons:	5.2125
Cat Decode:	Tank bottom waste
Method Decode:	Other Recovery Of Reclamation For Reuse Including Acid Regeneration, Organics Recovery Ect
Facility County:	Los Angeles
envid:	S113007067
Year:	2014
GEPAID:	CAD981461312
Contact:	G MODICA, TRANSIT MAINT OFCR
Telephone:	3104581975
Mailing Name:	Not reported
Mailing Address:	1660 7TH ST
Mailing City,St,Zip:	SANTA MONICA, CA 904072200
Gen County:	Los Angeles
TSD EPA ID:	CAD008364432
TSD County:	Los Angeles
Waste Category:	Off-specification, aged or surplus inorganics
Disposal Method:	Storage, Bulking, And/Or Transfer Off Site--No Treatment/Reovery (H010-H129) Or (H131-H135)
Tons:	0.075
Cat Decode:	Off-specification, aged or surplus inorganics
Method Decode:	Storage, Bulking, And/Or Transfer Off Site--No Treatment/Reovery (H010-H129) Or (H131-H135)
Facility County:	Los Angeles
envid:	S113007067
Year:	2014
GEPAID:	CAD981461312
Contact:	G MODICA, TRANSIT MAINT OFCR
Telephone:	3104581975
Mailing Name:	Not reported
Mailing Address:	1660 7TH ST
Mailing City,St,Zip:	SANTA MONICA, CA 904072200
Gen County:	Los Angeles
TSD EPA ID:	CAD008364432
TSD County:	Los Angeles
Waste Category:	Off-specification, aged or surplus organics
Disposal Method:	Storage, Bulking, And/Or Transfer Off Site--No Treatment/Reovery (H010-H129) Or (H131-H135)
Tons:	0.22
Cat Decode:	Off-specification, aged or surplus organics
Method Decode:	Storage, Bulking, And/Or Transfer Off Site--No Treatment/Reovery (H010-H129) Or (H131-H135)
Facility County:	Los Angeles

Click this hyperlink while viewing on your computer to access
210 additional CA_HAZNET: record(s) in the EDR Site Report.

CE765 **WYCKOFF D K** **EDR Hist Auto** **1009019659**
West **1512 2ND** **N/A**
1/4-1/2 **SANTA MONICA, CA**
0.357 mi.
1885 ft. **Site 13 of 22 in cluster CE**

Relative: EDR Historical Auto Stations:
Lower Name: WYCKOFF D K
Year: 1948
Actual: Type: AUTO REPAIRS
68 ft.

CE766 **WYCKOFF DON** **EDR Hist Auto** **1009051075**
West **1512 2ND ST** **N/A**
1/4-1/2 **SANTA MONICA, CA**
0.357 mi.
1885 ft. **Site 14 of 22 in cluster CE**

Relative: EDR Historical Auto Stations:
Lower Name: WYCKOFF DON
Year: 1936
Actual: Type: AUTOMOBILE REPAIRING
68 ft.

Name: WYCKOFF D K
Year: 1948
Type: AUTOMOBILE REPAIRING

BY767 **SAM SELTZER** **CA HAZNET** **S113775208**
NE **1823 12TH ST APT 1** **N/A**
1/4-1/2 **SANTA MONICA, CA 90404**
0.358 mi.
1891 ft. **Site 2 of 3 in cluster BY**

Relative: HAZNET:
Higher envid: S113775208
Year: 2012
Actual: GEPAID: CAC002688030
133 ft. Contact: SAM SELTZER
Telephone: 3104527738
Mailing Name: Not reported
Mailing Address: 1823 12TH ST APT 1
Mailing City,St,Zip: SANTA MONICA, CA 904044635
Gen County: Los Angeles
TSD EPA ID: AZC950823111
TSD County: 99
Waste Category: Not reported
Disposal Method: Landfill Or Surface Impoundment That Will Be Closed As Landfill(To Include On-Site Treatment And/Or Stabilization)
Tons: 1.2
Cat Decode: Not reported
Method Decode: Landfill Or Surface Impoundment That Will Be Closed As Landfill(To Include On-Site Treatment And/Or Stabilization)
Facility County: Los Angeles

BY768 **BARBARA JOFFE** **CA HAZNET** **S112882681**
NE **1823 12TH ST UNIT 5** **N/A**
1/4-1/2 **SANTA MONICA, CA 90404**
0.358 mi.
1891 ft. **Site 3 of 3 in cluster BY**

Relative:
Higher

Actual:
133 ft.

HAZNET:

envid:	S112882681
Year:	2000
GEPAID:	CAC001326704
Contact:	BARBARA JOFFE - OWNER
Telephone:	3103921722
Mailing Name:	Not reported
Mailing Address:	1823 12TH ST UNIT 5
Mailing City,St,Zip:	SANTA MONICA, CA 904040000
Gen County:	Not reported
TSD EPA ID:	CAD009007626
TSD County:	Not reported
Waste Category:	Asbestos containing waste
Disposal Method:	Disposal, Land Fill
Tons:	1.85
Cat Decode:	Asbestos containing waste
Method Decode:	Disposal, Land Fill
Facility County:	Los Angeles

BV769 **LINCOLN STUDIOS LLC** **CA HAZNET** **S113463620**
NNW **1455 LINCOLN BLVD** **N/A**
1/4-1/2 **SANTA MONICA, CA 90401**
0.359 mi.
1897 ft. **Site 11 of 14 in cluster BV**

Relative:
Lower

Actual:
99 ft.

HAZNET:

envid:	S113463620
Year:	2010
GEPAID:	CAC002659077
Contact:	JOHN COLLETTI
Telephone:	3102478182
Mailing Name:	Not reported
Mailing Address:	10599 WILSHIRE BLVD
Mailing City,St,Zip:	LOS ANGELES, CA 90024
Gen County:	Not reported
TSD EPA ID:	CAD982444481
TSD County:	Not reported
Waste Category:	Waste oil and mixed oil
Disposal Method:	Storage, Bulking, And/Or Transfer Off Site--No Treatment/Reovery (H010-H129) Or (H131-H135)
Tons:	0.19
Cat Decode:	Waste oil and mixed oil
Method Decode:	Storage, Bulking, And/Or Transfer Off Site--No Treatment/Reovery (H010-H129) Or (H131-H135)
Facility County:	Los Angeles

CE770 **TSUKAMOTO NOBORU** **EDR Hist Cleaner** **1009163393**
West **1508 2ND ST** **N/A**
1/4-1/2 **SANTA MONICA, CA**
0.359 mi.
1898 ft. **Site 15 of 22 in cluster CE**

Relative:
Lower

Actual:
68 ft.

EDR Historical Cleaners:

Name:	EAGLE HAND LAUNDRY
Year:	1928
Type:	LAUNDRIES-HAND
Name:	TSUKAMOTO NOBORU
Year:	1936
Type:	LAUNDRIES HAND
Name:	TSUKAMOTO NOBORU
Year:	1940
Type:	LAUNDRIES HAND

CE771 **TSUKAMOTO NOBORU** **EDR Hist Cleaner** **1009144383**
West **1508 2ND** **N/A**
1/4-1/2 **SANTA MONICA, CA**
0.359 mi.
1898 ft. **Site 16 of 22 in cluster CE**

Relative:
Lower

Actual:
68 ft.

EDR Historical Cleaners:

Name:	TSUKAMOTO NOBORU
Year:	1940
Type:	LAUNDRIES HAND

CD772 **BURIL PROP/LEXUS OF SANTA MONICA** **CA SLIC** **S106483755**
NNE **1630 12TH ST** **LA Co. Site Mitigation** **N/A**
1/4-1/2 **SANTA MONICA, CA 90404**
0.361 mi.
1904 ft. **Site 2 of 7 in cluster CD**

Relative:
Higher

Actual:
106 ft.

SLIC:

Region:	STATE
Facility Status:	**Completed - Case Closed**
Status Date:	05/16/2003
Global Id:	SL184591442
Lead Agency:	LOS ANGELES RWQCB (REGION 4)
Lead Agency Case Number:	Not reported
Latitude:	34.018134
Longitude:	-118.481673
Case Type:	Cleanup Program Site
Case Worker:	LM
Local Agency:	Not reported
RB Case Number:	0609
File Location:	Not reported
Potential Media Affected:	Not reported
Potential Contaminants of Concern:	Not reported
Site History:	Not reported

Click here to access the California GeoTracker records for this facility:

LA Co. Site Mitigation:
Facility ID: Not reported

BURIL PROP/LEXUS OF SANTA MONICA (Continued) **S106483755**

Site ID: SD0010553
Jurisdiction: State
Case ID: RO0000354
Abated: Yes
Assigned To: GB
Entered Date: 05/11/2004
Abated Date: 08/21/1996

CD773 **LEXUS OF SANTA MONICA** **CA LUST** **S103437880**
NNE **1630 012TH ST** **CA HIST CORTESE** **N/A**
1/4-1/2 **SANTA MONICA, CA 90404**
0.361 mi.
1904 ft. **Site 3 of 7 in cluster CD**

Relative:
Higher

Actual:
106 ft.

LUST REG 4:

Region:	4	
Regional Board:	04	
County:	Los Angeles	
Facility Id:	904040089	
Status:	Post remedial action monitoring	
Substance:	Solvents	
Substance Quantity:	Not reported	
Local Case No:	Not reported	
Case Type:	Groundwater	
Abatement Method Used at the Site:		Not reported
Global ID:	T0603701388	
W Global ID:	Not reported	
Staff:	SLC	
Local Agency:	19033	
Cross Street:	OLYMPIC BLVD	
Enforcement Type:	Not reported	
Date Leak Discovered:	3/17/1993	
Date Leak First Reported:		3/17/1993
Date Leak Record Entered:	9/24/1996	
Date Confirmation Began:	Not reported	
Date Leak Stopped:	8/30/1996	
Date Case Last Changed on Database:		10/3/1996
Date the Case was Closed:		Not reported
How Leak Discovered:	Subsurface Monitoring	
How Leak Stopped:	Not reported	
Cause of Leak:	Not reported	
Leak Source:	Not reported	
Operator:	Not reported	
Water System:	Not reported	
Well Name:	Not reported	
Approx. Dist To Production Well (ft):		5896.913062505499358514768592
Source of Cleanup Funding:		Not reported
Preliminary Site Assessment Workplan Submitted:		Not reported
Preliminary Site Assessment Began:		Not reported
Pollution Characterization Began:		8/30/1996
Remediation Plan Submitted:		6/10/1996
Remedial Action Underway:		Not reported
Post Remedial Action Monitoring Began:		10/24/1998
Enforcement Action Date:		Not reported
Historical Max MTBE Date:		Not reported
Hist Max MTBE Conc in Groundwater:		Not reported
Hist Max MTBE Conc in Soil:		Not reported
Significant Interim Remedial Action Taken:		No

LEXUS OF SANTA MONICA (Continued) **S103437880**

GW Qualifier:	Not reported
Soil Qualifier:	Not reported
Organization:	Not reported
Owner Contact:	Not reported
Responsible Party:	STEVE & JONES DEVELOPMENT CO
RP Address:	2932 WILSHIRE BLVD, SUITE #204, SANTA MONICA CA 90403
Program:	SLIC
Lat/Long:	34.018928 / -1
Local Agency Staff:	UNK
Beneficial Use:	Not reported
Priority:	2
Cleanup Fund Id:	Not reported
Suspended:	Not reported
Assigned Name:	Not reported
Summary:	REFER TO SLIC #609

HIST CORTESE:

Region:	CORTESE
Facility County Code:	19
Reg By:	LTNKA
Reg Id:	904040089

CD774 **LEXUS - SANTA MONICA** **CA SLIC** **S104404712**
NNE **1630 012TH** **N/A**
1/4-1/2 **SANTA MONICA, CA 90404**
0.361 mi.
1904 ft. **Site 4 of 7 in cluster CD**

Relative: Higher

Actual: 106 ft.

SLIC REG 4:

Region:	4
Facility Status:	No further action required
SLIC:	0609
Substance:	TPH, VOCs
Staff:	SSH

CE775 **SANTA MONICA GARAGE** **EDR Hist Auto** **1009018109**
West **1537 OCEAN AV** **N/A**
1/4-1/2 **SANTA MONICA, CA**
0.361 mi.
1906 ft. **Site 17 of 22 in cluster CE**

Relative: Lower

Actual: 64 ft.

EDR Historical Auto Stations:

Name:	SANTA MONICA GARAGE
Year:	1928
Type:	AUTOMOBILE REPAIRING AND SERVICE STATIONS
Name:	SANTA MONICA GARAGE
Year:	1928
Type:	AUTOMOBILE REPAIRING AND SERVICE STATIONS
Name:	SANTA MONICA GARAGE
Year:	1928
Type:	AUTOMOBILE GARAGES
Name:	SANTA MONICA GARAGE
Year:	1933

SANTA MONICA GARAGE (Continued) **1009018109**

Type: AUTOMOBILE GARAGES

Name: SANTA MONICA GARAGE
Year: 1936
Type: AUTOMOBILE GARAGES

---

776 **CA CHMIRS** **S110418761**
East **2045 11TH STREET** **N/A**
1/4-1/2 **SANTA MONICA, CA 90405**
0.362 mi.
1911 ft.

Relative:
Higher

Actual:
114 ft.

CHMIRS:

OES Incident Number:	08-8105
OES notification:	11/11/2008
OES Date:	Not reported
OES Time:	Not reported
Date Completed:	**Not reported**
Property Use:	Not reported
Agency Id Number:	Not reported
Agency Incident Number:	Not reported
Time Notified:	Not reported
Time Completed:	Not reported
Surrounding Area:	Not reported
Estimated Temperature:	Not reported
Property Management:	Not reported
More Than Two Substances Involved?:	Not reported
Resp Agncy Personel # Of Decontaminated:	Not reported
Responding Agency Personel # Of Injuries:	Not reported
Responding Agency Personel # Of Fatalities:	Not reported
Others Number Of Decontaminated:	Not reported
Others Number Of Injuries:	Not reported
Others Number Of Fatalities:	Not reported
Vehicle Make/year:	Not reported
Vehicle License Number:	Not reported
Vehicle State:	Not reported
Vehicle Id Number:	Not reported
CA DOT PUC/ICC Number:	Not reported
Company Name:	Not reported
Reporting Officer Name/ID:	Not reported
Report Date:	Not reported
Facility Telephone:	Not reported
Waterway Involved:	Yes
Waterway:	storm drain
Spill Site:	Waterways
Cleanup By:	Reporting Party
Containment:	Not reported
What Happened:	Not reported
Type:	Not reported
Measure:	Gal(s)
Other:	Not reported
Date/Time:	0910
Year:	2008
Agency:	City of Santa Monica
Incident Date:	11/11/2008
Admin Agency:	City of Santa Monica
Amount:	Not reported
Contained:	Yes

(Continued) **S110418761**

Site Type:	storm drain
E Date:	Not reported
Substance:	Sewage
Quantity Released:	100
Unknown:	Not reported
Substance #2:	Not reported
Substance #3:	Not reported
Evacuations:	0
Number of Injuries:	0
Number of Fatalities:	0
#1 Pipeline:	Not reported
#2 Pipeline:	Not reported
#3 Pipeline:	Not reported
#1 Vessel >= 300 Tons:	Not reported
#2 Vessel >= 300 Tons:	Not reported
#3 Vessel >= 300 Tons:	Not reported
Evacs:	Not reported
Injuries:	Not reported
Fatals:	Not reported
Comments:	Not reported
Description:	A blockage in sewer line caused an overflow. 90 gallons of sewage was recovered and 10 gallons reached a storm drain.
OES Incident Number:	13-4251
OES notification:	07/10/2013
OES Date:	Not reported
OES Time:	Not reported
Date Completed:	**Not reported**
Property Use:	Not reported
Agency Id Number:	Not reported
Agency Incident Number:	Not reported
Time Notified:	Not reported
Time Completed:	Not reported
Surrounding Area:	Not reported
Estimated Temperature:	Not reported
Property Management:	Not reported
More Than Two Substances Involved?:	Not reported
Resp Agncy Personel # Of Decontaminated:	Not reported
Responding Agency Personel # Of Injuries:	Not reported
Responding Agency Personel # Of Fatalities:	Not reported
Others Number Of Decontaminated:	Not reported
Others Number Of Injuries:	Not reported
Others Number Of Fatalities:	Not reported
Vehicle Make/year:	Not reported
Vehicle License Number:	Not reported
Vehicle State:	Not reported
Vehicle Id Number:	Not reported
CA DOT PUC/ICC Number:	Not reported
Company Name:	Not reported
Reporting Officer Name/ID:	Not reported
Report Date:	Not reported
Facility Telephone:	Not reported
Waterway Involved:	No
Waterway:	Not reported
Spill Site:	Residence
Cleanup By:	Reporting Party

(Continued) **S110418761**

Containment:	Not reported
What Happened:	Not reported
Type:	Not reported
Measure:	Gal(s)
Other:	Not reported
Date/Time:	815
Year:	2013
Agency:	City of Santa Monica
Incident Date:	7/10/2013
Admin Agency:	City of Santa Monica
Amount:	Not reported
Contained:	Yes
Site Type:	Not reported
E Date:	Not reported
Substance:	Raw Sewage
Quantity Released:	5
Unknown:	Not reported
Substance #2:	Not reported
Substance #3:	Not reported
Evacuations:	Not reported
Number of Injuries:	Not reported
Number of Fatalities:	Not reported
#1 Pipeline:	Not reported
#2 Pipeline:	Not reported
#3 Pipeline:	Not reported
#1 Vessel >= 300 Tons:	Not reported
#2 Vessel >= 300 Tons:	Not reported
#3 Vessel >= 300 Tons:	Not reported
Evacs:	Not reported
Injuries:	Not reported
Fatals:	Not reported
Comments:	Not reported
Description:	Caller states a root intrusion blockage on a sewer main line resulted in the release of substance out of a private lateral and onto asphalt/nearby landscape. All of the release was cleaned up and recovered, and the area was disinfected.

---

777 North 1/4-1/2 0.363 mi. 1914 ft.

GEM/FATTAL & COLLINS
1119 COLORADO BLVD
SANTA MONICA, CA 90401

CA HAZNET **S113166395**
N/A

Relative: Higher

Actual: 104 ft.

HAZNET:

envid:	S113166395
Year:	1993
GEPAID:	CAL921333915
Contact:	GREY ADVERTISING
Telephone:	2135462000
Mailing Name:	Not reported
Mailing Address:	1119 COLORADO BLVD
Mailing City,St,Zip:	SANTA MONICA, CA 904010000
Gen County:	Not reported
TSD EPA ID:	CAD982524613
TSD County:	Not reported
Waste Category:	Photochemicals/photoprocessing waste

GEM/FATTAL & COLLINS (Continued) **S113166395**

Disposal Method:	Recycler
Tons:	5.00000000000
Cat Decode:	Photochemicals/photoprocessing waste
Method Decode:	Recycler
Facility County:	Los Angeles

BV778 **WESTSIDE PEUGEOT** **CA HAZNET** **S113044788**
NNW **1453 LINCOLN BLVD** **N/A**
1/4-1/2 **SANTA MONICA, CA 90401**
0.363 mi.
1918 ft. **Site 12 of 14 in cluster BV**

Relative:
Lower

Actual:
100 ft.

HAZNET:

envid:	S113044788
Year:	2001
GEPAID:	CAL000059356
Contact:	INACTIVE DUP NUM IN BLK LOGBK
Telephone:	--
Mailing Name:	Not reported
Mailing Address:	1453 LINCOLN BLVD
Mailing City,St,Zip:	SANTA MONI, CA 904010000
Gen County:	Not reported
TSD EPA ID:	CAT000613935
TSD County:	Not reported
Waste Category:	Aqueous solution with total organic residues less than 10 percent
Disposal Method:	Transfer Station
Tons:	0.06
Cat Decode:	Aqueous solution with total organic residues less than 10 percent
Method Decode:	Transfer Station
Facility County:	Los Angeles

envid:	S113044788
Year:	1997
GEPAID:	CAL000059356
Contact:	INTRA-PACIFIC DEWL TANAR
Telephone:	0000000000
Mailing Name:	Not reported
Mailing Address:	1453 LINCOLN BLVD
Mailing City,St,Zip:	SANTA MONI, CA 904010000
Gen County:	Not reported
TSD EPA ID:	CAD099452708
TSD County:	Not reported
Waste Category:	Unspecified aqueous solution
Disposal Method:	Recycler
Tons:	.2085
Cat Decode:	Unspecified aqueous solution
Method Decode:	Recycler
Facility County:	Los Angeles

BV779 **EDR Hist Auto** **1015230746**
NNW **1453 LINCOLN BLVD** **N/A**
1/4-1/2 **SANTA MONICA, CA 90401**
0.363 mi.
1918 ft. **Site 13 of 14 in cluster BV**

Relative:
Lower

Actual:
100 ft.

EDR Historical Auto Stations:

Name:	JAYS AUTOMOTIVE
Year:	2001
Address:	1453 LINCOLN BLVD
Name:	JAYS AUTOMOTIVE
Year:	2002
Address:	1453 LINCOLN BLVD
Name:	JAYS AUTOMOTIVE
Year:	2003
Address:	1453 LINCOLN BLVD
Name:	JAYS AUTOMOTIVE
Year:	2004
Address:	1453 LINCOLN BLVD
Name:	JAYS AUTOMOTIVE
Year:	2006
Address:	1453 LINCOLN BLVD
Name:	WESTSIDE MOTORS
Year:	2007
Address:	1453 LINCOLN BLVD
Name:	WESTSIDE MOTORS
Year:	2009
Address:	1453 LINCOLN BLVD
Name:	JAYS AUTOMOTIVE
Year:	2010
Address:	1453 LINCOLN BLVD

BU780 **LE MOINE A J** **EDR Hist Auto** **1009019752**
North **1517 10TH ST** **N/A**
1/4-1/2 **SANTA MONICA, CA**
0.364 mi.
1922 ft. **Site 4 of 5 in cluster BU**

Relative:
Higher

Actual:
103 ft.

EDR Historical Auto Stations:

Name:	LE MOINE A J
Year:	1948
Type:	AUTO REPAIRS
Name:	LE MOINE A J
Year:	1948
Type:	AUTOMOBILE REPAIRING

CD781 **BROADWAY GYMNASTIC SCHOOL** **CA HAZNET** **S112910045**
NNE **1657 12TH STREET** **N/A**
1/4-1/2 **SANTA MONICA, CA 93922**
0.364 mi.
1924 ft. **Site 5 of 7 in cluster CD**

Relative:
Higher

Actual:
106 ft.

HAZNET:

envid:	S112910045
Year:	2000
GEPAID:	CAC002291785
Contact:	MADELINE COHEN-OWNER
Telephone:	8316595562
Mailing Name:	Not reported
Mailing Address:	PO BOX 221577
Mailing City,St,Zip:	CARMEL, CA 939220000
Gen County:	Not reported
TSD EPA ID:	AZC950823111
TSD County:	Not reported
Waste Category:	Not reported
Disposal Method:	Not reported
Tons:	134.84
Cat Decode:	Not reported
Method Decode:	Not reported
Facility County:	Los Angeles

envid:	S112910045
Year:	2000
GEPAID:	CAC002291785
Contact:	MADELINE COHEN-OWNER
Telephone:	8316595562
Mailing Name:	Not reported
Mailing Address:	PO BOX 221577
Mailing City,St,Zip:	CARMEL, CA 939220000
Gen County:	Not reported
TSD EPA ID:	AZC950823111
TSD County:	Not reported
Waste Category:	Asbestos containing waste
Disposal Method:	Not reported
Tons:	286.55
Cat Decode:	Asbestos containing waste
Method Decode:	Not reported
Facility County:	Los Angeles

BU782 **AD INFINITUM** **CA HAZNET** **S113042725**
North **1510 10TH ST** **N/A**
1/4-1/2 **SANTA MONICA, CA 90401**
0.366 mi.
1933 ft. **Site 5 of 5 in cluster BU**

Relative:
Higher

Actual:
104 ft.

HAZNET:

envid:	S113042725
Year:	1993
GEPAID:	CAL000051001
Contact:	AD INFINITUM
Telephone:	0000000000
Mailing Name:	Not reported
Mailing Address:	1510 10TH ST
Mailing City,St,Zip:	SANTA MONICA, CA 904010000
Gen County:	Not reported
TSD EPA ID:	CAD982524613

AD INFINITUM (Continued) **S113042725**

TSD County: Not reported
Waste Category: Photochemicals/photoprocessing waste
Disposal Method: Recycler
Tons: 0.25019999999
Cat Decode: Photochemicals/photoprocessing waste
Method Decode: Recycler
Facility County: Los Angeles

CF783 **SWEDISH AUTO CLINIC** **CA HAZNET** **S113099806**
ESE **2323 LINCOLN BLVD** **N/A**
1/4-1/2 **SANTA MONICA, CA 90405**
0.367 mi.
1939 ft. **Site 8 of 12 in cluster CF**

Relative:
Lower

Actual:
76 ft.

HAZNET:
envid: S113099806
Year: 2000
GEPAID: CAL000190321
Contact: BJORN JENSEN
Telephone: 3103969044
Mailing Name: Not reported
Mailing Address: 2323 LINCOLN BLVD
Mailing City,St,Zip: SANTA MONICA, CA 904050000
Gen County: Not reported
TSD EPA ID: CAD099452708
TSD County: Not reported
Waste Category: Aqueous solution with total organic residues less than 10 percent
Disposal Method: Recycler
Tons: 0.68
Cat Decode: Aqueous solution with total organic residues less than 10 percent
Method Decode: Recycler
Facility County: Los Angeles

envid: S113099806
Year: 1999
GEPAID: CAL000190321
Contact: BJORN JENSEN
Telephone: 3103969044
Mailing Name: Not reported
Mailing Address: 2323 LINCOLN BLVD
Mailing City,St,Zip: SANTA MONICA, CA 904050000
Gen County: Not reported
TSD EPA ID: CAD099452708
TSD County: Not reported
Waste Category: Aqueous solution with total organic residues less than 10 percent
Disposal Method: Recycler
Tons: .4587
Cat Decode: Aqueous solution with total organic residues less than 10 percent
Method Decode: Recycler
Facility County: Los Angeles

CF784 **WATSON B J** **EDR Hist Auto** **1009016281**
ESE **2323 LINCOLN BLVD** **N/A**
1/4-1/2 **SANTA MONICA, CA**
0.367 mi.
1939 ft. **Site 9 of 12 in cluster CF**

Relative:
Lower

Actual:
76 ft.

EDR Historical Auto Stations:

Name:	WATSON B J
Year:	1924
Type:	AUTOMOBILE SERVICE STATIONS
Name:	BIMBER H A
Year:	1936
Type:	GASOLINE AND OIL SERVICE STATIONS
Name:	SWEDISH AUTO CLINIC
Year:	1999
Address:	2323 LINCOLN BLVD
Name:	SWEDISH AUTO CLINIC
Year:	2001
Address:	2323 LINCOLN BLVD
Name:	SWEDISH AUTO TECH
Year:	2002
Address:	2323 LINCOLN BLVD
Name:	SWEDISH AUTO CLINIC
Year:	2010
Address:	2323 LINCOLN BLVD
Name:	SWEDISH AUTO CLINIC
Year:	2011
Address:	2323 LINCOLN BLVD
Name:	SWEDISH AUTO CLINIC
Year:	2012
Address:	2323 LINCOLN BLVD

CF785 **BMW AUTO REPAIR** **RCRA-SQG** **1000103310**
ESE **2323 LINCOLN BLVD** **FINDS** **CAD982410078**
1/4-1/2 **SANTA MONICA, CA 90405** **CA HAZNET**
0.367 mi. **ECHO**
1939 ft. **Site 10 of 12 in cluster CF**

Relative:
Lower

Actual:
76 ft.

RCRA-SQG:

Date form received by agency:	09/01/1996
Facility name:	BMW AUTO REPAIR
Facility address:	2323 LINCOLN BLVD SANTA MONICA, CA 90405
EPA ID:	CAD982410078
Mailing address:	LINCOLN BLVD SANTA MONICA, CA 90405
Contact:	Not reported
Contact address:	Not reported Not reported
Contact country:	US
Contact telephone:	Not reported
Contact email:	Not reported
EPA Region:	09

BMW AUTO REPAIR (Continued) **1000103310**

Classification: Small Small Quantity Generator
Description: Handler: generates more than 100 and less than 1000 kg of hazardous waste during any calendar month and accumulates less than 6000 kg of hazardous waste at any time; or generates 100 kg or less of hazardous waste during any calendar month, and accumulates more than 1000 kg of hazardous waste at any time

Owner/Operator Summary:
Owner/operator name: NEAL S HERSHENSON & THOMAS CLEAVE
Owner/operator address: NOT REQUIRED
NOT REQUIRED, ME 99999
Owner/operator country: Not reported
Owner/operator telephone: (415) 555-1212
Legal status: Private
Owner/Operator Type: Owner
Owner/Op start date: Not reported
Owner/Op end date: Not reported

Owner/operator name: NOT REQUIRED
Owner/operator address: NOT REQUIRED
NOT REQUIRED, ME 99999
Owner/operator country: Not reported
Owner/operator telephone: (415) 555-1212
Legal status: Private
Owner/Operator Type: Operator
Owner/Op start date: Not reported
Owner/Op end date: Not reported

Handler Activities Summary:
U.S. importer of hazardous waste: No
Mixed waste (haz. and radioactive): No
Recycler of hazardous waste: No
Transporter of hazardous waste: No
Treater, storer or disposer of HW: No
Underground injection activity: No
On-site burner exemption: No
Furnace exemption: No
Used oil fuel burner: No
Used oil processor: No
User oil refiner: No
Used oil fuel marketer to burner: No
Used oil Specification marketer: No
Used oil transfer facility: No
Used oil transporter: No

Violation Status: No violations found

FINDS:

Registry ID: 110057096182

Environmental Interest/Information System
STATE MASTER

Registry ID: 110002806679

Environmental Interest/Information System

BMW AUTO REPAIR (Continued) **1000103310**

RCRAInfo is a national information system that supports the Resource Conservation and Recovery Act (RCRA) program through the tracking of events and activities related to facilities that generate, transport, and treat, store, or dispose of hazardous waste. RCRAInfo allows RCRA program staff to track the notification, permit, compliance, and corrective action activities required under RCRA.

HAZNET:

envid:	1000103310
Year:	1993
GEPAID:	CAD982410078
Contact:	Not reported
Telephone:	0000000000
Mailing Name:	Not reported
Mailing Address:	2323 LINCOLN BLVD
Mailing City,St,Zip:	SANTA MONICA, CA 904050000
Gen County:	Not reported
TSD EPA ID:	CAD000088252
TSD County:	Not reported
Waste Category:	Unspecified solvent mixture
Disposal Method:	Transfer Station
Tons:	0.125
Cat Decode:	Unspecified solvent mixture
Method Decode:	Transfer Station
Facility County:	Los Angeles

envid:	1000103310
Year:	1993
GEPAID:	CAD982410078
Contact:	Not reported
Telephone:	0000000000
Mailing Name:	Not reported
Mailing Address:	2323 LINCOLN BLVD
Mailing City,St,Zip:	SANTA MONICA, CA 904050000
Gen County:	Not reported
TSD EPA ID:	CAD099452708
TSD County:	Not reported
Waste Category:	Unspecified oil-containing waste
Disposal Method:	Recycler
Tons:	0.1668
Cat Decode:	Unspecified oil-containing waste
Method Decode:	Recycler
Facility County:	Los Angeles

ECHO:

Envid:	1000103310
Registry ID:	110002806679
DFR URL:	http://echo.epa.gov/detailed_facility_report?fid=110002806679

Envid:	1000103310
Registry ID:	110057096182
DFR URL:	http://echo.epa.gov/detailed_facility_report?fid=110057096182

BV786 **LINCOLN STUDIOS LLC** **CA HAZNET** **S113463398**
NNW **1451 LINCOLN BLVD** **N/A**
1/4-1/2 **SANTA MONICA, CA 90401**
0.367 mi.
1939 ft. **Site 14 of 14 in cluster BV**

Relative:
Lower

Actual:
100 ft.

HAZNET:

envid:	S113463398
Year:	2010
GEPAID:	CAC002658700
Contact:	JOHN COLETTI
Telephone:	3104413700
Mailing Name:	Not reported
Mailing Address:	10599 WILSHIRE BLVD APT 110
Mailing City,St,Zip:	LOS ANGELES, CA 900247622
Gen County:	Not reported
TSD EPA ID:	AZC950823111
TSD County:	Not reported
Waste Category:	Asbestos containing waste
Disposal Method:	Landfill Or Surface Impoundment That Will Be Closed As Landfill(To Include On-Site Treatment And/Or Stabilization)
Tons:	6
Cat Decode:	Asbestos containing waste
Method Decode:	Landfill Or Surface Impoundment That Will Be Closed As Landfill(To Include On-Site Treatment And/Or Stabilization)
Facility County:	Los Angeles

CH787 **CARR CORP** **CA EMI** **S106828088**
North **1101 COLORADO AVE. (1ST FLOOR)** **N/A**
1/4-1/2 **SANTA MONICA, CA 90401**
0.369 mi.
1950 ft. **Site 2 of 3 in cluster CH**

Relative:
Higher

Actual:
104 ft.

EMI:

Year:	1987
County Code:	19
Air Basin:	SC
Facility ID:	1392
Air District Name:	SC
SIC Code:	3444
Air District Name:	SOUTH COAST AQMD
Community Health Air Pollution Info System:	Not reported
Consolidated Emission Reporting Rule:	Not reported
Total Organic Hydrocarbon Gases Tons/Yr:	0
Reactive Organic Gases Tons/Yr:	0
Carbon Monoxide Emissions Tons/Yr:	0
NOX - Oxides of Nitrogen Tons/Yr:	0
SOX - Oxides of Sulphur Tons/Yr:	0
Particulate Matter Tons/Yr:	0
Part. Matter 10 Micrometers and Smllr Tons/Yr:	0

Year:	1990
County Code:	19
Air Basin:	SC
Facility ID:	1392
Air District Name:	SC
SIC Code:	3444
Air District Name:	SOUTH COAST AQMD
Community Health Air Pollution Info System:	Not reported
Consolidated Emission Reporting Rule:	Not reported

CARR CORP (Continued) **S106828088**

Total Organic Hydrocarbon Gases Tons/Yr:	0
Reactive Organic Gases Tons/Yr:	0
Carbon Monoxide Emissions Tons/Yr:	0
NOX - Oxides of Nitrogen Tons/Yr:	0
SOX - Oxides of Sulphur Tons/Yr:	0
Particulate Matter Tons/Yr:	0
Part. Matter 10 Micrometers and Smllr Tons/Yr:	0

CD788 **FLUTY CLEANERS** **EDR Hist Cleaner** **1009144534**
NNE **1201 OLYMPIC BLVD** **N/A**
1/4-1/2 **SANTA MONICA, CA**
0.370 mi.
1954 ft. **Site 6 of 7 in cluster CD**

Relative:
Higher

Actual:
106 ft.

EDR Historical Cleaners:

Name:	METCALF W R
Year:	1948
Type:	CLOTHES PRESSERS AND CLEANERS
Name:	METCALF W R
Year:	1948
Type:	CLOTHES PRESSERS AND CLEANERS
Name:	FLUTY CLEANERS
Year:	1954
Type:	CLEANERS AND DYERS
Name:	FLUTY CLEANERS
Year:	1954
Type:	CLEANERS AND DYERS

BZ789 **CA CHMIRS** **S110417794**
ENE **1125 PICO BLVD** **N/A**
1/4-1/2 **SANTA MONICA, CA**
0.370 mi.
1954 ft. **Site 2 of 2 in cluster BZ**

Relative:
Higher

Actual:
128 ft.

CHMIRS:

OES Incident Number:	08-0914
OES notification:	01/30/2008
OES Date:	Not reported
OES Time:	Not reported
Date Completed:	**Not reported**
Property Use:	Not reported
Agency Id Number:	Not reported
Agency Incident Number:	Not reported
Time Notified:	Not reported
Time Completed:	Not reported
Surrounding Area:	Not reported
Estimated Temperature:	Not reported
Property Management:	Not reported
More Than Two Substances Involved?:	Not reported
Resp Agncy Personel # Of Decontaminated:	Not reported
Responding Agency Personel # Of Injuries:	Not reported
Responding Agency Personel # Of Fatalities:	Not reported
Others Number Of Decontaminated:	Not reported

(Continued) **S110417794**

Others Number Of Injuries:	Not reported
Others Number Of Fatalities:	Not reported
Vehicle Make/year:	Not reported
Vehicle License Number:	Not reported
Vehicle State:	Not reported
Vehicle Id Number:	Not reported
CA DOT PUC/ICC Number:	Not reported
Company Name:	Not reported
Reporting Officer Name/ID:	Not reported
Report Date:	Not reported
Facility Telephone:	Not reported
Waterway Involved:	Yes
Waterway:	Storm drain
Spill Site:	Residence
Cleanup By:	Reporting Party
Containment:	Not reported
What Happened:	Not reported
Type:	Not reported
Measure:	Gal(s)
Other:	Not reported
Date/Time:	0800
Year:	2008
Agency:	City of Santa Monica
Incident Date:	1/30/2008
Admin Agency:	City of Santa Monica
Amount:	Not reported
Contained:	Yes
Site Type:	Storm drain
E Date:	Not reported
Substance:	Sewage
Quantity Released:	200
Unknown:	Not reported
Substance #2:	Not reported
Substance #3:	Not reported
Evacuations:	0
Number of Injuries:	0
Number of Fatalities:	0
#1 Pipeline:	Not reported
#2 Pipeline:	Not reported
#3 Pipeline:	Not reported
#1 Vessel >= 300 Tons:	Not reported
#2 Vessel >= 300 Tons:	Not reported
#3 Vessel >= 300 Tons:	Not reported
Evacs:	Not reported
Injuries:	Not reported
Fatals:	Not reported
Comments:	Not reported
Description:	100 gallons into storm drain, 100 gallons contained on private property.

BW790 **SANTA MONICA FIRE STATION #1** **CA HAZNET** **S113132093**
NW **1444 7TH ST** **N/A**
1/4-1/2 **SANTA MONICA, CA 90401**
0.371 mi.
1957 ft. **Site 4 of 6 in cluster BW**

Relative:
Lower

Actual:
95 ft.

HAZNET:

envid:	S113132093
Year:	2010
GEPAID:	CAL000282433
Contact:	ERIC BINDER/ASST FIRE MARSHAL
Telephone:	3104342666
Mailing Name:	Not reported
Mailing Address:	333 OLYMPIC DR
Mailing City,St,Zip:	SANTA MONICA, CA 904010000
Gen County:	Not reported
TSD EPA ID:	CAD099452708
TSD County:	Not reported
Waste Category:	Waste oil and mixed oil
Disposal Method:	Other Recovery Of Reclamation For Reuse Including Acid Regeneration, Organics Recovery Ect
Tons:	0.342
Cat Decode:	Waste oil and mixed oil
Method Decode:	Other Recovery Of Reclamation For Reuse Including Acid Regeneration, Organics Recovery Ect
Facility County:	Los Angeles

envid:	S113132093
Year:	2005
GEPAID:	CAL000282433
Contact:	ERIC BINDER
Telephone:	3104342666
Mailing Name:	Not reported
Mailing Address:	333 OLYMPIC DR
Mailing City,St,Zip:	SANTA MONICA, CA 90401
Gen County:	Not reported
TSD EPA ID:	CAD009007626
TSD County:	Not reported
Waste Category:	Asbestos containing waste
Disposal Method:	Disposal, Land Fill
Tons:	0.16
Cat Decode:	Asbestos containing waste
Method Decode:	Disposal, Land Fill
Facility County:	Los Angeles

BW791 **FIRE STATION 1** **CA HIST UST** **U001563918**
NW **1444 - 7TH ST** **CA HWT** **N/A**
1/4-1/2 **SANTA MONICA, CA 90401**
0.371 mi.
1957 ft. **Site 5 of 6 in cluster BW**

Relative:
Lower

Actual:
95 ft.

HIST UST:

File Number:	00027268
URL:	http://geotracker.waterboards.ca.gov/ustpdfs/pdf/00027268.pdf
Region:	STATE
Facility ID:	00000007719
Facility Type:	Not reported
Other Type:	FIRE STATION
Contact Name:	KENNETH L. WHITE
Telephone:	2134588651

FIRE STATION 1 (Continued) **U001563918**

Owner Name: CITY OF SANTA MONICA FIRE DEPT
Owner Address: 1444 - 7TH ST.
Owner City,St,Zip: SANTA MONICA, CA 90401
Total Tanks: 0002

Tank Num: 001
Container Num: #1
Year Installed: 1956
Tank Capacity: 00001000
Tank Used for: PRODUCT
Type of Fuel: UNLEADED
Container Construction Thickness: Not reported
Leak Detection: Stock Inventor

Tank Num: 002
Container Num: #2
Year Installed: 1956
Tank Capacity: 00001000
Tank Used for: PRODUCT
Type of Fuel: DIESEL
Container Construction Thickness: Not reported
Leak Detection: Stock Inventor

Click here for Geo Tracker PDF:

HWT:
Reg Num: 2227
Expiration Date: 03/24/2017

BW792 **SANTA MONICA FIRE STATION #1** **CA HAZNET** **S112895759**
NW **1444 7TH ST** **N/A**
1/4-1/2 **SANTA MONICA, CA 90401**
0.371 mi.
1957 ft. **Site 6 of 6 in cluster BW**

Relative:
Lower

Actual:
95 ft.

HAZNET:
envid: S112895759
Year: 1998
GEPAID: CAC001493928
Contact: CITY OF SANTA MONICA
Telephone: 0000000000
Mailing Name: Not reported
Mailing Address: 1444 7TH ST
Mailing City,St,Zip: SANTA MONICA, CA 904010000
Gen County: Not reported
TSD EPA ID: AZR000005454
TSD County: Not reported
Waste Category: Polychlorinated biphenyls and material containing PCBs
Disposal Method: Recycler
Tons: .3306
Cat Decode: Polychlorinated biphenyls and material containing PCBs
Method Decode: Recycler
Facility County: Los Angeles

CH793 **CARR CORPORATION** **FINDS** **1004443534**
North **1547 11TH ST** **ECHO** **N/A**
1/4-1/2 **SANTA MONICA, CA 90401**
0.371 mi.
1961 ft. **Site 3 of 3 in cluster CH**

Relative:
Higher

Actual:
105 ft.

FINDS:

Registry ID: 110002140718

Environmental Interest/Information System
US EPA TRIS (Toxics Release Inventory System) contains information from facilities on the amounts of over 300 listed toxic chemicals that these facilities release directly to air, water, land, or that are transported off-site.

ECHO:
Envid: 1004443534
Registry ID: 110002140718
DFR URL: http://echo.epa.gov/detailed_facility_report?fid=110002140718

CF794 **EDR Hist Auto** **1015353860**
ESE **2400 LINCOLN BLVD** **N/A**
1/4-1/2 **SANTA MONICA, CA 90405**
0.372 mi.
1962 ft. **Site 11 of 12 in cluster CF**

Relative:
Lower

Actual:
73 ft.

EDR Historical Auto Stations:
Name: CHEVRON STATIONS INC
Year: 2003
Address: 2400 LINCOLN BLVD

Name: CHEVRON STATIONS INC
Year: 2007
Address: 2400 LINCOLN BLVD

Name: CHEVRON STATIONS INC
Year: 2008
Address: 2400 LINCOLN BLVD

CE795 **WYCKOFF DON** **EDR Hist Auto** **1009019022**
West **1512 2D** **N/A**
1/4-1/2 **SANTA MONICA, CA**
0.372 mi.
1966 ft. **Site 18 of 22 in cluster CE**

Relative:
Lower

Actual:
69 ft.

EDR Historical Auto Stations:
Name: WYCKOFF DON
Year: 1936
Type: AUTOMOBILE REPAIRING

CG796
WNW
1/4-1/2
0.373 mi.
1968 ft.
Site 3 of 5 in cluster CG

Relative:
Lower

Actual:
73 ft.

EDR Hist Auto **1015341390**
N/A

227 BROADWAY
SANTA MONICA, CA 90401

EDR Historical Auto Stations:

Name:	PROGRESSIVE OIL & GAS INCOME FUND LP
Year:	2006
Address:	227 BROADWAY
Name:	PROGRESSIVE OIL & GAS INCOME FUND LP
Year:	2007
Address:	227 BROADWAY

CF797
ESE
1/4-1/2
0.373 mi.
1970 ft.
Site 12 of 12 in cluster CF

Relative:
Lower

Actual:
74 ft.

EDR Hist Auto **1009017910**
N/A

ARMITAGE WM
2401 LINCOLN BLVD
SANTA MONICA, CA

EDR Historical Auto Stations:

Name:	ARMITAGE WM
Year:	1933
Type:	GASOLINE AND OIL SERVICE STATIONS
Name:	ARMITAGE WM
Year:	1933
Type:	GASOLINE AND OIL SERVICE STATIONS

798
WSW
1/4-1/2
0.373 mi.
1970 ft.

Relative:
Lower

Actual:
19 ft.

ERNS **92258335**
N/A

1725 THE PROMENARD
SANTA MONICA, CA 90401

Click this hyperlink while viewing on your computer to access additional ERNS detail in the EDR Site Report.

CE799
West
1/4-1/2
0.373 mi.
1971 ft.
Site 19 of 22 in cluster CE

Relative:
Lower

Actual:
63 ft.

CA RGA LUST **S114640780**
N/A

KURUMAYA USA, INC.
1535-1537 OCEAN AVE
SANTA MONICA, CA

RGA LUST:

1995	KURUMAYA USA, INC.	1535-1537 OCEAN AVE

CE800 **KURUMAYA USA INC** **CA LUST** **S101298086**
West **1535 OCEAN** **CA HIST CORTESE** **N/A**
1/4-1/2 **SANTA MONICA, CA 90401**
0.373 mi.
1971 ft. **Site 20 of 22 in cluster CE**

Relative:
Lower

Actual:
63 ft.

LUST:

Region:	STATE
Global Id:	T0603701373
Latitude:	34.0120177
Longitude:	-118.4955919
Case Type:	LUST Cleanup Site
Status:	Completed - Case Closed
Status Date:	10/22/1992
Lead Agency:	SANTA MONICA, CITY OF
Case Worker:	Not reported
Local Agency:	Not reported
RB Case Number:	904010134
LOC Case Number:	Not reported
File Location:	Not reported
Potential Media Affect:	Soil
Potential Contaminants of Concern:	Waste Oil / Motor / Hydraulic / Lubricating
Site History:	Not reported

Click here to access the California GeoTracker records for this facility:

Contact:

Global Id:	T0603701373
Contact Type:	Regional Board Caseworker
Contact Name:	YUE RONG
Organization Name:	LOS ANGELES RWQCB (REGION 4)
Address:	320 W. 4TH ST., SUITE 200
City:	Los Angeles
Email:	yrong@waterboards.ca.gov
Phone Number:	Not reported

Status History:

Global Id:	T0603701373
Status:	Completed - Case Closed
Status Date:	10/22/1992
Global Id:	T0603701373
Status:	Open - Case Begin Date
Status Date:	04/16/1992
Global Id:	T0603701373
Status:	Open - Site Assessment
Status Date:	05/13/1992

Regulatory Activities:

Global Id:	T0603701373
Action Type:	Other
Date:	04/16/1992
Action:	Leak Discovery
Global Id:	T0603701373
Action Type:	Other
Date:	05/13/1992
Action:	Leak Reported

KURUMAYA USA INC (Continued) **S101298086**

Global Id: T0603701373
Action Type: Other
Date: 04/16/1992
Action: Leak Stopped

LUST REG 4:
Region: 4
Regional Board: 04
County: Los Angeles
Facility Id: 904010134
Status: Case Closed
Substance: Waste Oil
Substance Quantity: Not reported
Local Case No: Not reported
Case Type: Soil
Abatement Method Used at the Site: Not reported
Global ID: T0603701373
W Global ID: Not reported
Staff: UNK
Local Agency: 19033
Cross Street: BROADWAY
Enforcement Type: Not reported
Date Leak Discovered: 4/16/1992
Date Leak First Reported: 5/13/1992
Date Leak Record Entered: 5/25/1992
Date Confirmation Began: Not reported
Date Leak Stopped: 4/16/1992
Date Case Last Changed on Database: 10/22/1992
Date the Case was Closed: 10/22/1992
How Leak Discovered: Tank Closure
How Leak Stopped: Not reported
Cause of Leak: UNK
Leak Source: UNK
Operator: HOSOKAWA, KEN
Water System: Not reported
Well Name: Not reported
Approx. Dist To Production Well (ft): 10282.671537886459527915080409
Source of Cleanup Funding: UNK
Preliminary Site Assessment Workplan Submitted: Not reported
Preliminary Site Assessment Began: Not reported
Pollution Characterization Began: 5/13/1992
Remediation Plan Submitted: Not reported
Remedial Action Underway: Not reported
Post Remedial Action Monitoring Began: Not reported
Enforcement Action Date: Not reported
Historical Max MTBE Date: Not reported
Hist Max MTBE Conc in Groundwater: Not reported
Hist Max MTBE Conc in Soil: Not reported
Significant Interim Remedial Action Taken: Not reported
GW Qualifier: Not reported
Soil Qualifier: Not reported
Organization: Not reported
Owner Contact: Not reported
Responsible Party: ITO INVESTMENT
RP Address: 17870 CASTLETON, SUITE #260, INDUSTRY, CA 91784
Program: LUST

KURUMAYA USA INC (Continued) **S101298086**

Lat/Long: 34.012325 / -1
Local Agency Staff: UNK
Beneficial Use: Not reported
Priority: Not reported
Cleanup Fund Id: Not reported
Suspended: Not reported
Assigned Name: Not reported
Summary: Not reported

HIST CORTESE:
Region: CORTESE
Facility County Code: 19
Reg By: LTNKA
Reg Id: 904010134

CE801 **KURUMAYA USA, INC.** **CA RGA LUST** **S114640779**
West **1535-1537 OCEAN AVE.** **N/A**
1/4-1/2 **SANTA MONICA, CA**
0.373 mi.
1971 ft. **Site 21 of 22 in cluster CE**

Relative:
Lower

RGA LUST:

1994	KURUMAYA USA, INC.	1535-1537 OCEAN AVE.
1993	KURUMAYA USA, INC.	1535-1537 OCEAN AVE.

Actual:
63 ft.

CE802 **KURUMAYA USA INC** **CA RGA LUST** **S114640778**
West **1535 OCEAN AVE** **N/A**
1/4-1/2 **SANTA MONICA, CA**
0.373 mi.
1971 ft. **Site 22 of 22 in cluster CE**

Relative:
Lower

RGA LUST:

2012	KURUMAYA USA INC	1535 OCEAN AVE
2011	KURUMAYA USA INC	1535 OCEAN AVE
2010	KURUMAYA USA INC	1535 OCEAN AVE
2009	KURUMAYA USA INC	1535 OCEAN AVE
2008	KURUMAYA USA INC	1535 OCEAN AVE
2007	KURUMAYA USA INC	1535 OCEAN AVE
2006	KURUMAYA USA INC	1535 OCEAN AVE
2005	KURUMAYA USA INC	1535 OCEAN AVE
2003	KURUMAYA USA INC	1535 OCEAN AVE
2002	KURUMAYA USA INC	1535 OCEAN AVE
2001	KURUMAYA USA INC	1535 OCEAN AVE
2000	KURUMAYA USA INC	1535 OCEAN AVE
1998	KURUMAYA USA INC	1535 OCEAN AVE
1997	KURUMAYA USA INC	1535 OCEAN AVE
1996	KURUMAYA USA INC	1535 OCEAN AVE

Actual:
63 ft.

CG803 **CAPLAN SAMI** **EDR Hist Cleaner** **1009146523**
West **224 BROADWAY** **N/A**
1/4-1/2 **SANTA MONICA, CA**
0.373 mi.
1972 ft. **Site 4 of 5 in cluster CG**

Relative: EDR Historical Cleaners:
Lower

Name:	CARUSO MICHL
Year:	1940
Type:	CLOTHES PRESSERS AND CLEANERS

Actual: **70 ft.**

Name:	CAPLAN SAMI
Year:	1948
Type:	CLOTHES PRESSERS AND CLEANERS

Name:	CAPLAN SAMI
Year:	1948
Type:	CLOTHES PRESSERS AND CLEANERS

CJ804 **EDR Hist Cleaner** **1015106689**
North **926 BROADWAY** **N/A**
1/4-1/2 **SANTA MONICA, CA 90401**
0.374 mi.
1975 ft. **Site 1 of 3 in cluster CJ**

Relative: EDR Historical Cleaners:
Higher

Name:	BROADWAY CLEANERS
Year:	2001
Address:	926 BROADWAY

Actual: **105 ft.**

Name:	BROADWAY CLEANERS
Year:	2002
Address:	926 BROADWAY

Name:	BROADWAY CLEANERS
Year:	2003
Address:	926 BROADWAY

Name:	BROADWAY CLEANERS
Year:	2004
Address:	926 BROADWAY

Name:	BROADWAY CLEANERS
Year:	2005
Address:	926 BROADWAY

Name:	BROADWAY CLEANERS
Year:	2006
Address:	926 BROADWAY

Name:	WEAVERITE CLEANERS
Year:	2011
Address:	926 BROADWAY

Name:	WEAVERITE CLEANERS
Year:	2012
Address:	926 BROADWAY

CJ805 **BROADWAY CLEANERS** **RCRA-SQG** **1000593295**
North **926 BROADWAY ST** **FINDS** **CAD982438897**
1/4-1/2 **SANTA MONICA, CA 90401** **CA DRYCLEANERS**
0.374 mi. **ECHO**
1975 ft. **Site 2 of 3 in cluster CJ**

Relative:
Higher

Actual:
105 ft.

RCRA-SQG:

Date form received by agency:	03/04/1991
Facility name:	BROADWAY CLEANERS
Facility address:	926 BROADWAY ST SANTA MONICA, CA 90401
EPA ID:	CAD982438897
Mailing address:	BROADWAY ST SANTA MONICA, CA 90401
Contact:	ENVIRONMENTAL MANAGER
Contact address:	926 BROADWAY ST SANTA MONICA, CA 90401
Contact country:	US
Contact telephone:	(213) 394-4800
Contact email:	Not reported
EPA Region:	09
Classification:	Small Small Quantity Generator
Description:	Handler: generates more than 100 and less than 1000 kg of hazardous waste during any calendar month and accumulates less than 6000 kg of hazardous waste at any time; or generates 100 kg or less of hazardous waste during any calendar month, and accumulates more than 1000 kg of hazardous waste at any time

Owner/Operator Summary:

Owner/operator name:	KI JAE LEE
Owner/operator address:	NOT REQUIRED NOT REQUIRED, ME 99999
Owner/operator country:	Not reported
Owner/operator telephone:	(415) 555-1212
Legal status:	Private
Owner/Operator Type:	Owner
Owner/Op start date:	Not reported
Owner/Op end date:	Not reported

Owner/operator name:	NOT REQUIRED
Owner/operator address:	NOT REQUIRED NOT REQUIRED, ME 99999
Owner/operator country:	Not reported
Owner/operator telephone:	(415) 555-1212
Legal status:	Private
Owner/Operator Type:	Operator
Owner/Op start date:	Not reported
Owner/Op end date:	Not reported

Handler Activities Summary:

U.S. importer of hazardous waste:	No
Mixed waste (haz. and radioactive):	No
Recycler of hazardous waste:	No
Transporter of hazardous waste:	No
Treater, storer or disposer of HW:	No
Underground injection activity:	No
On-site burner exemption:	No
Furnace exemption:	No

BROADWAY CLEANERS (Continued) **1000593295**

Used oil fuel burner: No
Used oil processor: No
User oil refiner: No
Used oil fuel marketer to burner: No
Used oil Specification marketer: No
Used oil transfer facility: No
Used oil transporter: No

Violation Status: No violations found

FINDS:

Registry ID: 110002812680

Environmental Interest/Information System
California Hazardous Waste Tracking System - Datamart (HWTS-DATAMART) provides California with information on hazardous waste shipments for generators, transporters, and treatment, storage, and disposal facilities.

RCRAInfo is a national information system that supports the Resource Conservation and Recovery Act (RCRA) program through the tracking of events and activities related to facilities that generate, transport, and treat, store, or dispose of hazardous waste. RCRAInfo allows RCRA program staff to track the notification, permit, compliance, and corrective action activities required under RCRA.

DRYCLEANERS:
EPA Id: CAL000363307
NAICS Code: 81232
NAICS Description: Drycleaning and Laundry Services (except Coin-Operated)
SIC Code: 7211
SIC Description: Power Laundries, Family and Commercial
Create Date: 04/25/2011
Facility Active: No
Inactive Date: 06/30/2013
Facility Addr2: Not reported
Owner Name: RENE LOPEZ
Owner Address: 926 BROADWAY
Owner Address 2: Not reported
Owner Telephone: 3103931321
Contact Name: RENE LOPEZ
Contact Address: 926 BROADWAY
Contact Address 2: Not reported
Contact Telephone: 3103931321
Mailing Name: Not reported
Mailing Address 1: 926 BROADWAY
Mailing Address 2: Not reported
Mailing City: SANTA MONICA
Mailing State: CA
Mailing Zip: 904012713
Owner Fax: 3
Region Code: 0000000000

ECHO:
Envid: 1000593295

BROADWAY CLEANERS (Continued) **1000593295**

Registry ID: 110002812680
DFR URL: http://echo.epa.gov/detailed_facility_report?fid=110002812680

CJ806 **VIP PARTNERS DBA BROADWAY CLEANERS** **CA HAZNET** **S113016098**
North **926 BROADWAY** **N/A**
1/4-1/2 **SANTA MONICA, CA 90401**
0.374 mi.
1975 ft. **Site 3 of 3 in cluster CJ**

Relative:
Higher

Actual:
105 ft.

HAZNET:

envid:	S113016098
Year:	2005
GEPAID:	CAD982438897
Contact:	TROY FARAH
Telephone:	3103944800
Mailing Name:	Not reported
Mailing Address:	926 BROADWAY ST
Mailing City,St,Zip:	SANTA MONICA, CA 904010000
Gen County:	Not reported
TSD EPA ID:	CAT000613893
TSD County:	Not reported
Waste Category:	Liquids with halogenated organic compounds >= 1,000 Mg./L
Disposal Method:	Transfer Station
Tons:	0.2
Cat Decode:	Liquids with halogenated organic compounds >= 1,000 Mg./L
Method Decode:	Transfer Station
Facility County:	Los Angeles

envid:	S113016098
Year:	2005
GEPAID:	CAD982438897
Contact:	TROY FARAH
Telephone:	3103944800
Mailing Name:	Not reported
Mailing Address:	926 BROADWAY ST
Mailing City,St,Zip:	SANTA MONICA, CA 904010000
Gen County:	Not reported
TSD EPA ID:	CAT000613893
TSD County:	Not reported
Waste Category:	Liquids with halogenated organic compounds >= 1,000 Mg./L
Disposal Method:	Transfer Station
Tons:	0.2
Cat Decode:	Liquids with halogenated organic compounds >= 1,000 Mg./L
Method Decode:	Transfer Station
Facility County:	Los Angeles

envid:	S113016098
Year:	2004
GEPAID:	CAD982438897
Contact:	TROY FARAH
Telephone:	3103944800
Mailing Name:	Not reported
Mailing Address:	926 BROADWAY ST
Mailing City,St,Zip:	SANTA MONICA, CA 904010000
Gen County:	Not reported
TSD EPA ID:	CAT000613893
TSD County:	Not reported
Waste Category:	Liquids with halogenated organic compounds >= 1,000 Mg./L

VIP PARTNERS DBA BROADWAY CLEANERS (Continued) **S113016098**

Disposal Method:	Transfer Station
Tons:	0.37
Cat Decode:	Liquids with halogenated organic compounds >= 1,000 Mg./L
Method Decode:	Transfer Station
Facility County:	Los Angeles

envid:	S113016098
Year:	2004
GEPAID:	CAD982438897
Contact:	TROY FARAH
Telephone:	3103944800
Mailing Name:	Not reported
Mailing Address:	926 BROADWAY ST
Mailing City,St,Zip:	SANTA MONICA, CA 904010000
Gen County:	Not reported
TSD EPA ID:	CAT000613893
TSD County:	Not reported
Waste Category:	Liquids with halogenated organic compounds >= 1,000 Mg./L
Disposal Method:	Transfer Station
Tons:	0.37
Cat Decode:	Liquids with halogenated organic compounds >= 1,000 Mg./L
Method Decode:	Transfer Station
Facility County:	Los Angeles

envid:	S113016098
Year:	2004
GEPAID:	CAD982438897
Contact:	TROY FARAH
Telephone:	3103944800
Mailing Name:	Not reported
Mailing Address:	926 BROADWAY ST
Mailing City,St,Zip:	SANTA MONICA, CA 904010000
Gen County:	Not reported
TSD EPA ID:	CAT000613893
TSD County:	Not reported
Waste Category:	Not reported
Disposal Method:	Transfer Station
Tons:	Not reported
Cat Decode:	Not reported
Method Decode:	Transfer Station
Facility County:	Los Angeles

Click this hyperlink while viewing on your computer to access
35 additional CA_HAZNET: record(s) in the EDR Site Report.

CG807 **CARUSO MICHI** **EDR Hist Cleaner** **1009143894**
West **222 BROADWAY** **N/A**
1/4-1/2 **SANTA MONICA, CA**
0.374 mi.
1977 ft. **Site 5 of 5 in cluster CG**

Relative:
Lower

Actual:
70 ft.

EDR Historical Cleaners:

Name:	CARUSO MICHI
Year:	1928
Type:	CLOTHES PRESSERS, CLEANERS AND REPAIRERS
Name:	CARUSO MICHI
Year:	1936

CARUSO MICHI (Continued) **1009143894**

Type: CLOTHES PRESSERS AND CLEANERS

CD808 **ITAL BODY SHOP** **RCRA-SQG** **1000273751**
NNE **1643 12TH ST** **FINDS** **CAD981163512**
1/4-1/2 **SANTA MONICA, CA 90404** **ECHO**
0.375 mi.
1980 ft. **Site 7 of 7 in cluster CD**

Relative:
Higher

Actual:
106 ft.

RCRA-SQG:

Date form received by agency:	09/01/1996
Facility name:	ITAL BODY SHOP
Facility address:	1643 12TH ST SANTA MONICA, CA 90404
EPA ID:	CAD981163512
Mailing address:	12TH ST SANTA MONICA, CA 90404
Contact:	Not reported
Contact address:	Not reported Not reported
Contact country:	US
Contact telephone:	Not reported
Contact email:	Not reported
EPA Region:	09
Classification:	Small Small Quantity Generator
Description:	Handler: generates more than 100 and less than 1000 kg of hazardous waste during any calendar month and accumulates less than 6000 kg of hazardous waste at any time; or generates 100 kg or less of hazardous waste during any calendar month, and accumulates more than 1000 kg of hazardous waste at any time

Owner/Operator Summary:

Owner/operator name:	GIAMMARCO GEOFF
Owner/operator address:	NOT REQUIRED NOT REQUIRED, ME 99999
Owner/operator country:	Not reported
Owner/operator telephone:	(415) 555-1212
Legal status:	Private
Owner/Operator Type:	Owner
Owner/Op start date:	Not reported
Owner/Op end date:	Not reported

Owner/operator name:	NOT REQUIRED
Owner/operator address:	NOT REQUIRED NOT REQUIRED, ME 99999
Owner/operator country:	Not reported
Owner/operator telephone:	(415) 555-1212
Legal status:	Private
Owner/Operator Type:	Operator
Owner/Op start date:	Not reported
Owner/Op end date:	Not reported

Handler Activities Summary:

U.S. importer of hazardous waste:	No
Mixed waste (haz. and radioactive):	No
Recycler of hazardous waste:	No
Transporter of hazardous waste:	No
Treater, storer or disposer of HW:	No

ITAL BODY SHOP (Continued) **1000273751**

Underground injection activity:	No
On-site burner exemption:	No
Furnace exemption:	No
Used oil fuel burner:	No
Used oil processor:	No
User oil refiner:	No
Used oil fuel marketer to burner:	No
Used oil Specification marketer:	No
Used oil transfer facility:	No
Used oil transporter:	No

Violation Status: No violations found

FINDS:

Registry ID: 110002679593

Environmental Interest/Information System

RCRAInfo is a national information system that supports the Resource Conservation and Recovery Act (RCRA) program through the tracking of events and activities related to facilities that generate, transport, and treat, store, or dispose of hazardous waste. RCRAInfo allows RCRA program staff to track the notification, permit, compliance, and corrective action activities required under RCRA.

ECHO:

Envid:	1000273751
Registry ID:	110002679593
DFR URL:	http://echo.epa.gov/detailed_facility_report?fid=110002679593

Count: 5 records. ORPHAN SUMMARY

City	EDR ID	Site Name	Site Address	Zip	Database(s)
SANTA MONICA	S113186458	PICO-LINCOLN PARTNERSHIP, LLC	1907, 1911,1923 - 1929 LINCOLN	90405	CA ENVIROSTOR, CA VCP
SANTA MONICA	S106102537	SANTA MONICA RRCYCLING SITE	24TH STREET S. OF MICHIGAN	90404	CA WDS
SANTA MONICA	S118232367	SANTA MONICA POLICE DEPARTMENT	333 OLYMPIC DR	90401	CA HAZNET
SANTA MONICA	S118198952	CITY OF SANTA MONICA PUBLIC SAFETY	333 OLYMPIC DR.	90401	CA HAZNET
SANTA MONICA	S118230591	PARK HYATT SANTA MONICA HOTEL	ONE PICO BLVD	90405	CA HAZNET

GOVERNMENT RECORDS SEARCHED / DATA CURRENCY TRACKING

To maintain currency of the following federal and state databases, EDR contacts the appropriate governmental agency on a monthly or quarterly basis, as required.

Number of Days to Update: Provides confirmation that EDR is reporting records that have been updated within 90 days from the date the government agency made the information available to the public.

STANDARD ENVIRONMENTAL RECORDS

Federal NPL site list

NPL: National Priority List

National Priorities List (Superfund). The NPL is a subset of CERCLIS and identifies over 1,200 sites for priority cleanup under the Superfund Program. NPL sites may encompass relatively large areas. As such, EDR provides polygon coverage for over 1,000 NPL site boundaries produced by EPA's Environmental Photographic Interpretation Center (EPIC) and regional EPA offices.

Date of Government Version: 03/07/2016
Date Data Arrived at EDR: 04/05/2016
Date Made Active in Reports: 04/15/2016
Number of Days to Update: 10

Source: EPA
Telephone: N/A
Last EDR Contact: 07/07/2016
Next Scheduled EDR Contact: 10/17/2016
Data Release Frequency: Quarterly

NPL Site Boundaries

Sources:

EPA's Environmental Photographic Interpretation Center (EPIC)
Telephone: 202-564-7333

EPA Region 1
Telephone 617-918-1143

EPA Region 6
Telephone: 214-655-6659

EPA Region 3
Telephone 215-814-5418

EPA Region 7
Telephone: 913-551-7247

EPA Region 4
Telephone 404-562-8033

EPA Region 8
Telephone: 303-312-6774

EPA Region 5
Telephone 312-886-6686

EPA Region 9
Telephone: 415-947-4246

EPA Region 10
Telephone 206-553-8665

Proposed NPL: Proposed National Priority List Sites

A site that has been proposed for listing on the National Priorities List through the issuance of a proposed rule in the Federal Register. EPA then accepts public comments on the site, responds to the comments, and places on the NPL those sites that continue to meet the requirements for listing.

Date of Government Version: 03/07/2016
Date Data Arrived at EDR: 04/05/2016
Date Made Active in Reports: 04/15/2016
Number of Days to Update: 10

Source: EPA
Telephone: N/A
Last EDR Contact: 07/07/2016
Next Scheduled EDR Contact: 10/17/2016
Data Release Frequency: Quarterly

NPL LIENS: Federal Superfund Liens

Federal Superfund Liens. Under the authority granted the USEPA by CERCLA of 1980, the USEPA has the authority to file liens against real property in order to recover remedial action expenditures or when the property owner received notification of potential liability. USEPA compiles a listing of filed notices of Superfund Liens.

Date of Government Version: 10/15/1991
Date Data Arrived at EDR: 02/02/1994
Date Made Active in Reports: 03/30/1994
Number of Days to Update: 56

Source: EPA
Telephone: 202-564-4267
Last EDR Contact: 08/15/2011
Next Scheduled EDR Contact: 11/28/2011
Data Release Frequency: No Update Planned

GOVERNMENT RECORDS SEARCHED / DATA CURRENCY TRACKING

Federal Delisted NPL site list

Delisted NPL: National Priority List Deletions

The National Oil and Hazardous Substances Pollution Contingency Plan (NCP) establishes the criteria that the EPA uses to delete sites from the NPL. In accordance with 40 CFR 300.425.(e), sites may be deleted from the NPL where no further response is appropriate.

Date of Government Version: 03/07/2016
Date Data Arrived at EDR: 04/05/2016
Date Made Active in Reports: 04/15/2016
Number of Days to Update: 10

Source: EPA
Telephone: N/A
Last EDR Contact: 07/07/2016
Next Scheduled EDR Contact: 10/17/2016
Data Release Frequency: Quarterly

Federal CERCLIS list

FEDERAL FACILITY: Federal Facility Site Information listing

A listing of National Priority List (NPL) and Base Realignment and Closure (BRAC) sites found in the Comprehensive Environmental Response, Compensation and Liability Information System (CERCLIS) Database where EPA Federal Facilities Restoration and Reuse Office is involved in cleanup activities.

Date of Government Version: 11/13/2015
Date Data Arrived at EDR: 01/06/2016
Date Made Active in Reports: 05/20/2016
Number of Days to Update: 135

Source: Environmental Protection Agency
Telephone: 703-603-8704
Last EDR Contact: 07/06/2016
Next Scheduled EDR Contact: 10/17/2016
Data Release Frequency: Varies

SEMS: Superfund Enterprise Management System

SEMS (Superfund Enterprise Management System) tracks hazardous waste sites, potentially hazardous waste sites, and remedial activities performed in support of EPA's Superfund Program across the United States. The list was formerly know as CERCLIS, renamed to SEMS by the EPA in 2015. The list contains data on potentially hazardous waste sites that have been reported to the USEPA by states, municipalities, private companies and private persons, pursuant to Section 103 of the Comprehensive Environmental Response, Compensation, and Liability Act (CERCLA). This dataset also contains sites which are either proposed to or on the National Priorities List (NPL) and the sites which are in the screening and assessment phase for possible inclusion on the NPL.

Date of Government Version: 03/07/2016
Date Data Arrived at EDR: 04/05/2016
Date Made Active in Reports: 04/15/2016
Number of Days to Update: 10

Source: EPA
Telephone: 800-424-9346
Last EDR Contact: 07/22/2016
Next Scheduled EDR Contact: 10/31/2016
Data Release Frequency: Quarterly

Federal CERCLIS NFRAP site list

SEMS-ARCHIVE: Superfund Enterprise Management System Archive

SEMS-ARCHIVE (Superfund Enterprise Management System Archive) tracks sites that have no further interest under the Federal Superfund Program based on available information. The list was formerly known as the CERCLIS-NFRAP, renamed to SEMS ARCHIVE by the EPA in 2015. EPA may perform a minimal level of assessment work at a site while it is archived if site conditions change and/or new information becomes available. Archived sites have been removed and archived from the inventory of SEMS sites. Archived status indicates that, to the best of EPA's knowledge, assessment at a site has been completed and that EPA has determined no further steps will be taken to list the site on the National Priorities List (NPL), unless information indicates this decision was not appropriate or other considerations require a recommendation for listing at a later time. The decision does not necessarily mean that there is no hazard associated with a given site; it only means that. based upon available information, the location is not judged to be potential NPL site.

Date of Government Version: 03/07/2016
Date Data Arrived at EDR: 04/05/2016
Date Made Active in Reports: 04/15/2016
Number of Days to Update: 10

Source: EPA
Telephone: 800-424-9346
Last EDR Contact: 07/22/2016
Next Scheduled EDR Contact: 10/31/2016
Data Release Frequency: Quarterly

Federal RCRA CORRACTS facilities list

CORRACTS: Corrective Action Report

CORRACTS identifies hazardous waste handlers with RCRA corrective action activity.

Date of Government Version: 06/27/2016
Date Data Arrived at EDR: 06/30/2016
Date Made Active in Reports: 09/02/2016
Number of Days to Update: 64

Source: EPA
Telephone: 800-424-9346
Last EDR Contact: 06/30/2016
Next Scheduled EDR Contact: 10/10/2016
Data Release Frequency: Quarterly

Federal RCRA non-CORRACTS TSD facilities list

RCRA-TSDF: RCRA - Treatment, Storage and Disposal

RCRAInfo is EPA's comprehensive information system, providing access to data supporting the Resource Conservation and Recovery Act (RCRA) of 1976 and the Hazardous and Solid Waste Amendments (HSWA) of 1984. The database includes selective information on sites which generate, transport, store, treat and/or dispose of hazardous waste as defined by the Resource Conservation and Recovery Act (RCRA). Transporters are individuals or entities that move hazardous waste from the generator offsite to a facility that can recycle, treat, store, or dispose of the waste. TSDFs treat, store, or dispose of the waste.

Date of Government Version: 06/21/2016
Date Data Arrived at EDR: 06/30/2016
Date Made Active in Reports: 09/02/2016
Number of Days to Update: 64

Source: Environmental Protection Agency
Telephone: (415) 495-8895
Last EDR Contact: 06/30/2016
Next Scheduled EDR Contact: 10/17/2016
Data Release Frequency: Quarterly

Federal RCRA generators list

RCRA-LQG: RCRA - Large Quantity Generators

RCRAInfo is EPA's comprehensive information system, providing access to data supporting the Resource Conservation and Recovery Act (RCRA) of 1976 and the Hazardous and Solid Waste Amendments (HSWA) of 1984. The database includes selective information on sites which generate, transport, store, treat and/or dispose of hazardous waste as defined by the Resource Conservation and Recovery Act (RCRA). Large quantity generators (LQGs) generate over 1,000 kilograms (kg) of hazardous waste, or over 1 kg of acutely hazardous waste per month.

Date of Government Version: 06/21/2016
Date Data Arrived at EDR: 06/30/2016
Date Made Active in Reports: 09/02/2016
Number of Days to Update: 64

Source: Environmental Protection Agency
Telephone: (415) 495-8895
Last EDR Contact: 06/30/2016
Next Scheduled EDR Contact: 10/17/2016
Data Release Frequency: Quarterly

RCRA-SQG: RCRA - Small Quantity Generators

RCRAInfo is EPA's comprehensive information system, providing access to data supporting the Resource Conservation and Recovery Act (RCRA) of 1976 and the Hazardous and Solid Waste Amendments (HSWA) of 1984. The database includes selective information on sites which generate, transport, store, treat and/or dispose of hazardous waste as defined by the Resource Conservation and Recovery Act (RCRA). Small quantity generators (SQGs) generate between 100 kg and 1,000 kg of hazardous waste per month.

Date of Government Version: 06/21/2016
Date Data Arrived at EDR: 06/30/2016
Date Made Active in Reports: 09/02/2016
Number of Days to Update: 64

Source: Environmental Protection Agency
Telephone: (415) 495-8895
Last EDR Contact: 06/30/2016
Next Scheduled EDR Contact: 10/17/2016
Data Release Frequency: Quarterly

RCRA-CESQG: RCRA - Conditionally Exempt Small Quantity Generators

RCRAInfo is EPA's comprehensive information system, providing access to data supporting the Resource Conservation and Recovery Act (RCRA) of 1976 and the Hazardous and Solid Waste Amendments (HSWA) of 1984. The database includes selective information on sites which generate, transport, store, treat and/or dispose of hazardous waste as defined by the Resource Conservation and Recovery Act (RCRA). Conditionally exempt small quantity generators (CESQGs) generate less than 100 kg of hazardous waste, or less than 1 kg of acutely hazardous waste per month.

Date of Government Version: 06/21/2016
Date Data Arrived at EDR: 06/30/2016
Date Made Active in Reports: 09/02/2016
Number of Days to Update: 64

Source: Environmental Protection Agency
Telephone: (415) 495-8895
Last EDR Contact: 06/30/2016
Next Scheduled EDR Contact: 10/17/2016
Data Release Frequency: Varies

Federal institutional controls / engineering controls registries

LUCIS: Land Use Control Information System

LUCIS contains records of land use control information pertaining to the former Navy Base Realignment and Closure properties.

Date of Government Version: 05/28/2015
Date Data Arrived at EDR: 05/29/2015
Date Made Active in Reports: 06/11/2015
Number of Days to Update: 13

Source: Department of the Navy
Telephone: 843-820-7326
Last EDR Contact: 08/12/2016
Next Scheduled EDR Contact: 11/28/2016
Data Release Frequency: Varies

US ENG CONTROLS: Engineering Controls Sites List

A listing of sites with engineering controls in place. Engineering controls include various forms of caps, building foundations, liners, and treatment methods to create pathway elimination for regulated substances to enter environmental media or effect human health.

Date of Government Version: 05/09/2016
Date Data Arrived at EDR: 06/01/2016
Date Made Active in Reports: 09/02/2016
Number of Days to Update: 93

Source: Environmental Protection Agency
Telephone: 703-603-0695
Last EDR Contact: 08/31/2016
Next Scheduled EDR Contact: 12/12/2016
Data Release Frequency: Varies

US INST CONTROL: Sites with Institutional Controls

A listing of sites with institutional controls in place. Institutional controls include administrative measures, such as groundwater use restrictions, construction restrictions, property use restrictions, and post remediation care requirements intended to prevent exposure to contaminants remaining on site. Deed restrictions are generally required as part of the institutional controls.

Date of Government Version: 05/09/2016
Date Data Arrived at EDR: 06/01/2016
Date Made Active in Reports: 09/02/2016
Number of Days to Update: 93

Source: Environmental Protection Agency
Telephone: 703-603-0695
Last EDR Contact: 08/31/2016
Next Scheduled EDR Contact: 12/12/2016
Data Release Frequency: Varies

Federal ERNS list

ERNS: Emergency Response Notification System

Emergency Response Notification System. ERNS records and stores information on reported releases of oil and hazardous substances.

Date of Government Version: 03/28/2016
Date Data Arrived at EDR: 03/30/2016
Date Made Active in Reports: 05/20/2016
Number of Days to Update: 51

Source: National Response Center, United States Coast Guard
Telephone: 202-267-2180
Last EDR Contact: 06/28/2016
Next Scheduled EDR Contact: 10/10/2016
Data Release Frequency: Annually

State- and tribal - equivalent NPL

RESPONSE: State Response Sites

Identifies confirmed release sites where DTSC is involved in remediation, either in a lead or oversight capacity. These confirmed release sites are generally high-priority and high potential risk.

Date of Government Version: 05/02/2016
Date Data Arrived at EDR: 05/04/2016
Date Made Active in Reports: 06/21/2016
Number of Days to Update: 48

Source: Department of Toxic Substances Control
Telephone: 916-323-3400
Last EDR Contact: 08/02/2016
Next Scheduled EDR Contact: 11/14/2016
Data Release Frequency: Quarterly

State- and tribal - equivalent CERCLIS

ENVIROSTOR: EnviroStor Database

The Department of Toxic Substances Control's (DTSC's) Site Mitigation and Brownfields Reuse Program's (SMBRP's) EnviroStor database identifes sites that have known contamination or sites for which there may be reasons to investigate further. The database includes the following site types: Federal Superfund sites (National Priorities List (NPL)); State Response, including Military Facilities and State Superfund; Voluntary Cleanup; and School sites. EnviroStor provides similar information to the information that was available in CalSites, and provides additional site information, including, but not limited to, identification of formerly-contaminated properties that have been released for reuse, properties where environmental deed restrictions have been recorded to prevent inappropriate land uses, and risk characterization information that is used to assess potential impacts to public health and the environment at contaminated sites.

Date of Government Version: 05/02/2016
Date Data Arrived at EDR: 05/04/2016
Date Made Active in Reports: 06/21/2016
Number of Days to Update: 48

Source: Department of Toxic Substances Control
Telephone: 916-323-3400
Last EDR Contact: 08/02/2016
Next Scheduled EDR Contact: 11/14/2016
Data Release Frequency: Quarterly

State and tribal landfill and/or solid waste disposal site lists

SWF/LF (SWIS): Solid Waste Information System

Active, Closed and Inactive Landfills. SWF/LF records typically contain an inve ntory of solid waste disposal facilities or landfills. These may be active or i nactive facilities or open dumps that failed to meet RCRA Section 4004 criteria for solid waste landfills or disposal sites.

Date of Government Version: 05/16/2016
Date Data Arrived at EDR: 05/18/2016
Date Made Active in Reports: 06/21/2016
Number of Days to Update: 34

Source: Department of Resources Recycling and Recovery
Telephone: 916-341-6320
Last EDR Contact: 08/16/2016
Next Scheduled EDR Contact: 11/28/2016
Data Release Frequency: Quarterly

State and tribal leaking storage tank lists

LUST REG 5: Leaking Underground Storage Tank Database

Leaking Underground Storage Tank locations. Alameda, Alpine, Amador, Butte, Colusa, Contra Costa, Calveras, El Dorado, Fresno, Glenn, Kern, Kings, Lake, Lassen, Madera, Mariposa, Merced, Modoc, Napa, Nevada, Placer, Plumas, Sacramento, San Joaquin, Shasta, Solano, Stanislaus, Sutter, Tehama, Tulare, Tuolumne, Yolo, Yuba counties.

Date of Government Version: 07/01/2008
Date Data Arrived at EDR: 07/22/2008
Date Made Active in Reports: 07/31/2008
Number of Days to Update: 9

Source: California Regional Water Quality Control Board Central Valley Region (5)
Telephone: 916-464-4834
Last EDR Contact: 07/01/2011
Next Scheduled EDR Contact: 10/17/2011
Data Release Frequency: No Update Planned

LUST REG 9: Leaking Underground Storage Tank Report

Orange, Riverside, San Diego counties. For more current information, please refer to the State Water Resources Control Board's LUST database.

Date of Government Version: 03/01/2001
Date Data Arrived at EDR: 04/23/2001
Date Made Active in Reports: 05/21/2001
Number of Days to Update: 28

Source: California Regional Water Quality Control Board San Diego Region (9)
Telephone: 858-637-5595
Last EDR Contact: 09/26/2011
Next Scheduled EDR Contact: 01/09/2012
Data Release Frequency: No Update Planned

LUST REG 8: Leaking Underground Storage Tanks

California Regional Water Quality Control Board Santa Ana Region (8). For more current information, please refer to the State Water Resources Control Board's LUST database.

Date of Government Version: 02/14/2005
Date Data Arrived at EDR: 02/15/2005
Date Made Active in Reports: 03/28/2005
Number of Days to Update: 41

Source: California Regional Water Quality Control Board Santa Ana Region (8)
Telephone: 909-782-4496
Last EDR Contact: 08/15/2011
Next Scheduled EDR Contact: 11/28/2011
Data Release Frequency: Varies

LUST REG 7: Leaking Underground Storage Tank Case Listing

Leaking Underground Storage Tank locations. Imperial, Riverside, San Diego, Santa Barbara counties.

Date of Government Version: 02/26/2004
Date Data Arrived at EDR: 02/26/2004
Date Made Active in Reports: 03/24/2004
Number of Days to Update: 27

Source: California Regional Water Quality Control Board Colorado River Basin Region (7)
Telephone: 760-776-8943
Last EDR Contact: 08/01/2011
Next Scheduled EDR Contact: 11/14/2011
Data Release Frequency: No Update Planned

LUST REG 6V: Leaking Underground Storage Tank Case Listing

Leaking Underground Storage Tank locations. Inyo, Kern, Los Angeles, Mono, San Bernardino counties.

Date of Government Version: 06/07/2005
Date Data Arrived at EDR: 06/07/2005
Date Made Active in Reports: 06/29/2005
Number of Days to Update: 22

Source: California Regional Water Quality Control Board Victorville Branch Office (6)
Telephone: 760-241-7365
Last EDR Contact: 09/12/2011
Next Scheduled EDR Contact: 12/26/2011
Data Release Frequency: No Update Planned

LUST REG 6L: Leaking Underground Storage Tank Case Listing

For more current information, please refer to the State Water Resources Control Board's LUST database.

Date of Government Version: 09/09/2003
Date Data Arrived at EDR: 09/10/2003
Date Made Active in Reports: 10/07/2003
Number of Days to Update: 27

Source: California Regional Water Quality Control Board Lahontan Region (6)
Telephone: 530-542-5572
Last EDR Contact: 09/12/2011
Next Scheduled EDR Contact: 12/26/2011
Data Release Frequency: No Update Planned

LUST: Geotracker's Leaking Underground Fuel Tank Report

Leaking Underground Storage Tank Incident Reports. LUST records contain an inventory of reported leaking underground storage tank incidents. Not all states maintain these records, and the information stored varies by state. For more information on a particular leaking underground storage tank sites, please contact the appropriate regulatory agency.

Date of Government Version: 06/13/2016
Date Data Arrived at EDR: 06/14/2016
Date Made Active in Reports: 08/09/2016
Number of Days to Update: 56

Source: State Water Resources Control Board
Telephone: see region list
Last EDR Contact: 09/13/2016
Next Scheduled EDR Contact: 12/26/2016
Data Release Frequency: Quarterly

LUST REG 4: Underground Storage Tank Leak List

Los Angeles, Ventura counties. For more current information, please refer to the State Water Resources Control Board's LUST database.

Date of Government Version: 09/07/2004
Date Data Arrived at EDR: 09/07/2004
Date Made Active in Reports: 10/12/2004
Number of Days to Update: 35

Source: California Regional Water Quality Control Board Los Angeles Region (4)
Telephone: 213-576-6710
Last EDR Contact: 09/06/2011
Next Scheduled EDR Contact: 12/19/2011
Data Release Frequency: No Update Planned

LUST REG 3: Leaking Underground Storage Tank Database

Leaking Underground Storage Tank locations. Monterey, San Benito, San Luis Obispo, Santa Barbara, Santa Cruz counties.

Date of Government Version: 05/19/2003
Date Data Arrived at EDR: 05/19/2003
Date Made Active in Reports: 06/02/2003
Number of Days to Update: 14

Source: California Regional Water Quality Control Board Central Coast Region (3)
Telephone: 805-542-4786
Last EDR Contact: 07/18/2011
Next Scheduled EDR Contact: 10/31/2011
Data Release Frequency: No Update Planned

LUST REG 2: Fuel Leak List

Leaking Underground Storage Tank locations. Alameda, Contra Costa, Marin, Napa, San Francisco, San Mateo, Santa Clara, Solano, Sonoma counties.

Date of Government Version: 09/30/2004
Date Data Arrived at EDR: 10/20/2004
Date Made Active in Reports: 11/19/2004
Number of Days to Update: 30

Source: California Regional Water Quality Control Board San Francisco Bay Region (2)
Telephone: 510-622-2433
Last EDR Contact: 09/19/2011
Next Scheduled EDR Contact: 01/02/2012
Data Release Frequency: Quarterly

LUST REG 1: Active Toxic Site Investigation

Del Norte, Humboldt, Lake, Mendocino, Modoc, Siskiyou, Sonoma, Trinity counties. For more current information, please refer to the State Water Resources Control Board's LUST database.

Date of Government Version: 02/01/2001
Date Data Arrived at EDR: 02/28/2001
Date Made Active in Reports: 03/29/2001
Number of Days to Update: 29

Source: California Regional Water Quality Control Board North Coast (1)
Telephone: 707-570-3769
Last EDR Contact: 08/01/2011
Next Scheduled EDR Contact: 11/14/2011
Data Release Frequency: No Update Planned

INDIAN LUST R6: Leaking Underground Storage Tanks on Indian Land

LUSTs on Indian land in New Mexico and Oklahoma.

Date of Government Version: 12/11/2015
Date Data Arrived at EDR: 02/19/2016
Date Made Active in Reports: 06/03/2016
Number of Days to Update: 105

Source: EPA Region 6
Telephone: 214-665-6597
Last EDR Contact: 07/27/2016
Next Scheduled EDR Contact: 11/07/2016
Data Release Frequency: Varies

INDIAN LUST R7: Leaking Underground Storage Tanks on Indian Land

LUSTs on Indian land in Iowa, Kansas, and Nebraska

Date of Government Version: 10/09/2015
Date Data Arrived at EDR: 02/12/2016
Date Made Active in Reports: 06/03/2016
Number of Days to Update: 112

Source: EPA Region 7
Telephone: 913-551-7003
Last EDR Contact: 07/27/2016
Next Scheduled EDR Contact: 11/07/2016
Data Release Frequency: Varies

INDIAN LUST R8: Leaking Underground Storage Tanks on Indian Land
LUSTs on Indian land in Colorado, Montana, North Dakota, South Dakota, Utah and Wyoming.

Date of Government Version: 10/13/2015
Date Data Arrived at EDR: 10/23/2015
Date Made Active in Reports: 02/18/2016
Number of Days to Update: 118
Source: EPA Region 8
Telephone: 303-312-6271
Last EDR Contact: 07/27/2016
Next Scheduled EDR Contact: 11/07/2016
Data Release Frequency: Quarterly

INDIAN LUST R9: Leaking Underground Storage Tanks on Indian Land
LUSTs on Indian land in Arizona, California, New Mexico and Nevada

Date of Government Version: 02/25/2016
Date Data Arrived at EDR: 04/27/2016
Date Made Active in Reports: 06/03/2016
Number of Days to Update: 37
Source: Environmental Protection Agency
Telephone: 415-972-3372
Last EDR Contact: 07/27/2016
Next Scheduled EDR Contact: 11/07/2016
Data Release Frequency: Quarterly

INDIAN LUST R10: Leaking Underground Storage Tanks on Indian Land
LUSTs on Indian land in Alaska, Idaho, Oregon and Washington.

Date of Government Version: 01/07/2016
Date Data Arrived at EDR: 01/08/2016
Date Made Active in Reports: 02/18/2016
Number of Days to Update: 41
Source: EPA Region 10
Telephone: 206-553-2857
Last EDR Contact: 07/27/2016
Next Scheduled EDR Contact: 11/07/2016
Data Release Frequency: Quarterly

INDIAN LUST R1: Leaking Underground Storage Tanks on Indian Land
A listing of leaking underground storage tank locations on Indian Land.

Date of Government Version: 10/27/2015
Date Data Arrived at EDR: 10/29/2015
Date Made Active in Reports: 01/04/2016
Number of Days to Update: 67
Source: EPA Region 1
Telephone: 617-918-1313
Last EDR Contact: 07/29/2016
Next Scheduled EDR Contact: 11/07/2016
Data Release Frequency: Varies

INDIAN LUST R5: Leaking Underground Storage Tanks on Indian Land
Leaking underground storage tanks located on Indian Land in Michigan, Minnesota and Wisconsin.

Date of Government Version: 02/17/2016
Date Data Arrived at EDR: 04/27/2016
Date Made Active in Reports: 06/03/2016
Number of Days to Update: 37
Source: EPA, Region 5
Telephone: 312-886-7439
Last EDR Contact: 07/27/2016
Next Scheduled EDR Contact: 11/07/2016
Data Release Frequency: Varies

INDIAN LUST R4: Leaking Underground Storage Tanks on Indian Land
LUSTs on Indian land in Florida, Mississippi and North Carolina.

Date of Government Version: 02/05/2016
Date Data Arrived at EDR: 04/29/2016
Date Made Active in Reports: 06/03/2016
Number of Days to Update: 35
Source: EPA Region 4
Telephone: 404-562-8677
Last EDR Contact: 07/26/2016
Next Scheduled EDR Contact: 11/07/2016
Data Release Frequency: Semi-Annually

SLIC: Statewide SLIC Cases
The SLIC (Spills, Leaks, Investigations and Cleanup) program is designed to protect and restore water quality from spills, leaks, and similar discharges.

Date of Government Version: 06/13/2016
Date Data Arrived at EDR: 06/14/2016
Date Made Active in Reports: 08/09/2016
Number of Days to Update: 56
Source: State Water Resources Control Board
Telephone: 866-480-1028
Last EDR Contact: 09/13/2016
Next Scheduled EDR Contact: 12/26/2016
Data Release Frequency: Varies

SLIC REG 1: Active Toxic Site Investigations

The SLIC (Spills, Leaks, Investigations and Cleanup) program is designed to protect and restore water quality from spills, leaks, and similar discharges.

Date of Government Version: 04/03/2003
Date Data Arrived at EDR: 04/07/2003
Date Made Active in Reports: 04/25/2003
Number of Days to Update: 18

Source: California Regional Water Quality Control Board, North Coast Region (1)
Telephone: 707-576-2220
Last EDR Contact: 08/01/2011
Next Scheduled EDR Contact: 11/14/2011
Data Release Frequency: No Update Planned

SLIC REG 2: Spills, Leaks, Investigation & Cleanup Cost Recovery Listing

The SLIC (Spills, Leaks, Investigations and Cleanup) program is designed to protect and restore water quality from spills, leaks, and similar discharges.

Date of Government Version: 09/30/2004
Date Data Arrived at EDR: 10/20/2004
Date Made Active in Reports: 11/19/2004
Number of Days to Update: 30

Source: Regional Water Quality Control Board San Francisco Bay Region (2)
Telephone: 510-286-0457
Last EDR Contact: 09/19/2011
Next Scheduled EDR Contact: 01/02/2012
Data Release Frequency: Quarterly

SLIC REG 3: Spills, Leaks, Investigation & Cleanup Cost Recovery Listing

The SLIC (Spills, Leaks, Investigations and Cleanup) program is designed to protect and restore water quality from spills, leaks, and similar discharges.

Date of Government Version: 05/18/2006
Date Data Arrived at EDR: 05/18/2006
Date Made Active in Reports: 06/15/2006
Number of Days to Update: 28

Source: California Regional Water Quality Control Board Central Coast Region (3)
Telephone: 805-549-3147
Last EDR Contact: 07/18/2011
Next Scheduled EDR Contact: 10/31/2011
Data Release Frequency: Semi-Annually

SLIC REG 4: Spills, Leaks, Investigation & Cleanup Cost Recovery Listing

The SLIC (Spills, Leaks, Investigations and Cleanup) program is designed to protect and restore water quality from spills, leaks, and similar discharges.

Date of Government Version: 11/17/2004
Date Data Arrived at EDR: 11/18/2004
Date Made Active in Reports: 01/04/2005
Number of Days to Update: 47

Source: Region Water Quality Control Board Los Angeles Region (4)
Telephone: 213-576-6600
Last EDR Contact: 07/01/2011
Next Scheduled EDR Contact: 10/17/2011
Data Release Frequency: Varies

SLIC REG 5: Spills, Leaks, Investigation & Cleanup Cost Recovery Listing

The SLIC (Spills, Leaks, Investigations and Cleanup) program is designed to protect and restore water quality from spills, leaks, and similar discharges.

Date of Government Version: 04/01/2005
Date Data Arrived at EDR: 04/05/2005
Date Made Active in Reports: 04/21/2005
Number of Days to Update: 16

Source: Regional Water Quality Control Board Central Valley Region (5)
Telephone: 916-464-3291
Last EDR Contact: 09/12/2011
Next Scheduled EDR Contact: 12/26/2011
Data Release Frequency: Semi-Annually

SLIC REG 6V: Spills, Leaks, Investigation & Cleanup Cost Recovery Listing

The SLIC (Spills, Leaks, Investigations and Cleanup) program is designed to protect and restore water quality from spills, leaks, and similar discharges.

Date of Government Version: 05/24/2005
Date Data Arrived at EDR: 05/25/2005
Date Made Active in Reports: 06/16/2005
Number of Days to Update: 22

Source: Regional Water Quality Control Board, Victorville Branch
Telephone: 619-241-6583
Last EDR Contact: 08/15/2011
Next Scheduled EDR Contact: 11/28/2011
Data Release Frequency: Semi-Annually

SLIC REG 6L: SLIC Sites
The SLIC (Spills, Leaks, Investigations and Cleanup) program is designed to protect and restore water quality from spills, leaks, and similar discharges.

Date of Government Version: 09/07/2004
Date Data Arrived at EDR: 09/07/2004
Date Made Active in Reports: 10/12/2004
Number of Days to Update: 35
Source: California Regional Water Quality Control Board, Lahontan Region
Telephone: 530-542-5574
Last EDR Contact: 08/15/2011
Next Scheduled EDR Contact: 11/28/2011
Data Release Frequency: No Update Planned

SLIC REG 7: SLIC List
The SLIC (Spills, Leaks, Investigations and Cleanup) program is designed to protect and restore water quality from spills, leaks, and similar discharges.

Date of Government Version: 11/24/2004
Date Data Arrived at EDR: 11/29/2004
Date Made Active in Reports: 01/04/2005
Number of Days to Update: 36
Source: California Regional Quality Control Board, Colorado River Basin Region
Telephone: 760-346-7491
Last EDR Contact: 08/01/2011
Next Scheduled EDR Contact: 11/14/2011
Data Release Frequency: No Update Planned

SLIC REG 8: Spills, Leaks, Investigation & Cleanup Cost Recovery Listing
The SLIC (Spills, Leaks, Investigations and Cleanup) program is designed to protect and restore water quality from spills, leaks, and similar discharges.

Date of Government Version: 04/03/2008
Date Data Arrived at EDR: 04/03/2008
Date Made Active in Reports: 04/14/2008
Number of Days to Update: 11
Source: California Region Water Quality Control Board Santa Ana Region (8)
Telephone: 951-782-3298
Last EDR Contact: 09/12/2011
Next Scheduled EDR Contact: 12/26/2011
Data Release Frequency: Semi-Annually

SLIC REG 9: Spills, Leaks, Investigation & Cleanup Cost Recovery Listing
The SLIC (Spills, Leaks, Investigations and Cleanup) program is designed to protect and restore water quality from spills, leaks, and similar discharges.

Date of Government Version: 09/10/2007
Date Data Arrived at EDR: 09/11/2007
Date Made Active in Reports: 09/28/2007
Number of Days to Update: 17
Source: California Regional Water Quality Control Board San Diego Region (9)
Telephone: 858-467-2980
Last EDR Contact: 08/08/2011
Next Scheduled EDR Contact: 11/21/2011
Data Release Frequency: Annually

State and tribal registered storage tank lists

FEMA UST: Underground Storage Tank Listing
A listing of all FEMA owned underground storage tanks.

Date of Government Version: 01/01/2010
Date Data Arrived at EDR: 02/16/2010
Date Made Active in Reports: 04/12/2010
Number of Days to Update: 55
Source: FEMA
Telephone: 202-646-5797
Last EDR Contact: 07/07/2016
Next Scheduled EDR Contact: 10/24/2016
Data Release Frequency: Varies

UST: Active UST Facilities
Active UST facilities gathered from the local regulatory agencies

Date of Government Version: 06/13/2016
Date Data Arrived at EDR: 06/14/2016
Date Made Active in Reports: 08/08/2016
Number of Days to Update: 55
Source: SWRCB
Telephone: 916-341-5851
Last EDR Contact: 09/14/2016
Next Scheduled EDR Contact: 12/26/2016
Data Release Frequency: Semi-Annually

AST: Aboveground Petroleum Storage Tank Facilities
A listing of aboveground storage tank petroleum storage tank locations.

Date of Government Version: 07/06/2016
Date Data Arrived at EDR: 07/12/2016
Date Made Active in Reports: 09/19/2016
Number of Days to Update: 69

Source: California Environmental Protection Agency
Telephone: 916-327-5092
Last EDR Contact: 07/07/2016
Next Scheduled EDR Contact: 10/10/2016
Data Release Frequency: Quarterly

INDIAN UST R5: Underground Storage Tanks on Indian Land
The Indian Underground Storage Tank (UST) database provides information about underground storage tanks on Indian land in EPA Region 5 (Michigan, Minnesota and Wisconsin and Tribal Nations).

Date of Government Version: 11/05/2015
Date Data Arrived at EDR: 11/13/2015
Date Made Active in Reports: 01/04/2016
Number of Days to Update: 52

Source: EPA Region 5
Telephone: 312-886-6136
Last EDR Contact: 07/27/2016
Next Scheduled EDR Contact: 11/07/2016
Data Release Frequency: Varies

INDIAN UST R10: Underground Storage Tanks on Indian Land
The Indian Underground Storage Tank (UST) database provides information about underground storage tanks on Indian land in EPA Region 10 (Alaska, Idaho, Oregon, Washington, and Tribal Nations).

Date of Government Version: 01/07/2016
Date Data Arrived at EDR: 01/08/2016
Date Made Active in Reports: 02/18/2016
Number of Days to Update: 41

Source: EPA Region 10
Telephone: 206-553-2857
Last EDR Contact: 07/27/2016
Next Scheduled EDR Contact: 11/07/2016
Data Release Frequency: Quarterly

INDIAN UST R9: Underground Storage Tanks on Indian Land
The Indian Underground Storage Tank (UST) database provides information about underground storage tanks on Indian land in EPA Region 9 (Arizona, California, Hawaii, Nevada, the Pacific Islands, and Tribal Nations).

Date of Government Version: 02/25/2016
Date Data Arrived at EDR: 04/27/2016
Date Made Active in Reports: 06/03/2016
Number of Days to Update: 37

Source: EPA Region 9
Telephone: 415-972-3368
Last EDR Contact: 07/27/2016
Next Scheduled EDR Contact: 11/07/2016
Data Release Frequency: Quarterly

INDIAN UST R8: Underground Storage Tanks on Indian Land
The Indian Underground Storage Tank (UST) database provides information about underground storage tanks on Indian land in EPA Region 8 (Colorado, Montana, North Dakota, South Dakota, Utah, Wyoming and 27 Tribal Nations).

Date of Government Version: 01/26/2016
Date Data Arrived at EDR: 02/05/2016
Date Made Active in Reports: 06/03/2016
Number of Days to Update: 119

Source: EPA Region 8
Telephone: 303-312-6137
Last EDR Contact: 07/27/2016
Next Scheduled EDR Contact: 11/07/2016
Data Release Frequency: Quarterly

INDIAN UST R1: Underground Storage Tanks on Indian Land
The Indian Underground Storage Tank (UST) database provides information about underground storage tanks on Indian land in EPA Region 1 (Connecticut, Maine, Massachusetts, New Hampshire, Rhode Island, Vermont and ten Tribal Nations).

Date of Government Version: 10/20/2015
Date Data Arrived at EDR: 10/29/2015
Date Made Active in Reports: 01/04/2016
Number of Days to Update: 67

Source: EPA, Region 1
Telephone: 617-918-1313
Last EDR Contact: 07/29/2016
Next Scheduled EDR Contact: 11/07/2016
Data Release Frequency: Varies

INDIAN UST R4: Underground Storage Tanks on Indian Land

The Indian Underground Storage Tank (UST) database provides information about underground storage tanks on Indian land in EPA Region 4 (Alabama, Florida, Georgia, Kentucky, Mississippi, North Carolina, South Carolina, Tennessee and Tribal Nations)

Date of Government Version: 02/05/2016
Date Data Arrived at EDR: 04/29/2016
Date Made Active in Reports: 06/03/2016
Number of Days to Update: 35

Source: EPA Region 4
Telephone: 404-562-9424
Last EDR Contact: 07/26/2016
Next Scheduled EDR Contact: 11/07/2016
Data Release Frequency: Semi-Annually

INDIAN UST R6: Underground Storage Tanks on Indian Land

The Indian Underground Storage Tank (UST) database provides information about underground storage tanks on Indian land in EPA Region 6 (Louisiana, Arkansas, Oklahoma, New Mexico, Texas and 65 Tribes).

Date of Government Version: 12/03/2015
Date Data Arrived at EDR: 02/04/2016
Date Made Active in Reports: 06/03/2016
Number of Days to Update: 120

Source: EPA Region 6
Telephone: 214-665-7591
Last EDR Contact: 07/27/2016
Next Scheduled EDR Contact: 11/07/2016
Data Release Frequency: Semi-Annually

INDIAN UST R7: Underground Storage Tanks on Indian Land

The Indian Underground Storage Tank (UST) database provides information about underground storage tanks on Indian land in EPA Region 7 (Iowa, Kansas, Missouri, Nebraska, and 9 Tribal Nations).

Date of Government Version: 09/23/2014
Date Data Arrived at EDR: 11/25/2014
Date Made Active in Reports: 01/29/2015
Number of Days to Update: 65

Source: EPA Region 7
Telephone: 913-551-7003
Last EDR Contact: 07/27/2016
Next Scheduled EDR Contact: 11/07/2016
Data Release Frequency: Varies

State and tribal voluntary cleanup sites

INDIAN VCP R1: Voluntary Cleanup Priority Listing

A listing of voluntary cleanup priority sites located on Indian Land located in Region 1.

Date of Government Version: 07/27/2015
Date Data Arrived at EDR: 09/29/2015
Date Made Active in Reports: 02/18/2016
Number of Days to Update: 142

Source: EPA, Region 1
Telephone: 617-918-1102
Last EDR Contact: 07/01/2016
Next Scheduled EDR Contact: 10/10/2016
Data Release Frequency: Varies

INDIAN VCP R7: Voluntary Cleanup Priority Lisitng

A listing of voluntary cleanup priority sites located on Indian Land located in Region 7.

Date of Government Version: 03/20/2008
Date Data Arrived at EDR: 04/22/2008
Date Made Active in Reports: 05/19/2008
Number of Days to Update: 27

Source: EPA, Region 7
Telephone: 913-551-7365
Last EDR Contact: 04/20/2009
Next Scheduled EDR Contact: 07/20/2009
Data Release Frequency: Varies

VCP: Voluntary Cleanup Program Properties

Contains low threat level properties with either confirmed or unconfirmed releases and the project proponents have request that DTSC oversee investigation and/or cleanup activities and have agreed to provide coverage for DTSC's costs.

Date of Government Version: 05/02/2016
Date Data Arrived at EDR: 05/04/2016
Date Made Active in Reports: 06/21/2016
Number of Days to Update: 48

Source: Department of Toxic Substances Control
Telephone: 916-323-3400
Last EDR Contact: 08/02/2016
Next Scheduled EDR Contact: 11/14/2016
Data Release Frequency: Quarterly

State and tribal Brownfields sites

BROWNFIELDS: Considered Brownfieds Sites Listing
A listing of sites the SWRCB considers to be Brownfields since these are sites have come to them through the MOA Process.

Date of Government Version: 02/29/2016
Date Data Arrived at EDR: 03/07/2016
Date Made Active in Reports: 05/04/2016
Number of Days to Update: 58

Source: State Water Resources Control Board
Telephone: 916-323-7905
Last EDR Contact: 06/15/2016
Next Scheduled EDR Contact: 09/19/2016
Data Release Frequency: Varies

ADDITIONAL ENVIRONMENTAL RECORDS

Local Brownfield lists

US BROWNFIELDS: A Listing of Brownfields Sites
Brownfields are real property, the expansion, redevelopment, or reuse of which may be complicated by the presence or potential presence of a hazardous substance, pollutant, or contaminant. Cleaning up and reinvesting in these properties takes development pressures off of undeveloped, open land, and both improves and protects the environment. Assessment, Cleanup and Redevelopment Exchange System (ACRES) stores information reported by EPA Brownfields grant recipients on brownfields properties assessed or cleaned up with grant funding as well as information on Targeted Brownfields Assessments performed by EPA Regions. A listing of ACRES Brownfield sites is obtained from Cleanups in My Community. Cleanups in My Community provides information on Brownfields properties for which information is reported back to EPA, as well as areas served by Brownfields grant programs.

Date of Government Version: 06/21/2016
Date Data Arrived at EDR: 06/22/2016
Date Made Active in Reports: 09/02/2016
Number of Days to Update: 72

Source: Environmental Protection Agency
Telephone: 202-566-2777
Last EDR Contact: 09/21/2016
Next Scheduled EDR Contact: 01/02/2017
Data Release Frequency: Semi-Annually

Local Lists of Landfill / Solid Waste Disposal Sites

WMUDS/SWAT: Waste Management Unit Database
Waste Management Unit Database System. WMUDS is used by the State Water Resources Control Board staff and the Regional Water Quality Control Boards for program tracking and inventory of waste management units. WMUDS is composed of the following databases: Facility Information, Scheduled Inspections Information, Waste Management Unit Information, SWAT Program Information, SWAT Report Summary Information, SWAT Report Summary Data, Chapter 15 (formerly Subchapter 15) Information, Chapter 15 Monitoring Parameters, TPCA Program Information, RCRA Program Information, Closure Information, and Interested Parties Information.

Date of Government Version: 04/01/2000
Date Data Arrived at EDR: 04/10/2000
Date Made Active in Reports: 05/10/2000
Number of Days to Update: 30

Source: State Water Resources Control Board
Telephone: 916-227-4448
Last EDR Contact: 08/03/2016
Next Scheduled EDR Contact: 11/21/2016
Data Release Frequency: No Update Planned

SWRCY: Recycler Database
A listing of recycling facilities in California.

Date of Government Version: 06/13/2016
Date Data Arrived at EDR: 06/14/2016
Date Made Active in Reports: 08/09/2016
Number of Days to Update: 56

Source: Department of Conservation
Telephone: 916-323-3836
Last EDR Contact: 09/14/2016
Next Scheduled EDR Contact: 12/26/2016
Data Release Frequency: Quarterly

HAULERS: Registered Waste Tire Haulers Listing
A listing of registered waste tire haulers.

Date of Government Version: 06/16/2016
Date Data Arrived at EDR: 06/16/2016
Date Made Active in Reports: 08/09/2016
Number of Days to Update: 54
Source: Integrated Waste Management Board
Telephone: 916-341-6422
Last EDR Contact: 08/10/2016
Next Scheduled EDR Contact: 11/28/2016
Data Release Frequency: Varies

INDIAN ODI: Report on the Status of Open Dumps on Indian Lands
Location of open dumps on Indian land.

Date of Government Version: 12/31/1998
Date Data Arrived at EDR: 12/03/2007
Date Made Active in Reports: 01/24/2008
Number of Days to Update: 52
Source: Environmental Protection Agency
Telephone: 703-308-8245
Last EDR Contact: 08/05/2016
Next Scheduled EDR Contact: 11/14/2016
Data Release Frequency: Varies

ODI: Open Dump Inventory
An open dump is defined as a disposal facility that does not comply with one or more of the Part 257 or Part 258 Subtitle D Criteria.

Date of Government Version: 06/30/1985
Date Data Arrived at EDR: 08/09/2004
Date Made Active in Reports: 09/17/2004
Number of Days to Update: 39
Source: Environmental Protection Agency
Telephone: 800-424-9346
Last EDR Contact: 06/09/2004
Next Scheduled EDR Contact: N/A
Data Release Frequency: No Update Planned

DEBRIS REGION 9: Torres Martinez Reservation Illegal Dump Site Locations
A listing of illegal dump sites location on the Torres Martinez Indian Reservation located in eastern Riverside County and northern Imperial County, California.

Date of Government Version: 01/12/2009
Date Data Arrived at EDR: 05/07/2009
Date Made Active in Reports: 09/21/2009
Number of Days to Update: 137
Source: EPA, Region 9
Telephone: 415-947-4219
Last EDR Contact: 07/20/2016
Next Scheduled EDR Contact: 10/07/2016
Data Release Frequency: No Update Planned

Local Lists of Hazardous waste / Contaminated Sites

US HIST CDL: National Clandestine Laboratory Register
A listing of clandestine drug lab locations that have been removed from the DEAs National Clandestine Laboratory Register.

Date of Government Version: 08/31/2016
Date Data Arrived at EDR: 09/06/2016
Date Made Active in Reports: 09/23/2016
Number of Days to Update: 17
Source: Drug Enforcement Administration
Telephone: 202-307-1000
Last EDR Contact: 08/31/2016
Next Scheduled EDR Contact: 10/10/2016
Data Release Frequency: No Update Planned

HIST CAL-SITES: Calsites Database
The Calsites database contains potential or confirmed hazardous substance release properties. In 1996, California EPA reevaluated and significantly reduced the number of sites in the Calsites database. No longer updated by the state agency. It has been replaced by ENVIROSTOR.

Date of Government Version: 08/08/2005
Date Data Arrived at EDR: 08/03/2006
Date Made Active in Reports: 08/24/2006
Number of Days to Update: 21
Source: Department of Toxic Substance Control
Telephone: 916-323-3400
Last EDR Contact: 02/23/2009
Next Scheduled EDR Contact: 05/25/2009
Data Release Frequency: No Update Planned

SCH: School Property Evaluation Program
This category contains proposed and existing school sites that are being evaluated by DTSC for possible hazardous materials contamination. In some cases, these properties may be listed in the CalSites category depending on the level of threat to public health and safety or the environment they pose.

Date of Government Version: 05/02/2016
Date Data Arrived at EDR: 05/04/2016
Date Made Active in Reports: 06/21/2016
Number of Days to Update: 48

Source: Department of Toxic Substances Control
Telephone: 916-323-3400
Last EDR Contact: 08/02/2016
Next Scheduled EDR Contact: 11/14/2016
Data Release Frequency: Quarterly

CDL: Clandestine Drug Labs

A listing of drug lab locations. Listing of a location in this database does not indicate that any illegal drug lab materials were or were not present there, and does not constitute a determination that the location either requires or does not require additional cleanup work.

Date of Government Version: 12/31/2015
Date Data Arrived at EDR: 05/10/2016
Date Made Active in Reports: 06/17/2016
Number of Days to Update: 38

Source: Department of Toxic Substances Control
Telephone: 916-255-6504
Last EDR Contact: 08/15/2016
Next Scheduled EDR Contact: 10/24/2016
Data Release Frequency: Varies

TOXIC PITS: Toxic Pits Cleanup Act Sites

Toxic PITS Cleanup Act Sites. TOXIC PITS identifies sites suspected of containing hazardous substances where cleanup has not yet been completed.

Date of Government Version: 07/01/1995
Date Data Arrived at EDR: 08/30/1995
Date Made Active in Reports: 09/26/1995
Number of Days to Update: 27

Source: State Water Resources Control Board
Telephone: 916-227-4364
Last EDR Contact: 01/26/2009
Next Scheduled EDR Contact: 04/27/2009
Data Release Frequency: No Update Planned

US CDL: Clandestine Drug Labs

A listing of clandestine drug lab locations. The U.S. Department of Justice ("the Department") provides this web site as a public service. It contains addresses of some locations where law enforcement agencies reported they found chemicals or other items that indicated the presence of either clandestine drug laboratories or dumpsites. In most cases, the source of the entries is not the Department, and the Department has not verified the entry and does not guarantee its accuracy. Members of the public must verify the accuracy of all entries by, for example, contacting local law enforcement and local health departments.

Date of Government Version: 08/30/2016
Date Data Arrived at EDR: 09/06/2016
Date Made Active in Reports: 09/23/2016
Number of Days to Update: 17

Source: Drug Enforcement Administration
Telephone: 202-307-1000
Last EDR Contact: 08/31/2016
Next Scheduled EDR Contact: 12/12/2016
Data Release Frequency: Quarterly

Local Lists of Registered Storage Tanks

SWEEPS UST: SWEEPS UST Listing

Statewide Environmental Evaluation and Planning System. This underground storage tank listing was updated and maintained by a company contacted by the SWRCB in the early 1990's. The listing is no longer updated or maintained. The local agency is the contact for more information on a site on the SWEEPS list.

Date of Government Version: 06/01/1994
Date Data Arrived at EDR: 07/07/2005
Date Made Active in Reports: 08/11/2005
Number of Days to Update: 35

Source: State Water Resources Control Board
Telephone: N/A
Last EDR Contact: 06/03/2005
Next Scheduled EDR Contact: N/A
Data Release Frequency: No Update Planned

UST MENDOCINO: Mendocino County UST Database

A listing of underground storage tank locations in Mendocino County.

Date of Government Version: 06/07/2016
Date Data Arrived at EDR: 06/09/2016
Date Made Active in Reports: 06/23/2016
Number of Days to Update: 14

Source: Department of Public Health
Telephone: 707-463-4466
Last EDR Contact: 09/12/2016
Next Scheduled EDR Contact: 12/12/2016
Data Release Frequency: Annually

HIST UST: Hazardous Substance Storage Container Database

The Hazardous Substance Storage Container Database is a historical listing of UST sites. Refer to local/county source for current data.

Date of Government Version: 10/15/1990
Date Data Arrived at EDR: 01/25/1991
Date Made Active in Reports: 02/12/1991
Number of Days to Update: 18

Source: State Water Resources Control Board
Telephone: 916-341-5851
Last EDR Contact: 07/26/2001
Next Scheduled EDR Contact: N/A
Data Release Frequency: No Update Planned

CA FID UST: Facility Inventory Database

The Facility Inventory Database (FID) contains a historical listing of active and inactive underground storage tank locations from the State Water Resource Control Board. Refer to local/county source for current data.

Date of Government Version: 10/31/1994
Date Data Arrived at EDR: 09/05/1995
Date Made Active in Reports: 09/29/1995
Number of Days to Update: 24

Source: California Environmental Protection Agency
Telephone: 916-341-5851
Last EDR Contact: 12/28/1998
Next Scheduled EDR Contact: N/A
Data Release Frequency: No Update Planned

Local Land Records

LIENS: Environmental Liens Listing

A listing of property locations with environmental liens for California where DTSC is a lien holder.

Date of Government Version: 06/02/2016
Date Data Arrived at EDR: 06/07/2016
Date Made Active in Reports: 07/20/2016
Number of Days to Update: 43

Source: Department of Toxic Substances Control
Telephone: 916-323-3400
Last EDR Contact: 09/02/2016
Next Scheduled EDR Contact: 12/19/2016
Data Release Frequency: Varies

LIENS 2: CERCLA Lien Information

A Federal CERCLA ('Superfund') lien can exist by operation of law at any site or property at which EPA has spent Superfund monies. These monies are spent to investigate and address releases and threatened releases of contamination. CERCLIS provides information as to the identity of these sites and properties.

Date of Government Version: 02/18/2014
Date Data Arrived at EDR: 03/18/2014
Date Made Active in Reports: 04/24/2014
Number of Days to Update: 37

Source: Environmental Protection Agency
Telephone: 202-564-6023
Last EDR Contact: 07/29/2016
Next Scheduled EDR Contact: 11/07/2016
Data Release Frequency: Varies

DEED: Deed Restriction Listing

Site Mitigation and Brownfields Reuse Program Facility Sites with Deed Restrictions & Hazardous Waste Management Program Facility Sites with Deed / Land Use Restriction. The DTSC Site Mitigation and Brownfields Reuse Program (SMBRP) list includes sites cleaned up under the program's oversight and generally does not include current or former hazardous waste facilities that required a hazardous waste facility permit. The list represents deed restrictions that are active. Some sites have multiple deed restrictions. The DTSC Hazardous Waste Management Program (HWMP) has developed a list of current or former hazardous waste facilities that have a recorded land use restriction at the local county recorder's office. The land use restrictions on this list were required by the DTSC HWMP as a result of the presence of hazardous substances that remain on site after the facility (or part of the facility) has been closed or cleaned up. The types of land use restriction include deed notice, deed restriction, or a land use restriction that binds current and future owners.

Date of Government Version: 06/06/2016
Date Data Arrived at EDR: 06/07/2016
Date Made Active in Reports: 07/20/2016
Number of Days to Update: 43

Source: DTSC and SWRCB
Telephone: 916-323-3400
Last EDR Contact: 09/07/2016
Next Scheduled EDR Contact: 12/19/2016
Data Release Frequency: Semi-Annually

Records of Emergency Release Reports

HMIRS: Hazardous Materials Information Reporting System

Hazardous Materials Incident Report System. HMIRS contains hazardous material spill incidents reported to DOT.

Date of Government Version: 06/27/2016
Date Data Arrived at EDR: 06/28/2016
Date Made Active in Reports: 09/23/2016
Number of Days to Update: 87

Source: U.S. Department of Transportation
Telephone: 202-366-4555
Last EDR Contact: 06/28/2016
Next Scheduled EDR Contact: 10/10/2016
Data Release Frequency: Annually

CHMIRS: California Hazardous Material Incident Report System

California Hazardous Material Incident Reporting System. CHMIRS contains information on reported hazardous material incidents (accidental releases or spills).

Date of Government Version: 06/03/2016
Date Data Arrived at EDR: 07/26/2016
Date Made Active in Reports: 09/23/2016
Number of Days to Update: 59

Source: Office of Emergency Services
Telephone: 916-845-8400
Last EDR Contact: 07/26/2016
Next Scheduled EDR Contact: 11/07/2016
Data Release Frequency: Varies

LDS: Land Disposal Sites Listing

The Land Disposal program regulates of waste discharge to land for treatment, storage and disposal in waste management units.

Date of Government Version: 06/13/2016
Date Data Arrived at EDR: 06/14/2016
Date Made Active in Reports: 08/09/2016
Number of Days to Update: 56

Source: State Water Qualilty Control Board
Telephone: 866-480-1028
Last EDR Contact: 09/13/2016
Next Scheduled EDR Contact: 12/26/2016
Data Release Frequency: Quarterly

MCS: Military Cleanup Sites Listing

The State Water Resources Control Board and nine Regional Water Quality Control Boards partner with the Department of Defense (DoD) through the Defense and State Memorandum of Agreement (DSMOA) to oversee the investigation and remediation of water quality issues at military facilities.

Date of Government Version: 06/13/2016
Date Data Arrived at EDR: 06/14/2016
Date Made Active in Reports: 08/09/2016
Number of Days to Update: 56

Source: State Water Resources Control Board
Telephone: 866-480-1028
Last EDR Contact: 09/13/2016
Next Scheduled EDR Contact: 12/26/2016
Data Release Frequency: Quarterly

SPILLS 90: SPILLS90 data from FirstSearch

Spills 90 includes those spill and release records available exclusively from FirstSearch databases. Typically, they may include chemical, oil and/or hazardous substance spills recorded after 1990. Duplicate records that are already included in EDR incident and release records are not included in Spills 90.

Date of Government Version: 06/06/2012
Date Data Arrived at EDR: 01/03/2013
Date Made Active in Reports: 02/22/2013
Number of Days to Update: 50

Source: FirstSearch
Telephone: N/A
Last EDR Contact: 01/03/2013
Next Scheduled EDR Contact: N/A
Data Release Frequency: No Update Planned

Other Ascertainable Records

RCRA NonGen / NLR: RCRA - Non Generators / No Longer Regulated

RCRAInfo is EPA's comprehensive information system, providing access to data supporting the Resource Conservation and Recovery Act (RCRA) of 1976 and the Hazardous and Solid Waste Amendments (HSWA) of 1984. The database includes selective information on sites which generate, transport, store, treat and/or dispose of hazardous waste as defined by the Resource Conservation and Recovery Act (RCRA). Non-Generators do not presently generate hazardous waste.

Date of Government Version: 06/21/2016
Date Data Arrived at EDR: 06/30/2016
Date Made Active in Reports: 09/02/2016
Number of Days to Update: 64

Source: Environmental Protection Agency
Telephone: (415) 495-8895
Last EDR Contact: 06/30/2016
Next Scheduled EDR Contact: 10/17/2016
Data Release Frequency: Varies

FUDS: Formerly Used Defense Sites

The listing includes locations of Formerly Used Defense Sites properties where the US Army Corps of Engineers is actively working or will take necessary cleanup actions.

Date of Government Version: 01/31/2015
Date Data Arrived at EDR: 07/08/2015
Date Made Active in Reports: 10/13/2015
Number of Days to Update: 97

Source: U.S. Army Corps of Engineers
Telephone: 202-528-4285
Last EDR Contact: 09/09/2016
Next Scheduled EDR Contact: 12/19/2016
Data Release Frequency: Varies

DOD: Department of Defense Sites

This data set consists of federally owned or administered lands, administered by the Department of Defense, that have any area equal to or greater than 640 acres of the United States, Puerto Rico, and the U.S. Virgin Islands.

Date of Government Version: 12/31/2005
Date Data Arrived at EDR: 11/10/2006
Date Made Active in Reports: 01/11/2007
Number of Days to Update: 62

Source: USGS
Telephone: 888-275-8747
Last EDR Contact: 07/15/2016
Next Scheduled EDR Contact: 10/24/2016
Data Release Frequency: Semi-Annually

FEDLAND: Federal and Indian Lands

Federally and Indian administrated lands of the United States. Lands included are administrated by: Army Corps of Engineers, Bureau of Reclamation, National Wild and Scenic River, National Wildlife Refuge, Public Domain Land, Wilderness, Wilderness Study Area, Wildlife Management Area, Bureau of Indian Affairs, Bureau of Land Management, Department of Justice, Forest Service, Fish and Wildlife Service, National Park Service.

Date of Government Version: 12/31/2005
Date Data Arrived at EDR: 02/06/2006
Date Made Active in Reports: 01/11/2007
Number of Days to Update: 339

Source: U.S. Geological Survey
Telephone: 888-275-8747
Last EDR Contact: 07/15/2016
Next Scheduled EDR Contact: 10/24/2016
Data Release Frequency: N/A

SCRD DRYCLEANERS: State Coalition for Remediation of Drycleaners Listing

The State Coalition for Remediation of Drycleaners was established in 1998, with support from the U.S. EPA Office of Superfund Remediation and Technology Innovation. It is comprised of representatives of states with established drycleaner remediation programs. Currently the member states are Alabama, Connecticut, Florida, Illinois, Kansas, Minnesota, Missouri, North Carolina, Oregon, South Carolina, Tennessee, Texas, and Wisconsin.

Date of Government Version: 03/07/2011
Date Data Arrived at EDR: 03/09/2011
Date Made Active in Reports: 05/02/2011
Number of Days to Update: 54

Source: Environmental Protection Agency
Telephone: 615-532-8599
Last EDR Contact: 08/15/2016
Next Scheduled EDR Contact: 11/28/2016
Data Release Frequency: Varies

US FIN ASSUR: Financial Assurance Information

All owners and operators of facilities that treat, store, or dispose of hazardous waste are required to provide proof that they will have sufficient funds to pay for the clean up, closure, and post-closure care of their facilities.

Date of Government Version: 05/08/2016
Date Data Arrived at EDR: 05/18/2016
Date Made Active in Reports: 09/02/2016
Number of Days to Update: 107

Source: Environmental Protection Agency
Telephone: 202-566-1917
Last EDR Contact: 08/17/2016
Next Scheduled EDR Contact: 11/28/2016
Data Release Frequency: Quarterly

GOVERNMENT RECORDS SEARCHED / DATA CURRENCY TRACKING

EPA WATCH LIST: EPA WATCH LIST

EPA maintains a "Watch List" to facilitate dialogue between EPA, state and local environmental agencies on enforcement matters relating to facilities with alleged violations identified as either significant or high priority. Being on the Watch List does not mean that the facility has actually violated the law only that an investigation by EPA or a state or local environmental agency has led those organizations to allege that an unproven violation has in fact occurred. Being on the Watch List does not represent a higher level of concern regarding the alleged violations that were detected, but instead indicates cases requiring additional dialogue between EPA, state and local agencies - primarily because of the length of time the alleged violation has gone unaddressed or unresolved.

Date of Government Version: 08/30/2013
Date Data Arrived at EDR: 03/21/2014
Date Made Active in Reports: 06/17/2014
Number of Days to Update: 88

Source: Environmental Protection Agency
Telephone: 617-520-3000
Last EDR Contact: 08/08/2016
Next Scheduled EDR Contact: 11/21/2016
Data Release Frequency: Quarterly

2020 COR ACTION: 2020 Corrective Action Program List

The EPA has set ambitious goals for the RCRA Corrective Action program by creating the 2020 Corrective Action Universe. This RCRA cleanup baseline includes facilities expected to need corrective action. The 2020 universe contains a wide variety of sites. Some properties are heavily contaminated while others were contaminated but have since been cleaned up. Still others have not been fully investigated yet, and may require little or no remediation. Inclusion in the 2020 Universe does not necessarily imply failure on the part of a facility to meet its RCRA obligations.

Date of Government Version: 04/22/2013
Date Data Arrived at EDR: 03/03/2015
Date Made Active in Reports: 03/09/2015
Number of Days to Update: 6

Source: Environmental Protection Agency
Telephone: 703-308-4044
Last EDR Contact: 09/06/2016
Next Scheduled EDR Contact: 11/21/2016
Data Release Frequency: Varies

TSCA: Toxic Substances Control Act

Toxic Substances Control Act. TSCA identifies manufacturers and importers of chemical substances included on the TSCA Chemical Substance Inventory list. It includes data on the production volume of these substances by plant site.

Date of Government Version: 12/31/2012
Date Data Arrived at EDR: 01/15/2015
Date Made Active in Reports: 01/29/2015
Number of Days to Update: 14

Source: EPA
Telephone: 202-260-5521
Last EDR Contact: 09/23/2016
Next Scheduled EDR Contact: 01/02/2017
Data Release Frequency: Every 4 Years

TRIS: Toxic Chemical Release Inventory System

Toxic Release Inventory System. TRIS identifies facilities which release toxic chemicals to the air, water and land in reportable quantities under SARA Title III Section 313.

Date of Government Version: 12/31/2014
Date Data Arrived at EDR: 11/24/2015
Date Made Active in Reports: 04/05/2016
Number of Days to Update: 133

Source: EPA
Telephone: 202-566-0250
Last EDR Contact: 08/26/2016
Next Scheduled EDR Contact: 12/05/2016
Data Release Frequency: Annually

SSTS: Section 7 Tracking Systems

Section 7 of the Federal Insecticide, Fungicide and Rodenticide Act, as amended (92 Stat. 829) requires all registered pesticide-producing establishments to submit a report to the Environmental Protection Agency by March 1st each year. Each establishment must report the types and amounts of pesticides, active ingredients and devices being produced, and those having been produced and sold or distributed in the past year.

Date of Government Version: 12/31/2009
Date Data Arrived at EDR: 12/10/2010
Date Made Active in Reports: 02/25/2011
Number of Days to Update: 77

Source: EPA
Telephone: 202-564-4203
Last EDR Contact: 07/25/2016
Next Scheduled EDR Contact: 11/07/2016
Data Release Frequency: Annually

ROD: Records Of Decision

Record of Decision. ROD documents mandate a permanent remedy at an NPL (Superfund) site containing technical and health information to aid in the cleanup.

Date of Government Version: 11/25/2013
Date Data Arrived at EDR: 12/12/2013
Date Made Active in Reports: 02/24/2014
Number of Days to Update: 74

Source: EPA
Telephone: 703-416-0223
Last EDR Contact: 09/09/2016
Next Scheduled EDR Contact: 12/19/2016
Data Release Frequency: Annually

RMP: Risk Management Plans

When Congress passed the Clean Air Act Amendments of 1990, it required EPA to publish regulations and guidance for chemical accident prevention at facilities using extremely hazardous substances. The Risk Management Program Rule (RMP Rule) was written to implement Section 112(r) of these amendments. The rule, which built upon existing industry codes and standards, requires companies of all sizes that use certain flammable and toxic substances to develop a Risk Management Program, which includes a(n): Hazard assessment that details the potential effects of an accidental release, an accident history of the last five years, and an evaluation of worst-case and alternative accidental releases; Prevention program that includes safety precautions and maintenance, monitoring, and employee training measures; and Emergency response program that spells out emergency health care, employee training measures and procedures for informing the public and response agencies (e.g the fire department) should an accident occur.

Date of Government Version: 05/01/2016
Date Data Arrived at EDR: 05/26/2016
Date Made Active in Reports: 09/02/2016
Number of Days to Update: 99

Source: Environmental Protection Agency
Telephone: 202-564-8600
Last EDR Contact: 07/25/2016
Next Scheduled EDR Contact: 11/07/2016
Data Release Frequency: Varies

RAATS: RCRA Administrative Action Tracking System

RCRA Administration Action Tracking System. RAATS contains records based on enforcement actions issued under RCRA pertaining to major violators and includes administrative and civil actions brought by the EPA. For administration actions after September 30, 1995, data entry in the RAATS database was discontinued. EPA will retain a copy of the database for historical records. It was necessary to terminate RAATS because a decrease in agency resources made it impossible to continue to update the information contained in the database.

Date of Government Version: 04/17/1995
Date Data Arrived at EDR: 07/03/1995
Date Made Active in Reports: 08/07/1995
Number of Days to Update: 35

Source: EPA
Telephone: 202-564-4104
Last EDR Contact: 06/02/2008
Next Scheduled EDR Contact: 09/01/2008
Data Release Frequency: No Update Planned

PRP: Potentially Responsible Parties

A listing of verified Potentially Responsible Parties

Date of Government Version: 10/25/2013
Date Data Arrived at EDR: 10/17/2014
Date Made Active in Reports: 10/20/2014
Number of Days to Update: 3

Source: EPA
Telephone: 202-564-6023
Last EDR Contact: 08/12/2016
Next Scheduled EDR Contact: 11/21/2016
Data Release Frequency: Quarterly

PADS: PCB Activity Database System

PCB Activity Database. PADS Identifies generators, transporters, commercial storers and/or brokers and disposers of PCB's who are required to notify the EPA of such activities.

Date of Government Version: 01/20/2016
Date Data Arrived at EDR: 04/28/2016
Date Made Active in Reports: 09/02/2016
Number of Days to Update: 127

Source: EPA
Telephone: 202-566-0500
Last EDR Contact: 07/15/2016
Next Scheduled EDR Contact: 10/24/2016
Data Release Frequency: Annually

ICIS: Integrated Compliance Information System

The Integrated Compliance Information System (ICIS) supports the information needs of the national enforcement and compliance program as well as the unique needs of the National Pollutant Discharge Elimination System (NPDES) program.

Date of Government Version: 01/23/2015
Date Data Arrived at EDR: 02/06/2015
Date Made Active in Reports: 03/09/2015
Number of Days to Update: 31

Source: Environmental Protection Agency
Telephone: 202-564-5088
Last EDR Contact: 07/07/2016
Next Scheduled EDR Contact: 10/24/2016
Data Release Frequency: Quarterly

FTTS: FIFRA/ TSCA Tracking System - FIFRA (Federal Insecticide, Fungicide, & Rodenticide Act)/TSCA (Toxic Substances Control Act)

FTTS tracks administrative cases and pesticide enforcement actions and compliance activities related to FIFRA, TSCA and EPCRA (Emergency Planning and Community Right-to-Know Act). To maintain currency, EDR contacts the Agency on a quarterly basis.

Date of Government Version: 04/09/2009
Date Data Arrived at EDR: 04/16/2009
Date Made Active in Reports: 05/11/2009
Number of Days to Update: 25

Source: EPA/Office of Prevention, Pesticides and Toxic Substances
Telephone: 202-566-1667
Last EDR Contact: 08/17/2016
Next Scheduled EDR Contact: 12/05/2016
Data Release Frequency: Quarterly

FTTS INSP: FIFRA/ TSCA Tracking System - FIFRA (Federal Insecticide, Fungicide, & Rodenticide Act)/TSCA (Toxic Substances Control Act)

A listing of FIFRA/TSCA Tracking System (FTTS) inspections and enforcements.

Date of Government Version: 04/09/2009
Date Data Arrived at EDR: 04/16/2009
Date Made Active in Reports: 05/11/2009
Number of Days to Update: 25

Source: EPA
Telephone: 202-566-1667
Last EDR Contact: 08/17/2016
Next Scheduled EDR Contact: 12/05/2016
Data Release Frequency: Quarterly

MLTS: Material Licensing Tracking System

MLTS is maintained by the Nuclear Regulatory Commission and contains a list of approximately 8,100 sites which possess or use radioactive materials and which are subject to NRC licensing requirements. To maintain currency, EDR contacts the Agency on a quarterly basis.

Date of Government Version: 03/07/2016
Date Data Arrived at EDR: 03/18/2016
Date Made Active in Reports: 04/15/2016
Number of Days to Update: 28

Source: Nuclear Regulatory Commission
Telephone: 301-415-7169
Last EDR Contact: 09/05/2016
Next Scheduled EDR Contact: 11/21/2016
Data Release Frequency: Quarterly

COAL ASH DOE: Steam-Electric Plant Operation Data

A listing of power plants that store ash in surface ponds.

Date of Government Version: 12/31/2005
Date Data Arrived at EDR: 08/07/2009
Date Made Active in Reports: 10/22/2009
Number of Days to Update: 76

Source: Department of Energy
Telephone: 202-586-8719
Last EDR Contact: 09/09/2016
Next Scheduled EDR Contact: 12/19/2016
Data Release Frequency: Varies

COAL ASH EPA: Coal Combustion Residues Surface Impoundments List

A listing of coal combustion residues surface impoundments with high hazard potential ratings.

Date of Government Version: 07/01/2014
Date Data Arrived at EDR: 09/10/2014
Date Made Active in Reports: 10/20/2014
Number of Days to Update: 40

Source: Environmental Protection Agency
Telephone: N/A
Last EDR Contact: 09/06/2016
Next Scheduled EDR Contact: 12/19/2016
Data Release Frequency: Varies

PCB TRANSFORMER: PCB Transformer Registration Database
The database of PCB transformer registrations that includes all PCB registration submittals.

Date of Government Version: 02/01/2011
Date Data Arrived at EDR: 10/19/2011
Date Made Active in Reports: 01/10/2012
Number of Days to Update: 83
Source: Environmental Protection Agency
Telephone: 202-566-0517
Last EDR Contact: 07/29/2016
Next Scheduled EDR Contact: 11/07/2016
Data Release Frequency: Varies

RADINFO: Radiation Information Database
The Radiation Information Database (RADINFO) contains information about facilities that are regulated by U.S. Environmental Protection Agency (EPA) regulations for radiation and radioactivity.

Date of Government Version: 07/07/2015
Date Data Arrived at EDR: 07/09/2015
Date Made Active in Reports: 09/16/2015
Number of Days to Update: 69
Source: Environmental Protection Agency
Telephone: 202-343-9775
Last EDR Contact: 07/07/2016
Next Scheduled EDR Contact: 10/17/2016
Data Release Frequency: Quarterly

HIST FTTS: FIFRA/TSCA Tracking System Administrative Case Listing
A complete administrative case listing from the FIFRA/TSCA Tracking System (FTTS) for all ten EPA regions. The information was obtained from the National Compliance Database (NCDB). NCDB supports the implementation of FIFRA (Federal Insecticide, Fungicide, and Rodenticide Act) and TSCA (Toxic Substances Control Act). Some EPA regions are now closing out records. Because of that, and the fact that some EPA regions are not providing EPA Headquarters with updated records, it was decided to create a HIST FTTS database. It included records that may not be included in the newer FTTS database updates. This database is no longer updated.

Date of Government Version: 10/19/2006
Date Data Arrived at EDR: 03/01/2007
Date Made Active in Reports: 04/10/2007
Number of Days to Update: 40
Source: Environmental Protection Agency
Telephone: 202-564-2501
Last EDR Contact: 12/17/2007
Next Scheduled EDR Contact: 03/17/2008
Data Release Frequency: No Update Planned

HIST FTTS INSP: FIFRA/TSCA Tracking System Inspection & Enforcement Case Listing
A complete inspection and enforcement case listing from the FIFRA/TSCA Tracking System (FTTS) for all ten EPA regions. The information was obtained from the National Compliance Database (NCDB). NCDB supports the implementation of FIFRA (Federal Insecticide, Fungicide, and Rodenticide Act) and TSCA (Toxic Substances Control Act). Some EPA regions are now closing out records. Because of that, and the fact that some EPA regions are not providing EPA Headquarters with updated records, it was decided to create a HIST FTTS database. It included records that may not be included in the newer FTTS database updates. This database is no longer updated.

Date of Government Version: 10/19/2006
Date Data Arrived at EDR: 03/01/2007
Date Made Active in Reports: 04/10/2007
Number of Days to Update: 40
Source: Environmental Protection Agency
Telephone: 202-564-2501
Last EDR Contact: 12/17/2008
Next Scheduled EDR Contact: 03/17/2008
Data Release Frequency: No Update Planned

DOT OPS: Incident and Accident Data
Department of Transporation, Office of Pipeline Safety Incident and Accident data.

Date of Government Version: 07/31/2012
Date Data Arrived at EDR: 08/07/2012
Date Made Active in Reports: 09/18/2012
Number of Days to Update: 42
Source: Department of Transporation, Office of Pipeline Safety
Telephone: 202-366-4595
Last EDR Contact: 08/02/2016
Next Scheduled EDR Contact: 11/14/2016
Data Release Frequency: Varies

CONSENT: Superfund (CERCLA) Consent Decrees
Major legal settlements that establish responsibility and standards for cleanup at NPL (Superfund) sites. Released periodically by United States District Courts after settlement by parties to litigation matters.

Date of Government Version: 03/31/2016
Date Data Arrived at EDR: 08/01/2016
Date Made Active in Reports: 09/23/2016
Number of Days to Update: 53

Source: Department of Justice, Consent Decree Library
Telephone: Varies
Last EDR Contact: 07/15/2016
Next Scheduled EDR Contact: 10/10/2016
Data Release Frequency: Varies

BRS: Biennial Reporting System

The Biennial Reporting System is a national system administered by the EPA that collects data on the generation and management of hazardous waste. BRS captures detailed data from two groups: Large Quantity Generators (LQG) and Treatment, Storage, and Disposal Facilities.

Date of Government Version: 12/31/2013
Date Data Arrived at EDR: 02/24/2015
Date Made Active in Reports: 09/30/2015
Number of Days to Update: 218

Source: EPA/NTIS
Telephone: 800-424-9346
Last EDR Contact: 08/26/2016
Next Scheduled EDR Contact: 12/05/2016
Data Release Frequency: Biennially

INDIAN RESERV: Indian Reservations

This map layer portrays Indian administered lands of the United States that have any area equal to or greater than 640 acres.

Date of Government Version: 12/31/2005
Date Data Arrived at EDR: 12/08/2006
Date Made Active in Reports: 01/11/2007
Number of Days to Update: 34

Source: USGS
Telephone: 202-208-3710
Last EDR Contact: 07/15/2016
Next Scheduled EDR Contact: 10/24/2016
Data Release Frequency: Semi-Annually

FUSRAP: Formerly Utilized Sites Remedial Action Program

DOE established the Formerly Utilized Sites Remedial Action Program (FUSRAP) in 1974 to remediate sites where radioactive contamination remained from Manhattan Project and early U.S. Atomic Energy Commission (AEC) operations.

Date of Government Version: 07/21/2016
Date Data Arrived at EDR: 07/26/2016
Date Made Active in Reports: 09/23/2016
Number of Days to Update: 59

Source: Department of Energy
Telephone: 202-586-3559
Last EDR Contact: 07/26/2016
Next Scheduled EDR Contact: 11/21/2016
Data Release Frequency: Varies

UMTRA: Uranium Mill Tailings Sites

Uranium ore was mined by private companies for federal government use in national defense programs. When the mills shut down, large piles of the sand-like material (mill tailings) remain after uranium has been extracted from the ore. Levels of human exposure to radioactive materials from the piles are low; however, in some cases tailings were used as construction materials before the potential health hazards of the tailings were recognized.

Date of Government Version: 09/14/2010
Date Data Arrived at EDR: 10/07/2011
Date Made Active in Reports: 03/01/2012
Number of Days to Update: 146

Source: Department of Energy
Telephone: 505-845-0011
Last EDR Contact: 09/09/2016
Next Scheduled EDR Contact: 12/05/2016
Data Release Frequency: Varies

LEAD SMELTER 1: Lead Smelter Sites

A listing of former lead smelter site locations.

Date of Government Version: 03/07/2016
Date Data Arrived at EDR: 04/07/2016
Date Made Active in Reports: 09/02/2016
Number of Days to Update: 148

Source: Environmental Protection Agency
Telephone: 703-603-8787
Last EDR Contact: 07/08/2016
Next Scheduled EDR Contact: 10/17/2016
Data Release Frequency: Varies

LEAD SMELTER 2: Lead Smelter Sites

A list of several hundred sites in the U.S. where secondary lead smelting was done from 1931and 1964. These sites may pose a threat to public health through ingestion or inhalation of contaminated soil or dust

Date of Government Version: 04/05/2001
Date Data Arrived at EDR: 10/27/2010
Date Made Active in Reports: 12/02/2010
Number of Days to Update: 36

Source: American Journal of Public Health
Telephone: 703-305-6451
Last EDR Contact: 12/02/2009
Next Scheduled EDR Contact: N/A
Data Release Frequency: No Update Planned

US AIRS (AFS): Aerometric Information Retrieval System Facility Subsystem (AFS)

The database is a sub-system of Aerometric Information Retrieval System (AIRS). AFS contains compliance data on air pollution point sources regulated by the U.S. EPA and/or state and local air regulatory agencies. This information comes from source reports by various stationary sources of air pollution, such as electric power plants, steel mills, factories, and universities, and provides information about the air pollutants they produce. Action, air program, air program pollutant, and general level plant data. It is used to track emissions and compliance data from industrial plants.

Date of Government Version: 10/20/2015
Date Data Arrived at EDR: 10/27/2015
Date Made Active in Reports: 01/04/2016
Number of Days to Update: 69

Source: EPA
Telephone: 202-564-2496
Last EDR Contact: 06/22/2016
Next Scheduled EDR Contact: 10/10/2016
Data Release Frequency: Annually

US AIRS MINOR: Air Facility System Data

A listing of minor source facilities.

Date of Government Version: 10/20/2015
Date Data Arrived at EDR: 10/27/2015
Date Made Active in Reports: 01/04/2016
Number of Days to Update: 69

Source: EPA
Telephone: 202-564-2496
Last EDR Contact: 06/22/2016
Next Scheduled EDR Contact: 10/10/2016
Data Release Frequency: Annually

US MINES: Mines Master Index File

Contains all mine identification numbers issued for mines active or opened since 1971. The data also includes violation information.

Date of Government Version: 08/05/2016
Date Data Arrived at EDR: 09/01/2016
Date Made Active in Reports: 09/23/2016
Number of Days to Update: 22

Source: Department of Labor, Mine Safety and Health Administration
Telephone: 303-231-5959
Last EDR Contact: 09/01/2016
Next Scheduled EDR Contact: 12/12/2016
Data Release Frequency: Semi-Annually

US MINES 2: Ferrous and Nonferrous Metal Mines Database Listing

This map layer includes ferrous (ferrous metal mines are facilities that extract ferrous metals, such as iron ore or molybdenum) and nonferrous (Nonferrous metal mines are facilities that extract nonferrous metals, such as gold, silver, copper, zinc, and lead) metal mines in the United States.

Date of Government Version: 12/05/2005
Date Data Arrived at EDR: 02/29/2008
Date Made Active in Reports: 04/18/2008
Number of Days to Update: 49

Source: USGS
Telephone: 703-648-7709
Last EDR Contact: 09/02/2016
Next Scheduled EDR Contact: 12/12/2016
Data Release Frequency: Varies

US MINES 3: Active Mines & Mineral Plants Database Listing

Active Mines and Mineral Processing Plant operations for commodities monitored by the Minerals Information Team of the USGS.

Date of Government Version: 04/14/2011
Date Data Arrived at EDR: 06/08/2011
Date Made Active in Reports: 09/13/2011
Number of Days to Update: 97

Source: USGS
Telephone: 703-648-7709
Last EDR Contact: 09/02/2016
Next Scheduled EDR Contact: 12/12/2016
Data Release Frequency: Varies

FINDS: Facility Index System/Facility Registry System

Facility Index System. FINDS contains both facility information and 'pointers' to other sources that contain more detail. EDR includes the following FINDS databases in this report: PCS (Permit Compliance System), AIRS (Aerometric Information Retrieval System), DOCKET (Enforcement Docket used to manage and track information on civil judicial enforcement cases for all environmental statutes), FURS (Federal Underground Injection Control), C-DOCKET (Criminal Docket System used to track criminal enforcement actions for all environmental statutes), FFIS (Federal Facilities Information System), STATE (State Environmental Laws and Statutes), and PADS (PCB Activity Data System).

Date of Government Version: 07/20/2015
Date Data Arrived at EDR: 09/09/2015
Date Made Active in Reports: 11/03/2015
Number of Days to Update: 55

Source: EPA
Telephone: (415) 947-8000
Last EDR Contact: 09/07/2016
Next Scheduled EDR Contact: 12/19/2016
Data Release Frequency: Quarterly

UXO: Unexploded Ordnance Sites

A listing of unexploded ordnance site locations

Date of Government Version: 10/25/2015
Date Data Arrived at EDR: 01/29/2016
Date Made Active in Reports: 04/05/2016
Number of Days to Update: 67

Source: Department of Defense
Telephone: 571-373-0407
Last EDR Contact: 09/19/2016
Next Scheduled EDR Contact: 01/02/2017
Data Release Frequency: Varies

DOCKET HWC: Hazardous Waste Compliance Docket Listing

A complete list of the Federal Agency Hazardous Waste Compliance Docket Facilities.

Date of Government Version: 06/02/2016
Date Data Arrived at EDR: 06/03/2016
Date Made Active in Reports: 09/02/2016
Number of Days to Update: 91

Source: Environmental Protection Agency
Telephone: 202-564-0527
Last EDR Contact: 08/24/2016
Next Scheduled EDR Contact: 12/12/2016
Data Release Frequency: Varies

CA BOND EXP. PLAN: Bond Expenditure Plan

Department of Health Services developed a site-specific expenditure plan as the basis for an appropriation of Hazardous Substance Cleanup Bond Act funds. It is not updated.

Date of Government Version: 01/01/1989
Date Data Arrived at EDR: 07/27/1994
Date Made Active in Reports: 08/02/1994
Number of Days to Update: 6

Source: Department of Health Services
Telephone: 916-255-2118
Last EDR Contact: 05/31/1994
Next Scheduled EDR Contact: N/A
Data Release Frequency: No Update Planned

CORTESE: "Cortese" Hazardous Waste & Substances Sites List

The sites for the list are designated by the State Water Resource Control Board (LUST), the Integrated Waste Board (SWF/LS), and the Department of Toxic Substances Control (Cal-Sites).

Date of Government Version: 06/27/2016
Date Data Arrived at EDR: 06/28/2016
Date Made Active in Reports: 08/18/2016
Number of Days to Update: 51

Source: CAL EPA/Office of Emergency Information
Telephone: 916-323-3400
Last EDR Contact: 06/28/2016
Next Scheduled EDR Contact: 10/10/2016
Data Release Frequency: Quarterly

DRYCLEANERS: Cleaner Facilities

A list of drycleaner related facilities that have EPA ID numbers. These are facilities with certain SIC codes: power laundries, family and commercial; garment pressing and cleaner's agents; linen supply; coin-operated laundries and cleaning; drycleaning plants, except rugs; carpet and upholster cleaning; industrial launderers; laundry and garment services.

Date of Government Version: 06/02/2016
Date Data Arrived at EDR: 07/12/2016
Date Made Active in Reports: 08/18/2016
Number of Days to Update: 37

Source: Department of Toxic Substance Control
Telephone: 916-327-4498
Last EDR Contact: 09/02/2016
Next Scheduled EDR Contact: 12/19/2016
Data Release Frequency: Annually

EMI: Emissions Inventory Data

Toxics and criteria pollutant emissions data collected by the ARB and local air pollution agencies.

Date of Government Version: 12/31/2015
Date Data Arrived at EDR: 06/22/2016
Date Made Active in Reports: 08/09/2016
Number of Days to Update: 48

Source: California Air Resources Board
Telephone: 916-322-2990
Last EDR Contact: 09/23/2016
Next Scheduled EDR Contact: 01/02/2017
Data Release Frequency: Varies

ENF: Enforcement Action Listing

A listing of Water Board Enforcement Actions. Formal is everything except Oral/Verbal Communication, Notice of Violation, Expedited Payment Letter, and Staff Enforcement Letter.

Date of Government Version: 05/25/2016
Date Data Arrived at EDR: 05/27/2016
Date Made Active in Reports: 07/20/2016
Number of Days to Update: 54

Source: State Water Resoruces Control Board
Telephone: 916-445-9379
Last EDR Contact: 08/22/2016
Next Scheduled EDR Contact: 10/07/2016
Data Release Frequency: Varies

Financial Assurance 1: Financial Assurance Information Listing

Financial Assurance information

Date of Government Version: 04/25/2016
Date Data Arrived at EDR: 04/29/2016
Date Made Active in Reports: 06/21/2016
Number of Days to Update: 53

Source: Department of Toxic Substances Control
Telephone: 916-255-3628
Last EDR Contact: 07/20/2016
Next Scheduled EDR Contact: 10/07/2016
Data Release Frequency: Varies

Financial Assurance 2: Financial Assurance Information Listing

A listing of financial assurance information for solid waste facilities. Financial assurance is intended to ensure that resources are available to pay for the cost of closure, post-closure care, and corrective measures if the owner or operator of a regulated facility is unable or unwilling to pay.

Date of Government Version: 05/25/2016
Date Data Arrived at EDR: 06/01/2016
Date Made Active in Reports: 07/20/2016
Number of Days to Update: 49

Source: California Integrated Waste Management Board
Telephone: 916-341-6066
Last EDR Contact: 08/10/2016
Next Scheduled EDR Contact: 11/28/2016
Data Release Frequency: Varies

HAZNET: Facility and Manifest Data

Facility and Manifest Data. The data is extracted from the copies of hazardous waste manifests received each year by the DTSC. The annual volume of manifests is typically 700,000 - 1,000,000 annually, representing approximately 350,000 - 500,000 shipments. Data are from the manifests submitted without correction, and therefore many contain some invalid values for data elements such as generator ID, TSD ID, waste category, and disposal method. This database begins with calendar year 1993.

Date of Government Version: 12/31/2014
Date Data Arrived at EDR: 10/14/2015
Date Made Active in Reports: 12/11/2015
Number of Days to Update: 58

Source: California Environmental Protection Agency
Telephone: 916-255-1136
Last EDR Contact: 07/15/2016
Next Scheduled EDR Contact: 10/24/2016
Data Release Frequency: Annually

HIST CORTESE: Hazardous Waste & Substance Site List

The sites for the list are designated by the State Water Resource Control Board [LUST], the Integrated Waste Board [SWF/LS], and the Department of Toxic Substances Control [CALSITES]. This listing is no longer updated by the state agency.

Date of Government Version: 04/01/2001
Date Data Arrived at EDR: 01/22/2009
Date Made Active in Reports: 04/08/2009
Number of Days to Update: 76

Source: Department of Toxic Substances Control
Telephone: 916-323-3400
Last EDR Contact: 01/22/2009
Next Scheduled EDR Contact: N/A
Data Release Frequency: No Update Planned

HWP: EnviroStor Permitted Facilities Listing
Detailed information on permitted hazardous waste facilities and corrective action ("cleanups") tracked in EnviroStor.

Date of Government Version: 05/23/2016
Date Data Arrived at EDR: 05/25/2016
Date Made Active in Reports: 07/20/2016
Number of Days to Update: 56
Source: Department of Toxic Substances Control
Telephone: 916-323-3400
Last EDR Contact: 08/23/2016
Next Scheduled EDR Contact: 12/05/2016
Data Release Frequency: Quarterly

HWT: Registered Hazardous Waste Transporter Database
A listing of hazardous waste transporters. In California, unless specifically exempted, it is unlawful for any person to transport hazardous wastes unless the person holds a valid registration issued by DTSC. A hazardous waste transporter registration is valid for one year and is assigned a unique registration number.

Date of Government Version: 07/11/2016
Date Data Arrived at EDR: 07/13/2016
Date Made Active in Reports: 08/18/2016
Number of Days to Update: 36
Source: Department of Toxic Substances Control
Telephone: 916-440-7145
Last EDR Contact: 07/13/2016
Next Scheduled EDR Contact: 10/24/2016
Data Release Frequency: Quarterly

MINES: Mines Site Location Listing
A listing of mine site locations from the Office of Mine Reclamation.

Date of Government Version: 06/13/2016
Date Data Arrived at EDR: 06/14/2016
Date Made Active in Reports: 08/09/2016
Number of Days to Update: 56
Source: Department of Conservation
Telephone: 916-322-1080
Last EDR Contact: 09/14/2016
Next Scheduled EDR Contact: 12/26/2016
Data Release Frequency: Varies

MWMP: Medical Waste Management Program Listing
The Medical Waste Management Program (MWMP) ensures the proper handling and disposal of medical waste by permitting and inspecting medical waste Offsite Treatment Facilities (PDF) and Transfer Stations (PDF) throughout the state. MWMP also oversees all Medical Waste Transporters.

Date of Government Version: 05/25/2016
Date Data Arrived at EDR: 06/07/2016
Date Made Active in Reports: 07/20/2016
Number of Days to Update: 43
Source: Department of Public Health
Telephone: 916-558-1784
Last EDR Contact: 09/07/2016
Next Scheduled EDR Contact: 12/19/2016
Data Release Frequency: Varies

NPDES: NPDES Permits Listing
A listing of NPDES permits, including stormwater.

Date of Government Version: 05/16/2016
Date Data Arrived at EDR: 05/18/2016
Date Made Active in Reports: 06/23/2016
Number of Days to Update: 36
Source: State Water Resources Control Board
Telephone: 916-445-9379
Last EDR Contact: 08/16/2016
Next Scheduled EDR Contact: 11/28/2016
Data Release Frequency: Quarterly

PEST LIC: Pesticide Regulation Licenses Listing
A listing of licenses and certificates issued by the Department of Pesticide Regulation. The DPR issues licenses and/or certificates to: Persons and businesses that apply or sell pesticides; Pest control dealers and brokers; Persons who advise on agricultural pesticide applications.

Date of Government Version: 06/06/2016
Date Data Arrived at EDR: 06/07/2016
Date Made Active in Reports: 07/20/2016
Number of Days to Update: 43
Source: Department of Pesticide Regulation
Telephone: 916-445-4038
Last EDR Contact: 09/07/2016
Next Scheduled EDR Contact: 12/19/2016
Data Release Frequency: Quarterly

GOVERNMENT RECORDS SEARCHED / DATA CURRENCY TRACKING

PROC: Certified Processors Database
A listing of certified processors.

Date of Government Version: 06/13/2016
Date Data Arrived at EDR: 06/14/2016
Date Made Active in Reports: 08/09/2016
Number of Days to Update: 56
Source: Department of Conservation
Telephone: 916-323-3836
Last EDR Contact: 09/14/2016
Next Scheduled EDR Contact: 12/26/2016
Data Release Frequency: Quarterly

NOTIFY 65: Proposition 65 Records
Listings of all Proposition 65 incidents reported to counties by the State Water Resources Control Board and the Regional Water Quality Control Board. This database is no longer updated by the reporting agency.

Date of Government Version: 09/10/2015
Date Data Arrived at EDR: 01/05/2016
Date Made Active in Reports: 02/12/2016
Number of Days to Update: 38
Source: State Water Resources Control Board
Telephone: 916-445-3846
Last EDR Contact: 09/19/2016
Next Scheduled EDR Contact: 01/02/2017
Data Release Frequency: No Update Planned

UIC: UIC Listing
A listing of wells identified as underground injection wells, in the California Oil and Gas Wells database.

Date of Government Version: 02/12/2016
Date Data Arrived at EDR: 03/16/2016
Date Made Active in Reports: 06/13/2016
Number of Days to Update: 89
Source: Deaprtment of Conservation
Telephone: 916-445-2408
Last EDR Contact: 09/14/2016
Next Scheduled EDR Contact: 12/26/2016
Data Release Frequency: Varies

WASTEWATER PITS: Oil Wastewater Pits Listing
Water officials discovered that oil producers have been dumping chemical-laden wastewater into hundreds of unlined pits that are operating without proper permits. Inspections completed by the Central Valley Regional Water Quality Control Board revealed the existence of previously unidentified waste sites. The water board?s review found that more than one-third of the region?s active disposal pits are operating without permission.

Date of Government Version: 04/15/2015
Date Data Arrived at EDR: 04/17/2015
Date Made Active in Reports: 06/23/2015
Number of Days to Update: 67
Source: RWQCB, Central Valley Region
Telephone: 559-445-5577
Last EDR Contact: 07/15/2016
Next Scheduled EDR Contact: 10/24/2016
Data Release Frequency: Varies

WDS: Waste Discharge System
Sites which have been issued waste discharge requirements.

Date of Government Version: 06/19/2007
Date Data Arrived at EDR: 06/20/2007
Date Made Active in Reports: 06/29/2007
Number of Days to Update: 9
Source: State Water Resources Control Board
Telephone: 916-341-5227
Last EDR Contact: 08/17/2016
Next Scheduled EDR Contact: 12/05/2016
Data Release Frequency: Quarterly

WIP: Well Investigation Program Case List
Well Investigation Program case in the San Gabriel and San Fernando Valley area.

Date of Government Version: 07/03/2009
Date Data Arrived at EDR: 07/21/2009
Date Made Active in Reports: 08/03/2009
Number of Days to Update: 13
Source: Los Angeles Water Quality Control Board
Telephone: 213-576-6726
Last EDR Contact: 09/23/2016
Next Scheduled EDR Contact: 01/09/2017
Data Release Frequency: Varies

ICE: ICE
Contains data pertaining to the Permitted Facilities with Inspections / Enforcements sites tracked in Envirostor.

Date of Government Version: 05/23/2016
Date Data Arrived at EDR: 05/25/2016
Date Made Active in Reports: 07/20/2016
Number of Days to Update: 56

Source: Department of Toxic Subsances Control
Telephone: 877-786-9427
Last EDR Contact: 08/23/2016
Next Scheduled EDR Contact: 12/05/2016
Data Release Frequency: Quarterly

ECHO: Enforcement & Compliance History Information

ECHO provides integrated compliance and enforcement information for about 800,000 regulated facilities nationwide.

Date of Government Version: 09/20/2015
Date Data Arrived at EDR: 09/23/2015
Date Made Active in Reports: 01/04/2016
Number of Days to Update: 103

Source: Environmental Protection Agency
Telephone: 202-564-2280
Last EDR Contact: 09/20/2016
Next Scheduled EDR Contact: 01/02/2017
Data Release Frequency: Quarterly

FUELS PROGRAM: EPA Fuels Program Registered Listing

This listing includes facilities that are registered under the Part 80 (Code of Federal Regulations) EPA Fuels Programs. All companies now are required to submit new and updated registrations.

Date of Government Version: 05/24/2016
Date Data Arrived at EDR: 05/25/2016
Date Made Active in Reports: 07/13/2016
Number of Days to Update: 49

Source: EPA
Telephone: 800-385-6164
Last EDR Contact: 08/23/2016
Next Scheduled EDR Contact: 12/05/2016
Data Release Frequency: Quarterly

EDR HIGH RISK HISTORICAL RECORDS

EDR Exclusive Records

EDR MGP: EDR Proprietary Manufactured Gas Plants

The EDR Proprietary Manufactured Gas Plant Database includes records of coal gas plants (manufactured gas plants) compiled by EDR's researchers. Manufactured gas sites were used in the United States from the 1800's to 1950's to produce a gas that could be distributed and used as fuel. These plants used whale oil, rosin, coal, or a mixture of coal, oil, and water that also produced a significant amount of waste. Many of the byproducts of the gas production, such as coal tar (oily waste containing volatile and non-volatile chemicals), sludges, oils and other compounds are potentially hazardous to human health and the environment. The byproduct from this process was frequently disposed of directly at the plant site and can remain or spread slowly, serving as a continuous source of soil and groundwater contamination.

Date of Government Version: N/A
Date Data Arrived at EDR: N/A
Date Made Active in Reports: N/A
Number of Days to Update: N/A

Source: EDR, Inc.
Telephone: N/A
Last EDR Contact: N/A
Next Scheduled EDR Contact: N/A
Data Release Frequency: No Update Planned

EDR Hist Auto: EDR Exclusive Historic Gas Stations

EDR has searched selected national collections of business directories and has collected listings of potential gas station/filling station/service station sites that were available to EDR researchers. EDR's review was limited to those categories of sources that might, in EDR's opinion, include gas station/filling station/service station establishments. The categories reviewed included, but were not limited to gas, gas station, gasoline station, filling station, auto, automobile repair, auto service station, service station, etc. This database falls within a category of information EDR classifies as "High Risk Historical Records", or HRHR. EDR's HRHR effort presents unique and sometimes proprietary data about past sites and operations that typically create environmental concerns, but may not show up in current government records searches.

Date of Government Version: N/A
Date Data Arrived at EDR: N/A
Date Made Active in Reports: N/A
Number of Days to Update: N/A

Source: EDR, Inc.
Telephone: N/A
Last EDR Contact: N/A
Next Scheduled EDR Contact: N/A
Data Release Frequency: Varies

EDR Hist Cleaner: EDR Exclusive Historic Dry Cleaners

EDR has searched selected national collections of business directories and has collected listings of potential dry cleaner sites that were available to EDR researchers. EDR's review was limited to those categories of sources that might, in EDR's opinion, include dry cleaning establishments. The categories reviewed included, but were not limited to dry cleaners, cleaners, laundry, laundromat, cleaning/laundry, wash & dry etc. This database falls within a category of information EDR classifies as "High Risk Historical Records", or HRHR. EDR's HRHR effort presents unique and sometimes proprietary data about past sites and operations that typically create environmental concerns, but may not show up in current government records searches.

Date of Government Version: N/A
Date Data Arrived at EDR: N/A
Date Made Active in Reports: N/A
Number of Days to Update: N/A

Source: EDR, Inc.
Telephone: N/A
Last EDR Contact: N/A
Next Scheduled EDR Contact: N/A
Data Release Frequency: Varies

EDR RECOVERED GOVERNMENT ARCHIVES

Exclusive Recovered Govt. Archives

RGA LF: Recovered Government Archive Solid Waste Facilities List

The EDR Recovered Government Archive Landfill database provides a list of landfills derived from historical databases and includes many records that no longer appear in current government lists. Compiled from Records formerly available from the Department of Resources Recycling and Recovery in California.

Date of Government Version: N/A
Date Data Arrived at EDR: 07/01/2013
Date Made Active in Reports: 01/13/2014
Number of Days to Update: 196

Source: Department of Resources Recycling and Recovery
Telephone: N/A
Last EDR Contact: 06/01/2012
Next Scheduled EDR Contact: N/A
Data Release Frequency: Varies

RGA LUST: Recovered Government Archive Leaking Underground Storage Tank

The EDR Recovered Government Archive Leaking Underground Storage Tank database provides a list of LUST incidents derived from historical databases and includes many records that no longer appear in current government lists. Compiled from Records formerly available from the State Water Resources Control Board in California.

Date of Government Version: N/A
Date Data Arrived at EDR: 07/01/2013
Date Made Active in Reports: 12/30/2013
Number of Days to Update: 182

Source: State Water Resources Control Board
Telephone: N/A
Last EDR Contact: 06/01/2012
Next Scheduled EDR Contact: N/A
Data Release Frequency: Varies

COUNTY RECORDS

ALAMEDA COUNTY:

Contaminated Sites

A listing of contaminated sites overseen by the Toxic Release Program (oil and groundwater contamination from chemical releases and spills) and the Leaking Underground Storage Tank Program (soil and ground water contamination from leaking petroleum USTs).

Date of Government Version: 07/07/2016
Date Data Arrived at EDR: 07/12/2016
Date Made Active in Reports: 08/18/2016
Number of Days to Update: 37

Source: Alameda County Environmental Health Services
Telephone: 510-567-6700
Last EDR Contact: 07/07/2016
Next Scheduled EDR Contact: 10/24/2016
Data Release Frequency: Semi-Annually

Underground Tanks

Underground storage tank sites located in Alameda county.

Date of Government Version: 07/07/2016
Date Data Arrived at EDR: 07/12/2016
Date Made Active in Reports: 08/08/2016
Number of Days to Update: 27

Source: Alameda County Environmental Health Services
Telephone: 510-567-6700
Last EDR Contact: 07/07/2016
Next Scheduled EDR Contact: 10/24/2016
Data Release Frequency: Semi-Annually

AMADOR COUNTY:

GOVERNMENT RECORDS SEARCHED / DATA CURRENCY TRACKING

CUPA Facility List
Cupa Facility List

Date of Government Version: 06/06/2016
Date Data Arrived at EDR: 06/09/2016
Date Made Active in Reports: 06/21/2016
Number of Days to Update: 12

Source: Amador County Environmental Health
Telephone: 209-223-6439
Last EDR Contact: 09/02/2016
Next Scheduled EDR Contact: 12/19/2016
Data Release Frequency: Varies

BUTTE COUNTY:

CUPA Facility Listing
Cupa facility list.

Date of Government Version: 06/02/2016
Date Data Arrived at EDR: 06/03/2016
Date Made Active in Reports: 06/21/2016
Number of Days to Update: 18

Source: Public Health Department
Telephone: 530-538-7149
Last EDR Contact: 07/07/2016
Next Scheduled EDR Contact: 10/24/2016
Data Release Frequency: No Update Planned

CALVERAS COUNTY:

CUPA Facility Listing
Cupa Facility Listing

Date of Government Version: 07/20/2016
Date Data Arrived at EDR: 07/25/2016
Date Made Active in Reports: 09/23/2016
Number of Days to Update: 60

Source: Calveras County Environmental Health
Telephone: 209-754-6399
Last EDR Contact: 06/27/2016
Next Scheduled EDR Contact: 10/10/2016
Data Release Frequency: Quarterly

COLUSA COUNTY:

CUPA Facility List
Cupa facility list.

Date of Government Version: 05/25/2016
Date Data Arrived at EDR: 05/26/2016
Date Made Active in Reports: 06/17/2016
Number of Days to Update: 22

Source: Health & Human Services
Telephone: 530-458-0396
Last EDR Contact: 09/06/2016
Next Scheduled EDR Contact: 11/21/2016
Data Release Frequency: Varies

CONTRA COSTA COUNTY:

Site List
List includes sites from the underground tank, hazardous waste generator and business plan/2185 programs.

Date of Government Version: 05/24/2016
Date Data Arrived at EDR: 05/26/2016
Date Made Active in Reports: 07/20/2016
Number of Days to Update: 55

Source: Contra Costa Health Services Department
Telephone: 925-646-2286
Last EDR Contact: 08/01/2016
Next Scheduled EDR Contact: 11/14/2016
Data Release Frequency: Semi-Annually

DEL NORTE COUNTY:

CUPA Facility List
Cupa Facility list

Date of Government Version: 04/08/2016
Date Data Arrived at EDR: 05/03/2016
Date Made Active in Reports: 06/22/2016
Number of Days to Update: 50

Source: Del Norte County Environmental Health Division
Telephone: 707-465-0426
Last EDR Contact: 07/27/2016
Next Scheduled EDR Contact: 11/14/2016
Data Release Frequency: Varies

EL DORADO COUNTY:

CUPA Facility List
CUPA facility list.

Date of Government Version: 05/24/2016
Date Data Arrived at EDR: 05/26/2016
Date Made Active in Reports: 08/09/2016
Number of Days to Update: 75

Source: El Dorado County Environmental Management Department
Telephone: 530-621-6623
Last EDR Contact: 07/27/2016
Next Scheduled EDR Contact: 11/14/2016
Data Release Frequency: Varies

FRESNO COUNTY:

CUPA Resources List
Certified Unified Program Agency. CUPA's are responsible for implementing a unified hazardous materials and hazardous waste management regulatory program. The agency provides oversight of businesses that deal with hazardous materials, operate underground storage tanks or aboveground storage tanks.

Date of Government Version: 07/13/2016
Date Data Arrived at EDR: 07/19/2016
Date Made Active in Reports: 08/09/2016
Number of Days to Update: 21

Source: Dept. of Community Health
Telephone: 559-445-3271
Last EDR Contact: 07/13/2016
Next Scheduled EDR Contact: 10/17/2016
Data Release Frequency: Semi-Annually

HUMBOLDT COUNTY:

CUPA Facility List
CUPA facility list.

Date of Government Version: 07/06/2016
Date Data Arrived at EDR: 07/08/2016
Date Made Active in Reports: 08/18/2016
Number of Days to Update: 41

Source: Humboldt County Environmental Health
Telephone: N/A
Last EDR Contact: 08/22/2016
Next Scheduled EDR Contact: 12/05/2016
Data Release Frequency: Varies

IMPERIAL COUNTY:

CUPA Facility List
Cupa facility list.

Date of Government Version: 07/25/2016
Date Data Arrived at EDR: 07/26/2016
Date Made Active in Reports: 09/23/2016
Number of Days to Update: 59

Source: San Diego Border Field Office
Telephone: 760-339-2777
Last EDR Contact: 07/20/2016
Next Scheduled EDR Contact: 10/07/2016
Data Release Frequency: Varies

INYO COUNTY:

CUPA Facility List
Cupa facility list.

Date of Government Version: 09/10/2013
Date Data Arrived at EDR: 09/11/2013
Date Made Active in Reports: 10/14/2013
Number of Days to Update: 33

Source: Inyo County Environmental Health Services
Telephone: 760-878-0238
Last EDR Contact: 08/17/2016
Next Scheduled EDR Contact: 12/05/2016
Data Release Frequency: Varies

KERN COUNTY:

Underground Storage Tank Sites & Tank Listing
Kern County Sites and Tanks Listing.

Date of Government Version: 05/16/2016
Date Data Arrived at EDR: 05/20/2016
Date Made Active in Reports: 08/08/2016
Number of Days to Update: 80

Source: Kern County Environment Health Services Department
Telephone: 661-862-8700
Last EDR Contact: 08/03/2016
Next Scheduled EDR Contact: 11/21/2016
Data Release Frequency: Quarterly

KINGS COUNTY:

CUPA Facility List
A listing of sites included in the county's Certified Unified Program Agency database. California's Secretary for Environmental Protection established the unified hazardous materials and hazardous waste regulatory program as required by chapter 6.11 of the California Health and Safety Code. The Unified Program consolidates the administration, permits, inspections, and enforcement activities.

Date of Government Version: 05/25/2016
Date Data Arrived at EDR: 05/27/2016
Date Made Active in Reports: 06/22/2016
Number of Days to Update: 26

Source: Kings County Department of Public Health
Telephone: 559-584-1411
Last EDR Contact: 09/19/2016
Next Scheduled EDR Contact: 12/05/2016
Data Release Frequency: Varies

LAKE COUNTY:

CUPA Facility List
Cupa facility list

Date of Government Version: 04/26/2016
Date Data Arrived at EDR: 04/27/2016
Date Made Active in Reports: 06/17/2016
Number of Days to Update: 51

Source: Lake County Environmental Health
Telephone: 707-263-1164
Last EDR Contact: 08/19/2016
Next Scheduled EDR Contact: 10/31/2016
Data Release Frequency: Varies

LOS ANGELES COUNTY:

San Gabriel Valley Areas of Concern
San Gabriel Valley areas where VOC contamination is at or above the MCL as designated by region 9 EPA office.

Date of Government Version: 03/30/2009
Date Data Arrived at EDR: 03/31/2009
Date Made Active in Reports: 10/23/2009
Number of Days to Update: 206

Source: EPA Region 9
Telephone: 415-972-3178
Last EDR Contact: 09/19/2016
Next Scheduled EDR Contact: 01/02/2017
Data Release Frequency: No Update Planned

HMS: Street Number List
Industrial Waste and Underground Storage Tank Sites.

Date of Government Version: 07/05/2016
Date Data Arrived at EDR: 07/12/2016
Date Made Active in Reports: 08/18/2016
Number of Days to Update: 37
Source: Department of Public Works
Telephone: 626-458-3517
Last EDR Contact: 07/07/2016
Next Scheduled EDR Contact: 10/24/2016
Data Release Frequency: Semi-Annually

List of Solid Waste Facilities
Solid Waste Facilities in Los Angeles County.

Date of Government Version: 04/18/2016
Date Data Arrived at EDR: 04/20/2016
Date Made Active in Reports: 06/01/2016
Number of Days to Update: 42
Source: La County Department of Public Works
Telephone: 818-458-5185
Last EDR Contact: 07/19/2016
Next Scheduled EDR Contact: 10/31/2016
Data Release Frequency: Varies

City of Los Angeles Landfills
Landfills owned and maintained by the City of Los Angeles.

Date of Government Version: 01/01/2016
Date Data Arrived at EDR: 01/26/2016
Date Made Active in Reports: 03/22/2016
Number of Days to Update: 56
Source: Engineering & Construction Division
Telephone: 213-473-7869
Last EDR Contact: 07/18/2016
Next Scheduled EDR Contact: 10/31/2016
Data Release Frequency: Varies

Site Mitigation List
Industrial sites that have had some sort of spill or complaint.

Date of Government Version: 03/29/2016
Date Data Arrived at EDR: 04/06/2016
Date Made Active in Reports: 06/13/2016
Number of Days to Update: 68
Source: Community Health Services
Telephone: 323-890-7806
Last EDR Contact: 07/13/2016
Next Scheduled EDR Contact: 10/31/2016
Data Release Frequency: Annually

City of El Segundo Underground Storage Tank
Underground storage tank sites located in El Segundo city.

Date of Government Version: 03/30/2015
Date Data Arrived at EDR: 04/02/2015
Date Made Active in Reports: 04/13/2015
Number of Days to Update: 11
Source: City of El Segundo Fire Department
Telephone: 310-524-2236
Last EDR Contact: 07/13/2016
Next Scheduled EDR Contact: 10/31/2016
Data Release Frequency: Semi-Annually

City of Long Beach Underground Storage Tank
Underground storage tank sites located in the city of Long Beach.

Date of Government Version: 11/04/2015
Date Data Arrived at EDR: 11/13/2015
Date Made Active in Reports: 12/17/2015
Number of Days to Update: 34
Source: City of Long Beach Fire Department
Telephone: 562-570-2563
Last EDR Contact: 07/25/2016
Next Scheduled EDR Contact: 11/07/2016
Data Release Frequency: Annually

City of Torrance Underground Storage Tank
Underground storage tank sites located in the city of Torrance.

Date of Government Version: 06/23/2016
Date Data Arrived at EDR: 07/12/2016
Date Made Active in Reports: 08/09/2016
Number of Days to Update: 28
Source: City of Torrance Fire Department
Telephone: 310-618-2973
Last EDR Contact: 07/07/2016
Next Scheduled EDR Contact: 10/24/2016
Data Release Frequency: Semi-Annually

MADERA COUNTY:

CUPA Facility List

A listing of sites included in the county's Certified Unified Program Agency database. California's Secretary for Environmental Protection established the unified hazardous materials and hazardous waste regulatory program as required by chapter 6.11 of the California Health and Safety Code. The Unified Program consolidates the administration, permits, inspections, and enforcement activities.

Date of Government Version: 08/18/2016
Date Data Arrived at EDR: 08/22/2016
Date Made Active in Reports: 09/23/2016
Number of Days to Update: 32

Source: Madera County Environmental Health
Telephone: 559-675-7823
Last EDR Contact: 08/17/2016
Next Scheduled EDR Contact: 12/05/2016
Data Release Frequency: Varies

MARIN COUNTY:

Underground Storage Tank Sites

Currently permitted USTs in Marin County.

Date of Government Version: 04/07/2016
Date Data Arrived at EDR: 04/26/2016
Date Made Active in Reports: 06/01/2016
Number of Days to Update: 36

Source: Public Works Department Waste Management
Telephone: 415-499-6647
Last EDR Contact: 06/30/2016
Next Scheduled EDR Contact: 10/17/2016
Data Release Frequency: Semi-Annually

MERCED COUNTY:

CUPA Facility List

CUPA facility list.

Date of Government Version: 08/17/2016
Date Data Arrived at EDR: 08/22/2016
Date Made Active in Reports: 09/23/2016
Number of Days to Update: 32

Source: Merced County Environmental Health
Telephone: 209-381-1094
Last EDR Contact: 08/17/2016
Next Scheduled EDR Contact: 12/05/2016
Data Release Frequency: Varies

MONO COUNTY:

CUPA Facility List

CUPA Facility List

Date of Government Version: 05/25/2016
Date Data Arrived at EDR: 06/01/2016
Date Made Active in Reports: 06/22/2016
Number of Days to Update: 21

Source: Mono County Health Department
Telephone: 760-932-5580
Last EDR Contact: 08/24/2016
Next Scheduled EDR Contact: 12/12/2016
Data Release Frequency: Varies

MONTEREY COUNTY:

CUPA Facility Listing

CUPA Program listing from the Environmental Health Division.

Date of Government Version: 06/24/2016
Date Data Arrived at EDR: 06/27/2016
Date Made Active in Reports: 08/09/2016
Number of Days to Update: 43

Source: Monterey County Health Department
Telephone: 831-796-1297
Last EDR Contact: 08/22/2016
Next Scheduled EDR Contact: 12/05/2016
Data Release Frequency: Varies

NAPA COUNTY:

Sites With Reported Contamination
A listing of leaking underground storage tank sites located in Napa county.

Date of Government Version: 12/05/2011
Date Data Arrived at EDR: 12/06/2011
Date Made Active in Reports: 02/07/2012
Number of Days to Update: 63
Source: Napa County Department of Environmental Management
Telephone: 707-253-4269
Last EDR Contact: 08/24/2016
Next Scheduled EDR Contact: 12/12/2016
Data Release Frequency: No Update Planned

Closed and Operating Underground Storage Tank Sites
Underground storage tank sites located in Napa county.

Date of Government Version: 01/15/2008
Date Data Arrived at EDR: 01/16/2008
Date Made Active in Reports: 02/08/2008
Number of Days to Update: 23
Source: Napa County Department of Environmental Management
Telephone: 707-253-4269
Last EDR Contact: 08/24/2016
Next Scheduled EDR Contact: 12/12/2016
Data Release Frequency: No Update Planned

NEVADA COUNTY:

CUPA Facility List
CUPA facility list.

Date of Government Version: 07/25/2016
Date Data Arrived at EDR: 08/01/2016
Date Made Active in Reports: 09/23/2016
Number of Days to Update: 53
Source: Community Development Agency
Telephone: 530-265-1467
Last EDR Contact: 07/27/2016
Next Scheduled EDR Contact: 11/14/2016
Data Release Frequency: Varies

ORANGE COUNTY:

List of Industrial Site Cleanups
Petroleum and non-petroleum spills.

Date of Government Version: 05/01/2016
Date Data Arrived at EDR: 05/17/2016
Date Made Active in Reports: 06/21/2016
Number of Days to Update: 35
Source: Health Care Agency
Telephone: 714-834-3446
Last EDR Contact: 08/08/2016
Next Scheduled EDR Contact: 11/21/2016
Data Release Frequency: Annually

List of Underground Storage Tank Cleanups
Orange County Underground Storage Tank Cleanups (LUST).

Date of Government Version: 05/01/2016
Date Data Arrived at EDR: 05/17/2016
Date Made Active in Reports: 06/21/2016
Number of Days to Update: 35
Source: Health Care Agency
Telephone: 714-834-3446
Last EDR Contact: 08/08/2016
Next Scheduled EDR Contact: 11/21/2016
Data Release Frequency: Quarterly

List of Underground Storage Tank Facilities
Orange County Underground Storage Tank Facilities (UST).

Date of Government Version: 05/01/2016
Date Data Arrived at EDR: 05/11/2016
Date Made Active in Reports: 06/01/2016
Number of Days to Update: 21
Source: Health Care Agency
Telephone: 714-834-3446
Last EDR Contact: 08/09/2016
Next Scheduled EDR Contact: 11/21/2016
Data Release Frequency: Quarterly

PLACER COUNTY:

GOVERNMENT RECORDS SEARCHED / DATA CURRENCY TRACKING

Master List of Facilities
List includes aboveground tanks, underground tanks and cleanup sites.

Date of Government Version: 06/16/2016
Date Data Arrived at EDR: 06/20/2016
Date Made Active in Reports: 08/09/2016
Number of Days to Update: 50
Source: Placer County Health and Human Services
Telephone: 530-745-2363
Last EDR Contact: 09/02/2016
Next Scheduled EDR Contact: 12/19/2016
Data Release Frequency: Semi-Annually

RIVERSIDE COUNTY:

Listing of Underground Tank Cleanup Sites
Riverside County Underground Storage Tank Cleanup Sites (LUST).

Date of Government Version: 04/13/2016
Date Data Arrived at EDR: 04/15/2016
Date Made Active in Reports: 05/09/2016
Number of Days to Update: 24
Source: Department of Environmental Health
Telephone: 951-358-5055
Last EDR Contact: 09/19/2016
Next Scheduled EDR Contact: 01/02/2017
Data Release Frequency: Quarterly

Underground Storage Tank Tank List
Underground storage tank sites located in Riverside county.

Date of Government Version: 07/13/2016
Date Data Arrived at EDR: 07/18/2016
Date Made Active in Reports: 08/08/2016
Number of Days to Update: 21
Source: Department of Environmental Health
Telephone: 951-358-5055
Last EDR Contact: 09/19/2016
Next Scheduled EDR Contact: 01/02/2017
Data Release Frequency: Quarterly

SACRAMENTO COUNTY:

Toxic Site Clean-Up List
List of sites where unauthorized releases of potentially hazardous materials have occurred.

Date of Government Version: 05/02/2016
Date Data Arrived at EDR: 07/06/2016
Date Made Active in Reports: 08/18/2016
Number of Days to Update: 43
Source: Sacramento County Environmental Management
Telephone: 916-875-8406
Last EDR Contact: 07/06/2016
Next Scheduled EDR Contact: 10/17/2016
Data Release Frequency: Quarterly

Master Hazardous Materials Facility List
Any business that has hazardous materials on site - hazardous material storage sites, underground storage tanks, waste generators.

Date of Government Version: 05/02/2016
Date Data Arrived at EDR: 07/06/2016
Date Made Active in Reports: 08/18/2016
Number of Days to Update: 43
Source: Sacramento County Environmental Management
Telephone: 916-875-8406
Last EDR Contact: 07/05/2016
Next Scheduled EDR Contact: 10/17/2016
Data Release Frequency: Quarterly

SAN BERNARDINO COUNTY:

Hazardous Material Permits
This listing includes underground storage tanks, medical waste handlers/generators, hazardous materials handlers, hazardous waste generators, and waste oil generators/handlers.

Date of Government Version: 06/09/2016
Date Data Arrived at EDR: 06/10/2016
Date Made Active in Reports: 07/20/2016
Number of Days to Update: 40

Source: San Bernardino County Fire Department Hazardous Materials Division
Telephone: 909-387-3041
Last EDR Contact: 08/08/2016
Next Scheduled EDR Contact: 11/21/2016
Data Release Frequency: Quarterly

SAN DIEGO COUNTY:

Hazardous Materials Management Division Database

The database includes: HE58 - This report contains the business name, site address, business phone number, establishment 'H' permit number, type of permit, and the business status. HE17 - In addition to providing the same information provided in the HE58 listing, HE17 provides inspection dates, violations received by the establishment, hazardous waste generated, the quantity, method of storage, treatment/disposal of waste and the hauler, and information on underground storage tanks. Unauthorized Release List - Includes a summary of environmental contamination cases in San Diego County (underground tank cases, non-tank cases, groundwater contamination, and soil contamination are included.)

Date of Government Version: 09/23/2013
Date Data Arrived at EDR: 09/24/2013
Date Made Active in Reports: 10/17/2013
Number of Days to Update: 23

Source: Hazardous Materials Management Division
Telephone: 619-338-2268
Last EDR Contact: 06/02/2016
Next Scheduled EDR Contact: 09/19/2016
Data Release Frequency: Quarterly

Solid Waste Facilities

San Diego County Solid Waste Facilities.

Date of Government Version: 10/31/2015
Date Data Arrived at EDR: 11/07/2015
Date Made Active in Reports: 01/04/2016
Number of Days to Update: 58

Source: Department of Health Services
Telephone: 619-338-2209
Last EDR Contact: 07/20/2016
Next Scheduled EDR Contact: 10/07/2016
Data Release Frequency: Varies

Environmental Case Listing

The listing contains all underground tank release cases and projects pertaining to properties contaminated with hazardous substances that are actively under review by the Site Assessment and Mitigation Program.

Date of Government Version: 03/23/2010
Date Data Arrived at EDR: 06/15/2010
Date Made Active in Reports: 07/09/2010
Number of Days to Update: 24

Source: San Diego County Department of Environmental Health
Telephone: 619-338-2371
Last EDR Contact: 09/02/2016
Next Scheduled EDR Contact: 12/19/2016
Data Release Frequency: No Update Planned

SAN FRANCISCO COUNTY:

Local Oversite Facilities

A listing of leaking underground storage tank sites located in San Francisco county.

Date of Government Version: 09/19/2008
Date Data Arrived at EDR: 09/19/2008
Date Made Active in Reports: 09/29/2008
Number of Days to Update: 10

Source: Department Of Public Health San Francisco County
Telephone: 415-252-3920
Last EDR Contact: 08/03/2016
Next Scheduled EDR Contact: 11/21/2016
Data Release Frequency: Quarterly

Underground Storage Tank Information

Underground storage tank sites located in San Francisco county.

Date of Government Version: 11/29/2010
Date Data Arrived at EDR: 03/10/2011
Date Made Active in Reports: 03/15/2011
Number of Days to Update: 5

Source: Department of Public Health
Telephone: 415-252-3920
Last EDR Contact: 08/03/2016
Next Scheduled EDR Contact: 11/21/2016
Data Release Frequency: Quarterly

SAN JOAQUIN COUNTY:

San Joaquin Co. UST
A listing of underground storage tank locations in San Joaquin county.

Date of Government Version: 06/16/2016
Date Data Arrived at EDR: 06/20/2016
Date Made Active in Reports: 08/08/2016
Number of Days to Update: 49
Source: Environmental Health Department
Telephone: N/A
Last EDR Contact: 09/19/2016
Next Scheduled EDR Contact: 01/02/2017
Data Release Frequency: Semi-Annually

SAN LUIS OBISPO COUNTY:

CUPA Facility List
Cupa Facility List.

Date of Government Version: 05/23/2016
Date Data Arrived at EDR: 05/24/2016
Date Made Active in Reports: 06/21/2016
Number of Days to Update: 28
Source: San Luis Obispo County Public Health Department
Telephone: 805-781-5596
Last EDR Contact: 08/17/2016
Next Scheduled EDR Contact: 12/05/2016
Data Release Frequency: Varies

SAN MATEO COUNTY:

Business Inventory
List includes Hazardous Materials Business Plan, hazardous waste generators, and underground storage tanks.

Date of Government Version: 06/02/2016
Date Data Arrived at EDR: 06/07/2016
Date Made Active in Reports: 06/22/2016
Number of Days to Update: 15
Source: San Mateo County Environmental Health Services Division
Telephone: 650-363-1921
Last EDR Contact: 09/12/2016
Next Scheduled EDR Contact: 12/26/2016
Data Release Frequency: Annually

Fuel Leak List
A listing of leaking underground storage tank sites located in San Mateo county.

Date of Government Version: 06/09/2016
Date Data Arrived at EDR: 06/13/2016
Date Made Active in Reports: 08/09/2016
Number of Days to Update: 57
Source: San Mateo County Environmental Health Services Division
Telephone: 650-363-1921
Last EDR Contact: 09/12/2016
Next Scheduled EDR Contact: 12/26/2016
Data Release Frequency: Semi-Annually

SANTA BARBARA COUNTY:

CUPA Facility Listing
CUPA Program Listing from the Environmental Health Services division.

Date of Government Version: 09/08/2011
Date Data Arrived at EDR: 09/09/2011
Date Made Active in Reports: 10/07/2011
Number of Days to Update: 28
Source: Santa Barbara County Public Health Department
Telephone: 805-686-8167
Last EDR Contact: 08/17/2016
Next Scheduled EDR Contact: 12/05/2016
Data Release Frequency: Varies

SANTA CLARA COUNTY:

Cupa Facility List
Cupa facility list

Date of Government Version: 05/25/2016
Date Data Arrived at EDR: 05/26/2016
Date Made Active in Reports: 06/22/2016
Number of Days to Update: 27

Source: Department of Environmental Health
Telephone: 408-918-1973
Last EDR Contact: 08/17/2016
Next Scheduled EDR Contact: 12/05/2016
Data Release Frequency: Varies

LOP Listing

A listing of leaking underground storage tanks located in Santa Clara county.

Date of Government Version: 03/03/2014
Date Data Arrived at EDR: 03/05/2014
Date Made Active in Reports: 03/18/2014
Number of Days to Update: 13

Source: Department of Environmental Health
Telephone: 408-918-3417
Last EDR Contact: 08/24/2016
Next Scheduled EDR Contact: 12/12/2016
Data Release Frequency: Annually

Hazardous Material Facilities

Hazardous material facilities, including underground storage tank sites.

Date of Government Version: 05/26/2016
Date Data Arrived at EDR: 06/01/2016
Date Made Active in Reports: 07/20/2016
Number of Days to Update: 49

Source: City of San Jose Fire Department
Telephone: 408-535-7694
Last EDR Contact: 08/03/2016
Next Scheduled EDR Contact: 11/21/2016
Data Release Frequency: Annually

SANTA CRUZ COUNTY:

CUPA Facility List

CUPA facility listing.

Date of Government Version: 05/31/2016
Date Data Arrived at EDR: 06/02/2016
Date Made Active in Reports: 06/21/2016
Number of Days to Update: 19

Source: Santa Cruz County Environmental Health
Telephone: 831-464-2761
Last EDR Contact: 08/17/2016
Next Scheduled EDR Contact: 12/05/2016
Data Release Frequency: Varies

SHASTA COUNTY:

CUPA Facility List

Cupa Facility List.

Date of Government Version: 06/14/2016
Date Data Arrived at EDR: 06/16/2016
Date Made Active in Reports: 08/09/2016
Number of Days to Update: 54

Source: Shasta County Department of Resource Management
Telephone: 530-225-5789
Last EDR Contact: 08/22/2016
Next Scheduled EDR Contact: 12/05/2016
Data Release Frequency: Varies

SOLANO COUNTY:

Leaking Underground Storage Tanks

A listing of leaking underground storage tank sites located in Solano county.

Date of Government Version: 06/09/2016
Date Data Arrived at EDR: 06/13/2016
Date Made Active in Reports: 08/09/2016
Number of Days to Update: 57

Source: Solano County Department of Environmental Management
Telephone: 707-784-6770
Last EDR Contact: 09/12/2016
Next Scheduled EDR Contact: 12/26/2016
Data Release Frequency: Quarterly

GOVERNMENT RECORDS SEARCHED / DATA CURRENCY TRACKING

Underground Storage Tanks
Underground storage tank sites located in Solano county.

Date of Government Version: 06/09/2016
Date Data Arrived at EDR: 06/14/2016
Date Made Active in Reports: 08/08/2016
Number of Days to Update: 55

Source: Solano County Department of Environmental Management
Telephone: 707-784-6770
Last EDR Contact: 09/12/2016
Next Scheduled EDR Contact: 12/26/2016
Data Release Frequency: Quarterly

SONOMA COUNTY:

Cupa Facility List
Cupa Facility list

Date of Government Version: 07/10/2016
Date Data Arrived at EDR: 07/12/2016
Date Made Active in Reports: 08/09/2016
Number of Days to Update: 28

Source: County of Sonoma Fire & Emergency Services Department
Telephone: 707-565-1174
Last EDR Contact: 07/07/2016
Next Scheduled EDR Contact: 10/10/2016
Data Release Frequency: Varies

Leaking Underground Storage Tank Sites
A listing of leaking underground storage tank sites located in Sonoma county.

Date of Government Version: 07/01/2016
Date Data Arrived at EDR: 07/05/2016
Date Made Active in Reports: 08/18/2016
Number of Days to Update: 44

Source: Department of Health Services
Telephone: 707-565-6565
Last EDR Contact: 06/24/2016
Next Scheduled EDR Contact: 10/10/2016
Data Release Frequency: Quarterly

SUTTER COUNTY:

Underground Storage Tanks
Underground storage tank sites located in Sutter county.

Date of Government Version: 06/02/2016
Date Data Arrived at EDR: 06/07/2016
Date Made Active in Reports: 06/23/2016
Number of Days to Update: 16

Source: Sutter County Department of Agriculture
Telephone: 530-822-7500
Last EDR Contact: 09/02/2016
Next Scheduled EDR Contact: 12/19/2016
Data Release Frequency: Semi-Annually

TUOLUMNE COUNTY:

CUPA Facility List
Cupa facility list

Date of Government Version: 05/03/2016
Date Data Arrived at EDR: 05/10/2016
Date Made Active in Reports: 06/17/2016
Number of Days to Update: 38

Source: Divison of Environmental Health
Telephone: 209-533-5633
Last EDR Contact: 08/03/2016
Next Scheduled EDR Contact: 10/07/2016
Data Release Frequency: Varies

VENTURA COUNTY:

Business Plan, Hazardous Waste Producers, and Operating Underground Tanks
The BWT list indicates by site address whether the Environmental Health Division has Business Plan (B), Waste Producer (W), and/or Underground Tank (T) information.

Date of Government Version: 06/28/2016
Date Data Arrived at EDR: 08/01/2016
Date Made Active in Reports: 09/23/2016
Number of Days to Update: 53
Source: Ventura County Environmental Health Division
Telephone: 805-654-2813
Last EDR Contact: 07/25/2016
Next Scheduled EDR Contact: 11/07/2016
Data Release Frequency: Quarterly

Inventory of Illegal Abandoned and Inactive Sites

Ventura County Inventory of Closed, Illegal Abandoned, and Inactive Sites.

Date of Government Version: 12/01/2011
Date Data Arrived at EDR: 12/01/2011
Date Made Active in Reports: 01/19/2012
Number of Days to Update: 49
Source: Environmental Health Division
Telephone: 805-654-2813
Last EDR Contact: 06/28/2016
Next Scheduled EDR Contact: 10/17/2016
Data Release Frequency: Annually

Listing of Underground Tank Cleanup Sites

Ventura County Underground Storage Tank Cleanup Sites (LUST).

Date of Government Version: 05/29/2008
Date Data Arrived at EDR: 06/24/2008
Date Made Active in Reports: 07/31/2008
Number of Days to Update: 37
Source: Environmental Health Division
Telephone: 805-654-2813
Last EDR Contact: 08/10/2016
Next Scheduled EDR Contact: 11/28/2016
Data Release Frequency: Quarterly

Medical Waste Program List

To protect public health and safety and the environment from potential exposure to disease causing agents, the Environmental Health Division Medical Waste Program regulates the generation, handling, storage, treatment and disposal of medical waste throughout the County.

Date of Government Version: 03/28/2016
Date Data Arrived at EDR: 04/29/2016
Date Made Active in Reports: 06/22/2016
Number of Days to Update: 54
Source: Ventura County Resource Management Agency
Telephone: 805-654-2813
Last EDR Contact: 07/25/2016
Next Scheduled EDR Contact: 11/07/2016
Data Release Frequency: Quarterly

Underground Tank Closed Sites List

Ventura County Operating Underground Storage Tank Sites (UST)/Underground Tank Closed Sites List.

Date of Government Version: 05/26/2016
Date Data Arrived at EDR: 06/16/2016
Date Made Active in Reports: 08/09/2016
Number of Days to Update: 54
Source: Environmental Health Division
Telephone: 805-654-2813
Last EDR Contact: 09/14/2016
Next Scheduled EDR Contact: 12/26/2016
Data Release Frequency: Quarterly

YOLO COUNTY:

Underground Storage Tank Comprehensive Facility Report

Underground storage tank sites located in Yolo county.

Date of Government Version: 06/30/2016
Date Data Arrived at EDR: 07/05/2016
Date Made Active in Reports: 08/09/2016
Number of Days to Update: 35
Source: Yolo County Department of Health
Telephone: 530-666-8646
Last EDR Contact: 06/30/2016
Next Scheduled EDR Contact: 10/17/2016
Data Release Frequency: Annually

YUBA COUNTY:

CUPA Facility List
CUPA facility listing for Yuba County.

Date of Government Version: 04/29/2016
Date Data Arrived at EDR: 05/03/2016
Date Made Active in Reports: 06/17/2016
Number of Days to Update: 45

Source: Yuba County Environmental Health Department
Telephone: 530-749-7523
Last EDR Contact: 07/27/2016
Next Scheduled EDR Contact: 11/14/2016
Data Release Frequency: Varies

OTHER DATABASE(S)

Depending on the geographic area covered by this report, the data provided in these specialty databases may or may not be complete. For example, the existence of wetlands information data in a specific report does not mean that all wetlands in the area covered by the report are included. Moreover, the absence of any reported wetlands information does not necessarily mean that wetlands do not exist in the area covered by the report.

CT MANIFEST: Hazardous Waste Manifest Data
Facility and manifest data. Manifest is a document that lists and tracks hazardous waste from the generator through transporters to a tsd facility.

Date of Government Version: 07/30/2013
Date Data Arrived at EDR: 08/19/2013
Date Made Active in Reports: 10/03/2013
Number of Days to Update: 45

Source: Department of Energy & Environmental Protection
Telephone: 860-424-3375
Last EDR Contact: 08/10/2016
Next Scheduled EDR Contact: 11/28/2016
Data Release Frequency: No Update Planned

NJ MANIFEST: Manifest Information
Hazardous waste manifest information.

Date of Government Version: 12/31/2013
Date Data Arrived at EDR: 07/17/2015
Date Made Active in Reports: 08/12/2015
Number of Days to Update: 26

Source: Department of Environmental Protection
Telephone: N/A
Last EDR Contact: 07/11/2016
Next Scheduled EDR Contact: 10/24/2016
Data Release Frequency: Annually

NY MANIFEST: Facility and Manifest Data
Manifest is a document that lists and tracks hazardous waste from the generator through transporters to a TSD facility.

Date of Government Version: 08/01/2016
Date Data Arrived at EDR: 08/03/2016
Date Made Active in Reports: 09/09/2016
Number of Days to Update: 37

Source: Department of Environmental Conservation
Telephone: 518-402-8651
Last EDR Contact: 08/03/2016
Next Scheduled EDR Contact: 11/14/2016
Data Release Frequency: Annually

PA MANIFEST: Manifest Information
Hazardous waste manifest information.

Date of Government Version: 12/31/2014
Date Data Arrived at EDR: 07/24/2015
Date Made Active in Reports: 08/18/2015
Number of Days to Update: 25

Source: Department of Environmental Protection
Telephone: 717-783-8990
Last EDR Contact: 07/18/2016
Next Scheduled EDR Contact: 10/31/2016
Data Release Frequency: Annually

RI MANIFEST: Manifest information
Hazardous waste manifest information

Date of Government Version: 12/31/2013
Date Data Arrived at EDR: 06/19/2015
Date Made Active in Reports: 07/15/2015
Number of Days to Update: 26

Source: Department of Environmental Management
Telephone: 401-222-2797
Last EDR Contact: 09/20/2016
Next Scheduled EDR Contact: 12/05/2016
Data Release Frequency: Annually

WI MANIFEST: Manifest Information
Hazardous waste manifest information.

Date of Government Version: 12/31/2015
Date Data Arrived at EDR: 04/14/2016
Date Made Active in Reports: 06/03/2016
Number of Days to Update: 50

Source: Department of Natural Resources
Telephone: N/A
Last EDR Contact: 09/12/2016
Next Scheduled EDR Contact: 12/26/2016
Data Release Frequency: Annually

Oil/Gas Pipelines
Source: PennWell Corporation
Petroleum Bundle (Crude Oil, Refined Products, Petrochemicals, Gas Liquids (LPG/NGL), and Specialty Gases (Miscellaneous)) N = Natural Gas Bundle (Natural Gas, Gas Liquids (LPG/NGL), and Specialty Gases (Miscellaneous)). This map includes information copyrighted by PennWell Corporation. This information is provided on a best effort basis and PennWell Corporation does not guarantee its accuracy nor warrant its fitness for any particular purpose. Such information has been reprinted with the permission of PennWell.

Electric Power Transmission Line Data
Source: PennWell Corporation
This map includes information copyrighted by PennWell Corporation. This information is provided on a best effort basis and PennWell Corporation does not guarantee its accuracy nor warrant its fitness for any particular purpose. Such information has been reprinted with the permission of PennWell.

Sensitive Receptors: There are individuals deemed sensitive receptors due to their fragile immune systems and special sensitivity to environmental discharges. These sensitive receptors typically include the elderly, the sick, and children. While the location of all sensitive receptors cannot be determined, EDR indicates those buildings and facilities - schools, daycares, hospitals, medical centers, and nursing homes - where individuals who are sensitive receptors are likely to be located.

AHA Hospitals:
Source: American Hospital Association, Inc.
Telephone: 312-280-5991
The database includes a listing of hospitals based on the American Hospital Association's annual survey of hospitals.

Medical Centers: Provider of Services Listing
Source: Centers for Medicare & Medicaid Services
Telephone: 410-786-3000
A listing of hospitals with Medicare provider number, produced by Centers of Medicare & Medicaid Services, a federal agency within the U.S. Department of Health and Human Services.

Nursing Homes
Source: National Institutes of Health
Telephone: 301-594-6248
Information on Medicare and Medicaid certified nursing homes in the United States.

Public Schools
Source: National Center for Education Statistics
Telephone: 202-502-7300
The National Center for Education Statistics' primary database on elementary and secondary public education in the United States. It is a comprehensive, annual, national statistical database of all public elementary and secondary schools and school districts, which contains data that are comparable across all states.

Private Schools
Source: National Center for Education Statistics
Telephone: 202-502-7300
The National Center for Education Statistics' primary database on private school locations in the United States.

Daycare Centers: Licensed Facilities
Source: Department of Social Services
Telephone: 916-657-4041

Flood Zone Data: This data was obtained from the Federal Emergency Management Agency (FEMA). It depicts 100-year and 500-year flood zones as defined by FEMA. It includes the National Flood Hazard Layer (NFHL) which incorporates Flood Insurance Rate Map (FIRM) data and Q3 data from FEMA in areas not covered by NFHL.
Source: FEMA
Telephone: 877-336-2627
Date of Government Version: 2003, 2015

GOVERNMENT RECORDS SEARCHED / DATA CURRENCY TRACKING

NWI: National Wetlands Inventory. This data, available in select counties across the country, was obtained by EDR in 2002, 2005 and 2010 from the U.S. Fish and Wildlife Service.

State Wetlands Data: Wetland Inventory
Source: Department of Fish & Game
Telephone: 916-445-0411

Current USGS 7.5 Minute Topographic Map
Source: U.S. Geological Survey

STREET AND ADDRESS INFORMATION

© 2015 TomTom North America, Inc. All rights reserved. This material is proprietary and the subject of copyright protection and other intellectual property rights owned by or licensed to Tele Atlas North America, Inc. The use of this material is subject to the terms of a license agreement. You will be held liable for any unauthorized copying or disclosure of this material.

APPENDIX E

Client-Supplied Reports

Leighton

LFR an ARCADIS company

DRAFT

January 29, 2009

Ms. Virginia I. Hyatt
Purchasing Director
Santa Monica Malibu Unified School District
1651 Sixteenth Street
Santa Monica, CA 90404-3891

Subject: Pipelines, Water Tanks, and Aboveground Fuel Storage Tanks, California Department of Education (CDE) Checklist Item, Santa Monica High School, Science and Technology Building and Site Improvements Project, 601 Pico Boulevard, Santa Monica, California

Dear Ms. Hyatt:

LFR Inc. (LFR) is pleased to present this review of California Department of Education (CDE) Checklist Item for Pipelines, Water Tanks, and Aboveground Fuel Storage Tanks, for the above referenced site located at 601 Pico Boulevard, Santa Monica, California ("the Site"). The information presented herein is based on information obtained from site reconnaissance (conducted as part of a Phase I Environmental Site Assessment [submitted under separate cover]) and various utility companies. For ease in reviewing the findings, information identifying features requiring further evaluation is presented in blue font; all other information is reported in black font.

California Code of Regulations Title 5, Section 14010(h) stipulates that proposed school sites shall not be located within 1,500 feet of the easement of an aboveground pipeline, or underground pipeline that can pose a safety hazard as established by a risk analysis study. Additionally, the regulation stipulates that aboveground water tanks, reservoirs, or aboveground fuel storage tanks located on or near the proposed school site shall be identified and evaluated[1].

- **Hazardous Materials Pipelines.** According to Ms. Lisa Dowdy of the California Office of the State Fire Marshal, Pipeline Safety Division (CSFM), no hazardous materials pipelines jurisdictional to CSFM are located within 1,500 feet of the Site.

[1] Recent discussions with Michael O'Neil of the California Department of Education (January 15, 2009) indicated that the 1,500 foot radius applies only to the pipeline search and that the search criteria for aboveground water tanks, reservoirs, or aboveground fuel storage tanks is "on or near" the Site. Mr. O'Neil indicated that "near" is a judgment call made by the environmental professional based on site specific conditions (i.e. topography, size of tank or reservoir, etc).

714.444.0111 m
714.444.0117 f
3150 Bristol Street, Suite 250
Costa Mesa, California 92626
Offices Nationwide
www.lfr.com

- **Natural Gas Pipelines.** According to Wilson Baldelomar of The Gas Company, no high pressure natural gas pipelines are located within 1,500 feet of the Site. The medium pressure natural gas pipelines within 1,500 feet of the Site are listed in Table 1; however, as these lines are all below 80 psi, a pipeline risk analysis is not required. Low pressure or service/feeder natural gas pipelines are not listed as further evaluation of these lines is not required.

- **Water Pipelines**. According to Mr. Jeff Mack with the City of Santa Monica, several water lines with a diameter of 12 inches or greater[2] are present in the area surrounding the Site. Table 2 lists the twelve water pipelines within a 1,500 foot radius of the Site that have a diameter of 12-inches or greater. Based on a review of the water pipeline locations relative to the Site, only one water pipeline was determined to be topographically higher and proximate to the Site. A Stage 2 risk evaluation is recommended for this water pipeline.

- **Aboveground water storage tanks and reservoirs.** Aboveground water storage tanks and reservoirs were not identified on or in the immediate vicinity of the Site during the site reconnaissance activity or review of aerial photographs or maps reviewed as part of the Phase I Environmental Site Assessment conducted for this site.

- **Aboveground Petroleum Storage Tanks.** Aboveground petroleum storage tanks were not identified on or in the immediate vicinity of the Site during the site reconnaissance activity or review of aerial photographs or maps reviewed as part of the Phase I Environmental Site Assessment conducted for this site. Additionally, EDR did not identify any aboveground petroleum storage tanks within a ¼-mile radius of the Site.

- **Propane Storage Tanks.** Large propane storage tanks (i.e. non-residential usage) were not observed either on the Site or in the immediate vicinity of the Site during the Phase I Environmental Site Assessment conducted for this Site. According to the Food Services division of the Santa Monica-Malibu School District, two 32.7 pound propane tanks are stored in the cafeteria at Santa Monica High School (considered off-Site for the purpose of this evaluation), and are used for outdoor grilling. These tanks are not considered by CDE to be "large" fuel tanks requiring further evaluation.

Agency research did not reveal the presence of hazardous or natural gas pipelines, aboveground water storage tanks or water reservoirs, or relevant aboveground fuel storage tanks within the search distances required by CDE and State of California regulations. However, the presence of high volume water pipelines, may require further evaluation.

---


[2] According to Mr. Michael O'Neill of the CDE, evaluation is not normally required for water lines with a diameter of 12 inches or less, unless such lines pose a specific risk to a particular site.

LFR an ARCADIS company

LFR appreciates this opportunity to provide consulting services to the Santa Monica Malibu Unified School District (SMMUSD). If you have any questions or comments, please feel free to contact either of the undersigned at (916) 786-0320 or (714) 444-0111, respectively.

Sincerely,



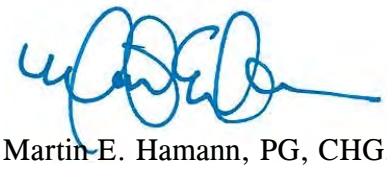

Stephanie M. Gentry
Senior Toxicologist

Martin E. Hamann, PG, CHG, REA II
Principal Hydrogeologist

cc: Tom Tomeoni, Parsons

Attachments:

Table 1	Summary of Natural Gas Lines within 1,500 Feet of the Site
Table 2	Summary of High Volume Water Pipelines within 1,500 Feet of the Site

Table 1. Summary of Natural Gas Lines within 1,500 Feet of the Site*

Santa Monica High School					
Size of Line - Diameter (in)	**Material**	**Location**	**Closest Distance to Site (ft)**	**Is Further Evaluation Needed? (i.e. Stage 1 Analysis)**	**1 likely recommend a Stage 2 Analysis***?**
Medium Pressure Lines within 1,500 feet of Santa Monica High School**					
8	Steel	Lincoln Blvd	210	YES	NO
8	Steel	Pico Blvd	510	YES	NO
6	Steel	Pico Blvd	810	YES	NO
6	Steel	6th St	905	YES	NO
16	Steel	Colorado Ave	1,015	YES	NO
6	Steel	Bay St	1,040	YES	NO
6	Steel	6th St	1,040	YES	NO
6	Steel	Pico Blvd	1,390	YES	NO

NOTES:

* Distance estimate is from pipeline to closest edge of proposed construction area. Additionally, pipelines 2 - 4 inches in diameter are not included as they are considered service or feeder lines (and pressures are below the threshold for further evaluation).

** Medium pressure lines are between 0.25 and 60 psi. The Gas Company generally delineates the high end of the medium pressure range at 50 psi.

*** Stage 2 Analysis is required for CDE approval if pipeline pressure operates at 80 psi or greater (as all pipelines listed are medium pressure pipelines which have a maximum pressure of 60 psi, Stage 2 Analysis is not required for any of the listed lines).

Table 2. Summary of High Volume* Water Pipelines within 1,500 Feet of the Site**

Santa Monica High School			
Water Pipelines Measuring 12 Inches in Diameter* or Greater Within 1,500 feet of Santa Monica High School**			
Location	**Closest Distance to Site (feet)**	**If ruptured, release likely to flow toward Site?**	**Rationale**
Lincoln Blvd	225	Yes	Topographically higher
Pico Blvd	485	No	Topographically parallel/lower
4th St	780	No	Topographically lower
5th St	530	No	Topographically parallel/lower
Colorado Ave	1,075	No	Opposite side of I-10, Topographically parallel
Main St	1,375	No	Topographically lower
3rd St	1,250	No	Topographically lower
Between 4th St & 5th St	1,210	No	Opposite side of I-10, Topographically parallel
Between 5th St & 6th St	1,075	No	Opposite side of I-10, Topographically parallel
Between 6th St & 7th St	1,210	No	Opposite side of I-10, Topographically parallel
Between 7th St & Lincoln Blvd	1,110	No	Opposite side of I-10, Topographically parallel
Between Lincoln Blvd & 9th St	1,200	No	Opposite side of I-10, Topographically parallel

NOTES:

* High volume water pipelines are defined by California Department of Education (CDE) as water pipelines measuring 12 inches in diameter or greater

** Distance estimate is from pipeline to closest edge of proposed construction area.

*** These pipelines have been identified by the City of Santa Monica as being at least 12 inches in diameter; however, specific diameters were not identified.

	Identifies those pipelines that are at least 12 inches in diameter and within 1,500 feet. Initial review of water pipeline locations relative to the Site suggest they are topographically parallel [i.e. if surface water were to drain away from the pipeline, topography suggests flow would run parallel to the Site] or topographically lower than the Site or have signficant barriers between the pipeline and Site.
	Identifies those pipelines requiring a further pipeline risk analysis (i.e. a Stage 2 Analysis) based on the diameter of the pipe, proximity to the site, and topographical elevation relative to the Site.

LIMITED PHASE I ADDENDUM
ENVIRONMENTAL SITE ASSESSMENT

ONSITE SOURCES

Proposed New Classroom Construction Area
Santa Monica High School
601 Pico Boulevard
Santa Monica, California

Prepared for:

Santa Monica Malibu Unified School District
1651 Sixteenth Street
Santa Monica, California 90404-3891

Prepared by:

Kroner Environmental Services, Inc.
10801 National Blvd., Suite 415
Los Angeles, Calif. 90064
TEL 310-474-1500
FAX 310 474-1577

April 2009

PROFESSIONAL CERTIFICATION

LIIMITED PHASE I ADDENDUM - ENVIRONMENTAL SITE ASSESSMENT
ONSITE SOURCES
Proposed Science and Technology Center
Santa Monica High School
601 Pico Boulevard
Santa Monica, California

This document was prepared by:



April 27, 2009
Signature Date

Michael Wolff
Professional Geologist No. 3347
Certified Engineering Geologist No. 970
Registered Environmental Assessor No. REA-00224

This document was reviewed and approved by:

March , 2009
Signature Date

Kurt A. Kroner
Vice President

STATEMENT OF LIMITATIONS

The services described in this document were performed in a manner consistent with the agreement with the client and in accordance with generally accepted professional consulting principles and practices.

Opinions and recommendations contained in this document apply to conditions existing at certain locations when services were performed and are intended only for the specific purposes, locations, time frames, and project parameters indicated. We cannot be responsible for the impact of any changes in environmental standards, practices, or regulations after performance of services.

Any use or modification of this document by a third party is expressly prohibited without a written, specific authorization from the client and author(s). Such authorization will require a signed waiver and release agreement.

This document is issued with the understanding that the client, the property owner, or its representative is responsible for ensuring that the information, conclusions and recommendations contained herein are brought to the attention of the appropriate regulatory agencies, as required.

TABLE OF CONTENTS

SECTION **PAGE**

PROFESSIONAL CERTIFICATION ..... **i**

STATEMENT OF LIMITATIONS ..... **I**

TABLE OF CONTENTS ..... **I**

EXECUTIVE SUMMARY ..... **III**

COMMON ACRONYMS ..... **iv**

1.0 INTRODUCTION **1**

2.0 BACKGROUND **2**

2.1 Site Identification 2
2.2 Site Description 2
2.3 Site Environmental History 3
2.4 Geologic Setting 5

3.0 SAMPLING AND ANALYSIS **6**

4.0 LABORATORY ANALYTICAL RESULTS **8**

4.1 Soil Vapor Samples 8
4.2 Soil Matrix Samples 8
4.2.1 Petroleum Hydrocarbons *8*
4.2.2 Organochlorine Pesticides *8*
4.2.3 Polychlorinated Biphenyls (PCBs) *8*
4.2.4 Title 22 Metals *9*
4.2.5 pH *9*

5.0 DISCUSSION OF RESULTS RELATIVE TO LFR PHASE I RECS **11**

5.1 REC No. 1 – Lead and Termiticides 11
5.2 REC No. 2 – PCBs in Vicinity of Transformer 11
5.3 REC No. 3 – TPH, Metals, VOCs in Vicinity of Clarifier 11
5.4 REC No. 5 – VOCs in Vicinity of former Auto and Machine Shops 12
5.5 REC No. 6 – Metals, pH, VOCs in Vicinity of Drain Lines 12

6.0 CONCLUSIONS **13**

List of Tables

Table 1 - Summary of RECs and Sampling Approach
Table 2 - Summary of Samples and Testing
Table 3 - Summary of Organic Chemicals in Soil
Table 4 - Summary of Title 22 Metals and pH in Soil
Table 5 – Summary of Soil Vapor Analyses

List of Figures

Figure 1 – Site Location Map
Figure 2 – Soil and Soil Vapor Sample Locations
Figure 3 - Summary of Soil and Soil Vapor Sample Results
Figure 4 - Typical Nested Vapor Probe Detail

Appendices

Appendix A – Exploratory Boring Logs
Appendix B – Laboratory Certified Analytical Reports

EXECUTIVE SUMMARY

This report presents the results of a limited Phase I Addendum Environmental Site Assessment (ESA) for a portion of the Santa Monica High School campus (the Site) in the City of Santa Monica, California (Figure 1). The ESA was performed by Kroner Environmental Services, Inc. (KES). The scope of the work was based on the findings of a Phase I ESA by LFR, Inc. (LFR) dated September 24, 2008, which identified seven recognized environmental conditions (RECs) associated with sources on the school property.

The purpose of the limited sampling was to gather soil and soil vapor data from locations identified by LFR as RECs. These locations are within an area of the campus in which future construction consisting of demolition of existing classroom buildings and construction of a new Science and Technology classroom building in the present ball field and parking areas. This additional information is intended to supplement the findings of the Phase I ESA and assist with a preliminary determination of whether constituents of concern (COCs) exist within the area at levels of potential human health concern. This report addresses only those RECs identified by LFR associated with sources on the school property.

Based on the sampling and analysis findings, KES has reached the following conclusions:

- REC No. 1 - The elevated concentrations of the pesticides chlordane and dieldrin detected in shallow planter soils adjacent to the existing Science and Technology buildings warrant further delineation. The maximum levels of chlordane and dieldrin exceed the CalEPA CHSSLs established for risk screening purposes.

- REC Nos. 2, 3, 5 and 6 - The sampling and analyses completed for the other LFR RECs do not indicate the presence of soil contamination associated with these RECs; therefore, no additional investigation of these RECs is warranted at this time.

- REC Nos. 4 and 7 - Additional sampling and testing should be done for those RECs (4 and 7) that are presently inaccessible for sampling purposes. This additional sampling should be done in conjunction with demolition and removal of the auto shop and associated UST.

COMMON ACRONYMS

ASTM	American Society for Testing and Materials
bgs	Below the ground surface
CalEPA	California Environmental Protection Agency
CHHSL	California Human Health Screening Level
COC	Chain of Custody
COC	Constituent of Concern
DTSC	Department of Toxic Substances Control
EPA	Environmental Protection Agency
ESA	Environmental Site Assessment
J “flag”	Chemical detected below the LDL, EQL or PQL
LDL	Laboratory Detection Limit (also EQL and PQL)
mg/Kg	Milligrams per kilogram
mg/L	Milligrams per liter
MDL	Method Detection Limit
ND	Not detected above method quantification limit
PCBs	Polychlorinated Biphenols
PID	Photo-ionization Detector
PQL	Practical Quantification Limit (also EQL and LDL)
RCRA	Resource Conservation and Recovery Act
REC	Recognized Environmental Condition
RWQCB	Regional Water Quality Control Board
TPH	Total Petroleum Hydrocarbons
TPHd	Total Petroleum Hydrocarbons as diesel
TPHg	Total Petroleum Hydrocarbons as gasoline
TPHo	Total Petroleum Hydrocarbons as oil
TRPH	Total Recoverable Petroleum Hydrocarbons
USGS	United States Geologic Survey
ug/Kg	Micrograms per kilogram
ug/L	Micrograms per liter
ug/M^3	Micrograms per cubic meter
UST	Underground Storage Tank
VOC	Volatile Organic Compound

1.0 INTRODUCTION

Kroner Environmental Services, Inc. (KES) conducted a limited Phase I Addendum Environmental Site Assessment (ESA) for a portion of the Santa Monica High School campus (the Site) in the City of Santa Monica, California (Figure 1). The scope of the work was based on the findings of a Phase I ESA by LFR, Inc. (LFR) dated September 24, 2008, performed for the Santa Monica Malibu Unified School District. The Phase I ESA identified seven recognized environmental conditions (RECs) associated with sources on the school property. The LFR RECs and KES' sampling approach are summarized in Table 1.

The purpose of this limited Phase I addendum was to gather limited soil and soil vapor data from locations identified by LFR as RECs. These locations are within an area of the campus in which future construction is planned. The planned construction consists of demolition of existing classroom buildings and construction of a new Science and Technology building. The area of the campus in which demolition and new construction is planned in shown on Figure 2. This limited additional information is intended to supplement the findings of the LFR Phase I ESA and assist with a preliminary determination of whether constituents of concern (COCs) exist within the area at levels of potential human health concern. This report addresses only those RECs identified by LFR associated with sources on the school property.

The following sections present the Site background, scope of sampling and testing, results of field sampling activities, results of laboratory testing, and findings and conclusions. Exploratory boring logs are presented in Appendix A. Laboratory Certified Analytical Reports are included in Appendix B. Analytical results are summarized in attached tables and sample locations are shown on attached figures.

2.0 BACKGROUND

2.1 Site Identification

The Site comprises a portion of the Santa Monica High School campus, located at 601 Pico Boulevard, Santa Monica, California. The Site is listed as a Resource Conservation and Recovery Act-Small Quantity Generator (RCRA-SQG) of hazardous waste, according to the LFR Phase I ESA. The Site is also reportedly listed in the HAZNET database for the following substances:

- aqueous solution with 10% or more total organic residue,
- contaminated soil from site cleanups,
- PCBs and materials containing PCBs,
- asbestos-containing waste,
- unreported materials,
- other organic solids,
- oil/water separation sludge,
- other inorganic solid waste,
- waste oil and mixed oil,
- off-specification, aged or surplus organics,
- laboratory waste chemicals, and
- liquids with PCBs >50 milligrams per liter (mg/l) disposed of by recyclers, transfer stations, disposal in landfill, treatment-tank, treatment-incinerator or unreported disposal methods.

Neither database reportedly indicates the existence of any hazardous waste or hazardous materials violations.

2.2 Site Description

The Site occupies an approximately 5.8-acre area of the northern portion of the Santa Monica High School campus. The Site lies southeast of Olympic Boulevard, between 6th Street and 7th Court, in Santa Monica. The Site is part of three lots, which have been assigned Assessor's Parcel Numbers (APN) 4290-003-901, 4290-005-900, and 4290-008-901. The site location is shown on Figure 1. Figure 2 shows the Site layout along with planned sample locations.

The Site is currently developed with classroom buildings, a parking lot and ball fields. A pair of two-story elongate east-west oriented classroom buildings currently occupy a portion of the Site. The more northerly of these two buildings contains a partial basement at its west end in which an auto shop facility is located. This lower level auto shop is accessed from an inclined driveway west of the structure that descends from 6th Street.

Both classroom buildings contain science and technology laboratories with laboratory sinks that

connect to buried drain lines in the vicinity of these buildings. These drain lines discharge to the sewer main beneath Olympic Blvd. on the north side of the Site.

The auto shop contains in-ground hydraulic lifts, an abandoned underground waste oil storage tank, and floor drains that connect with buried drain lines that lead to a subgrade sewer interceptor (clarifier) located in the driveway area west of the auto shop facility. The interceptor may also drain to the sewer main beneath Olympic Blvd., but available information suggests that it may instead discharge to a storm drain system at the northern edge of the Site (see discussion in following section).

A large electrical transformer is located within a fenced enclosure west of the southerly of the two classroom buildings.

The ball field is surfaced primarily with grass and are located adjacent to the east boundary of the school property east of the classroom buildings. The parking area is paved with asphalt and is located on the north side of the northerly classroom building and ball field.

Mixed residential and commercial land uses lie northeast of the Site across 7th Court. The I-10 Freeway (Santa Monica Freeway) parallels Olympic Blvd. to the northwest of the Site. The remaining portions of the high school campus adjoin the south side of the Site, and lie across 6th Street to the west of the Site.

2.3 Site Environmental History

According to the Phase I ESA by LFR, Inc. dated September 24, 2008, the 5.8-acre Site was vacant land in 1900. By 1918, portions of the Site appear to have been occupied by a school and residences, according to a Sanborn fire insurance map dating from that time. An aerial photograph shows that the school had been expanded by 1928, and a small area was still occupied by residences. By 1938, another aerial photograph shows the entire Site was a school. The school facilities have been renovated and expanded over the years, resulting in the current facility configuration.

According to LFR, in October 1986 the County of Los Angeles Department of Environmental Health, Public Health Investigation (PHI) unit conducted an investigation of several laboratories, a machine shop, a woodshop, a photography shop, and auto shops at the high school. The investigation reportedly found that the floor of the auto shop was covered in oil, containers of Stoddard Solvent degreaser, a hot tank, and a steam cleaning operation were located within the auto shop, and floor drains full of oil and grease were observed within, as well as outside of, the auto shop.

The auto shop teacher reportedly stated that waste sludge from the degreaser, hot tank, and floor cleaning activities was disposed of in the floor drains. The shop teacher also reportedly stated that the exterior floor drain located on the right side of the auto shop emptied into a sump connected to a pump that was activated when the level of waste in the sump reached a specific level, but did not know where the floor drains emptied to, or where the waste from the sump was

pumped to.

Based on this information, PHI inspectors reportedly oversaw the injection of water dyed with color pigment into the auto shop floor drains to attempt to trace where the drains discharged. Sewer manholes in Olympic Boulevard between 4th Street and 6th Street were opened to attempt to visually detect the injected water. All parties involved reportedly agreed that the exterior drain on the left side of the auto shop and the exterior drain near the middle of the auto shop discharged into the sewer system, whereas the exterior drain on the right side of the auto shop (connected to the pump and sump system) apparently flowed into the street and then into the storm water drainage system.

During return visits to the auto shop in December 1986, PHI inspectors reportedly observed water and oil in the auto shop floor drains. The auto shop teacher reportedly indicated that the floor drains had recently been cleaned out. He also stated that he did not know the source of the liquid in the floor drains, but indicated that it may have originated from another location.

According to LFR, in April 1987 the County of Los Angeles Department of Health Services, Environmental Management, Hazardous Materials Control Program issued a Report of Investigation Summary indicating that personnel at Santa Monica High School had knowingly and unlawfully disposed of hazardous waste, waste oil, and lead waste to unauthorized locations. Disposal locations included floor drains. No information regarding any remedial action was reportedly found in the records.

LFR also reported that records dated October 1986 indicated that a 500-gallon underground storage tank (UST) containing “drain oil mixed with sludge from solvent” was located at the campus. This is the UST mentioned above that is located just west of the auto shop. No UST removal documentation or closure information was identified in the PHI records. The UST is reportedly filled with sand, and the surface above the UST is paved with concrete. Laboratory analysis of soil samples collected at various depths from two recent soil borings advanced to 15 feet below ground surface near the UST reportedly did not identify detectable concentrations of total petroleum hydrocarbons (TPH) or volatile organic compounds (VOCs).

In 2008, LFR performed a Phase I ESA of the portion of the campus proposed for future construction, as discussed above. The LFR Phase I was conducted in general accordance with the guidelines suggested in ASTM E 1527-05. The objective of the Phase I ESA was to identify Recognized Environmental Conditions (RECs) associated with the Site that might need to be addressed in conjunction with permitting the planned construction.

As discussed above, LFR reported that the Site is listed as a RCRA small quantity hazardous waste generator, and is listed in the HAZNET database as having generated aqueous solution with 10% or more total organic residue, contaminated soil from site cleanups, PCBs and materials containing PCBs, asbestos-containing waste, unreported materials, other organic solids, oil/water separation sludge, other inorganic solid waste, waste oil and mixed oil, off-specification, aged or surplus organics, laboratory waste chemicals, and liquids with PCBs >50 milligrams per liter (mg/l) disposed of by recyclers, transfer stations, disposal in landfill, treatment-tank, treatment-incinerator or unreported disposal methods.

Table 1 presents LFR's list of RECs associated with sources on the school property along with their comments concerning likely sampling needs, and KES' sampling approach to address each REC.

2.4 Geologic Setting

The soils that underlie the Santa Monica High School campus have been geologically mapped as older alluvial fan deposits by Yerkes et al.[1]. These soils consist of orange brown colored sands and silty sands with local clay deposits. Lithologic descriptions of soils encountered in site exploratory borings are included on the boring logs in Appendix A.

Depth to first groundwater beneath the Site is 60 feet or greater beneath ground surface based on information on adjacent sites available on the State Water Resources Control Board's Geotracker website[2]. This groundwater has been assigned to the Silverado Aquifer by the California Department of Water Resources (DWR)[3].

1 Yerkes, R.F. and Campbell, R.H., 2005, Preliminary Geologic Map of the Los Angeles 30' x 60' Quadrangle, Southern California. United States Geologic Survey Open-File Report No. 05-1019. Available at: http://pubs.usgs.gov/of/2005/1019/

2 http://geotracker.swrcb.ca.gov/

3 Calif. Dept. Water Resources (DWR), 1961. Planned Utilization of the Groundwater Resources of the Ground Water Basins of the Coastal Plain of Los Angeles County, Bull. 104 - Appendix A - Ground Water Geology.

3.0 SAMPLING AND TESTING

Prior to field sampling activities, KES gathered and reviewed existing information on subsurface utilities in order to avoid striking buried utilities when drilling sample borings, as well as to adjust proposed sample locations in vicinity of subsurface drain lines. As a part of this activity, KES marked proposed boring locations at the site and contacted Underground Service Alert (DigAlert) who in turn contacted utilities who performed utility clearances of each boring location.

KES advanced exploratory borings by hand-auger and direct push technology (DPT) methods. Borings were installed at the locations shown on Figure 2. Hand-auger borings were limited to a depth of two feet below ground surface (bgs); DPT borings varied in depth up to 21 feet bgs.

In the hand-auger borings, soil samples were collected at depths of 0.5 and 2 feet. In the DPT borings, soil samples were generally collected at 5-foot intervals to the bottoms of the holes. Soil samples from hand auger borings submitted for laboratory analyses were collected in stainless steel tubes capped with Teflon swatches and sealed with plastic end caps. Soil samples from DPT borings submitted for laboratory analyses were collected in acetate sleeves capped with Teflon swatches and sealed with plastic end caps. A summary of soil samples collected is given in Table 2.

Following collection of soil samples, selected borings were completed as soil vapor probes for collection of soil vapor samples. A schematic diagram of a typical soil vapor probe is shown in Figure 3. Depths of individual vapor probes varied and are listed in Table 2.

Collection of soil vapor samples followed the joint Department of Toxic Substances Control (DTSC) and Los Angeles Regional Water Quality Control Board (LARWQCB) advisory protocol for active soil gas investigations[4].

Following collection of soil samples and soil vapor samples, all borings were sealed by backfilling with hydrated bentonite chips from the bottom to the ground surface.

Soil matrix samples were collected under strict chain-of-custody (COC) procedures and were delivered to Positive Lab Service, a California-certified analytical laboratory for testing. Soil vapor samples were analyzed by HydroGeoSpectrum, Inc., a mobile soil vapor testing laboratory. Laboratory analyses are listed in Table 2 and include the following:

- Volatile organic compounds (VOCs) – EPA 8260B
- Total petroleum hydrocarbons with carbon chain differentiation (TPHcc) – EPA 8015B
- Polychlorinated biphenyls (PCBs) – EPA 8082
- Organochlorine pesticides – EPA 8081A
- Total Lead – EPA 6010B
- Soil pH – EPA 9045C

4 Advisory – Active Soil Gas Investigations; joint DTSC/LARWQCB document dated January 13, 2003. Available at www.grac.org/Soil_Gas_Advisory.pdf

Quality control samples of the sand and bentonite used to construct soil vapor probes were also collected and were analyzed by a California-certified laboratory for the following constituents:

- TPHcc – EPA 8015B
- VOCs – EPA 8260B

Duplicate soil samples were collected for approximately 10 percent of the soil samples for quality control purposes.

4.0 LABORATORY ANALYTICAL RESULTS

4.1 Soil Vapor Samples

Soil vapor samples were analyzed for the full suite of volatile organic compounds (VOCs) including commonly-used solvents, gasoline constituents, fuel oxygenates, and others. Except for sample SV-A at 5 feet, no VOCs were detected in any vapor sample. In SV-A at 5 feet, a trace amount of toluene was detected at a concentration of 2.3 micrograms per liter (μg/L). A duplicate vapor sample was collected and had 2.1 μg/L of toluene. This sample was located in the general vicinity of the former auto shop and machine shop (Figure 2).

4.2 Soil Matrix Samples

4.2.1 Petroleum Hydrocarbons

Selected soil samples were analyzed for total petroleum hydrocarbons (TPH) in the carbon chain ranges C4-C12, C13-C22, C23-C32, and C33-C36 (see Tables 2 and 3 for sample locations and depths analyzed). None of the analyzed samples had detectable TPH.

4.2.2 Organochlorine Pesticides

Shallow soil samples from hand-auger borings in planter areas adjacent to existing classroom buildings were analyzed for organochlorine pesticides (Tables 2 and 3). Elevated levels of certain pesticides were detected (Table 3). Pesticides detected and the corresponding maximum detected concentrations in micrograms per kilogram (μg/kg) include:

- *alpha* Chlordane – 79.1 μg/kg
- *gamma* Chlordane – 63.2 μg/kg
- Chlordane – 1,180 μg/kg
- Dieldrin – 57.7 μg/kg
- 4,4 DDD – 28.5 μg/kg
- 4,4 DDE – 42.8 μg/kg
- 4,4, DDT – 205 μg/kg

All of these detections came from one sample – HAB-5 at 0.5 feet. This sample was located in a planter on the north side of the science building near its western end (Figure 2).

The concentrations of Chlordane (1,180 μg/kg) and dieldrin (57.7 μg/kg) in HAB-5 at 0.5 feet exceed their respective residential California Human Health Screening Levels (CHHSLs) of 430 and 35 μg/kg (Table 3).

4.2.3 Polychlorinated Biphenyls (PCBs)

Soil samples from borings B-1 and B-2 located adjacent to the large Edison electrical transformer south of the auto shop (Figure 2) did not detect any PCBs. Sample HAB-9 at 0.5 feet, located adjacent to the Edison electrical vault near the southwest corner of the Science Building (Figure 2) had an apparent trace level detection of the PCB Aroclor 1260 at a concentration of 13.8J μg/kg. The "J" is a flag that is added by the laboratory to indicate that the

result was below the practical quantitation limit of the laboratory method, so this apparent detection has a low associated confidence level. The soil sample directly below this one, HAB-9 at 2 feet, had no detectable PCBs.

4.2.4 Title 22 Metals

A total of 18 soil samples were analyzed for Title 22 metals. Title 22 metals are metals that can have toxic or hazardous properties at high concentrations. These metals are listed in the California Code of Regulations, Title 22, which defines certain substances and wastes as potentially hazardous. Many metals and metal compounds occur naturally in soils, and natural background concentrations in California soils have been well documented[5,6]. Generally, metals concentrations within normal background ranges are not considered hazardous by regulatory agencies.

Title 22 metals, and the maximum detected concentration at the Site in milligrams per kilogram (mg/kg) are as follows:

- Antimony 1.50(J) mg/kg
- Arsenic 2.77 mg/kg
- Barium 111 mg/kg
- Beryllium 0.419(J) mg/kg
- Cadmium 0.196(J) mg/kg
- Chromium 67.1 mg/kg
- Cobalt 9.89 mg/kg
- Copper 11.6 mg/kg
- Lead 128 mg/kg
- Mercury 0.118 mg/kg
- Molybdenum 1.55 mg/kg
- Nickel 30.8 mg/kg
- Selenium not detected
- Silver not detected
- Thallium not detected
- Vanadium 41.8 mg/kg
- Zinc 40.2 mg/kg

All of these maximum metal concentrations, except for lead, are consistent with the normal background concentration ranges for California soils. Elevated lead concentrations were detected in certain shallow soil samples from the planter areas around the existing buildings (HAB-1 through -8, Figure 2). All metals results are tabulated in Table 4.

4.2.5 pH

Eight soil samples were tested for pH. pH can indicate soils that have been affected by spills of

5 DTSC, May 1996, Background Levels of Trace Elements in Southern California Soils: Dept. of Toxic Substances Control, Sacramento, CA.

6 Bradford, G.R. et al, March 1996, Background Concentrations of Trace and Major Elements in California Soils, Division of Agriculture and Natural Resources, University of California, Sacramento, CA.

either very acidic or very basic chemicals. Soil samples from borings adjacent to drain lines connected to laboratory sinks in the existing Science and Technology buildings were tested for pH. The sample results varied from a pH of 7.4 to 8.2, which are within the normal background range.

5.0 DISCUSSION OF RESULTS RELATIVE TO LFR PHASE I RECS

Table 1 lists the seven RECs identified by LFR and the KES sampling approach that formed the basis for the scope of this limited Phase I ESA addendum. As seen in the table, RECs 4 and 7 will be addressed by sampling at the time of building demolition since access for sampling is too limited at the present time. The following sections discuss the results relative to RECs 1, 2, 3, 5 and 6.

5.1 REC No. 1 – Lead and Termiticides

KES installed and sampled 8 hand-auger borings to address REC No. 1. Boring locations are shown on Figure 2. Samples were collected at depths of 0.5 and 2 feet from each boring, and were analyzed for lead and organochlorine pesticides (termiticides). A total of 16 samples were analyzed, and elevated levels of lead and pesticides were detected. The greatest detected concentration of lead (128 mg/kg – see Table 4) is above typical background values but is below the DTSC CHHSL of 150 mg/kg. The greatest detected concentrations of the pesticides chlordane and dieldrin (1,180 and 57.7 mg/kg – see Table 3) exceeded their respective residential CHSSLs (430 and 35 mg/kg)[7].

5.2 REC No. 2 – PCBs in Vicinity of Transformer

KES installed and sampled 2 borings in the vicinity of the Edison electrical transformer (Figure 2). Samples were collected at depths of 0.5 and 2 feet from each boring. No PCBs were detected in any sample (Table 3). In addition, KES installed and sampled one boring in the vicinity of the Edison electrical vault located on the southwest side of the Science Building. Samples were collected and analyzed at depths of 0.5 and 2 feet. The sample at 0.5 feet had an apparent trace level detection of the PCB Aroclor 1260 at a concentration of 13.8J μg/kg. The "J" is a flag that is added by the laboratory to indicate that the result was below the practical quantitation limit of the laboratory method, so this apparent detection has a low associated confidence level. The soil sample directly below this one, HAB-9 at 2 feet, had no detectable PCBs.

5.3 REC No. 3 – TPH, Metals, VOCs in Vicinity of Clarifier

KES installed and sampled 3 borings in the vicinity of the three-stage interceptor (clarifier) located immediately southwest of the auto shop, and its associated drain line (Figure 2). Ten soil samples and six soil gas samples were collected and analyzed from these borings (Table 2). Analyses included TPH, VOCs and Title 22 metals. No TPH or VOCs were detected. Title 22 metals were all consistent with natural background levels.

7 DTSC has established CHSSLs for both "residential" and "commercial" land uses. For risk screening purposes, DTSC uses residential CHSSLs for schools, even though exposure factors for residential land use are conservative when applied to school land use (i.e. 70 years exposure, etc.).

5.4 REC No. 4 – Metals, Petroleum Hydrocarbons, PCBs and VOCS in Vicinity of Current Auto Shop

Access for sampling is too limited at the present time due to physical constraints imposed by the current building configuration, lack of information on buried drain line locations, and use of the facility as an active classroom and shop area. Sampling and testing of this area is recommended at the time of demolition of the building.

5.5 REC No. 5 – VOCs in Vicinity of former Auto and Machine Shops

KES installed and sampled one soil vapor probe in the vicinity of the former auto and machine shops (Figure 2). One soil gas sample was collected at a depth of 5 feet and was analyzed for VOCs. No VOCs were detected except for a trace level of toluene (2.3 μg/L). A duplicate sample exhibited 2.1 μg/L toluene. This low level is not considered indicative of significant VOC contamination.

5.6 REC No. 6 – Metals, pH, VOCs in Vicinity of Drain Lines

KES installed and sampled four borings in the vicinity of the drain lines exiting the Science and Technology buildings that contain laboratory sinks (Figure 2). Nine soil samples were collected and analyzed for TPH, metals and pH. In addition, four soil gas samples were collected and analyzed for VOCs. No TPH were detected. All metals results were consistent with normal background ranges, and pH results were likewise consistent with the normal background range. No VOCs were detected in soil gas samples.

5.7 REC No. 7 – Petroleum Hydrocarbons and VOCs in Vicinity of Abandoned UST Outside Auto Shop

Because the abandoned UST is still present, access for sampling soils beneath the tank is very limited. KES recommends sampling and testing beneath the abandoned UST in conjunction with its removal.

6.0 CONCLUSIONS

Based on the sampling and analysis findings, KES has reached the following conclusions:

- REC No. 1 - The elevated concentrations of the pesticides chlordane and dieldrin detected in shallow planter soils adjacent to the existing Science and Technology buildings warrant further delineation. The maximum levels of chlordane and dieldrin exceed the CalEPA CHSSLs established for risk screening purposes.
- REC Nos. 2, 3, 5 and 6 - The sampling and analyses completed for the other LFR RECs do not indicate the presence of soil contamination associated with these RECs; therefore, no additional investigation of these RECs is warranted at this time.
- REC Nos. 4 and 7 - Additional sampling and testing should be done for those RECs (4 and 7) that are presently inaccessible for sampling purposes. This additional sampling should be done in conjunction with demolition and removal of the auto shop and associated UST.

TABLES

TABLE 1
SUMMARY OF RECs AND SAMPLING APPROACH
Proposed New Construction Area
Santa Monica High School, 601 Pico Blvd., Santa Monica, CA

REC No.	LFR Phase I Findings	KES Sampling Approach
1	Due to the presence of current and former structures on the Site, DTSC will likely require sampling for lead and termiticides in soil. DTSC typically requires lead sampling anytime a structure that was constructed prior to the ban of LBP in the late 1970s/early 1980s is present at a site, and pesticide sampling anytime a structure that was constructed prior to the ban of organochlorine pesticides in the late 1970s/early 1980s is present at a site.	Soil sampling and analysis for lead and organochlorine pesticides at designated locations around existing structures.
2	DTSC would typically require soil sampling in the vicinity of the pad-mounted electric transformer located near the southwestern Site border to evaluate the potential for PCBs.	Soil sampling for PCBs adjacent to transformer
3	DTSC would typically require soil sampling to evaluate the potential presence of metals, TPH or VOCs in the soil or soil vapor in the vicinity of the three-stage clarifier/sump pit located near the southwestern border of the Site.	Soil and soil vapor sampling and analysis adjacent to three-stage clarifier (interceptor) and along drain line
4	Based on the long-term use of the auto shop, the documented improper disposal methods observed by a regulatory agency in the 1980s, and the storage of waste oil, used oil filters, batteries, and other automotive fluids, DTSC would typically require soil and soil vapor sampling for metals, petroleum hydrocarbons, PCBs, and/or VOCs to determine if soil and soil vapor in the vicinity of the auto shop have been impacted.	No sampling at this time due to limited access inside building and lack of information on drain line locations. Recommend sampling when building is demolished.
5	Based on the presence of the former automotive shop, a machine shop, and a foundry adjacent to the eastern leg of the Site, DTSC would typically require soil vapor sampling along the perimeter of the property closest to these historic features to evaluate the potential presence of VOCs.	Soil vapor sampling in vicinity of identified features
6	DTSC would typically require sampling for metals, pH, and/or VOCs in the vicinity of the drain lines to address potential releases from activities related to on-site chemistry classrooms.	Soil and soil vapor sampling at selected locations in vicinity of drain lines
7	Recent soil sampling in the vicinity of the abandoned in-place UST located near the auto garage along the southwestern Site boundary did not identify the presence of TPH or VOCs. LFR recommends that the UST be removed and closed in accordance with local agency regulations. As part of UST removal and closure activities, additional soil sampling will likely be required to further confirm that soil in the vicinity of the abandoned UST was not impacted.	No sampling at this time due to previous samples having nondetectable results. Recommend removing UST and sampling at that time per LFR recommendations. KES can schedule UST removal during school vacation periods.

TABLE 2
SUMMARY OF SAMPLES AND ANALYSES

Proposed New Construction Area
Santa Monica High School, 601 Pico Blvd., Santa Monica, CA

Boring ID	Depth (ft)	Surface			Water Analyses	Soil Vapor Analyses	Soil Matrix Analyses							Rationale
		Concrete	Asphalt	Unpaved	VOCs	VOCs	TPHcc	VOCs	PCBs	pH	Title 22 Metals	OCP	Lead	
					8260B	8260B	8015B	8260B	8082	-	6010/7471	8081A	6010B	
Areas Around Existing Structures - Lead and Termiticides (LFR REC #1)														
HAB-1	0.5	-	-	x	-	-	-	-	-	-	-	1	1	REC#1 - potential for lead or termiticides in shallow soil
	2				-	-	-	-	-	-	-	1	1	
HAB-2	0.5	-	-	x	-	-	-	-	-	-	-	1	1	REC#1 - potential for lead or termiticides in shallow soil
	2				-	-	-	-	-	-	-	1	1	
HAB-3	0.5	-	-	x	-	-	-	-	-	-	-	2	2	REC#1 - potential for lead or termiticides in shallow soil
	2				-	-	-	-	-	-	-	1	1	
HAB-4	0.5	-	-	x	-	-	-	-	-	-	-	1	1	REC#1 - potential for lead or termiticides in shallow soil
	2				-	-	-	-	-	-	-	1	1	
HAB-5	0.5	-	-	x	-	-	-	-	-	-	-	1	1	REC#1 - potential for lead or termiticides in shallow soil
	2				-	-	-	-	-	-	-	1	1	
HAB-6	0.5	-	-	x	-	-	-	-	-	-	-	1	1	REC#1 - potential for lead or termiticides in shallow soil
	2				-	-	-	-	-	-	-	1	1	
HAB-7	0.5	-	-	x	-	-	-	-	-	-	-	1	1	REC#1 - potential for lead or termiticides in shallow soil
	2				-	-	-	-	-	-	-	2	2	
HAB-8	0.5	-	-	x	-	-	-	-	-	-	-	1	1	REC#1 - potential for lead or termiticides in shallow soil
	2				-	-	-	-	-	-	-	1	1	
Subtotal*					**0**	**0**	**0**	**0**	**0**	**0**	**0**	**18**	**18**	
Existing Pad-Mounted Transformer - PCBs (LFR REC #2)														
B-1	0.5	x	-	-	-	-	-	-	1	-	-	-	-	REC#2 - potential for PCB contamination of shallow soil
	2				-	-	-	-	1	-	-	-	-	
B-2	0.5	x	-	-	-	-	-	-	1	-	-	-	-	REC#2 - potential for PCB contamination of shallow soil
	2				-	-	-	-	1	-	-	-	-	
Subtotal*					**0**	**0**	**0**	**0**	**4**	**0**	**0**	**0**	**0**	
Three-Stage Waste Interceptor Outside Auto Shop (LFR REC #3)														
SVB-5	5	-	x	-	-	-	1	-	-	-	1	-	-	REC#3 - potential for metals, TPH or VOCs in soil
	10				-	1	1	-	-	-	1	-	-	
	15				-	1	1	-	-	-	1	-	-	
SVB-6	5	-	x	-	-	-	1	-	-	-	1	-	-	REC#3 - potential for metals, TPH or VOCs in soil
	10				-	2	1	-	-	-	1	-	-	
	15					1	1				1	-	-	
SVB-7	5	-	x	-	-	-	1	-	-	-	1	-	-	REC#3 - potential for metals, TPH or VOCs in soil
	10				-	1	1	-	-	-	2	-	-	
	15				-	1	1	-	-	-	1	-	-	
Subtotal*					**0**	**7**	**9**	**0**	**0**	**0**	**10**	**0**	**0**	

TABLE 2
SUMMARY OF SAMPLES AND ANALYSES
Proposed New Construction Area
Santa Monica High School, 601 Pico Blvd., Santa Monica, CA

Vicinity of Former Auto and Machine Shops (LFR REC #5)

SV-A	5	-	-	x	-	1	-	-	-	-	-	-	-	REC #5 - potential for VOC contamination in soil
Subtotal*					**0**	**1**	**0**	**0**	**0**	**0**	**0**	**0**	**0**	

Vicinty of Drain Lines Connected to Lab Sinks in Science and Technology Bldgs. (LFR REC #6)

SVB-1	5	-	x	-	-	-	-	-	-	-	-	-	-	REC#6 - potential for metals, pH or VOCs in soil from disposal into lab sinks
	10				-	1	1	-	-	1	2	-	-	
	15				-	1	1	-	-	1	1	-	-	
SVB-2	-	-	x	-	-	-	-	-	-	-	-	-	-	REC#6 - potential for metals, pH or VOCs in soil from disposal into lab sinks
	15				-	1	2	-	-	1	1	-	-	
	20				-	1	1	-	-	1	1	-	-	
SVB-3	5	-	x	-	-	1	1	-	-	-	-	-	-	REC#6 - potential for metals, pH or VOCs in soil from disposal into lab sinks
	10				-	2	1	-	-	2	1	-	-	
SVB-4	5	-	x	-	-	1	1	-	-	1	1	-	-	REC#6 - potential for metals, pH or VOCs in soil from disposal into lab sinks
	10				-	1	1	-	-	1	1	-	-	
Subtotal*					**0**	**9**	**9**	**0**	**0**	**8**	**8**	**0**	**0**	

QC Samples

Trip blanks	-	-	-	6	-	-	-	-	-	-	-	-	1 trip blank per sample coolelr
Equipment blanks	-	-	-	4	-	-	-	-	-	-	-	-	1 equipment blank per field day
Sand/bentonite samples	-	-	-	-	-	2	2	-	-	-	-	-	2 sand/bentonite samples
Subtotal*				**10**	**0**	**2**	**2**	**0**	**0**	**0**	**0**	**0**	

TOTALS	**10**	**17**	**20**	**2**	**4**	**8**	**18**	**18**	**18**

SAMPLE MANAGEMENT

Container	3-40ml VOAs	-	Acetate	3-Encores	Acetate	Acetate/Jar	Acetate/Jar	Acetate	Acetate
Preservative	HCL/4°C	-	4°C	4°C	4°C	4°C	4°C	4°C	4°C
Holding Time (days)	14	-	14	14	14	6 months	6 months	14	14

Abbreviations:
EB = Equipment Blank
OCP = Organo-chlorine Pesticides
PAH = Polynuclear aromatic hydrocarbons
TB = Trip Blank
TPH = Total Petroleum Hydrocarbons
VOC = Semi-Volatile organic compounds

TABLE 3
SUMMARY OF ORGANIC CHEMICALS IN SOIL

Proposed New Construction Area
Santa Monica High School, 601 Pico Blvd., Santa Monica, CA

SAMPLE			Petroleum Hydrocarbons (mg/kg)				VOCs		Pesticides								PCBs		LAB
ID	Depth (Ft)	Date	C4-12	C13-22	C23-32	C33-36	Acetone	Others	alpha Chlordane	gamma Chlordane	4,4 -DDD	4,4 -DDE	4,4 -DDT	Dieldrin	Chlordane	Others	Arochlor 1260	Others	
			8015B	8015B	8015B	8015B	8260B (ug/kg)		8081A (ug/kg)								8082 (ug/kg)		
Areas Around Existing Structures - Lead and Termiticides (LFR REC #1)																			
HAB-1	0.5	1/26/2009	-	-	-	-	-	-	**7.27J**	**4.03J**	ND(<16)	ND(<16)	**23.6**	**12.9**	**139**	ND	-	-	Positive
	2	1/26/2009	-	-	-	-	-	-	ND(<8)	ND(<8)	ND(<16)	ND(<16)	ND(<16)	ND(<12)	ND(<40)	ND	-	-	Positive
HAB-2	0.5	1/26/2009	-	-	-	-	-	-	ND(<8)	ND(<8)	**13.9J**	ND(<16)	ND(<16)	ND(<12)	**108**	ND	-	-	Positive
	2	1/26/2009	-	-	-	-	-	-	ND(<8)	ND(<8)	ND(<16)	ND(<16)	ND(<16)	ND(<12)	ND(<40)	ND	-	-	Positive
HAB-3	0.5	1/26/2009	-	-	-	-	-	-	ND(<8)	ND(<8)	ND(<16)	ND(<16)	ND(<16)	ND(<12)	ND(<40)	ND	-	-	Positive
	0.5(dup)	1/26/2009	-	-	-	-	-	-	ND(<8)	ND(<8)	**12.6J**	ND(<16)	ND(<16)	ND(<12)	ND(<40)	ND	-	-	Positive
	2	1/26/2009	-	-	-	-	-	-	ND(<8)	ND(<8)	ND(<16)	ND(<16)	ND(<16)	ND(<12)	ND(<40)	ND	-	-	Positive
HAB-4	0.5	1/26/2009	-	-	-	-	-	-	ND(<8)	ND(<8)	ND(<16)	ND(<16)	ND(<16)	ND(<12)	ND(<40)	ND	-	-	Positive
	2	1/26/2009	-	-	-	-	-	-	ND(<8)	ND(<8)	ND(<16)	ND(<16)	ND(<16)	ND(<12)	ND(<40)	ND	-	-	Positive
HAB-5	0.5	1/26/2009	-	-	-	-	-	-	**79.1**	**63.2**	**28.5**	**42.8**	**205**	**57.7**	**1180**	ND	-	-	Positive
	2	1/26/2009	-	-	-	-	-	-	ND(<8)	ND(<8)	ND(<16)	ND(<16)	ND(<16)	ND(<12)	**58.9**	ND	-	-	Positive
HAB-6	0.5	1/26/2009	-	-	-	-	-	-	**9.17**	**9.01**	**32.8**	ND(<16)	ND(<16)	ND(<12)	**203**	ND	-	-	Positive
	2	1/26/2009	-	-	-	-	-	-	**7.99J**	**7.82J**	ND(<16)	ND(<16)	ND(<16)	**16.9**	**124**	ND	-	-	Positive
HAB-7	0.5	1/26/2009	-	-	-	-	-	-	ND(<8)	ND(<8)	**15.4J**	ND(<16)	ND(<16)	ND(<12)	ND(<40)	ND	-	-	Positive
	2	1/26/2009	-	-	-	-	-	-	ND(<8)	ND(<8)	ND(<16)	ND(<16)	ND(<16)	ND(<12)	ND(<40)	ND	-	-	Positive
	2(dup)	1/26/2009	-	-	-	-	-	-	ND(<8)	ND(<8)	ND(<16)	ND(<16)	ND(<16)	ND(<12)	ND(<40)	ND	-	-	Positive
HAB-8	0.5	1/26/2009	-	-	-	-	-	-	ND(<8)	**4.05J**	ND(<16)	ND(<16)	ND(<16)	ND(<12)	**86.7**	ND	-	-	Positive
	2	1/26/2009	-	-	-	-	-	-	ND(<8)	ND(<8)	ND(<16)	ND(<16)	ND(<16)	ND(<12)	**56.4**	ND	-	-	Positive
HAB-9	0.5	2/16/2009	-	-	-	-	-	-	-	-	-	-	-	-	-	-	**13.8J**	ND(<50)	Positive
	2	2/16/2009	-	-	-	-	-	-	-	-	-	-	-	-	-	-	ND(<59)	ND(<50)	Positive
Maximum Detected		ug/kg	0	0	0	0	0	0	**79.1**	**63.2**	**32.8**	**42.8**	**205**	**57.7**	**1180**	0	**13.8J**	0	
		mg/kg	0	0	0	0	0	0	**0.0791**	**0.0632**	**0.0328**	**0.0428**	**0.205**	**0.0577**	**1.18**	0	**0.013J**	0	
CHHSL for Residential Use			-	-	-	-			-	-	*2300*	*1600*	*1600*	*35*	*430*	-	*89*	*89*	
Existing Pad-Mounted Transformer - PCBs (LFR REC #2)																			
B-1	0.5	1/26/2009	-	-	-	-	-	-	-	-	-	-	-	-	-	-	ND(<50)	ND(<50)	Positive
	2	1/26/2009	-	-	-	-	-	-	-	-	-	-	-	-	-	-	ND(<50)	ND(<50)	Positive
B-2	0.5	1/26/2009	-	-	-	-	-	-	-	-	-	-	-	-	-	-	ND(<50)	ND(<50)	Positive
	2	1/26/2009	-	-	-	-	-	-	-	-	-	-	-	-	-	-	ND(<59)	ND(<50)	Positive
Maximum Detected		ug/kg	0	0	0	0	0	0	0	0	0	0	0	0	0	0	0	0	
		mg/kg	0	0	0	0	0	0	0	0	0	0	0	0	0	0	0	0	
CHHSL for Residential Use			-	-	-	-			-	-	*2300*	*1600*	*1600*	*35*	*430*	-	*89*	*89*	

TABLE 3
SUMMARY OF ORGANIC CHEMICALS IN SOIL

Proposed New Construction Area
Santa Monica High School, 601 Pico Blvd., Santa Monica, CA

SAMPLE			Petroleum Hydrocarbons (mg/kg)				VOCs		Pesticides								PCBs		LAB
ID	Depth (Ft)	Date	C4-12	C13-22	C23-32	C33-36	Acetone	Others	alpha Chlordane	gamma Chlordane	4,4 -DDD	4,4 -DDE	4,4 -DDT	Dieldrin	Chlordane	Others	Arochlor 1260	Others	
			8015B	8015B	8015B	8015B	8260B (ug/kg)		8081A (ug/kg)								8082 (ug/kg)		
Three-Stage Waste Interceptor Outside Auto Shop (LFR REC #3)																			
SVB-5	5	1/26/2009	ND(<0.5)	ND(<5)	ND(<100)	ND(<100)	-	-	-	-	-	-	-	-	-	-	-	-	Positive
	10	1/26/2009	ND(<0.5)	**2.50J**	ND(<100)	ND(<100)	-	-	-	-	-	-	-	-	-	-	-	-	Positive
	15	1/26/2009	ND(<0.5)	ND(<100)	ND(<100)	ND(<100)	-	-	-	-	-	-	-	-	-	-	-	-	Positive
SVB-6	5	1/26/2009	ND(<0.5)	**2.64J**	ND(<100)	ND(<100)	-	-	-	-	-	-	-	-	-	-	-	-	Positive
	10	1/26/2009	ND(<0.5)	ND(<100)	ND(<100)	ND(<100)	-	-	-	-	-	-	-	-	-	-	-	-	Positive
	15	1/26/2009	ND(<0.5)	ND(<100)	ND(<100)	ND(<100)	-	-	-	-	-	-	-	-	-	-	-	-	Positive
SVB-7	5	1/26/2009	ND(<0.5)	ND(<5)	ND(<100)	ND(<100)	-	-	-	-	-	-	-	-	-	-	-	-	Positive
	10	1/26/2009	ND(<0.5)	ND(<5)	ND(<100)	ND(<100)	-	-	-	-	-	-	-	-	-	-	-	-	Positive
	15	1/26/2009	ND(<0.5)	ND(<5)	ND(<100)	ND(<100)	-	-	-	-	-	-	-	-	-	-	-	-	Positive
Maximum Detected		ug/kg	0	0	0	0	0	0	0	0	0	0	0	0	0	0	0	0	
		mg/kg	0	0	0	0	0	0	0	0	0	0	0	0	0	0	0	0	
CHHSL for Residential Use			-	-	-	-			-	-	*2300*	*1600*	*1600*	*35*	*430*	-	*89*	*89*	
Vicinty of Drain Lines Connected to Lab Sinks in Science and Technology Bldgs. (LFR REC #6)																			
SVB-1	5	1/26/2009	ND(<0.5)	ND(<5)	ND(<100)	ND(<100)	-	-	-	-	-	-	-	-	-	-		-	Positive
	10	1/26/2009	ND(<0.5)	ND(<5)	ND(<100)	ND(<100)	-	-	-	-	-	-	-	-	-	-		-	Positive
	15	1/26/2009	ND(<0.5)	ND(<5)	ND(<100)	ND(<100)	-	-	-	-	-	-	-	-	-	-		-	Positive
SVB-2	15	1/26/2009	ND(<0.5)	ND(<5)	ND(<100)	ND(<100)	-	-	-	-	-	-	-	-	-	-		-	Positive
	15(dup)	1/26/2009	ND(<0.5)	ND(<5)	ND(<100)	ND(<100)	-	-	-	-	-	-	-	-	-	-		-	Positive
	20	1/26/2009	ND(<0.5)	ND(<5)	ND(<100)	ND(<100)	-	-	-	-	-	-	-	-	-	-		-	Positive
SVB-3	5	1/26/2009	ND(<0.5)	ND(<5)	ND(<100)	ND(<100)	-	-	-	-	-	-	-	-	-	-		-	Positive
	10	1/26/2009	ND(<0.5)	ND(<5)	ND(<100)	ND(<100)	-	-	-	-	-	-	-	-	-	-		-	Positive
SVB-4	5	1/26/2009	ND(<0.5)	ND(<5)	ND(<100)	ND(<100)	ND(<80)	ND	-	-	-	-	-	-	-	-		-	Positive
	10	1/26/2009	ND(<0.5)	ND(<5)	ND(<100)	ND(<100)	ND(<80)	ND	-	-	-	-	-	-	-	-		-	Positive
Maximum Detected		ug/kg	0	0	0	0	0	0	0	0	0	0	0	0	0	0		0	
		mg/kg	0	0	0	0	0	0	0	0	0	0	0	0	0	0		0	
CHHSL for Residential Use			-	-	-	-			-	-	*2300*	*1600*	*1600*	*35*	*430*	-		-	

NOTES:
(dup) = field duplicate sample result
- = Not applicable, available or analyzed
J = compound detected above method detection limit and below the practical quantification limit
Shading indicates exceedance of potential regulatory level

ABBREVIATIONS
CHHSLs = California human health screening levels
mg/kg = Milligrams per kilogram
ND = Not detected at or above practical Quantitation limit in parentheses (if reported)
QA/QC = Quality Assurance/Quality Control
ug/KG = Micrograms per kilogram
VOCs = Volatile organic compounds

TABLE 4
SUMMARY OF TITLE 22 METALS AND pH IN SOIL

Proposed New Construction Area
Santa Monica High School, 601 Pico Blvd., Santa Monica, CA

SAMPLE			Title 22 Metals																		
ID	Depth (Ft)	Date	Antimony	Arsenic^	Barium^	Beryllium	Cadmium^	Chromium^	Cobalt	Copper	Lead^	Molybden.	Nickel	Selenium^	Silver	Thallium	Vanadium	Zinc	Mercury	pH	Lab
			6010B (mg/KG)																7471A (mg/kg)		
Areas Around Existing Structures - Lead and Termiticides (LFR REC #1)																					
HAB-1	0.5	1/26/2009	-	-	-	-	-	-	-	-	**128**	-	-	-	-	-	-	-	-	-	Positive
	2	1/26/2009	-	-	-	-	-	-	-	-	**2.24**	-	-	-	-	-	-	-	-	-	Positive
HAB-2	0.5	1/26/2009	-	-	-	-	-	-	-	-	**52.5**	-	-	-	-	-	-	-	-	-	Positive
	2	1/26/2009	-	-	-	-	-	-	-	-	**14.8**	-	-	-	-	-	-	-	-	-	Positive
HAB-3	0.5	1/26/2009	-	-	-	-	-	-	-	-	**9.12**	-	-	-	-	-	-	-	-	-	Positive
	0.5(dup)	1/26/2009	-	-	-	-	-	-	-	-	**9.28**	-	-	-	-	-	-	-	-	-	Positive
	2	1/26/2009	-	-	-	-	-	-	-	-	**15.3**	-	-	-	-	-	-	-	-	-	Positive
HAB-4	0.5	1/26/2009	-	-	-	-	-	-	-	-	**9.32**	-	-	-	-	-	-	-	-	-	Positive
	2	1/26/2009	-	-	-	-	-	-	-	-	**12.5**	-	-	-	-	-	-	-	-	-	Positive
HAB-5	0.5	1/26/2009	-	-	-	-	-	-	-	-	**47.7**	-	-	-	-	-	-	-	-	-	Positive
	2	1/26/2009	-	-	-	-	-	-	-	-	**6.00**	-	-	-	-	-	-	-	-	-	Positive
HAB-6	0.5	1/26/2009	-	-	-	-	-	-	-	-	**14.9**	-	-	-	-	-	-	-	-	-	Positive
	2	1/26/2009	-	-	-	-	-	-	-	-	**27.9**	-	-	-	-	-	-	-	-	-	Positive
HAB-7	0.5	1/26/2009	-	-	-	-	-	-	-	-	**13.5**	-	-	-	-	-	-	-	-	-	Positive
	2	1/26/2009	-	-	-	-	-	-	-	-	**16.1**	-	-	-	-	-	-	-	-	-	Positive
	2(dup)	1/26/2009	-	-	-	-	-	-	-	-	**1.90**	-	-	-	-	-	-	-	-	-	Positive
HAB-8	0.5	1/26/2009	-	-	-	-	-	-	-	-	**30.2**	-	-	-	-	-	-	-	-	-	Positive
	2	1/26/2009	-	-	-	-	-	-	-	-	**15.0**	-	-	-	-	-	-	-	-	-	Positive
HAB-9	0.5	2/16/2009	-	-	-	-	-	-	-	-	-	-	-	-	-	-	-	-	-	-	
	2	2/16/2009	-	-	-	-	-	-	-	-	-	-	-	-	-	-	-	-	-	-	
Maximum Detected		mg/kg	-	-	-	-	-	-	-	-	**128**	-	-	-	-	-	-	-	-		
CHHSL for Residential Use			30	0.07*	5200	150	1.7*	100,000	660	3000	150	380	1600	380	380	5	530	23,000	18		
Three-Stage Waste Interceptor Outside Auto Shop (LFR REC #3)																					
SVB-5	5	1/26/2009	**0.741J**	**1.89**	**20.8**	**0.189J**	ND(<1)	**26.9**	**6.16**	**4.05**	**1.44**	**0.519J**	**12.0**	ND(<1)	ND(<1)	ND(<1)	**41.8**	**18.0**	**0.0449J**	-	Positive
	10	1/26/2009	ND(<1)	**0.945J**	**17.5**	**0.113J**	ND(<1)	**11.9**	**2.43**	**2.71**	**0.959**	**0.288J**	**7.53**	ND(<1)	ND(<1)	ND(<1)	**10.4**	**11.4**	**0.0354J**	-	Positive
	15	1/26/2009	**1.01J**	**1.25**	**74.0**	**0.316J**	ND(<1)	**35.7**	**8.87**	**9.53**	**1.44**	**0.532J**	**17.3**	ND(<1)	ND(<1)	ND(<1)	**27.4**	**26.8**	**0.0401J**	-	Positive
SVB-6	5	1/26/2009	ND(<1)	**1.16**	**26.1**	**0.128J**	ND(<1)	**12.2**	**3.92**	**4.31**	**0.865**	**0.340J**	**11.8**	ND(<1)	ND(<1)	ND(<1)	**12.5**	**13.0**	**0.0420J**	-	Positive
	10	1/26/2009	ND(<1)	**1.04**	**22.1**	**0.136J**	ND(<1)	**13.7**	**2.84**	**3.69**	**0.916**	**0.362J**	**10.6**	ND(<1)	ND(<1)	ND(<1)	**11.6**	**14.0**	**0.0383J**	-	Positive
	15	1/26/2009	**1.50J**	**0.692J**	**55.3**	**0.312J**	**0.148J**	**67.1**	**9.89**	**10.7**	**1.03**	**0.416J**	**30.8**	ND(<1)	ND(<1)	ND(<1)	**24.2**	**31.6**	**0.0833J**	-	Positive
SVB-7	5	1/26/2009	**0.412J**	**2.09**	**30.9**	**0.317J**	ND(<1)	**17.7**	**4.53**	**5.99**	**1.66**	**0.333J**	**9.63**	ND(<1)	ND(<1)	ND(<1)	**20.1**	**14.7**	**0.118**	-	Positive
	10	1/26/2009	**0.457J**	**1.88**	**29.3**	**0.291J**	ND(<1)	**22.7**	**4.08**	**4.79**	**1.80**	**0.267J**	**11.6**	ND(<1)	ND(<1)	ND(<1)	**21.1**	**13.9**	**0.0601J**	-	Positive
	10(dup)	1/26/2009	**0.568J**	**2.59**	**32.4**	**0.307J**	ND(<1)	**31.3**	**3.92**	**5.08**	**2.22**	**0.302J**	**12.8**	ND(<1)	ND(<1)	ND(<1)	**25.9**	**15.3**	**0.0703J**	-	Positive
	15	1/26/2009	ND(<2.5)	**1.28**	**32.9**	**0.277J**	**0.196J**	**26.0**	**5.94**	**6.52**	**2.07**	ND(<1)	**16.4**	ND(<1)	ND(<1)	ND(<1)	**19.6**	**22.7**	**0.0390J**	-	Positive
Maximum Detected		mg/kg	**1.50J**	**2.59**	**74**	**0.317J**	**0.196J**	**67.1**	**9.89**	**10.7**	**2.22**	**0.519J**	**30.8**	**0**	**0**	**0**	**41.8**	**31.6**	**0.118**		
CHHSL for Residential Use			30	0.07*	5200	150	1.7*	100,000	660	3000	150	380	1600	380	380	5	530	23,000	18		

TABLE 4
SUMMARY OF TITLE 22 METALS AND pH IN SOIL

Proposed New Construction Area
Santa Monica High School, 601 Pico Blvd., Santa Monica, CA

SAMPLE			Title 22 Metals																pH	Lab
ID	Depth (Ft)	Date	Antimony	Arsenic^	Barium^	Beryllium	Cadmium^	Chromium^	Cobalt	Copper	Lead^	Molybden.	Nickel	Selenium^	Silver	Thallium	Vanadium	Zinc	Mercury	
			6010B (mg/KG)																7471A (mg/kg)	
Vicinty of Drain Lines Connected to Lab Sinks in Science and Technology Bldgs. (LFR REC #6)																				
SVB-1	10	1/26/2009	ND(<2.5)	**1.43**	**24.0**	**0.222J**	ND(<1)	**24.6**	**3.02**	**6.80**	**1.79**	**1.55**	**8.37**	ND(<1)	ND(<1)	ND(<1)	**17.8**	**12.3**	**0.0226J**	**7.4**	Positive
	10(dup)	1/26/2009	**0.417J**	**1.72**	**26.9**	**0.259J**	ND(<1)	**14.0**	**3.67**	**5.12**	**1.91**	**0.332J**	**7.18**	ND(<1)	ND(<1)	ND(<1)	**19.8**	**16.1**	ND(<0.1)	**-**	Positive
	15	1/26/2009	**0.480J**	**2.22**	**35.7**	**0.371J**	ND(<1)	**17.0**	**4.62**	**5.69**	**2.41**	**0.320J**	**10.1**	ND(<1)	ND(<1)	ND(<1)	**20.7**	**15.3**	ND(<0.1)	**7.4**	Positive
SVB-2	15	1/26/2009	**0.478J**	**1.71**	**22.9**	**0.163J**	ND(<1)	**13.7**	**3.09**	**2.82**	**1.08**	**0.263J**	**6.99**	ND(<1)	ND(<1)	ND(<1)	**15.4J**	**12.4**	**0.0239J**	**8.2**	Positive
	20	1/26/2009	**0.514J**	**2.06**	**24.6**	**0.196J**	**0.102J**	**21.1**	**4.83**	**3.54**	**1.39**	**0.317J**	**8.87**	ND(<1)	ND(<1)	ND(<1)	**39.9J**	**15.0**	**0.0329J**	**8.2**	Positive
SVB-3	10	1/26/2009	**0.544J**	**2.77**	**44.4**	**0.419J**	ND(<1)	**16.3**	**4.57**	**5**	**2.74**	**0.316J**	**7.71**	ND(<1)	ND(<1)	ND(<1)	**29.1J**	**21.8**	**0.0203J**	**7.6**	Positive
	10(dup)	1/26/2009	-	-	-	-	-	-	-	-	-	-	-	-	-	-	-	-	-	**7.5**	Positive
SVB-4	5	1/26/2009	ND(<2.5)	**2.42**	**111**	ND(<1)	ND(<1)	**18**	**8.01**	**11.6**	**6.46**	ND(<1)	**11.5**	ND(<1)	ND(<1)	ND(<1)	**38.2**	**40.2**	ND(<1)	**8.1**	Positive
	10	1/26/2009	ND(<2.5)	**1.41**	**27.9**	ND(<1)	ND(<1)	**15**	**4.11**	**4.28**	**1.98**	ND(<1)	**5.57**	ND(<1)	ND(<1)	ND(<1)	**25.0**	**14.0**	ND(<1)	**7.4**	Positive
Maximum Detected		mg/kg		**2.77**	**111**	**0.419J**	**0.102J**	**24.6**	**8.01**	**11.6**	**6.46**	**1.55**	**11.5**	**0**	**0**	**0**	**39.9**	**40.2**	**0.0329J**	**8.2**	
CHHSL for Residential Use			30	0.07*	5200	150	1.7*	100,000	660	3000	150	380	1600	380	380	5	530	23,000	18		

Other Criteria

Av. Conc. in CA soil (Ref. A)	0.6	3.5	509	1.28	0.36	122	14.9	28.7	23.9	1.3	57	0.058			112	149
Av. Conc. in So. CA soil (Ref. B)	-	-	165	0.6	0.27	17.4	10.6	24.3	46.2	-	11.7	-			39.6	77.9

REFERENCES

A = DTSC, May 1996, Background Levels of Trace Elements in Southern California Soils: Dept. of Toxic Substances Control, Sacramento, CA
B = Bradford, G.R. et al, March 1996, Background Concentrations of Trace and Major Elements in California Soils, Division of Agriculture and Natural Resources, University of California, Sacramento, CA

ABBREVIATIONS

(dup) = field duplicate sample
mg/kg = Milligrams per kilogram
ND = Not detected at or above method detection limit in parentheses (if r
PRG = Preliminary remediation goal
ug/kg = Micrograms per kilogram

SYMBOLS

* = ambient background concentration is substituted for CHHSL for As and Cd
- = Not applicable, available or analyzed
^ = Also Resource Conservation & Recovery Act (RCRA) metal
J = compound detected above method detection limit and below the practical quantification limit

TABLE 5
SUMMARY OF SOIL VAPOR ANALYSES

Proposed New Construction Area
Santa Monica High School, 601 Pico Blvd., Santa Monica, CA

SAMPLE			VOCs																	LAB
ID	Depth (Ft)	Date	TPHg	Benzene	Toluene	Ethyl benzene	p/m-Xylenes	o-Xylenes	TCE	PCE	1,2 DCA	Chloro benzene	Chloroform	Dichloro difluoro methane	Chloro methane	MTBE	TBA	DIPE	TAME	Other	
			8260B (equivalent)(ug/L)																		
Three-Stage Waste Interceptor Outside Auto Shop (LFR REC #3)																					
SVB-5	5	1/26/2009	ND	ND	ND	ND	ND	ND	ND	ND	ND	ND	ND	ND	ND	ND	ND	ND	ND	ND	HydroGeo
	15	1/26/2009	ND	ND	ND	ND	ND	ND	ND	ND	ND	ND	ND	ND	ND	ND	ND	ND	ND	ND	HydroGeo
SVB-6	10	1/26/2009	ND	ND	ND	ND	ND	ND	ND	ND	ND	ND	ND	ND	ND	ND	ND	ND	ND	ND	HydroGeo
	15	1/26/2009	ND	ND	ND	ND	ND	ND	ND	ND	ND	ND	ND	ND	ND	ND	ND	ND	ND	ND	HydroGeo
SVB-7	10	1/26/2009	ND	ND	ND	ND	ND	ND	ND	ND	ND	ND	ND	ND	ND	ND	ND	ND	ND	ND	HydroGeo
	15	1/26/2009	ND	ND	ND	ND	ND	ND	ND	ND	ND	ND	ND	ND	ND	ND	ND	ND	ND	ND	HydroGeo
Maximum Detected		ug/L	0.00	0.00	0.00	0.00	0.00	0.00	0.00	0.00	0.00	0.00	0.00	0.00	0.00	0.00	0.00	0.00	0.00	0.00	
		mg/L	0.00	0.00	0.00	0.00	0.00	0.00	0.00	0.00	0.00	0.00	0.00	0.00	0.00	0.00	0.00	0.00	0.00	0.00	
Residential Soil Gas CHHSLs			-	*3.62 E-02*	*1.35 E 02*	-	*3.17 E 02*	*3.15 E 02*	*5.28 E-01*	*1.80 E-01*	*4.96 E-02*	-	-	-	-	*4.00 E 00*	-	-	-	-	
Vicinity of Former Auto and Machine Shops (LFR REC #5)																					
SV-A	5	2/16/2009	ND	ND	2.2	ND	ND	ND	ND	ND	ND	ND	ND	ND	ND	ND	ND	ND	ND	-	HydroGeo
Maximum Detected		ug/L	0.00	0.00	2.20	0.00	0.00	0.00	0.00	0.00	0.00	0.00	0.00	0.00	0.00	0.00	0.00	0.00	0.00	0.00	
		mg/L	0.00	0.00	0.00	0.00	0.00	0.00	0.00	0.00	0.00	0.00	0.00	0.00	0.00	0.00	0.00	0.00	0.00	0.00	
Residential Soil Gas CHHSLs			-	*3.62 E-02*	*1.35 E 02*	-	*3.17 E 02*	*3.15 E 02*	*5.28 E-01*	*1.80 E-01*	*4.96 E-02*	-	-	-	-	*4.00 E 00*	-	-	-	-	
Vicinty of Drain Lines Connected to Lab Sinks in Science and Technology Bldgs. (LFR REC #6)																					
SVB-1	10	1/26/2009	ND	ND	ND	ND	ND	ND	ND	ND	ND	ND	ND	ND	ND	ND	ND	ND	ND	ND	HydroGeo
	15	1/26/2009	ND	ND	ND	ND	ND	ND	ND	ND	ND	ND	ND	ND	ND	ND	ND	ND	ND	ND	HydroGeo
SVB-2	15	1/26/2009	ND	ND	ND	ND	ND	ND	ND	ND	ND	ND	ND	ND	ND	ND	ND	ND	ND	ND	HydroGeo
	20	1/26/2009	ND	ND	ND	ND	ND	ND	ND	ND	ND	ND	ND	ND	ND	ND	ND	ND	ND	ND	HydroGeo
SVB-3	5	1/26/2009	ND	ND	ND	ND	ND	ND	ND	ND	ND	ND	ND	ND	ND	ND	ND	ND	ND	ND	HydroGeo
	10	1/26/2009	ND	ND	ND	ND	ND	ND	ND	ND	ND	ND	ND	ND	ND	ND	ND	ND	ND	ND	HydroGeo
SVB-4	5	1/26/2009	ND	ND	ND	ND	ND	ND	ND	ND	ND	ND	ND	ND	ND	ND	ND	ND	ND	ND	HydroGeo
	10	1/26/2009	ND	ND	ND	ND	ND	ND	ND	ND	ND	ND	ND	ND	ND	ND	ND	ND	ND	ND	HydroGeo
Maximum Detected		ug/L	0.00	0.00	0.00	0.00	0.00	0.00	0.00	0.00	0.00	0.00	0.00	0.00	0.00	0.00	0.00	0.00	0.00	0.00	
		mg/L	0.00	0.00	0.00	0.00	0.00	0.00	0.00	0.00	0.00	0.00	0.00	0.00	0.00	0.00	0.00	0.00	0.00	0.00	
Residential Soil Gas CHHSLs			-	*3.62 E-02*	*1.35 E 02*	-	*3.17 E 02*	*3.15 E 02*	*5.28 E-01*	*1.80 E-01*	*4.96 E-02*	-	-	-	-	*4.00 E 00*	-	-	-	-	

SYMBOLS
- = Not applicable, available or analyzed
* = reported in mg/m^3 or ppmv


LAB
HydroGeo = Hydro Geo Spectrum of Los Angeles, CA

ABBREVIATIONS
CHHSLs = California human health screening levels
mg/L = miligrams per liter
ug/L = micrograms per liter
VOCs = Volatile organic compounds

REFERENCES

A) http://www.airtoxics.com/cclasses/unitcalc.html
B) EPA, October 1, 2002, Region 9 PRGs Table 2000 Update: US Environmental Protection Agency, San Francisco, CA
C) To convert ug/m^3 to ppbv, multiply by 24/MW (see SAM, January 24, 2002 Table 6-7)
D) DHHS, May 1990, Preventing Death of Farm Workers in Manure Pits - NIOSH publication 90-103: National Institute of Occupational Safety and Health, Washington D.C.


FIGURES

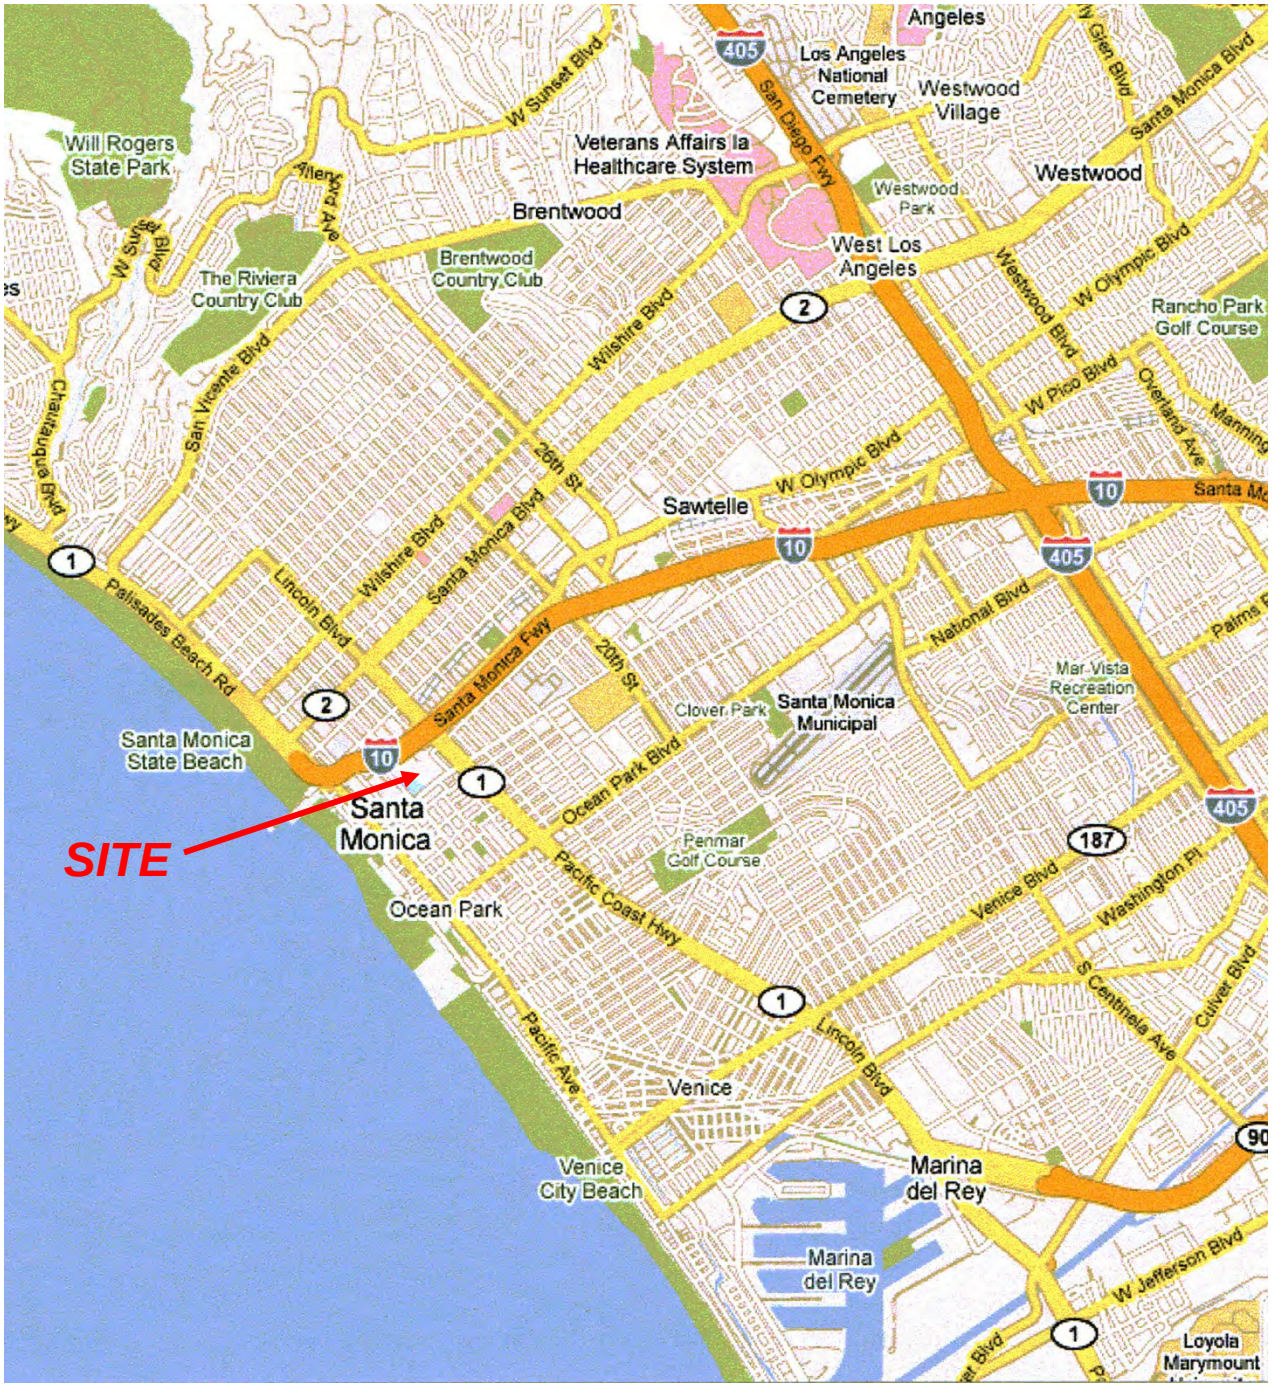

NOT TO SCALE

NORTH

KRONER ENVIRONMENTAL SERVICES, INC.	Santa Monica High School 601 Pico Blvd. Santa Monica, California	Site Location	Fig. 1

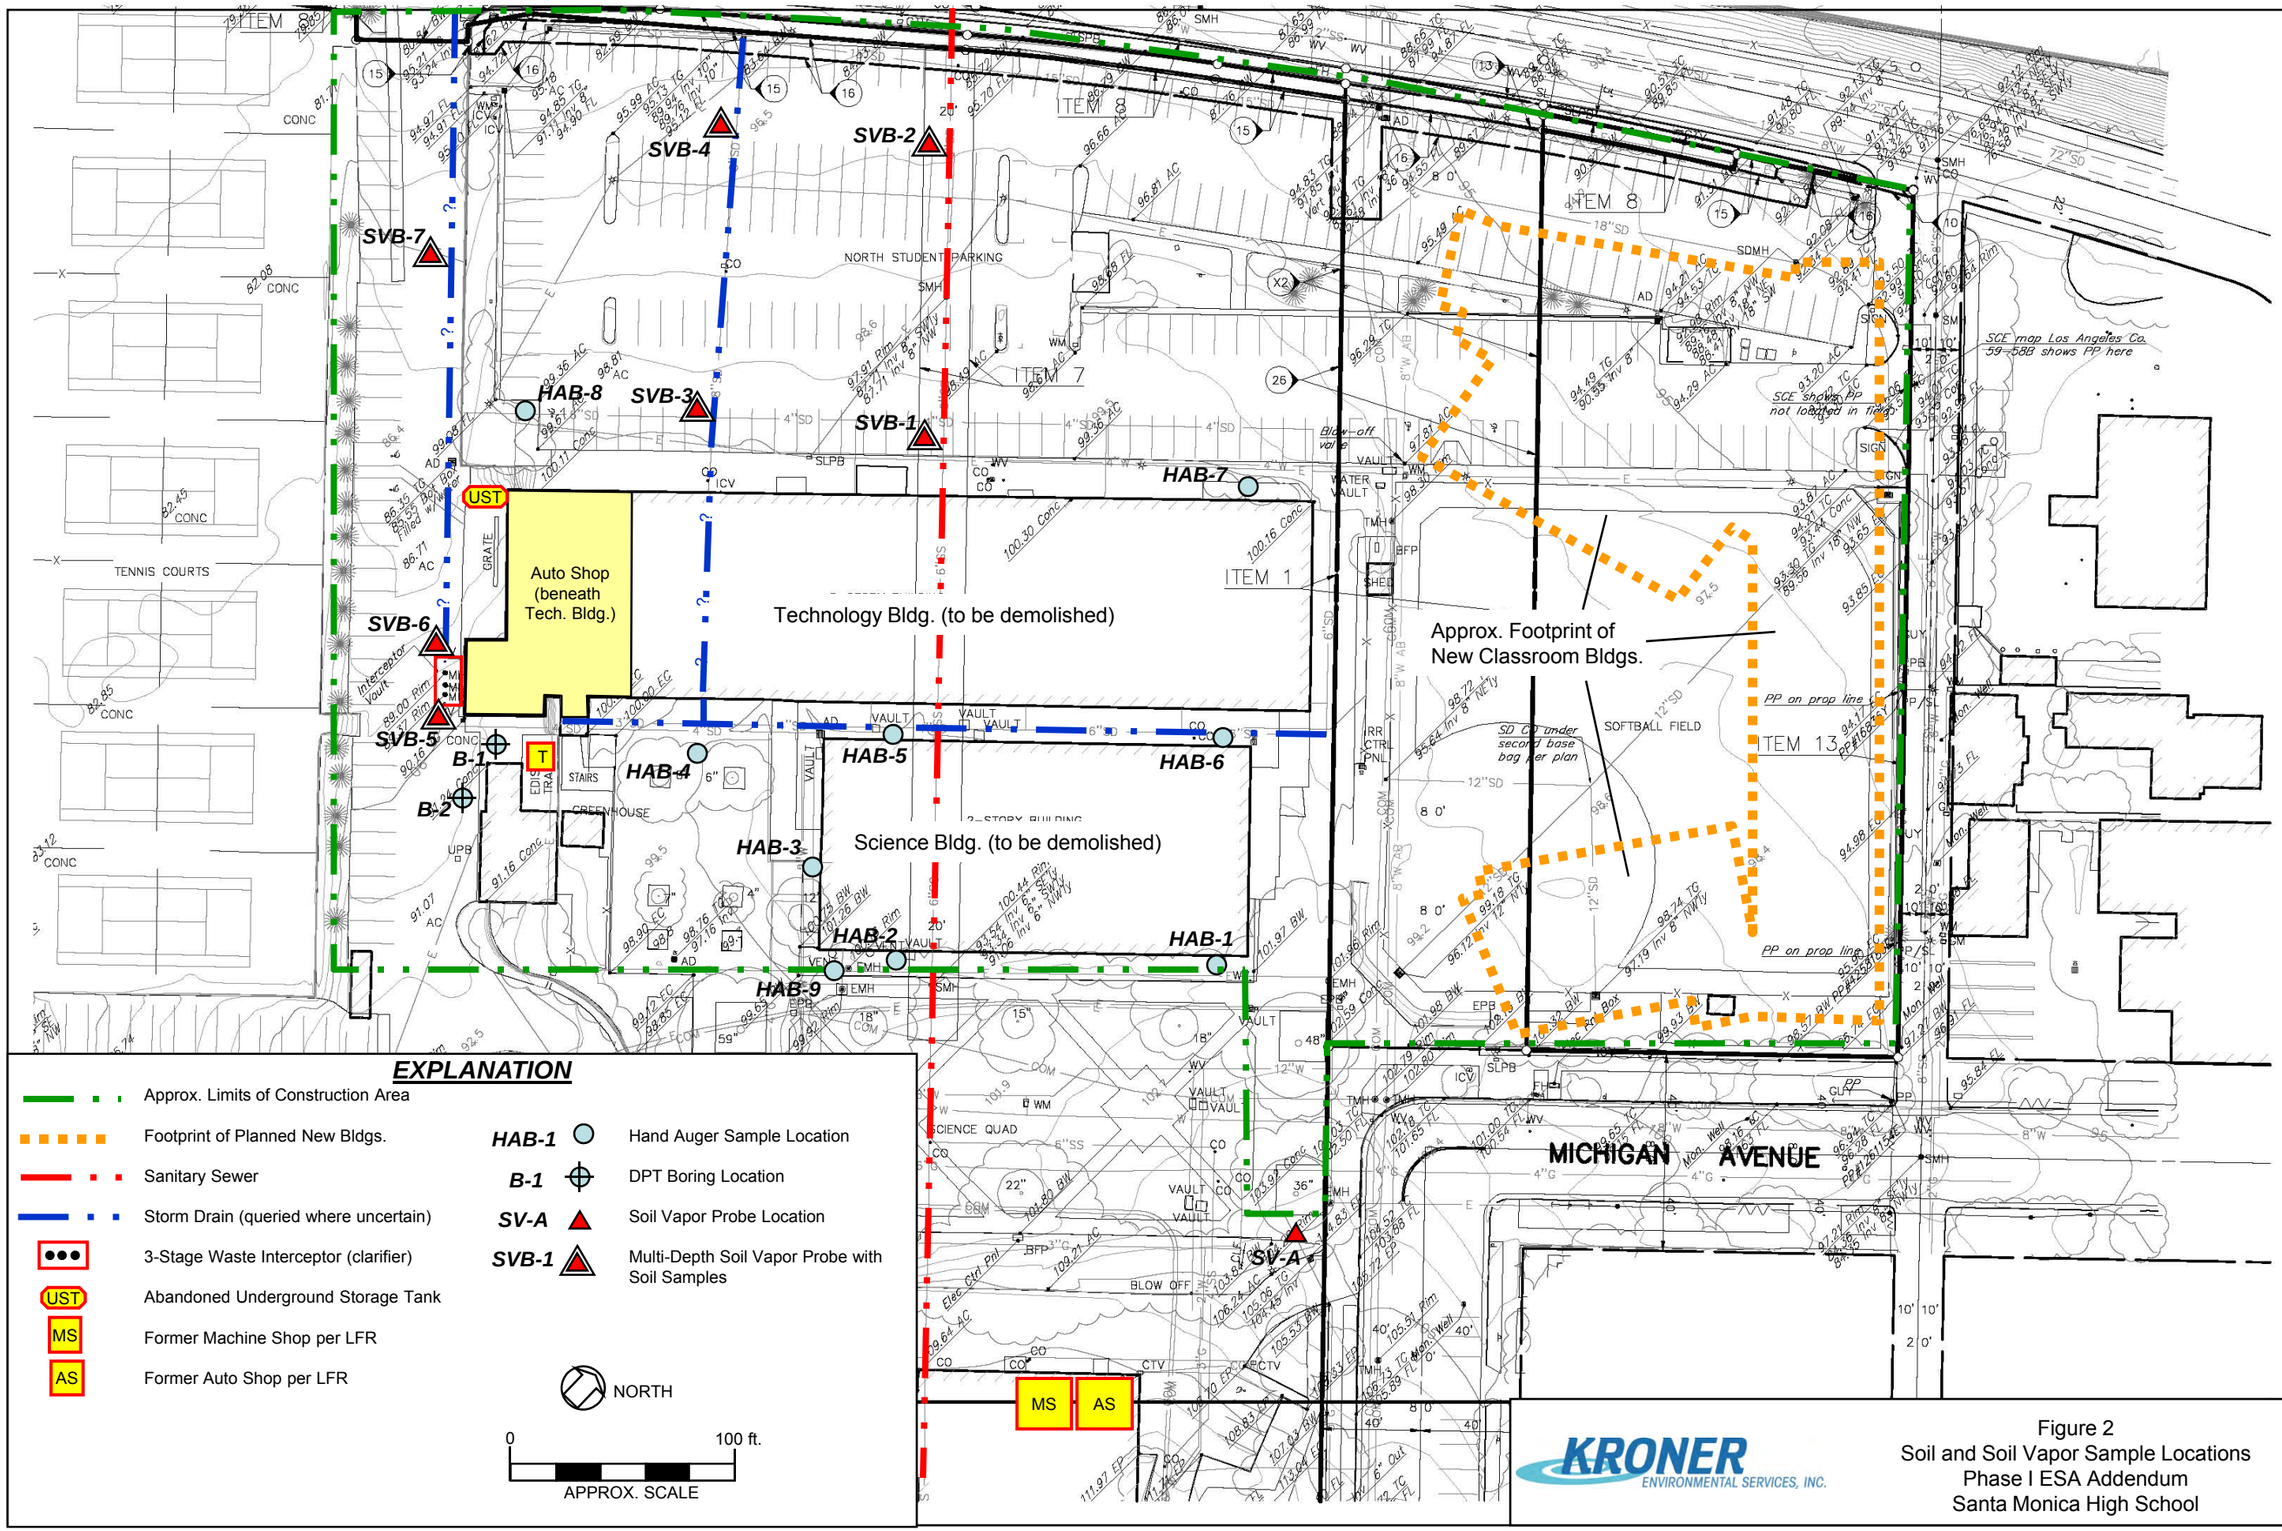

KRONER ENVIRONMENTAL SERVICES, INC.

Figure 2
Soil and Soil Vapor Sample Locations
Phase I ESA Addendum
Santa Monica High School

HAB-8		Pesticides (ug/kg)	
Depth (ft)	Lead (mg/kg)	gamma Chlordane	Chlordane
0.5	30.2	4.05J	86.7
2	15.0		56.4

SVB-4	VOCs	Title 22 Metals
All samples	ND	Within background levels

SVB-2	VOCs	Title 22 Metals
All samples	ND	Within background levels

SVB-3	VOCs	Title 22 Metals
All samples	ND	Within background levels

SVB-1	VOCs	Title 22 Metals
All samples	ND	Within background levels

HAB-7		Pesticides (ug/kg)
Depth (ft)	Lead (mg/kg)	4,4 -DDD
0.5	13.5	15.4J
2	16.1	
2(dup)	1.90	

SVB-7	VOCs	Title 22 Metals
All samples	ND	Within background levels

HAB-5		Pesticides (ug/kg)						
Depth (ft)	Lead (mg/kg)	alpha Chlordane	gamma Chlordane	4,4 -DDD	4,4 -DDE	4,4 -DDT	Dieldrin	Chlordane
0.5	47.7	79.1	63.2	28.5	42.8	205	57.7	1180
2	6.00							58.9

SVB-6	VOCs	Title 22 Metals
All samples	ND	Within background levels

SVB-5	VOCs	Title 22 Metals
All samples	ND	Within background levels

B-1	VOCs
All samples	ND

B-2	VOCs
All samples	ND

HAB-4	
Depth (ft)	Lead (mg/kg)
0.5	9.32
2	12.5

HAB-6		Pesticides (ug/kg)				
Depth (ft)	Lead (mg/kg)	alpha Chlordane	gamma Chlordane	4,4 -DDD	Dieldrin	Chlordane
0.5	14.9	9.17	9.01	32.8		203
2	27.9	7.99J	7.82J		16.9	124

HAB-1		Pesticides (ug/kg)				
Depth (ft)	Lead (mg/kg)	alpha Chlordane	gamma Chlordane	4,4 -DDT	Dieldrin	Chlordane
0.5	128	7.27J	4.03J	23.6	12.9	139
2	2.24					

HAB-3		Pesticides (ug/kg)
Depth (ft)	Lead (mg/kg)	4,4 -DDD
0.5	9.12	
0.5(dup)	9.28	12.6J
2	15.3	

HAB-9	PCBs (ug/kg)
Depth (ft)	Arochlor 1260
0.5	13.8J

HAB-2		Pesticides (ug/kg)	
Depth (ft)	Lead (mg/kg)	4,4 -DDD	Chlordane
0.5	52.5	13.9J	108
2	14.8		

SV-A	
Depth (ft)	Toluene (ug/L)
5	2.2

Auto Shop (beneath Tech. Bldg.)

Technology Bldg. (to be demolished)

Science Bldg. (to be demolished)

Approx. Footprint of New Classroom Bldgs.

MS AS

EXPLANATION

- HAB-1 — Hand Auger Sample Location
- B-1 — DPT Boring Location
- SV-A — Soil Vapor Probe Location
- SVB-1 — Multi-Depth Soil Vapor Probe with Soil Samples


NORTH

0 100 ft.

APPROX. SCALE

KRONER ENVIRONMENTAL SERVICES, INC.

Figure 3
Summary of Soil and Soil Vapor Sample Results
Phase I ESA Addendum
Santa Monica High School

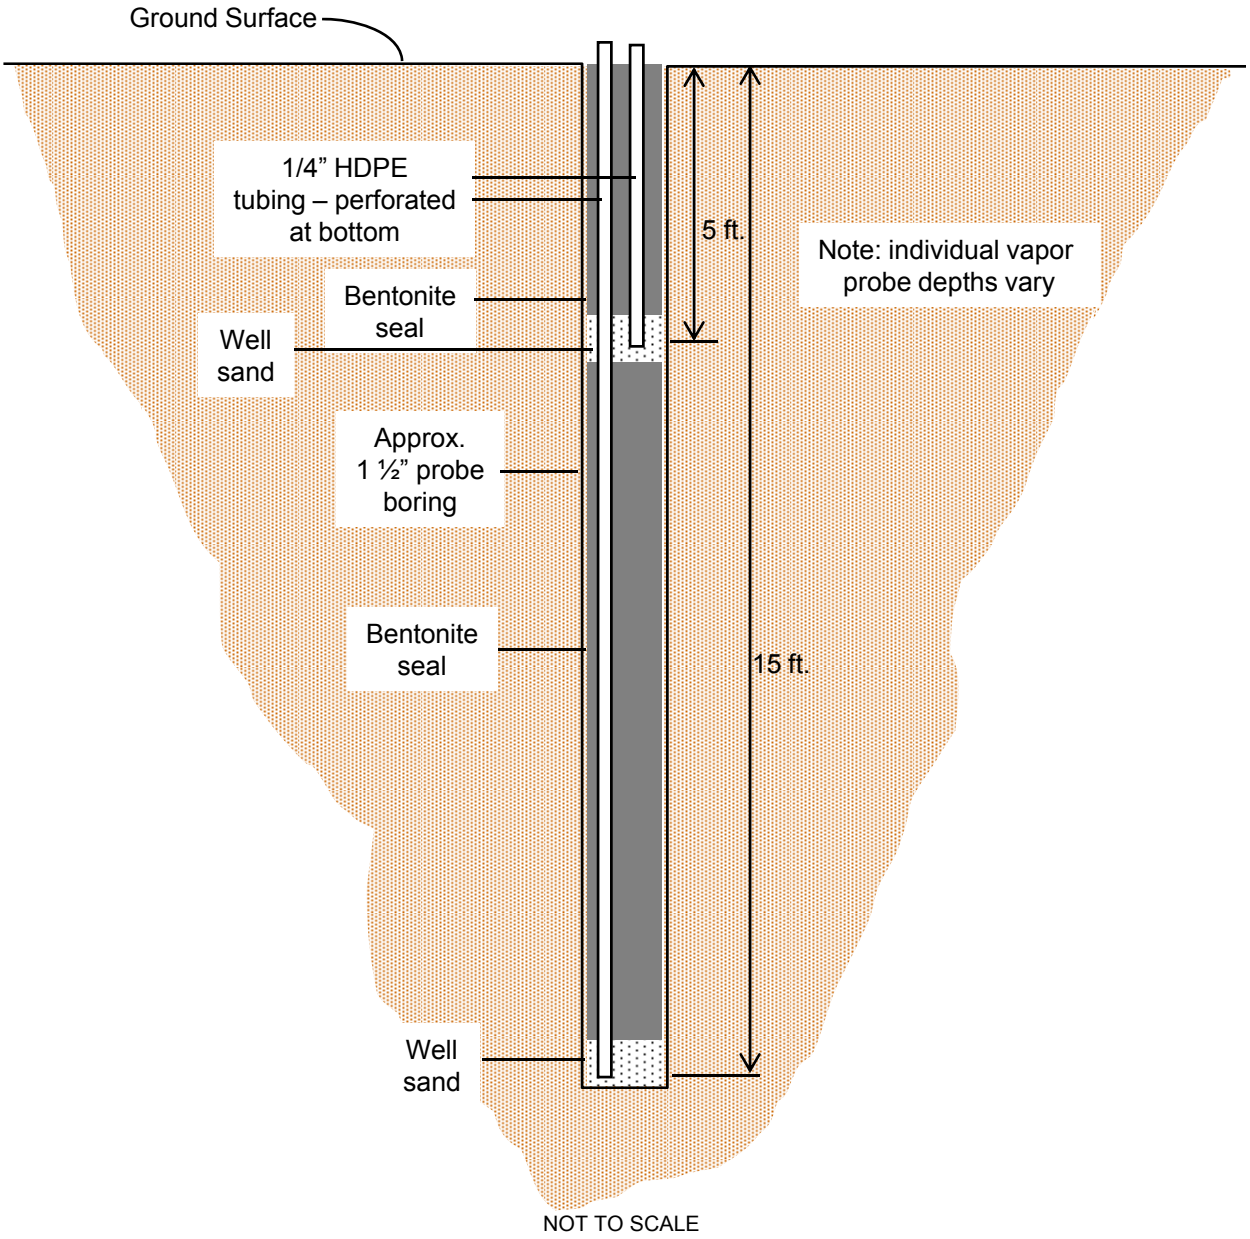


KRONER ENVIRONMENTAL SERVICES, INC.	Santa Monica High School 601 Pico Blvd. Santa Monica, California	Typical Nested Vapor Probe Detail Phase 1 ESA Addendum Santa Monica High School	Fig. 4

APPENDIX A

EXPLORATORY BORING LOGS

	25			
10	21			
	11			
	14	1		0
15	15	1		
	12			
	17	1		0
20	23	1		

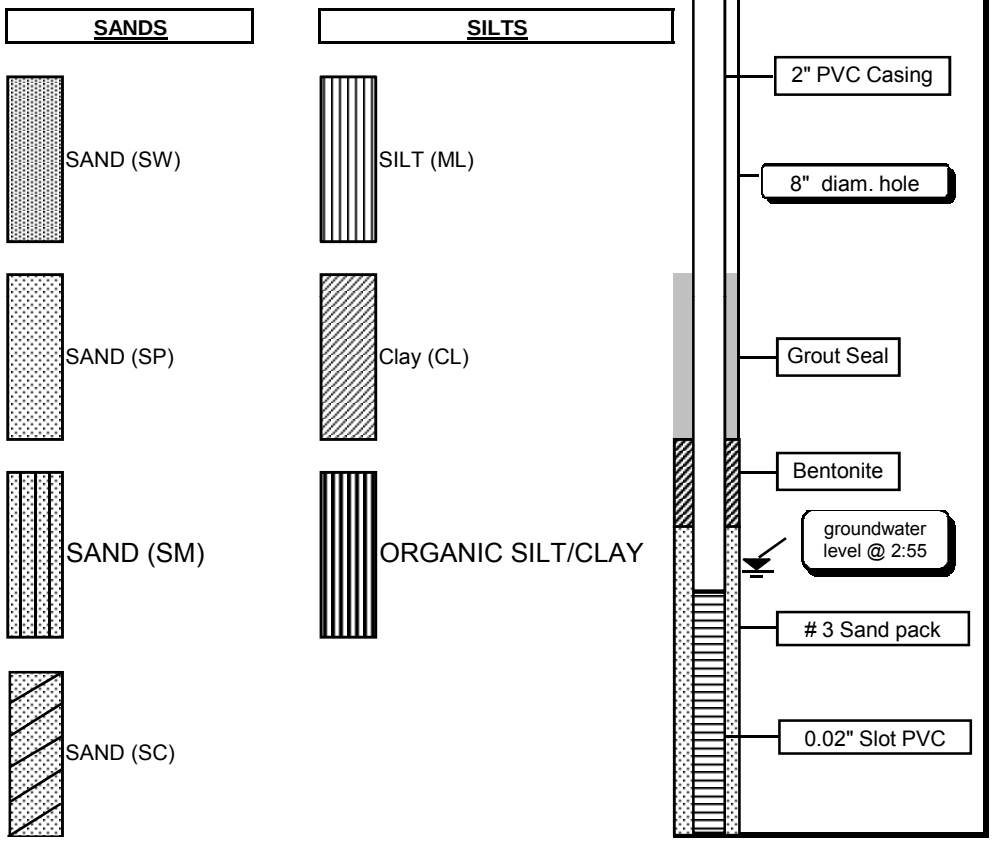


EXPLANATION OF SOIL DESCRIPTIONS AND SYMBOLS ON BORING LOGS

MAJOR DIVISIONS		SYMBOLS	TYPICAL SOIL DESCRIPTIONS
Coarse-Grained Soils (50+% > no. 200 sieve)	GRAVELS	GW	Well graded gravels or gravel-sand mixtures, little or no fines
		GP	Poorly graded gravels or gravel-sand mixtures,little or no fines
		GM	Silty gravels, gravel-sand-silt mixtures
		GC	Clayey gravels, gravel-sand-clay mixtures
	SANDS	SW	Well graded sands or gravelly sands, little or no fines
		SP	Poorly graded sands or gravelly sands, little or no fines
		SM	Silty sands, sand-silt mixtures
		SC	Clayey sands, sand-clay mixtures
Fine-Grained Soils (50+% < no. 200 sieve)	SILTS/ CLAYS LL<50	ML	Inorganic silts and very fine sands, rock flour, silty or clayey fine sands or clayey silts with slight plasticity
		CL	Inorganic clays of low to medium plasticity, gravelly clays, sandy clays, lean clays
		OL	Organic silts and organic silty clays, organic silts
	SILTS/ CLAYS LL>50	MH	Inorganic silts, micaceous or diatomaceous fine sandy or silty soils, elastic soils
		CH	Inorganic clays of medium to high plasticity, organic silty clays,
		OH	Organic clays of medium to high plasticity, fat clays
HIGHLY ORGANIC SOILS		Pt	Peat and other highly organic soils

SOIL CLASSIFICATION

Grain Size Chart		
	Range of Grain Sizes	
Classification	U.S. Standard Sieve Size	Millimeters
Boulders	>12 in.	>305
Cobbles	3-12 in.	76.2-305
Gravel	No.4 - 3in.	4.76-76.2
coarse	3/4 - 3in.	19.1-76.2
fine	No.4 - 3/4in.	4.76-19.1
Sand	No.200-No.4	0.074-4.76
coarse	No.4-No.10	2.00-4.76
medium	No.40-No.10	0.42-2.00
fine	No.200-No.40	0.074-0.42
Silt & Clay	< No. 200	< 0.074

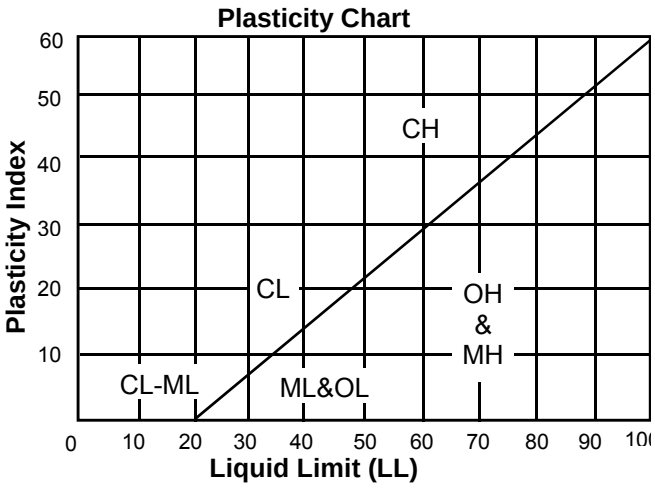

▽ = Groundwater level observed in exploratory boring at time of drilling

Kroner Environmental Services, Inc.		CLIENT	SMMUSD
SITE	Santa Monica High School - 601 Pico Blvd., Santa Monica, CA	BORING NO.	SVB-1
Boring Location:		Date Started	01/26/09
Drilling Contractor:	HydroGeoSpectrum	Date Completed	01/26/09
Drilling Method:	DPT	Ground Elev. (ft)	-
Drilling Equipment:	Geoprobe	Depth to Water - init. (ft)	-
Sampling Method:	DPT/drive sampler	Depth to Water - after compl. (ft)	-
Sampler Type:	DPT/acetate tube in drive sampler barrel	Logged By	M.WOLFF

Depth (ft)	Blows / 6 in.	Recovery (ft/ft)	PID (ppm)	Sample	Lithology	DESCRIPTION	Completion Detail	Remarks
						SURFACE - A.C. paving underlain by crushed rock base		Asphalt patch
								Bentonite chips
5								
						soil vapor sample		
						SAND (SP) - orange/brown, fine- to medium-grained, trace silt, moist, medium dense		DPT Sampler
10								acetate tube
						soil vapor sample		
						SAND (SP) - orange/brown, fine- to medium-grained, trace clay, moist, very dense		DPT Sampler
15								acetate tube
						BOTTOM OF HOLE - 16 FT.		
						NO GROUNDWATER ENCOUNTERED		
						BACKFILLED HOLE WITH HYDRATED BENTONITE CHIPS		
						ASPHALT SURFACE PATCH		

PROJECT NO.	Responsible Professional:	M. WOLFF	C.E.G.#	970

Kroner Environmental Services, Inc.		CLIENT	SMMUSD
SITE	Santa Monica High School - 601 Pico Blvd., Santa Monica, CA	BORING NO.	SVB-2
Boring Location:		Date Started	01/26/09
Drilling Contractor:	HydroGeoSpectrum	Date Completed	01/26/09
Drilling Method:	DPT	Ground Elev. (ft)	-
Drilling Equipment:	Geoprobe	Depth to Water - init. (ft)	-
Sampling Method:	DPT/drive sampler	Depth to Water - after compl. (ft)	-
Sampler Type:	DPT/acetate tube in drive sampler barrel	Logged By	M.WOLFF

Depth (ft)	Blows / 6 in.	Recovery (ft/ft)	PID (ppm)	Sample	Lithology	DESCRIPTION	Completion Detail	Remarks
						SURFACE - A.C. paving underlain by crushed rock base		Asphalt patch
								Bentonite chips
5								
10								
						soil vapor sample		
15						SAND (SP) - orange/brown, medium- to coarse-grained, moist, medium dense		DPT Sampler
								acetate tube
						soil vapor sample		
20						SAND (SP) - orange/brown, fine- to medium-grained, moist, dense		DPT Sampler
								acetate tube
						BOTTOM OF HOLE - 21 FT.		
						NO GROUNDWATER ENCOUNTERED		
						BACKFILLED HOLE WITH HYDRATED BENTONITE CHIPS		
						ASPHALT SURFACE PATCH		

PROJECT NO.	Responsible Professional:	M. WOLFF	C.E.G.#	970

Kroner Environmental Services, Inc.		CLIENT	SMMUSD
SITE	Santa Monica High School - 601 Pico Blvd., Santa Monica, CA	BORING NO.	SVB-3
Boring Location:		Date Started	01/26/09
Drilling Contractor:	HydroGeoSpectrum	Date Completed	01/26/09
Drilling Method:	DPT	Ground Elev. (ft)	-
Drilling Equipment:	Geoprobe	Depth to Water - init. (ft)	-
Sampling Method:	DPT/drive sampler	Depth to Water - after compl. (ft)	-
Sampler Type:	DPT/acetate tube in drive sampler barrel	Logged By	M.WOLFF

Depth (ft)	Blows / 6 in.	Recovery (ft/ft)	PID (ppm)	Sample	Lithology	DESCRIPTION	Completion Detail	Remarks
						SURFACE - A.C. paving underlain by crushed rock base		Asphalt patch
								Bentonite chips
						soil vapor sample		
5						SAND (SP) - orange/brown, fine- to medium-grained, moist, medium dense		
						soil vapor sample		
10						SAND (SP) - orange/brown, medium- to coarse-grained, trace clay, moist, dense		
						BOTTOM OF HOLE - 11 FT.		
						NO GROUNDWATER ENCOUNTERED		
						BACKFILLED HOLE WITH HYDRATED BENTONITE CHIPS		
						ASPHALT SURFACE PATCH		

PROJECT NO.	Responsible Professional:	M. WOLFF	C.E.G.#	970

Kroner Environmental Services, Inc.		CLIENT	SMMUSD
SITE	Santa Monica High School - 601 Pico Blvd., Santa Monica, CA	BORING NO.	SVB-4
Boring Location:		Date Started	01/26/09
Drilling Contractor:	HydroGeoSpectrum	Date Completed	01/26/09
Drilling Method:	DPT	Ground Elev. (ft)	-
Drilling Equipment:	Geoprobe	Depth to Water - init. (ft)	-
Sampling Method:	DPT/drive sampler	Depth to Water - after compl. (ft)	-
Sampler Type:	DPT/acetate tube in drive sampler barrel	Logged By	M.WOLFF

Depth (ft)	Blows / 6 in.	Recovery (ft/ft)	PID (ppm)	Sample	Lithology	DESCRIPTION	Completion Detail	Remarks
						SURFACE - A.C. paving underlain by crushed rock base		Asphalt patch
								Bentonite chips
						soil vapor sample		
5						SAND (SP) - orange/brown, medium- to coarse-grained, moist, medium dense		
						soil vapor sample		
10						SAND (SP) - orange/brown, fine- to medium-grained, moist, medium dense		
						BOTTOM OF HOLE - 11 FT.		
						NO GROUNDWATER ENCOUNTERED		
						BACKFILLED HOLE WITH HYDRATED BENTONITE CHIPS		
						ASPHALT SURFACE PATCH		

PROJECT NO.	Responsible Professional:	M. WOLFF	C.E.G.#	970

Kroner Environmental Services, Inc.		CLIENT	SMMUSD
SITE	Santa Monica High School - 601 Pico Blvd., Santa Monica, CA	BORING NO.	SVB-7
Boring Location:		Date Started	01/26/09
Drilling Contractor:	HydroGeoSpectrum	Date Completed	01/26/09
Drilling Method:	DPT	Ground Elev. (ft)	-
Drilling Equipment:	Geoprobe	Depth to Water - init. (ft)	-
Sampling Method:	DPT/drive sampler	Depth to Water - after compl. (ft)	-
Sampler Type:	DPT/acetate tube in drive sampler barrel	Logged By	M.WOLFF

Depth (ft)	Blows / 6 in.	Recovery (ft/ft)	PID (ppm)	Sample	Lithology	DESCRIPTION	Completion Detail	Remarks
						SURFACE - A.C. paving underlain by crushed rock base		Asphalt patch
								Bentonite chips
5						SAND (SP) - orange/brown, medium-grained, clean, moist, medium dense		
						soil vapor sample		
10						SAND (SP) - mottled orange/brown w/some black, medium-grained, trace clay, moist, dense		DPT Sampler acetate tube
						soil vapor sample		
15						SAND (SP) - mottled orange/brown w/some black, medium-grained, angular black gravel, trace clay, moist, dense		DPT Sampler acetate tube
						BOTTOM OF HOLE - 16 FT.		
						NO GROUNDWATER ENCOUNTERED		
						BACKFILLED HOLE WITH HYDRATED BENTONITE CHIPS		
						ASPHALT SURFACE PATCH		

PROJECT NO.	Responsible Professional:	M. WOLFF	C.E.G.#	970

APPENDIX B

LABORATORY CERTIFIED ANALYTICAL REPORTS

POSITIVE
LAB SERVICE

781 East Washington Blvd., Los Angeles, CA 90021
(213) 745-5312 FAX (213) 745-6372

February 05, 2009

Case Narrative
Project: Santa Monica High
Report No.: 9010203

Thirty-five soil samples were received by a Positive Lab Service representative on January 26, 2009. The samples were collected on January 26, 2009, and were analyzed for Pesticides (EPA 8081A), TPH Carbon Chain (EPA 8015B), VOCs (EPA 8260B), CAM metals/ Total Lead (EPA 6010B), and pH (EPA 9045C) per chain of custody Nos. 58015, 58010, 58012, and 58013. The sample cooler temperature was 0.5° Celsius upon receipt.

The holding time and analytical acceptance criteria were met for the above mentioned sample(s) with the following exception(s).

Pesticides
Degradation – Endrin degradation (20.5%) was above the acceptance range of 15%. However, Endrin's RSD (6.34%) in the initial calibration was within the acceptance range of ±20%. Also, recovery of Endrin in LCS (149%) and MS/MSD (123%/94.1%) within acceptance ranges.

Continuing Calibration Verification (02/04/09 AM) – The percent difference for a-BHC (+16.5%), Heptachlor (+17.6%) and DDD (+17.2%) in the Mix A standard were slightly above the acceptance range of ±15%. The %D for b-BHC (+17.8%) and d-BHC (+20.3%) in the Mix B standard were slightly above the acceptance range of ±15%. The average %D for target analytes in Mix A standard was 13.2% and in Mix B standard was 10.7%. The linearity conditions for multi-analyte methods were met, as specified in EPA Method 8000. These standards are the closing CCVs for samples 9010203-18, 19, 20, 21, 22, 23, 24, 25, 26 and QC samples.

CCV (02/04/09 PM) – The %D for a-BHC (+17.9%), g-BHC (+21.1%), Heptachlor (+17.6%), Endrin (-29.9%) and DDD (+22.5%) in the Mix A standard were outside the acceptance range of ±15%. The %D for b-BHC (+16.5%) and d-BHC (+18.8%) in the Mix B standard were slightly above the acceptance range of ±15%. The average %D for target analytes in Mix A standard was 16.4% and in Mix B standard was 8.4%. The linearity conditions for multi-analyte methods were met for Mix B, as specified in EPA Method 8000. These standards are the closing CCVs for samples 9010203-27, -28, -29, -30, -31, -32, -33, -34, -34 and -35.

The samples were analyzed with similar results for the closing CCV standards due to matrix interference with the GC system.

Analytes with high %D may result in bias high values in detected compounds. However, the samples were non-detect for these analytes except for DDD.

POSITIVE
LAB SERVICE

781 East Washington Blvd., Los Angeles, CA 90021
(213) 745-5312 FAX (213) 745-6372

February 04, 2009

Mr. Kurt Kroner
Kroner Environmental Service
10801 National Blvd., Suite 415
Los Angeles, CA 90064

Report No.: 9010203
Project Name: Santa Monica High

Dear Mr. Kurt Kroner,

This report contains the analytical results for the sample(s) received under chain of custody(s) by Positive Lab Service on January 26, 2009.

The test results in this report are performed in compliance with ELAP accreditation requirements for the certified parameters. The laboratory report may not be produced, except in full, without the written approval of the laboratory.

The issuance of the final Certificate of Analysis takes precedence over any previous Preliminary Report. Preliminary data should not be used for regulatory purposes. Authorized signature(s) is provided on final report only.

If you have any questions in reference to this report, please contact your Positive Lab Service coordinator.

Project Manager

POSITIVE LAB SERVICE

781 East Washington Blvd., Los Angeles, CA 90021
(213) 745-5312 FAX (213) 745-6372

Certificate of Analysis

Kroner Environmental Service
10801 National Blvd., Suite 415
Los Angeles, CA 90064

Attn: Mr. Kurt Kroner Phone: (310) 474-1500 FAX:(310) 474-1577

File #:74143
Report Date: 02/04/09
Submitted: 01/26/09
PLS Report No.: 9010203

Project: Santa Monica High

Sample ID: SVB-2-15 Soil (9010203-01) Sampled:01/26/09 08:35 Received:01/26/09 17:10

Analyte	Results	Flag	D.F.	Units	MDL	PQL	Prep/Test Method		Prepared	Analyzed	By	Batch
C4 - C12	ND		1	mg/kg	0.100	0.500	EPA 5030B	EPA 8015B	01/27/09	01/27/09	mb	BA92808
Surrogate: a,a,a-Trifluorotoluene	*103 %*			*50-135*			*EPA 5030B*	*EPA 8015B*	*01/27/09*	*01/27/09*	*mb*	*BA92808*
Analyte	Results	Flag	D.F.	Units	MDL	PQL	Prep/Test Method		Prepared	Analyzed	By	Batch
C13 - C22	ND		1	mg/kg	2.00	5.00	EPA 3550C	EPA 8015B	01/27/09	01/27/09	lk	BA92724
C23 - C32	ND		1	mg/kg	50.0	100	EPA 3550C	EPA 8015B	01/27/09	01/27/09	lk	BA92724
C33 - C36	ND		1	mg/kg	50.0	100	EPA 3550C	EPA 8015B	01/27/09	01/27/09	lk	BA92724
Surrogate: n-Tetracosane	*101 %*			*48-139*			*EPA 3550C*	*EPA 8015B*	*01/27/09*	*01/27/09*	*lk*	*BA92724*
Analyte	Results	Flag	D.F.	Units	MDL	PQL	Prep/Test Method		Prepared	Analyzed	By	Batch
Antimony	**0.478**	J	1	mg/kg	0.400	2.50	EPA 3050B	EPA 6010B	01/28/09	01/28/09	ds	BA92905
Arsenic	**1.71**		1	mg/kg	0.300	1.00	EPA 3050B	EPA 6010B	01/28/09	01/28/09	ds	BA92905
Barium	**22.9**		1	mg/kg	0.100	1.00	EPA 3050B	EPA 6010B	01/28/09	01/28/09	ds	BA92905
Beryllium	**0.163**	J	1	mg/kg	0.100	1.00	EPA 3050B	EPA 6010B	01/28/09	01/28/09	ds	BA92905
Cadmium	ND		1	mg/kg	0.100	1.00	EPA 3050B	EPA 6010B	01/28/09	01/28/09	ds	BA92905
Chromium	**13.7**		1	mg/kg	0.100	1.00	EPA 3050B	EPA 6010B	01/28/09	01/28/09	ds	BA92905
Cobalt	**3.09**		1	mg/kg	0.100	1.00	EPA 3050B	EPA 6010B	01/28/09	01/28/09	ds	BA92905
Copper	**2.82**		1	mg/kg	0.200	1.00	EPA 3050B	EPA 6010B	01/28/09	01/28/09	ds	BA92905
Lead	**1.08**		1	mg/kg	0.200	0.500	EPA 3050B	EPA 6010B	01/28/09	01/28/09	ds	BA92905
Molybdenum	**0.263**	J	1	mg/kg	0.200	1.00	EPA 3050B	EPA 6010B	01/28/09	01/28/09	ds	BA92905
Nickel	**6.99**		1	mg/kg	0.200	1.00	EPA 3050B	EPA 6010B	01/28/09	01/28/09	ds	BA92905
Selenium	ND		1	mg/kg	0.300	1.00	EPA 3050B	EPA 6010B	01/28/09	01/28/09	ds	BA92905
Silver	ND		1	mg/kg	0.100	1.00	EPA 3050B	EPA 6010B	01/28/09	01/28/09	ds	BA92905
Thallium	ND		1	mg/kg	0.100	1.00	EPA 3050B	EPA 6010B	01/28/09	01/28/09	ds	BA92905
Vanadium	**15.4**		1	mg/kg	0.200	1.00	EPA 3050B	EPA 6010B	01/28/09	01/28/09	ds	BA92905
Zinc	**12.4**		1	mg/kg	1.00	5.00	EPA 3050B	EPA 6010B	01/28/09	01/28/09	ds	BA92905
Analyte	Results	Flag	D.F.	Units	MDL	PQL	Prep/Test Method		Prepared	Analyzed	By	Batch
Mercury	**0.0239**	J	1	mg/kg	0.0200	0.100	EPA 7471A	EPA 7471A	01/28/09	01/29/09	ds	BA92917
Analyte	Results	Flag	D.F.	Units	MDL	PQL	Prep/Test Method		Prepared	Analyzed	By	Batch
pH	**8.2**		1	pH Units	0.1	0.1	EPA 9045C	EPA 9045C	01/29/09	01/29/09	ds	BA93001

Sample ID: SVB-2-15A Soil (9010203-02) Sampled:01/26/09 08:35 Received:01/26/09 17:10

Analyte	Results	Flag	D.F.	Units	MDL	PQL	Prep/Test Method		Prepared	Analyzed	By	Batch
C4 - C12	ND		1	mg/kg	0.100	0.500	EPA 5030B	EPA 8015B	01/27/09	01/27/09	mb	BA92808
Surrogate: a,a,a-Trifluorotoluene	*104 %*			*50-135*			*EPA 5030B*	*EPA 8015B*	*01/27/09*	*01/27/09*	*mb*	*BA92808*
Analyte	Results	Flag	D.F.	Units	MDL	PQL	Prep/Test Method		Prepared	Analyzed	By	Batch
C13 - C22	ND		1	mg/kg	2.00	5.00	EPA 3550C	EPA 8015B	01/27/09	01/27/09	lk	BA92724
C23 - C32	ND		1	mg/kg	50.0	100	EPA 3550C	EPA 8015B	01/27/09	01/27/09	lk	BA92724
C33 - C36	ND		1	mg/kg	50.0	100	EPA 3550C	EPA 8015B	01/27/09	01/27/09	lk	BA92724
Surrogate: n-Tetracosane	*103 %*			*48-139*			*EPA 3550C*	*EPA 8015B*	*01/27/09*	*01/27/09*	*lk*	*BA92724*

Sample ID: SVB-2-20 Soil (9010203-03) Sampled:01/26/09 08:55 Received:01/26/09 17:10

Analyte	Results	Flag	D.F.	Units	MDL	PQL	Prep/Test Method	Prepared	Analyzed	By	Batch

POSITIVE LAB SERVICE

781 East Washington Blvd., Los Angeles, CA 90021
(213) 745-5312 FAX (213) 745-6372

Certificate of Analysis

Kroner Environmental Service
10801 National Blvd., Suite 415
Los Angeles, CA 90064

Attn: Mr. Kurt Kroner Phone: (310) 474-1500 FAX:(310) 474-1577

File #:74143
Report Date: 02/04/09
Submitted: 01/26/09
PLS Report No.: 9010203

Project: Santa Monica High

Sample ID: SVB-2-20 Soil (9010203-03) Sampled:01/26/09 08:55 Received:01/26/09 17:10

C4 - C12	ND		1	mg/kg	0.100	0.500	EPA 5030B	EPA 8015B	01/27/09	01/27/09	mb	BA92808
Surrogate: a,a,a-Trifluorotoluene	*103 %*			*50-135*			*EPA 5030B*	*EPA 8015B*	*01/27/09*	*01/27/09*	*mb*	*BA92808*
Analyte	Results	Flag	D.F.	Units	MDL	PQL	Prep/Test Method		Prepared	Analyzed	By	Batch
C13 - C22	ND		1	mg/kg	2.00	5.00	EPA 3550C	EPA 8015B	01/27/09	01/27/09	lk	BA92724
C23 - C32	ND		1	mg/kg	50.0	100	EPA 3550C	EPA 8015B	01/27/09	01/27/09	lk	BA92724
C33 - C36	ND		1	mg/kg	50.0	100	EPA 3550C	EPA 8015B	01/27/09	01/27/09	lk	BA92724
Surrogate: n-Tetracosane	*101 %*			*48-139*			*EPA 3550C*	*EPA 8015B*	*01/27/09*	*01/27/09*	*lk*	*BA92724*
Analyte	Results	Flag	D.F.	Units	MDL	PQL	Prep/Test Method		Prepared	Analyzed	By	Batch
Antimony	**0.514**	J	1	mg/kg	0.400	2.50	EPA 3050B	EPA 6010B	01/28/09	01/28/09	ds	BA92905
Arsenic	**2.06**		1	mg/kg	0.300	1.00	EPA 3050B	EPA 6010B	01/28/09	01/28/09	ds	BA92905
Barium	**24.6**		1	mg/kg	0.100	1.00	EPA 3050B	EPA 6010B	01/28/09	01/28/09	ds	BA92905
Beryllium	**0.196**	J	1	mg/kg	0.100	1.00	EPA 3050B	EPA 6010B	01/28/09	01/28/09	ds	BA92905
Cadmium	**0.102**	J	1	mg/kg	0.100	1.00	EPA 3050B	EPA 6010B	01/28/09	01/28/09	ds	BA92905
Chromium	**21.1**		1	mg/kg	0.100	1.00	EPA 3050B	EPA 6010B	01/28/09	01/28/09	ds	BA92905
Cobalt	**4.83**		1	mg/kg	0.100	1.00	EPA 3050B	EPA 6010B	01/28/09	01/28/09	ds	BA92905
Copper	**3.54**		1	mg/kg	0.200	1.00	EPA 3050B	EPA 6010B	01/28/09	01/28/09	ds	BA92905
Lead	**1.39**		1	mg/kg	0.200	0.500	EPA 3050B	EPA 6010B	01/28/09	01/28/09	ds	BA92905
Molybdenum	**0.317**	J	1	mg/kg	0.200	1.00	EPA 3050B	EPA 6010B	01/28/09	01/28/09	ds	BA92905
Nickel	**8.87**		1	mg/kg	0.200	1.00	EPA 3050B	EPA 6010B	01/28/09	01/28/09	ds	BA92905
Selenium	ND		1	mg/kg	0.300	1.00	EPA 3050B	EPA 6010B	01/28/09	01/28/09	ds	BA92905
Silver	ND		1	mg/kg	0.100	1.00	EPA 3050B	EPA 6010B	01/28/09	01/28/09	ds	BA92905
Thallium	ND		1	mg/kg	0.100	1.00	EPA 3050B	EPA 6010B	01/28/09	01/28/09	ds	BA92905
Vanadium	**39.9**		1	mg/kg	0.200	1.00	EPA 3050B	EPA 6010B	01/28/09	01/28/09	ds	BA92905
Zinc	**15.0**		1	mg/kg	1.00	5.00	EPA 3050B	EPA 6010B	01/28/09	01/28/09	ds	BA92905
Analyte	Results	Flag	D.F.	Units	MDL	PQL	Prep/Test Method		Prepared	Analyzed	By	Batch
Mercury	**0.0329**	J	1	mg/kg	0.0200	0.100	EPA 7471A	EPA 7471A	01/28/09	01/29/09	ds	BA92917
Analyte	Results	Flag	D.F.	Units	MDL	PQL	Prep/Test Method		Prepared	Analyzed	By	Batch
pH	**8.2**		1	pH Units	0.1	0.1	EPA 9045C	EPA 9045C	01/29/09	01/29/09	ds	BA93001

Sample ID: QC-B1 Soil (9010203-04) Sampled:01/26/09 08:50 Received:01/26/09 17:10

Analyte	Results	Flag	D.F.	Units	MDL	PQL	Prep/Test Method		Prepared	Analyzed	By	Batch
C4 - C12	ND		1	mg/kg	0.100	0.500	EPA 5030B	EPA 8015B	01/27/09	01/27/09	mb	BA92808
Surrogate: a,a,a-Trifluorotoluene	*94.6 %*			*50-135*			*EPA 5030B*	*EPA 8015B*	*01/27/09*	*01/27/09*	*mb*	*BA92808*
Analyte	Results	Flag	D.F.	Units	MDL	PQL	Prep/Test Method		Prepared	Analyzed	By	Batch
C13 - C22	ND		1	mg/kg	2.00	5.00	EPA 3550C	EPA 8015B	01/27/09	01/27/09	lk	BA92724
C23 - C32	ND		1	mg/kg	50.0	100	EPA 3550C	EPA 8015B	01/27/09	01/27/09	lk	BA92724
C33 - C36	ND		1	mg/kg	50.0	100	EPA 3550C	EPA 8015B	01/27/09	01/27/09	lk	BA92724
Surrogate: n-Tetracosane	*102 %*			*48-139*			*EPA 3550C*	*EPA 8015B*	*01/27/09*	*01/27/09*	*lk*	*BA92724*
Analyte	Results	Flag	D.F.	Units	MDL	PQL	Prep/Test Method		Prepared	Analyzed	By	Batch
Dichlorodifluoromethane (FC-12)	ND		1	ug/kg	2.00	4.00	EPA 5030B	EPA 8260B	01/27/09	01/27/09	al	BA92801
Chloromethane	ND		1	ug/kg	2.00	4.00	EPA 5030B	EPA 8260B	01/27/09	01/27/09	al	BA92801

POSITIVE LAB SERVICE

781 East Washington Blvd., Los Angeles, CA 90021
(213) 745-5312 FAX (213) 745-6372

Certificate of Analysis

Kroner Environmental Service
10801 National Blvd., Suite 415
Los Angeles, CA 90064

Attn: Mr. Kurt Kroner Phone: (310) 474-1500 FAX:(310) 474-1577

File #:74143
Report Date: 02/04/09
Submitted: 01/26/09
PLS Report No.: 9010203

Project: Santa Monica High

Sample ID: QC-B1 Soil (9010203-04) Sampled:01/26/09 08:50 Received:01/26/09 17:10

Vinyl chloride (Chloroethylene)	ND	1	ug/kg	2.00	4.00	EPA 5030B	EPA 8260B	01/27/09	01/27/09	ai	BA92801
Bromomethane	ND	1	ug/kg	2.00	4.00	EPA 5030B	EPA 8260B	01/27/09	01/27/09	ai	BA92801
Chloroethane	ND	1	ug/kg	2.00	4.00	EPA 5030B	EPA 8260B	01/27/09	01/27/09	ai	BA92801
Trichlorofluoromethane (FC-11)	ND	1	ug/kg	2.00	4.00	EPA 5030B	EPA 8260B	01/27/09	01/27/09	ai	BA92801
Acetone	ND	1	ug/kg	20.0	80.0	EPA 5030B	EPA 8260B	01/27/09	01/27/09	ai	BA92801
Carbon disulfide	ND	1	ug/kg	2.00	40.0	EPA 5030B	EPA 8260B	01/27/09	01/27/09	ai	BA92801
1,1-Dichloroethene	ND	1	ug/kg	2.00	4.00	EPA 5030B	EPA 8260B	01/27/09	01/27/09	ai	BA92801
Methylene chloride (Dichloromethane)	ND	1	ug/kg	20.0	20.0	EPA 5030B	EPA 8260B	01/27/09	01/27/09	ai	BA92801
trans-1,2-Dichloroethene	ND	1	ug/kg	2.00	4.00	EPA 5030B	EPA 8260B	01/27/09	01/27/09	ai	BA92801
1,1-Dichloroethane	ND	1	ug/kg	2.00	4.00	EPA 5030B	EPA 8260B	01/27/09	01/27/09	ai	BA92801
Vinyl acetate	ND	1	ug/kg	2.00	40.0	EPA 5030B	EPA 8260B	01/27/09	01/27/09	ai	BA92801
2,2-Dichloropropane	ND	1	ug/kg	2.00	4.00	EPA 5030B	EPA 8260B	01/27/09	01/27/09	ai	BA92801
cis-1,2-Dichloroethene	ND	1	ug/kg	2.00	4.00	EPA 5030B	EPA 8260B	01/27/09	01/27/09	ai	BA92801
2-Butanone (MEK)	ND	1	ug/kg	10.0	40.0	EPA 5030B	EPA 8260B	01/27/09	01/27/09	ai	BA92801
Bromochloromethane	ND	1	ug/kg	2.00	4.00	EPA 5030B	EPA 8260B	01/27/09	01/27/09	ai	BA92801
Chloroform	ND	1	ug/kg	2.00	4.00	EPA 5030B	EPA 8260B	01/27/09	01/27/09	ai	BA92801
1,1,1-Trichloroethane	ND	1	ug/kg	2.00	4.00	EPA 5030B	EPA 8260B	01/27/09	01/27/09	ai	BA92801
Carbon tetrachloride	ND	1	ug/kg	2.00	4.00	EPA 5030B	EPA 8260B	01/27/09	01/27/09	ai	BA92801
1,1-Dichloropropene	ND	1	ug/kg	2.00	4.00	EPA 5030B	EPA 8260B	01/27/09	01/27/09	ai	BA92801
Benzene	ND	1	ug/kg	2.00	2.00	EPA 5030B	EPA 8260B	01/27/09	01/27/09	ai	BA92801
1,2-Dichloroethane	ND	1	ug/kg	2.00	4.00	EPA 5030B	EPA 8260B	01/27/09	01/27/09	ai	BA92801
Trichloroethene (TCE)	ND	1	ug/kg	2.00	4.00	EPA 5030B	EPA 8260B	01/27/09	01/27/09	ai	BA92801
1,2-Dichloropropane	ND	1	ug/kg	2.00	4.00	EPA 5030B	EPA 8260B	01/27/09	01/27/09	ai	BA92801
Dibromomethane	ND	1	ug/kg	2.00	4.00	EPA 5030B	EPA 8260B	01/27/09	01/27/09	ai	BA92801
Bromodichloromethane	ND	1	ug/kg	2.00	4.00	EPA 5030B	EPA 8260B	01/27/09	01/27/09	ai	BA92801
2-Chloroethyl vinyl ether	ND	1	ug/kg	10.0	40.0	EPA 5030B	EPA 8260B	01/27/09	01/27/09	ai	BA92801
cis-1,3-Dichloropropene	ND	1	ug/kg	2.00	4.00	EPA 5030B	EPA 8260B	01/27/09	01/27/09	ai	BA92801
4-Methyl-2-pentanone (MIBK)	ND	1	ug/kg	2.00	40.0	EPA 5030B	EPA 8260B	01/27/09	01/27/09	ai	BA92801
Toluene	ND	1	ug/kg	2.00	2.00	EPA 5030B	EPA 8260B	01/27/09	01/27/09	ai	BA92801
trans-1,3-Dichloropropene	ND	1	ug/kg	2.00	4.00	EPA 5030B	EPA 8260B	01/27/09	01/27/09	ai	BA92801
1,1,2-Trichloroethane	ND	1	ug/kg	2.00	4.00	EPA 5030B	EPA 8260B	01/27/09	01/27/09	ai	BA92801
Tetrachloroethene (PCE)	ND	1	ug/kg	2.00	4.00	EPA 5030B	EPA 8260B	01/27/09	01/27/09	ai	BA92801
1,3-Dichloropropane	ND	1	ug/kg	2.00	4.00	EPA 5030B	EPA 8260B	01/27/09	01/27/09	ai	BA92801
2-Hexanone (MBK)	ND	1	ug/kg	2.00	40.0	EPA 5030B	EPA 8260B	01/27/09	01/27/09	ai	BA92801
Dibromochloromethane	ND	1	ug/kg	2.00	4.00	EPA 5030B	EPA 8260B	01/27/09	01/27/09	ai	BA92801
1,2-Dibromoethane (EDB)	ND	1	ug/kg	2.00	4.00	EPA 5030B	EPA 8260B	01/27/09	01/27/09	ai	BA92801
Chlorobenzene	ND	1	ug/kg	2.00	4.00	EPA 5030B	EPA 8260B	01/27/09	01/27/09	ai	BA92801
1,1,1,2-Tetrachloroethane	ND	1	ug/kg	2.00	4.00	EPA 5030B	EPA 8260B	01/27/09	01/27/09	ai	BA92801
Ethylbenzene	ND	1	ug/kg	2.00	2.00	EPA 5030B	EPA 8260B	01/27/09	01/27/09	ai	BA92801

POSITIVE LAB SERVICE

781 East Washington Blvd., Los Angeles, CA 90021
(213) 745-5312 FAX (213) 745-6372

Certificate of Analysis

Kroner Environmental Service
10801 National Blvd., Suite 415
Los Angeles, CA 90064

Attn: Mr. Kurt Kroner Phone: (310) 474-1500 FAX:(310) 474-1577

File #:74143
Report Date: 02/04/09
Submitted: 01/26/09
PLS Report No.: 9010203

Project: Santa Monica High

Sample ID: QC-B1 Soil (9010203-04) Sampled:01/26/09 08:50 Received:01/26/09 17:10

m,p-Xylene	ND	1	ug/kg	2.00	2.00	EPA 5030B	EPA 8260B	01/27/09	01/27/09	al	BA92801
o-Xylene	ND	1	ug/kg	2.00	2.00	EPA 5030B	EPA 8260B	01/27/09	01/27/09	al	BA92801
Styrene	ND	1	ug/kg	2.00	4.00	EPA 5030B	EPA 8260B	01/27/09	01/27/09	al	BA92801
Bromoform (Tribromomethane)	ND	1	ug/kg	2.00	4.00	EPA 5030B	EPA 8260B	01/27/09	01/27/09	al	BA92801
Isopropylbenzene	ND	1	ug/kg	2.00	4.00	EPA 5030B	EPA 8260B	01/27/09	01/27/09	al	BA92801
Bromobenzene	ND	1	ug/kg	2.00	4.00	EPA 5030B	EPA 8260B	01/27/09	01/27/09	al	BA92801
1,1,2,2-Tetrachloroethane	ND	1	ug/kg	2.00	4.00	EPA 5030B	EPA 8260B	01/27/09	01/27/09	al	BA92801
1,2,3-Trichloropropane	ND	1	ug/kg	2.00	4.00	EPA 5030B	EPA 8260B	01/27/09	01/27/09	al	BA92801
n-Propylbenzene	ND	1	ug/kg	2.00	4.00	EPA 5030B	EPA 8260B	01/27/09	01/27/09	al	BA92801
2-Chlorotoluene	ND	1	ug/kg	2.00	4.00	EPA 5030B	EPA 8260B	01/27/09	01/27/09	al	BA92801
4-Chlorotoluene	ND	1	ug/kg	2.00	4.00	EPA 5030B	EPA 8260B	01/27/09	01/27/09	al	BA92801
1,3,5-Trimethylbenzene	ND	1	ug/kg	2.00	4.00	EPA 5030B	EPA 8260B	01/27/09	01/27/09	al	BA92801
tert-Butylbenzene	ND	1	ug/kg	2.00	4.00	EPA 5030B	EPA 8260B	01/27/09	01/27/09	al	BA92801
1,2,4-Trimethylbenzene	ND	1	ug/kg	2.00	4.00	EPA 5030B	EPA 8260B	01/27/09	01/27/09	al	BA92801
sec-Butylbenzene	ND	1	ug/kg	2.00	4.00	EPA 5030B	EPA 8260B	01/27/09	01/27/09	al	BA92801
1,3-Dichlorobenzene	ND	1	ug/kg	2.00	4.00	EPA 5030B	EPA 8260B	01/27/09	01/27/09	al	BA92801
4-Isopropyltoluene	ND	1	ug/kg	2.00	4.00	EPA 5030B	EPA 8260B	01/27/09	01/27/09	al	BA92801
1,4-Dichlorobenzene	ND	1	ug/kg	2.00	4.00	EPA 5030B	EPA 8260B	01/27/09	01/27/09	al	BA92801
1,2-Dichlorobenzene	ND	1	ug/kg	2.00	4.00	EPA 5030B	EPA 8260B	01/27/09	01/27/09	al	BA92801
n-Butylbenzene	ND	1	ug/kg	2.00	4.00	EPA 5030B	EPA 8260B	01/27/09	01/27/09	al	BA92801
1,2-Dibromo-3-chloropropane (DBCP)	ND	1	ug/kg	2.00	4.00	EPA 5030B	EPA 8260B	01/27/09	01/27/09	al	BA92801
1,2,4-Trichlorobenzene	ND	1	ug/kg	2.00	4.00	EPA 5030B	EPA 8260B	01/27/09	01/27/09	al	BA92801
Hexachlorobutadiene	ND	1	ug/kg	2.00	4.00	EPA 5030B	EPA 8260B	01/27/09	01/27/09	al	BA92801
Naphthalene	ND	1	ug/kg	2.00	4.00	EPA 5030B	EPA 8260B	01/27/09	01/27/09	al	BA92801
1,2,3-Trichlorobenzene	ND	1	ug/kg	2.00	4.00	EPA 5030B	EPA 8260B	01/27/09	01/27/09	al	BA92801
Methyl tert-butyl ether (MTBE)	ND	1	ug/kg	2.00	4.00	EPA 5030B	EPA 8260B	01/27/09	01/27/09	al	BA92801
1,4-Dioxane	ND	1	ug/kg	30.0	80.0	EPA 5030B	EPA 8260B	01/27/09	01/27/09	al	BA92801
Tert-butyl alcohol	ND	1	ug/kg	10.0	20.0	EPA 5030B	EPA 8260B	01/27/09	01/27/09	al	BA92801
Di-isopropyl ether	ND	1	ug/kg	2.00	4.00	EPA 5030B	EPA 8260B	01/27/09	01/27/09	al	BA92801
Ethyl tert-butyl ether	ND	1	ug/kg	2.00	4.00	EPA 5030B	EPA 8260B	01/27/09	01/27/09	al	BA92801
Tert-amyl methyl ether	ND	1	ug/kg	2.00	4.00	EPA 5030B	EPA 8260B	01/27/09	01/27/09	al	BA92801
Surrogate: Dibromofluoromethane	*106 %*		*71-126*			*EPA 5030B*	*EPA 8260B*	*01/27/09*	*01/27/09*	*al*	*BA92801*
Surrogate: Toluene-d8	*107 %*		*82-120*			*EPA 5030B*	*EPA 8260B*	*01/27/09*	*01/27/09*	*al*	*BA92801*
Surrogate: 4-Bromofluorobenzene	*95.1 %*		*73-127*			*EPA 5030B*	*EPA 8260B*	*01/27/09*	*01/27/09*	*al*	*BA92801*

Sample ID: QC-S1 Soil (9010203-05) Sampled:01/26/09 09:00 Received:01/26/09 17:10

Analyte	Results	Flag	D.F.	Units	MDL	PQL	Prep/Test Method		Prepared	Analyzed	By	Batch
C4 - C12	ND		1	mg/kg	0.100	0.500	EPA 5030B	EPA 8015B	01/27/09	01/27/09	mb	BA92808
Surrogate: a,a,a-Trifluorotoluene	*104 %*			*50-135*			*EPA 5030B*	*EPA 8015B*	*01/27/09*	*01/27/09*	*mb*	*BA92808*
Analyte	Results	Flag	D.F.	Units	MDL	PQL	Prep/Test Method		Prepared	Analyzed	By	Batch

POSITIVE LAB SERVICE

781 East Washington Blvd., Los Angeles, CA 90021
(213) 745-5312 FAX (213) 745-6372

Certificate of Analysis

Kroner Environmental Service
10801 National Blvd., Suite 415
Los Angeles, CA 90064

Attn: Mr. Kurt Kroner Phone: (310) 474-1500 FAX:(310) 474-1577

File #:74143
Report Date: 02/04/09
Submitted: 01/26/09
PLS Report No.: 9010203

Project: Santa Monica High

Sample ID: QC-S1 Soil (9010203-05) Sampled:01/26/09 09:00 Received:01/26/09 17:10												
C13 - C22	ND		1	mg/kg	2.00	5.00	EPA 3550C	EPA 8015B	01/27/09	01/28/09	lk	BA92724
C23 - C32	ND		1	mg/kg	50.0	100	EPA 3550C	EPA 8015B	01/27/09	01/28/09	lk	BA92724
C33 - C36	ND		1	mg/kg	50.0	100	EPA 3550C	EPA 8015B	01/27/09	01/28/09	lk	BA92724
Surrogate: n-Tetracosane	*102 %*			*48-139*			*EPA 3550C*	*EPA 8015B*	*01/27/09*	*01/28/09*	*lk*	*BA92724*
Analyte	Results	Flag	D.F.	Units	MDL	PQL	Prep/Test Method		Prepared	Analyzed	By	Batch
Dichlorodifluoromethane (FC-12)	ND		1	ug/kg	2.00	4.00	EPA 5030B	EPA 8260B	01/27/09	01/27/09	ai	BA92801
Chloromethane	ND		1	ug/kg	2.00	4.00	EPA 5030B	EPA 8260B	01/27/09	01/27/09	ai	BA92801
Vinyl chloride (Chloroethylene)	ND		1	ug/kg	2.00	4.00	EPA 5030B	EPA 8260B	01/27/09	01/27/09	ai	BA92801
Bromomethane	ND		1	ug/kg	2.00	4.00	EPA 5030B	EPA 8260B	01/27/09	01/27/09	ai	BA92801
Chloroethane	ND		1	ug/kg	2.00	4.00	EPA 5030B	EPA 8260B	01/27/09	01/27/09	ai	BA92801
Trichlorofluoromethane (FC-11)	ND		1	ug/kg	2.00	4.00	EPA 5030B	EPA 8260B	01/27/09	01/27/09	ai	BA92801
Acetone	**27.5**	J	1	ug/kg	20.0	80.0	EPA 5030B	EPA 8260B	01/27/09	01/27/09	ai	BA92801
Carbon disulfide	ND		1	ug/kg	2.00	40.0	EPA 5030B	EPA 8260B	01/27/09	01/27/09	ai	BA92801
1,1-Dichloroethene	ND		1	ug/kg	2.00	4.00	EPA 5030B	EPA 8260B	01/27/09	01/27/09	ai	BA92801
Methylene chloride (Dichloromethane)	ND		1	ug/kg	20.0	20.0	EPA 5030B	EPA 8260B	01/27/09	01/27/09	ai	BA92801
trans-1,2-Dichloroethene	ND		1	ug/kg	2.00	4.00	EPA 5030B	EPA 8260B	01/27/09	01/27/09	ai	BA92801
1,1-Dichloroethane	ND		1	ug/kg	2.00	4.00	EPA 5030B	EPA 8260B	01/27/09	01/27/09	ai	BA92801
Vinyl acetate	ND		1	ug/kg	2.00	40.0	EPA 5030B	EPA 8260B	01/27/09	01/27/09	ai	BA92801
2,2-Dichloropropane	ND		1	ug/kg	2.00	4.00	EPA 5030B	EPA 8260B	01/27/09	01/27/09	ai	BA92801
cis-1,2-Dichloroethene	ND		1	ug/kg	2.00	4.00	EPA 5030B	EPA 8260B	01/27/09	01/27/09	ai	BA92801
2-Butanone (MEK)	ND		1	ug/kg	10.0	40.0	EPA 5030B	EPA 8260B	01/27/09	01/27/09	ai	BA92801
Bromochloromethane	ND		1	ug/kg	2.00	4.00	EPA 5030B	EPA 8260B	01/27/09	01/27/09	ai	BA92801
Chloroform	ND		1	ug/kg	2.00	4.00	EPA 5030B	EPA 8260B	01/27/09	01/27/09	ai	BA92801
1,1,1-Trichloroethane	ND		1	ug/kg	2.00	4.00	EPA 5030B	EPA 8260B	01/27/09	01/27/09	ai	BA92801
Carbon tetrachloride	ND		1	ug/kg	2.00	4.00	EPA 5030B	EPA 8260B	01/27/09	01/27/09	ai	BA92801
1,1-Dichloropropene	ND		1	ug/kg	2.00	4.00	EPA 5030B	EPA 8260B	01/27/09	01/27/09	ai	BA92801
Benzene	ND		1	ug/kg	2.00	2.00	EPA 5030B	EPA 8260B	01/27/09	01/27/09	ai	BA92801
1,2-Dichloroethane	ND		1	ug/kg	2.00	4.00	EPA 5030B	EPA 8260B	01/27/09	01/27/09	ai	BA92801
Trichloroethene (TCE)	ND		1	ug/kg	2.00	4.00	EPA 5030B	EPA 8260B	01/27/09	01/27/09	ai	BA92801
1,2-Dichloropropane	ND		1	ug/kg	2.00	4.00	EPA 5030B	EPA 8260B	01/27/09	01/27/09	ai	BA92801
Dibromomethane	ND		1	ug/kg	2.00	4.00	EPA 5030B	EPA 8260B	01/27/09	01/27/09	ai	BA92801
Bromodichloromethane	ND		1	ug/kg	2.00	4.00	EPA 5030B	EPA 8260B	01/27/09	01/27/09	ai	BA92801
2-Chloroethyl vinyl ether	ND		1	ug/kg	10.0	40.0	EPA 5030B	EPA 8260B	01/27/09	01/27/09	ai	BA92801
cis-1,3-Dichloropropene	ND		1	ug/kg	2.00	4.00	EPA 5030B	EPA 8260B	01/27/09	01/27/09	ai	BA92801
4-Methyl-2-pentanone (MIBK)	ND		1	ug/kg	2.00	40.0	EPA 5030B	EPA 8260B	01/27/09	01/27/09	ai	BA92801
Toluene	ND		1	ug/kg	2.00	2.00	EPA 5030B	EPA 8260B	01/27/09	01/27/09	ai	BA92801
trans-1,3-Dichloropropene	ND		1	ug/kg	2.00	4.00	EPA 5030B	EPA 8260B	01/27/09	01/27/09	ai	BA92801
1,1,2-Trichloroethane	ND		1	ug/kg	2.00	4.00	EPA 5030B	EPA 8260B	01/27/09	01/27/09	ai	BA92801
Tetrachloroethene (PCE)	ND		1	ug/kg	2.00	4.00	EPA 5030B	EPA 8260B	01/27/09	01/27/09	ai	BA92801

POSITIVE LAB SERVICE

781 East Washington Blvd., Los Angeles, CA 90021
(213) 745-5312 FAX (213) 745-6372

Certificate of Analysis

Kroner Environmental Service
10801 National Blvd., Suite 415
Los Angeles, CA 90064

Attn: Mr. Kurt Kroner Phone: (310) 474-1500 FAX:(310) 474-1577

File #:74143
Report Date: 02/04/09
Submitted: 01/26/09
PLS Report No.: 9010203

Project: Santa Monica High

Sample ID: QC-S1 Soil (9010203-05) Sampled:01/26/09 09:00 Received:01/26/09 17:10

1,3-Dichloropropane	ND	1	ug/kg	2.00	4.00	EPA 5030B	EPA 8260B	01/27/09	01/27/09	al	BA92801
2-Hexanone (MBK)	ND	1	ug/kg	2.00	40.0	EPA 5030B	EPA 8260B	01/27/09	01/27/09	al	BA92801
Dibromochloromethane	ND	1	ug/kg	2.00	4.00	EPA 5030B	EPA 8260B	01/27/09	01/27/09	al	BA92801
1,2-Dibromoethane (EDB)	ND	1	ug/kg	2.00	4.00	EPA 5030B	EPA 8260B	01/27/09	01/27/09	al	BA92801
Chlorobenzene	ND	1	ug/kg	2.00	4.00	EPA 5030B	EPA 8260B	01/27/09	01/27/09	al	BA92801
1,1,1,2-Tetrachloroethane	ND	1	ug/kg	2.00	4.00	EPA 5030B	EPA 8260B	01/27/09	01/27/09	al	BA92801
Ethylbenzene	ND	1	ug/kg	2.00	2.00	EPA 5030B	EPA 8260B	01/27/09	01/27/09	al	BA92801
m,p-Xylene	ND	1	ug/kg	2.00	2.00	EPA 5030B	EPA 8260B	01/27/09	01/27/09	al	BA92801
o-Xylene	ND	1	ug/kg	2.00	2.00	EPA 5030B	EPA 8260B	01/27/09	01/27/09	al	BA92801
Styrene	ND	1	ug/kg	2.00	4.00	EPA 5030B	EPA 8260B	01/27/09	01/27/09	al	BA92801
Bromoform (Tribromomethane)	ND	1	ug/kg	2.00	4.00	EPA 5030B	EPA 8260B	01/27/09	01/27/09	al	BA92801
Isopropylbenzene	ND	1	ug/kg	2.00	4.00	EPA 5030B	EPA 8260B	01/27/09	01/27/09	al	BA92801
Bromobenzene	ND	1	ug/kg	2.00	4.00	EPA 5030B	EPA 8260B	01/27/09	01/27/09	al	BA92801
1,1,2,2-Tetrachloroethane	ND	1	ug/kg	2.00	4.00	EPA 5030B	EPA 8260B	01/27/09	01/27/09	al	BA92801
1,2,3-Trichloropropane	ND	1	ug/kg	2.00	4.00	EPA 5030B	EPA 8260B	01/27/09	01/27/09	al	BA92801
n-Propylbenzene	ND	1	ug/kg	2.00	4.00	EPA 5030B	EPA 8260B	01/27/09	01/27/09	al	BA92801
2-Chlorotoluene	ND	1	ug/kg	2.00	4.00	EPA 5030B	EPA 8260B	01/27/09	01/27/09	al	BA92801
4-Chlorotoluene	ND	1	ug/kg	2.00	4.00	EPA 5030B	EPA 8260B	01/27/09	01/27/09	al	BA92801
1,3,5-Trimethylbenzene	ND	1	ug/kg	2.00	4.00	EPA 5030B	EPA 8260B	01/27/09	01/27/09	al	BA92801
tert-Butylbenzene	ND	1	ug/kg	2.00	4.00	EPA 5030B	EPA 8260B	01/27/09	01/27/09	al	BA92801
1,2,4-Trimethylbenzene	ND	1	ug/kg	2.00	4.00	EPA 5030B	EPA 8260B	01/27/09	01/27/09	al	BA92801
sec-Butylbenzene	ND	1	ug/kg	2.00	4.00	EPA 5030B	EPA 8260B	01/27/09	01/27/09	al	BA92801
1,3-Dichlorobenzene	ND	1	ug/kg	2.00	4.00	EPA 5030B	EPA 8260B	01/27/09	01/27/09	al	BA92801
4-Isopropyltoluene	ND	1	ug/kg	2.00	4.00	EPA 5030B	EPA 8260B	01/27/09	01/27/09	al	BA92801
1,4-Dichlorobenzene	ND	1	ug/kg	2.00	4.00	EPA 5030B	EPA 8260B	01/27/09	01/27/09	al	BA92801
1,2-Dichlorobenzene	ND	1	ug/kg	2.00	4.00	EPA 5030B	EPA 8260B	01/27/09	01/27/09	al	BA92801
n-Butylbenzene	ND	1	ug/kg	2.00	4.00	EPA 5030B	EPA 8260B	01/27/09	01/27/09	al	BA92801
1,2-Dibromo-3-chloropropane (DBCP)	ND	1	ug/kg	2.00	4.00	EPA 5030B	EPA 8260B	01/27/09	01/27/09	al	BA92801
1,2,4-Trichlorobenzene	ND	1	ug/kg	2.00	4.00	EPA 5030B	EPA 8260B	01/27/09	01/27/09	al	BA92801
Hexachlorobutadiene	ND	1	ug/kg	2.00	4.00	EPA 5030B	EPA 8260B	01/27/09	01/27/09	al	BA92801
Naphthalene	ND	1	ug/kg	2.00	4.00	EPA 5030B	EPA 8260B	01/27/09	01/27/09	al	BA92801
1,2,3-Trichlorobenzene	ND	1	ug/kg	2.00	4.00	EPA 5030B	EPA 8260B	01/27/09	01/27/09	al	BA92801
Methyl tert-butyl ether (MTBE)	ND	1	ug/kg	2.00	4.00	EPA 5030B	EPA 8260B	01/27/09	01/27/09	al	BA92801
1,4-Dioxane	ND	1	ug/kg	30.0	80.0	EPA 5030B	EPA 8260B	01/27/09	01/27/09	al	BA92801
Tert-butyl alcohol	ND	1	ug/kg	10.0	20.0	EPA 5030B	EPA 8260B	01/27/09	01/27/09	al	BA92801
Di-isopropyl ether	ND	1	ug/kg	2.00	4.00	EPA 5030B	EPA 8260B	01/27/09	01/27/09	al	BA92801
Ethyl tert-butyl ether	ND	1	ug/kg	2.00	4.00	EPA 5030B	EPA 8260B	01/27/09	01/27/09	al	BA92801
Tert-amyl methyl ether	ND	1	ug/kg	2.00	4.00	EPA 5030B	EPA 8260B	01/27/09	01/27/09	al	BA92801
Surrogate: Dibromofluoromethane	*93.8 %*		*71-126*			*EPA 5030B*	*EPA 8260B*	*01/27/09*	*01/27/09*	*al*	*BA92801*

POSITIVE LAB SERVICE

781 East Washington Blvd., Los Angeles, CA 90021
(213) 745-5312 FAX (213) 745-6372

Certificate of Analysis

Kroner Environmental Service
10801 National Blvd., Suite 415
Los Angeles, CA 90064

Attn: Mr. Kurt Kroner Phone: (310) 474-1500 FAX:(310) 474-1577

File #:74143
Report Date: 02/04/09
Submitted: 01/26/09
PLS Report No.: 9010203

Project: Santa Monica High

Sample ID: QC-S1 Soil (9010203-05) Sampled:01/26/09 09:00 Received:01/26/09 17:10

Surrogate: Toluene-d8	*108 %*			*82-120*			*EPA 5030B*	*EPA 8260B*	*01/27/09*	*01/27/09*	*ai*	*BA92801*
Surrogate: 4-Bromofluorobenzene	*99.3 %*			*73-127*			*EPA 5030B*	*EPA 8260B*	*01/27/09*	*01/27/09*	*ai*	*BA92801*

Sample ID: SVB-4-5 Soil (9010203-06) Sampled:01/26/09 09:10 Received:01/26/09 17:10

Analyte	Results	Flag	D.F.	Units	MDL	PQL	Prep/Test Method		Prepared	Analyzed	By	Batch
C4 - C12	ND		1	mg/kg	0.100	0.500	EPA 5030B	EPA 8015B	01/27/09	01/27/09	mb	BA92808
Surrogate: a,a,a-Trifluorotoluene	*103 %*			*50-135*			*EPA 5030B*	*EPA 8015B*	*01/27/09*	*01/27/09*	*mb*	*BA92808*
Analyte	Results	Flag	D.F.	Units	MDL	PQL	Prep/Test Method		Prepared	Analyzed	By	Batch
C13 - C22	ND		1	mg/kg	2.00	5.00	EPA 3550C	EPA 8015B	01/27/09	01/28/09	lk	BA92724
C23 - C32	ND		1	mg/kg	50.0	100	EPA 3550C	EPA 8015B	01/27/09	01/28/09	lk	BA92724
C33 - C36	ND		1	mg/kg	50.0	100	EPA 3550C	EPA 8015B	01/27/09	01/28/09	lk	BA92724
Surrogate: n-Tetracosane	*86.6 %*			*48-139*			*EPA 3550C*	*EPA 8015B*	*01/27/09*	*01/28/09*	*lk*	*BA92724*
Analyte	Results	Flag	D.F.	Units	MDL	PQL	Prep/Test Method		Prepared	Analyzed	By	Batch
Dichlorodifluoromethane (FC-12)	ND		1	ug/kg	2.00	4.00	EPA 5030B	EPA 8260B	01/27/09	01/27/09	ai	BA92801
Chloromethane	ND		1	ug/kg	2.00	4.00	EPA 5030B	EPA 8260B	01/27/09	01/27/09	ai	BA92801
Vinyl chloride (Chloroethylene)	ND		1	ug/kg	2.00	4.00	EPA 5030B	EPA 8260B	01/27/09	01/27/09	ai	BA92801
Bromomethane	ND		1	ug/kg	2.00	4.00	EPA 5030B	EPA 8260B	01/27/09	01/27/09	ai	BA92801
Chloroethane	ND		1	ug/kg	2.00	4.00	EPA 5030B	EPA 8260B	01/27/09	01/27/09	ai	BA92801
Trichlorofluoromethane (FC-11)	ND		1	ug/kg	2.00	4.00	EPA 5030B	EPA 8260B	01/27/09	01/27/09	ai	BA92801
Acetone	ND		1	ug/kg	20.0	80.0	EPA 5030B	EPA 8260B	01/27/09	01/27/09	ai	BA92801
Carbon disulfide	ND		1	ug/kg	2.00	40.0	EPA 5030B	EPA 8260B	01/27/09	01/27/09	ai	BA92801
1,1-Dichloroethene	ND		1	ug/kg	2.00	4.00	EPA 5030B	EPA 8260B	01/27/09	01/27/09	ai	BA92801
Methylene chloride (Dichloromethane)	ND		1	ug/kg	20.0	20.0	EPA 5030B	EPA 8260B	01/27/09	01/27/09	ai	BA92801
trans-1,2-Dichloroethene	ND		1	ug/kg	2.00	4.00	EPA 5030B	EPA 8260B	01/27/09	01/27/09	ai	BA92801
1,1-Dichloroethane	ND		1	ug/kg	2.00	4.00	EPA 5030B	EPA 8260B	01/27/09	01/27/09	ai	BA92801
Vinyl acetate	ND		1	ug/kg	2.00	40.0	EPA 5030B	EPA 8260B	01/27/09	01/27/09	ai	BA92801
2,2-Dichloropropane	ND		1	ug/kg	2.00	4.00	EPA 5030B	EPA 8260B	01/27/09	01/27/09	ai	BA92801
cis-1,2-Dichloroethene	ND		1	ug/kg	2.00	4.00	EPA 5030B	EPA 8260B	01/27/09	01/27/09	ai	BA92801
2-Butanone (MEK)	ND		1	ug/kg	10.0	40.0	EPA 5030B	EPA 8260B	01/27/09	01/27/09	ai	BA92801
Bromochloromethane	ND		1	ug/kg	2.00	4.00	EPA 5030B	EPA 8260B	01/27/09	01/27/09	ai	BA92801
Chloroform	ND		1	ug/kg	2.00	4.00	EPA 5030B	EPA 8260B	01/27/09	01/27/09	ai	BA92801
1,1,1-Trichloroethane	ND		1	ug/kg	2.00	4.00	EPA 5030B	EPA 8260B	01/27/09	01/27/09	ai	BA92801
Carbon tetrachloride	ND		1	ug/kg	2.00	4.00	EPA 5030B	EPA 8260B	01/27/09	01/27/09	ai	BA92801
1,1-Dichloropropene	ND		1	ug/kg	2.00	4.00	EPA 5030B	EPA 8260B	01/27/09	01/27/09	ai	BA92801
Benzene	ND		1	ug/kg	2.00	2.00	EPA 5030B	EPA 8260B	01/27/09	01/27/09	ai	BA92801
1,2-Dichloroethane	ND		1	ug/kg	2.00	4.00	EPA 5030B	EPA 8260B	01/27/09	01/27/09	ai	BA92801
Trichloroethene (TCE)	ND		1	ug/kg	2.00	4.00	EPA 5030B	EPA 8260B	01/27/09	01/27/09	ai	BA92801
1,2-Dichloropropane	ND		1	ug/kg	2.00	4.00	EPA 5030B	EPA 8260B	01/27/09	01/27/09	ai	BA92801
Dibromomethane	ND		1	ug/kg	2.00	4.00	EPA 5030B	EPA 8260B	01/27/09	01/27/09	ai	BA92801
Bromodichloromethane	ND		1	ug/kg	2.00	4.00	EPA 5030B	EPA 8260B	01/27/09	01/27/09	ai	BA92801

POSITIVE LAB SERVICE

781 East Washington Blvd., Los Angeles, CA 90021
(213) 745-5312 FAX (213) 745-6372

Certificate of Analysis

Kroner Environmental Service
10801 National Blvd., Suite 415
Los Angeles, CA 90064

Attn: Mr. Kurt Kroner Phone: (310) 474-1500 FAX:(310) 474-1577

File #:74143
Report Date: 02/04/09
Submitted: 01/26/09
PLS Report No.: 9010203

Project: Santa Monica High

Sample ID: SVB-4-5 Soil (9010203-06) Sampled:01/26/09 09:10 Received:01/26/09 17:10

2-Chloroethyl vinyl ether	ND	1	ug/kg	10.0	40.0	EPA 5030B	EPA 8260B	01/27/09	01/27/09	ai	BA92801
cis-1,3-Dichloropropene	ND	1	ug/kg	2.00	4.00	EPA 5030B	EPA 8260B	01/27/09	01/27/09	ai	BA92801
4-Methyl-2-pentanone (MIBK)	ND	1	ug/kg	2.00	40.0	EPA 5030B	EPA 8260B	01/27/09	01/27/09	ai	BA92801
Toluene	ND	1	ug/kg	2.00	2.00	EPA 5030B	EPA 8260B	01/27/09	01/27/09	ai	BA92801
trans-1,3-Dichloropropene	ND	1	ug/kg	2.00	4.00	EPA 5030B	EPA 8260B	01/27/09	01/27/09	ai	BA92801
1,1,2-Trichloroethane	ND	1	ug/kg	2.00	4.00	EPA 5030B	EPA 8260B	01/27/09	01/27/09	ai	BA92801
Tetrachloroethene (PCE)	ND	1	ug/kg	2.00	4.00	EPA 5030B	EPA 8260B	01/27/09	01/27/09	ai	BA92801
1,3-Dichloropropane	ND	1	ug/kg	2.00	4.00	EPA 5030B	EPA 8260B	01/27/09	01/27/09	ai	BA92801
2-Hexanone (MBK)	ND	1	ug/kg	2.00	40.0	EPA 5030B	EPA 8260B	01/27/09	01/27/09	ai	BA92801
Dibromochloromethane	ND	1	ug/kg	2.00	4.00	EPA 5030B	EPA 8260B	01/27/09	01/27/09	ai	BA92801
1,2-Dibromoethane (EDB)	ND	1	ug/kg	2.00	4.00	EPA 5030B	EPA 8260B	01/27/09	01/27/09	ai	BA92801
Chlorobenzene	ND	1	ug/kg	2.00	4.00	EPA 5030B	EPA 8260B	01/27/09	01/27/09	ai	BA92801
1,1,1,2-Tetrachloroethane	ND	1	ug/kg	2.00	4.00	EPA 5030B	EPA 8260B	01/27/09	01/27/09	ai	BA92801
Ethylbenzene	ND	1	ug/kg	2.00	2.00	EPA 5030B	EPA 8260B	01/27/09	01/27/09	ai	BA92801
m,p-Xylene	ND	1	ug/kg	2.00	2.00	EPA 5030B	EPA 8260B	01/27/09	01/27/09	ai	BA92801
o-Xylene	ND	1	ug/kg	2.00	2.00	EPA 5030B	EPA 8260B	01/27/09	01/27/09	ai	BA92801
Styrene	ND	1	ug/kg	2.00	4.00	EPA 5030B	EPA 8260B	01/27/09	01/27/09	ai	BA92801
Bromoform (Tribromomethane)	ND	1	ug/kg	2.00	4.00	EPA 5030B	EPA 8260B	01/27/09	01/27/09	ai	BA92801
Isopropylbenzene	ND	1	ug/kg	2.00	4.00	EPA 5030B	EPA 8260B	01/27/09	01/27/09	ai	BA92801
Bromobenzene	ND	1	ug/kg	2.00	4.00	EPA 5030B	EPA 8260B	01/27/09	01/27/09	ai	BA92801
1,1,2,2-Tetrachloroethane	ND	1	ug/kg	2.00	4.00	EPA 5030B	EPA 8260B	01/27/09	01/27/09	ai	BA92801
1,2,3-Trichloropropane	ND	1	ug/kg	2.00	4.00	EPA 5030B	EPA 8260B	01/27/09	01/27/09	ai	BA92801
n-Propylbenzene	ND	1	ug/kg	2.00	4.00	EPA 5030B	EPA 8260B	01/27/09	01/27/09	ai	BA92801
2-Chlorotoluene	ND	1	ug/kg	2.00	4.00	EPA 5030B	EPA 8260B	01/27/09	01/27/09	ai	BA92801
4-Chlorotoluene	ND	1	ug/kg	2.00	4.00	EPA 5030B	EPA 8260B	01/27/09	01/27/09	ai	BA92801
1,3,5-Trimethylbenzene	ND	1	ug/kg	2.00	4.00	EPA 5030B	EPA 8260B	01/27/09	01/27/09	ai	BA92801
tert-Butylbenzene	ND	1	ug/kg	2.00	4.00	EPA 5030B	EPA 8260B	01/27/09	01/27/09	ai	BA92801
1,2,4-Trimethylbenzene	ND	1	ug/kg	2.00	4.00	EPA 5030B	EPA 8260B	01/27/09	01/27/09	ai	BA92801
sec-Butylbenzene	ND	1	ug/kg	2.00	4.00	EPA 5030B	EPA 8260B	01/27/09	01/27/09	ai	BA92801
1,3-Dichlorobenzene	ND	1	ug/kg	2.00	4.00	EPA 5030B	EPA 8260B	01/27/09	01/27/09	ai	BA92801
4-Isopropyltoluene	ND	1	ug/kg	2.00	4.00	EPA 5030B	EPA 8260B	01/27/09	01/27/09	ai	BA92801
1,4-Dichlorobenzene	ND	1	ug/kg	2.00	4.00	EPA 5030B	EPA 8260B	01/27/09	01/27/09	ai	BA92801
1,2-Dichlorobenzene	ND	1	ug/kg	2.00	4.00	EPA 5030B	EPA 8260B	01/27/09	01/27/09	ai	BA92801
n-Butylbenzene	ND	1	ug/kg	2.00	4.00	EPA 5030B	EPA 8260B	01/27/09	01/27/09	ai	BA92801
1,2-Dibromo-3-chloropropane (DBCP)	ND	1	ug/kg	2.00	4.00	EPA 5030B	EPA 8260B	01/27/09	01/27/09	ai	BA92801
1,2,4-Trichlorobenzene	ND	1	ug/kg	2.00	4.00	EPA 5030B	EPA 8260B	01/27/09	01/27/09	ai	BA92801
Hexachlorobutadiene	ND	1	ug/kg	2.00	4.00	EPA 5030B	EPA 8260B	01/27/09	01/27/09	ai	BA92801
Naphthalene	ND	1	ug/kg	2.00	4.00	EPA 5030B	EPA 8260B	01/27/09	01/27/09	ai	BA92801
1,2,3-Trichlorobenzene	ND	1	ug/kg	2.00	4.00	EPA 5030B	EPA 8260B	01/27/09	01/27/09	ai	BA92801

POSITIVE LAB SERVICE

781 East Washington Blvd., Los Angeles, CA 90021
(213) 745-5312 FAX (213) 745-6372

Certificate of Analysis

Kroner Environmental Service
10801 National Blvd., Suite 415
Los Angeles, CA 90064

Attn: Mr. Kurt Kroner Phone: (310) 474-1500 FAX:(310) 474-1577

File #:74143
Report Date: 02/04/09
Submitted: 01/26/09
PLS Report No.: 9010203

Project: Santa Monica High

Sample ID: SVB-4-5 Soil (9010203-06) Sampled:01/26/09 09:10 Received:01/26/09 17:10

Methyl tert-butyl ether (MTBE)	ND		1	ug/kg	2.00	4.00	EPA 5030B	EPA 8260B	01/27/09	01/27/09	ai	BA92801
1,4-Dioxane	ND		1	ug/kg	30.0	80.0	EPA 5030B	EPA 8260B	01/27/09	01/27/09	ai	BA92801
Tert-butyl alcohol	ND		1	ug/kg	10.0	20.0	EPA 5030B	EPA 8260B	01/27/09	01/27/09	ai	BA92801
Di-isopropyl ether	ND		1	ug/kg	2.00	4.00	EPA 5030B	EPA 8260B	01/27/09	01/27/09	ai	BA92801
Ethyl tert-butyl ether	ND		1	ug/kg	2.00	4.00	EPA 5030B	EPA 8260B	01/27/09	01/27/09	ai	BA92801
Tert-amyl methyl ether	ND		1	ug/kg	2.00	4.00	EPA 5030B	EPA 8260B	01/27/09	01/27/09	ai	BA92801
Surrogate: Dibromofluoromethane	*91.8 %*			*71-126*			*EPA 5030B*	*EPA 8260B*	*01/27/09*	*01/27/09*	*ai*	*BA92801*
Surrogate: Toluene-d8	*111 %*			*82-120*			*EPA 5030B*	*EPA 8260B*	*01/27/09*	*01/27/09*	*ai*	*BA92801*
Surrogate: 4-Bromofluorobenzene	*97.0 %*			*73-127*			*EPA 5030B*	*EPA 8260B*	*01/27/09*	*01/27/09*	*ai*	*BA92801*
Analyte	Results	Flag	D.F.	Units	MDL	PQL	Prep/Test Method		Prepared	Analyzed	By	Batch
pH	**8.1**		1	pH Units	0.1	0.1	EPA 9045C	EPA 9045C	01/29/09	01/29/09	ds	BA93001

Sample ID: SVB-4-10 Soil (9010203-07) Sampled:01/26/09 09:15 Received:01/26/09 17:10

Analyte	Results	Flag	D.F.	Units	MDL	PQL	Prep/Test Method		Prepared	Analyzed	By	Batch
C4 - C12	ND		1	mg/kg	0.100	0.500	EPA 5030B	EPA 8015B	01/27/09	01/27/09	mb	BA92808
Surrogate: a,a,a-Trifluorotoluene	*104 %*			*50-135*			*EPA 5030B*	*EPA 8015B*	*01/27/09*	*01/27/09*	*mb*	*BA92808*
Analyte	Results	Flag	D.F.	Units	MDL	PQL	Prep/Test Method		Prepared	Analyzed	By	Batch
C13 - C22	ND		1	mg/kg	2.00	5.00	EPA 3550C	EPA 8015B	01/27/09	01/28/09	lk	BA92724
C23 - C32	ND		1	mg/kg	50.0	100	EPA 3550C	EPA 8015B	01/27/09	01/28/09	lk	BA92724
C33 - C36	ND		1	mg/kg	50.0	100	EPA 3550C	EPA 8015B	01/27/09	01/28/09	lk	BA92724
Surrogate: n-Tetracosane	*98.4 %*			*48-139*			*EPA 3550C*	*EPA 8015B*	*01/27/09*	*01/28/09*	*lk*	*BA92724*
Analyte	Results	Flag	D.F.	Units	MDL	PQL	Prep/Test Method		Prepared	Analyzed	By	Batch
Dichlorodifluoromethane (FC-12)	ND		1	ug/kg	2.00	4.00	EPA 5030B	EPA 8260B	01/27/09	01/27/09	ai	BA92801
Chloromethane	ND		1	ug/kg	2.00	4.00	EPA 5030B	EPA 8260B	01/27/09	01/27/09	ai	BA92801
Vinyl chloride (Chloroethylene)	ND		1	ug/kg	2.00	4.00	EPA 5030B	EPA 8260B	01/27/09	01/27/09	ai	BA92801
Bromomethane	ND		1	ug/kg	2.00	4.00	EPA 5030B	EPA 8260B	01/27/09	01/27/09	ai	BA92801
Chloroethane	ND		1	ug/kg	2.00	4.00	EPA 5030B	EPA 8260B	01/27/09	01/27/09	ai	BA92801
Trichlorofluoromethane (FC-11)	ND		1	ug/kg	2.00	4.00	EPA 5030B	EPA 8260B	01/27/09	01/27/09	ai	BA92801
Acetone	ND		1	ug/kg	20.0	80.0	EPA 5030B	EPA 8260B	01/27/09	01/27/09	ai	BA92801
Carbon disulfide	ND		1	ug/kg	2.00	40.0	EPA 5030B	EPA 8260B	01/27/09	01/27/09	ai	BA92801
1,1-Dichloroethene	ND		1	ug/kg	2.00	4.00	EPA 5030B	EPA 8260B	01/27/09	01/27/09	ai	BA92801
Methylene chloride (Dichloromethane)	ND		1	ug/kg	20.0	20.0	EPA 5030B	EPA 8260B	01/27/09	01/27/09	ai	BA92801
trans-1,2-Dichloroethene	ND		1	ug/kg	2.00	4.00	EPA 5030B	EPA 8260B	01/27/09	01/27/09	ai	BA92801
1,1-Dichloroethane	ND		1	ug/kg	2.00	4.00	EPA 5030B	EPA 8260B	01/27/09	01/27/09	ai	BA92801
Vinyl acetate	ND		1	ug/kg	2.00	40.0	EPA 5030B	EPA 8260B	01/27/09	01/27/09	ai	BA92801
2,2-Dichloropropane	ND		1	ug/kg	2.00	4.00	EPA 5030B	EPA 8260B	01/27/09	01/27/09	ai	BA92801
cis-1,2-Dichloroethene	ND		1	ug/kg	2.00	4.00	EPA 5030B	EPA 8260B	01/27/09	01/27/09	ai	BA92801
2-Butanone (MEK)	ND		1	ug/kg	10.0	40.0	EPA 5030B	EPA 8260B	01/27/09	01/27/09	ai	BA92801
Bromochloromethane	ND		1	ug/kg	2.00	4.00	EPA 5030B	EPA 8260B	01/27/09	01/27/09	ai	BA92801
Chloroform	ND		1	ug/kg	2.00	4.00	EPA 5030B	EPA 8260B	01/27/09	01/27/09	ai	BA92801

POSITIVE LAB SERVICE

781 East Washington Blvd., Los Angeles, CA 90021
(213) 745-5312 FAX (213) 745-6372

Certificate of Analysis

Kroner Environmental Service
10801 National Blvd., Suite 415
Los Angeles, CA 90064

Attn: Mr. Kurt Kroner Phone: (310) 474-1500 FAX:(310) 474-1577

File #:74143
Report Date: 02/04/09
Submitted: 01/26/09
PLS Report No.: 9010203

Project: Santa Monica High

Sample ID: SVB-4-10 Soil (9010203-07) Sampled:01/26/09 09:15 Received:01/26/09 17:10											
1,1,1-Trichloroethane	ND	1	ug/kg	2.00	4.00	EPA 5030B	EPA 8260B	01/27/09	01/27/09	al	BA92801
Carbon tetrachloride	ND	1	ug/kg	2.00	4.00	EPA 5030B	EPA 8260B	01/27/09	01/27/09	al	BA92801
1,1-Dichloropropene	ND	1	ug/kg	2.00	4.00	EPA 5030B	EPA 8260B	01/27/09	01/27/09	al	BA92801
Benzene	ND	1	ug/kg	2.00	2.00	EPA 5030B	EPA 8260B	01/27/09	01/27/09	al	BA92801
1,2-Dichloroethane	ND	1	ug/kg	2.00	4.00	EPA 5030B	EPA 8260B	01/27/09	01/27/09	al	BA92801
Trichloroethene (TCE)	ND	1	ug/kg	2.00	4.00	EPA 5030B	EPA 8260B	01/27/09	01/27/09	al	BA92801
1,2-Dichloropropane	ND	1	ug/kg	2.00	4.00	EPA 5030B	EPA 8260B	01/27/09	01/27/09	al	BA92801
Dibromomethane	ND	1	ug/kg	2.00	4.00	EPA 5030B	EPA 8260B	01/27/09	01/27/09	al	BA92801
Bromodichloromethane	ND	1	ug/kg	2.00	4.00	EPA 5030B	EPA 8260B	01/27/09	01/27/09	al	BA92801
2-Chloroethyl vinyl ether	ND	1	ug/kg	10.0	40.0	EPA 5030B	EPA 8260B	01/27/09	01/27/09	al	BA92801
cis-1,3-Dichloropropene	ND	1	ug/kg	2.00	4.00	EPA 5030B	EPA 8260B	01/27/09	01/27/09	al	BA92801
4-Methyl-2-pentanone (MIBK)	ND	1	ug/kg	2.00	40.0	EPA 5030B	EPA 8260B	01/27/09	01/27/09	al	BA92801
Toluene	ND	1	ug/kg	2.00	2.00	EPA 5030B	EPA 8260B	01/27/09	01/27/09	al	BA92801
trans-1,3-Dichloropropene	NO	1	ug/kg	2.00	4.00	EPA 5030B	EPA 8260B	01/27/09	01/27/09	al	BA92801
1,1,2-Trichloroethane	ND	1	ug/kg	2.00	4.00	EPA 5030B	EPA 8260B	01/27/09	01/27/09	al	BA92801
Tetrachloroethene (PCE)	ND	1	ug/kg	2.00	4.00	EPA 5030B	EPA 8260B	01/27/09	01/27/09	al	BA92801
1,3-Dichloropropane	ND	1	ug/kg	2.00	4.00	EPA 5030B	EPA 8260B	01/27/09	01/27/09	al	BA92801
2-Hexanone (MBK)	ND	1	ug/kg	2.00	40.0	EPA 5030B	EPA 8260B	01/27/09	01/27/09	al	BA92801
Dibromochloromethane	ND	1	ug/kg	2.00	4.00	EPA 5030B	EPA 8260B	01/27/09	01/27/09	al	BA92801
1,2-Dibromoethane (EDB)	ND	1	ug/kg	2.00	4.00	EPA 5030B	EPA 8260B	01/27/09	01/27/09	al	BA92801
Chlorobenzene	ND	1	ug/kg	2.00	4.00	EPA 5030B	EPA 8260B	01/27/09	01/27/09	al	BA92801
1,1,1,2-Tetrachloroethane	ND	1	ug/kg	2.00	4.00	EPA 5030B	EPA 8260B	01/27/09	01/27/09	al	BA92801
Ethylbenzene	ND	1	ug/kg	2.00	2.00	EPA 5030B	EPA 8260B	01/27/09	01/27/09	al	BA92801
m,p-Xylene	ND	1	ug/kg	2.00	2.00	EPA 5030B	EPA 8260B	01/27/09	01/27/09	al	BA92801
o-Xylene	ND	1	ug/kg	2.00	2.00	EPA 5030B	EPA 8260B	01/27/09	01/27/09	al	BA92801
Styrene	ND	1	ug/kg	2.00	4.00	EPA 5030B	EPA 8260B	01/27/09	01/27/09	al	BA92801
Bromoform (Tribromomethane)	ND	1	ug/kg	2.00	4.00	EPA 5030B	EPA 8260B	01/27/09	01/27/09	al	BA92801
Isopropylbenzene	ND	1	ug/kg	2.00	4.00	EPA 5030B	EPA 8260B	01/27/09	01/27/09	al	BA92801
Bromobenzene	ND	1	ug/kg	2.00	4.00	EPA 5030B	EPA 8260B	01/27/09	01/27/09	al	BA92801
1,1,2,2-Tetrachloroethane	ND	1	ug/kg	2.00	4.00	EPA 5030B	EPA 8260B	01/27/09	01/27/09	al	BA92801
1,2,3-Trichloropropane	ND	1	ug/kg	2.00	4.00	EPA 5030B	EPA 8260B	01/27/09	01/27/09	al	BA92801
n-Propylbenzene	ND	1	ug/kg	2.00	4.00	EPA 5030B	EPA 8260B	01/27/09	01/27/09	al	BA92801
2-Chlorotoluene	ND	1	ug/kg	2.00	4.00	EPA 5030B	EPA 8260B	01/27/09	01/27/09	al	BA92801
4-Chlorotoluene	ND	1	ug/kg	2.00	4.00	EPA 5030B	EPA 8260B	01/27/09	01/27/09	al	BA92801
1,3,5-Trimethylbenzene	ND	1	ug/kg	2.00	4.00	EPA 5030B	EPA 8260B	01/27/09	01/27/09	al	BA92801
tert-Butylbenzene	ND	1	ug/kg	2.00	4.00	EPA 5030B	EPA 8260B	01/27/09	01/27/09	al	BA92801
1,2,4-Trimethylbenzene	ND	1	ug/kg	2.00	4.00	EPA 5030B	EPA 8260B	01/27/09	01/27/09	al	BA92801
sec-Butylbenzene	ND	1	ug/kg	2.00	4.00	EPA 5030B	EPA 8260B	01/27/09	01/27/09	al	BA92801
1,3-Dichlorobenzene	ND	1	ug/kg	2.00	4.00	EPA 5030B	EPA 8260B	01/27/09	01/27/09	al	BA92801

POSITIVE LAB SERVICE

781 East Washington Blvd., Los Angeles, CA 90021
(213) 745-5312 FAX (213) 745-6372

Certificate of Analysis

Kroner Environmental Service
10801 National Blvd., Suite 415
Los Angeles, CA 90064

Attn: Mr. Kurt Kroner Phone: (310) 474-1500 FAX:(310) 474-1577

File #:74143
Report Date: 02/04/09
Submitted: 01/26/09
PLS Report No.: 9010203

Project: Santa Monica High

Sample ID: SVB-4-10 Soil (9010203-07) Sampled:01/26/09 09:15 Received:01/26/09 17:10												
4-Isopropyltoluene	ND		1	ug/kg	2.00	4.00	EPA 5030B	EPA 8260B	01/27/09	01/27/09	ai	BA92801
1,4-Dichlorobenzene	ND		1	ug/kg	2.00	4.00	EPA 5030B	EPA 8260B	01/27/09	01/27/09	ai	BA92801
1,2-Dichlorobenzene	ND		1	ug/kg	2.00	4.00	EPA 5030B	EPA 8260B	01/27/09	01/27/09	ai	BA92801
n-Butylbenzene	ND		1	ug/kg	2.00	4.00	EPA 5030B	EPA 8260B	01/27/09	01/27/09	ai	BA92801
1,2-Dibromo-3-chloropropane (DBCP)	ND		1	ug/kg	2.00	4.00	EPA 5030B	EPA 8260B	01/27/09	01/27/09	ai	BA92801
1,2,4-Trichlorobenzene	ND		1	ug/kg	2.00	4.00	EPA 5030B	EPA 8260B	01/27/09	01/27/09	ai	BA92801
Hexachlorobutadiene	ND		1	ug/kg	2.00	4.00	EPA 5030B	EPA 8260B	01/27/09	01/27/09	ai	BA92801
Naphthalene	ND		1	ug/kg	2.00	4.00	EPA 5030B	EPA 8260B	01/27/09	01/27/09	ai	BA92801
1,2,3-Trichlorobenzene	ND		1	ug/kg	2.00	4.00	EPA 5030B	EPA 8260B	01/27/09	01/27/09	ai	BA92801
Methyl tert-butyl ether (MTBE)	ND		1	ug/kg	2.00	4.00	EPA 5030B	EPA 8260B	01/27/09	01/27/09	ai	BA92801
1,4-Dioxane	ND		1	ug/kg	30.0	80.0	EPA 5030B	EPA 8260B	01/27/09	01/27/09	ai	BA92801
Tert-butyl alcohol	ND		1	ug/kg	10.0	20.0	EPA 5030B	EPA 8260B	01/27/09	01/27/09	ai	BA92801
Di-isopropyl ether	ND		1	ug/kg	2.00	4.00	EPA 5030B	EPA 8260B	01/27/09	01/27/09	ai	BA92801
Ethyl tert-butyl ether	ND		1	ug/kg	2.00	4.00	EPA 5030B	EPA 8260B	01/27/09	01/27/09	ai	BA92801
Tert-amyl methyl ether	ND		1	ug/kg	2.00	4.00	EPA 5030B	EPA 8260B	01/27/09	01/27/09	ai	BA92801
Surrogate: Dibromofluoromethane	*94.9 %*			*71-126*			*EPA 5030B*	*EPA 8260B*	*01/27/09*	*01/27/09*	*ai*	*BA92801*
Surrogate: Toluene-d8	*108 %*			*82-120*			*EPA 5030B*	*EPA 8260B*	*01/27/09*	*01/27/09*	*ai*	*BA92801*
Surrogate: 4-Bromofluorobenzene	*95.9 %*			*73-127*			*EPA 5030B*	*EPA 8260B*	*01/27/09*	*01/27/09*	*ai*	*BA92801*
Analyte	Results	Flag	D.F.	Units	MDL	PQL	Prep/Test Method		Prepared	Analyzed	By	Batch
pH	**7.4**		1	pH Units	0.1	0.1	EPA 9045C	EPA 9045C	01/29/09	01/29/09	ds	BA93001
Sample ID: SVB-3-5 Soil (9010203-08) Sampled:01/26/09 09:40 Received:01/26/09 17:10												
Analyte	Results	Flag	D.F.	Units	MDL	PQL	Prep/Test Method		Prepared	Analyzed	By	Batch
C4 - C12	ND		1	mg/kg	0.100	0.500	EPA 5030B	EPA 8015B	01/27/09	01/27/09	mb	BA92808
Surrogate: a,a,a-Trifluorotoluene	*102 %*			*50-135*			*EPA 5030B*	*EPA 8015B*	*01/27/09*	*01/27/09*	*mb*	*BA92808*
Analyte	Results	Flag	D.F.	Units	MDL	PQL	Prep/Test Method		Prepared	Analyzed	By	Batch
C13 - C22	ND		1	mg/kg	2.00	5.00	EPA 3550C	EPA 8015B	01/27/09	01/28/09	lk	BA92724
C23 - C32	ND		1	mg/kg	50.0	100	EPA 3550C	EPA 8015B	01/27/09	01/28/09	lk	BA92724
C33 - C36	ND		1	mg/kg	50.0	100	EPA 3550C	EPA 8015B	01/27/09	01/28/09	lk	BA92724
Surrogate: n-Tetracosane	*90.4 %*			*48-139*			*EPA 3550C*	*EPA 8015B*	*01/27/09*	*01/28/09*	*lk*	*BA92724*
Sample ID: SVB-3-10 Soil (9010203-09) Sampled:01/26/09 09:45 Received:01/26/09 17:10												
Analyte	Results	Flag	D.F.	Units	MDL	PQL	Prep/Test Method		Prepared	Analyzed	By	Batch
C4 - C12	ND		1	mg/kg	0.100	0.500	EPA 5030B	EPA 8015B	01/27/09	01/27/09	mb	BA92808
Surrogate: a,a,a-Trifluorotoluene	*104 %*			*50-135*			*EPA 5030B*	*EPA 8015B*	*01/27/09*	*01/27/09*	*mb*	*BA92808*
Analyte	Results	Flag	D.F.	Units	MDL	PQL	Prep/Test Method		Prepared	Analyzed	By	Batch
C13 - C22	ND		1	mg/kg	2.00	5.00	EPA 3550C	EPA 8015B	01/27/09	01/27/09	lk	BA92724
C23 - C32	ND		1	mg/kg	50.0	100	EPA 3550C	EPA 8015B	01/27/09	01/27/09	lk	BA92724
C33 - C36	ND		1	mg/kg	50.0	100	EPA 3550C	EPA 8015B	01/27/09	01/27/09	lk	BA92724
Surrogate: n-Tetracosane	*96.8 %*			*48-139*			*EPA 3550C*	*EPA 8015B*	*01/27/09*	*01/27/09*	*lk*	*BA92724*

POSITIVE LAB SERVICE

781 East Washington Blvd., Los Angeles, CA 90021
(213) 745-5312 FAX (213) 745-6372

Certificate of Analysis

Kroner Environmental Service
10801 National Blvd., Suite 415
Los Angeles, CA 90064

Attn: Mr. Kurt Kroner Phone: (310) 474-1500 FAX:(310) 474-1577

File #:74143
Report Date: 02/04/09
Submitted: 01/26/09
PLS Report No.: 9010203

Project: Santa Monica High

Sample ID: SVB-3-10 Soil (9010203-09) Sampled:01/26/09 09:45 Received:01/26/09 17:10

Analyte	Results	Flag	D.F.	Units	MDL	PQL	Prep/Test Method		Prepared	Analyzed	By	Batch
Antimony	**0.544**	J	1	mg/kg	0.400	2.50	EPA 3050B	EPA 6010B	01/28/09	01/28/09	ds	BA92905
Arsenic	**2.77**		1	mg/kg	0.300	1.00	EPA 3050B	EPA 6010B	01/28/09	01/28/09	ds	BA92905
Barium	**44.4**		1	mg/kg	0.100	1.00	EPA 3050B	EPA 6010B	01/28/09	01/28/09	ds	BA92905
Beryllium	**0.419**	J	1	mg/kg	0.100	1.00	EPA 3050B	EPA 6010B	01/28/09	01/28/09	ds	BA92905
Cadmium	ND		1	mg/kg	0.100	1.00	EPA 3050B	EPA 6010B	01/28/09	01/28/09	ds	BA92905
Chromium	**16.3**		1	mg/kg	0.100	1.00	EPA 3050B	EPA 6010B	01/28/09	01/28/09	ds	BA92905
Cobalt	**4.57**		1	mg/kg	0.100	1.00	EPA 3050B	EPA 6010B	01/28/09	01/28/09	ds	BA92905
Copper	**5.00**		1	mg/kg	0.200	1.00	EPA 3050B	EPA 6010B	01/28/09	01/28/09	ds	BA92905
Lead	**2.74**		1	mg/kg	0.200	0.500	EPA 3050B	EPA 6010B	01/28/09	01/28/09	ds	BA92905
Molybdenum	**0.316**	J	1	mg/kg	0.200	1.00	EPA 3050B	EPA 6010B	01/28/09	01/28/09	ds	BA92905
Nickel	**7.71**		1	mg/kg	0.200	1.00	EPA 3050B	EPA 6010B	01/28/09	01/28/09	ds	BA92905
Selenium	ND		1	mg/kg	0.300	1.00	EPA 3050B	EPA 6010B	01/28/09	01/28/09	ds	BA92905
Silver	ND		1	mg/kg	0.100	1.00	EPA 3050B	EPA 6010B	01/28/09	01/28/09	ds	BA92905
Thallium	ND		1	mg/kg	0.100	1.00	EPA 3050B	EPA 6010B	01/28/09	01/28/09	ds	BA92905
Vanadium	**29.1**		1	mg/kg	0.200	1.00	EPA 3050B	EPA 6010B	01/28/09	01/28/09	ds	BA92905
Zinc	**21.8**		1	mg/kg	1.00	5.00	EPA 3050B	EPA 6010B	01/28/09	01/28/09	ds	BA92905

Analyte	Results	Flag	D.F.	Units	MDL	PQL	Prep/Test Method		Prepared	Analyzed	By	Batch
Mercury	**0.0203**	J	1	mg/kg	0.0200	0.100	EPA 7471A	EPA 7471A	01/28/09	01/29/09	ds	BA92917

Analyte	Results	Flag	D.F.	Units	MDL	PQL	Prep/Test Method		Prepared	Analyzed	By	Batch
pH	**7.6**		1	pH Units	0.1	0.1	EPA 9045C	EPA 9045C	01/29/09	01/29/09	ds	BA93001

Sample ID: SVB-3-10A Soil (9010203-10) Sampled:01/26/09 09:45 Received:01/26/09 17:10

Analyte	Results	Flag	D.F.	Units	MDL	PQL	Prep/Test Method		Prepared	Analyzed	By	Batch
pH	**7.5**		1	pH Units	0.1	0.1	EPA 9045C	EPA 9045C	01/29/09	01/29/09	ds	BA93001

Sample ID: SVB-1-10 Soil (9010203-11) Sampled:01/26/09 10:10 Received:01/26/09 17:10

Analyte	Results	Flag	D.F.	Units	MDL	PQL	Prep/Test Method		Prepared	Analyzed	By	Batch
C4 - C12	ND		1	mg/kg	0.100	0.500	EPA 5030B	EPA 8015B	01/27/09	01/27/09	mb	BA92808
Surrogate: a,a,a-Trifluorotoluene	*103 %*			*50-135*			*EPA 5030B*	*EPA 8015B*	*01/27/09*	*01/27/09*	*mb*	*BA92808*

Analyte	Results	Flag	D.F.	Units	MDL	PQL	Prep/Test Method		Prepared	Analyzed	By	Batch
C13 - C22	ND		1	mg/kg	2.00	5.00	EPA 3550C	EPA 8015B	01/27/09	01/28/09	lk	BA92724
C23 - C32	ND		1	mg/kg	50.0	100	EPA 3550C	EPA 8015B	01/27/09	01/28/09	lk	BA92724
C33 - C36	ND		1	mg/kg	50.0	100	EPA 3550C	EPA 8015B	01/27/09	01/28/09	lk	BA92724
Surrogate: n-Tetracosane	*94.9 %*			*48-139*			*EPA 3550C*	*EPA 8015B*	*01/27/09*	*01/28/09*	*lk*	*BA92724*

Analyte	Results	Flag	D.F.	Units	MDL	PQL	Prep/Test Method		Prepared	Analyzed	By	Batch
Antimony	ND		1	mg/kg	0.400	2.50	EPA 3050B	EPA 6010B	01/28/09	01/28/09	ds	BA92905
Arsenic	**1.43**		1	mg/kg	0.300	1.00	EPA 3050B	EPA 6010B	01/28/09	01/28/09	ds	BA92905
Barium	**24.0**		1	mg/kg	0.100	1.00	EPA 3050B	EPA 6010B	01/28/09	01/28/09	ds	BA92905
Beryllium	**0.222**	J	1	mg/kg	0.100	1.00	EPA 3050B	EPA 6010B	01/28/09	01/28/09	ds	BA92905
Cadmium	ND		1	mg/kg	0.100	1.00	EPA 3050B	EPA 6010B	01/28/09	01/28/09	ds	BA92905
Chromium	**24.6**		1	mg/kg	0.100	1.00	EPA 3050B	EPA 6010B	01/28/09	01/28/09	ds	BA92905

POSITIVE LAB SERVICE

781 East Washington Blvd., Los Angeles, CA 90021
(213) 745-5312 FAX (213) 745-6372

Certificate of Analysis

Kroner Environmental Service
10801 National Blvd., Suite 415
Los Angeles, CA 90064

Attn: Mr. Kurt Kroner Phone: (310) 474-1500 FAX:(310) 474-1577

File #:74143
Report Date: 02/04/09
Submitted: 01/26/09
PLS Report No.: 9010203

Project: Santa Monica High

Sample ID: SVB-1-10 Soil (9010203-11) Sampled:01/26/09 10:10 Received:01/26/09 17:10												
Cobalt	**3.02**		1	mg/kg	0.100	1.00	EPA 3050B	EPA 6010B	01/28/09	01/28/09	ds	BA92905
Copper	**6.80**		1	mg/kg	0.200	1.00	EPA 3050B	EPA 6010B	01/28/09	01/28/09	ds	BA92905
Lead	**1.79**		1	mg/kg	0.200	0.500	EPA 3050B	EPA 6010B	01/28/09	01/28/09	ds	BA92905
Molybdenum	**1.55**		1	mg/kg	0.200	1.00	EPA 3050B	EPA 6010B	01/28/09	01/28/09	ds	BA92905
Nickel	**8.37**		1	mg/kg	0.200	1.00	EPA 3050B	EPA 6010B	01/28/09	01/28/09	ds	BA92905
Selenium	ND		1	mg/kg	0.300	1.00	EPA 3050B	EPA 6010B	01/28/09	01/28/09	ds	BA92905
Silver	ND		1	mg/kg	0.100	1.00	EPA 3050B	EPA 6010B	01/28/09	01/28/09	ds	BA92905
Thallium	ND		1	mg/kg	0.100	1.00	EPA 3050B	EPA 6010B	01/28/09	01/28/09	ds	BA92905
Vanadium	**17.8**		1	mg/kg	0.200	1.00	EPA 3050B	EPA 6010B	01/28/09	01/28/09	ds	BA92905
Zinc	**12.3**		1	mg/kg	1.00	5.00	EPA 3050B	EPA 6010B	01/28/09	01/28/09	ds	BA92905
Analyte	Results	Flag	D.F.	Units	MDL	PQL	Prep/Test Method		Prepared	Analyzed	By	Batch
Mercury	**0.0226**	J	1	mg/kg	0.0200	0.100	EPA 7471A	EPA 7471A	01/28/09	01/29/09	ds	BA92917
Analyte	Results	Flag	D.F.	Units	MDL	PQL	Prep/Test Method		Prepared	Analyzed	By	Batch
pH	**7.4**		1	pH Units	0.1	0.1	EPA 9045C	EPA 9045C	01/29/09	01/29/09	ds	BA93001
Sample ID: SVB-1-10A Soil (9010203-12) Sampled:01/26/09 10:10 Received:01/26/09 17:10												
Analyte	Results	Flag	D.F.	Units	MDL	PQL	Prep/Test Method		Prepared	Analyzed	By	Batch
Antimony	**0.417**	J	1	mg/kg	0.400	2.50	EPA 3050B	EPA 6010B	01/28/09	01/28/09	ds	BA92905
Arsenic	**1.72**		1	mg/kg	0.300	1.00	EPA 3050B	EPA 6010B	01/28/09	01/28/09	ds	BA92905
Barium	**26.9**		1	mg/kg	0.100	1.00	EPA 3050B	EPA 6010B	01/28/09	01/28/09	ds	BA92905
Beryllium	**0.259**	J	1	mg/kg	0.100	1.00	EPA 3050B	EPA 6010B	01/28/09	01/28/09	ds	BA92905
Cadmium	ND		1	mg/kg	0.100	1.00	EPA 3050B	EPA 6010B	01/28/09	01/28/09	ds	BA92905
Chromium	**14.0**		1	mg/kg	0.100	1.00	EPA 3050B	EPA 6010B	01/28/09	01/28/09	ds	BA92905
Cobalt	**3.67**		1	mg/kg	0.100	1.00	EPA 3050B	EPA 6010B	01/28/09	01/28/09	ds	BA92905
Copper	**5.12**		1	mg/kg	0.200	1.00	EPA 3050B	EPA 6010B	01/28/09	01/28/09	ds	BA92905
Lead	**1.91**		1	mg/kg	0.200	0.500	EPA 3050B	EPA 6010B	01/28/09	01/28/09	ds	BA92905
Molybdenum	**0.332**	J	1	mg/kg	0.200	1.00	EPA 3050B	EPA 6010B	01/28/09	01/28/09	ds	BA92905
Nickel	**7.18**		1	mg/kg	0.200	1.00	EPA 3050B	EPA 6010B	01/28/09	01/28/09	ds	BA92905
Selenium	ND		1	mg/kg	0.300	1.00	EPA 3050B	EPA 6010B	01/28/09	01/28/09	ds	BA92905
Silver	ND		1	mg/kg	0.100	1.00	EPA 3050B	EPA 6010B	01/28/09	01/28/09	ds	BA92905
Thallium	ND		1	mg/kg	0.100	1.00	EPA 3050B	EPA 6010B	01/28/09	01/28/09	ds	BA92905
Vanadium	**19.8**		1	mg/kg	0.200	1.00	EPA 3050B	EPA 6010B	01/28/09	01/28/09	ds	BA92905
Zinc	**16.1**		1	mg/kg	1.00	5.00	EPA 3050B	EPA 6010B	01/28/09	01/28/09	ds	BA92905
Analyte	Results	Flag	D.F.	Units	MDL	PQL	Prep/Test Method		Prepared	Analyzed	By	Batch
Mercury	ND		1	mg/kg	0.0200	0.100	EPA 7471A	EPA 7471A	01/28/09	01/29/09	ds	BA92917
Sample ID: SVB-1-15 Soil (9010203-13) Sampled:01/26/09 10:15 Received:01/26/09 17:10												
Analyte	Results	Flag	D.F.	Units	MDL	PQL	Prep/Test Method		Prepared	Analyzed	By	Batch
C4 - C12	ND		1	mg/kg	0.100	0.500	EPA 5030B	EPA 8015B	01/27/09	01/27/09	mb	BA92808
Surrogate: a,a,a-Trifluorotoluene	*104 %*			*50-135*			*EPA 5030B*	*EPA 8015B*	*01/27/09*	*01/27/09*	*mb*	*BA92808*
Analyte	Results	Flag	D.F.	Units	MDL	PQL	Prep/Test Method		Prepared	Analyzed	By	Batch
C13 - C22	ND		1	mg/kg	2.00	5.00	EPA 3550C	EPA 8015B	01/27/09	01/27/09	lk	BA92724
C23 - C32	ND		1	mg/kg	50.0	100	EPA 3550C	EPA 8015B	01/27/09	01/27/09	lk	BA92724

POSITIVE LAB SERVICE

781 East Washington Blvd., Los Angeles, CA 90021
(213) 745-5312 FAX (213) 745-6372

Certificate of Analysis

Kroner Environmental Service
10801 National Blvd., Suite 415
Los Angeles, CA 90064

Attn: Mr. Kurt Kroner Phone: (310) 474-1500 FAX:(310) 474-1577

File #:74143
Report Date: 02/04/09
Submitted: 01/26/09
PLS Report No.: 9010203

Project: Santa Monica High

Sample ID: SVB-1-15 Soil (9010203-13) Sampled:01/26/09 10:15 Received:01/26/09 17:10

C33 - C36	ND		1	mg/kg	50.0	100	EPA 3550C	EPA 8015B	01/27/09	01/27/09	lk	BA92724
Surrogate: n-Tetracosane	*99.5 %*			*48-139*			*EPA 3550C*	*EPA 8015B*	*01/27/09*	*01/27/09*	*lk*	*BA92724*
Analyte	Results	Flag	D.F.	Units	MDL	PQL	Prep/Test Method		Prepared	Analyzed	By	Batch
Antimony	**0.480**	J	1	mg/kg	0.400	2.50	EPA 3050B	EPA 6010B	01/28/09	01/28/09	ds	BA92905
Arsenic	**2.22**		1	mg/kg	0.300	1.00	EPA 3050B	EPA 6010B	01/28/09	01/28/09	ds	BA92905
Barium	**35.7**		1	mg/kg	0.100	1.00	EPA 3050B	EPA 6010B	01/28/09	01/28/09	ds	BA92905
Beryllium	**0.371**	J	1	mg/kg	0.100	1.00	EPA 3050B	EPA 6010B	01/28/09	01/28/09	ds	BA92905
Cadmium	ND		1	mg/kg	0.100	1.00	EPA 3050B	EPA 6010B	01/28/09	01/28/09	ds	BA92905
Chromium	**17.0**		1	mg/kg	0.100	1.00	EPA 3050B	EPA 6010B	01/28/09	01/28/09	ds	BA92905
Cobalt	**4.62**		1	mg/kg	0.100	1.00	EPA 3050B	EPA 6010B	01/28/09	01/28/09	ds	BA92905
Copper	**5.69**		1	mg/kg	0.200	1.00	EPA 3050B	EPA 6010B	01/28/09	01/28/09	ds	BA92905
Lead	**2.41**		1	mg/kg	0.200	0.500	EPA 3050B	EPA 6010B	01/28/09	01/28/09	ds	BA92905
Molybdenum	**0.320**	J	1	mg/kg	0.200	1.00	EPA 3050B	EPA 6010B	01/28/09	01/28/09	ds	BA92905
Nickel	**10.1**		1	mg/kg	0.200	1.00	EPA 3050B	EPA 6010B	01/28/09	01/28/09	ds	BA92905
Selenium	ND		1	mg/kg	0.300	1.00	EPA 3050B	EPA 6010B	01/28/09	01/28/09	ds	BA92905
Silver	ND		1	mg/kg	0.100	1.00	EPA 3050B	EPA 6010B	01/28/09	01/28/09	ds	BA92905
Thallium	ND		1	mg/kg	0.100	1.00	EPA 3050B	EPA 6010B	01/28/09	01/28/09	ds	BA92905
Vanadium	**20.7**		1	mg/kg	0.200	1.00	EPA 3050B	EPA 6010B	01/28/09	01/28/09	ds	BA92905
Zinc	**15.3**		1	mg/kg	1.00	5.00	EPA 3050B	EPA 6010B	01/28/09	01/28/09	ds	BA92905
Analyte	Results	Flag	D.F.	Units	MDL	PQL	Prep/Test Method		Prepared	Analyzed	By	Batch
Mercury	ND		1	mg/kg	0.0200	0.100	EPA 7471A	EPA 7471A	01/28/09	01/29/09	ds	BA92917
Analyte	Results	Flag	D.F.	Units	MDL	PQL	Prep/Test Method		Prepared	Analyzed	By	Batch
pH	**7.4**		1	pH Units	0.1	0.1	EPA 9045C	EPA 9045C	01/29/09	01/29/09	ds	BA93001

Sample ID: SVB-7-10 Soil (9010203-14) Sampled:01/26/09 11:10 Received:01/26/09 17:10

Analyte	Results	Flag	D.F.	Units	MDL	PQL	Prep/Test Method		Prepared	Analyzed	By	Batch
C4 - C12	ND		1	mg/kg	0.100	0.500	EPA 5030B	EPA 8015B	01/27/09	01/27/09	mb	BA92808
Surrogate: a,a,a-Trifluorotoluene	*103 %*			*50-135*			*EPA 5030B*	*EPA 8015B*	*01/27/09*	*01/27/09*	*mb*	*BA92808*
Analyte	Results	Flag	D.F.	Units	MDL	PQL	Prep/Test Method		Prepared	Analyzed	By	Batch
C13 - C22	ND		1	mg/kg	2.00	5.00	EPA 3550C	EPA 8015B	01/27/09	01/27/09	lk	BA92724
C23 - C32	ND		1	mg/kg	50.0	100	EPA 3550C	EPA 8015B	01/27/09	01/27/09	lk	BA92724
C33 - C36	ND		1	mg/kg	50.0	100	EPA 3550C	EPA 8015B	01/27/09	01/27/09	lk	BA92724
Surrogate: n-Tetracosane	*98.5 %*			*48-139*			*EPA 3550C*	*EPA 8015B*	*01/27/09*	*01/27/09*	*lk*	*BA92724*
Analyte	Results	Flag	D.F.	Units	MDL	PQL	Prep/Test Method		Prepared	Analyzed	By	Batch
Antimony	**0.457**	J	1	mg/kg	0.400	2.50	EPA 3050B	EPA 6010B	01/28/09	01/28/09	ds	BA92905
Arsenic	**1.88**		1	mg/kg	0.300	1.00	EPA 3050B	EPA 6010B	01/28/09	01/28/09	ds	BA92905
Barium	**29.3**		1	mg/kg	0.100	1.00	EPA 3050B	EPA 6010B	01/28/09	01/28/09	ds	BA92905
Beryllium	**0.291**	J	1	mg/kg	0.100	1.00	EPA 3050B	EPA 6010B	01/28/09	01/28/09	ds	BA92905
Cadmium	ND		1	mg/kg	0.100	1.00	EPA 3050B	EPA 6010B	01/28/09	01/28/09	ds	BA92905
Chromium	**22.7**		1	mg/kg	0.100	1.00	EPA 3050B	EPA 6010B	01/28/09	01/28/09	ds	BA92905
Cobalt	**4.08**		1	mg/kg	0.100	1.00	EPA 3050B	EPA 6010B	01/28/09	01/28/09	ds	BA92905
Copper	**4.79**		1	mg/kg	0.200	1.00	EPA 3050B	EPA 6010B	01/28/09	01/28/09	ds	BA92905

POSITIVE LAB SERVICE

781 East Washington Blvd., Los Angeles, CA 90021
(213) 745-5312 FAX (213) 745-6372

Certificate of Analysis

Kroner Environmental Service
10801 National Blvd., Suite 415
Los Angeles, CA 90064

Attn: Mr. Kurt Kroner Phone: (310) 474-1500 FAX:(310) 474-1577

File #:74143
Report Date: 02/04/09
Submitted: 01/26/09
PLS Report No.: 9010203

Project: Santa Monica High

Sample ID: SVB-7-10 Soil (9010203-14) Sampled:01/26/09 11:10 Received:01/26/09 17:10

Analyte	Results	Flag	D.F.	Units	MDL	PQL	Prep/Test Method		Prepared	Analyzed	By	Batch
Lead	**1.80**		1	mg/kg	0.200	0.500	EPA 3050B	EPA 6010B	01/28/09	01/28/09	ds	BA92905
Molybdenum	**0.267**	J	1	mg/kg	0.200	1.00	EPA 3050B	EPA 6010B	01/28/09	01/28/09	ds	BA92905
Nickel	**11.6**		1	mg/kg	0.200	1.00	EPA 3050B	EPA 6010B	01/28/09	01/28/09	ds	BA92905
Selenium	ND		1	mg/kg	0.300	1.00	EPA 3050B	EPA 6010B	01/28/09	01/28/09	ds	BA92905
Silver	ND		1	mg/kg	0.100	1.00	EPA 3050B	EPA 6010B	01/28/09	01/28/09	ds	BA92905
Thallium	ND		1	mg/kg	0.100	1.00	EPA 3050B	EPA 6010B	01/28/09	01/28/09	ds	BA92905
Vanadium	**21.1**		1	mg/kg	0.200	1.00	EPA 3050B	EPA 6010B	01/28/09	01/28/09	ds	BA92905
Zinc	**13.9**		1	mg/kg	1.00	5.00	EPA 3050B	EPA 6010B	01/28/09	01/28/09	ds	BA92905

Analyte	Results	Flag	D.F.	Units	MDL	PQL	Prep/Test Method		Prepared	Analyzed	By	Batch
Mercury	**0.0601**	J	1	mg/kg	0.0200	0.100	EPA 7471A	EPA 7471A	01/28/09	01/29/09	ds	BA92917

Sample ID: SVB-7-10A Soil (9010203-15) Sampled:01/26/09 11:10 Received:01/26/09 17:10

Analyte	Results	Flag	D.F.	Units	MDL	PQL	Prep/Test Method		Prepared	Analyzed	By	Batch
Antimony	**0.568**	J	1	mg/kg	0.400	2.50	EPA 3050B	EPA 6010B	01/28/09	01/28/09	ds	BA92905
Arsenic	**2.59**		1	mg/kg	0.300	1.00	EPA 3050B	EPA 6010B	01/28/09	01/28/09	ds	BA92905
Barium	**32.4**		1	mg/kg	0.100	1.00	EPA 3050B	EPA 6010B	01/28/09	01/28/09	ds	BA92905
Beryllium	**0.307**	J	1	mg/kg	0.100	1.00	EPA 3050B	EPA 6010B	01/28/09	01/28/09	ds	BA92905
Cadmium	ND		1	mg/kg	0.100	1.00	EPA 3050B	EPA 6010B	01/28/09	01/28/09	ds	BA92905
Chromium	**31.3**		1	mg/kg	0.100	1.00	EPA 3050B	EPA 6010B	01/28/09	01/28/09	ds	BA92905
Cobalt	**3.92**		1	mg/kg	0.100	1.00	EPA 3050B	EPA 6010B	01/28/09	01/28/09	ds	BA92905
Copper	**5.08**		1	mg/kg	0.200	1.00	EPA 3050B	EPA 6010B	01/28/09	01/28/09	ds	BA92905
Lead	**2.22**		1	mg/kg	0.200	0.500	EPA 3050B	EPA 6010B	01/28/09	01/28/09	ds	BA92905
Molybdenum	**0.302**	J	1	mg/kg	0.200	1.00	EPA 3050B	EPA 6010B	01/28/09	01/28/09	ds	BA92905
Nickel	**12.8**		1	mg/kg	0.200	1.00	EPA 3050B	EPA 6010B	01/28/09	01/28/09	ds	BA92905
Selenium	ND		1	mg/kg	0.300	1.00	EPA 3050B	EPA 6010B	01/28/09	01/28/09	ds	BA92905
Silver	ND		1	mg/kg	0.100	1.00	EPA 3050B	EPA 6010B	01/28/09	01/28/09	ds	BA92905
Thallium	ND		1	mg/kg	0.100	1.00	EPA 3050B	EPA 6010B	01/28/09	01/28/09	ds	BA92905
Vanadium	**25.9**		1	mg/kg	0.200	1.00	EPA 3050B	EPA 6010B	01/28/09	01/28/09	ds	BA92905
Zinc	**15.3**		1	mg/kg	1.00	5.00	EPA 3050B	EPA 6010B	01/28/09	01/28/09	ds	BA92905

Analyte	Results	Flag	D.F.	Units	MDL	PQL	Prep/Test Method		Prepared	Analyzed	By	Batch
Mercury	**0.0703**	J	1	mg/kg	0.0200	0.100	EPA 7471A	EPA 7471A	01/28/09	01/29/09	ds	BA92917

Sample ID: SVB-7-15 Soil (9010203-16) Sampled:01/26/09 11:15 Received:01/26/09 17:10

Analyte	Results	Flag	D.F.	Units	MDL	PQL	Prep/Test Method		Prepared	Analyzed	By	Batch
C4 - C12	ND		1	mg/kg	0.100	0.500	EPA 5030B	EPA 8015B	01/27/09	01/27/09	mb	BA92808
Surrogate: a,a,a-Trifluorotoluene	*104 %*			*50-135*			*EPA 5030B*	*EPA 8015B*	*01/27/09*	*01/27/09*	*mb*	*BA92808*

Analyte	Results	Flag	D.F.	Units	MDL	PQL	Prep/Test Method		Prepared	Analyzed	By	Batch
C13 - C22	ND		1	mg/kg	2.00	5.00	EPA 3550C	EPA 8015B	01/27/09	01/27/09	lk	BA92724
C23 - C32	ND		1	mg/kg	50.0	100	EPA 3550C	EPA 8015B	01/27/09	01/27/09	lk	BA92724
C33 - C36	ND		1	mg/kg	50.0	100	EPA 3550C	EPA 8015B	01/27/09	01/27/09	lk	BA92724
Surrogate: n-Tetracosane	*96.6 %*			*48-139*			*EPA 3550C*	*EPA 8015B*	*01/27/09*	*01/27/09*	*lk*	*BA92724*

Analyte	Results	Flag	D.F.	Units	MDL	PQL	Prep/Test Method		Prepared	Analyzed	By	Batch

POSITIVE LAB SERVICE

781 East Washington Blvd., Los Angeles, CA 90021
(213) 745-5312 FAX (213) 745-6372

Certificate of Analysis

Kroner Environmental Service
10801 National Blvd., Suite 415
Los Angeles, CA 90064

Attn: Mr. Kurt Kroner Phone: (310) 474-1500 FAX:(310) 474-1577

File #:74143
Report Date: 02/04/09
Submitted: 01/26/09
PLS Report No.: 9010203

Project: Santa Monica High

Sample ID: SVB-7-15 Soil (9010203-16) Sampled:01/26/09 11:15 Received:01/26/09 17:10												
Antimony	ND		1	mg/kg	0.400	2.50	EPA 3050B	EPA 6010B	01/28/09	01/28/09	ds	BA92905
Arsenic	**1.28**		1	mg/kg	0.300	1.00	EPA 3050B	EPA 6010B	01/28/09	01/28/09	ds	BA92905
Barium	**32.9**		1	mg/kg	0.100	1.00	EPA 3050B	EPA 6010B	01/28/09	01/28/09	ds	BA92905
Beryllium	**0.277**	J	1	mg/kg	0.100	1.00	EPA 3050B	EPA 6010B	01/28/09	01/28/09	ds	BA92905
Cadmium	**0.196**	J	1	mg/kg	0.100	1.00	EPA 3050B	EPA 6010B	01/28/09	01/28/09	ds	BA92905
Chromium	**26.0**		1	mg/kg	0.100	1.00	EPA 3050B	EPA 6010B	01/28/09	01/28/09	ds	BA92905
Cobalt	**5.94**		1	mg/kg	0.100	1.00	EPA 3050B	EPA 6010B	01/28/09	01/28/09	ds	BA92905
Copper	**6.52**		1	mg/kg	0.200	1.00	EPA 3050B	EPA 6010B	01/28/09	01/28/09	ds	BA92905
Lead	**2.07**		1	mg/kg	0.200	0.500	EPA 3050B	EPA 6010B	01/28/09	01/28/09	ds	BA92905
Molybdenum	ND		1	mg/kg	0.200	1.00	EPA 3050B	EPA 6010B	01/28/09	01/28/09	ds	BA92905
Nickel	**16.4**		1	mg/kg	0.200	1.00	EPA 3050B	EPA 6010B	01/28/09	01/28/09	ds	BA92905
Selenium	ND		1	mg/kg	0.300	1.00	EPA 3050B	EPA 6010B	01/28/09	01/28/09	ds	BA92905
Silver	ND		1	mg/kg	0.100	1.00	EPA 3050B	EPA 6010B	01/28/09	01/28/09	ds	BA92905
Thallium	ND		1	mg/kg	0.100	1.00	EPA 3050B	EPA 6010B	01/28/09	01/28/09	ds	BA92905
Vanadium	**19.6**		1	mg/kg	0.200	1.00	EPA 3050B	EPA 6010B	01/28/09	01/28/09	ds	BA92905
Zinc	**22.7**		1	mg/kg	1.00	5.00	EPA 3050B	EPA 6010B	01/28/09	01/28/09	ds	BA92905
Analyte	Results	Flag	D.F.	Units	MDL	PQL	Prep/Test Method		Prepared	Analyzed	By	Batch
Mercury	**0.0390**	J	1	mg/kg	0.0200	0.100	EPA 7471A	EPA 7471A	01/28/09	01/29/09	ds	BA92917
Sample ID: SVB-7-5 Soil (9010203-17) Sampled:01/26/09 12:10 Received:01/26/09 17:10												
Analyte	Results	Flag	D.F.	Units	MDL	PQL	Prep/Test Method		Prepared	Analyzed	By	Batch
C4 - C12	ND		1	mg/kg	0.100	0.500	EPA 5030B	EPA 8015B	01/27/09	01/27/09	mb	BA92808
Surrogate: a,a,a-Trifluorotoluene	*105 %*			*50-135*			*EPA 5030B*	*EPA 8015B*	*01/27/09*	*01/27/09*	*mb*	*BA92808*
Analyte	Results	Flag	D.F.	Units	MDL	PQL	Prep/Test Method		Prepared	Analyzed	By	Batch
C13 - C22	ND		1	mg/kg	2.00	5.00	EPA 3550C	EPA 8015B	01/27/09	01/28/09	lk	BA92724
C23 - C32	ND		1	mg/kg	50.0	100	EPA 3550C	EPA 8015B	01/27/09	01/28/09	lk	BA92724
C33 - C36	ND		1	mg/kg	50.0	100	EPA 3550C	EPA 8015B	01/27/09	01/28/09	lk	BA92724
Surrogate: n-Tetracosane	*91.8 %*			*48-139*			*EPA 3550C*	*EPA 8015B*	*01/27/09*	*01/28/09*	*lk*	*BA92724*
Analyte	Results	Flag	D.F.	Units	MDL	PQL	Prep/Test Method		Prepared	Analyzed	By	Batch
Antimony	**0.412**	J	1	mg/kg	0.400	2.50	EPA 3050B	EPA 6010B	01/28/09	01/28/09	ds	BA92905
Arsenic	**2.09**		1	mg/kg	0.300	1.00	EPA 3050B	EPA 6010B	01/28/09	01/28/09	ds	BA92905
Barium	**30.9**		1	mg/kg	0.100	1.00	EPA 3050B	EPA 6010B	01/28/09	01/28/09	ds	BA92905
Beryllium	**0.317**	J	1	mg/kg	0.100	1.00	EPA 3050B	EPA 6010B	01/28/09	01/28/09	ds	BA92905
Cadmium	ND		1	mg/kg	0.100	1.00	EPA 3050B	EPA 6010B	01/28/09	01/28/09	ds	BA92905
Chromium	**17.7**		1	mg/kg	0.100	1.00	EPA 3050B	EPA 6010B	01/28/09	01/28/09	ds	BA92905
Cobalt	**4.53**		1	mg/kg	0.100	1.00	EPA 3050B	EPA 6010B	01/28/09	01/28/09	ds	BA92905
Copper	**5.99**		1	mg/kg	0.200	1.00	EPA 3050B	EPA 6010B	01/28/09	01/28/09	ds	BA92905
Lead	**1.66**		1	mg/kg	0.200	0.500	EPA 3050B	EPA 6010B	01/28/09	01/28/09	ds	BA92905
Molybdenum	**0.333**	J	1	mg/kg	0.200	1.00	EPA 3050B	EPA 6010B	01/28/09	01/28/09	ds	BA92905
Nickel	**9.63**		1	mg/kg	0.200	1.00	EPA 3050B	EPA 6010B	01/28/09	01/28/09	ds	BA92905
Selenium	ND		1	mg/kg	0.300	1.00	EPA 3050B	EPA 6010B	01/28/09	01/28/09	ds	BA92905
Silver	ND		1	mg/kg	0.100	1.00	EPA 3050B	EPA 6010B	01/28/09	01/28/09	ds	BA92905

POSITIVE LAB SERVICE

781 East Washington Blvd., Los Angeles, CA 90021
(213) 745-5312 FAX (213) 745-6372

Certificate of Analysis

Kroner Environmental Service
10801 National Blvd., Suite 415
Los Angeles, CA 90064

Attn: Mr. Kurt Kroner Phone: (310) 474-1500 FAX:(310) 474-1577

File #:74143
Report Date: 02/04/09
Submitted: 01/26/09
PLS Report No.: 9010203

Project: Santa Monica High

Sample ID: SVB-7-5 Soil (9010203-17) Sampled:01/26/09 12:10 Received:01/26/09 17:10

Thallium	ND		1	mg/kg	0.100	1.00	EPA 3050B	EPA 6010B	01/28/09	01/28/09	ds	BA92905
Vanadium	**20.1**		1	mg/kg	0.200	1.00	EPA 3050B	EPA 6010B	01/28/09	01/28/09	ds	BA92905
Zinc	**14.7**		1	mg/kg	1.00	5.00	EPA 3050B	EPA 6010B	01/28/09	01/28/09	ds	BA92905
Analyte	Results	Flag	D.F.	Units	MDL	PQL	Prep/Test Method		Prepared	Analyzed	By	Batch
Mercury	**0.118**		1	mg/kg	0.0200	0.100	EPA 7471A	EPA 7471A	01/28/09	01/29/09	ds	BA92917

Sample ID: HAB-4-0.5 Soil (9010203-18) Sampled:01/23/09 13:05 Received:01/26/09 17:10

Analyte	Results	Flag	D.F.	Units	MDL	PQL	Prep/Test Method		Prepared	Analyzed	By	Batch
Aldrin	ND		1	ug/kg	4.00	8.00	EPA 3550C	EPA 8081A	01/27/09	02/04/09	lk	BB90219
alpha-BHC	ND		1	ug/kg	4.00	8.00	EPA 3550C	EPA 8081A	01/27/09	02/04/09	lk	BB90219
beta-BHC	ND		1	ug/kg	4.00	8.00	EPA 3550C	EPA 8081A	01/27/09	02/04/09	lk	BB90219
delta-BHC	ND		1	ug/kg	4.00	8.00	EPA 3550C	EPA 8081A	01/27/09	02/04/09	lk	BB90219
gamma-BHC (Lindane)	ND		1	ug/kg	4.00	8.00	EPA 3550C	EPA 8081A	01/27/09	02/04/09	lk	BB90219
alpha-Chlordane	ND		1	ug/kg	4.00	8.00	EPA 3550C	EPA 8081A	01/27/09	02/04/09	lk	BB90219
gamma-Chlordane	ND		1	ug/kg	4.00	8.00	EPA 3550C	EPA 8081A	01/27/09	02/04/09	lk	BB90219
4,4´-DDD	ND		1	ug/kg	12.0	16.0	EPA 3550C	EPA 8081A	01/27/09	02/04/09	lk	BB90219
4,4´-DDE	ND		1	ug/kg	8.00	16.0	EPA 3550C	EPA 8081A	01/27/09	02/04/09	lk	BB90219
4,4´-DDT	ND		1	ug/kg	12.0	16.0	EPA 3550C	EPA 8081A	01/27/09	02/04/09	lk	BB90219
Dieldrin	ND		1	ug/kg	8.00	12.0	EPA 3550C	EPA 8081A	01/27/09	02/04/09	lk	BB90219
Endosulfan I	ND		1	ug/kg	4.00	8.00	EPA 3550C	EPA 8081A	01/27/09	02/04/09	lk	BB90219
Endosulfan II	ND		1	ug/kg	12.0	16.0	EPA 3550C	EPA 8081A	01/27/09	02/04/09	lk	BB90219
Endosulfan sulfate	ND		1	ug/kg	12.0	16.0	EPA 3550C	EPA 8081A	01/27/09	02/04/09	lk	BB90219
Endrin	ND		1	ug/kg	12.0	16.0	EPA 3550C	EPA 8081A	01/27/09	02/04/09	lk	BB90219
Chlordane	ND		1	ug/kg	20.0	40.0	EPA 3550C	EPA 8081A	01/27/09	02/04/09	lk	BB90219
Endrin aldehyde	ND		1	ug/kg	12.0	16.0	EPA 3550C	EPA 8081A	01/27/09	02/04/09	lk	BB90219
Endrin ketone	ND		1	ug/kg	12.0	16.0	EPA 3550C	EPA 8081A	01/27/09	02/04/09	lk	BB90219
Heptachlor	ND		1	ug/kg	4.00	8.00	EPA 3550C	EPA 8081A	01/27/09	02/04/09	lk	BB90219
Heptachlor epoxide	ND		1	ug/kg	4.00	8.00	EPA 3550C	EPA 8081A	01/27/09	02/04/09	lk	BB90219
Methoxychlor	ND		1	ug/kg	40.0	60.0	EPA 3550C	EPA 8081A	01/27/09	02/04/09	lk	BB90219
Toxaphene	ND		1	ug/kg	40.0	200	EPA 3550C	EPA 8081A	01/27/09	02/04/09	lk	BB90219
Surrogate: 2,4,5,6 Tetrachloro-m-xyler.	*119 %*			*44-144*			*EPA 3550C*	*EPA 8081A*	*01/27/09*	*02/04/09*	*lk*	*BB90219*
Surrogate: Decachlorobiphenyl	*103 %*			*43-143*			*EPA 3550C*	*EPA 8081A*	*01/27/09*	*02/04/09*	*lk*	*BB90219*
Analyte	Results	Flag	D.F.	Units	MDL	PQL	Prep/Test Method		Prepared	Analyzed	By	Batch
Lead	**9.32**		1	mg/kg	0.200	0.500	EPA 3050B	EPA 6010B	01/28/09	01/28/09	mp	BA92906

Sample ID: HAB-4-2 Soil (9010203-19) Sampled:01/23/09 13:25 Received:01/26/09 17:10

Analyte	Results	Flag	D.F.	Units	MDL	PQL	Prep/Test Method		Prepared	Analyzed	By	Batch
Aldrin	ND		1	ug/kg	4.00	8.00	EPA 3550C	EPA 8081A	01/27/09	02/04/09	lk	BB90219
alpha-BHC	ND		1	ug/kg	4.00	8.00	EPA 3550C	EPA 8081A	01/27/09	02/04/09	lk	BB90219
beta-BHC	ND		1	ug/kg	4.00	8.00	EPA 3550C	EPA 8081A	01/27/09	02/04/09	lk	BB90219
delta-BHC	ND		1	ug/kg	4.00	8.00	EPA 3550C	EPA 8081A	01/27/09	02/04/09	lk	BB90219

POSITIVE LAB SERVICE

781 East Washington Blvd., Los Angeles, CA 90021
(213) 745-5312 FAX (213) 745-6372

Certificate of Analysis

Kroner Environmental Service
10801 National Blvd., Suite 415
Los Angeles, CA 90064

Attn: Mr. Kurt Kroner Phone: (310) 474-1500 FAX:(310) 474-1577

File #:74143
Report Date: 02/04/09
Submitted: 01/26/09
PLS Report No.: 9010203

Project: Santa Monica High

Sample ID: HAB-4-2 Soil (9010203-19) Sampled:01/23/09 13:25 Received:01/26/09 17:10

gamma-BHC (Lindane)	ND		1	ug/kg	4.00	8.00	EPA 3550C	EPA 8081A	01/27/09	02/04/09	lk	BB90219
alpha-Chlordane	ND		1	ug/kg	4.00	8.00	EPA 3550C	EPA 8081A	01/27/09	02/04/09	lk	BB90219
gamma-Chlordane	ND		1	ug/kg	4.00	8.00	EPA 3550C	EPA 8081A	01/27/09	02/04/09	lk	BB90219
4,4'-DDD	ND		1	ug/kg	12.0	16.0	EPA 3550C	EPA 8081A	01/27/09	02/04/09	lk	BB90219
4,4'-DDE	ND		1	ug/kg	8.00	16.0	EPA 3550C	EPA 8081A	01/27/09	02/04/09	lk	BB90219
4,4'-DDT	ND		1	ug/kg	12.0	16.0	EPA 3550C	EPA 8081A	01/27/09	02/04/09	lk	BB90219
Dieldrin	ND		1	ug/kg	8.00	12.0	EPA 3550C	EPA 8081A	01/27/09	02/04/09	lk	BB90219
Endosulfan I	ND		1	ug/kg	4.00	8.00	EPA 3550C	EPA 8081A	01/27/09	02/04/09	lk	BB90219
Endosulfan II	ND		1	ug/kg	12.0	16.0	EPA 3550C	EPA 8081A	01/27/09	02/04/09	lk	BB90219
Endosulfan sulfate	ND		1	ug/kg	12.0	16.0	EPA 3550C	EPA 8081A	01/27/09	02/04/09	lk	BB90219
Endrin	ND		1	ug/kg	12.0	16.0	EPA 3550C	EPA 8081A	01/27/09	02/04/09	lk	BB90219
Chlordane	ND		1	ug/kg	20.0	40.0	EPA 3550C	EPA 8081A	01/27/09	02/04/09	lk	BB90219
Endrin aldehyde	ND		1	ug/kg	12.0	16.0	EPA 3550C	EPA 8081A	01/27/09	02/04/09	lk	BB90219
Endrin ketone	ND		1	ug/kg	12.0	16.0	EPA 3550C	EPA 8081A	01/27/09	02/04/09	lk	BB90219
Heptachlor	ND		1	ug/kg	4.00	8.00	EPA 3550C	EPA 8081A	01/27/09	02/04/09	lk	BB90219
Heptachlor epoxide	ND		1	ug/kg	4.00	8.00	EPA 3550C	EPA 8081A	01/27/09	02/04/09	lk	BB90219
Methoxychlor	ND		1	ug/kg	40.0	60.0	EPA 3550C	EPA 8081A	01/27/09	02/04/09	lk	BB90219
Toxaphene	ND		1	ug/kg	40.0	200	EPA 3550C	EPA 8081A	01/27/09	02/04/09	lk	BB90219
Surrogate: 2,4,5,6 Tetrachloro-m-xyler.	*124 %*			*44-144*			*EPA 3550C*	*EPA 8081A*	*01/27/09*	*02/04/09*	*lk*	*BB90219*
Surrogate: Decachlorobiphenyl	*111 %*			*43-143*			*EPA 3550C*	*EPA 8081A*	*01/27/09*	*02/04/09*	*lk*	*BB90219*

Analyte	Results	Flag	D.F.	Units	MDL	PQL	Prep/Test Method		Prepared	Analyzed	By	Batch
Lead	**12.5**		1	mg/kg	0.200	0.500	EPA 3050B	EPA 6010B	01/28/09	01/28/09	mp	BA92906

Sample ID: HAB-3-0.5 Soil (9010203-20) Sampled:01/26/09 13:27 Received:01/26/09 17:10

Analyte	Results	Flag	D.F.	Units	MDL	PQL	Prep/Test Method		Prepared	Analyzed	By	Batch
Aldrin	ND		1	ug/kg	4.00	8.00	EPA 3550C	EPA 8081A	01/27/09	02/04/09	lk	BB90219
alpha-BHC	ND		1	ug/kg	4.00	8.00	EPA 3550C	EPA 8081A	01/27/09	02/04/09	lk	BB90219
beta-BHC	ND		1	ug/kg	4.00	8.00	EPA 3550C	EPA 8081A	01/27/09	02/04/09	lk	BB90219
delta-BHC	ND		1	ug/kg	4.00	8.00	EPA 3550C	EPA 8081A	01/27/09	02/04/09	lk	BB90219
gamma-BHC (Lindane)	ND		1	ug/kg	4.00	8.00	EPA 3550C	EPA 8081A	01/27/09	02/04/09	lk	BB90219
alpha-Chlordane	ND		1	ug/kg	4.00	8.00	EPA 3550C	EPA 8081A	01/27/09	02/04/09	lk	BB90219
gamma-Chlordane	ND		1	ug/kg	4.00	8.00	EPA 3550C	EPA 8081A	01/27/09	02/04/09	lk	BB90219
4,4'-DDD	ND		1	ug/kg	12.0	16.0	EPA 3550C	EPA 8081A	01/27/09	02/04/09	lk	BB90219
4,4'-DDE	ND		1	ug/kg	8.00	16.0	EPA 3550C	EPA 8081A	01/27/09	02/04/09	lk	BB90219
4,4'-DDT	ND		1	ug/kg	12.0	16.0	EPA 3550C	EPA 8081A	01/27/09	02/04/09	lk	BB90219
Dieldrin	ND		1	ug/kg	8.00	12.0	EPA 3550C	EPA 8081A	01/27/09	02/04/09	lk	BB90219
Endosulfan I	ND		1	ug/kg	4.00	8.00	EPA 3550C	EPA 8081A	01/27/09	02/04/09	lk	BB90219
Endosulfan II	ND		1	ug/kg	12.0	16.0	EPA 3550C	EPA 8081A	01/27/09	02/04/09	lk	BB90219
Endosulfan sulfate	ND		1	ug/kg	12.0	16.0	EPA 3550C	EPA 8081A	01/27/09	02/04/09	lk	BB90219
Endrin	ND		1	ug/kg	12.0	16.0	EPA 3550C	EPA 8081A	01/27/09	02/04/09	lk	BB90219

POSITIVE LAB SERVICE

781 East Washington Blvd., Los Angeles, CA 90021
(213) 745-5312 FAX (213) 745-6372

Certificate of Analysis

Kroner Environmental Service
10801 National Blvd., Suite 415
Los Angeles, CA 90064

Attn: Mr. Kurt Kroner Phone: (310) 474-1500 FAX:(310) 474-1577

File #:74143
Report Date: 02/04/09
Submitted: 01/26/09
PLS Report No.: 9010203

Project: Santa Monica High

Sample ID: HAB-3-0.5 Soil (9010203-20) Sampled:01/26/09 13:27 Received:01/26/09 17:10

Analyte	Results	Flag	D.F.	Units	MDL	PQL	Prep/Test Method		Prepared	Analyzed	By	Batch
Chlordane	ND		1	ug/kg	20.0	40.0	EPA 3550C	EPA 8081A	01/27/09	02/04/09	lk	BB90219
Endrin aldehyde	ND		1	ug/kg	12.0	16.0	EPA 3550C	EPA 8081A	01/27/09	02/04/09	lk	BB90219
Endrin ketone	ND		1	ug/kg	12.0	16.0	EPA 3550C	EPA 8081A	01/27/09	02/04/09	lk	BB90219
Heptachlor	ND		1	ug/kg	4.00	8.00	EPA 3550C	EPA 8081A	01/27/09	02/04/09	lk	BB90219
Heptachlor epoxide	ND		1	ug/kg	4.00	8.00	EPA 3550C	EPA 8081A	01/27/09	02/04/09	lk	BB90219
Methoxychlor	ND		1	ug/kg	40.0	60.0	EPA 3550C	EPA 8081A	01/27/09	02/04/09	lk	BB90219
Toxaphene	ND		1	ug/kg	40.0	200	EPA 3550C	EPA 8081A	01/27/09	02/04/09	lk	BB90219
Surrogate: 2,4,5,6 Tetrachloro-m-xyler.	*122 %*			*44-144*			*EPA 3550C*	*EPA 8081A*	*01/27/09*	*02/04/09*	*lk*	*BB90219*
Surrogate: Decachlorobiphenyl	*112 %*			*43-143*			*EPA 3550C*	*EPA 8081A*	*01/27/09*	*02/04/09*	*lk*	*BB90219*

Analyte	Results	Flag	D.F.	Units	MDL	PQL	Prep/Test Method		Prepared	Analyzed	By	Batch
Lead	**9.12**		1	mg/kg	0.200	0.500	EPA 3050B	EPA 6010B	01/28/09	01/28/09	mp	BA92906

Sample ID: HAB-3-0.5A Soil (9010203-21) Sampled:01/26/09 13:27 Received:01/26/09 17:10

Analyte	Results	Flag	D.F.	Units	MDL	PQL	Prep/Test Method		Prepared	Analyzed	By	Batch
Aldrin	ND		1	ug/kg	4.00	8.00	EPA 3550C	EPA 8081A	01/27/09	02/04/09	lk	BB90219
alpha-BHC	ND		1	ug/kg	4.00	8.00	EPA 3550C	EPA 8081A	01/27/09	02/04/09	lk	BB90219
beta-BHC	ND		1	ug/kg	4.00	8.00	EPA 3550C	EPA 8081A	01/27/09	02/04/09	lk	BB90219
delta-BHC	ND		1	ug/kg	4.00	8.00	EPA 3550C	EPA 8081A	01/27/09	02/04/09	lk	BB90219
gamma-BHC (Lindane)	ND		1	ug/kg	4.00	8.00	EPA 3550C	EPA 8081A	01/27/09	02/04/09	lk	BB90219
alpha-Chlordane	ND		1	ug/kg	4.00	8.00	EPA 3550C	EPA 8081A	01/27/09	02/04/09	lk	BB90219
gamma-Chlordane	ND		1	ug/kg	4.00	8.00	EPA 3550C	EPA 8081A	01/27/09	02/04/09	lk	BB90219
4,4'-DDD	**12.6**	J	1	ug/kg	12.0	16.0	EPA 3550C	EPA 8081A	01/27/09	02/04/09	lk	BB90219
4,4'-DDE	ND		1	ug/kg	8.00	16.0	EPA 3550C	EPA 8081A	01/27/09	02/04/09	lk	BB90219
4,4'-DDT	ND		1	ug/kg	12.0	16.0	EPA 3550C	EPA 8081A	01/27/09	02/04/09	lk	BB90219
Dieldrin	ND		1	ug/kg	8.00	12.0	EPA 3550C	EPA 8081A	01/27/09	02/04/09	lk	BB90219
Endosulfan I	ND		1	ug/kg	4.00	8.00	EPA 3550C	EPA 8081A	01/27/09	02/04/09	lk	BB90219
Endosulfan II	ND		1	ug/kg	12.0	16.0	EPA 3550C	EPA 8081A	01/27/09	02/04/09	lk	BB90219
Endosulfan sulfate	ND		1	ug/kg	12.0	16.0	EPA 3550C	EPA 8081A	01/27/09	02/04/09	lk	BB90219
Chlordane	ND		1	ug/kg	20.0	40.0	EPA 3550C	EPA 8081A	01/27/09	02/04/09	lk	BB90219
Endrin	ND		1	ug/kg	12.0	16.0	EPA 3550C	EPA 8081A	01/27/09	02/04/09	lk	BB90219
Endrin aldehyde	ND		1	ug/kg	12.0	16.0	EPA 3550C	EPA 8081A	01/27/09	02/04/09	lk	BB90219
Endrin ketone	ND		1	ug/kg	12.0	16.0	EPA 3550C	EPA 8081A	01/27/09	02/04/09	lk	BB90219
Heptachlor	ND		1	ug/kg	4.00	8.00	EPA 3550C	EPA 8081A	01/27/09	02/04/09	lk	BB90219
Heptachlor epoxide	ND		1	ug/kg	4.00	8.00	EPA 3550C	EPA 8081A	01/27/09	02/04/09	lk	BB90219
Methoxychlor	ND		1	ug/kg	40.0	60.0	EPA 3550C	EPA 8081A	01/27/09	02/04/09	lk	BB90219
Toxaphene	ND		1	ug/kg	40.0	200	EPA 3550C	EPA 8081A	01/27/09	02/04/09	lk	BB90219
Surrogate: 2,4,5,6 Tetrachloro-m-xyler.	*110 %*			*44-144*			*EPA 3550C*	*EPA 8081A*	*01/27/09*	*02/04/09*	*lk*	*BB90219*
Surrogate: Decachlorobiphenyl	*103 %*			*43-143*			*EPA 3550C*	*EPA 8081A*	*01/27/09*	*02/04/09*	*lk*	*BB90219*

Analyte	Results	Flag	D.F.	Units	MDL	PQL	Prep/Test Method		Prepared	Analyzed	By	Batch
Lead	**9.28**		1	mg/kg	0.200	0.500	EPA 3050B	EPA 6010B	01/28/09	01/28/09	mp	BA92906

POSITIVE LAB SERVICE

781 East Washington Blvd., Los Angeles, CA 90021
(213) 745-5312 FAX (213) 745-6372

Certificate of Analysis

Kroner Environmental Service
10801 National Blvd., Suite 415
Los Angeles, CA 90064

Attn: Mr. Kurt Kroner Phone: (310) 474-1500 FAX:(310) 474-1577

File #:74143
Report Date: 02/04/09
Submitted: 01/26/09
PLS Report No.: 9010203

Project: Santa Monica High

Sample ID: HAB-3-2 Soil (9010203-22) Sampled:01/26/09 13:50 Received:01/26/09 17:10

Analyte	Results	Flag	D.F.	Units	MDL	PQL	Prep/Test Method		Prepared	Analyzed	By	Batch
Aldrin	ND		1	ug/kg	4.00	8.00	EPA 3550C	EPA 8081A	01/27/09	02/04/09	lk	BB90219
alpha-BHC	ND		1	ug/kg	4.00	8.00	EPA 3550C	EPA 8081A	01/27/09	02/04/09	lk	BB90219
beta-BHC	ND		1	ug/kg	4.00	8.00	EPA 3550C	EPA 8081A	01/27/09	02/04/09	lk	BB90219
delta-BHC	ND		1	ug/kg	4.00	8.00	EPA 3550C	EPA 8081A	01/27/09	02/04/09	lk	BB90219
gamma-BHC (Lindane)	ND		1	ug/kg	4.00	8.00	EPA 3550C	EPA 8081A	01/27/09	02/04/09	lk	BB90219
alpha-Chlordane	ND		1	ug/kg	4.00	8.00	EPA 3550C	EPA 8081A	01/27/09	02/04/09	lk	BB90219
gamma-Chlordane	ND		1	ug/kg	4.00	8.00	EPA 3550C	EPA 8081A	01/27/09	02/04/09	lk	BB90219
4,4´-DDD	ND		1	ug/kg	12.0	16.0	EPA 3550C	EPA 8081A	01/27/09	02/04/09	lk	BB90219
4,4´-DDE	ND		1	ug/kg	8.00	16.0	EPA 3550C	EPA 8081A	01/27/09	02/04/09	lk	BB90219
4,4´-DDT	ND		1	ug/kg	12.0	16.0	EPA 3550C	EPA 8081A	01/27/09	02/04/09	lk	BB90219
Dieldrin	ND		1	ug/kg	8.00	12.0	EPA 3550C	EPA 8081A	01/27/09	02/04/09	lk	BB90219
Endosulfan I	ND		1	ug/kg	4.00	8.00	EPA 3550C	EPA 8081A	01/27/09	02/04/09	lk	BB90219
Endosulfan II	ND		1	ug/kg	12.0	16.0	EPA 3550C	EPA 8081A	01/27/09	02/04/09	lk	BB90219
Endosulfan sulfate	ND		1	ug/kg	12.0	16.0	EPA 3550C	EPA 8081A	01/27/09	02/04/09	lk	BB90219
Chlordane	ND		1	ug/kg	20.0	40.0	EPA 3550C	EPA 8081A	01/27/09	02/04/09	lk	BB90219
Endrin	ND		1	ug/kg	12.0	16.0	EPA 3550C	EPA 8081A	01/27/09	02/04/09	lk	BB90219
Endrin aldehyde	ND		1	ug/kg	12.0	16.0	EPA 3550C	EPA 8081A	01/27/09	02/04/09	lk	BB90219
Endrin ketone	ND		1	ug/kg	12.0	16.0	EPA 3550C	EPA 8081A	01/27/09	02/04/09	lk	BB90219
Heptachlor	ND		1	ug/kg	4.00	8.00	EPA 3550C	EPA 8081A	01/27/09	02/04/09	lk	BB90219
Heptachlor epoxide	ND		1	ug/kg	4.00	8.00	EPA 3550C	EPA 8081A	01/27/09	02/04/09	lk	BB90219
Methoxychlor	ND		1	ug/kg	40.0	60.0	EPA 3550C	EPA 8081A	01/27/09	02/04/09	lk	BB90219
Toxaphene	ND		1	ug/kg	40.0	200	EPA 3550C	EPA 8081A	01/27/09	02/04/09	lk	BB90219
Surrogate: 2,4,5,6 Tetrachloro-m-xyler.	*127 %*			*44-144*			*EPA 3550C*	*EPA 8081A*	*01/27/09*	*02/04/09*	*lk*	*BB90219*
Surrogate: Decachlorobiphenyl	*120 %*			*43-143*			*EPA 3550C*	*EPA 8081A*	*01/27/09*	*02/04/09*	*lk*	*BB90219*

Analyte	Results	Flag	D.F.	Units	MDL	PQL	Prep/Test Method		Prepared	Analyzed	By	Batch
Lead	**15.3**		1	mg/kg	0.200	0.500	EPA 3050B	EPA 6010B	01/28/09	01/28/09	mp	BA92906

Sample ID: HAB-2-0.5 Soil (9010203-23) Sampled:01/26/09 13:55 Received:01/26/09 17:10

Analyte	Results	Flag	D.F.	Units	MDL	PQL	Prep/Test Method		Prepared	Analyzed	By	Batch
Aldrin	ND		1	ug/kg	4.00	8.00	EPA 3550C	EPA 8081A	01/27/09	02/04/09	lk	BB90219
alpha-BHC	ND		1	ug/kg	4.00	8.00	EPA 3550C	EPA 8081A	01/27/09	02/04/09	lk	BB90219
beta-BHC	ND		1	ug/kg	4.00	8.00	EPA 3550C	EPA 8081A	01/27/09	02/04/09	lk	BB90219
delta-BHC	ND		1	ug/kg	4.00	8.00	EPA 3550C	EPA 8081A	01/27/09	02/04/09	lk	BB90219
gamma-BHC (Lindane)	ND		1	ug/kg	4.00	8.00	EPA 3550C	EPA 8081A	01/27/09	02/04/09	lk	BB90219
alpha-Chlordane	ND		1	ug/kg	4.00	8.00	EPA 3550C	EPA 8081A	01/27/09	02/04/09	lk	BB90219
gamma-Chlordane	ND		1	ug/kg	4.00	8.00	EPA 3550C	EPA 8081A	01/27/09	02/04/09	lk	BB90219
4,4´-DDD	**13.9**	J	1	ug/kg	12.0	16.0	EPA 3550C	EPA 8081A	01/27/09	02/04/09	lk	BB90219
4,4´-DDE	ND		1	ug/kg	8.00	16.0	EPA 3550C	EPA 8081A	01/27/09	02/04/09	lk	BB90219
4,4´-DDT	ND		1	ug/kg	12.0	16.0	EPA 3550C	EPA 8081A	01/27/09	02/04/09	lk	BB90219

POSITIVE LAB SERVICE

781 East Washington Blvd., Los Angeles, CA 90021
(213) 745-5312 FAX (213) 745-6372

Certificate of Analysis

Kroner Environmental Service
10801 National Blvd., Suite 415
Los Angeles, CA 90064

Attn: Mr. Kurt Kroner Phone: (310) 474-1500 FAX:(310) 474-1577

File #:74143
Report Date: 02/04/09
Submitted: 01/26/09
PLS Report No.: 9010203

Project: Santa Monica High

Sample ID: HAB-2-0.5 Soil (9010203-23) Sampled:01/26/09 13:55 Received:01/26/09 17:10

Dieldrin	ND		1	ug/kg	8.00	12.0	EPA 3550C	EPA 8081A	01/27/09	02/04/09	lk BB90219
Endosulfan I	ND		1	ug/kg	4.00	8.00	EPA 3550C	EPA 8081A	01/27/09	02/04/09	lk BB90219
Endosulfan II	ND		1	ug/kg	12.0	16.0	EPA 3550C	EPA 8081A	01/27/09	02/04/09	lk BB90219
Endosulfan sulfate	ND		1	ug/kg	12.0	16.0	EPA 3550C	EPA 8081A	01/27/09	02/04/09	lk BB90219
Endrin	ND		1	ug/kg	12.0	16.0	EPA 3550C	EPA 8081A	01/27/09	02/04/09	lk BB90219
Chlordane	**108**		1	ug/kg	20.0	40.0	EPA 3550C	EPA 8081A	01/27/09	02/04/09	lk BB90219
Endrin aldehyde	ND		1	ug/kg	12.0	16.0	EPA 3550C	EPA 8081A	01/27/09	02/04/09	lk BB90219
Endrin ketone	ND		1	ug/kg	12.0	16.0	EPA 3550C	EPA 8081A	01/27/09	02/04/09	lk BB90219
Heptachlor	ND		1	ug/kg	4.00	8.00	EPA 3550C	EPA 8081A	01/27/09	02/04/09	lk BB90219
Heptachlor epoxide	ND		1	ug/kg	4.00	8.00	EPA 3550C	EPA 8081A	01/27/09	02/04/09	lk BB90219
Methoxychlor	ND		1	ug/kg	40.0	60.0	EPA 3550C	EPA 8081A	01/27/09	02/04/09	lk BB90219
Toxaphene	ND		1	ug/kg	40.0	200	EPA 3550C	EPA 8081A	01/27/09	02/04/09	lk BB90219
Surrogate: 2,4,5,6 Tetrachloro-m-xyler	*129 %*			*44-144*			*EPA 3550C*	*EPA 8081A*	*01/27/09*	*02/04/09*	*lk BB90219*
Surrogate: Decachlorobiphenyl	*129 %*			*43-143*			*EPA 3550C*	*EPA 8081A*	*01/27/09*	*02/04/09*	*lk BB90219*

Analyte	Results	Flag	D.F.	Units	MDL	PQL	Prep/Test Method		Prepared	Analyzed	By	Batch
Lead	**52.5**		1	mg/kg	0.200	0.500	EPA 3050B	EPA 6010B	01/28/09	01/28/09	mp	BA92906

Sample ID: HAB-2-2 Soil (9010203-24) Sampled:01/26/09 14:01 Received:01/26/09 17:10

Analyte	Results	Flag	D.F.	Units	MDL	PQL	Prep/Test Method		Prepared	Analyzed	By	Batch
Aldrin	ND		1	ug/kg	4.00	8.00	EPA 3550C	EPA 8081A	01/27/09	02/04/09	lk	BB90219
alpha-BHC	ND		1	ug/kg	4.00	8.00	EPA 3550C	EPA 8081A	01/27/09	02/04/09	lk	BB90219
beta-BHC	ND		1	ug/kg	4.00	8.00	EPA 3550C	EPA 8081A	01/27/09	02/04/09	lk	BB90219
delta-BHC	ND		1	ug/kg	4.00	8.00	EPA 3550C	EPA 8081A	01/27/09	02/04/09	lk	BB90219
gamma-BHC (Lindane)	ND		1	ug/kg	4.00	8.00	EPA 3550C	EPA 8081A	01/27/09	02/04/09	lk	BB90219
alpha-Chlordane	ND		1	ug/kg	4.00	8.00	EPA 3550C	EPA 8081A	01/27/09	02/04/09	lk	BB90219
gamma-Chlordane	ND		1	ug/kg	4.00	8.00	EPA 3550C	EPA 8081A	01/27/09	02/04/09	lk	BB90219
4,4'-DDD	ND		1	ug/kg	12.0	16.0	EPA 3550C	EPA 8081A	01/27/09	02/04/09	lk	BB90219
4,4'-DDE	ND		1	ug/kg	8.00	16.0	EPA 3550C	EPA 8081A	01/27/09	02/04/09	lk	BB90219
4,4'-DDT	ND		1	ug/kg	12.0	16.0	EPA 3550C	EPA 8081A	01/27/09	02/04/09	lk	BB90219
Dieldrin	ND		1	ug/kg	8.00	12.0	EPA 3550C	EPA 8081A	01/27/09	02/04/09	lk	BB90219
Endosulfan I	ND		1	ug/kg	4.00	8.00	EPA 3550C	EPA 8081A	01/27/09	02/04/09	lk	BB90219
Endosulfan II	ND		1	ug/kg	12.0	16.0	EPA 3550C	EPA 8081A	01/27/09	02/04/09	lk	BB90219
Endosulfan sulfate	ND		1	ug/kg	12.0	16.0	EPA 3550C	EPA 8081A	01/27/09	02/04/09	lk	BB90219
Endrin	ND		1	ug/kg	12.0	16.0	EPA 3550C	EPA 8081A	01/27/09	02/04/09	lk	BB90219
Chlordane	ND		1	ug/kg	20.0	40.0	EPA 3550C	EPA 8081A	01/27/09	02/04/09	lk	BB90219
Endrin aldehyde	ND		1	ug/kg	12.0	16.0	EPA 3550C	EPA 8081A	01/27/09	02/04/09	lk	BB90219
Endrin ketone	ND		1	ug/kg	12.0	16.0	EPA 3550C	EPA 8081A	01/27/09	02/04/09	lk	BB90219
Heptachlor	ND		1	ug/kg	4.00	8.00	EPA 3550C	EPA 8081A	01/27/09	02/04/09	lk	BB90219
Heptachlor epoxide	ND		1	ug/kg	4.00	8.00	EPA 3550C	EPA 8081A	01/27/09	02/04/09	lk	BB90219
Methoxychlor	ND		1	ug/kg	40.0	60.0	EPA 3550C	EPA 8081A	01/27/09	02/04/09	lk	BB90219

POSITIVE LAB SERVICE

781 East Washington Blvd., Los Angeles, CA 90021
(213) 745-5312 FAX (213) 745-6372

Certificate of Analysis

Kroner Environmental Service
10801 National Blvd., Suite 415
Los Angeles, CA 90064

Attn: Mr. Kurt Kroner Phone: (310) 474-1500 FAX:(310) 474-1577

File #:74143
Report Date: 02/04/09
Submitted: 01/26/09
PLS Report No.: 9010203

Project: Santa Monica High

Sample ID: HAB-2-2 Soil (9010203-24) Sampled:01/26/09 14:01 Received:01/26/09 17:10

Analyte	Results	Flag	D.F.	Units	MDL	PQL	Prep/Test Method		Prepared	Analyzed	By	Batch
Toxaphene	ND		1	ug/kg	40.0	200	EPA 3550C	EPA 8081A	01/27/09	02/04/09	lk	BB90219
Surrogate: 2,4,5,6 Tetrachloro-m-xyler.	*152 %*			*44-144*			*EPA 3550C*	*EPA 8081A*	*01/27/09*	*02/04/09*	*lk*	*BB90219*
Surrogate: Decachlorobiphenyl	*158 %*			*43-143*			*EPA 3550C*	*EPA 8081A*	*01/27/09*	*02/04/09*	*lk*	*BB90219*
Lead	**14.8**		1	mg/kg	0.200	0.500	EPA 3050B	EPA 6010B	01/28/09	01/28/09	mp	BA92906

Sample ID: HAB-1-0.5 Soil (9010203-25) Sampled:01/26/09 14:05 Received:01/26/09 17:10

Analyte	Results	Flag	D.F.	Units	MDL	PQL	Prep/Test Method		Prepared	Analyzed	By	Batch
Aldrin	ND		1	ug/kg	4.00	8.00	EPA 3550C	EPA 8081A	01/27/09	02/04/09	lk	BB90219
alpha-BHC	ND		1	ug/kg	4.00	8.00	EPA 3550C	EPA 8081A	01/27/09	02/04/09	lk	BB90219
beta-BHC	ND		1	ug/kg	4.00	8.00	EPA 3550C	EPA 8081A	01/27/09	02/04/09	lk	BB90219
delta-BHC	ND		1	ug/kg	4.00	8.00	EPA 3550C	EPA 8081A	01/27/09	02/04/09	lk	BB90219
gamma-BHC (Lindane)	ND		1	ug/kg	4.00	8.00	EPA 3550C	EPA 8081A	01/27/09	02/04/09	lk	BB90219
alpha-Chlordane	**7.27**	J	1	ug/kg	4.00	8.00	EPA 3550C	EPA 8081A	01/27/09	02/04/09	lk	BB90219
gamma-Chlordane	**4.03**	J	1	ug/kg	4.00	8.00	EPA 3550C	EPA 8081A	01/27/09	02/04/09	lk	BB90219
4,4'-DDD	ND		1	ug/kg	12.0	16.0	EPA 3550C	EPA 8081A	01/27/09	02/04/09	lk	BB90219
4,4'-DDE	ND		1	ug/kg	8.00	16.0	EPA 3550C	EPA 8081A	01/27/09	02/04/09	lk	BB90219
4,4'-DDT	**23.6**		1	ug/kg	12.0	16.0	EPA 3550C	EPA 8081A	01/27/09	02/04/09	lk	BB90219
Dieldrin	**12.9**		1	ug/kg	8.00	12.0	EPA 3550C	EPA 8081A	01/27/09	02/04/09	lk	BB90219
Endosulfan I	ND		1	ug/kg	4.00	8.00	EPA 3550C	EPA 8081A	01/27/09	02/04/09	lk	BB90219
Endosulfan II	ND		1	ug/kg	12.0	16.0	EPA 3550C	EPA 8081A	01/27/09	02/04/09	lk	BB90219
Endosulfan sulfate	ND		1	ug/kg	12.0	16.0	EPA 3550C	EPA 8081A	01/27/09	02/04/09	lk	BB90219
Endrin	ND		1	ug/kg	12.0	16.0	EPA 3550C	EPA 8081A	01/27/09	02/04/09	lk	BB90219
Chlordane	**139**		1	ug/kg	20.0	40.0	EPA 3550C	EPA 8081A	01/27/09	02/04/09	lk	BB90219
Endrin aldehyde	ND		1	ug/kg	12.0	16.0	EPA 3550C	EPA 8081A	01/27/09	02/04/09	lk	BB90219
Endrin ketone	ND		1	ug/kg	12.0	16.0	EPA 3550C	EPA 8081A	01/27/09	02/04/09	lk	BB90219
Heptachlor	ND		1	ug/kg	4.00	8.00	EPA 3550C	EPA 8081A	01/27/09	02/04/09	lk	BB90219
Heptachlor epoxide	ND		1	ug/kg	4.00	8.00	EPA 3550C	EPA 8081A	01/27/09	02/04/09	lk	BB90219
Methoxychlor	ND		1	ug/kg	40.0	60.0	EPA 3550C	EPA 8081A	01/27/09	02/04/09	lk	BB90219
Toxaphene	ND		1	ug/kg	40.0	200	EPA 3550C	EPA 8081A	01/27/09	02/04/09	lk	BB90219
Surrogate: 2,4,5,6 Tetrachloro-m-xyler.	*114 %*			*44-144*			*EPA 3550C*	*EPA 8081A*	*01/27/09*	*02/04/09*	*lk*	*BB90219*
Surrogate: Decachlorobiphenyl	*101 %*			*43-143*			*EPA 3550C*	*EPA 8081A*	*01/27/09*	*02/04/09*	*lk*	*BB90219*
Lead	**128**		1	mg/kg	0.200	0.500	EPA 3050B	EPA 6010B	01/28/09	01/28/09	mp	BA92906

Sample ID: HAB-1-2 Soil (9010203-26) Sampled:01/26/09 14:14 Received:01/26/09 17:10

Analyte	Results	Flag	D.F.	Units	MDL	PQL	Prep/Test Method		Prepared	Analyzed	By	Batch
Aldrin	ND		1	ug/kg	4.00	8.00	EPA 3550C	EPA 8081A	01/27/09	02/04/09	lk	BB90219
alpha-BHC	ND		1	ug/kg	4.00	8.00	EPA 3550C	EPA 8081A	01/27/09	02/04/09	lk	BB90219
beta-BHC	ND		1	ug/kg	4.00	8.00	EPA 3550C	EPA 8081A	01/27/09	02/04/09	lk	BB90219
delta-BHC	ND		1	ug/kg	4.00	8.00	EPA 3550C	EPA 8081A	01/27/09	02/04/09	lk	BB90219

POSITIVE LAB SERVICE

781 East Washington Blvd., Los Angeles, CA 90021
(213) 745-5312 FAX (213) 745-6372

Certificate of Analysis

Kroner Environmental Service
10801 National Blvd., Suite 415
Los Angeles, CA 90064

Attn: Mr. Kurt Kroner Phone: (310) 474-1500 FAX:(310) 474-1577

File #:74143
Report Date: 02/04/09
Submitted: 01/26/09
PLS Report No.: 9010203

Project: Santa Monica High

Sample ID: HAB-1-2 Soil (9010203-26) Sampled:01/26/09 14:14 Received:01/26/09 17:10

gamma-BHC (Lindane)	ND		1	ug/kg	4.00	8.00	EPA 3550C	EPA 8081A	01/27/09	02/04/09	lk BB90219
alpha-Chlordane	ND		1	ug/kg	4.00	8.00	EPA 3550C	EPA 8081A	01/27/09	02/04/09	lk BB90219
gamma-Chlordane	ND		1	ug/kg	4.00	8.00	EPA 3550C	EPA 8081A	01/27/09	02/04/09	lk BB90219
4,4'-DDD	ND		1	ug/kg	12.0	16.0	EPA 3550C	EPA 8081A	01/27/09	02/04/09	lk BB90219
4,4'-DDE	ND		1	ug/kg	8.00	16.0	EPA 3550C	EPA 8081A	01/27/09	02/04/09	lk BB90219
4,4'-DDT	ND		1	ug/kg	12.0	16.0	EPA 3550C	EPA 8081A	01/27/09	02/04/09	lk BB90219
Dieldrin	ND		1	ug/kg	8.00	12.0	EPA 3550C	EPA 8081A	01/27/09	02/04/09	lk BB90219
Endosulfan I	ND		1	ug/kg	4.00	8.00	EPA 3550C	EPA 8081A	01/27/09	02/04/09	lk BB90219
Endosulfan II	ND		1	ug/kg	12.0	16.0	EPA 3550C	EPA 8081A	01/27/09	02/04/09	lk BB90219
Endosulfan sulfate	ND		1	ug/kg	12.0	16.0	EPA 3550C	EPA 8081A	01/27/09	02/04/09	lk BB90219
Endrin	ND		1	ug/kg	12.0	16.0	EPA 3550C	EPA 8081A	01/27/09	02/04/09	lk BB90219
Chlordane	ND		1	ug/kg	20.0	40.0	EPA 3550C	EPA 8081A	01/27/09	02/04/09	lk BB90219
Endrin aldehyde	ND		1	ug/kg	12.0	16.0	EPA 3550C	EPA 8081A	01/27/09	02/04/09	lk BB90219
Endrin ketone	ND		1	ug/kg	12.0	16.0	EPA 3550C	EPA 8081A	01/27/09	02/04/09	lk BB90219
Heptachlor	ND		1	ug/kg	4.00	8.00	EPA 3550C	EPA 8081A	01/27/09	02/04/09	lk BB90219
Heptachlor epoxide	ND		1	ug/kg	4.00	8.00	EPA 3550C	EPA 8081A	01/27/09	02/04/09	lk BB90219
Methoxychlor	ND		1	ug/kg	40.0	60.0	EPA 3550C	EPA 8081A	01/27/09	02/04/09	lk BB90219
Toxaphene	ND		1	ug/kg	40.0	200	EPA 3550C	EPA 8081A	01/27/09	02/04/09	lk BB90219
Surrogate: 2,4,5,6 Tetrachloro-m-xyler.	*134 %*			*44-144*			*EPA 3550C*	*EPA 8081A*	*01/27/09*	*02/04/09*	*lk BB90219*
Surrogate: Decachlorobiphenyl	*109 %*			*43-143*			*EPA 3550C*	*EPA 8081A*	*01/27/09*	*02/04/09*	*lk BB90219*

Analyte	Results	Flag	D.F.	Units	MDL	PQL	Prep/Test Method		Prepared	Analyzed	By	Batch
Lead	**2.24**		1	mg/kg	0.200	0.500	EPA 3050B	EPA 6010B	01/28/09	01/28/09	mp	BA92906

Sample ID: HAB-5-0.5 Soil (9010203-27) Sampled:01/26/09 14:18 Received:01/26/09 17:10

Analyte	Results	Flag	D.F.	Units	MDL	PQL	Prep/Test Method		Prepared	Analyzed	By	Batch
Aldrin	ND		1	ug/kg	4.00	8.00	EPA 3550C	EPA 8081A	01/27/09	02/04/09	lk	BB90219
alpha-BHC	ND		1	ug/kg	4.00	8.00	EPA 3550C	EPA 8081A	01/27/09	02/04/09	lk	BB90219
beta-BHC	ND		1	ug/kg	4.00	8.00	EPA 3550C	EPA 8081A	01/27/09	02/04/09	lk	BB90219
delta-BHC	ND		1	ug/kg	4.00	8.00	EPA 3550C	EPA 8081A	01/27/09	02/04/09	lk	BB90219
gamma-BHC (Lindane)	ND		1	ug/kg	4.00	8.00	EPA 3550C	EPA 8081A	01/27/09	02/04/09	lk	BB90219
alpha-Chlordane	**79.1**		1	ug/kg	4.00	8.00	EPA 3550C	EPA 8081A	01/27/09	02/04/09	lk	BB90219
gamma-Chlordane	**63.2**		1	ug/kg	4.00	8.00	EPA 3550C	EPA 8081A	01/27/09	02/04/09	lk	BB90219
4,4'-DDD	**28.5**		1	ug/kg	12.0	16.0	EPA 3550C	EPA 8081A	01/27/09	02/04/09	lk	BB90219
4,4'-DDE	**42.8**		1	ug/kg	8.00	16.0	EPA 3550C	EPA 8081A	01/27/09	02/04/09	lk	BB90219
4,4'-DDT	**205**		1	ug/kg	12.0	16.0	EPA 3550C	EPA 8081A	01/27/09	02/04/09	lk	BB90219
Dieldrin	**57.7**		1	ug/kg	8.00	12.0	EPA 3550C	EPA 8081A	01/27/09	02/04/09	lk	BB90219
Endosulfan I	ND		1	ug/kg	4.00	8.00	EPA 3550C	EPA 8081A	01/27/09	02/04/09	lk	BB90219
Endosulfan II	ND		1	ug/kg	12.0	16.0	EPA 3550C	EPA 8081A	01/27/09	02/04/09	lk	BB90219
Endosulfan sulfate	ND		1	ug/kg	12.0	16.0	EPA 3550C	EPA 8081A	01/27/09	02/04/09	lk	BB90219
Chlordane	**1180**		1	ug/kg	20.0	40.0	EPA 3550C	EPA 8081A	01/27/09	02/04/09	lk	BB90219
Endrin	ND		1	ug/kg	12.0	16.0	EPA 3550C	EPA 8081A	01/27/09	02/04/09	lk	BB90219

POSITIVE LAB SERVICE

781 East Washington Blvd., Los Angeles, CA 90021
(213) 745-5312 FAX (213) 745-6372

Certificate of Analysis

Kroner Environmental Service
10801 National Blvd., Suite 415
Los Angeles, CA 90064

Attn: Mr. Kurt Kroner Phone: (310) 474-1500 FAX:(310) 474-1577

File #:74143
Report Date: 02/04/09
Submitted: 01/26/09
PLS Report No.: 9010203

Project: Santa Monica High

Sample ID: HAB-5-0.5 Soil (9010203-27) Sampled:01/26/09 14:18 Received:01/26/09 17:10

Endrin aldehyde	ND		1	ug/kg	12.0	16.0	EPA 3550C	EPA 8081A	01/27/09	02/04/09	lk	BB90219
Endrin ketone	ND		1	ug/kg	12.0	16.0	EPA 3550C	EPA 8081A	01/27/09	02/04/09	lk	BB90219
Heptachlor	ND		1	ug/kg	4.00	8.00	EPA 3550C	EPA 8081A	01/27/09	02/04/09	lk	BB90219
Heptachlor epoxide	ND		1	ug/kg	4.00	8.00	EPA 3550C	EPA 8081A	01/27/09	02/04/09	lk	BB90219
Methoxychlor	ND		1	ug/kg	40.0	60.0	EPA 3550C	EPA 8081A	01/27/09	02/04/09	lk	BB90219
Toxaphene	ND		1	ug/kg	40.0	200	EPA 3550C	EPA 8081A	01/27/09	02/04/09	lk	BB90219
Surrogate: 2,4,5,6 Tetrachloro-m-xyler.	*123 %*			*44-144*			*EPA 3550C*	*EPA 8081A*	*01/27/09*	*02/04/09*	*lk*	*BB90219*
Surrogate: Decachlorobiphenyl	*132 %*			*43-143*			*EPA 3550C*	*EPA 8081A*	*01/27/09*	*02/04/09*	*lk*	*BB90219*

Analyte	Results	Flag	D.F.	Units	MDL	PQL	Prep/Test Method		Prepared	Analyzed	By	Batch
Lead	**47.7**		1	mg/kg	0.200	0.500	EPA 3050B	EPA 6010B	01/28/09	01/28/09	mp	BA92906

Sample ID: HAB-5-2 Soil (9010203-28) Sampled:01/26/09 14:26 Received:01/26/09 17:10

Analyte	Results	Flag	D.F.	Units	MDL	PQL	Prep/Test Method		Prepared	Analyzed	By	Batch
Aldrin	ND		1	ug/kg	4.00	8.00	EPA 3550C	EPA 8081A	01/27/09	02/04/09	lk	BB90219
alpha-BHC	ND		1	ug/kg	4.00	8.00	EPA 3550C	EPA 8081A	01/27/09	02/04/09	lk	BB90219
beta-BHC	ND		1	ug/kg	4.00	8.00	EPA 3550C	EPA 8081A	01/27/09	02/04/09	lk	BB90219
delta-BHC	ND		1	ug/kg	4.00	8.00	EPA 3550C	EPA 8081A	01/27/09	02/04/09	lk	BB90219
gamma-BHC (Lindane)	ND		1	ug/kg	4.00	8.00	EPA 3550C	EPA 8081A	01/27/09	02/04/09	lk	BB90219
alpha-Chlordane	ND		1	ug/kg	4.00	8.00	EPA 3550C	EPA 8081A	01/27/09	02/04/09	lk	BB90219
gamma-Chlordane	ND		1	ug/kg	4.00	8.00	EPA 3550C	EPA 8081A	01/27/09	02/04/09	lk	BB90219
4,4'-DDD	ND		1	ug/kg	12.0	16.0	EPA 3550C	EPA 8081A	01/27/09	02/04/09	lk	BB90219
4,4'-DDE	ND		1	ug/kg	8.00	16.0	EPA 3550C	EPA 8081A	01/27/09	02/04/09	lk	BB90219
4,4'-DDT	ND		1	ug/kg	12.0	16.0	EPA 3550C	EPA 8081A	01/27/09	02/04/09	lk	BB90219
Dieldrin	ND		1	ug/kg	8.00	12.0	EPA 3550C	EPA 8081A	01/27/09	02/04/09	lk	BB90219
Endosulfan I	ND		1	ug/kg	4.00	8.00	EPA 3550C	EPA 8081A	01/27/09	02/04/09	lk	BB90219
Endosulfan II	ND		1	ug/kg	12.0	16.0	EPA 3550C	EPA 8081A	01/27/09	02/04/09	lk	BB90219
Endosulfan sulfate	ND		1	ug/kg	12.0	16.0	EPA 3550C	EPA 8081A	01/27/09	02/04/09	lk	BB90219
Endrin	ND		1	ug/kg	12.0	16.0	EPA 3550C	EPA 8081A	01/27/09	02/04/09	lk	BB90219
Chlordane	**58.9**		1	ug/kg	20.0	40.0	EPA 3550C	EPA 8081A	01/27/09	02/04/09	lk	BB90219
Endrin aldehyde	ND		1	ug/kg	12.0	16.0	EPA 3550C	EPA 8081A	01/27/09	02/04/09	lk	BB90219
Endrin ketone	ND		1	ug/kg	12.0	16.0	EPA 3550C	EPA 8081A	01/27/09	02/04/09	lk	BB90219
Heptachlor	ND		1	ug/kg	4.00	8.00	EPA 3550C	EPA 8081A	01/27/09	02/04/09	lk	BB90219
Heptachlor epoxide	ND		1	ug/kg	4.00	8.00	EPA 3550C	EPA 8081A	01/27/09	02/04/09	lk	BB90219
Methoxychlor	ND		1	ug/kg	40.0	60.0	EPA 3550C	EPA 8081A	01/27/09	02/04/09	lk	BB90219
Toxaphene	ND		1	ug/kg	40.0	200	EPA 3550C	EPA 8081A	01/27/09	02/04/09	lk	BB90219
Surrogate: 2,4,5,6 Tetrachloro-m-xyler.	*120 %*			*44-144*			*EPA 3550C*	*EPA 8081A*	*01/27/09*	*02/04/09*	*lk*	*BB90219*
Surrogate: Decachlorobiphenyl	*123 %*			*43-143*			*EPA 3550C*	*EPA 8081A*	*01/27/09*	*02/04/09*	*lk*	*BB90219*

Analyte	Results	Flag	D.F.	Units	MDL	PQL	Prep/Test Method		Prepared	Analyzed	By	Batch
Lead	**6.00**		1	mg/kg	0.200	0.500	EPA 3050B	EPA 6010B	01/28/09	01/28/09	mp	BA92906

Sample ID: HAB-6-0.5 Soil (9010203-29) Sampled:01/26/09 14:30 Received:01/26/09 17:10

POSITIVE LAB SERVICE

781 East Washington Blvd., Los Angeles, CA 90021
(213) 745-5312 FAX (213) 745-6372

Certificate of Analysis

Kroner Environmental Service
10801 National Blvd., Suite 415
Los Angeles, CA 90064

Attn: Mr. Kurt Kroner Phone: (310) 474-1500 FAX:(310) 474-1577

File #:74143
Report Date: 02/04/09
Submitted: 01/26/09
PLS Report No.: 9010203

Project: Santa Monica High

Sample ID: HAB-6-0.5 Soil (9010203-29) Sampled:01/26/09 14:30 Received:01/26/09 17:10

Analyte	Results	Flag	D.F.	Units	MDL	PQL	Prep/Test Method		Prepared	Analyzed	By	Batch
Aldrin	ND		1	ug/kg	4.00	8.00	EPA 3550C	EPA 8081A	01/27/09	02/04/09	lk	BB90219
alpha-BHC	ND		1	ug/kg	4.00	8.00	EPA 3550C	EPA 8081A	01/27/09	02/04/09	lk	BB90219
beta-BHC	ND		1	ug/kg	4.00	8.00	EPA 3550C	EPA 8081A	01/27/09	02/04/09	lk	BB90219
delta-BHC	ND		1	ug/kg	4.00	8.00	EPA 3550C	EPA 8081A	01/27/09	02/04/09	lk	BB90219
gamma-BHC (Lindane)	ND		1	ug/kg	4.00	8.00	EPA 3550C	EPA 8081A	01/27/09	02/04/09	lk	BB90219
alpha-Chlordane	**9.17**		1	ug/kg	4.00	8.00	EPA 3550C	EPA 8081A	01/27/09	02/04/09	lk	BB90219
gamma-Chlordane	**9.01**		1	ug/kg	4.00	8.00	EPA 3550C	EPA 8081A	01/27/09	02/04/09	lk	BB90219
4,4'-DDD	**32.8**		1	ug/kg	12.0	16.0	EPA 3550C	EPA 8081A	01/27/09	02/04/09	lk	BB90219
4,4'-DDE	ND		1	ug/kg	8.00	16.0	EPA 3550C	EPA 8081A	01/27/09	02/04/09	lk	BB90219
4,4'-DDT	ND		1	ug/kg	12.0	16.0	EPA 3550C	EPA 8081A	01/27/09	02/04/09	lk	BB90219
Dieldrin	ND		1	ug/kg	8.00	12.0	EPA 3550C	EPA 8081A	01/27/09	02/04/09	lk	BB90219
Endosulfan I	ND		1	ug/kg	4.00	8.00	EPA 3550C	EPA 8081A	01/27/09	02/04/09	lk	BB90219
Endosulfan II	ND		1	ug/kg	12.0	16.0	EPA 3550C	EPA 8081A	01/27/09	02/04/09	lk	BB90219
Endosulfan sulfate	ND		1	ug/kg	12.0	16.0	EPA 3550C	EPA 8081A	01/27/09	02/04/09	lk	BB90219
Chlordane	**203**		1	ug/kg	20.0	40.0	EPA 3550C	EPA 8081A	01/27/09	02/04/09	lk	BB90219
Endrin	ND		1	ug/kg	12.0	16.0	EPA 3550C	EPA 8081A	01/27/09	02/04/09	lk	BB90219
Endrin aldehyde	ND		1	ug/kg	12.0	16.0	EPA 3550C	EPA 8081A	01/27/09	02/04/09	lk	BB90219
Endrin ketone	ND		1	ug/kg	12.0	16.0	EPA 3550C	EPA 8081A	01/27/09	02/04/09	lk	BB90219
Heptachlor	ND		1	ug/kg	4.00	8.00	EPA 3550C	EPA 8081A	01/27/09	02/04/09	lk	BB90219
Heptachlor epoxide	ND		1	ug/kg	4.00	8.00	EPA 3550C	EPA 8081A	01/27/09	02/04/09	lk	BB90219
Methoxychlor	ND		1	ug/kg	40.0	60.0	EPA 3550C	EPA 8081A	01/27/09	02/04/09	lk	BB90219
Toxaphene	ND		1	ug/kg	40.0	200	EPA 3550C	EPA 8081A	01/27/09	02/04/09	lk	BB90219
Surrogate: 2,4,5,6 Tetrachloro-m-xyler.	*130 %*			*44-144*			*EPA 3550C*	*EPA 8081A*	*01/27/09*	*02/04/09*	*lk*	*BB90219*
Surrogate: Decachlorobiphenyl	*141 %*			*43-143*			*EPA 3550C*	*EPA 8081A*	*01/27/09*	*02/04/09*	*lk*	*BB90219*

Analyte	Results	Flag	D.F.	Units	MDL	PQL	Prep/Test Method		Prepared	Analyzed	By	Batch
Lead	**14.9**		1	mg/kg	0.200	0.500	EPA 3050B	EPA 6010B	01/28/09	01/28/09	mp	BA92906

Sample ID: HAB-6-2 Soil (9010203-30) Sampled:01/26/09 14:35 Received:01/26/09 17:10

Analyte	Results	Flag	D.F.	Units	MDL	PQL	Prep/Test Method		Prepared	Analyzed	By	Batch
Aldrin	ND		1	ug/kg	4.00	8.00	EPA 3550C	EPA 8081A	01/27/09	02/04/09	lk	BB90219
alpha-BHC	ND		1	ug/kg	4.00	8.00	EPA 3550C	EPA 8081A	01/27/09	02/04/09	lk	BB90219
beta-BHC	ND		1	ug/kg	4.00	8.00	EPA 3550C	EPA 8081A	01/27/09	02/04/09	lk	BB90219
delta-BHC	ND		1	ug/kg	4.00	8.00	EPA 3550C	EPA 8081A	01/27/09	02/04/09	lk	BB90219
gamma-BHC (Lindane)	ND		1	ug/kg	4.00	8.00	EPA 3550C	EPA 8081A	01/27/09	02/04/09	lk	BB90219
alpha-Chlordane	**7.99**	J	1	ug/kg	4.00	8.00	EPA 3550C	EPA 8081A	01/27/09	02/04/09	lk	BB90219
gamma-Chlordane	**7.82**	J	1	ug/kg	4.00	8.00	EPA 3550C	EPA 8081A	01/27/09	02/04/09	lk	BB90219
4,4'-DDD	ND		1	ug/kg	12.0	16.0	EPA 3550C	EPA 8081A	01/27/09	02/04/09	lk	BB90219
4,4'-DDE	ND		1	ug/kg	8.00	16.0	EPA 3550C	EPA 8081A	01/27/09	02/04/09	lk	BB90219
4,4'-DDT	ND		1	ug/kg	12.0	16.0	EPA 3550C	EPA 8081A	01/27/09	02/04/09	lk	BB90219

POSITIVE LAB SERVICE

781 East Washington Blvd., Los Angeles, CA 90021
(213) 745-5312 FAX (213) 745-6372

Certificate of Analysis

Kroner Environmental Service
10801 National Blvd., Suite 415
Los Angeles, CA 90064

Attn: Mr. Kurt Kroner Phone: (310) 474-1500 FAX:(310) 474-1577

File #:74143
Report Date: 02/04/09
Submitted: 01/26/09
PLS Report No.: 9010203

Project: Santa Monica High

Sample ID: HAB-6-2 Soil (9010203-30) Sampled:01/26/09 14:35 Received:01/26/09 17:10

Analyte	Results	Flag	D.F.	Units	MDL	PQL	Prep Method	Test Method	Prepared	Analyzed	By	Batch
Dieldrin	**16.9**		1	ug/kg	8.00	12.0	EPA 3550C	EPA 8081A	01/27/09	02/04/09	lk	BB90219
Endosulfan I	ND		1	ug/kg	4.00	8.00	EPA 3550C	EPA 8081A	01/27/09	02/04/09	lk	BB90219
Endosulfan II	ND		1	ug/kg	12.0	16.0	EPA 3550C	EPA 8081A	01/27/09	02/04/09	lk	BB90219
Endosulfan sulfate	ND		1	ug/kg	12.0	16.0	EPA 3550C	EPA 8081A	01/27/09	02/04/09	lk	BB90219
Endrin	ND		1	ug/kg	12.0	16.0	EPA 3550C	EPA 8081A	01/27/09	02/04/09	lk	BB90219
Chlordane	**124**		1	ug/kg	20.0	40.0	EPA 3550C	EPA 8081A	01/27/09	02/04/09	lk	BB90219
Endrin aldehyde	ND		1	ug/kg	12.0	16.0	EPA 3550C	EPA 8081A	01/27/09	02/04/09	lk	BB90219
Endrin ketone	ND		1	ug/kg	12.0	16.0	EPA 3550C	EPA 8081A	01/27/09	02/04/09	lk	BB90219
Heptachlor	ND		1	ug/kg	4.00	8.00	EPA 3550C	EPA 8081A	01/27/09	02/04/09	lk	BB90219
Heptachlor epoxide	ND		1	ug/kg	4.00	8.00	EPA 3550C	EPA 8081A	01/27/09	02/04/09	lk	BB90219
Methoxychlor	ND		1	ug/kg	40.0	60.0	EPA 3550C	EPA 8081A	01/27/09	02/04/09	lk	BB90219
Toxaphene	ND		1	ug/kg	40.0	200	EPA 3550C	EPA 8081A	01/27/09	02/04/09	lk	BB90219
Surrogate: 2,4,5,6 Tetrachloro-m-xyler	*125 %*			*44-144*			*EPA 3550C*	*EPA 8081A*	*01/27/09*	*02/04/09*	*lk*	*BB90219*
Surrogate: Decachlorobiphenyl	*129 %*			*43-143*			*EPA 3550C*	*EPA 8081A*	*01/27/09*	*02/04/09*	*lk*	*BB90219*
Analyte	Results	Flag	D.F.	Units	MDL	PQL	Prep/Test Method		Prepared	Analyzed	By	Batch
Lead	**27.9**		1	mg/kg	0.200	0.500	EPA 3050B	EPA 6010B	01/28/09	01/28/09	mp	BA92906

Sample ID: HAB-8-0.5 Soil (9010203-31) Sampled:01/26/09 14:40 Received:01/26/09 17:10

Analyte	Results	Flag	D.F.	Units	MDL	PQL	Prep/Test Method		Prepared	Analyzed	By	Batch
Aldrin	ND		1	ug/kg	4.00	8.00	EPA 3550C	EPA 8081A	01/27/09	02/04/09	lk	BB90219
alpha-BHC	ND		1	ug/kg	4.00	8.00	EPA 3550C	EPA 8081A	01/27/09	02/04/09	lk	BB90219
beta-BHC	ND		1	ug/kg	4.00	8.00	EPA 3550C	EPA 8081A	01/27/09	02/04/09	lk	BB90219
delta-BHC	ND		1	ug/kg	4.00	8.00	EPA 3550C	EPA 8081A	01/27/09	02/04/09	lk	BB90219
gamma-BHC (Lindane)	ND		1	ug/kg	4.00	8.00	EPA 3550C	EPA 8081A	01/27/09	02/04/09	lk	BB90219
alpha-Chlordane	ND		1	ug/kg	4.00	8.00	EPA 3550C	EPA 8081A	01/27/09	02/04/09	lk	BB90219
gamma-Chlordane	**4.05**	J	1	ug/kg	4.00	8.00	EPA 3550C	EPA 8081A	01/27/09	02/04/09	lk	BB90219
4,4'-DDD	ND		1	ug/kg	12.0	16.0	EPA 3550C	EPA 8081A	01/27/09	02/04/09	lk	BB90219
4,4'-DDE	ND		1	ug/kg	8.00	16.0	EPA 3550C	EPA 8081A	01/27/09	02/04/09	lk	BB90219
4,4'-DDT	ND		1	ug/kg	12.0	16.0	EPA 3550C	EPA 8081A	01/27/09	02/04/09	lk	BB90219
Dieldrin	ND		1	ug/kg	8.00	12.0	EPA 3550C	EPA 8081A	01/27/09	02/04/09	lk	BB90219
Endosulfan I	ND		1	ug/kg	4.00	8.00	EPA 3550C	EPA 8081A	01/27/09	02/04/09	lk	BB90219
Endosulfan II	ND		1	ug/kg	12.0	16.0	EPA 3550C	EPA 8081A	01/27/09	02/04/09	lk	BB90219
Endosulfan sulfate	ND		1	ug/kg	12.0	16.0	EPA 3550C	EPA 8081A	01/27/09	02/04/09	lk	BB90219
Endrin	ND		1	ug/kg	12.0	16.0	EPA 3550C	EPA 8081A	01/27/09	02/04/09	lk	BB90219
Chlordane	**86.7**		1	ug/kg	20.0	40.0	EPA 3550C	EPA 8081A	01/27/09	02/04/09	lk	BB90219
Endrin aldehyde	ND		1	ug/kg	12.0	16.0	EPA 3550C	EPA 8081A	01/27/09	02/04/09	lk	BB90219
Endrin ketone	ND		1	ug/kg	12.0	16.0	EPA 3550C	EPA 8081A	01/27/09	02/04/09	lk	BB90219
Heptachlor	ND		1	ug/kg	4.00	8.00	EPA 3550C	EPA 8081A	01/27/09	02/04/09	lk	BB90219
Heptachlor epoxide	ND		1	ug/kg	4.00	8.00	EPA 3550C	EPA 8081A	01/27/09	02/04/09	lk	BB90219
Methoxychlor	ND		1	ug/kg	40.0	60.0	EPA 3550C	EPA 8081A	01/27/09	02/04/09	lk	BB90219

POSITIVE LAB SERVICE

781 East Washington Blvd., Los Angeles, CA 90021
(213) 745-5312 FAX (213) 745-6372

Certificate of Analysis

Kroner Environmental Service
10801 National Blvd., Suite 415
Los Angeles, CA 90064

Attn: Mr. Kurt Kroner Phone: (310) 474-1500 FAX:(310) 474-1577

File #:74143
Report Date: 02/04/09
Submitted: 01/26/09
PLS Report No.: 9010203

Project: Santa Monica High

Sample ID: HAB-8-0.5 Soil (9010203-31) Sampled:01/26/09 14:40 Received:01/26/09 17:10

Toxaphene	ND		1	ug/kg	40.0	200	EPA 3550C	EPA 8081A	01/27/09	02/04/09	lk	BB90219
Surrogate: 2,4,5,6 Tetrachloro-m-xyler.	*134 %*			*44-144*			*EPA 3550C*	*EPA 8081A*	*01/27/09*	*02/04/09*	*lk*	*BB90219*
Surrogate: Decachlorobiphenyl	*131 %*			*43-143*			*EPA 3550C*	*EPA 8081A*	*01/27/09*	*02/04/09*	*lk*	*BB90219*
Analyte	Results	Flag	D.F.	Units	MDL	PQL	Prep/Test Method		Prepared	Analyzed	By	Batch
Lead	**30.2**		1	mg/kg	0.200	0.500	EPA 3050B	EPA 6010B	01/28/09	01/28/09	mp	BA92906

Sample ID: HAB-8-2 Soil (9010203-32) Sampled:01/26/09 14:55 Received:01/26/09 17:10

Analyte	Results	Flag	D.F.	Units	MDL	PQL	Prep/Test Method		Prepared	Analyzed	By	Batch
Aldrin	ND		1	ug/kg	4.00	8.00	EPA 3550C	EPA 8081A	01/27/09	02/04/09	lk	BB90219
alpha-BHC	ND		1	ug/kg	4.00	8.00	EPA 3S50C	EPA 8081A	01/27/09	02/04/09	lk	BB90219
beta-BHC	ND		1	ug/kg	4.00	8.00	EPA 3550C	EPA 8081A	01/27/09	02/04/09	lk	BB90219
delta-BHC	ND		1	ug/kg	4.00	8.00	EPA 3550C	EPA 8081A	01/27/09	02/04/09	lk	BB90219
gamma-BHC (Lindane)	ND		1	ug/kg	4.00	8.00	EPA 3550C	EPA 8081A	01/27/09	02/04/09	lk	BB90219
alpha-Chlordane	ND		1	ug/kg	4.00	8.00	EPA 3550C	EPA 8081A	01/27/09	02/04/09	lk	BB90219
gamma-Chlordane	ND		1	ug/kg	4.00	8.00	EPA 3550C	EPA 8081A	01/27/09	02/04/09	lk	BB90219
4,4´-DDD	ND		1	ug/kg	12.0	16.0	EPA 3550C	EPA 8081A	01/27/09	02/04/09	lk	BB90219
4,4´-DDE	ND		1	ug/kg	8.00	16.0	EPA 3550C	EPA 8081A	01/27/09	02/04/09	lk	BB90219
4,4´-DDT	ND		1	ug/kg	12.0	16.0	EPA 3550C	EPA 8081A	01/27/09	02/04/09	lk	BB90219
Dieldrin	ND		1	ug/kg	8.00	12.0	EPA 3550C	EPA 8081A	01/27/09	02/04/09	lk	BB90219
Endosulfan I	ND		1	ug/kg	4.00	8.00	EPA 3550C	EPA 8081A	01/27/09	02/04/09	lk	BB90219
Endosulfan II	ND		1	ug/kg	12.0	16.0	EPA 3550C	EPA 8081A	01/27/09	02/04/09	lk	BB90219
Endosulfan sulfate	ND		1	ug/kg	12.0	16.0	EPA 3550C	EPA 8081A	01/27/09	02/04/09	lk	BB90219
Chlordane	**56.4**		1	ug/kg	20.0	40.0	EPA 3550C	EPA 8081A	01/27/09	02/04/09	lk	BB90219
Endrin	ND		1	ug/kg	12.0	16.0	EPA 3550C	EPA 8081A	01/27/09	02/04/09	lk	BB90219
Endrin aldehyde	ND		1	ug/kg	12.0	16.0	EPA 3550C	EPA 8081A	01/27/09	02/04/09	lk	BB90219
Endrin ketone	ND		1	ug/kg	12.0	16.0	EPA 3550C	EPA 8081A	01/27/09	02/04/09	lk	BB90219
Heptachlor	ND		1	ug/kg	4.00	8.00	EPA 3550C	EPA 8081A	01/27/09	02/04/09	lk	BB90219
Heptachlor epoxide	ND		1	ug/kg	4.00	8.00	EPA 3550C	EPA 8081A	01/27/09	02/04/09	lk	BB90219
Methoxychlor	ND		1	ug/kg	40.0	60.0	EPA 3550C	EPA 8081A	01/27/09	02/04/09	lk	BB90219
Toxaphene	ND		1	ug/kg	40.0	200	EPA 3550C	EPA 8081A	01/27/09	02/04/09	lk	BB90219
Surrogate: 2,4,5,6 Tetrachloro-m-xyler.	*136 %*			*44-144*			*EPA 3550C*	*EPA 8081A*	*01/27/09*	*02/04/09*	*lk*	*BB90219*
Surrogate: Decachlorobiphenyl	*134 %*			*43-143*			*EPA 3550C*	*EPA 8081A*	*01/27/09*	*02/04/09*	*lk*	*BB90219*
Analyte	Results	Flag	D.F.	Units	MDL	PQL	Prep/Test Method		Prepared	Analyzed	By	Batch
Lead	**15.0**		1	mg/kg	0.200	0.500	EPA 3050B	EPA 6010B	01/28/09	01/28/09	mp	BA92906

Sample ID: HAB-7-0.5 Soil (9010203-33) Sampled:01/26/09 15:00 Received:01/26/09 17:10

Analyte	Results	Flag	D.F.	Units	MDL	PQL	Prep/Test Method		Prepared	Analyzed	By	Batch
Aldrin	ND		1	ug/kg	4.00	8.00	EPA 3550C	EPA 8081A	01/27/09	02/04/09	lk	BB90219
alpha-BHC	ND		1	ug/kg	4.00	8.00	EPA 3550C	EPA 8081A	01/27/09	02/04/09	lk	BB90219
beta-BHC	ND		1	ug/kg	4.00	8.00	EPA 3550C	EPA 8081A	01/27/09	02/04/09	lk	BB90219
delta-BHC	ND		1	ug/kg	4.00	8.00	EPA 3550C	EPA 8081A	01/27/09	02/04/09	lk	BB90219

POSITIVE LAB SERVICE

781 East Washington Blvd., Los Angeles, CA 90021
(213) 745-5312 FAX (213) 745-6372

Certificate of Analysis

Kroner Environmental Service
10801 National Blvd., Suite 415
Los Angeles, CA 90064

Attn: Mr. Kurt Kroner Phone: (310) 474-1500 FAX:(310) 474-1577

File #:74143
Report Date: 02/04/09
Submitted: 01/26/09
PLS Report No.: 9010203

Project: Santa Monica High

Sample ID: HAB-7-0.5 Soil (9010203-33) Sampled:01/26/09 15:00 Received:01/26/09 17:10

gamma-BHC (Lindane)	ND		1	ug/kg	4.00	8.00	EPA 3550C	EPA 8081A	01/27/09	02/04/09	lk	BB90219
alpha-Chlordane	ND		1	ug/kg	4.00	8.00	EPA 3550C	EPA 8081A	01/27/09	02/04/09	lk	BB90219
gamma-Chlordane	ND		1	ug/kg	4.00	8.00	EPA 3550C	EPA 8081A	01/27/09	02/04/09	lk	BB90219
4,4'-DDD	**15.4**	J	1	ug/kg	12.0	16.0	EPA 3550C	EPA 8081A	01/27/09	02/04/09	lk	BB90219
4,4'-DDE	ND		1	ug/kg	8.00	16.0	EPA 3550C	EPA 8081A	01/27/09	02/04/09	lk	BB90219
4,4'-DDT	ND		1	ug/kg	12.0	16.0	EPA 3550C	EPA 8081A	01/27/09	02/04/09	lk	BB90219
Dieldrin	ND		1	ug/kg	8.00	12.0	EPA 3550C	EPA 8081A	01/27/09	02/04/09	lk	BB90219
Endosulfan I	ND		1	ug/kg	4.00	8.00	EPA 3550C	EPA 8081A	01/27/09	02/04/09	lk	BB90219
Endosulfan II	ND		1	ug/kg	12.0	16.0	EPA 3550C	EPA 8081A	01/27/09	02/04/09	lk	BB90219
Endosulfan sulfate	ND		1	ug/kg	12.0	16.0	EPA 3550C	EPA 8081A	01/27/09	02/04/09	lk	BB90219
Chlordane	ND		1	ug/kg	20.0	40.0	EPA 3550C	EPA 8081A	01/27/09	02/04/09	lk	BB90219
Endrin	ND		1	ug/kg	12.0	16.0	EPA 3550C	EPA 8081A	01/27/09	02/04/09	lk	BB90219
Endrin aldehyde	ND		1	ug/kg	12.0	16.0	EPA 3550C	EPA 8081A	01/27/09	02/04/09	lk	BB90219
Endrin ketone	ND		1	ug/kg	12.0	16.0	EPA 3550C	EPA 8081A	01/27/09	02/04/09	lk	BB90219
Heptachlor	ND		1	ug/kg	4.00	8.00	EPA 3550C	EPA 8081A	01/27/09	02/04/09	lk	BB90219
Heptachlor epoxide	ND		1	ug/kg	4.00	8.00	EPA 3550C	EPA 8081A	01/27/09	02/04/09	lk	BB90219
Methoxychlor	ND		1	ug/kg	40.0	60.0	EPA 3550C	EPA 8081A	01/27/09	02/04/09	lk	BB90219
Toxaphene	ND		1	ug/kg	40.0	200	EPA 3550C	EPA 8081A	01/27/09	02/04/09	lk	BB90219
Surrogate: 2,4,5,6 Tetrachloro-m-xyler.	*124 %*			*44-144*			*EPA 3550C*	*EPA 8081A*	*01/27/09*	*02/04/09*	*lk*	*BB90219*
Surrogate: Decachlorobiphenyl	*116 %*			*43-143*			*EPA 3550C*	*EPA 8081A*	*01/27/09*	*02/04/09*	*lk*	*BB90219*

Analyte	Results	Flag	D.F.	Units	MDL	PQL	Prep/Test Method		Prepared	Analyzed	By	Batch
Lead	**13.5**		1	mg/kg	0.200	0.500	EPA 3050B	EPA 6010B	01/28/09	01/28/09	mp	BA92906

Sample ID: HAB-7-2 Soil (9010203-34) Sampled:01/26/09 15:15 Received:01/26/09 17:10

Analyte	Results	Flag	D.F.	Units	MDL	PQL	Prep/Test Method		Prepared	Analyzed	By	Batch
Aldrin	ND		1	ug/kg	4.00	8.00	EPA 3550C	EPA 8081A	01/27/09	02/04/09	lk	BB90219
alpha-BHC	ND		1	ug/kg	4.00	8.00	EPA 3550C	EPA 8081A	01/27/09	02/04/09	lk	BB90219
beta-BHC	ND		1	ug/kg	4.00	8.00	EPA 3550C	EPA 8081A	01/27/09	02/04/09	lk	BB90219
delta-BHC	ND		1	ug/kg	4.00	8.00	EPA 3550C	EPA 8081A	01/27/09	02/04/09	lk	BB90219
gamma-BHC (Lindane)	ND		1	ug/kg	4.00	8.00	EPA 3550C	EPA 8081A	01/27/09	02/04/09	lk	BB90219
alpha-Chlordane	ND		1	ug/kg	4.00	8.00	EPA 3550C	EPA 8081A	01/27/09	02/04/09	lk	BB90219
gamma-Chlordane	ND		1	ug/kg	4.00	8.00	EPA 3550C	EPA 8081A	01/27/09	02/04/09	lk	BB90219
4,4'-DDD	ND		1	ug/kg	12.0	16.0	EPA 3550C	EPA 8081A	01/27/09	02/04/09	lk	BB90219
4,4'-DDE	ND		1	ug/kg	8.00	16.0	EPA 3550C	EPA 8081A	01/27/09	02/04/09	lk	BB90219
4,4'-DDT	ND		1	ug/kg	12.0	16.0	EPA 3550C	EPA 8081A	01/27/09	02/04/09	lk	BB90219
Dieldrin	ND		1	ug/kg	8.00	12.0	EPA 3550C	EPA 8081A	01/27/09	02/04/09	lk	BB90219
Endosulfan I	ND		1	ug/kg	4.00	8.00	EPA 3550C	EPA 8081A	01/27/09	02/04/09	lk	BB90219
Endosulfan II	ND		1	ug/kg	12.0	16.0	EPA 3550C	EPA 8081A	01/27/09	02/04/09	lk	BB90219
Endosulfan sulfate	ND		1	ug/kg	12.0	16.0	EPA 3550C	EPA 8081A	01/27/09	02/04/09	lk	BB90219
Endrin	ND		1	ug/kg	12.0	16.0	EPA 3550C	EPA 8081A	01/27/09	02/04/09	lk	BB90219

POSITIVE LAB SERVICE

781 East Washington Blvd., Los Angeles, CA 90021
(213) 745-5312 FAX (213) 745-6372

Certificate of Analysis

Kroner Environmental Service
10801 National Blvd., Suite 415
Los Angeles, CA 90064

Attn: Mr. Kurt Kroner Phone: (310) 474-1500 FAX:(310) 474-1577

File #:74143
Report Date: 02/04/09
Submitted: 01/26/09
PLS Report No.: 9010203

Project: Santa Monica High

Sample ID: HAB-7-2 Soil (9010203-34) Sampled:01/26/09 15:15 Received:01/26/09 17:10

Chlordane	ND		1	ug/kg	20.0	40.0	EPA 3550C	EPA 8081A	01/27/09	02/04/09	lk	BB90219
Endrin aldehyde	ND		1	ug/kg	12.0	16.0	EPA 3550C	EPA 8081A	01/27/09	02/04/09	lk	BB90219
Endrin ketone	ND		1	ug/kg	12.0	16.0	EPA 3550C	EPA 8081A	01/27/09	02/04/09	lk	BB90219
Heptachlor	ND		1	ug/kg	4.00	8.00	EPA 3550C	EPA 8081A	01/27/09	02/04/09	lk	BB90219
Heptachlor epoxide	ND		1	ug/kg	4.00	8.00	EPA 3550C	EPA 8081A	01/27/09	02/04/09	lk	BB90219
Methoxychlor	ND		1	ug/kg	40.0	60.0	EPA 3550C	EPA 8081A	01/27/09	02/04/09	lk	BB90219
Toxaphene	ND		1	ug/kg	40.0	200	EPA 3550C	EPA 8081A	01/27/09	02/04/09	lk	BB90219
Surrogate: 2,4,5,6 Tetrachloro-m-xyler.	*129 %*			*44-144*			*EPA 3550C*	*EPA 8081A*	*01/27/09*	*02/04/09*	*lk*	*BB90219*
Surrogate: Decachlorobiphenyl	*120 %*			*43-143*			*EPA 3550C*	*EPA 8081A*	*01/27/09*	*02/04/09*	*lk*	*BB90219*

Analyte	Results	Flag	D.F.	Units	MDL	PQL	Prep/Test Method		Prepared	Analyzed	By	Batch
Lead	**16.1**		1	mg/kg	0.200	0.500	EPA 3050B	EPA 6010B	01/28/09	01/28/09	mp	BA92906

Sample ID: HAB-7-2A Soil (9010203-35) Sampled:01/26/09 15:15 Received:01/26/09 17:10

Analyte	Results	Flag	D.F.	Units	MDL	PQL	Prep/Test Method		Prepared	Analyzed	By	Batch
Aldrin	ND		1	ug/kg	4.00	8.00	EPA 3550C	EPA 8081A	01/27/09	02/04/09	lk	BB90219
alpha-BHC	ND		1	ug/kg	4.00	8.00	EPA 3550C	EPA 8081A	01/27/09	02/04/09	lk	BB90219
beta-BHC	ND		1	ug/kg	4.00	8.00	EPA 3550C	EPA 8081A	01/27/09	02/04/09	lk	BB90219
delta-BHC	ND		1	ug/kg	4.00	8.00	EPA 3550C	EPA 8081A	01/27/09	02/04/09	lk	BB90219
gamma-BHC (Lindane)	ND		1	ug/kg	4.00	8.00	EPA 3550C	EPA 8081A	01/27/09	02/04/09	lk	BB90219
alpha-Chlordane	ND		1	ug/kg	4.00	8.00	EPA 3550C	EPA 8081A	01/27/09	02/04/09	lk	BB90219
gamma-Chlordane	ND		1	ug/kg	4.00	8.00	EPA 3550C	EPA 8081A	01/27/09	02/04/09	lk	BB90219
4,4'-DDD	ND		1	ug/kg	12.0	16.0	EPA 3550C	EPA 8081A	01/27/09	02/04/09	lk	BB90219
4,4'-DDE	ND		1	ug/kg	8.00	16.0	EPA 3550C	EPA 8081A	01/27/09	02/04/09	lk	BB90219
4,4'-DDT	ND		1	ug/kg	12.0	16.0	EPA 3550C	EPA 8081A	01/27/09	02/04/09	lk	BB90219
Dieldrin	ND		1	ug/kg	8.00	12.0	EPA 3550C	EPA 8081A	01/27/09	02/04/09	lk	BB90219
Endosulfan I	ND		1	ug/kg	4.00	8.00	EPA 3550C	EPA 8081A	01/27/09	02/04/09	lk	BB90219
Endosulfan II	ND		1	ug/kg	12.0	16.0	EPA 3550C	EPA 8081A	01/27/09	02/04/09	lk	BB90219
Endosulfan sulfate	ND		1	ug/kg	12.0	16.0	EPA 3550C	EPA 8081A	01/27/09	02/04/09	lk	BB90219
Endrin	ND		1	ug/kg	12.0	16.0	EPA 3550C	EPA 8081A	01/27/09	02/04/09	lk	BB90219
Chlordane	ND		1	ug/kg	20.0	40.0	EPA 3550C	EPA 8081A	01/27/09	02/04/09	lk	BB90219
Endrin aldehyde	ND		1	ug/kg	12.0	16.0	EPA 3550C	EPA 8081A	01/27/09	02/04/09	lk	BB90219
Endrin ketone	ND		1	ug/kg	12.0	16.0	EPA 3550C	EPA 8081A	01/27/09	02/04/09	lk	BB90219
Heptachlor	ND		1	ug/kg	4.00	8.00	EPA 3550C	EPA 8081A	01/27/09	02/04/09	lk	BB90219
Heptachlor epoxide	ND		1	ug/kg	4.00	8.00	EPA 3550C	EPA 8081A	01/27/09	02/04/09	lk	BB90219
Methoxychlor	ND		1	ug/kg	40.0	60.0	EPA 3550C	EPA 8081A	01/27/09	02/04/09	lk	BB90219
Toxaphene	ND		1	ug/kg	40.0	200	EPA 3550C	EPA 8081A	01/27/09	02/04/09	lk	BB90219
Surrogate: 2,4,5,6 Tetrachloro-m-xyler.	*153 %*			*44-144*			*EPA 3550C*	*EPA 8081A*	*01/27/09*	*02/04/09*	*lk*	*BB90219*
Surrogate: Decachlorobiphenyl	*159 %*			*43-143*			*EPA 3550C*	*EPA 8081A*	*01/27/09*	*02/04/09*	*lk*	*BB90219*

Analyte	Results	Flag	D.F.	Units	MDL	PQL	Prep/Test Method		Prepared	Analyzed	By	Batch
Lead	**1.90**		1	mg/kg	0.200	0.500	EPA 3050B	EPA 6010B	01/28/09	01/28/09	mp	BA92906

POSITIVE LAB SERVICE

781 East Washington Blvd., Los Angeles, CA 90021
(213) 745-5312 FAX (213) 745-6372

Certificate of Analysis

Kroner Environmental Service
10801 National Blvd., Suite 415
Los Angeles, CA 90064

Attn: Mr. Kurt Kroner Phone: (310) 474-1500 FAX:(310) 474-1577

File #:74143
Report Date: 02/04/09
Submitted: 01/26/09
PLS Report No.: 9010203

Project: Santa Monica High

Quality Control Data

Analyte	Result	PQL	Units	Spike Level	Source Result	%REC	%REC Limits	RPD	RPD Limit	Qualifier
Batch BA92808 - EPA 5030B										
Blank Prepared & Analyzed: 01/27/09										
C4 - C12	ND	0.500	mg/kg							
Surrogate: a,a,a-Trifluorotoluene	*0.0306*		mg/kg	*0.03000*		*102*	*50-135*			
LCS Prepared & Analyzed: 01/27/09										
Gasoline	0.976	0.500	mg/kg	0.9096		107	65-137			
Matrix Spike Source: 9010203-06 Prepared & Analyzed: 01/27/09										
Gasoline	0.851	0.500	mg/kg	0.9096	ND	93.5	51-138			
Matrix Spike Dup Source: 9010203-06 Prepared & Analyzed: 01/27/09										
Gasoline	0.834	0.500	mg/kg	0.9096	ND	91.7	51-138	1.92	30	
Batch BA92724 - EPA 3550C										
Blank Prepared & Analyzed: 01/27/09										
C13 - C22	ND	5.00	mg/kg							
C23 - C32	ND	100	mg/kg							
C33 - C36	ND	100	mg/kg							
Surrogate: n-Tetracosane	*16.4*		mg/kg	*15.62*		*105*	*48-139*			
LCS Prepared & Analyzed: 01/27/09										
Diesel	439	10.0	mg/kg	434.7		101	55-118			
Surrogate: n-Tetracosane	*16.5*		mg/kg	*15.62*		*105*	*65-136*			
LCS Dup Prepared & Analyzed: 01/27/09										
Diesel	421	10.0	mg/kg	434.7		96.8	55-118	4.21	30	
Surrogate: n-Tetracosane	*16.0*		mg/kg	*15.62*		*102*	*65-136*			
Matrix Spike Source: 9010203-07 Prepared: 01/27/09 Analyzed: 01/28/09										
Diesel	75.6	10.0	mg/kg	83.20	ND	90.9	50-126			
Surrogate: n-Tetracosane	*16.1*		mg/kg	*15.62*		*103*	*58-138*			
Matrix Spike Dup Source: 9010203-07 Prepared: 01/27/09 Analyzed: 01/28/09										
Diesel	72.4	10.0	mg/kg	83.20	ND	87.1	50-126	4.28	30	
Surrogate: n-Tetracosane	*15.9*		mg/kg	*15.62*		*102*	*58-138*			
Batch BA92801 - EPA 5030B										
Blank Prepared & Analyzed: 01/27/09										
Dichlorodifluoromethane (FC-12)	ND	4.00	ug/kg							
Chloromethane	ND	4.00	ug/kg							
Vinyl chloride (Chloroethylene)	ND	4.00	ug/kg							
Bromomethane	ND	4.00	ug/kg							
Chloroethane	ND	4.00	ug/kg							
Trichlorofluoromethane (FC-11)	ND	4.00	ug/kg							
Acetone	ND	80.0	ug/kg							
Carbon disulfide	ND	40.0	ug/kg							
1,1-Dichloroethene	ND	4.00	ug/kg							

POSITIVE LAB SERVICE

781 East Washington Blvd., Los Angeles, CA 90021
(213) 745-5312 FAX (213) 745-6372

Certificate of Analysis

Kroner Environmental Service
10801 National Blvd., Suite 415
Los Angeles, CA 90064

Attn: Mr. Kurt Kroner Phone: (310) 474-1500 FAX:(310) 474-1577

Project: Santa Monica High

File #:74143
Report Date: 02/04/09
Submitted: 01/26/09
PLS Report No.: 9010203

Quality Control Data

Analyte	Result	PQL	Units	Spike Level	Source Result	%REC	%REC Limits	RPD	RPD Limit	Qualifier
Batch BA92801 - EPA 5030B										
Methylene chloride (Dichloromethane)	ND	20.0	ug/kg							
trans-1,2-Dichloroethene	ND	4.00	ug/kg							
1,1-Dichloroethane	ND	4.00	ug/kg							
Vinyl acetate	ND	40.0	ug/kg							
2,2-Dichloropropane	ND	4.00	ug/kg							
cis-1,2-Dichloroethene	ND	4.00	ug/kg							
2-Butanone (MEK)	ND	40.0	ug/kg							
Bromochloromethane	ND	4.00	ug/kg							
Chloroform	ND	4.00	ug/kg							
1,1,1-Trichloroethane	ND	4.00	ug/kg							
Carbon tetrachloride	ND	4.00	ug/kg							
1,1-Dichloropropene	ND	4.00	ug/kg							
Benzene	ND	2.00	ug/kg							
1,2-Dichloroethane	ND	4.00	ug/kg							
Trichloroethene (TCE)	ND	4.00	ug/kg							
1,2-Dichloropropane	ND	4.00	ug/kg							
Dibromomethane	ND	4.00	ug/kg							
Bromodichloromethane	ND	4.00	ug/kg							
2-Chloroethyl vinyl ether	ND	40.0	ug/kg							
cis-1,3-Dichloropropene	ND	4.00	ug/kg							
4-Methyl-2-pentanone (MIBK)	ND	40.0	ug/kg							
Toluene	ND	2.00	ug/kg							
trans-1,3-Dichloropropene	ND	4.00	ug/kg							
1,1,2-Trichloroethane	ND	4.00	ug/kg							
Tetrachloroethene (PCE)	ND	4.00	ug/kg							
1,3-Dichloropropane	ND	4.00	ug/kg							
2-Hexanone (MBK)	ND	40.0	ug/kg							
Dibromochloromethane	ND	4.00	ug/kg							
1,2-Dibromoethane (EDB)	ND	4.00	ug/kg							
Chlorobenzene	ND	4.00	ug/kg							
1,1,1,2-Tetrachloroethane	ND	4.00	ug/kg							
Ethylbenzene	ND	2.00	ug/kg							
m,p-Xylene	ND	2.00	ug/kg							
o-Xylene	ND	2.00	ug/kg							
Styrene	ND	4.00	ug/kg							
Bromoform (Tribromomethane)	ND	4.00	ug/kg							
Isopropylbenzene	ND	4.00	ug/kg							
Bromobenzene	ND	4.00	ug/kg							
1,1,2,2-Tetrachloroethane	ND	4.00	ug/kg							
1,2,3-Trichloropropane	ND	4.00	ug/kg							
n-Propylbenzene	ND	4.00	ug/kg							

POSITIVE LAB SERVICE

781 East Washington Blvd., Los Angeles, CA 90021
(213) 745-5312 FAX (213) 745-6372

Certificate of Analysis

Kroner Environmental Service
10801 National Blvd., Suite 415
Los Angeles, CA 90064

Attn: Mr. Kurt Kroner Phone: (310) 474-1500 FAX:(310) 474-1577

Project: Santa Monica High

File #:74143
Report Date: 02/04/09
Submitted: 01/26/09
PLS Report No.: 9010203

Quality Control Data

Analyte	Result	PQL	Units	Spike Level	Source Result	%REC	%REC Limits	RPD	RPD Limit	Qualifier
Batch BA92601 - EPA 5030B										
2-Chlorotoluene	ND	4.00	ug/kg							
4-Chlorotoluene	ND	4.00	ug/kg							
1,3,5-Trimethylbenzene	ND	4.00	ug/kg							
tert-Butylbenzene	ND	4.00	ug/kg							
1,2,4-Trimethylbenzene	ND	4.00	ug/kg							
sec-Butylbenzene	ND	4.00	ug/kg							
1,3-Dichlorobenzene	ND	4.00	ug/kg							
4-Isopropyltoluene	ND	4.00	ug/kg							
1,4-Dichlorobenzene	ND	4.00	ug/kg							
1,2-Dichlorobenzene	ND	4.00	ug/kg							
n-Butylbenzene	ND	4.00	ug/kg							
1,2-Dibromo-3-chloropropane (DBCP)	ND	4.00	ug/kg							
1,2,4-Trichlorobenzene	ND	4.00	ug/kg							
Hexachlorobutadiene	ND	4.00	ug/kg							
Naphthalene	ND	4.00	ug/kg							
1,2,3-Trichlorobenzene	ND	4.00	ug/kg							
Methyl tert-butyl ether (MTBE)	ND	4.00	ug/kg							
1,4-Dioxane	ND	80.0	ug/kg							
Tert-butyl alcohol	ND	20.0	ug/kg							
Di-isopropyl ether	ND	4.00	ug/kg							
Ethyl tert-butyl ether	ND	4.00	ug/kg							
Tert-amyl methyl ether	ND	4.00	ug/kg							
Surrogate: Dibromofluoromethane	*9.65*		ug/kg	*10.00*		*96.5*	*71-126*			
Surrogate: Toluene-d8	*10.3*		ug/kg	*10.00*		*103*	*82-120*			
Surrogate: 4-Bromofluorobenzene	*9.64*		ug/kg	*10.00*		*96.4*	*73-127*			
LCS Prepared & Analyzed: 01/27/09										
1,1-Dichloroethene	22.6	4.00	ug/kg	20.00		113	77-148			
Benzene	18.2	2.00	ug/kg	20.00		91.2	81-137			
Trichloroethene (TCE)	18.9	4.00	ug/kg	20.00		94.6	84-136			
Toluene	17.3	2.00	ug/kg	20.00		86.5	78-137			
Chlorobenzene	17.5	4.00	ug/kg	20.00		87.5	82-133			
Methyl tert-butyl ether (MTBE)	22.8	4.00	ug/kg	20.00		114	69-137			
Surrogate: Dibromofluoromethane	*10.5*		ug/kg	*10.00*		*105*	*78-119*			
Surrogate: Toluene-d8	*10.1*		ug/kg	*10.00*		*101*	*84-114*			
Surrogate: 4-Bromofluorobenzene	*9.15*		ug/kg	*10.00*		*91.5*	*83-114*			
Matrix Spike Source: 9010203-06 Prepared & Analyzed: 01/28/09										
1,1-Dichloroethene	18.6	4.00	ug/kg	20.00	ND	93.0	55-137			
Benzene	19.3	2.00	ug/kg	20.00	ND	96.6	57-131			
Trichloroethene (TCE)	21.4	4.00	ug/kg	20.00	ND	107	65-130			
Toluene	20.5	2.00	ug/kg	20.00	ND	102	53-128			
Chlorobenzene	21.9	4.00	ug/kg	20.00	ND	110	57-132			

POSITIVE LAB SERVICE

781 East Washington Blvd., Los Angeles, CA 90021
(213) 745-5312 FAX (213) 745-6372

Certificate of Analysis

Kroner Environmental Service
10801 National Blvd., Suite 415
Los Angeles, CA 90064

Attn: Mr. Kurt Kroner Phone: (310) 474-1500 FAX:(310) 474-1577

Project: Santa Monica High

File #:74143
Report Date: 02/04/09
Submitted: 01/26/09
PLS Report No.: 9010203

Quality Control Data

Analyte	Result	PQL	Units	Spike Level	Source Result	%REC	%REC Limits	RPD	RPD Limit	Qualifier
Batch BA92801 - EPA 5030B										
Surrogate: Dibromofluoromethane	*11.8*		ug/kg	*10.00*		*118*	*79-124*			
Surrogate: Toluene-d8	*10.2*		ug/kg	*10.00*		*102*	*85-115*			
Surrogate: 4-Bromofluorobenzene	*8.86*		ug/kg	*10.00*		*88.6*	*81-114*			
Matrix Spike Dup Source: 9010203-06 Prepared & Analyzed: 01/28/09										
1,1-Dichloroethene	21.9	4.00	ug/kg	20.00	ND	110	55-137	16.4	30	
Benzene	19.8	2.00	ug/kg	20.00	ND	99.2	57-131	2.61	30	
Trichloroethene (TCE)	21.2	4.00	ug/kg	20.00	ND	106	65-130	1.03	30	
Toluene	20.3	2.00	ug/kg	20.00	ND	101	53-128	0.834	30	
Chlorobenzene	20.1	4.00	ug/kg	20.00	ND	101	57-132	8.61	30	
Surrogate: Dibromofluoromethane	*12.4*		ug/kg	*10.00*		*124*	*79-124*			
Surrogate: Toluene-d8	*10.8*		ug/kg	*10.00*		*108*	*85-115*			
Surrogate: 4-Bromofluorobenzene	*9.14*		ug/kg	*10.00*		*91.4*	*81-114*			
Batch BB90219 - EPA 3550C										
Blank Prepared: 01/27/09 Analyzed: 02/03/09										
Aldrin	ND	2.00	ug/kg							
alpha-BHC	ND	2.00	ug/kg							
beta-BHC	ND	2.00	ug/kg							
delta-BHC	ND	2.00	ug/kg							
gamma-BHC (Lindane)	ND	2.00	ug/kg							
alpha-Chlordane	ND	2.00	ug/kg							
gamma-Chlordane	ND	2.00	ug/kg							
4,4'-DDD	ND	4.00	ug/kg							
4,4'-DDE	ND	4.00	ug/kg							
4,4'-DDT	ND	4.00	ug/kg							
Dieldrin	ND	3.00	ug/kg							
Endosulfan I	ND	2.00	ug/kg							
Endosulfan II	ND	4.00	ug/kg							
Endosulfan sulfate	ND	4.00	ug/kg							
Endrin	ND	4.00	ug/kg							
Chlordane	ND	10.0	ug/kg							
Endrin aldehyde	ND	4.00	ug/kg							
Endrin ketone	ND	4.00	ug/kg							
Heptachlor	ND	2.00	ug/kg							
Heptachlor epoxide	ND	2.00	ug/kg							
Methoxychlor	ND	15.0	ug/kg							
Toxaphene	ND	50.0	ug/kg							
Surrogate: 2,4,5,6 Tetrachloro-m-xylene	*41.8*		ug/kg	*35.00*		*119*	*44-144*			
Surrogate: Decachlorobiphenyl	*40.2*		ug/kg	*35.00*		*115*	*43-143*			
LCS Prepared: 01/27/09 Analyzed: 02/03/09										
Aldrin	10.8	2.00	ug/kg	10.00		108	59-142			

POSITIVE LAB SERVICE

781 East Washington Blvd., Los Angeles, CA 90021
(213) 745-5312 FAX (213) 745-6372

Certificate of Analysis

Kroner Environmental Service
10801 National Blvd., Suite 415
Los Angeles, CA 90064

Attn: Mr. Kurt Kroner Phone: (310) 474-1500 FAX:(310) 474-1577

Project: Santa Monica High

File #:74143
Report Date: 02/04/09
Submitted: 01/26/09
PLS Report No.: 9010203

Quality Control Data

Analyte	Result	PQL	Units	Spike Level	Source Result	%REC	%REC Limits	RPD	RPD Limit	Qualifier
Batch BB90219 - EPA 3550C										
gamma-BHC (Lindane)	11.1	2.00	ug/kg	10.00		111	60-128			
4,4´-DDT	11.9	4.00	ug/kg	10.00		119	49-161			
Dieldrin	11.7	3.00	ug/kg	10.00		117	69-148			
Endrin	14.9	4.00	ug/kg	10.00		149	54-173			
Heptachlor	11.7	2.00	ug/kg	10.00		117	66-146			
Surrogate: 2,4,5,6 Tetrachloro-m-xylene	*45.3*		ug/kg	*35.00*		*130*	*45-129*			
Surrogate: Decachlorobiphenyl	*44.9*		ug/kg	*35.00*		*128*	*49-136*			
LCS Dup Prepared: 01/27/09 Analyzed: 02/04/09										
Aldrin	11.7	2.00	ug/kg	10.00		117	59-142	8.53	30	
gamma-BHC (Lindane)	12.3	2.00	ug/kg	10.00		123	60-128	9.88	30	
4,4´-DDT	13.2	4.00	ug/kg	10.00		132	49-161	9.71	30	
Dieldrin	12.6	3.00	ug/kg	10.00		126	69-148	7.83	30	
Endrin	18.5	4.00	ug/kg	10.00		185	54-173	21.0	30	
Heptachlor	13.1	2.00	ug/kg	10.00		131	66-146	11.1	30	
Surrogate: 2,4,5,6 Tetrachloro-m-xylene	*48.6*		ug/kg	*35.00*		*139*	*45-129*			
Surrogate: Decachlorobiphenyl	*47.8*		ug/kg	*35.00*		*137*	*49-136*			
Matrix Spike Source: 9010203-22 Prepared: 01/27/09 Analyzed: 02/04/09										
Aldrin	10.1	2.00	ug/kg	10.00	ND	101	51-147			
gamma-BHC (Lindane)	9.65	2.00	ug/kg	10.00	ND	96.5	54-120			
4,4´-DDT	33.7	4.00	ug/kg	25.00	ND	135	50-131			
Dieldrin	28.3	3.00	ug/kg	25.00	ND	113	47-158			
Endrin	30.7	4.00	ug/kg	25.00	ND	123	59-157			
Heptachlor	12.3	2.00	ug/kg	10.00	ND	123	51-156			
Surrogate: 2,4,5,6 Tetrachloro-m-xylene	*49.5*		ug/kg	*35.00*		*141*	*52-137*			
Surrogate: Decachlorobiphenyl	*54.8*		ug/kg	*35.00*		*157*	*48-144*			
Matrix Spike Dup Source: 9010203-22 Prepared: 01/27/09 Analyzed: 02/04/09										
Aldrin	8.93	2.00	ug/kg	10.00	ND	89.3	51-147	12.5	30	
gamma-BHC (Lindane)	8.66	2.00	ug/kg	10.00	ND	86.6	54-120	10.8	30	
4,4´-DDT	25.2	4.00	ug/kg	25.00	ND	101	50-131	28.7	30	
Dieldrin	23.6	3.00	ug/kg	25.00	ND	94.3	47-158	18.3	30	
Endrin	23.5	4.00	ug/kg	25.00	ND	94.1	59-157	26.4	30	
Heptachlor	10.9	2.00	ug/kg	10.00	ND	109	51-156	12.0	30	
Surrogate: 2,4,5,6 Tetrachloro-m-xylene	*47.1*		ug/kg	*35.00*		*135*	*52-137*			
Surrogate: Decachlorobiphenyl	*41.0*		ug/kg	*35.00*		*117*	*48-144*			
Batch BA92905 - EPA 3050B										
Blank Prepared & Analyzed: 01/28/09										
Antimony	ND	2.50	mg/kg							
Arsenic	ND	1.00	mg/kg							
Barium	5.82	1.00	mg/kg							
Beryllium	ND	1.00	mg/kg							

POSITIVE LAB SERVICE

781 East Washington Blvd., Los Angeles, CA 90021
(213) 745-5312 FAX (213) 745-6372

Certificate of Analysis

Kroner Environmental Service
10801 National Blvd., Suite 415
Los Angeles, CA 90064

Attn: Mr. Kurt Kroner Phone: (310) 474-1500 FAX:(310) 474-1577

Project: Santa Monica High

File #:74143
Report Date: 02/04/09
Submitted: 01/26/09
PLS Report No.: 9010203

Quality Control Data

Analyte	Result	PQL	Units	Spike Level	Source Result	%REC	%REC Limits	RPD	RPD Limit	Qualifier
Batch BA92905 - EPA 3050B										
Cadmium	ND	1.00	mg/kg							
Chromium	0.374	1.00	mg/kg							J
Cobalt	ND	1.00	mg/kg							
Copper	ND	1.00	mg/kg							
Lead	ND	0.500	mg/kg							
Molybdenum	ND	1.00	mg/kg							
Nickel	0.662	1.00	mg/kg							J
Selenium	ND	1.00	mg/kg							
Silver	ND	1.00	mg/kg							
Thallium	ND	1.00	mg/kg							
Vanadium	ND	1.00	mg/kg							
Zinc	3.54	5.00	mg/kg							J
LCS Prepared & Analyzed: 01/28/09										
Antimony	47.6	2.50	mg/kg	49.90		95.3	60-140			
Arsenic	196	1.00	mg/kg	201.2		97.2	80-120			
Barium	218	1.00	mg/kg	199.7		109	80-120			
Beryllium	4.77	1.00	mg/kg	4.980		95.8	80-120			
Cadmium	5.12	1.00	mg/kg	5.020		102	80-120			
Chromium	21.2	1.00	mg/kg	20.01		106	80-120			
Cobalt	51.5	1.00	mg/kg	49.62		104	80-120			
Copper	26.5	1.00	mg/kg	25.03		106	80-120			
Lead	53.0	0.500	mg/kg	50.20		106	80-120			
Molybdenum	50.3	1.00	mg/kg	50.00		101	80-120			
Nickel	51.7	1.00	mg/kg	50.10		103	80-120			
Selenium	187	1.00	mg/kg	199.6		93.7	80-120			
Silver	5.07	1.00	mg/kg	5.010		101	80-120			
Thallium	202	1.00	mg/kg	200.6		101	80-120			
Vanadium	48.3	1.00	mg/kg	50.20		96.2	80-120			
Zinc	54.3	5.00	mg/kg	50.30		108	80-120			
Matrix Spike Source: 9010203-01 Prepared & Analyzed: 01/28/09										
Antimony	46.3	2.50	mg/kg	49.90	0.478	91.9	60-140			
Arsenic	194	1.00	mg/kg	201.2	1.71	95.5	75-125			
Barium	223	1.00	mg/kg	199.7	22.9	100	75-125			
Beryllium	4.93	1.00	mg/kg	4.980	0.163	95.8	75-125			
Cadmium	4.99	1.00	mg/kg	5.020	ND	99.4	75-125			
Chromium	34.9	1.00	mg/kg	20.01	13.7	106	75-125			
Cobalt	52.3	1.00	mg/kg	49.62	3.09	99.2	75-125			
Copper	28.7	1.00	mg/kg	25.03	2.82	104	75-125			
Lead	51.5	0.500	mg/kg	50.20	1.08	100	75-125			
Molybdenum	49.3	1.00	mg/kg	50.00	0.263	98.0	75-125			
Nickel	56.8	1.00	mg/kg	50.10	6.99	99.4	75-125			

POSITIVE LAB SERVICE

781 East Washington Blvd., Los Angeles, CA 90021
(213) 745-5312 FAX (213) 745-6372

Certificate of Analysis

Kroner Environmental Service
10801 National Blvd., Suite 415
Los Angeles, CA 90064

Attn: Mr. Kurt Kroner Phone: (310) 474-1500 FAX:(310) 474-1577

Project: Santa Monica High

File #:74143
Report Date: 02/04/09
Submitted: 01/26/09
PLS Report No.: 9010203

Quality Control Data

Analyte	Result	PQL	Units	Spike Level	Source Result	%REC	%REC Limits	RPD	RPD Limit	Qualifier
Batch BA92905 - EPA 3050B										
Selenium	185	1.00	mg/kg	199.6	ND	92.5	75-125			
Silver	4.85	1.00	mg/kg	5.010	ND	96.8	75-125			
Thallium	192	1.00	mg/kg	200.6	ND	95.5	75-125			
Vanadium	63.2	1.00	mg/kg	50.20	15.4	95.2	75-125			
Zinc	60.7	5.00	mg/kg	50.30	12.4	96.0	75-125			
Matrix Spike Dup Source: 9010203-01 Prepared & Analyzed: 01/28/09										
Antimony	46.4	2.50	mg/kg	49.90	0.478	91.9	60-140	0.0373	30	
Arsenic	193	1.00	mg/kg	201.2	1.71	95.2	75-125	0.378	30	
Barium	225	1.00	mg/kg	199.7	22.9	101	75-125	0.773	30	
Beryllium	4.93	1.00	mg/kg	4.980	0.163	95.7	75-125	0.116	30	
Cadmium	4.94	1.00	mg/kg	5.020	ND	98.5	75-125	0.907	30	
Chromium	35.1	1.00	mg/kg	20.01	13.7	107	75-125	0.543	30	
Cobalt	52.5	1.00	mg/kg	49.62	3.09	99.5	75-125	0.358	30	
Copper	28.3	1.00	mg/kg	25.03	2.82	102	75-125	1.67	30	
Lead	51.0	0.500	mg/kg	50.20	1.08	99.5	75-125	0.895	30	
Molybdenum	48.9	1.00	mg/kg	50.00	0.263	97.3	75-125	0.719	30	
Nickel	55.9	1.00	mg/kg	50.10	6.99	97.6	75-125	1.85	30	
Selenium	184	1.00	mg/kg	199.6	ND	92.1	75-125	0.463	30	
Silver	4.83	1.00	mg/kg	5.010	ND	96.4	75-125	0.364	30	
Thallium	190	1.00	mg/kg	200.6	ND	94.9	75-125	0.622	30	
Vanadium	63.5	1.00	mg/kg	50.20	15.4	95.8	75-125	0.566	30	
Zinc	60.1	5.00	mg/kg	50.30	12.4	94.8	75-125	1.23	30	
Batch BA92906 - EPA 3050B										
Blank Prepared & Analyzed: 01/28/09										
Lead	ND	0.500	mg/kg							
LCS Prepared & Analyzed: 01/28/09										
Lead	52.5	0.500	mg/kg	50.20		105	80-120			
Matrix Spike Source: 9010203-35 Prepared & Analyzed: 01/28/09										
Lead	52.0	0.500	mg/kg	50.20	1.90	99.8	75-125			
Matrix Spike Dup Source: 9010203-35 Prepared & Analyzed: 01/28/09										
Lead	52.0	0.500	mg/kg	50.20	1.90	99.8	75-125	0.0399	30	
Batch BA92917 - EPA 7471A										
Blank Prepared: 01/28/09 Analyzed: 01/29/09										
Mercury	0.0304	0.100	mg/kg							J
LCS Prepared: 01/28/09 Analyzed: 01/29/09										
Mercury	0.798	0.100	mg/kg	0.8333		95.8	80-120			
Matrix Spike Source: 9010203-01 Prepared: 01/28/09 Analyzed: 01/29/09										
Mercury	0.815	0.100	mg/kg	0.8333	0.0239	94.9	75-125			

POSITIVE LAB SERVICE

781 East Washington Blvd., Los Angeles, CA 90021
(213) 745-5312 FAX (213) 745-6372

Certificate of Analysis

Kroner Environmental Service
10801 National Blvd., Suite 415
Los Angeles, CA 90064

Attn: Mr. Kurt Kroner Phone: (310) 474-1500 FAX:(310) 474-1577

Project: Santa Monica High

File #:74143
Report Date: 02/04/09
Submitted: 01/26/09
PLS Report No.: 9010203

Quality Control Data

Analyte	Result	PQL	Units	Spike Level	Source Result	%REC	%REC Limits	RPD	RPD Limit	Qualifier
Batch BA92917 - EPA 7471A										
Matrix Spike Dup Source: 9010203-01 Prepared: 01/28/09 Analyzed: 01/29/09										
Mercury	0.782	0.100	mg/kg	0.8333	0.0239	91.0	75-125	4.26	25	
Batch BA93001 - EPA 9045C										
Duplicate Source: 9010203-01 Prepared & Analyzed: 01/29/09										
pH	8.2	0.1	pH Units		8.2			0.00	20	

Notes and Definitions

J	Detected but below the Practical Quantitation Limit; therefore, result is an estimated concentration (CLP J-Flag)
NA	Not Applicable
ND	Analyte NOT DETECTED at or above the detection limit
NR	Not Reported
MDL	Method Detection Limit
PQL	Practical Quantitation Limit

Environmental Laboratory Accreditation Program Certificate No. 1131, Mobile Lab No. 2534, LACSD No. 10138

Authorized Signature(s)

58015

POSITIVE LAB SERVICE

CHAIN OF CUSTODY AND ANALYSIS REQUEST

781 East Washington Blvd., Los Angeles, CA 90021
(213) 745-5312 FAX (213) 745-6372

DATE: 1/26/09 PAGE 1 OF 4

LOG BOOK NO._____ FILE NO._____ LAB NO. 901083

CLIENT NAME: Kleinfelder Environmental Project Name/No. Santa Monica High P.O. NO.

ADDRESS: 10801 National Blvd. Ste 415 Los Angeles 90064

PROJECT MANAGER: K. Kleinfelder PHONE NO: (310) 474-1580 FAX NO: (310) 474-1577

SAMPLER NAME: (Printed) N. Kutaka (Signature)

TAT(Analytical Turn Around Time) 0 = Same day; 1 = 24 Hour; 2 = 48 Hour; (Etc.) N = NORMAL

CONTAINER TYPES: B = Brass, E = Encore G = Glass, P = Plastic, V = VOA Vial, O = Other:

UST Project: Y N - Global ID#

AIRBILL NO:_____

COOLER TEMP: 0.5-4

PRESERVED:_____

REMARKS:

ANALYSES REQUESTED:

	SAMPLE ID	DATE SAMPLED	TIME SAMPLED	SAMPLE DESCRIPTION	MATRIX: WATER	SOIL	SLUDGE	OTHER	TAT	CONTAINER: #	TYPE	TPH w/carbon chain - 8015B	Organochlorine pesticides - 8081A	pH	Total Lead - 6010B	VOCs - 8260	Title 22 metals - 6010/7471			SAMPLE CONDITION/ CONTAINER/COMMENTS:
1	1	1/26/09	8:35 am	SVB-2-15		X			N	1	P	X		X			X			
2	2		8:35 am	SVB-2-15A		X			N	1	P	X								
3	3		8:55 am	SVB-2-20		X			N	1	P	X		X			X			
4	4		8:50 am	QC-B1		X			N	1	O	X				X				
5	5		9:00 am	QC-S1		X			N	1	O	X				X				
6	6		9:10 am	SVB-4-5		X			N	1	P	X		X		X				
7	7		9:15 am	SVB-4-10		X			N	1	P	X		X		X				
8	8		9:40 am	SVB-3-5		X			N	1	P	X								
9	9		9:45 am	SVB-3-10		X			N	1	P	X		X			X			
10	10		9:45 am	SVB-3-10A		X			N	1	P			X						

Relinquished By: (Signature and Printed Name) Noah Kutaka Received By: (Signature and Printed Name) Date: 1/26/09 Time: 5:10

Relinquished By: (Signature and Printed Name) Received By: (Signature and Printed Name) Date: 1/26/09 Time: 5:10

Relinquished By: (Signature and Printed Name) Received By: (Signature and Printed Name) Date: Time:

SPECIAL INSTRUCTIONS:

SAMPLE DISPOSITION:

1. Samples returned to client? YES NO
2. Samples will not be stored over 30 days, unless additional storage time is requested.
3. Storage time requested: _____ days

By _____ Date_____

LAB COPY

58010

POSITIVE LAB SERVICE

CHAIN OF CUSTODY AND ANALYSIS REQUEST

781 East Washington Blvd., Los Angeles, CA 90021
(213) 745-5312 FAX (213) 745-6372

DATE: 1/26/09 PAGE 2 OF 4

LOG BOOK NO._____ FILE NO._____ LAB NO. _____

CLIENT NAME: Kroner Environmental Project Name/No. Santa Monica High P.O. NO.

ADDRESS: 10801 National Blvd. Ste 415 Los Angeles 90064

PROJECT MANAGER: K. Kroner PHONE NO:(310) 474-1500 FAX NO:(310) 474-1577

SAMPLER NAME: (Printed) N. Kutaka (Signature)

TAT(Analytical Turn Around Time) 0 = Same day; 1 = 24 Hour; 2 = 48 Hour; (Etc.) N = NORMAL

CONTAINER TYPES: B = Brass, E = Encore G = Glass, P = Plastic, V = VOA Vial, O = Other:

UST Project: Y N - Global ID# _____

AIRBILL NO:_____

COOLER TEMP: 0.5°C

PRESERVED:_____

REMARKS:

	SAMPLE ID	DATE SAMPLED	TIME SAMPLED	SAMPLE DESCRIPTION	MATRIX: WATER	SOIL	SLUDGE	OTHER	TAT	CONTAINER: #	TYPE	ANALYSES REQUESTED: TPH w/ carbon chain 8015B	Organochlorine pesticides 8081A	pH	Total Lead - 6010B	VOCs - 8062	Title 22 metals - 6010/7471			SAMPLE CONDITION/ CONTAINER/COMMENTS:
1	11	1/26/09	10:10 am	SVB-1-10		X			N	1	P	X		X			X			
2	12		10:10 am	SVB-1-10A		X			N	1	P						X			
3	13		10:15 am	SVB-1-15		X			N	1	P	X		X			X			
4	14		11:10 am	SVB-7-10		X			N	1	P	X					X			
5	15		11:10 am	SVB-7-10 A		X			N	1	P						X			
6	16		11:15 am	SVB-7-15		X			N	1	P	X	X				X			
7	17		12:10 pm	SVB-7-5		X			N	1	P	X	X				X			
8	18		1:05 pm	HAB-4-0.5		X			N	1	O		X		X					
9	19		1:25 pm	HAB-4-2		X			N	1	O		X		X					
10	20		1:27 pm	HAB-3-0.5		X			N	1	O		X		X					

Relinquished By: (Signature and Printed Name)	Received By: (Signature and Printed Name)	Date:	Time:
Nash Kutaka		1/26/09	5:10
		1/26/09	5:10
		Date:	Time:

SPECIAL INSTRUCTIONS:

SAMPLE DISPOSITION:

1. Samples returned to client? YES NO
2. Samples will not be stored over 30 days, unless additional storage time is requested.
3. Storage time requested: _____ days

By _____ Date_____

LAB COPY

58012

POSITIVE LAB SERVICE

CHAIN OF CUSTODY AND ANALYSIS REQUEST

781 East Washington Blvd., Los Angeles, CA 90021
(213) 745-5312 FAX (213) 745-6372

DATE: 1/26/09 PAGE 3 OF 4

LOG BOOK NO._____ FILE NO._____ LAB NO. _____

CLIENT NAME: Kramer Environmental Project Name/No. Santa Monica High P.O. NO.

ADDRESS: 10801 National Blvd. Ste 415 Los Angeles 90064

PROJECT MANAGER: R. Kramer PHONE NO: (310) 474-1500 FAX NO: (310) 474-1577

SAMPLER NAME: (Printed) N. Kutaka (Signature)

TAT(Analytical Turn Around Time) 0 = Same day; 1 = 24 Hour; 2 = 48 Hour; (Etc.) N = NORMAL

CONTAINER TYPES: B = Brass, E = Encore G = Glass, P = Plastic, V = VOA Vial, O = Other:

UST Project: Y N - Global ID# ___ ___ ___ ___ ___ ___ ___ ___ ___ ___ ___

AIRBILL NO:_____

COOLER TEMP: 0.5°C

PRESERVED:_____

REMARKS:

	SAMPLE ID	DATE SAMPLED	TIME SAMPLED	SAMPLE DESCRIPTION	MATRIX: WATER	SOIL	SLUDGE	OTHER	TAT	CONTAINER: #	TYPE	ANALYSES REQUESTED: Organochlorine pesticides 8081A	Total Lead 6010	SAMPLE CONDITION/ CONTAINER/COMMENTS:
1	21	1/26/09	1:27 pm	HAB-3-0.5A		X			N	1	O	X	X	
2	22		1:50 pm	HAB-3-2										
3	23		1:55 pm	HAB-2-0.5										
4	24		2:01 pm	HAB-2-2										
5	25		2:05 pm	HAB-1-0.5										
6	26		2:14 pm	HAB-1-2										
7	27		2:18 pm	HAB-5-0.5										
8	28		2:26 pm	HAB-5-2										
9	29		2:30 pm	HAB-6-0.5										
10	30	V	2:35 pm	HAB-6-2										

Relinquished By: (Signature and Printed Name) Noah Kutaka	Received By: (Signature and Printed Name)	Date: 1/26/09	Time: 5:10
Relinquished By: (Signature and Printed Name)	Received By: (Signature and Printed Name)	Date: 1/26/09	Time: 5:10
Relinquished By: (Signature and Printed Name)	Received By: (Signature and Printed Name)	Date:	Time:

SPECIAL INSTRUCTIONS:

SAMPLE DISPOSITION:

1. Samples returned to client? YES NO
2. Samples will not be stored over 30 days, unless additional storage time is requested.
3. Storage time requested: _____ days

By _____ Date_____

LAB COPY

58013

POSITIVE LAB SERVICE

CHAIN OF CUSTODY AND ANALYSIS REQUEST

781 East Washington Blvd., Los Angeles, CA 90021
(213) 745-5312 FAX (213) 745-6372

DATE: 1/26/09 PAGE 4 OF 4

LOG BOOK NO._____ FILE NO._____ LAB NO. _____

CLIENT NAME: Kroner Environmental Project Name/No. 57 Santa Monica High P.O. NO.

ADDRESS: 10001 National Blvd. Ste 415 Los Angeles 90064

PROJECT MANAGER: K. Kroner PHONE NO: (310) 474-1500 FAX NO: (310) 474-1577

SAMPLER NAME: (Printed) N. Kutaka (Signature)

TAT(Analytical Turn Around Time) 0 = Same day; 1 = 24 Hour; 2 = 48 Hour; (Etc.) N = NORMAL

CONTAINER TYPES: B = Brass, E = Encore G = Glass, P = Plastic, V = VOA Vial, O = Other:

UST Project: Y N - Global ID# ___ ___ ___ ___ ___ ___ ___ ___ ___ ___

AIRBILL NO:_____

COOLER TEMP: 0.3°C

PRESERVED:_____

REMARKS:

ANALYSES REQUESTED:

	SAMPLE ID	DATE SAMPLED	TIME SAMPLED	SAMPLE DESCRIPTION	MATRIX: WATER	SOIL	SLUDGE	OTHER	TAT	CONTAINER: #	TYPE	Organochlorine Pesticides 8081 A	Total Lead 6010	SAMPLE CONDITION/ CONTAINER/COMMENTS:
1	31	1/26/09	2:40 pm	HAB-8-0.5		X			N	1	O	X	X	
2	32	"	2:55 pm	HAB-8-2		"			"	"	"	"	"	
3	33	"	3:00 pm	HAB-7-0.5		"			"	"	"	"	"	
4	34	"	3:15 pm	HAB-7-2		"			"	"	"	"	"	
5	35	"	3:15 pm	HAB-7-2A		"			"	"	"	"	"	
6														
7														
8														
9														
10														

Relinquished By: (Signature and Printed Name) Noah Kutaka — Received By: (Signature and Printed Name) — Date: 1/26/09 Time: 5:10

Relinquished By: (Signature and Printed Name) — Received By: (Signature and Printed Name) — Date: 1/26/09 Time: 5:10

Relinquished By: (Signature and Printed Name) — Received By: (Signature and Printed Name) — Date: Time:

SPECIAL INSTRUCTIONS:

SAMPLE DISPOSITION:

1. Samples returned to client? YES NO
2. Samples will not be stored over 30 days, unless additional storage time is requested.
3. Storage time requested: _____ days

By _____ Date_____

LAB COPY

POSITIVE
LAB SERVICE

781 East Washington Blvd., Los Angeles, CA 90021
(213) 745-5312 FAX (213) 745-6372

February 17, 2009

Mr. Kurt Kroner
Kroner Environmental Service
10801 National Blvd., Suite 415
Los Angeles, CA 90064

Report No.: 9020143
Project Name: Santa Monica High

Dear Mr. Kurt Kroner,

This report contains the analytical results for the sample(s) received under chain of custody(s) by Positive Lab Service on January 26, 2009.

The test results in this report are performed in compliance with ELAP accreditation requirements for the certified parameters. The laboratory report may not be produced, except in full, without the written approval of the laboratory.

The issuance of the final Certificate of Analysis takes precedence over any previous Preliminary Report. Preliminary data should not be used for regulatory purposes. Authorized signature(s) is provided on final report only.

If you have any questions in reference to this report, please contact your Positive Lab Service coordinator.

Project Manager

POSITIVE LAB SERVICE

781 East Washington Blvd., Los Angeles, CA 90021
(213) 745-5312 FAX (213) 745-6372

Certificate of Analysis

Kroner Environmental Service
10801 National Blvd., Suite 415
Los Angeles, CA 90064

Attn: Mr. Kurt Kroner Phone: (310) 474-1500 FAX:(310) 474-1577

File #:74143
Report Date: 02/17/09
Submitted: 01/26/09
PLS Report No.: 9020143

Project: Santa Monica High

Sample ID: SVB-4-5 Soil (9020143-01) Sampled:01/26/09 09:10 Received:01/26/09 17:10

Analyte	Results	Flag	D.F.	Units	PQL	Prep/Test Method		Prepared	Analyzed	By	Batch
Antimony	ND		1	mg/kg	2.50	EPA 3050B	EPA 6010B	02/11/09	02/11/09	mp	BB91118
Arsenic	**2.42**		1	mg/kg	1.00	EPA 3050B	EPA 6010B	02/11/09	02/11/09	mp	BB91118
Barium	**111**		1	mg/kg	1.00	EPA 3050B	EPA 6010B	02/11/09	02/11/09	mp	BB91118
Beryllium	ND		1	mg/kg	1.00	EPA 3050B	EPA 6010B	02/11/09	02/11/09	mp	BB91118
Cadmium	ND		1	mg/kg	1.00	EPA 3050B	EPA 6010B	02/11/09	02/11/09	mp	BB91118
Chromium	**18.0**		1	mg/kg	1.00	EPA 3050B	EPA 6010B	02/11/09	02/11/09	mp	BB91118
Cobalt	**8.01**		1	mg/kg	1.00	EPA 3050B	EPA 6010B	02/11/09	02/11/09	mp	BB91118
Copper	**11.6**		1	mg/kg	1.00	EPA 3050B	EPA 6010B	02/11/09	02/11/09	mp	BB91118
Lead	**6.46**		1	mg/kg	0.500	EPA 3050B	EPA 6010B	02/11/09	02/11/09	mp	BB91118
Molybdenum	ND		1	mg/kg	1.00	EPA 3050B	EPA 6010B	02/11/09	02/11/09	mp	BB91118
Nickel	**11.5**		1	mg/kg	1.00	EPA 3050B	EPA 6010B	02/11/09	02/11/09	mp	BB91118
Selenium	ND		1	mg/kg	1.00	EPA 3050B	EPA 6010B	02/11/09	02/11/09	mp	BB91118
Silver	ND		1	mg/kg	1.00	EPA 3050B	EPA 6010B	02/11/09	02/11/09	mp	BB91118
Thallium	ND		1	mg/kg	1.00	EPA 3050B	EPA 6010B	02/11/09	02/11/09	mp	BB91118
Vanadium	**38.2**		1	mg/kg	1.00	EPA 3050B	EPA 6010B	02/11/09	02/11/09	mp	BB91118
Zinc	**40.2**		1	mg/kg	5.00	EPA 3050B	EPA 6010B	02/11/09	02/11/09	mp	BB91118
Analyte	Results	Flag	D.F.	Units	PQL	Prep/Test Method		Prepared	Analyzed	By	Batch
Mercury	ND		1	mg/kg	0.100	EPA 7471A	EPA 7471A	02/11/09	02/11/09	ds	BB91117

Sample ID: SVB-4-10 Soil (9020143-02) Sampled:01/26/09 09:15 Received:01/26/09 17:10

Analyte	Results	Flag	D.F.	Units	PQL	Prep/Test Method		Prepared	Analyzed	By	Batch
Antimony	ND		1	mg/kg	2.50	EPA 3050B	EPA 6010B	02/11/09	02/11/09	mp	BB91118
Arsenic	**1.41**		1	mg/kg	1.00	EPA 3050B	EPA 6010B	02/11/09	02/11/09	mp	BB91118
Barium	**27.9**		1	mg/kg	1.00	EPA 3050B	EPA 6010B	02/11/09	02/11/09	mp	BB91118
Beryllium	ND		1	mg/kg	1.00	EPA 3050B	EPA 6010B	02/11/09	02/11/09	mp	BB91118
Cadmium	ND		1	mg/kg	1.00	EPA 3050B	EPA 6010B	02/11/09	02/11/09	mp	BB91118
Chromium	**15.0**		1	mg/kg	1.00	EPA 3050B	EPA 6010B	02/11/09	02/11/09	mp	BB91118
Cobalt	**4.11**		1	mg/kg	1.00	EPA 3050B	EPA 6010B	02/11/09	02/11/09	mp	BB91118
Copper	**4.28**		1	mg/kg	1.00	EPA 3050B	EPA 6010B	02/11/09	02/11/09	mp	BB91118
Lead	**1.98**		1	mg/kg	0.500	EPA 3050B	EPA 6010B	02/11/09	02/11/09	mp	BB91118
Molybdenum	ND		1	mg/kg	1.00	EPA 3050B	EPA 6010B	02/11/09	02/11/09	mp	BB91118
Nickel	**5.57**		1	mg/kg	1.00	EPA 3050B	EPA 6010B	02/11/09	02/11/09	mp	BB91118
Selenium	ND		1	mg/kg	1.00	EPA 3050B	EPA 6010B	02/11/09	02/11/09	mp	BB91118
Silver	ND		1	mg/kg	1.00	EPA 3050B	EPA 6010B	02/11/09	02/11/09	mp	BB91118
Thallium	ND		1	mg/kg	1.00	EPA 3050B	EPA 6010B	02/11/09	02/11/09	mp	BB91118
Vanadium	**25.0**		1	mg/kg	1.00	EPA 3050B	EPA 6010B	02/11/09	02/11/09	mp	BB91118
Zinc	**14.0**		1	mg/kg	5.00	EPA 3050B	EPA 6010B	02/11/09	02/11/09	mp	BB91118
Analyte	Results	Flag	D.F.	Units	PQL	Prep/Test Method		Prepared	Analyzed	By	Batch
Mercury	ND		1	mg/kg	0.100	EPA 7471A	EPA 7471A	02/11/09	02/11/09	ds	BB91117

POSITIVE LAB SERVICE

781 East Washington Blvd., Los Angeles, CA 90021
(213) 745-5312 FAX (213) 745-6372

Certificate of Analysis

Kroner Environmental Service
10801 National Blvd., Suite 415
Los Angeles, CA 90064

Attn: Mr. Kurt Kroner Phone: (310) 474-1500 FAX:(310) 474-1577

File #:74143
Report Date: 02/17/09
Submitted: 01/26/09
PLS Report No.: 9020143

Project: Santa Monica High

Quality Control Data

Analyte	Result	PQL	Units	Spike Level	Source Result	%REC	%REC Limits	RPD	RPD Limit	Qualifier
Batch BB91118 - EPA 3050B										
Blank Prepared & Analyzed: 02/11/09										
Antimony	ND	2.50	mg/kg							
Arsenic	ND	1.00	mg/kg							
Barium	ND	1.00	mg/kg							
Beryllium	ND	1.00	mg/kg							
Cadmium	ND	1.00	mg/kg							
Chromium	ND	1.00	mg/kg							
Cobalt	ND	1.00	mg/kg							
Copper	ND	1.00	mg/kg							
Lead	ND	0.500	mg/kg							
Molybdenum	ND	1.00	mg/kg							
Nickel	ND	1.00	mg/kg							
Selenium	ND	1.00	mg/kg							
Silver	ND	1.00	mg/kg							
Thallium	ND	1.00	mg/kg							
Vanadium	ND	1.00	mg/kg							
Zinc	ND	5.00	mg/kg							
LCS Prepared & Analyzed: 02/11/09										
Antimony	45.4	2.50	mg/kg	49.90		91.0	60-140			
Arsenic	189	1.00	mg/kg	201.2		94.0	80-120			
Barium	203	1.00	mg/kg	199.7		102	80-120			
Beryllium	4.59	1.00	mg/kg	4.980		92.1	80-120			
Cadmium	4.94	1.00	mg/kg	5.020		98.4	80-120			
Chromium	20.2	1.00	mg/kg	20.01		101	80-120			
Cobalt	49.5	1.00	mg/kg	49.62		99.7	80-120			
Copper	25.2	1.00	mg/kg	25.03		101	80-120			
Lead	50.1	0.500	mg/kg	50.20		99.7	80-120			
Molybdenum	49.9	1.00	mg/kg	50.00		99.8	80-120			
Nickel	49.6	1.00	mg/kg	50.10		98.9	80-120			
Selenium	182	1.00	mg/kg	199.6		91.0	80-120			
Silver	4.91	1.00	mg/kg	5.010		98.0	80-120			
Thallium	197	1.00	mg/kg	200.6		98.3	80-120			
Vanadium	47.3	1.00	mg/kg	50.20		94.2	80-120			
Zinc	49.9	5.00	mg/kg	50.30		99.2	80-120			
Matrix Spike Source: 9020146-01 Prepared & Analyzed: 02/11/09										
Antimony	40.1	2.50	mg/kg	49.90	1.19	77.9	60-140			
Arsenic	188	1.00	mg/kg	201.2	5.08	90.7	75-125			
Barium	381	1.00	mg/kg	199.7	176	102	75-125			
Beryllium	5.02	1.00	mg/kg	4.980	0.527	90.2	75-125			
Cadmium	4.90	1.00	mg/kg	5.020	0.321	91.3	75-125			

POSITIVE LAB SERVICE

781 East Washington Blvd., Los Angeles, CA 90021
(213) 745-5312 FAX (213) 745-6372

Certificate of Analysis

Kroner Environmental Service
10801 National Blvd., Suite 415
Los Angeles, CA 90064

Attn: Mr. Kurt Kroner Phone: (310) 474-1500 FAX:(310) 474-1577

File #:74143
Report Date: 02/17/09
Submitted: 01/26/09
PLS Report No.: 9020143

Project: Santa Monica High

Quality Control Data

Analyte	Result	PQL	Units	Spike Level	Source Result	%REC	%REC Limits	RPD	RPD Limit	Qualifier
Batch BB91118 - EPA 3050B										
Chromium	55.0	1.00	mg/kg	20.01	35.0	100	75-125			
Cobalt	54.7	1.00	mg/kg	49.62	9.38	91.3	75-125			
Copper	49.1	1.00	mg/kg	25.03	24.7	97.4	75-125			
Lead	51.8	0.500	mg/kg	50.20	6.72	89.8	75-125			
Molybdenum	48.4	1.00	mg/kg	50.00	1.44	94.0	75-125			
Nickel	89.1	1.00	mg/kg	50.10	42.7	92.7	75-125			
Selenium	175	1.00	mg/kg	199.6	ND	87.5	75-125			
Silver	4.86	1.00	mg/kg	5.010	ND	97.0	75-125			
Thallium	176	1.00	mg/kg	200.6	ND	87.7	75-125			
Vanadium	81.5	1.00	mg/kg	50.20	36.7	89.3	75-125			
Zinc	110	5.00	mg/kg	50.30	65.0	90.4	75-125			
Matrix Spike Dup Source: 9020146-01 Prepared & Analyzed: 02/11/09										
Antimony	39.7	2.50	mg/kg	49.90	1.19	77.3	60-140	0.829	30	
Arsenic	189	1.00	mg/kg	201.2	5.08	91.4	75-125	0.812	30	
Barium	391	1.00	mg/kg	199.7	176	107	75-125	4.76	30	
Beryllium	5.09	1.00	mg/kg	4.980	0.527	91.6	75-125	1.52	30	
Cadmium	4.92	1.00	mg/kg	5.020	0.321	91.6	75-125	0.413	30	
Chromium	57.4	1.00	mg/kg	20.01	35.0	112	75-125	11.6	30	
Cobalt	55.2	1.00	mg/kg	49.62	9.38	92.4	75-125	1.19	30	
Copper	50.5	1.00	mg/kg	25.03	24.7	103	75-125	5.64	30	
Lead	51.9	0.500	mg/kg	50.20	6.72	90.0	75-125	0.248	30	
Molybdenum	48.7	1.00	mg/kg	50.00	1.44	94.5	75-125	0.478	30	
Nickel	90.6	1.00	mg/kg	50.10	42.7	95.6	75-125	3.10	30	
Selenium	176	1.00	mg/kg	199.6	ND	88.1	75-125	0.738	30	
Silver	4.88	1.00	mg/kg	5.010	ND	97.4	75-125	0.400	30	
Thallium	176	1.00	mg/kg	200.6	NO	87.6	75-125	0.143	30	
Vanadium	84.9	1.00	mg/kg	50.20	36.7	96.1	75-125	7.28	30	
Zinc	113	5.00	mg/kg	50.30	65.0	95.0	75-125	4.94	30	
Batch BB91117 - EPA 7471A										
Blank Prepared & Analyzed: 02/11/09										
Mercury	ND	0.100	mg/kg							
LCS Prepared & Analyzed: 02/11/09										
Mercury	0.799	0.100	mg/kg	0.8333		95.9	80-120			
Matrix Spike Source: 9020146-01 Prepared & Analyzed: 02/11/09										
Mercury	0.808	0.100	mg/kg	0.8333	0.0539	90.5	75-125			
Matrix Spike Dup Source: 9020146-01 Prepared & Analyzed: 02/11/09										
Mercury	0.802	0.100	mg/kg	0.8333	0.0539	89.8	75-125	0.799	25	

POSITIVE LAB SERVICE

781 East Washington Blvd., Los Angeles, CA 90021
(213) 745-5312 FAX (213) 745-6372

Certificate of Analysis

Kroner Environmental Service
10801 National Blvd., Suite 415
Los Angeles, CA 90064

Attn: Mr. Kurt Kroner Phone: (310) 474-1500 FAX:(310) 474-1577

Project: Santa Monica High

File #:74143
Report Date: 02/17/09
Submitted: 01/26/09
PLS Report No.: 9020143

Notes and Definitions

NA	Not Applicable
ND	Analyte NOT DETECTED at or above the detection limit
NR	Not Reported
MDL	Method Detection Limit
PQL	Practical Quantitation Limit

Environmental Laboratory Accreditation Program Certificate No. 1131, Mobile Lab No. 2534, LACSD No. 10138

Authorized Signature(s)

58015

POSITIVE LAB SERVICE

CHAIN OF CUSTODY AND ANALYSIS REQUEST

781 East Washington Blvd., Los Angeles, CA 90021
(213) 745-5312 FAX (213) 745-6372

DATE: 1/22/09 PAGE 1 OF 4

LOG BOOK NO.____ FILE NO.____ LAB NO. 701 0703

CLIENT NAME: Kleinfelder Environmental Project Name/No. Santa Monica High P.O. NO.

ADDRESS: 10801 National Blvd. Ste 415 Los Angeles 90064

PROJECT MANAGER: K. Kleinfelder PHONE NO:(310) 474-1500 FAX NO:(310)474-1577

SAMPLER NAME: (Printed) N. Kwiaka (Signature)

TAT(Analytical Turn Around Time) 0 = Same day; 1 = 24 Hour; 2 = 48 Hour; (Etc.) N = NORMAL

CONTAINER TYPES: B = Brass, E = Encore G = Glass, P = Plastic, V = VOA Vial, O = Other:

UST Project: Y N - Global ID# ____

AIRBILL NO:____

COOLER TEMP: 0.5°C

PRESERVED:____

ANALYSES REQUESTED:

REMARKS:

(X) 2/10/09 9020143

	SAMPLE ID	DATE SAMPLED	TIME SAMPLED	SAMPLE DESCRIPTION	MATRIX: WATER	SOIL	SLUDGE	OTHER	TAT	CONTAINER: #	TYPE	TPH w/carbon chain - 8015B	Organochlorine pesticides - 8081A	pH	Total Lead - 6010B	VOCs - 8260	Title 22 metals - 6010/7471			SAMPLE CONDITION/ CONTAINER/COMMENTS:
1	1	1/22/09	8:35 am	SVB-2-15		X			N	1	P	X		X			X			
2	2		8:35 am	SVB-2-15A		X			N	1	P	X								
3	3		8:55 am	SVB-2-20		X			N	1	P	X		X			X			
4	4		8:50 am	QC-B1		X			N	1	O	X				X				
5	5		9:00 am	QC-S1		X			N	1	O	X				X				
6	6		9:10 am	SVB-4-5		X			N	1	P	X		X		X	(X)			POPLANS per MIKE WOLF 2/10/09 8:47am Normal TAT.
7	7		9:15 am	SVB-4-10		X			N	1	P	X		X		X	(X)			
8	8		9:40 am	SVB-3-5		X			N	1	P	X								
9	9		9:45 am	SVB-3-10		X			N	1	P	X		X			X			
10	10	V	9:45 am	SVB-3-10A		X			N	1	P			X						

Relinquished By: (Signature and Printed Name) Noah Kwiaka Received By: (Signature and Printed Name) Date: 1/22/09 Time: 5:10

Relinquished By: (Signature and Printed Name) Received By: (Signature and Printed Name) Date: 1/22/09 Time: 5:10

Relinquished By: (Signature and Printed Name) Received By: (Signature and Printed Name) Date: Time:

SPECIAL INSTRUCTIONS:

SAMPLE DISPOSITION:

1. Samples returned to client? YES NO
2. Samples will not be stored over 30 days, unless additional storage time is requested.
3. Storage time requested: ____ days

By ____ Date____

LAB COPY

POSITIVE
LAB SERVICE

781 East Washington Blvd., Los Angeles, CA 90021
(213) 745-5312 FAX (213) 745-6372

February 23, 2009

Mr. Kurt Kroner
Kroner Environmental Service
10801 National Blvd., Suite 415
Los Angeles, CA 90064

Report No.: 9020196
Project Name: Santa Monica High

Dear Mr. Kurt Kroner,

This report contains the analytical results for the sample(s) received under chain of custody(s) by Positive Lab Service on February 16, 2009.

The test results in this report are performed in compliance with ELAP accreditation requirements for the certified parameters. The laboratory report may not be produced, except in full, without the written approval of the laboratory.

The issuance of the final Certificate of Analysis takes precedence over any previous Preliminary Report. Preliminary data should not be used for regulatory purposes. Authorized signature(s) is provided on final report only.

If you have any questions in reference to this report, please contact your Positive Lab Service coordinator.

Project Manager

POSITIVE LAB SERVICE

781 East Washington Blvd., Los Angeles, CA 90021
(213) 745-5312 FAX (213) 745-6372

Certificate of Analysis

Kroner Environmental Service
10801 National Blvd., Suite 415
Los Angeles, CA 90064

Attn: Mr. Kurt Kroner Phone: (310) 474-1500 FAX:(310) 474-1577

File #:74143
Report Date: 02/23/09
Submitted: 02/16/09
PLS Report No.: 9020196

Project: Santa Monica High School

Sample ID: B2-0.5' Soil (9020196-01) Sampled:02/16/09 09:00 Received:02/16/09 14:28

Analyte	Results	Flag	D.F.	Units	MDL	PQL	Prep/Test Method		Prepared	Analyzed	By	Batch
Aroclor-1016	ND		1	ug/kg	25.0	50.0	EPA 3550C	EPA 8082	02/17/09	02/19/09	lk	BB91832
Aroclor-1221	ND		1	ug/kg	10.0	50.0	EPA 3550C	EPA 8082	02/17/09	02/19/09	lk	BB91832
Aroclor-1232	ND		1	ug/kg	10.0	50.0	EPA 3550C	EPA 8082	02/17/09	02/19/09	lk	BB91832
Aroclor-1242	ND		1	ug/kg	10.0	50.0	EPA 3550C	EPA 8082	02/17/09	02/19/09	lk	BB91832
Aroclor-1248	ND		1	ug/kg	10.0	50.0	EPA 3550C	EPA 8082	02/17/09	02/19/09	lk	BB91832
Aroclor-1254	ND		1	ug/kg	10.0	50.0	EPA 3550C	EPA 8082	02/17/09	02/19/09	lk	BB91832
Aroclor-1260	ND		1	ug/kg	10.0	50.0	EPA 3550C	EPA 8082	02/17/09	02/19/09	lk	BB91832
Surrogate: 2,4,5,6 Tetrachloro-m-xyler.	*89.5 %*			*50-119*			*EPA 3550C*	*EPA 8082*	*02/17/09*	*02/19/09*	*lk*	*BB91832*
Surrogate: Decachlorobiphenyl	*74.3 %*			*39-125*			*EPA 3550C*	*EPA 8082*	*02/17/09*	*02/19/09*	*lk*	*BB91832*

Sample ID: B2-2' Soil (9020196-02) Sampled:02/16/09 09:00 Received:02/16/09 14:28

Analyte	Results	Flag	D.F.	Units	MDL	PQL	Prep/Test Method		Prepared	Analyzed	By	Batch
Aroclor-1016	ND		1	ug/kg	25.0	50.0	EPA 3550C	EPA 8082	02/17/09	02/19/09	lk	BB91832
Aroclor-1221	ND		1	ug/kg	10.0	50.0	EPA 3550C	EPA 8082	02/17/09	02/19/09	lk	BB91832
Aroclor-1232	ND		1	ug/kg	10.0	50.0	EPA 3550C	EPA 8082	02/17/09	02/19/09	lk	BB91832
Aroclor-1242	ND		1	ug/kg	10.0	50.0	EPA 3550C	EPA 8082	02/17/09	02/19/09	lk	BB91832
Aroclor-1248	ND		1	ug/kg	10.0	50.0	EPA 3550C	EPA 8082	02/17/09	02/19/09	lk	BB91832
Aroclor-1254	ND		1	ug/kg	10.0	50.0	EPA 3550C	EPA 8082	02/17/09	02/19/09	lk	BB91832
Aroclor-1260	ND		1	ug/kg	10.0	50.0	EPA 3550C	EPA 8082	02/17/09	02/19/09	lk	BB91832
Surrogate: 2,4,5,6 Tetrachloro-m-xyler.	*84.0 %*			*50-119*			*EPA 3550C*	*EPA 8082*	*02/17/09*	*02/19/09*	*lk*	*BB91832*
Surrogate: Decachlorobiphenyl	*60.0 %*			*39-125*			*EPA 3550C*	*EPA 8082*	*02/17/09*	*02/19/09*	*lk*	*BB91832*

Sample ID: B1-0.5' Soil (9020196-03) Sampled:02/16/09 09:20 Received:02/16/09 14:28

Analyte	Results	Flag	D.F.	Units	MDL	PQL	Prep/Test Method		Prepared	Analyzed	By	Batch
Aroclor-1016	ND		1	ug/kg	25.0	50.0	EPA 3550C	EPA 8082	02/17/09	02/19/09	lk	BB91832
Aroclor-1221	ND		1	ug/kg	10.0	50.0	EPA 3550C	EPA 8082	02/17/09	02/19/09	lk	BB91832
Aroclor-1232	ND		1	ug/kg	10.0	50.0	EPA 3550C	EPA 8082	02/17/09	02/19/09	lk	BB91832
Aroclor-1242	ND		1	ug/kg	10.0	50.0	EPA 3550C	EPA 8082	02/17/09	02/19/09	lk	BB91832
Aroclor-1248	ND		1	ug/kg	10.0	50.0	EPA 3550C	EPA 8082	02/17/09	02/19/09	lk	BB91832
Aroclor-1254	ND		1	ug/kg	10.0	50.0	EPA 3550C	EPA 8082	02/17/09	02/19/09	lk	BB91832
Aroclor-1260	ND		1	ug/kg	10.0	50.0	EPA 3550C	EPA 8082	02/17/09	02/19/09	lk	BB91832
Surrogate: 2,4,5,6 Tetrachloro-m-xyler.	*91.9 %*			*50-119*			*EPA 3550C*	*EPA 8082*	*02/17/09*	*02/19/09*	*lk*	*BB91832*
Surrogate: Decachlorobiphenyl	*71.1 %*			*39-125*			*EPA 3550C*	*EPA 8082*	*02/17/09*	*02/19/09*	*lk*	*BB91832*

Sample ID: B1-2' Soil (9020196-04) Sampled:02/16/09 09:30 Received:02/16/09 14:28

Analyte	Results	Flag	D.F.	Units	MDL	PQL	Prep/Test Method		Prepared	Analyzed	By	Batch
Aroclor-1016	ND		1	ug/kg	25.0	50.0	EPA 3550C	EPA 8082	02/17/09	02/19/09	lk	BB91832
Aroclor-1221	ND		1	ug/kg	10.0	50.0	EPA 3550C	EPA 8082	02/17/09	02/19/09	lk	BB91832
Aroclor-1232	ND		1	ug/kg	10.0	50.0	EPA 3550C	EPA 8082	02/17/09	02/19/09	lk	BB91832
Aroclor-1242	ND		1	ug/kg	10.0	50.0	EPA 3550C	EPA 8082	02/17/09	02/19/09	lk	BB91832
Aroclor-1248	ND		1	ug/kg	10.0	50.0	EPA 3550C	EPA 8082	02/17/09	02/19/09	lk	BB91832

POSITIVE LAB SERVICE

781 East Washington Blvd., Los Angeles, CA 90021
(213) 745-5312 FAX (213) 745-6372

Certificate of Analysis

Kroner Environmental Service
10801 National Blvd., Suite 415
Los Angeles, CA 90064

Attn: Mr. Kurt Kroner Phone: (310) 474-1500 FAX:(310) 474-1577

File #:74143
Report Date: 02/23/09
Submitted: 02/16/09
PLS Report No.: 9020196

Project: Santa Monica High School

Analyte	Results	Flag	D.F.	Units	MDL	PQL	Prep/Test Method		Prepared	Analyzed	By	Batch
Sample ID: B1-2' Soil (9020196-04) Sampled:02/16/09 09:30 Received:02/16/09 14:28												
Aroclor-1254	ND		1	ug/kg	10.0	50.0	EPA 3550C	EPA 8082	02/17/09	02/19/09	lk	BB91832
Aroclor-1260	ND		1	ug/kg	10.0	50.0	EPA 3550C	EPA 8082	02/17/09	02/19/09	lk	BB91832
Surrogate: 2,4,5,6 Tetrachloro-m-xyler	*94.6 %*			*50-119*			*EPA 3550C*	*EPA 8082*	*02/17/09*	*02/19/09*	*lk*	*BB91832*
Surrogate: Decachlorobiphenyl	*77.2 %*			*39-125*			*EPA 3550C*	*EPA 8082*	*02/17/09*	*02/19/09*	*lk*	*BB91832*
Sample ID: SVB-5-5' Soil (9020196-05) Sampled:02/16/09 09:45 Received:02/16/09 14:28												
Analyte	Results	Flag	D.F.	Units	MDL	PQL	Prep/Test Method		Prepared	Analyzed	By	Batch
C4 - C12	ND		1	mg/kg	0.100	0.500	EPA 5030B	EPA 8015B	02/17/09	02/17/09	mb	BB91723
Surrogate: a,a,a-Trifluorotoluene	*99.2 %*			*50-135*			*EPA 5030B*	*EPA 8015B*	*02/17/09*	*02/17/09*	*mb*	*BB91723*
Analyte	Results	Flag	D.F.	Units	MDL	PQL	Prep/Test Method		Prepared	Analyzed	By	Batch
C13 - C22	ND		1	mg/kg	2.00	5.00	EPA 3550C	EPA 8015B	02/17/09	02/17/09	lk	BB91728
C23 - C32	ND		1	mg/kg	50.0	100	EPA 3550C	EPA 8015B	02/17/09	02/17/09	lk	BB91728
C33 - C36	ND		1	mg/kg	50.0	100	EPA 3550C	EPA 8015B	02/17/09	02/17/09	lk	BB91728
Surrogate: n-Tetracosane	*106 %*			*48-139*			*EPA 3550C*	*EPA 8015B*	*02/17/09*	*02/17/09*	*lk*	*BB91728*
Analyte	Results	Flag	D.F.	Units	MDL	PQL	Prep/Test Method		Prepared	Analyzed	By	Batch
Antimony	**0.741**	J	1	mg/kg	0.400	2.50	EPA 3050B	EPA 6010B	02/18/09	02/18/09	mp	BB91820
Arsenic	**1.89**		1	mg/kg	0.300	1.00	EPA 3050B	EPA 6010B	02/18/09	02/18/09	mp	BB91820
Barium	**20.8**		1	mg/kg	0.100	1.00	EPA 3050B	EPA 6010B	02/18/09	02/18/09	mp	BB91820
Beryllium	**0.189**	J	1	mg/kg	0.100	1.00	EPA 3050B	EPA 6010B	02/18/09	02/18/09	mp	BB91820
Cadmium	ND		1	mg/kg	0.100	1.00	EPA 3050B	EPA 6010B	02/18/09	02/18/09	mp	BB91820
Chromium	**26.9**		1	mg/kg	0.100	1.00	EPA 3050B	EPA 6010B	02/18/09	02/18/09	mp	BB91820
Cobalt	**6.16**		1	mg/kg	0.100	1.00	EPA 3050B	EPA 6010B	02/18/09	02/18/09	mp	BB91820
Copper	**4.05**		1	mg/kg	0.200	1.00	EPA 3050B	EPA 6010B	02/18/09	02/18/09	mp	BB91820
Lead	**1.44**		1	mg/kg	0.200	0.500	EPA 3050B	EPA 6010B	02/18/09	02/18/09	mp	BB91820
Molybdenum	**0.519**	J	1	mg/kg	0.200	1.00	EPA 3050B	EPA 6010B	02/18/09	02/18/09	mp	BB91820
Nickel	**12.0**		1	mg/kg	0.200	1.00	EPA 3050B	EPA 6010B	02/18/09	02/18/09	mp	BB91820
Selenium	ND		1	mg/kg	0.300	1.00	EPA 3050B	EPA 6010B	02/18/09	02/18/09	mp	BB91820
Silver	ND		1	mg/kg	0.100	1.00	EPA 3050B	EPA 6010B	02/18/09	02/18/09	mp	BB91820
Thallium	ND		1	mg/kg	0.100	1.00	EPA 3050B	EPA 6010B	02/18/09	02/18/09	mp	BB91820
Vanadium	**41.8**		1	mg/kg	0.200	1.00	EPA 3050B	EPA 6010B	02/18/09	02/18/09	mp	BB91820
Zinc	**18.0**		1	mg/kg	1.00	5.00	EPA 3050B	EPA 6010B	02/18/09	02/18/09	mp	BB91820
Analyte	Results	Flag	D.F.	Units	MDL	PQL	Prep/Test Method		Prepared	Analyzed	By	Batch
Mercury	**0.0449**	J	1	mg/kg	0.0200	0.100	EPA 7471A	EPA 7471A	02/18/09	02/18/09	ds	BB91823
Sample ID: SVB-5-10' Soil (9020196-06) Sampled:02/16/09 09:50 Received:02/16/09 14:28												
Analyte	Results	Flag	D.F.	Units	MDL	PQL	Prep/Test Method		Prepared	Analyzed	By	Batch
C4 - C12	ND		1	mg/kg	0.100	0.500	EPA 5030B	EPA 8015B	02/19/09	02/19/09	mb	BB91907
Surrogate: a,a,a-Trifluorotoluene	*99.7 %*			*50-135*			*EPA 5030B*	*EPA 8015B*	*02/19/09*	*02/19/09*	*mb*	*BB91907*
Analyte	Results	Flag	D.F.	Units	MDL	PQL	Prep/Test Method		Prepared	Analyzed	By	Batch
C13 - C22	**2.50**	J	1	mg/kg	2.00	5.00	EPA 3550C	EPA 8015B	02/17/09	02/17/09	lk	BB91728
C23 - C32	ND		1	mg/kg	50.0	100	EPA 3550C	EPA 8015B	02/17/09	02/17/09	lk	BB91728
C33 - C36	ND		1	mg/kg	50.0	100	EPA 3550C	EPA 8015B	02/17/09	02/17/09	lk	BB91728

POSITIVE LAB SERVICE

781 East Washington Blvd., Los Angeles, CA 90021
(213) 745-5312 FAX (213) 745-6372

Certificate of Analysis

Kroner Environmental Service
10801 National Blvd., Suite 415
Los Angeles, CA 90064

Attn: Mr. Kurt Kroner Phone: (310) 474-1500 FAX:(310) 474-1577

File #:74143
Report Date: 02/23/09
Submitted: 02/16/09
PLS Report No.: 9020196

Project: Santa Monica High School

Sample ID: SVB-5-10' Soil (9020196-06) Sampled:02/16/09 09:50 Received:02/16/09 14:28

Analyte	Results	Flag	D.F.	Units	MDL	PQL	Prep/Test Method		Prepared	Analyzed	By	Batch
Surrogate: n-Tetracosane	*105 %*			*48-139*			*EPA 3550C*	*EPA 8015B*	*02/17/09*	*02/17/09*	*lk*	*BB91728*
Antimony	ND		1	mg/kg	0.400	2.50	EPA 3050B	EPA 6010B	02/18/09	02/18/09	mp	BB91820
Arsenic	**0.945**	J	1	mg/kg	0.300	1.00	EPA 3050B	EPA 6010B	02/18/09	02/18/09	mp	BB91820
Barium	**17.5**		1	mg/kg	0.100	1.00	EPA 3050B	EPA 6010B	02/18/09	02/18/09	mp	BB91820
Beryllium	**0.113**	J	1	mg/kg	0.100	1.00	EPA 3050B	EPA 6010B	02/18/09	02/18/09	mp	BB91820
Cadmium	ND		1	mg/kg	0.100	1.00	EPA 3050B	EPA 6010B	02/18/09	02/18/09	mp	BB91820
Chromium	**11.9**		1	mg/kg	0.100	1.00	EPA 3050B	EPA 6010B	02/18/09	02/18/09	mp	BB91820
Cobalt	**2.43**		1	mg/kg	0.100	1.00	EPA 3050B	EPA 6010B	02/18/09	02/18/09	mp	BB91820
Copper	**2.71**		1	mg/kg	0.200	1.00	EPA 3050B	EPA 6010B	02/18/09	02/18/09	mp	BB91820
Lead	**0.959**		1	mg/kg	0.200	0.500	EPA 3050B	EPA 6010B	02/18/09	02/18/09	mp	BB91820
Molybdenum	**0.288**	J	1	mg/kg	0.200	1.00	EPA 3050B	EPA 6010B	02/18/09	02/18/09	mp	BB91820
Nickel	**7.53**		1	mg/kg	0.200	1.00	EPA 3050B	EPA 6010B	02/18/09	02/18/09	mp	BB91820
Selenium	ND		1	mg/kg	0.300	1.00	EPA 3050B	EPA 6010B	02/18/09	02/18/09	mp	BB91820
Silver	ND		1	mg/kg	0.100	1.00	EPA 3050B	EPA 6010B	02/18/09	02/18/09	mp	BB91820
Thallium	ND		1	mg/kg	0.100	1.00	EPA 3050B	EPA 6010B	02/18/09	02/18/09	mp	BB91820
Vanadium	**10.4**		1	mg/kg	0.200	1.00	EPA 3050B	EPA 6010B	02/18/09	02/18/09	mp	BB91820
Zinc	**11.4**		1	mg/kg	1.00	5.00	EPA 3050B	EPA 6010B	02/18/09	02/18/09	mp	BB91820
Analyte	Results	Flag	D.F.	Units	MDL	PQL	Prep/Test Method		Prepared	Analyzed	By	Batch
Mercury	**0.0354**	J	1	mg/kg	0.0200	0.100	EPA 7471A	EPA 7471A	02/18/09	02/18/09	ds	BB91823

Sample ID: SVB-5-15' Soil (9020196-07) Sampled:02/16/09 09:55 Received:02/16/09 14:28

Analyte	Results	Flag	D.F.	Units	MDL	PQL	Prep/Test Method		Prepared	Analyzed	By	Batch
C4 - C12	ND		1	mg/kg	0.100	0.500	EPA 5030B	EPA 8015B	02/17/09	02/17/09	mb	BB91723
Surrogate: a,a,a-Trifluorotoluene	*102 %*			*50-135*			*EPA 5030B*	*EPA 8015B*	*02/17/09*	*02/17/09*	*mb*	*BB91723*
Analyte	Results	Flag	D.F.	Units	MDL	PQL	Prep/Test Method		Prepared	Analyzed	By	Batch
C13 - C22	ND		1	mg/kg	2.00	5.00	EPA 3550C	EPA 8015B	02/17/09	02/17/09	lk	BB91728
C23 - C32	ND		1	mg/kg	50.0	100	EPA 3550C	EPA 8015B	02/17/09	02/17/09	lk	BB91728
C33 - C36	ND		1	mg/kg	50.0	100	EPA 3550C	EPA 8015B	02/17/09	02/17/09	lk	BB91728
Surrogate: n-Tetracosane	*106 %*			*48-139*			*EPA 3550C*	*EPA 8015B*	*02/17/09*	*02/17/09*	*lk*	*BB91728*
Analyte	Results	Flag	D.F.	Units	MDL	PQL	Prep/Test Method		Prepared	Analyzed	By	Batch
Antimony	**1.01**	J	1	mg/kg	0.400	2.50	EPA 3050B	EPA 6010B	02/18/09	02/18/09	mp	BB91820
Arsenic	**1.25**		1	mg/kg	0.300	1.00	EPA 3050B	EPA 6010B	02/18/09	02/18/09	mp	BB91820
Barium	**74.0**		1	mg/kg	0.100	1.00	EPA 3050B	EPA 6010B	02/18/09	02/18/09	mp	BB91820
Beryllium	**0.316**	J	1	mg/kg	0.100	1.00	EPA 3050B	EPA 6010B	02/18/09	02/18/09	mp	BB91820
Cadmium	ND		1	mg/kg	0.100	1.00	EPA 3050B	EPA 6010B	02/18/09	02/18/09	mp	BB91820
Chromium	**35.7**		1	mg/kg	0.100	1.00	EPA 3050B	EPA 6010B	02/18/09	02/18/09	mp	BB91820
Cobalt	**8.87**		1	mg/kg	0.100	1.00	EPA 3050B	EPA 6010B	02/18/09	02/18/09	mp	BB91820
Copper	**9.53**		1	mg/kg	0.200	1.00	EPA 3050B	EPA 6010B	02/18/09	02/18/09	mp	BB91820
Lead	**1.44**		1	mg/kg	0.200	0.500	EPA 3050B	EPA 6010B	02/18/09	02/18/09	mp	BB91820
Molybdenum	**0.532**	J	1	mg/kg	0.200	1.00	EPA 3050B	EPA 6010B	02/18/09	02/18/09	mp	BB91820
Nickel	**17.3**		1	mg/kg	0.200	1.00	EPA 3050B	EPA 6010B	02/18/09	02/18/09	mp	BB91820

POSITIVE LAB SERVICE

781 East Washington Blvd., Los Angeles, CA 90021
(213) 745-5312 FAX (213) 745-6372

Certificate of Analysis

Kroner Environmental Service
10801 National Blvd., Suite 415
Los Angeles, CA 90064

Attn: Mr. Kurt Kroner Phone: (310) 474-1500 FAX:(310) 474-1577

File #:74143
Report Date: 02/23/09
Submitted: 02/16/09
PLS Report No.: 9020196

Project: Santa Monica High School

Analyte	Results	Flag	D.F.	Units	MDL	PQL	Prep/Test Method		Prepared	Analyzed	By	Batch
Sample ID: SVB-5-15' Soil (9020196-07) Sampled:02/16/09 09:55 Received:02/16/09 14:28												
Selenium	ND		1	mg/kg	0.300	1.00	EPA 3050B	EPA 6010B	02/18/09	02/18/09	mp	BB91820
Silver	ND		1	mg/kg	0.100	1.00	EPA 3050B	EPA 6010B	02/18/09	02/18/09	mp	BB91820
Thallium	ND		1	mg/kg	0.100	1.00	EPA 3050B	EPA 6010B	02/18/09	02/18/09	mp	BB91820
Vanadium	**27.4**		1	mg/kg	0.200	1.00	EPA 3050B	EPA 6010B	02/18/09	02/18/09	mp	BB91820
Zinc	**26.8**		1	mg/kg	1.00	5.00	EPA 3050B	EPA 6010B	02/18/09	02/18/09	mp	BB91820
Analyte	Results	Flag	D.F.	Units	MDL	PQL	Prep/Test Method		Prepared	Analyzed	By	Batch
Mercury	**0.0401**	J	1	mg/kg	0.0200	0.100	EPA 7471A	EPA 7471A	02/18/09	02/18/09	ds	BB91823
Sample ID: SVB-6-5' Soil (9020196-08) Sampled:02/16/09 10:10 Received:02/16/09 14:28												
Analyte	Results	Flag	D.F.	Units	MDL	PQL	Prep/Test Method		Prepared	Analyzed	By	Batch
C4 - C12	ND		1	mg/kg	0.100	0.500	EPA 5030B	EPA 8015B	02/17/09	02/17/09	mb	BB91723
Surrogate: a,a,a-Trifluorotoluene	*99.3 %*			*50-135*			*EPA 5030B*	*EPA 8015B*	*02/17/09*	*02/17/09*	*mb*	*BB91723*
Analyte	Results	Flag	D.F.	Units	MDL	PQL	Prep/Test Method		Prepared	Analyzed	By	Batch
C13 - C22	**2.64**	J	1	mg/kg	2.00	5.00	EPA 3550C	EPA 8015B	02/17/09	02/17/09	lk	BB91728
C23 - C32	ND		1	mg/kg	50.0	100	EPA 3550C	EPA 8015B	02/17/09	02/17/09	lk	BB91728
C33 - C36	ND		1	mg/kg	50.0	100	EPA 3550C	EPA 8015B	02/17/09	02/17/09	lk	BB91728
Surrogate: n-Tetracosane	*106 %*			*48-139*			*EPA 3550C*	*EPA 8015B*	*02/17/09*	*02/17/09*	*lk*	*BB91728*
Analyte	Results	Flag	D.F.	Units	MDL	PQL	Prep/Test Method		Prepared	Analyzed	By	Batch
Antimony	ND		1	mg/kg	0.400	2.50	EPA 3050B	EPA 6010B	02/18/09	02/18/09	mp	BB91820
Arsenic	**1.16**		1	mg/kg	0.300	1.00	EPA 3050B	EPA 6010B	02/18/09	02/18/09	mp	BB91820
Barium	**26.1**		1	mg/kg	0.100	1.00	EPA 3050B	EPA 6010B	02/18/09	02/18/09	mp	BB91820
Beryllium	**0.128**	J	1	mg/kg	0.100	1.00	EPA 3050B	EPA 6010B	02/18/09	02/18/09	mp	BB91820
Cadmium	ND		1	mg/kg	0.100	1.00	EPA 3050B	EPA 6010B	02/18/09	02/18/09	mp	BB91820
Chromium	**12.2**		1	mg/kg	0.100	1.00	EPA 3050B	EPA 6010B	02/18/09	02/18/09	mp	BB91820
Cobalt	**3.92**		1	mg/kg	0.100	1.00	EPA 3050B	EPA 6010B	02/18/09	02/18/09	mp	BB91820
Copper	**4.31**		1	mg/kg	0.200	1.00	EPA 3050B	EPA 6010B	02/18/09	02/18/09	mp	BB91820
Lead	**0.865**		1	mg/kg	0.200	0.500	EPA 3050B	EPA 6010B	02/18/09	02/18/09	mp	BB91820
Molybdenum	**0.340**	J	1	mg/kg	0.200	1.00	EPA 3050B	EPA 6010B	02/18/09	02/18/09	mp	BB91820
Nickel	**11.8**		1	mg/kg	0.200	1.00	EPA 3050B	EPA 6010B	02/18/09	02/18/09	mp	BB91820
Selenium	ND		1	mg/kg	0.300	1.00	EPA 3050B	EPA 6010B	02/18/09	02/18/09	mp	BB91820
Silver	ND		1	mg/kg	0.100	1.00	EPA 3050B	EPA 6010B	02/18/09	02/18/09	mp	BB91820
Thallium	ND		1	mg/kg	0.100	1.00	EPA 3050B	EPA 6010B	02/18/09	02/18/09	mp	BB91820
Vanadium	**12.5**		1	mg/kg	0.200	1.00	EPA 3050B	EPA 6010B	02/18/09	02/18/09	mp	BB91820
Zinc	**13.0**		1	mg/kg	1.00	5.00	EPA 3050B	EPA 6010B	02/18/09	02/18/09	mp	BB91820
Analyte	Results	Flag	D.F.	Units	MDL	PQL	Prep/Test Method		Prepared	Analyzed	By	Batch
Mercury	**0.0420**	J	1	mg/kg	0.0200	0.100	EPA 7471A	EPA 7471A	02/18/09	02/18/09	ds	BB91823
Sample ID: SVB-6-10' Soil (9020196-09) Sampled:02/16/09 10:20 Received:02/16/09 14:28												
Analyte	Results	Flag	D.F.	Units	MDL	PQL	Prep/Test Method		Prepared	Analyzed	By	Batch
C4 - C12	ND		1	mg/kg	0.100	0.500	EPA 5030B	EPA 8015B	02/17/09	02/17/09	mb	BB91723
Surrogate: a,a,a-Trifluorotoluene	*100 %*			*50-135*			*EPA 5030B*	*EPA 8015B*	*02/17/09*	*02/17/09*	*mb*	*BB91723*
Analyte	Results	Flag	D.F.	Units	MDL	PQL	Prep/Test Method		Prepared	Analyzed	By	Batch

POSITIVE LAB SERVICE

781 East Washington Blvd., Los Angeles, CA 90021
(213) 745-5312 FAX (213) 745-6372

Certificate of Analysis

Kroner Environmental Service
10801 National Blvd., Suite 415
Los Angeles, CA 90064

Attn: Mr. Kurt Kroner Phone: (310) 474-1500 FAX:(310) 474-1577

File #:74143
Report Date: 02/23/09
Submitted: 02/16/09
PLS Report No.: 9020196

Project: Santa Monica High School

Sample ID: SVB-6-10' Soil (9020196-09) Sampled:02/16/09 10:20 Received:02/16/09 14:28

Analyte	Results	Flag	D.F.	Units	MDL	PQL	Prep	Test Method	Prepared	Analyzed	By	Batch
C13 - C22	ND		1	mg/kg	2.00	5.00	EPA 3550C	EPA 8015B	02/17/09	02/18/09	lk	BB91728
C23 - C32	ND		1	mg/kg	50.0	100	EPA 3550C	EPA 8015B	02/17/09	02/18/09	lk	BB91728
C33 - C36	ND		1	mg/kg	50.0	100	EPA 3550C	EPA 8015B	02/17/09	02/18/09	lk	BB91728
Surrogate: n-Tetracosane	*106 %*			*48-139*			*EPA 3550C*	*EPA 8015B*	*02/17/09*	*02/18/09*	*lk*	*BB91728*
Analyte	Results	Flag	D.F.	Units	MDL	PQL	Prep	Test Method	Prepared	Analyzed	By	Batch
Antimony	ND		1	mg/kg	0.400	2.50	EPA 3050B	EPA 6010B	02/18/09	02/18/09	mp	BB91820
Arsenic	**1.04**		1	mg/kg	0.300	1.00	EPA 3050B	EPA 6010B	02/18/09	02/18/09	mp	BB91820
Barium	**22.1**		1	mg/kg	0.100	1.00	EPA 3050B	EPA 6010B	02/18/09	02/18/09	mp	BB91820
Beryllium	**0.136**	J	1	mg/kg	0.100	1.00	EPA 3050B	EPA 6010B	02/18/09	02/18/09	mp	BB91820
Cadmium	ND		1	mg/kg	0.100	1.00	EPA 3050B	EPA 6010B	02/18/09	02/18/09	mp	BB91820
Chromium	**13.7**		1	mg/kg	0.100	1.00	EPA 3050B	EPA 6010B	02/18/09	02/18/09	mp	BB91820
Cobalt	**2.84**		1	mg/kg	0.100	1.00	EPA 3050B	EPA 6010B	02/18/09	02/18/09	mp	BB91820
Copper	**3.69**		1	mg/kg	0.200	1.00	EPA 3050B	EPA 6010B	02/18/09	02/18/09	mp	BB91820
Lead	**0.916**		1	mg/kg	0.200	0.500	EPA 3050B	EPA 6010B	02/18/09	02/18/09	mp	BB91820
Molybdenum	**0.362**	J	1	mg/kg	0.200	1.00	EPA 3050B	EPA 6010B	02/18/09	02/18/09	mp	BB91820
Nickel	**10.6**		1	mg/kg	0.200	1.00	EPA 3050B	EPA 6010B	02/18/09	02/18/09	mp	BB91820
Selenium	ND		1	mg/kg	0.300	1.00	EPA 3050B	EPA 6010B	02/18/09	02/18/09	mp	BB91820
Silver	ND		1	mg/kg	0.100	1.00	EPA 3050B	EPA 6010B	02/18/09	02/18/09	mp	BB91820
Thallium	ND		1	mg/kg	0.100	1.00	EPA 3050B	EPA 6010B	02/18/09	02/18/09	mp	BB91820
Vanadium	**11.6**		1	mg/kg	0.200	1.00	EPA 3050B	EPA 6010B	02/18/09	02/18/09	mp	BB91820
Zinc	**14.0**		1	mg/kg	1.00	5.00	EPA 3050B	EPA 6010B	02/18/09	02/18/09	mp	BB91820
Analyte	Results	Flag	D.F.	Units	MDL	PQL	Prep	Test Method	Prepared	Analyzed	By	Batch
Mercury	**0.0383**	J	1	mg/kg	0.0200	0.100	EPA 7471A	EPA 7471A	02/18/09	02/18/09	ds	BB91823

Sample ID: SVB-6-15' Soil (9020196-10) Sampled:02/16/09 10:30 Received:02/16/09 14:28

Analyte	Results	Flag	D.F.	Units	MDL	PQL	Prep	Test Method	Prepared	Analyzed	By	Batch
C4 - C12	ND		1	mg/kg	0.100	0.500	EPA 5030B	EPA 8015B	02/17/09	02/17/09	mb	BB91723
Surrogate: a,a,a-Trifluorotoluene	*100 %*			*50-135*			*EPA 5030B*	*EPA 8015B*	*02/17/09*	*02/17/09*	*mb*	*BB91723*
Analyte	Results	Flag	D.F.	Units	MDL	PQL	Prep	Test Method	Prepared	Analyzed	By	Batch
C13 - C22	ND		1	mg/kg	4.00	10.0	EPA 3550C	EPA 8015B	02/17/09	02/18/09	lk	BB91728
C23 - C32	ND		1	mg/kg	100	200	EPA 3550C	EPA 8015B	02/17/09	02/18/09	lk	BB91728
C33 - C36	ND		1	mg/kg	100	200	EPA 3550C	EPA 8015B	02/17/09	02/18/09	lk	BB91728
Surrogate: n-Tetracosane	*103 %*			*48-139*			*EPA 3550C*	*EPA 8015B*	*02/17/09*	*02/18/09*	*lk*	*BB91728*
Analyte	Results	Flag	D.F.	Units	MDL	PQL	Prep	Test Method	Prepared	Analyzed	By	Batch
Antimony	**1.50**	J	1	mg/kg	0.400	2.50	EPA 3050B	EPA 6010B	02/18/09	02/18/09	mp	BB91820
Arsenic	**0.692**	J	1	mg/kg	0.300	1.00	EPA 3050B	EPA 6010B	02/18/09	02/18/09	mp	BB91820
Barium	**55.3**		1	mg/kg	0.100	1.00	EPA 3050B	EPA 6010B	02/18/09	02/18/09	mp	BB91820
Beryllium	**0.312**	J	1	mg/kg	0.100	1.00	EPA 3050B	EPA 6010B	02/18/09	02/18/09	mp	BB91820
Cadmium	**0.148**	J	1	mg/kg	0.100	1.00	EPA 3050B	EPA 6010B	02/18/09	02/18/09	mp	BB91820
Chromium	**67.1**		1	mg/kg	0.100	1.00	EPA 3050B	EPA 6010B	02/18/09	02/18/09	mp	BB91820
Cobalt	**9.89**		1	mg/kg	0.100	1.00	EPA 3050B	EPA 6010B	02/18/09	02/18/09	mp	BB91820
Copper	**10.7**		1	mg/kg	0.200	1.00	EPA 3050B	EPA 6010B	02/18/09	02/18/09	mp	BB91820

POSITIVE LAB SERVICE

781 East Washington Blvd., Los Angeles, CA 90021
(213) 745-5312 FAX (213) 745-6372

Certificate of Analysis

Kroner Environmental Service
10801 National Blvd., Suite 415
Los Angeles, CA 90064

Attn: Mr. Kurt Kroner Phone: (310) 474-1500 FAX:(310) 474-1577

File #:74143
Report Date: 02/23/09
Submitted: 02/16/09
PLS Report No.: 9020196

Project: Santa Monica High School

Sample ID: SVB-6-15' Soil (9020196-10) Sampled:02/16/09 10:30 Received:02/16/09 14:28

Analyte	Results	Flag	D.F.	Units	MDL	PQL	Prep/Test Method		Prepared	Analyzed	By	Batch
Lead	**1.03**		1	mg/kg	0.200	0.500	EPA 3050B	EPA 6010B	02/18/09	02/18/09	mp	BB91820
Molybdenum	**0.416**	J	1	mg/kg	0.200	1.00	EPA 3050B	EPA 6010B	02/18/09	02/18/09	mp	BB91820
Nickel	**30.8**		1	mg/kg	0.200	1.00	EPA 3050B	EPA 6010B	02/18/09	02/18/09	mp	BB91820
Selenium	ND		1	mg/kg	0.300	1.00	EPA 3050B	EPA 6010B	02/18/09	02/18/09	mp	BB91820
Silver	ND		1	mg/kg	0.100	1.00	EPA 3050B	EPA 6010B	02/18/09	02/18/09	mp	BB91820
Thallium	ND		1	mg/kg	0.100	1.00	EPA 3050B	EPA 6010B	02/18/09	02/18/09	mp	BB91820
Vanadium	**24.2**		1	mg/kg	0.200	1.00	EPA 3050B	EPA 6010B	02/18/09	02/18/09	mp	BB91820
Zinc	**31.6**		1	mg/kg	1.00	5.00	EPA 3050B	EPA 6010B	02/18/09	02/18/09	mp	BB91820

Analyte	Results	Flag	D.F.	Units	MDL	PQL	Prep/Test Method		Prepared	Analyzed	By	Batch
Mercury	**0.0833**	J	1	mg/kg	0.0200	0.100	EPA 7471A	EPA 7471A	02/18/09	02/18/09	ds	BB91823

Sample ID: HAB-9-0.5' Soil (9020196-11) Sampled:02/16/09 11:30 Received:02/16/09 14:28

Analyte	Results	Flag	D.F.	Units	MDL	PQL	Prep/Test Method		Prepared	Analyzed	By	Batch
Aroclor-1016	ND		1	ug/kg	25.0	50.0	EPA 3550C	EPA 8082	02/17/09	02/19/09	lk	BB91832
Aroclor-1221	ND		1	ug/kg	10.0	50.0	EPA 3550C	EPA 8082	02/17/09	02/19/09	lk	BB91832
Aroclor-1232	ND		1	ug/kg	10.0	50.0	EPA 3550C	EPA 8082	02/17/09	02/19/09	lk	BB91832
Aroclor-1242	ND		1	ug/kg	10.0	50.0	EPA 3550C	EPA 8082	02/17/09	02/19/09	lk	BB91832
Aroclor-1248	ND		1	ug/kg	10.0	50.0	EPA 3550C	EPA 8082	02/17/09	02/19/09	lk	BB91832
Aroclor-1254	ND		1	ug/kg	10.0	50.0	EPA 3550C	EPA 8082	02/17/09	02/19/09	lk	BB91832
Aroclor-1260	**13.8**	J	1	ug/kg	10.0	50.0	EPA 3550C	EPA 8082	02/17/09	02/19/09	lk	BB91832
Surrogate: 2,4,5,6 Tetrachloro-m-xyler.	*72.1 %*			*50-119*			*EPA 3550C*	*EPA 8082*	*02/17/09*	*02/19/09*	*lk*	*BB91832*
Surrogate: Decachlorobiphenyl	*44.2 %*			*39-125*			*EPA 3550C*	*EPA 8082*	*02/17/09*	*02/19/09*	*lk*	*BB91832*

Sample ID: HAB-9-2.0' Soil (9020196-12) Sampled:02/16/09 11:35 Received:02/16/09 14:28

Analyte	Results	Flag	D.F.	Units	MDL	PQL	Prep/Test Method		Prepared	Analyzed	By	Batch
Aroclor-1016	ND		1	ug/kg	25.0	50.0	EPA 3550C	EPA 8082	02/17/09	02/19/09	lk	BB91832
Aroclor-1221	ND		1	ug/kg	10.0	50.0	EPA 3550C	EPA 8082	02/17/09	02/19/09	lk	BB91832
Aroclor-1232	ND		1	ug/kg	10.0	50.0	EPA 3550C	EPA 8082	02/17/09	02/19/09	lk	BB91832
Aroclor-1242	ND		1	ug/kg	10.0	50.0	EPA 3550C	EPA 8082	02/17/09	02/19/09	lk	BB91832
Aroclor-1248	ND		1	ug/kg	10.0	50.0	EPA 3550C	EPA 8082	02/17/09	02/19/09	lk	BB91832
Aroclor-1254	ND		1	ug/kg	10.0	50.0	EPA 3550C	EPA 8082	02/17/09	02/19/09	lk	BB91832
Aroclor-1260	ND		1	ug/kg	10.0	50.0	EPA 3550C	EPA 8082	02/17/09	02/19/09	lk	BB91832
Surrogate: 2,4,5,6 Tetrachloro-m-xyler.	*66.8 %*			*50-119*			*EPA 3550C*	*EPA 8082*	*02/17/09*	*02/19/09*	*lk*	*BB91832*
Surrogate: Decachlorobiphenyl	*51.5 %*			*39-125*			*EPA 3550C*	*EPA 8082*	*02/17/09*	*02/19/09*	*lk*	*BB91832*

Sample ID: Edison Vault Water (9020196-13) Sampled:02/16/09 12:30 Received:02/16/09 14:28

Analyte	Results	Flag	D.F.	Units	MDL	PQL	Prep/Test Method		Prepared	Analyzed	By	Batch
pH	**8.0**		1	pH Units	0.1	0.1	-	SM 4500-H B	02/16/09	02/16/09	ds	BB91705

Analyte	Results	Flag	D.F.	Units	MDL	PQL	Prep/Test Method		Prepared	Analyzed	By	Batch
Aroclor-1016	ND		1	ug/l	0.300	0.500	EPA 3535A	EPA 8082	02/16/09	02/18/09	lk	BB91814
Aroclor-1221	ND		1	ug/l	0.300	0.500	EPA 3535A	EPA 8082	02/16/09	02/18/09	lk	BB91814
Aroclor-1232	ND		1	ug/l	0.300	0.500	EPA 3535A	EPA 8082	02/16/09	02/18/09	lk	BB91814

POSITIVE LAB SERVICE

781 East Washington Blvd., Los Angeles, CA 90021
(213) 745-5312 FAX (213) 745-6372

Certificate of Analysis

Kroner Environmental Service
10801 National Blvd., Suite 415
Los Angeles, CA 90064

Attn: Mr. Kurt Kroner Phone: (310) 474-1500 FAX:(310) 474-1577

File #:74143
Report Date: 02/23/09
Submitted: 02/16/09
PLS Report No.: 9020196

Project: Santa Monica High School

Sample ID: Edison Vault Water (9020196-13) Sampled:02/16/09 12:30 Received:02/16/09 14:28												
Aroclor-1242	ND		1	ug/l	0.300	0.500	EPA 3535A	EPA 8082	02/16/09	02/18/09	lk	BB91814
Aroclor-1248	ND		1	ug/l	0.300	0.500	EPA 3535A	EPA 8082	02/16/09	02/18/09	lk	BB91814
Aroclor-1254	ND		1	ug/l	0.300	0.500	EPA 3535A	EPA 8082	02/16/09	02/18/09	lk	BB91814
Aroclor-1260	ND		1	ug/l	0.300	0.500	EPA 3535A	EPA 8082	02/16/09	02/18/09	lk	BB91814
Surrogate: 2,4,5,6 Tetrachloro-m-xyler.	*81.7 %*			*40-114*			*EPA 3535A*	*EPA 8082*	*02/16/09*	*02/18/09*	*lk*	*BB91814*
Surrogate: Decachlorobiphenyl	*13.6 %*			*45-121*			*EPA 3535A*	*EPA 8082*	*02/16/09*	*02/18/09*	*lk*	*BB91814*
Analyte	Results	Flag	D.F.	Units	MDL	PQL	Prep/Test Method		Prepared	Analyzed	By	Batch
C4 - C12	ND		1	ug/l	50.0	100	EPA 5030B	EPA 8015B	02/18/09	02/18/09	mb	BB91722
Surrogate: a,a,a-Trifluorotoluene	*102 %*			*70-140*			*EPA 5030B*	*EPA 8015B*	*02/18/09*	*02/18/09*	*mb*	*BB91722*
Analyte	Results	Flag	D.F.	Units	MDL	PQL	Prep/Test Method		Prepared	Analyzed	By	Batch
C13 - C22	**3.79**		1	mg/L	0.500	1.00	EPA 3535A	EPA 8015B	02/16/09	02/17/09	lk	BB91825
C23 - C32	**5.04**	J	1	mg/L	5.00	10.0	EPA 3535A	EPA 8015B	02/16/09	02/17/09	lk	BB91825
C33 - C36	ND		1	mg/L	5.00	10.0	EPA 3535A	EPA 8015B	02/16/09	02/17/09	lk	BB91825
Surrogate: n-Tetracosane	*90.2 %*			*38-137*			*EPA 3535A*	*EPA 8015B*	*02/16/09*	*02/17/09*	*lk*	*BB91825*

POSITIVE LAB SERVICE

781 East Washington Blvd., Los Angeles, CA 90021
(213) 745-5312 FAX (213) 745-6372

Certificate of Analysis

Kroner Environmental Service
10801 National Blvd., Suite 415
Los Angeles, CA 90064

Attn: Mr. Kurt Kroner Phone: (310) 474-1500 FAX:(310) 474-1577

File #:74143
Report Date: 02/23/09
Submitted: 02/16/09
PLS Report No.: 9020196

Project: Santa Monica High School

Quality Control Data

Analyte	Result	PQL	Units	Spike Level	Source Result	%REC	%REC Limits	RPD	RPD Limit	Qualifier
Batch BB91832 - EPA 3550C										
Blank Prepared & Analyzed: 02/18/09										
Aroclor-1016	ND	50.0	ug/kg							
Aroclor-1221	ND	50.0	ug/kg							
Aroclor-1232	ND	50.0	ug/kg							
Aroclor-1242	ND	50.0	ug/kg							
Aroclor-1248	ND	50.0	ug/kg							
Aroclor-1254	ND	50.0	ug/kg							
Aroclor-1260	ND	50.0	ug/kg							
Surrogate: 2,4,5,6 Tetrachloro-m-xylene	*45.1*		ug/kg	*50.00*		*90.3*	*50-119*			
Surrogate: Decachlorobiphenyl	*41.7*		ug/kg	*50.00*		*83.4*	*39-125*			
LCS Prepared: 02/17/09 Analyzed: 02/19/09										
Aroclor-1260	325	50.0	ug/kg	312.5		104	40-119			
Surrogate: 2,4,5,6 Tetrachloro-m-xylene	*43.7*		ug/kg	*50.00*		*87.3*	*44-126*			
Surrogate: Decachlorobiphenyl	*42.4*		ug/kg	*50.00*		*84.8*	*40-119*			
Matrix Spike Source: 9020196-04 Prepared: 02/17/09 Analyzed: 02/19/09										
Aroclor-1260	197	50.0	ug/kg	250.0	ND	78.7	30-115			
Surrogate: 2,4,5,6 Tetrachloro-m-xylene	*47.6*		ug/kg	*50.00*		*95.1*	*30-143*			
Surrogate: Decachlorobiphenyl	*40.5*		ug/kg	*50.00*		*81.1*	*42-133*			
Matrix Spike Dup Source: 9020196-04 Prepared: 02/17/09 Analyzed: 02/19/09										
Aroclor-1260	245	50.0	ug/kg	250.0	ND	97.9	30-115	21.7	30	
Surrogate: 2,4,5,6 Tetrachloro-m-xylene	*53.1*		ug/kg	*50.00*		*106*	*30-143*			
Surrogate: Decachlorobiphenyl	*46.5*		ug/kg	*50.00*		*93.1*	*42-133*			
Batch BB91723 - EPA 5030B										
Blank Prepared & Analyzed: 02/17/09										
C4 - C12	ND	0.500	mg/kg							
Surrogate: a,a,a-Trifluorotoluene	*0.0296*		mg/kg	*0.03000*		*98.7*	*50-135*			
LCS Prepared & Analyzed: 02/17/09										
Gasoline	0.825	0.500	mg/kg	0.9096		90.7	65-137			
Matrix Spike Source: 9020196-05 Prepared & Analyzed: 02/18/09										
Gasoline	0.796	0.500	mg/kg	0.9096	ND	87.5	51-138			
Matrix Spike Dup Source: 9020196-05 Prepared & Analyzed: 02/18/09										
Gasoline	0.799	0.500	mg/kg	0.9096	ND	87.9	51-138	0.445	30	
Batch BB91907 - EPA 5030B										
Blank Prepared & Analyzed: 02/19/09										
C4 - C12	ND	0.500	mg/kg							
Surrogate: a,a,a-Trifluorotoluene	*0.0309*		mg/kg	*0.03000*		*103*	*50-135*			
LCS Prepared & Analyzed: 02/19/09										
Gasoline	0.954	0.500	mg/kg	0.9096		105	65-137			

POSITIVE LAB SERVICE

781 East Washington Blvd., Los Angeles, CA 90021
(213) 745-5312 FAX (213) 745-6372

Certificate of Analysis

Kroner Environmental Service
10801 National Blvd., Suite 415
Los Angeles, CA 90064

Attn: Mr. Kurt Kroner Phone: (310) 474-1500 FAX:(310) 474-1577

Project: Santa Monica High School

File #:74143
Report Date: 02/23/09
Submitted: 02/16/09
PLS Report No.: 9020196

Quality Control Data

Analyte	Result	PQL	Units	Spike Level	Source Result	%REC	%REC Limits	RPD	RPD Limit	Qualifier
Batch BB91907 - EPA 5030B										
Matrix Spike Source: 9020215-01 Prepared & Analyzed: 02/19/09										
Gasoline	0.818	0.500	mg/kg	0.9096	ND	89.9	51-138			
Matrix Spike Dup Source: 9020215-01 Prepared & Analyzed: 02/19/09										
Gasoline	0.776	0.500	mg/kg	0.9096	ND	85.3	51-138	5.32	30	
Batch BB91705 - -										
Duplicate Source: 9020181-01 Prepared & Analyzed: 02/16/09										
pH	7.0	0.1	pH Units		7.0			0.143	20	
Batch BB91728 - EPA 3550C										
Blank Prepared & Analyzed: 02/17/09										
C13 - C22	ND	5.00	mg/kg							
C23 - C32	ND	100	mg/kg							
C33 - C36	ND	100	mg/kg							
Surrogate: n-Tetracosane	*16.3*		mg/kg	*15.62*		*104*	*48-139*			
LCS Prepared & Analyzed: 02/17/09										
Diesel	414	10.0	mg/kg	434.7		95.3	55-118			
Surrogate: n-Tetracosane	*17.0*		mg/kg	*15.62*		*108*	*65-136*			
Matrix Spike Source: 9020196-06 Prepared: 02/17/09 Analyzed: 02/18/09										
Diesel	74.9	10.0	mg/kg	83.20	ND	90.0	50-126			
Surrogate: n-Tetracosane	*15.8*		mg/kg	*15.62*		*101*	*58-138*			
Matrix Spike Dup Source: 9020196-06 Prepared: 02/17/09 Analyzed: 02/18/09										
Diesel	78.8	10.0	mg/kg	83.20	ND	94.7	50-126	5.03	30	
Surrogate: n-Tetracosane	*16.3*		mg/kg	*15.62*		*104*	*58-138*			
Batch BB91820 - EPA 3050B										
Blank Prepared & Analyzed: 02/18/09										
Antimony	ND	2.50	mg/kg							
Arsenic	ND	1.00	mg/kg							
Barium	0.520	1.00	mg/kg							J
Beryllium	ND	1.00	mg/kg							
Cadmium	ND	1.00	mg/kg							
Chromium	0.367	1.00	mg/kg							J
Cobalt	ND	1.00	mg/kg							
Copper	ND	1.00	mg/kg							
Lead	0.212	0.500	mg/kg							J
Molybdenum	ND	1.00	mg/kg							
Nickel	0.564	1.00	mg/kg							J
Selenium	ND	1.00	mg/kg							
Silver	ND	1.00	mg/kg							
Thallium	0.282	1.00	mg/kg							J

POSITIVE LAB SERVICE

781 East Washington Blvd., Los Angeles, CA 90021
(213) 745-5312 FAX (213) 745-6372

Certificate of Analysis

Kroner Environmental Service
10801 National Blvd., Suite 415
Los Angeles, CA 90064

Attn: Mr. Kurt Kroner Phone: (310) 474-1500 FAX:(310) 474-1577

Project: Santa Monica High School

File #:74143
Report Date: 02/23/09
Submitted: 02/16/09
PLS Report No.: 9020196

Quality Control Data

Analyte	Result	PQL	Units	Spike Level	Source Result	%REC	%REC Limits	RPD	RPD Limit	Qualifier
Batch BB91820 - EPA 3050B										
Vanadium	ND	1.00	mg/kg							
Zinc	1.89	5.00	mg/kg							J
LCS Prepared & Analyzed: 02/18/09										
Antimony	45.9	2.50	mg/kg	49.90		92.0	60-140			
Arsenic	189	1.00	mg/kg	201.2		94.2	80-120			
Barium	206	1.00	mg/kg	199.7		103	80-120			
Beryllium	4.66	1.00	mg/kg	4.980		93.6	80-120			
Cadmium	5.01	1.00	mg/kg	5.020		99.7	80-120			
Chromium	20.5	1.00	mg/kg	20.01		103	80-120			
Cobalt	49.8	1.00	mg/kg	49.62		100	80-120			
Copper	25.4	1.00	mg/kg	25.03		102	80-120			
Lead	50.1	0.500	mg/kg	50.20		99.9	80-120			
Molybdenum	50.0	1.00	mg/kg	50.00		100	80-120			
Nickel	49.8	1.00	mg/kg	50.10		99.4	80-120			
Selenium	181	1.00	mg/kg	199.6		90.6	80-120			
Silver	4.89	1.00	mg/kg	5.010		97.6	80-120			
Thallium	197	1.00	mg/kg	200.6		98.2	80-120			
Vanadium	47.5	1.00	mg/kg	50.20		94.6	80-120			
Zinc	51.3	5.00	mg/kg	50.30		102	80-120			
Duplicate Source: 9020201-08 Prepared & Analyzed: 02/18/09										
Antimony	1.50	2.50	mg/kg		0.834			56.9	30	J
Arsenic	35.5	1.00	mg/kg		33.4			6.07	30	
Barium	105	1.00	mg/kg		95.4			9.85	30	
Beryllium	0.319	1.00	mg/kg		0.290			9.50	30	J
Cadmium	ND	1.00	mg/kg		ND				30	
Chromium	13.6	1.00	mg/kg		11.9			13.1	30	
Cobalt	8.86	1.00	mg/kg		8.39			5.48	30	
Copper	13.1	1.00	mg/kg		12.2			6.59	30	
Lead	1.83	0.500	mg/kg		1.74			4.80	30	
Molybdenum	0.307	1.00	mg/kg		0.216			34.5	30	J
Nickel	8.87	1.00	mg/kg		10.2			13.8	30	
Selenium	ND	1.00	mg/kg		ND				30	
Silver	1.95	1.00	mg/kg		0.960			68.2	30	
Thallium	ND	1.00	mg/kg		ND				30	
Vanadium	35.7	1.00	mg/kg		32.5			9.31	30	
Zinc	49.9	5.00	mg/kg		44.6			11.3	30	
Matrix Spike Source: 9020201-08 Prepared & Analyzed: 02/18/09										
Antimony	45.2	2.50	mg/kg	49.90	0.834	88.9	60-140			
Arsenic	220	1.00	mg/kg	201.2	33.4	92.8	75-125			
Barium	292	1.00	mg/kg	199.7	95.4	98.5	75-125			
Beryllium	4.92	1.00	mg/kg	4.980	0.290	93.0	75-125			

POSITIVE LAB SERVICE

781 East Washington Blvd., Los Angeles, CA 90021
(213) 745-5312 FAX (213) 745-6372

Certificate of Analysis

Kroner Environmental Service
10801 National Blvd., Suite 415
Los Angeles, CA 90064

Attn: Mr. Kurt Kroner Phone: (310) 474-1500 FAX:(310) 474-1577

File #:74143
Report Date: 02/23/09
Submitted: 02/16/09
PLS Report No.: 9020196

Project: Santa Monica High School

Quality Control Data

Analyte	Result	PQL	Units	Spike Level	Source Result	%REC	%REC Limits	RPD	RPD Limit	Qualifier
Batch BB91820 - EPA 3050B										
Cadmium	4.74	1.00	mg/kg	5.020	ND	94.4	75-125			
Chromium	31.7	1.00	mg/kg	20.01	11.9	98.5	75-125			
Cobalt	54.5	1.00	mg/kg	49.62	8.39	93.0	75-125			
Copper	36.6	1.00	mg/kg	25.03	12.2	97.2	75-125			
Lead	47.8	0.500	mg/kg	50.20	1.74	91.8	75-125			
Molybdenum	48.7	1.00	mg/kg	50.00	0.216	97.1	75-125			
Nickel	54.4	1.00	mg/kg	50.10	10.2	88.3	75-125			
Selenium	179	1.00	mg/kg	199.6	ND	89.8	75-125			
Silver	5.49	1.00	mg/kg	5.010	0.960	90.4	75-125			
Thallium	174	1.00	mg/kg	200.6	ND	87.0	75-125			
Vanadium	80.6	1.00	mg/kg	50.20	32.5	95.7	75-125			
Zinc	92.9	5.00	mg/kg	50.30	44.6	96.1	75-125			
Matrix Spike Dup Source: 9020201-08 Prepared & Analyzed: 02/18/09										
Antimony	45.2	2.50	mg/kg	49.90	0.834	88.9	60-140	0.0715	30	
Arsenic	221	1.00	mg/kg	201.2	33.4	93.4	75-125	0.640	30	
Barium	288	1.00	mg/kg	199.7	95.4	96.3	75-125	2.22	30	
Beryllium	4.89	1.00	mg/kg	4.980	0.290	92.4	75-125	0.601	30	
Cadmium	4.75	1.00	mg/kg	5.020	ND	94.7	75-125	0.342	30	
Chromium	31.4	1.00	mg/kg	20.01	11.9	97.2	75-125	1.35	30	
Cobalt	55.1	1.00	mg/kg	49.62	8.39	94.1	75-125	1.21	30	
Copper	36.6	1.00	mg/kg	25.03	12.2	97.2	75-125	0.00616	30	
Lead	48.0	0.500	mg/kg	50.20	1.74	92.1	75-125	0.366	30	
Molybdenum	49.1	1.00	mg/kg	50.00	0.216	97.7	75-125	0.650	30	
Nickel	54.8	1.00	mg/kg	50.10	10.2	89.1	75-125	0.883	30	
Selenium	181	1.00	mg/kg	199.6	ND	90.5	75-125	0.771	30	
Silver	5.69	1.00	mg/kg	5.010	0.960	94.4	75-125	4.28	30	
Thallium	175	1.00	mg/kg	200.6	ND	87.1	75-125	0.215	30	
Vanadium	79.7	1.00	mg/kg	50.20	32.5	93.9	75-125	1.94	30	
Zinc	94.7	5.00	mg/kg	50.30	44.6	99.6	75-125	3.57	30	
Batch BB91823 - EPA 7471A										
Blank Prepared & Analyzed: 02/18/09										
Mercury	0.0244	0.100	mg/kg							J
LCS Prepared & Analyzed: 02/18/09										
Mercury	0.729	0.100	mg/kg	0.8333		87.5	80-120			
Matrix Spike Source: 9020201-08 Prepared & Analyzed: 02/18/09										
Mercury	1.05	0.100	mg/kg	0.8333	0.0348	122	75-125			
Matrix Spike Dup Source: 9020201-08 Prepared & Analyzed: 02/18/09										
Mercury	0.942	0.100	mg/kg	0.8333	0.0348	109	75-125	11.2	25	

POSITIVE LAB SERVICE

781 East Washington Blvd., Los Angeles, CA 90021
(213) 745-5312 FAX (213) 745-6372

Certificate of Analysis

Kroner Environmental Service
10801 National Blvd., Suite 415
Los Angeles, CA 90064

Attn: Mr. Kurt Kroner Phone: (310) 474-1500 FAX:(310) 474-1577

File #:74143
Report Date: 02/23/09
Submitted: 02/16/09
PLS Report No.: 9020196

Project: Santa Monica High School

Quality Control Data

Analyte	Result	PQL	Units	Spike Level	Source Result	%REC	%REC Limits	RPD	RPD Limit	Qualifier
Batch BB91814 - EPA 3535A										
Blank Prepared: 02/16/09 Analyzed: 02/18/09										
Aroclor-1016	ND	0.250	ug/l							
Aroclor-1221	ND	0.250	ug/l							
Aroclor-1232	ND	0.250	ug/l							
Aroclor-1242	ND	0.250	ug/l							
Aroclor-1248	ND	0.250	ug/l							
Aroclor-1254	ND	0.250	ug/l							
Aroclor-1260	ND	0.250	ug/l							
Surrogate: 2,4,5,6 Tetrachloro-m-xylene	*0.525*		ug/l	*0.7000*		*75.0*	*40-114*			
Surrogate: Decachlorobiphenyl	*0.726*		ug/l	*0.7000*		*104*	*45-121*			
LCS Prepared: 02/16/09 Analyzed: 02/18/09										
Aroclor-1260	5.82	0.250	ug/l	6.250		93.2	38-117			
Surrogate: 2,4,5,6 Tetrachloro-m-xylene	*0.561*		ug/l	*0.7000*		*80.2*	*42-99*			
Surrogate: Decachlorobiphenyl	*0.819*		ug/l	*0.7000*		*117*	*42-112*			
LCS Dup Prepared: 02/16/09 Analyzed: 02/18/09										
Aroclor-1260	4.93	0.250	ug/l	6.250		78.8	38-117	16.7	25	
Surrogate: 2,4,5,6 Tetrachloro-m-xylene	*0.624*		ug/l	*0.7000*		*89.2*	*42-99*			
Surrogate: Decachlorobiphenyl	*0.792*		ug/l	*0.7000*		*113*	*42-112*			
Batch BB91722 - EPA 5030B										
Blank Prepared & Analyzed: 02/17/09										
C4 - C12	ND	100	ug/l							
Surrogate: a,a,a-Trifluorotoluene	*29.3*		ug/l	*30.00*		*97.8*	*70-140*			
LCS Prepared & Analyzed: 02/17/09										
Gasoline	776	100	ug/l	909.6		85.4	63-135			
Matrix Spike Source: 9020165-01 Prepared & Analyzed: 02/18/09										
Gasoline	854	100	ug/l	909.6	ND	93.9	54-134			
Matrix Spike Dup Source: 9020165-01 Prepared & Analyzed: 02/18/09										
Gasoline	851	100	ug/l	909.6	ND	93.6	54-134	0.354	20	
Batch BB91825 - EPA 3535A										
Blank Prepared: 02/16/09 Analyzed: 02/17/09										
C13 - C22	ND	1.00	mg/L							
C23 - C32	ND	10.0	mg/L							
C33 - C36	ND	10.0	mg/L							
Surrogate: n-Tetracosane	*0.287*		mg/L	*0.3125*		*91.8*	*38-137*			
LCS Prepared: 02/16/09 Analyzed: 02/17/09										
Diesel	6.61	1.00	mg/L	8.694		76.0	35-112			
Surrogate: n-Tetracosane	*0.272*		mg/L	*0.3125*		*87.0*	*49-143*			
LCS Dup Prepared: 02/16/09 Analyzed: 02/17/09										

POSITIVE LAB SERVICE

781 East Washington Blvd., Los Angeles, CA 90021
(213) 745-5312 FAX (213) 745-6372

Certificate of Analysis

Kroner Environmental Service
10801 National Blvd., Suite 415
Los Angeles, CA 90064

Attn: Mr. Kurt Kroner Phone: (310) 474-1500 FAX:(310) 474-1577

File #:74143
Report Date: 02/23/09
Submitted: 02/16/09
PLS Report No.: 9020196

Project: Santa Monica High School

Quality Control Data

Analyte	Result	PQL	Units	Spike Level	Source Result	%REC	%REC Limits	RPD	RPD Limit	Qualifier
Batch BB91825 - EPA 3535A										
Diesel	7.00	1.00	mg/L	8.694		80.5	35-112	5.74	25	
Surrogate: n-Tetracosane	*0.291*		mg/L	*0.3125*		*93.1*	*49-143*			

Notes and Definitions

J	Detected but below the Practical Quantitation Limit; therefore, result is an estimated concentration (CLP J-Flag).
NA	Not Applicable
ND	Analyte NOT DETECTED at or above the detection limit
NR	Not Reported
MDL	Method Detection Limit
PQL	Practical Quantitation Limit

Environmental Laboratory Accreditation Program Certificate No. 1131, Mobile Lab No. 2534, LACSD No. 10138

Authorized Signature(s)

POSITIVE
LAB SERVICE

781 East Washington Blvd., Los Angeles, CA 90021
(213) 745-5312 FAX (213) 745-6372

February 23, 2009

Mr. Kurt Kroner
Kroner Environmental Service
10801 National Blvd., Suite 415
Los Angeles, CA 90064

Report No.: 9020196
Project Name: Santa Monica High

Dear Mr. Kurt Kroner,

This report contains the analytical results for the sample(s) received under chain of custody(s) by Positive Lab Service on February 16, 2009.

The test results in this report are performed in compliance with ELAP accreditation requirements for the certified parameters. The laboratory report may not be produced, except in full, without the written approval of the laboratory.

The issuance of the final Certificate of Analysis takes precedence over any previous Preliminary Report. Preliminary data should not be used for regulatory purposes. Authorized signature(s) is provided on final report only.

If you have any questions in reference to this report, please contact your Positive Lab Service coordinator.

Project Manager

POSITIVE LAB SERVICE

781 East Washington Blvd., Los Angeles, CA 90021
(213) 745-5312 FAX (213) 745-6372

Certificate of Analysis

Kroner Environmental Service
10801 National Blvd., Suite 415
Los Angeles, CA 90064

Attn: Mr. Kurt Kroner Phone: (310) 474-1500 FAX:(310) 474-1577

File #:74143
Report Date: 02/23/09
Submitted: 02/16/09
PLS Report No.: 9020196

Project: Santa Monica High School

Sample ID: B2-0.5' Soil (9020196-01) Sampled:02/16/09 09:00 Received:02/16/09 14:28

Analyte	Results	Flag	D.F.	Units	MDL	PQL	Prep/Test Method		Prepared	Analyzed	By	Batch
Aroclor-1016	ND		1	ug/kg	25.0	50.0	EPA 3550C	EPA 8082	02/17/09	02/19/09	lk	BB91832
Aroclor-1221	ND		1	ug/kg	10.0	50.0	EPA 3550C	EPA 8082	02/17/09	02/19/09	lk	BB91832
Aroclor-1232	ND		1	ug/kg	10.0	50.0	EPA 3550C	EPA 8082	02/17/09	02/19/09	lk	BB91832
Aroclor-1242	ND		1	ug/kg	10.0	50.0	EPA 3550C	EPA 8082	02/17/09	02/19/09	lk	BB91832
Aroclor-1248	ND		1	ug/kg	10.0	50.0	EPA 3550C	EPA 8082	02/17/09	02/19/09	lk	BB91832
Aroclor-1254	ND		1	ug/kg	10.0	50.0	EPA 3550C	EPA 8082	02/17/09	02/19/09	lk	BB91832
Aroclor-1260	ND		1	ug/kg	10.0	50.0	EPA 3550C	EPA 8082	02/17/09	02/19/09	lk	BB91832
Surrogate: 2,4,S,6 Tetrachloro-m-xyler.	*89.5 %*			*50-119*			*EPA 3550C*	*EPA 8082*	*02/17/09*	*02/19/09*	*lk*	*BB91832*
Surrogate: Decachlorobiphenyl	*74.3 %*			*39-125*			*EPA 3550C*	*EPA 8082*	*02/17/09*	*02/19/09*	*lk*	*BB91832*

Sample ID: B2-2' Soil (9020196-02) Sampled:02/16/09 09:00 Received:02/16/09 14:28

Analyte	Results	Flag	D.F.	Units	MDL	PQL	Prep/Test Method		Prepared	Analyzed	By	Batch
Aroclor-1016	ND		1	ug/kg	25.0	50.0	EPA 3550C	EPA 8082	02/17/09	02/19/09	lk	BB91832
Aroclor-1221	ND		1	ug/kg	10.0	50.0	EPA 3550C	EPA 8082	02/17/09	02/19/09	lk	BB91832
Aroclor-1232	ND		1	ug/kg	10.0	50.0	EPA 3550C	EPA 8082	02/17/09	02/19/09	lk	BB91832
Aroclor-1242	ND		1	ug/kg	10.0	50.0	EPA 3550C	EPA 8082	02/17/09	02/19/09	lk	BB91832
Aroclor-1248	ND		1	ug/kg	10.0	50.0	EPA 3550C	EPA 8082	02/17/09	02/19/09	lk	BB91832
Aroclor-1254	ND		1	ug/kg	10.0	50.0	EPA 3550C	EPA 8082	02/17/09	02/19/09	lk	BB91832
Aroclor-1260	ND		1	ug/kg	10.0	50.0	EPA 3550C	EPA 8082	02/17/09	02/19/09	lk	BB91832
Surrogate: 2,4,5,6 Tetrachloro-m-xyler.	*84.0 %*			*50-119*			*EPA 3550C*	*EPA 8082*	*02/17/09*	*02/19/09*	*lk*	*BB91832*
Surrogate: Decachlorobiphenyl	*60.0 %*			*39-125*			*EPA 3550C*	*EPA 8082*	*02/17/09*	*02/19/09*	*lk*	*BB91832*

Sample ID: B1-0.5' Soil (9020196-03) Sampled:02/16/09 09:20 Received:02/16/09 14:28

Analyte	Results	Flag	D.F.	Units	MDL	PQL	Prep/Test Method		Prepared	Analyzed	By	Batch
Aroclor-1016	ND		1	ug/kg	25.0	50.0	EPA 3550C	EPA 8082	02/17/09	02/19/09	lk	BB91832
Aroclor-1221	ND		1	ug/kg	10.0	50.0	EPA 3550C	EPA 8082	02/17/09	02/19/09	lk	BB91832
Aroclor-1232	ND		1	ug/kg	10.0	50.0	EPA 3550C	EPA 8082	02/17/09	02/19/09	lk	BB91832
Aroclor-1242	ND		1	ug/kg	10.0	50.0	EPA 3550C	EPA 8082	02/17/09	02/19/09	lk	BB91832
Aroclor-1248	ND		1	ug/kg	10.0	50.0	EPA 3550C	EPA 8082	02/17/09	02/19/09	lk	BB91832
Aroclor-1254	ND		1	ug/kg	10.0	50.0	EPA 3550C	EPA 8082	02/17/09	02/19/09	lk	BB91832
Aroclor-1260	ND		1	ug/kg	10.0	50.0	EPA 3550C	EPA 8082	02/17/09	02/19/09	lk	BB91832
Surrogate: 2,4,5,6 Tetrachloro-m-xyler.	*91.9 %*			*50-119*			*EPA 3550C*	*EPA 8082*	*02/17/09*	*02/19/09*	*lk*	*BB91832*
Surrogate: Decachlorobiphenyl	*71.1 %*			*39-125*			*EPA 3550C*	*EPA 8082*	*02/17/09*	*02/19/09*	*lk*	*BB91832*

Sample ID: B1-2' Soil (9020196-04) Sampled:02/16/09 09:30 Received:02/16/09 14:28

Analyte	Results	Flag	D.F.	Units	MDL	PQL	Prep/Test Method		Prepared	Analyzed	By	Batch
Aroclor-1016	ND		1	ug/kg	25.0	50.0	EPA 3550C	EPA 8082	02/17/09	02/19/09	lk	BB91832
Aroclor-1221	ND		1	ug/kg	10.0	50.0	EPA 3550C	EPA 8082	02/17/09	02/19/09	lk	BB91832
Aroclor-1232	ND		1	ug/kg	10.0	50.0	EPA 3550C	EPA 8082	02/17/09	02/19/09	lk	BB91832
Aroclor-1242	ND		1	ug/kg	10.0	50.0	EPA 3550C	EPA 8082	02/17/09	02/19/09	lk	BB91832
Aroclor-1248	ND		1	ug/kg	10.0	50.0	EPA 3550C	EPA 8082	02/17/09	02/19/09	lk	BB91832

POSITIVE LAB SERVICE

781 East Washington Blvd., Los Angeles, CA 90021
(213) 745-5312 FAX (213) 745-6372

Certificate of Analysis

Kroner Environmental Service
10801 National Blvd., Suite 415
Los Angeles, CA 90064

Attn: Mr. Kurt Kroner Phone: (310) 474-1500 FAX:(310) 474-1577

File #:74143
Report Date: 02/23/09
Submitted: 02/16/09
PLS Report No.: 9020196

Project: Santa Monica High School

Sample ID: B1-2' Soil (9020196-04) Sampled:02/16/09 09:30 Received:02/16/09 14:28

Aroclor-1254	ND		1	ug/kg	10.0	50.0	EPA 3550C	EPA 8082	02/17/09	02/19/09	lk	BB91832
Aroclor-1260	ND		1	ug/kg	10.0	50.0	EPA 3550C	EPA 8082	02/17/09	02/19/09	lk	BB91832
Surrogate: 2,4,5,6 Tetrachloro-m-xyler.	*94.6 %*			*50-119*			*EPA 3550C*	*EPA 8082*	*02/17/09*	*02/19/09*	*lk*	*BB91832*
Surrogate: Decachlorobiphenyl	*77.2 %*			*39-125*			*EPA 3550C*	*EPA 8082*	*02/17/09*	*02/19/09*	*lk*	*BB91832*

Sample ID: SVB-5-5' Soil (9020196-05) Sampled:02/16/09 09:45 Received:02/16/09 14:28

Analyte	Results	Flag	D.F.	Units	MDL	PQL	Prep/Test Method		Prepared	Analyzed	By	Batch
C4 - C12	ND		1	mg/kg	0.100	0.500	EPA 5030B	EPA 8015B	02/17/09	02/17/09	mb	BB91723
Surrogate: a,a,a-Trifluorotoluene	*99.2 %*			*50-135*			*EPA 5030B*	*EPA 8015B*	*02/17/09*	*02/17/09*	*mb*	*BB91723*
Analyte	Results	Flag	D.F.	Units	MDL	PQL	Prep/Test Method		Prepared	Analyzed	By	Batch
C13 - C22	ND		1	mg/kg	2.00	5.00	EPA 3550C	EPA 8015B	02/17/09	02/17/09	lk	BB91728
C23 - C32	ND		1	mg/kg	50.0	100	EPA 3550C	EPA 8015B	02/17/09	02/17/09	lk	BB91728
C33 - C36	ND		1	mg/kg	50.0	100	EPA 3550C	EPA 8015B	02/17/09	02/17/09	lk	BB91728
Surrogate: n-Tetracosane	*106 %*			*48-139*			*EPA 3550C*	*EPA 8015B*	*02/17/09*	*02/17/09*	*lk*	*BB91728*
Analyte	Results	Flag	D.F.	Units	MDL	PQL	Prep/Test Method		Prepared	Analyzed	By	Batch
Antimony	**0.741**	J	1	mg/kg	0.400	2.50	EPA 3050B	EPA 6010B	02/18/09	02/18/09	mp	BB91820
Arsenic	**1.89**		1	mg/kg	0.300	1.00	EPA 3050B	EPA 6010B	02/18/09	02/18/09	mp	BB91820
Barium	**20.8**		1	mg/kg	0.100	1.00	EPA 3050B	EPA 6010B	02/18/09	02/18/09	mp	BB91820
Beryllium	**0.189**	J	1	mg/kg	0.100	1.00	EPA 3050B	EPA 6010B	02/18/09	02/18/09	mp	BB91820
Cadmium	ND		1	mg/kg	0.100	1.00	EPA 3050B	EPA 6010B	02/18/09	02/18/09	mp	BB91820
Chromium	**26.9**		1	mg/kg	0.100	1.00	EPA 3050B	EPA 6010B	02/18/09	02/18/09	mp	BB91820
Cobalt	**6.16**		1	mg/kg	0.100	1.00	EPA 3050B	EPA 6010B	02/18/09	02/18/09	mp	BB91820
Copper	**4.05**		1	mg/kg	0.200	1.00	EPA 3050B	EPA 6010B	02/18/09	02/18/09	mp	BB91820
Lead	**1.44**		1	mg/kg	0.200	0.500	EPA 3050B	EPA 6010B	02/18/09	02/18/09	mp	BB91820
Molybdenum	**0.519**	J	1	mg/kg	0.200	1.00	EPA 3050B	EPA 6010B	02/18/09	02/18/09	mp	BB91820
Nickel	**12.0**		1	mg/kg	0.200	1.00	EPA 3050B	EPA 6010B	02/18/09	02/18/09	mp	BB91820
Selenium	ND		1	mg/kg	0.300	1.00	EPA 3050B	EPA 6010B	02/18/09	02/18/09	mp	BB91820
Silver	ND		1	mg/kg	0.100	1.00	EPA 3050B	EPA 6010B	02/18/09	02/18/09	mp	BB91820
Thallium	ND		1	mg/kg	0.100	1.00	EPA 3050B	EPA 6010B	02/18/09	02/18/09	mp	BB91820
Vanadium	**41.8**		1	mg/kg	0.200	1.00	EPA 3050B	EPA 6010B	02/18/09	02/18/09	mp	BB91820
Zinc	**18.0**		1	mg/kg	1.00	5.00	EPA 3050B	EPA 6010B	02/18/09	02/18/09	mp	BB91820
Analyte	Results	Flag	D.F.	Units	MDL	PQL	Prep/Test Method		Prepared	Analyzed	By	Batch
Mercury	**0.0449**	J	1	mg/kg	0.0200	0.100	EPA 7471A	EPA 7471A	02/18/09	02/18/09	ds	BB91823

Sample ID: SVB-5-10' Soil (9020196-06) Sampled:02/16/09 09:50 Received:02/16/09 14:28

Analyte	Results	Flag	D.F.	Units	MDL	PQL	Prep/Test Method		Prepared	Analyzed	By	Batch
C4 - C12	ND		1	mg/kg	0.100	0.500	EPA 5030B	EPA 8015B	02/19/09	02/19/09	mb	BB91907
Surrogate: a,a,a-Trifluorotoluene	*99.7 %*			*50-135*			*EPA 5030B*	*EPA 8015B*	*02/19/09*	*02/19/09*	*mb*	*BB91907*
Analyte	Results	Flag	D.F.	Units	MDL	PQL	Prep/Test Method		Prepared	Analyzed	By	Batch
C13 - C22	**2.50**	J	1	mg/kg	2.00	5.00	EPA 3550C	EPA 8015B	02/17/09	02/17/09	lk	BB91728
C23 - C32	ND		1	mg/kg	50.0	100	EPA 3550C	EPA 8015B	02/17/09	02/17/09	lk	BB91728
C33 - C36	ND		1	mg/kg	50.0	100	EPA 3550C	EPA 8015B	02/17/09	02/17/09	lk	BB91728

POSITIVE LAB SERVICE

781 East Washington Blvd., Los Angeles, CA 90021
(213) 745-5312 FAX (213) 745-6372

Certificate of Analysis

Kroner Environmental Service
10801 National Blvd., Suite 415
Los Angeles, CA 90064

Attn: Mr. Kurt Kroner Phone: (310) 474-1500 FAX:(310) 474-1577

File #:74143
Report Date: 02/23/09
Submitted: 02/16/09
PLS Report No.: 9020196

Project: Santa Monica High School

Sample ID: SVB-5-10' Soil (9020196-06) Sampled:02/16/09 09:50 Received:02/16/09 14:28

Surrogate: n-Tetracosane	*105 %*			*48-139*			*EPA 3550C*	*EPA 8015B*	*02/17/09*	*02/17/09*	*lk*	*BB91728*
Analyte	Results	Flag	D.F.	Units	MDL	PQL	Prep/Test Method		Prepared	Analyzed	By	Batch
Antimony	ND		1	mg/kg	0.400	2.50	EPA 3050B	EPA 6010B	02/18/09	02/18/09	mp	BB91820
Arsenic	**0.945**	J	1	mg/kg	0.300	1.00	EPA 3050B	EPA 6010B	02/18/09	02/18/09	mp	BB91820
Barium	**17.5**		1	mg/kg	0.100	1.00	EPA 3050B	EPA 6010B	02/18/09	02/18/09	mp	BB91820
Beryllium	**0.113**	J	1	mg/kg	0.100	1.00	EPA 3050B	EPA 6010B	02/18/09	02/18/09	mp	BB91820
Cadmium	ND		1	mg/kg	0.100	1.00	EPA 3050B	EPA 6010B	02/18/09	02/18/09	mp	BB91820
Chromium	**11.9**		1	mg/kg	0.100	1.00	EPA 3050B	EPA 6010B	02/18/09	02/18/09	mp	BB91820
Cobalt	**2.43**		1	mg/kg	0.100	1.00	EPA 3050B	EPA 6010B	02/18/09	02/18/09	mp	BB91820
Copper	**2.71**		1	mg/kg	0.200	1.00	EPA 3050B	EPA 6010B	02/18/09	02/18/09	mp	BB91820
Lead	**0.959**		1	mg/kg	0.200	0.500	EPA 3050B	EPA 6010B	02/18/09	02/18/09	mp	BB91820
Molybdenum	**0.288**	J	1	mg/kg	0.200	1.00	EPA 3050B	EPA 6010B	02/18/09	02/18/09	mp	BB91820
Nickel	**7.53**		1	mg/kg	0.200	1.00	EPA 3050B	EPA 6010B	02/18/09	02/18/09	mp	BB91820
Selenium	ND		1	mg/kg	0.300	1.00	EPA 3050B	EPA 6010B	02/18/09	02/18/09	mp	BB91820
Silver	ND		1	mg/kg	0.100	1.00	EPA 3050B	EPA 6010B	02/18/09	02/18/09	mp	BB91820
Thallium	ND		1	mg/kg	0.100	1.00	EPA 3050B	EPA 6010B	02/18/09	02/18/09	mp	BB91820
Vanadium	**10.4**		1	mg/kg	0.200	1.00	EPA 3050B	EPA 6010B	02/18/09	02/18/09	mp	BB91820
Zinc	**11.4**		1	mg/kg	1.00	5.00	EPA 3050B	EPA 6010B	02/18/09	02/18/09	mp	BB91820
Analyte	Results	Flag	D.F.	Units	MDL	PQL	Prep/Test Method		Prepared	Analyzed	By	Batch
Mercury	**0.0354**	J	1	mg/kg	0.0200	0.100	EPA 7471A	EPA 7471A	02/18/09	02/18/09	ds	BB91823

Sample ID: SVB-5-15' Soil (9020196-07) Sampled:02/16/09 09:55 Received:02/16/09 14:28

Analyte	Results	Flag	D.F.	Units	MDL	PQL	Prep/Test Method		Prepared	Analyzed	By	Batch
C4 - C12	ND		1	mg/kg	0.100	0.500	EPA 5030B	EPA 8015B	02/17/09	02/17/09	mb	BB91723
Surrogate: a,a,a-Trifluorotoluene	*102 %*			*50-135*			*EPA 5030B*	*EPA 8015B*	*02/17/09*	*02/17/09*	*mb*	*BB91723*
Analyte	Results	Flag	D.F.	Units	MDL	PQL	Prep/Test Method		Prepared	Analyzed	By	Batch
C13 - C22	ND		1	mg/kg	2.00	5.00	EPA 3550C	EPA 8015B	02/17/09	02/17/09	lk	BB91728
C23 - C32	ND		1	mg/kg	50.0	100	EPA 3550C	EPA 8015B	02/17/09	02/17/09	lk	BB91728
C33 - C36	ND		1	mg/kg	50.0	100	EPA 3550C	EPA 8015B	02/17/09	02/17/09	lk	BB91728
Surrogate: n-Tetracosane	*106 %*			*48-139*			*EPA 3550C*	*EPA 8015B*	*02/17/09*	*02/17/09*	*lk*	*BB91728*
Analyte	Results	Flag	D.F.	Units	MDL	PQL	Prep/Test Method		Prepared	Analyzed	By	Batch
Antimony	**1.01**	J	1	mg/kg	0.400	2.50	EPA 3050B	EPA 6010B	02/18/09	02/18/09	mp	BB91820
Arsenic	**1.25**		1	mg/kg	0.300	1.00	EPA 3050B	EPA 6010B	02/18/09	02/18/09	mp	BB91820
Barium	**74.0**		1	mg/kg	0.100	1.00	EPA 3050B	EPA 6010B	02/18/09	02/18/09	mp	BB91820
Beryllium	**0.316**	J	1	mg/kg	0.100	1.00	EPA 3050B	EPA 6010B	02/18/09	02/18/09	mp	BB91820
Cadmium	ND		1	mg/kg	0.100	1.00	EPA 3050B	EPA 6010B	02/18/09	02/18/09	mp	BB91820
Chromium	**35.7**		1	mg/kg	0.100	1.00	EPA 3050B	EPA 6010B	02/18/09	02/18/09	mp	BB91820
Cobalt	**8.87**		1	mg/kg	0.100	1.00	EPA 3050B	EPA 6010B	02/18/09	02/18/09	mp	BB91820
Copper	**9.53**		1	mg/kg	0.200	1.00	EPA 3050B	EPA 6010B	02/18/09	02/18/09	mp	BB91820
Lead	**1.44**		1	mg/kg	0.200	0.500	EPA 3050B	EPA 6010B	02/18/09	02/18/09	mp	BB91820
Molybdenum	**0.532**	J	1	mg/kg	0.200	1.00	EPA 3050B	EPA 6010B	02/18/09	02/18/09	mp	BB91820
Nickel	**17.3**		1	mg/kg	0.200	1.00	EPA 3050B	EPA 6010B	02/18/09	02/18/09	mp	BB91820

POSITIVE LAB SERVICE

781 East Washington Blvd., Los Angeles, CA 90021
(213) 745-5312 FAX (213) 745-6372

Certificate of Analysis

Kroner Environmental Service
10801 National Blvd., Suite 415
Los Angeles, CA 90064

Attn: Mr. Kurt Kroner Phone: (310) 474-1500 FAX:(310) 474-1577

File #:74143
Report Date: 02/23/09
Submitted: 02/16/09
PLS Report No.: 9020196

Project: Santa Monica High School

Analyte	Results	Flag	D.F.	Units	MDL	PQL	Prep/Test Method		Prepared	Analyzed	By	Batch
Sample ID: SVB-5-15' Soil (9020196-07) Sampled:02/16/09 09:55 Received:02/16/09 14:28												
Selenium	ND		1	mg/kg	0.300	1.00	EPA 3050B	EPA 6010B	02/18/09	02/18/09	mp	BB91820
Silver	ND		1	mg/kg	0.100	1.00	EPA 3050B	EPA 6010B	02/18/09	02/18/09	mp	BB91820
Thallium	ND		1	mg/kg	0.100	1.00	EPA 3050B	EPA 6010B	02/18/09	02/18/09	mp	BB91820
Vanadium	**27.4**		1	mg/kg	0.200	1.00	EPA 3050B	EPA 6010B	02/18/09	02/18/09	mp	BB91820
Zinc	**26.8**		1	mg/kg	1.00	5.00	EPA 3050B	EPA 6010B	02/18/09	02/18/09	mp	BB91820
Analyte	Results	Flag	D.F.	Units	MDL	PQL	Prep/Test Method		Prepared	Analyzed	By	Batch
Mercury	**0.0401**	J	1	mg/kg	0.0200	0.100	EPA 7471A	EPA 7471A	02/18/09	02/18/09	ds	BB91823
Sample ID: SVB-6-5' Soil (9020196-08) Sampled:02/16/09 10:10 Received:02/16/09 14:28												
Analyte	Results	Flag	D.F.	Units	MDL	PQL	Prep/Test Method		Prepared	Analyzed	By	Batch
C4 - C12	ND		1	mg/kg	0.100	0.500	EPA 5030B	EPA 8015B	02/17/09	02/17/09	mb	BB91723
Surrogate: a,a,a-Trifluorotoluene	*99.3 %*			*50-135*			*EPA 5030B*	*EPA 8015B*	*02/17/09*	*02/17/09*	*mb*	*BB91723*
Analyte	Results	Flag	D.F.	Units	MDL	PQL	Prep/Test Method		Prepared	Analyzed	By	Batch
C13 - C22	**2.64**	J	1	mg/kg	2.00	5.00	EPA 3550C	EPA 8015B	02/17/09	02/17/09	lk	BB91728
C23 - C32	ND		1	mg/kg	50.0	100	EPA 3550C	EPA 8015B	02/17/09	02/17/09	lk	BB91728
C33 - C36	ND		1	mg/kg	50.0	100	EPA 3550C	EPA 8015B	02/17/09	02/17/09	lk	BB91728
Surrogate: n-Tetracosane	*106 %*			*48-139*			*EPA 3550C*	*EPA 8015B*	*02/17/09*	*02/17/09*	*lk*	*BB91728*
Analyte	Results	Flag	D.F.	Units	MDL	PQL	Prep/Test Method		Prepared	Analyzed	By	Batch
Antimony	ND		1	mg/kg	0.400	2.50	EPA 3050B	EPA 6010B	02/18/09	02/18/09	mp	BB91820
Arsenic	**1.16**		1	mg/kg	0.300	1.00	EPA 3050B	EPA 6010B	02/18/09	02/18/09	mp	BB91820
Barium	**26.1**		1	mg/kg	0.100	1.00	EPA 3050B	EPA 6010B	02/18/09	02/18/09	mp	BB91820
Beryllium	**0.128**	J	1	mg/kg	0.100	1.00	EPA 3050B	EPA 6010B	02/18/09	02/18/09	mp	BB91820
Cadmium	ND		1	mg/kg	0.100	1.00	EPA 3050B	EPA 6010B	02/18/09	02/18/09	mp	BB91820
Chromium	**12.2**		1	mg/kg	0.100	1.00	EPA 3050B	EPA 6010B	02/18/09	02/18/09	mp	BB91820
Cobalt	**3.92**		1	mg/kg	0.100	1.00	EPA 3050B	EPA 6010B	02/18/09	02/18/09	mp	BB91820
Copper	**4.31**		1	mg/kg	0.200	1.00	EPA 3050B	EPA 6010B	02/18/09	02/18/09	mp	BB91820
Lead	**0.865**		1	mg/kg	0.200	0.500	EPA 3050B	EPA 6010B	02/18/09	02/18/09	mp	BB91820
Molybdenum	**0.340**	J	1	mg/kg	0.200	1.00	EPA 3050B	EPA 6010B	02/18/09	02/18/09	mp	BB91820
Nickel	**11.8**		1	mg/kg	0.200	1.00	EPA 3050B	EPA 6010B	02/18/09	02/18/09	mp	BB91820
Selenium	ND		1	mg/kg	0.300	1.00	EPA 3050B	EPA 6010B	02/18/09	02/18/09	mp	BB91820
Silver	ND		1	mg/kg	0.100	1.00	EPA 3050B	EPA 6010B	02/18/09	02/18/09	mp	BB91820
Thallium	ND		1	mg/kg	0.100	1.00	EPA 3050B	EPA 6010B	02/18/09	02/18/09	mp	BB91820
Vanadium	**12.5**		1	mg/kg	0.200	1.00	EPA 3050B	EPA 6010B	02/18/09	02/18/09	mp	BB91820
Zinc	**13.0**		1	mg/kg	1.00	5.00	EPA 3050B	EPA 6010B	02/18/09	02/18/09	mp	BB91820
Analyte	Results	Flag	D.F.	Units	MDL	PQL	Prep/Test Method		Prepared	Analyzed	By	Batch
Mercury	**0.0420**	J	1	mg/kg	0.0200	0.100	EPA 7471A	EPA 7471A	02/18/09	02/18/09	ds	BB91823
Sample ID: SVB-6-10' Soil (9020196-09) Sampled:02/16/09 10:20 Received:02/16/09 14:28												
Analyte	Results	Flag	D.F.	Units	MDL	PQL	Prep/Test Method		Prepared	Analyzed	By	Batch
C4 - C12	ND		1	mg/kg	0.100	0.500	EPA 5030B	EPA 8015B	02/17/09	02/17/09	mb	BB91723
Surrogate: a,a,a-Trifluorotoluene	*100 %*			*50-135*			*EPA 5030B*	*EPA 8015B*	*02/17/09*	*02/17/09*	*mb*	*BB91723*
Analyte	Results	Flag	D.F.	Units	MDL	PQL	Prep/Test Method		Prepared	Analyzed	By	Batch

POSITIVE LAB SERVICE

781 East Washington Blvd., Los Angeles, CA 90021
(213) 745-5312 FAX (213) 745-6372

Certificate of Analysis

Kroner Environmental Service
10801 National Blvd., Suite 415
Los Angeles, CA 90064

Attn: Mr. Kurt Kroner Phone: (310) 474-1500 FAX:(310) 474-1577

File #:74143
Report Date: 02/23/09
Submitted: 02/16/09
PLS Report No.: 9020196

Project: Santa Monica High School

Sample ID: SVB-6-10' Soil (9020196-09) Sampled:02/16/09 10:20 Received:02/16/09 14:28

C13 - C22	ND		1	mg/kg	2.00	5.00	EPA 3550C	EPA 8015B	02/17/09	02/18/09	lk	BB91728
C23 - C32	ND		1	mg/kg	50.0	100	EPA 3550C	EPA 8015B	02/17/09	02/18/09	lk	BB91728
C33 - C36	ND		1	mg/kg	50.0	100	EPA 3550C	EPA 8015B	02/17/09	02/18/09	lk	BB91728
Surrogate: n-Tetracosane	*106 %*			*48-139*			*EPA 3550C*	*EPA 8015B*	*02/17/09*	*02/18/09*	*lk*	*BB91728*
Analyte	Results	Flag	D.F.	Units	MDL	PQL	Prep/Test Method		Prepared	Analyzed	By	Batch
Antimony	ND		1	mg/kg	0.400	2.50	EPA 3050B	EPA 6010B	02/18/09	02/18/09	mp	BB91820
Arsenic	**1.04**		1	mg/kg	0.300	1.00	EPA 3050B	EPA 6010B	02/18/09	02/18/09	mp	BB91820
Barium	**22.1**		1	mg/kg	0.100	1.00	EPA 3050B	EPA 6010B	02/18/09	02/18/09	mp	BB91820
Beryllium	**0.136**	J	1	mg/kg	0.100	1.00	EPA 3050B	EPA 6010B	02/18/09	02/18/09	mp	BB91820
Cadmium	ND		1	mg/kg	0.100	1.00	EPA 3050B	EPA 6010B	02/18/09	02/18/09	mp	BB91820
Chromium	**13.7**		1	mg/kg	0.100	1.00	EPA 3050B	EPA 6010B	02/18/09	02/18/09	mp	BB91820
Cobalt	**2.84**		1	mg/kg	0.100	1.00	EPA 3050B	EPA 6010B	02/18/09	02/18/09	mp	BB91820
Copper	**3.69**		1	mg/kg	0.200	1.00	EPA 3050B	EPA 6010B	02/18/09	02/18/09	mp	BB91820
Lead	**0.916**		1	mg/kg	0.200	0.500	EPA 3050B	EPA 6010B	02/18/09	02/18/09	mp	BB91820
Molybdenum	**0.362**	J	1	mg/kg	0.200	1.00	EPA 3050B	EPA 6010B	02/18/09	02/18/09	mp	BB91820
Nickel	**10.6**		1	mg/kg	0.200	1.00	EPA 3050B	EPA 6010B	02/18/09	02/18/09	mp	BB91820
Selenium	ND		1	mg/kg	0.300	1.00	EPA 3050B	EPA 6010B	02/18/09	02/18/09	mp	BB91820
Silver	ND		1	mg/kg	0.100	1.00	EPA 3050B	EPA 6010B	02/18/09	02/18/09	mp	BB91820
Thallium	ND		1	mg/kg	0.100	1.00	EPA 3050B	EPA 6010B	02/18/09	02/18/09	mp	BB91820
Vanadium	**11.6**		1	mg/kg	0.200	1.00	EPA 3050B	EPA 6010B	02/18/09	02/18/09	mp	BB91820
Zinc	**14.0**		1	mg/kg	1.00	5.00	EPA 3050B	EPA 6010B	02/18/09	02/18/09	mp	BB91820
Analyte	Results	Flag	D.F.	Units	MDL	PQL	Prep/Test Method		Prepared	Analyzed	By	Batch
Mercury	**0.0383**	J	1	mg/kg	0.0200	0.100	EPA 7471A	EPA 7471A	02/18/09	02/18/09	ds	BB91823

Sample ID: SVB-6-15' Soil (9020196-10) Sampled:02/16/09 10:30 Received:02/16/09 14:28

Analyte	Results	Flag	D.F.	Units	MDL	PQL	Prep/Test Method		Prepared	Analyzed	By	Batch
C4 - C12	ND		1	mg/kg	0.100	0.500	EPA 5030B	EPA 8015B	02/17/09	02/17/09	mb	BB91723
Surrogate: a,a,a-Trifluorotoluene	*100 %*			*50-135*			*EPA 5030B*	*EPA 8015B*	*02/17/09*	*02/17/09*	*mb*	*BB91723*
Analyte	Results	Flag	D.F.	Units	MDL	PQL	Prep/Test Method		Prepared	Analyzed	By	Batch
C13 - C22	ND		1	mg/kg	4.00	10.0	EPA 3550C	EPA 8015B	02/17/09	02/18/09	lk	BB91728
C23 - C32	ND		1	mg/kg	100	200	EPA 3550C	EPA 8015B	02/17/09	02/18/09	lk	BB91728
C33 - C36	ND		1	mg/kg	100	200	EPA 3550C	EPA 8015B	02/17/09	02/18/09	lk	BB91728
Surrogate: n-Tetracosane	*103 %*			*48-139*			*EPA 3550C*	*EPA 8015B*	*02/17/09*	*02/18/09*	*lk*	*BB91728*
Analyte	Results	Flag	D.F.	Units	MDL	PQL	Prep/Test Method		Prepared	Analyzed	By	Batch
Antimony	**1.50**	J	1	mg/kg	0.400	2.50	EPA 3050B	EPA 6010B	02/18/09	02/18/09	mp	BB91820
Arsenic	**0.692**	J	1	mg/kg	0.300	1.00	EPA 3050B	EPA 6010B	02/18/09	02/18/09	mp	BB91820
Barium	**55.3**		1	mg/kg	0.100	1.00	EPA 3050B	EPA 6010B	02/18/09	02/18/09	mp	BB91820
Beryllium	**0.312**	J	1	mg/kg	0.100	1.00	EPA 3050B	EPA 6010B	02/18/09	02/18/09	mp	BB91820
Cadmium	**0.148**	J	1	mg/kg	0.100	1.00	EPA 3050B	EPA 6010B	02/18/09	02/18/09	mp	BB91820
Chromium	**67.1**		1	mg/kg	0.100	1.00	EPA 3050B	EPA 6010B	02/18/09	02/18/09	mp	BB91820
Cobalt	**9.89**		1	mg/kg	0.100	1.00	EPA 3050B	EPA 6010B	02/18/09	02/18/09	mp	BB91820
Copper	**10.7**		1	mg/kg	0.200	1.00	EPA 3050B	EPA 6010B	02/18/09	02/18/09	mp	BB91820

POSITIVE LAB SERVICE

781 East Washington Blvd., Los Angeles, CA 90021
(213) 745-5312 FAX (213) 745-6372

Certificate of Analysis

Kroner Environmental Service
10801 National Blvd., Suite 415
Los Angeles, CA 90064

Attn: Mr. Kurt Kroner Phone: (310) 474-1500 FAX:(310) 474-1577

File #:74143
Report Date: 02/23/09
Submitted: 02/16/09
PLS Report No.: 9020196

Project: Santa Monica High School

Sample ID: SVB-6-15' Soil (9020196-10) Sampled:02/16/09 10:30 Received:02/16/09 14:28

Analyte	Results	Flag	D.F.	Units	MDL	PQL	Prep/Test Method		Prepared	Analyzed	By	Batch
Lead	**1.03**		1	mg/kg	0.200	0.500	EPA 3050B	EPA 6010B	02/18/09	02/18/09	mp	BB91820
Molybdenum	**0.416**	J	1	mg/kg	0.200	1.00	EPA 3050B	EPA 6010B	02/18/09	02/18/09	mp	BB91820
Nickel	**30.8**		1	mg/kg	0.200	1.00	EPA 3050B	EPA 6010B	02/18/09	02/18/09	mp	BB91820
Selenium	ND		1	mg/kg	0.300	1.00	EPA 3050B	EPA 6010B	02/18/09	02/18/09	mp	BB91820
Silver	ND		1	mg/kg	0.100	1.00	EPA 3050B	EPA 6010B	02/18/09	02/18/09	mp	BB91820
Thallium	ND		1	mg/kg	0.100	1.00	EPA 3050B	EPA 6010B	02/18/09	02/18/09	mp	BB91820
Vanadium	**24.2**		1	mg/kg	0.200	1.00	EPA 3050B	EPA 6010B	02/18/09	02/18/09	mp	BB91820
Zinc	**31.6**		1	mg/kg	1.00	5.00	EPA 3050B	EPA 6010B	02/18/09	02/18/09	mp	BB91820
Analyte	Results	Flag	D.F.	Units	MDL	PQL	Prep/Test Method		Prepared	Analyzed	By	Batch
Mercury	**0.0833**	J	1	mg/kg	0.0200	0.100	EPA 7471A	EPA 7471A	02/18/09	02/18/09	ds	BB91823

Sample ID: HAB-9-0.5' Soil (9020196-11) Sampled:02/16/09 11:30 Received:02/16/09 14:28

Analyte	Results	Flag	D.F.	Units	MDL	PQL	Prep/Test Method		Prepared	Analyzed	By	Batch
Aroclor-1016	ND		1	ug/kg	25.0	50.0	EPA 3550C	EPA 8082	02/17/09	02/19/09	lk	BB91832
Aroclor-1221	ND		1	ug/kg	10.0	50.0	EPA 3550C	EPA 8082	02/17/09	02/19/09	lk	BB91832
Aroclor-1232	ND		1	ug/kg	10.0	50.0	EPA 3550C	EPA 8082	02/17/09	02/19/09	lk	BB91832
Aroclor-1242	ND		1	ug/kg	10.0	50.0	EPA 3550C	EPA 8082	02/17/09	02/19/09	lk	BB91832
Aroclor-1248	ND		1	ug/kg	10.0	50.0	EPA 3550C	EPA 8082	02/17/09	02/19/09	lk	BB91832
Aroclor-1254	ND		1	ug/kg	10.0	50.0	EPA 3550C	EPA 8082	02/17/09	02/19/09	lk	BB91832
Aroclor-1260	**13.8**	J	1	ug/kg	10.0	50.0	EPA 3550C	EPA 8082	02/17/09	02/19/09	lk	BB91832
Surrogate: 2,4,5,6 Tetrachloro-m-xyler.	*72.1 %*			*50-119*			*EPA 3550C*	*EPA 8082*	*02/17/09*	*02/19/09*	*lk*	*BB91832*
Surrogate: Decachlorobiphenyl	*44.2 %*			*39-125*			*EPA 3550C*	*EPA 8082*	*02/17/09*	*02/19/09*	*lk*	*BB91832*

Sample ID: HAB-9-2.0' Soil (9020196-12) Sampled:02/16/09 11:35 Received:02/16/09 14:28

Analyte	Results	Flag	D.F.	Units	MDL	PQL	Prep/Test Method		Prepared	Analyzed	By	Batch
Aroclor-1016	ND		1	ug/kg	25.0	50.0	EPA 3550C	EPA 8082	02/17/09	02/19/09	lk	BB91832
Aroclor-1221	ND		1	ug/kg	10.0	50.0	EPA 3550C	EPA 8082	02/17/09	02/19/09	lk	BB91832
Aroclor-1232	ND		1	ug/kg	10.0	50.0	EPA 3550C	EPA 8082	02/17/09	02/19/09	lk	BB91832
Aroclor-1242	ND		1	ug/kg	10.0	50.0	EPA 3550C	EPA 8082	02/17/09	02/19/09	lk	BB91832
Aroclor-1248	ND		1	ug/kg	10.0	50.0	EPA 3550C	EPA 8082	02/17/09	02/19/09	lk	BB91832
Aroclor-1254	ND		1	ug/kg	10.0	50.0	EPA 3550C	EPA 8082	02/17/09	02/19/09	lk	BB91832
Aroclor-1260	ND		1	ug/kg	10.0	50.0	EPA 3550C	EPA 8082	02/17/09	02/19/09	lk	BB91832
Surrogate: 2,4,5,6 Tetrachloro-m-xyler.	*66.8 %*			*50-119*			*EPA 3550C*	*EPA 8082*	*02/17/09*	*02/19/09*	*lk*	*BB91832*
Surrogate: Decachlorobiphenyl	*51.5 %*			*39-125*			*EPA 3550C*	*EPA 8082*	*02/17/09*	*02/19/09*	*lk*	*BB91832*

Sample ID: Edison Vault Water (9020196-13) Sampled:02/16/09 12:30 Received:02/16/09 14:28

Analyte	Results	Flag	D.F.	Units	MDL	PQL	Prep/Test Method		Prepared	Analyzed	By	Batch
pH	**8.0**		1	pH Units	0.1	0.1	-	SM 4500-H B	02/16/09	02/16/09	ds	BB91705
Analyte	Results	Flag	D.F.	Units	MDL	PQL	Prep/Test Method		Prepared	Analyzed	By	Batch
Aroclor-1016	ND		1	ug/l	0.300	0.500	EPA 3535A	EPA 8082	02/16/09	02/18/09	lk	BB91814
Aroclor-1221	ND		1	ug/l	0.300	0.500	EPA 3535A	EPA 8082	02/16/09	02/18/09	lk	BB91814
Aroclor-1232	ND		1	ug/l	0.300	0.500	EPA 3535A	EPA 8082	02/16/09	02/18/09	lk	BB91814

POSITIVE LAB SERVICE

781 East Washington Blvd., Los Angeles, CA 90021
(213) 745-5312 FAX (213) 745-6372

Certificate of Analysis

Kroner Environmental Service
10801 National Blvd., Suite 415
Los Angeles, CA 90064

Attn: Mr. Kurt Kroner Phone: (310) 474-1500 FAX:(310) 474-1577

File #:74143
Report Date: 02/23/09
Submitted: 02/16/09
PLS Report No.: 9020196

Project: Santa Monica High School

Sample ID: Edison Vault Water (9020196-13) Sampled:02/16/09 12:30 Received:02/16/09 14:28

Aroclor-1242	ND		1	ug/l	0.300	0.500	EPA 3535A	EPA 8082	02/16/09	02/18/09	lk	BB91814
Aroclor-1248	ND		1	ug/l	0.300	0.500	EPA 3535A	EPA 8082	02/16/09	02/18/09	lk	BB91814
Aroclor-1254	ND		1	ug/l	0.300	0.500	EPA 3535A	EPA 8082	02/16/09	02/18/09	lk	BB91814
Aroclor-1260	ND		1	ug/l	0.300	0.500	EPA 3535A	EPA 8082	02/16/09	02/18/09	lk	BB91814
Surrogate: 2,4,5,6 Tetrachloro-m-xyler	*81.7 %*			*40-114*			*EPA 3535A*	*EPA 8082*	*02/16/09*	*02/18/09*	*lk*	*BB91814*
Surrogate: Decachlorobiphenyl	*13.6 %*			*45-121*			*EPA 3535A*	*EPA 8082*	*02/16/09*	*02/18/09*	*lk*	*BB91814*

Analyte	Results	Flag	D.F.	Units	MDL	PQL	Prep/Test Method		Prepared	Analyzed	By	Batch
C4 - C12	ND		1	ug/l	50.0	100	EPA 5030B	EPA 8015B	02/18/09	02/18/09	mb	BB91722
Surrogate: a,a,a-Trifluorotoluene	*102 %*			*70-140*			*EPA 5030B*	*EPA 8015B*	*02/18/09*	*02/18/09*	*mb*	*BB91722*

Analyte	Results	Flag	D.F.	Units	MDL	PQL	Prep/Test Method		Prepared	Analyzed	By	Batch
C13 - C22	**3.79**		1	mg/L	0.500	1.00	EPA 3535A	EPA 8015B	02/16/09	02/17/09	lk	BB91825
C23 - C32	**5.04**	J	1	mg/L	5.00	10.0	EPA 3535A	EPA 8015B	02/16/09	02/17/09	lk	BB91825
C33 - C36	ND		1	mg/L	5.00	10.0	EPA 3535A	EPA 8015B	02/16/09	02/17/09	lk	BB91825
Surrogate: n-Tetracosane	*90.2 %*			*38-137*			*EPA 3535A*	*EPA 8015B*	*02/16/09*	*02/17/09*	*lk*	*BB91825*

POSITIVE LAB SERVICE

781 East Washington Blvd., Los Angeles, CA 90021
(213) 745-5312 FAX (213) 745-6372

Certificate of Analysis

Kroner Environmental Service
10801 National Blvd., Suite 415
Los Angeles, CA 90064

Attn: Mr. Kurt Kroner Phone: (310) 474-1500 FAX:(310) 474-1577

File #:74143
Report Date: 02/23/09
Submitted: 02/16/09
PLS Report No.: 9020196

Project: Santa Monica High School

Quality Control Data

Analyte	Result	PQL	Units	Spike Level	Source Result	%REC	%REC Limits	RPD	RPD Limit	Qualifier
Batch BB91832 - EPA 3550C										
Blank Prepared & Analyzed: 02/18/09										
Aroclor-1016	ND	50.0	ug/kg							
Aroclor-1221	ND	50.0	ug/kg							
Aroclor-1232	ND	50.0	ug/kg							
Aroclor-1242	ND	50.0	ug/kg							
Aroclor-1248	ND	50.0	ug/kg							
Aroclor-1254	ND	50.0	ug/kg							
Aroclor-1260	ND	50.0	ug/kg							
Surrogate: 2,4,5,6 Tetrachloro-m-xylene	*45.1*		ug/kg	*50.00*		*90.3*	*50-119*			
Surrogate: Decachlorobiphenyl	*41.7*		ug/kg	*50.00*		*83.4*	*39-125*			
LCS Prepared: 02/17/09 Analyzed: 02/19/09										
Aroclor-1260	325	50.0	ug/kg	312.5		104	40-119			
Surrogate: 2,4,5,6 Tetrachloro-m-xylene	*43.7*		ug/kg	*50.00*		*87.3*	*44-126*			
Surrogate: Decachlorobiphenyl	*42.4*		ug/kg	*50.00*		*84.8*	*40-119*			
Matrix Spike Source: 9020196-04 Prepared: 02/17/09 Analyzed: 02/19/09										
Aroclor-1260	197	50.0	ug/kg	250.0	ND	78.7	30-115			
Surrogate: 2,4,5,6 Tetrachloro-m-xylene	*47.6*		ug/kg	*50.00*		*95.1*	*30-143*			
Surrogate: Decachlorobiphenyl	*40.5*		ug/kg	*50.00*		*81.1*	*42-133*			
Matrix Spike Dup Source: 9020196-04 Prepared: 02/17/09 Analyzed: 02/19/09										
Aroclor-1260	245	50.0	ug/kg	250.0	ND	97.9	30-115	21.7	30	
Surrogate: 2,4,5,6 Tetrachloro-m-xylene	*53.1*		ug/kg	*50.00*		*106*	*30-143*			
Surrogate: Decachlorobiphenyl	*46.5*		ug/kg	*50.00*		*93.1*	*42-133*			
Batch BB91723 - EPA 5030B										
Blank Prepared & Analyzed: 02/17/09										
C4 - C12	ND	0.500	mg/kg							
Surrogate: a,a,a-Trifluorotoluene	*0.0296*		mg/kg	*0.03000*		*98.7*	*50-135*			
LCS Prepared & Analyzed: 02/17/09										
Gasoline	0.825	0.500	mg/kg	0.9096		90.7	65-137			
Matrix Spike Source: 9020196-05 Prepared & Analyzed: 02/18/09										
Gasoline	0.796	0.500	mg/kg	0.9096	ND	87.5	51-138			
Matrix Spike Dup Source: 9020196-05 Prepared & Analyzed: 02/18/09										
Gasoline	0.799	0.500	mg/kg	0.9096	ND	87.9	51-138	0.445	30	
Batch BB91907 - EPA 5030B										
Blank Prepared & Analyzed: 02/19/09										
C4 - C12	ND	0.500	mg/kg							
Surrogate: a,a,a-Trifluorotoluene	*0.0309*		mg/kg	*0.03000*		*103*	*50-135*			
LCS Prepared & Analyzed: 02/19/09										
Gasoline	0.954	0.500	mg/kg	0.9096		105	65-137			

POSITIVE LAB SERVICE

781 East Washington Blvd., Los Angeles, CA 90021
(213) 745-5312 FAX (213) 745-6372

Certificate of Analysis

Kroner Environmental Service
10801 National Blvd., Suite 415
Los Angeles, CA 90064

Attn: Mr. Kurt Kroner Phone: (310) 474-1500 FAX:(310) 474-1577

File #:74143
Report Date: 02/23/09
Submitted: 02/16/09
PLS Report No.: 9020196

Project: Santa Monica High School

Quality Control Data

Analyte	Result	PQL	Units	Spike Level	Source Result	%REC	%REC Limits	RPD	RPD Limit	Qualifier
Batch BB91907 - EPA 5030B										
Matrix Spike Source: 9020215-01 Prepared & Analyzed: 02/19/09										
Gasoline	0.818	0.500	mg/kg	0.9096	ND	89.9	51-138			
Matrix Spike Dup Source: 9020215-01 Prepared & Analyzed: 02/19/09										
Gasoline	0.776	0.500	mg/kg	0.9096	ND	85.3	51-138	5.32	30	
Batch BB91705 - -										
Duplicate Source: 9020181-01 Prepared & Analyzed: 02/16/09										
pH	7.0	0.1	pH Units		7.0			0.143	20	
Batch BB91728 - EPA 3550C										
Blank Prepared & Analyzed: 02/17/09										
C13 - C22	ND	5.00	mg/kg							
C23 - C32	ND	100	mg/kg							
C33 - C36	ND	100	mg/kg							
Surrogate: n-Tetracosane	*16.3*		mg/kg	*15.62*		*104*	*48-139*			
LCS Prepared & Analyzed: 02/17/09										
Diesel	414	10.0	mg/kg	434.7		95.3	55-118			
Surrogate: n-Tetracosane	*17.0*		mg/kg	*15.62*		*108*	*65-136*			
Matrix Spike Source: 9020196-06 Prepared: 02/17/09 Analyzed: 02/18/09										
Diesel	74.9	10.0	mg/kg	83.20	ND	90.0	50-126			
Surrogate: n-Tetracosane	*15.8*		mg/kg	*15.62*		*101*	*58-138*			
Matrix Spike Dup Source: 9020196-06 Prepared: 02/17/09 Analyzed: 02/18/09										
Diesel	78.8	10.0	mg/kg	83.20	ND	94.7	50-126	5.03	30	
Surrogate: n-Tetracosane	*16.3*		mg/kg	*15.62*		*104*	*58-138*			
Batch BB91820 - EPA 3050B										
Blank Prepared & Analyzed: 02/18/09										
Antimony	ND	2.50	mg/kg							
Arsenic	ND	1.00	mg/kg							
Barium	0.520	1.00	mg/kg							J
Beryllium	ND	1.00	mg/kg							
Cadmium	ND	1.00	mg/kg							
Chromium	0.367	1.00	mg/kg							J
Cobalt	ND	1.00	mg/kg							
Copper	ND	1.00	mg/kg							
Lead	0.212	0.500	mg/kg							J
Molybdenum	ND	1.00	mg/kg							
Nickel	0.564	1.00	mg/kg							J
Selenium	ND	1.00	mg/kg							
Silver	ND	1.00	mg/kg							
Thallium	0.282	1.00	mg/kg							J

POSITIVE LAB SERVICE

781 East Washington Blvd., Los Angeles, CA 90021
(213) 745-5312 FAX (213) 745-6372

Certificate of Analysis

Kroner Environmental Service
10801 National Blvd., Suite 415
Los Angeles, CA 90064

Attn: Mr. Kurt Kroner Phone: (310) 474-1500 FAX:(310) 474-1577

File #:74143
Report Date: 02/23/09
Submitted: 02/16/09
PLS Report No.: 9020196

Project: Santa Monica High School

Quality Control Data

Analyte	Result	PQL	Units	Spike Level	Source Result	%REC	%REC Limits	RPD	RPD Limit	Qualifier
Batch BB91820 - EPA 3050B										
Vanadium	ND	1.00	mg/kg							
Zinc	1.89	5.00	mg/kg							J
LCS Prepared & Analyzed: 02/18/09										
Antimony	45.9	2.50	mg/kg	49.90		92.0	60-140			
Arsenic	189	1.00	mg/kg	201.2		94.2	80-120			
Barium	206	1.00	mg/kg	199.7		103	80-120			
Beryllium	4.66	1.00	mg/kg	4.980		93.6	80-120			
Cadmium	5.01	1.00	mg/kg	5.020		99.7	80-120			
Chromium	20.5	1.00	mg/kg	20.01		103	80-120			
Cobalt	49.8	1.00	mg/kg	49.62		100	80-120			
Copper	25.4	1.00	mg/kg	25.03		102	80-120			
Lead	50.1	0.500	mg/kg	50.20		99.9	80-120			
Molybdenum	50.0	1.00	mg/kg	50.00		100	80-120			
Nickel	49.8	1.00	mg/kg	50.10		99.4	80-120			
Selenium	181	1.00	mg/kg	199.6		90.6	80-120			
Silver	4.89	1.00	mg/kg	5.010		97.6	80-120			
Thallium	197	1.00	mg/kg	200.6		98.2	80-120			
Vanadium	47.5	1.00	mg/kg	50.20		94.6	80-120			
Zinc	51.3	5.00	mg/kg	50.30		102	80-120			
Duplicate Source: 9020201-08 Prepared & Analyzed: 02/18/09										
Antimony	1.50	2.50	mg/kg		0.834			56.9	30	J
Arsenic	35.5	1.00	mg/kg		33.4			6.07	30	
Barium	105	1.00	mg/kg		95.4			9.85	30	
Beryllium	0.319	1.00	mg/kg		0.290			9.50	30	J
Cadmium	ND	1.00	mg/kg		ND				30	
Chromium	13.6	1.00	mg/kg		11.9			13.1	30	
Cobalt	8.86	1.00	mg/kg		8.39			5.48	30	
Copper	13.1	1.00	mg/kg		12.2			6.59	30	
Lead	1.83	0.500	mg/kg		1.74			4.80	30	
Molybdenum	0.307	1.00	mg/kg		0.216			34.5	30	J
Nickel	8.87	1.00	mg/kg		10.2			13.8	30	
Selenium	ND	1.00	mg/kg		ND				30	
Silver	1.95	1.00	mg/kg		0.960			68.2	30	
Thallium	ND	1.00	mg/kg		ND				30	
Vanadium	35.7	1.00	mg/kg		32.5			9.31	30	
Zinc	49.9	5.00	mg/kg		44.6			11.3	30	
Matrix Spike Source: 9020201-08 Prepared & Analyzed: 02/18/09										
Antimony	45.2	2.50	mg/kg	49.90	0.834	88.9	60-140			
Arsenic	220	1.00	mg/kg	201.2	33.4	92.8	75-125			
Barium	292	1.00	mg/kg	199.7	95.4	98.5	75-125			
Beryllium	4.92	1.00	mg/kg	4.980	0.290	93.0	75-125			

POSITIVE LAB SERVICE

781 East Washington Blvd., Los Angeles, CA 90021
(213) 745-5312 FAX (213) 745-6372

Certificate of Analysis

Kroner Environmental Service
10801 National Blvd., Suite 415
Los Angeles, CA 90064

Attn: Mr. Kurt Kroner Phone: (310) 474-1500 FAX:(310) 474-1577

Project: Santa Monica High School

File #:74143
Report Date: 02/23/09
Submitted: 02/16/09
PLS Report No.: 9020196

Quality Control Data

Analyte	Result	PQL	Units	Spike Level	Source Result	%REC	%REC Limits	RPD	RPD Limit	Qualifier
Batch BB91820 - EPA 3050B										
Cadmium	4.74	1.00	mg/kg	5.020	ND	94.4	75-125			
Chromium	31.7	1.00	mg/kg	20.01	11.9	98.5	75-125			
Cobalt	54.5	1.00	mg/kg	49.62	8.39	93.0	75-125			
Copper	36.6	1.00	mg/kg	25.03	12.2	97.2	75-125			
Lead	47.8	0.500	mg/kg	50.20	1.74	91.8	75-125			
Molybdenum	48.7	1.00	mg/kg	50.00	0.216	97.1	75-125			
Nickel	54.4	1.00	mg/kg	50.10	10.2	88.3	75-125			
Selenium	179	1.00	mg/kg	199.6	ND	89.8	75-125			
Silver	5.49	1.00	mg/kg	5.010	0.960	90.4	75-125			
Thallium	174	1.00	mg/kg	200.6	ND	87.0	75-125			
Vanadium	80.6	1.00	mg/kg	50.20	32.5	95.7	75-125			
Zinc	92.9	5.00	mg/kg	50.30	44.6	96.1	75-125			
Matrix Spike Dup Source: 9020201-08 Prepared & Analyzed: 02/18/09										
Antimony	45.2	2.50	mg/kg	49.90	0.834	88.9	60-140	0.0715	30	
Arsenic	221	1.00	mg/kg	201.2	33.4	93.4	75-125	0.640	30	
Barium	288	1.00	mg/kg	199.7	95.4	96.3	75-125	2.22	30	
Beryllium	4.89	1.00	mg/kg	4.980	0.290	92.4	75-125	0.601	30	
Cadmium	4.75	1.00	mg/kg	5.020	ND	94.7	75-125	0.342	30	
Chromium	31.4	1.00	mg/kg	20.01	11.9	97.2	75-125	1.35	30	
Cobalt	55.1	1.00	mg/kg	49.62	8.39	94.1	75-125	1.21	30	
Copper	36.6	1.00	mg/kg	25.03	12.2	97.2	75-125	0.00616	30	
Lead	48.0	0.500	mg/kg	50.20	1.74	92.1	75-125	0.366	30	
Molybdenum	49.1	1.00	mg/kg	50.00	0.216	97.7	75-125	0.650	30	
Nickel	54.8	1.00	mg/kg	50.10	10.2	89.1	75-125	0.883	30	
Selenium	181	1.00	mg/kg	199.6	ND	90.5	75-125	0.771	30	
Silver	5.69	1.00	mg/kg	5.010	0.960	94.4	75-125	4.28	30	
Thallium	175	1.00	mg/kg	200.6	ND	87.1	75-125	0.215	30	
Vanadium	79.7	1.00	mg/kg	50.20	32.5	93.9	75-125	1.94	30	
Zinc	94.7	5.00	mg/kg	50.30	44.6	99.6	75-125	3.57	30	
Batch BB91823 - EPA 7471A										
Blank Prepared & Analyzed: 02/18/09										
Mercury	0.0244	0.100	mg/kg							J
LCS Prepared & Analyzed: 02/18/09										
Mercury	0.729	0.100	mg/kg	0.8333		87.5	80-120			
Matrix Spike Source: 9020201-08 Prepared & Analyzed: 02/18/09										
Mercury	1.05	0.100	mg/kg	0.8333	0.0348	122	75-125			
Matrix Spike Dup Source: 9020201-08 Prepared & Analyzed: 02/18/09										
Mercury	0.942	0.100	mg/kg	0.8333	0.0348	109	75-125	11.2	25	

POSITIVE LAB SERVICE

781 East Washington Blvd., Los Angeles, CA 90021
(213) 745-5312 FAX (213) 745-6372

Certificate of Analysis

Kroner Environmental Service
10801 National Blvd., Suite 415
Los Angeles, CA 90064

Attn: Mr. Kurt Kroner Phone: (310) 474-1500 FAX:(310) 474-1577

File #:74143
Report Date: 02/23/09
Submitted: 02/16/09
PLS Report No.: 9020196

Project: Santa Monica High School

Quality Control Data

Analyte	Result	PQL	Units	Spike Level	Source Result	%REC	%REC Limits	RPD	RPD Limit	Qualifier
Batch BB91814 - EPA 3535A										
Blank Prepared: 02/16/09 Analyzed: 02/18/09										
Aroclor-1016	ND	0.250	ug/l							
Aroclor-1221	ND	0.250	ug/l							
Aroclor-1232	ND	0.250	ug/l							
Aroclor-1242	ND	0.250	ug/l							
Aroclor-1248	ND	0.250	ug/l							
Aroclor-1254	ND	0.250	ug/l							
Aroclor-1260	ND	0.250	ug/l							
Surrogate: 2,4,5,6 Tetrachloro-m-xylene	*0.525*		ug/l	*0.7000*		*75.0*	*40-114*			
Surrogate: Decachlorobiphenyl	*0.726*		ug/l	*0.7000*		*104*	*45-121*			
LCS Prepared: 02/16/09 Analyzed: 02/18/09										
Aroclor-1260	5.82	0.250	ug/l	6.250		93.2	38-117			
Surrogate: 2,4,5,6 Tetrachloro-m-xylene	*0.561*		ug/l	*0.7000*		*80.2*	*42-99*			
Surrogate: Decachlorobiphenyl	*0.819*		ug/l	*0.7000*		*117*	*42-112*			
LCS Dup Prepared: 02/16/09 Analyzed: 02/18/09										
Aroclor-1260	4.93	0.250	ug/l	6.250		78.8	38-117	16.7	25	
Surrogate: 2,4,5,6 Tetrachloro-m-xylene	*0.624*		ug/l	*0.7000*		*89.2*	*42-99*			
Surrogate: Decachlorobiphenyl	*0.792*		ug/l	*0.7000*		*113*	*42-112*			
Batch BB91722 - EPA 5030B										
Blank Prepared & Analyzed: 02/17/09										
C4 - C12	ND	100	ug/l							
Surrogate: a,a,a-Trifluorotoluene	*29.3*		ug/l	*30.00*		*97.8*	*70-140*			
LCS Prepared & Analyzed: 02/17/09										
Gasoline	776	100	ug/l	909.6		85.4	63-135			
Matrix Spike Source: 9020165-01 Prepared & Analyzed: 02/18/09										
Gasoline	854	100	ug/l	909.6	ND	93.9	54-134			
Matrix Spike Dup Source: 9020165-01 Prepared & Analyzed: 02/18/09										
Gasoline	851	100	ug/l	909.6	ND	93.6	54-134	0.354	20	
Batch BB91825 - EPA 3535A										
Blank Prepared: 02/16/09 Analyzed: 02/17/09										
C13 - C22	ND	1.00	mg/L							
C23 - C32	ND	10.0	mg/L							
C33 - C36	ND	10.0	mg/L							
Surrogate: n-Tetracosane	*0.287*		mg/L	*0.3125*		*91.8*	*38-137*			
LCS Prepared: 02/16/09 Analyzed: 02/17/09										
Diesel	6.61	1.00	mg/L	8.694		76.0	35-112			
Surrogate: n-Tetracosane	*0.272*		mg/L	*0.3125*		*87.0*	*49-143*			
LCS Dup Prepared: 02/16/09 Analyzed: 02/17/09										

POSITIVE LAB SERVICE

781 East Washington Blvd., Los Angeles, CA 90021
(213) 745-5312 FAX (213) 745-6372

Certificate of Analysis

Kroner Environmental Service
10801 National Blvd., Suite 415
Los Angeles, CA 90064

Attn: Mr. Kurt Kroner Phone: (310) 474-1500 FAX:(310) 474-1577

File #:74143
Report Date: 02/23/09
Submitted: 02/16/09
PLS Report No.: 9020196

Project: Santa Monica High School

Quality Control Data

Analyte	Result	PQL	Units	Spike Level	Source Result	%REC	%REC Limits	RPD	RPD Limit	Qualifier
Batch BB91825 - EPA 3535A										
Diesel	7.00	1.00	mg/L	8.694		80.5	35-112	5.74	25	
Surrogate: n-Tetracosane	*0.291*		mg/L	*0.3125*		*93.1*	*49-143*			

Notes and Definitions

J	Detected but below the Practical Quantitation Limit; therefore, result is an estimated concentration (CLP J-Flag).
NA	Not Applicable
ND	Analyte NOT DETECTED at or above the detection limit
NR	Not Reported
MDL	Method Detection Limit
PQL	Practical Quantitation Limit

Environmental Laboratory Accreditation Program Certificate No. 1131, Mobile Lab No. 2534, LACSD No. 10138

Authorized Signature(s)

52180

POSITIVE LAB SERVICE

CHAIN OF CUSTODY AND ANALYSIS REQUEST

781 East Washington Blvd., Los Angeles, CA 90021
(213) 745-5312 FAX (213) 745-6372

DATE: 2/16/09 PAGE 1 OF 2

LOG BOOK NO._____ FILE NO._____ LAB NO. 90201946

CLIENT NAME: KRONER ENV. SRVCS. Project Name/No. SANTA MONICA HIGH SCHOOL P.O. NO.

ADDRESS:

PROJECT MANAGER: MIKE WOLFF PHONE NO: 949/235-1955 FAX NO:

SAMPLER NAME: (Printed) M. WOLFF (Signature) [signature]

TAT(Analytical Turn Around Time) 0 = Same day; 1 = 24 Hour; 2 = 48 Hour; (Etc.) (N = NORMAL)

CONTAINER TYPES: B = Brass, E = Encore G = Glass, (P = Plastic,) V = VOA Vial, O = Other:

UST Project: Y (N) - Global ID#

AIRBILL NO:

COOLER TEMP: 5.4°

PRESERVED:

REMARKS:

ANALYSES REQUESTED:

	SAMPLE ID	DATE SAMPLED	TIME SAMPLED	SAMPLE DESCRIPTION	MATRIX: WATER	SOIL	SLUDGE	OTHER	TAT	CONTAINER: #	TYPE	PCBs – 8082	TPHcc (carbon chain diff)	Title 22 Metals					SAMPLE CONDITION/ CONTAINER/COMMENTS:
1	B2-0.5'	2/16/09	0900	soil in plastic tube		X				1	P	X							
2	B2-2'	"	0900	"		X				1	P	X							
3	B1-0.5'		0920	"		X				1	P	X							
4	B1-2'		0930	"		X				1	P	X							
5	SVB5-5'		0945	"		X				1	P		X	X					
6	SVB5-10'		0950	"		X				1	P		X	X					
7	SVB5-15'		0955	"		X				1	P		X	X					
8	SVB6-5'		1010	"		X				1	P		X	X					
9	SVB6-10'		1020	"		X				1	P		X	X					
10	SVB6-15'		1030	"		X				1	P		X	X					

Relinquished By: (Signature and Printed Name)	Received By: (Signature and Printed Name)	Date:	Time:
M. WOLFF [signature]	[signature]	2/16	1140
[signature]	[signature]	2/16/09	2:25pm

SPECIAL INSTRUCTIONS:

SAMPLE DISPOSITION:
1. Samples returned to client? YES NO
2. Samples will not be stored over 30 days, unless additional storage time is requested.
3. Storage time requested: _____ days

By _____ Date_____

LAB COPY

52178

POSITIVE LAB SERVICE

CHAIN OF CUSTODY AND ANALYSIS REQUEST

781 East Washington Blvd., Los Angeles, CA 90021
(213) 745-5312 FAX (213) 745-6372

DATE: 2/16/09 PAGE 2 OF 2

LOG BOOK NO._____ FILE NO._____ LAB NO. 9020196

CLIENT NAME: KLONER ENV. Project Name/No. SANTA MONICA HIGH SCHOOL P.O. NO.

ADDRESS:

PROJECT MANAGER: MIKE WOLFF PHONE NO: 949-235-1977 FAX NO:

SAMPLER NAME: (Printed) (Signature)

TAT(Analytical Turn Around Time) 0 = Same day; 1 = 24 Hour; 2 = 48 Hour; (Etc.) ~~N~~ = NORMAL

CONTAINER TYPES: B = Brass, E = Encore G = Glass, P = Plastic, V = VOA Vial, O = Other:

UST Project: Y N - Global ID# ___ ___ ___ ___ ___ ___ ___ ___ ___ ___

AIRBILL NO:_____

COOLER TEMP: 3.4°C

PRESERVED:_____

REMARKS:

	SAMPLE ID	DATE SAMPLED	TIME SAMPLED	SAMPLE DESCRIPTION	MATRIX: WATER	SOIL	SLUDGE	OTHER	TAT	CONTAINER: #	TYPE	ANALYSES REQUESTED: PCBs - 8082	PCBs	TPH - full range	pH					SAMPLE CONDITION/ CONTAINER/COMMENTS:
1	HAB9-0.5'	2/11/09	1130	SOIL IN SS TUBE		X				1	SS	X								
2	HAB9-2.0'	?	1135	"		X				1	SS	X								
3	EDISON VAULT		1200	WATER - 1L AMBER W/HCl	X									X						(X) Subsampled 2-40ml VOAs for HCOAS. per Hunter 2/17/09 CAD
4	"		1230	WATER - 1L AMBER no pres	X								X							
5	"		1200	WATER - 1L PLASTIC	X										X					
6																				
7																				
8																				
9																				
10																				

Relinquished By: (Signature and Printed Name) M-Wolff — Received By: (Signature and Printed Name) Albert C. Rogers — Date: 2/16 Time: 1140

Relinquished By: (Signature and Printed Name) Albert C. Rogers — Received By: (Signature and Printed Name) [signature] — Date: 2/16/09 Time: 2:28pm

Relinquished By: (Signature and Printed Name) — Received By: (Signature and Printed Name) — Date: Time:

SPECIAL INSTRUCTIONS:

SAMPLE DISPOSITION:

1. Samples returned to client? YES (NO)
2. Samples will not be stored over 30 days, unless additional storage time is requested.
3. Storage time requested: _____ days

By _____ Date_____

LAB COPY

March 3, 2009

Kurt Kroner
Kroner Environmental Services Inc
10801 National Blvd Suite 415
Los Angeles, Ca

Dear Kurt,

Enclosed please find the report on the soil vapor sampling and analysis performed at Santa Monica High School January 29-February 23, 2009 The report consists of one bound and one unbound copy with the following sections:

- Technical approach with results and discussion.
- Data quantitation sheets in LARWQCB format
- QA/QC in LARWQCB format
- Chromatograms (unbound copy only).

If you have any questions or additional requirements, please do not hesitate to call. It was a pleasure working with you, and I look forward to future projects.

Sincerely,

Raphe Pavlick
Director

Post Office Box 91740, Los Angeles, CA 90009
Phone (310)823-6661 FAX (310)822-6668(or 6661) Email: HydroGeoSpectrum@aol.com

SOIL VAPOR TECHNICAL APPROACH

Soil samples were taken into polyacetate liners using Geoprobe patented soil coring techniques utilizing the *MeisterProbe* hydraulic installation system (a modified version of *Geoprobe*). Vapor probes were installed into the open hole or into a new hole if soil is not sampled. Polyethylene tubing (1/4 inch) equipped with an *anchor* is inserted through the tubing into the open annulus. A small amount of coarse sand is allowed to flow so as to form a permeable sand pack at depth. At this point the hole is then grouted to the next shallow depth, the process repeated for nested probes, then grouted to the surface. Some locations required the use of a limited-access direct-push machine, the KlosetProbe, or hand-augering to perform the above tasks. Soil vapor sampling is initiated as follows: the polyethylene tubing is connected to the sampling train, and. The tubing exiting the surface of the ground is connected to a glass sampling bulb fitted with Teflon stopcocks and a viton rubber sampling port. This bulb is connected in turn to a vacuum gauge, flowmeter, and portable sampling pump. Initially both stopcocks are closed, and the absence of flow and the presence of a slight vacuum is noted. This demonstrates that the sampling train on the far end of the bulb is leak-tight. Then the first stopcock (pump end) is opened; the absence of flow demonstrates that the sampling bulb itself is leaktight. The ground end of the bulb is then opened, and a flow of 150-200 ml/min is maintained for seven to ten purge volumes. During the sampling a leak-check compound such as isobutane is placed near and around the sample train. Any trace of this compound detected in the sample indicates the intrusion of ambient air into the sampling train, invalidating the results of that sample. No such leaks were detected with any of the samples. The stopcocks were then closed (pump end first), and the sample retained in the container. Approximately 25 ng each of deutero-chloroform, deutero-methylene chloride, deutero-acetone, deutero-toluene and deutero-benzene were added through the septum into the bulb. The recovery of these isotopically-labeled surrogate compounds demonstrates that the bulbs have remained leak-free up until the actual analysis. A recovery of 90% for the deuterated-benzene, deutero-methylene chloride, deuterated toluene and the deuterated chloroform is desirable; a recovery of less than 75% requires reinjection, resampling or may *qualify* the sample results. The deuterated acetone is added as a measure of water vapor in the sampling and analysis systems; a recovery of greater than 70% is acceptable, although levels of the water-soluble compounds (ketones) may be affected. In the event that water-soluble related compounds are detected, the deuterated acetone may be used as an internal standard for quantitation. All recoveries during this project were within acceptable range. These bulbs were then delivered to the mobile laboratory for analysis by GCMS.

The analyses of the soil vapor samples proceeded as follows. A 1 ml aliquot of soil vapor was withdrawn from each bulb and injected into a Hewlett-Packard model 5890 or 6890 gas chromatograph interfaced to a Hewlett-Packard model 5972 or 5973 mass spectrometer Chromatography was performed in such a way that the combination of retention times and mass fragmentation allowed for the complete separation of all the target compounds. The mass spec was operated in *full scan* mode between 35 and 350 amu. This allows for the identification of any volatile organic species that may be present in the soil vapor. Samples were also run using SIM mode to achieve detection limits of 0.1 mcg/L for the carcinogenic compounds

The following laboratory QA/QC was performed. Initial five-point calibrations were run on September 26, 2008 and January 2, 2009. A laboratory control standard (LCS) from *Absolute Standards* 8240 mix was run at the end of the same day. The daily standard, run on the sampling days, was made from *Ultra* lot CA2337a. The initial calibration was also run on this standard stock The surrogate calibration curve was run on Aldrich certified material. All results were within the LAWQCB and HGS requirements.

Three notable additions to the LAWQCB requirements were deemed necessary:

- Five isotopically-labeled surrogates, D2-Methylene Chloride, D6-Benzene, D6-Acetone, D8-Toluene and D-Chloroform, were added to the collection vessel, a 125-ml glass bulb fitted with Teflon stopcocks and a viton rubber septum, to measure recovery percentages The benzene, toluene, methylene chloride and chloroform surrogates are used to verify the recovery of the BTEX and chlorinated hydrocarbons respectively; a recovery of at least 90% is desired; less than 75% would necessitate reanalysis or resampling, or would *qualify* those data. The deuterated acetone provides a measure of the possible presence of water vapor in the sample and general condition of the chromatographic system in terms of hydration; a recovery of 70% of the acetone surrogate indicates acceptability of the complete sampling and analysis procedure; below this level, water vapor presence in the sampling line should be investigated or chromatographic dehydration procedures should be considered. If ketones, alcohols, or other water soluble compounds are being targeted, the acetone surrogate may serve as an internal standard for their quantitation

- Pentane, isobutane, isopropanol or other vapor was used to surround the sampling train at the surface to identify possible ambient intrusion into the sampling train or down the outside surface of the sampling tubing connected to the subsurface. In the event a leak-check compound is detected in the sample, a different leak-detecting compound will be used for a repeat sample to eliminate the possibility that the first compound is actually present in the soil vapor itself

- A minimum of two days is allowed to allow the soil vapor in the subsurface to equilibrate to pre-drilling 'natural' conditions. An auger rig would require 2-4 weeks.

RESULTS AND DISCUSSION

One sample, SVA at 5 feet bgs, showed a very low concentration of toluene (2 3 mcg/l); no other volatile organic compounds (VOC's) nor tentatively identified compounds (TIC's) were found in any of the other samples.

Because of differences in rounding philosophies between the Water Board forms (Quattro-Pro) and the spreadsheet (Excel), there may occasionally be a difference in the decimal point of a value. This is not considered significant and should not be a cause of concern.

All QA/QC requirements of *HydroGeoSpectrum* and LARWQCB have been met.

HydroGeoSpectrum does not accept any responsibility for other interpretation or utilization of these results.

DATA

SOIL GAS SAMPLE RESULTS

SITE NAME: SaMoHi/Wolff LAB NAME: HydroGeoSpectrum (HGS) DATE: 28 JAN 2009

ANALYST: Raphe Pavlick COLLECTOR: Raphe Pavlick INSTRUMENT ID 2415A8201

NORMAL INJECTION VOLUME 1 ml

Sample ID:	SVB3 VOE9388-81639	SVB3 VOE9389-81640	SVB2 VOE9390-81641	SVB2 VOE9391-81642
Sampling Depth (ft)	5	10	15	20
Purge Volume (ml)	1650	1950	2250	2550
Vacuum	NO	NO	NO	NO
Sampling Time	0951 A	0953 S	1005	1008
Injection Time	1249	1303	1320	1342
Injection Volume	1ml	1ml	1ml	1ml
Dilution Factor	1	1	1	1

COMPOUND	DETECTOR	RT	AREA	CONC	RT	AREA	CONC	RT	AREA	CONC	RT	AREA	CONC
		NONE DETECTED			NONE DETECTED			NONE DETECTED			NONE DETECTED		
Deutero-chloroform	MS	3.76	298225	76%	3.89	302668	78%	3.89	307202	79%	3.90	334978	86%
D6-BENZENE	MS	6.08	474681	83%	6.12	429096	75%	6.11	431693	76%	6.13	465906	82%
D6-ACETONE	MS	1.76	247495	75%	2.02	328380	99%	2.02	268298	81%	2.04	256563	77%
D2-Dichloromethane	MS	1.66	214266	75%	1.93	233358	82%	1.91	284459	100%	1.93	217723	76%
D8-TOLUENE	MS	8.71	333180	93%	8.72	379931	106%	8.73	361183	101%	8.72	396143	110%

Total Number of Peaks by GCMS:	0 + Surrogates	0 + Surrogates	0 + Surrogates	0 + Surrogates

Unidentified peaks and/or other analytical remarks: UNITS: mcg/L

SOIL GAS SAMPLE RESULTS

SITE NAME: SaMoHi/Wolff LAB NAME: HydroGeoSpectrum (HGS) DATE: 28 JAN 2009

ANALYST: Raphe Pavlick COLLECTOR: Raphe Pavlick INSTRUMENT ID 2415A8201

NORMAL INJECTION VOLUME 1 ml

Sample ID:	SVB7 VOE9392-81643	SVB7 VOE9393A-81644	SVB7 VOE9393-81644	SVB7 VOE9393B-81644
Sampling Depth (ft)	10	15 P3	15	15 P30
Purge Volume (ml)	1950	450	2250	4500
Vacuum	NO	NO	NO	NO
Sampling Time	1043	1033	1045 A	1100 A
Injection Time	1356	1422	1409	1439
Injection Volume	1ml	1ml	1ml	1ml
Dilution Factor	1	1	1	1

COMPOUND	DETECTOR	RT	AREA	CONC	RT	AREA	CONC	RT	AREA	CONC	RT	AREA	CONC
		NONE DETECTED			NONE DETECTED			NONE DETECTED			NONE DETECTED		
Deutero-chloroform	MS	3.84	326268	84%	3.87	323416	83%	3.88	328713	84%	3.84	410208	105%
D6-BENZENE	MS	6.11	455965	80%	6.12	456934	80%	6.13	462327	81%	6.11	563952	99%
D6-ACETONE	MS	1.94	258074	78%	1.96	255178	77%	2.00	257309	77%	1.93	288446	87%
D2-Dichloromethane	MS	1.82	220374	77%	1.84	261945	92%	1.90	222442	78%	1.83	240222	84%
D8-TOLUENE	MS	8.72	390217	109%	8.72	392096	109%	8.72	398179	111%	8.72	438638	122%

Total Number of Peaks by GCMS:	0 + Surrogates	0 + Surrogates	0 + Surrogates	0 + Surrogates

Unidentified peaks and/or other analytical remarks: UNITS: mcg/L

SOIL GAS SAMPLE RESULTS

SITE NAME: SaMoHi/Wolff LAB NAME: HydroGeoSpectrum (HGS) DATE: 19 FEB 2009

ANALYST: Raphe Pavlick COLLECTOR: Raphe Pavlick INSTRUMENT ID 2415A8201

NORMAL INJECTION VOLUME 1 ml

Sample ID:	SVB5 VOE9469-89698	SVB5 VOE9470-89699
Sampling Depth (ft)	5	15
Purge Volume (ml)	1650	2250
Vacuum	NO	NO
Sampling Time	0946	0950
Injection Time	1348	1400
Injection Volume	1ml	1ml
Dilution Factor	1	1

COMPOUND	DETECTOR	RT	AREA	CONC	RT	AREA	CONC	RT	AREA	CONC	RT	AREA	CONC
		NONE DETECTED			NONE DETECTED								
Deutero-chloroform	MS	3.88	470957	121%	3.76	427752	110%						
D6-BENZENE	MS	6.12	541794	95%	6.09	533465	93%						
D6-ACETONE	MS	2.01	314600	95%	1.76	307981	93%						
D2-Dichloromethane	MS	1.90	268137	94%	1.63	265944	93%						
D8-TOLUENE	MS	8.72	423068	118%	8.71	419304	117%						

Total Number of Peaks by GCMS: 0 + Surrogates 0 + Surrogates

Unidentified peaks and/or other analytical remarks: UNITS: mcg/L

SOIL GAS SAMPLE RESULTS

SITE NAME: SaMoHi/Wolff LAB NAME: HydroGeoSpectrum (HGS) DATE: 20 FEB 2009

ANALYST: Raphe Pavlick COLLECTOR: Raphe Pavlick INSTRUMENT ID 2415A8201

NORMAL INJECTION VOLUME 1 ml

Sample ID:	SVA VOE9477-89703
Sampling Depth (ft)	5
Purge Volume (ml)	1650
Vacuum	NO
Sampling Time	0916 S
Injection Time	0939
Injection Volume	1ml
Dilution Factor	1

COMPOUND	DETECTOR	RT	AREA	CONC	RT	AREA	CONC	RT	AREA	CONC	RT	AREA	CONC
Toluene	MS	8.82	36906	2.2									
Deutero-chloroform	MS	3.96	473153	121%									
D6-BENZENE	MS	6.17	640382	112%									
D6-ACETONE	MS	2.12	330697	100%									
D2-Dichloromethane	MS	2.02	277594	97%									
D8-TOLUENE	MS	8.76	388067	108%									

Total Number of Peaks by GCMS: 1 + Surrogates

Unidentified peaks and/or other analytical remarks: UNITS: mcg/L

SOIL GAS SAMPLE RESULTS

SITE NAME: SaMoHi/Wolff LAB NAME: HydroGeoSpectrum (HGS) DATE: 23 FEB 2009

ANALYST: Raphe Pavlick COLLECTOR: Raphe Pavlick INSTRUMENT ID 2415A8201

NORMAL INJECTION VOLUME 1 ml

Sample ID:	SVA VOE9498-89721	SVA VOE9499-89721	SVA VOE9500-89721
Sampling Depth (ft)	5 P3	5 P11	5 P22
Purge Volume (ml)	450	1650	3300
Vacuum	NO	NO	NO
Sampling Time	1120 A	1128	1139
Injection Time	1354	1407	1421
Injection Volume	1ml	1ml	1ml
Dilution Factor	1	1	1

COMPOUND	DETECTOR	RT	AREA	CONC	RT	AREA	CONC	RT	AREA	CONC	RT	AREA	CONC
Toluene	MS	8.81	31497	1.9	8.78	33898	2.1	8.79	26027	1.6			
Deutero-chloroform	MS	3.89	473085	121%	3.87	482842	124%	3.88	450762	116%			
D6-BENZENE	MS	6.11	515962	90%	6.12	493589	86%	6.13	470314	82%			
D6-ACETONE	MS	2.02	326699	98%	2.00	339727	102%	2.00	321336	97%			
D2-Dichloromethane	MS	1.91	266652	94%	1.89	252827	89%	1.89	242424	85%			
D8-TOLUENE	MS	8.73	276472	77%	8.71	274066	76%	8.72	266447	74%			

Total Number of Peaks by GCMS: 1 + Surrogates 1 + Surrogates 1 + Surrogates

Unidentified peaks and/or other analytical remarks: UNITS: mcg/L

SOIL GAS SAMPLE RESULTS

SITE NAME: SaMoHi/Wolff LAB NAME: HydroGeoSpectrum (HGS) DATE: 28 JAN 2009

ANALYST: Raphe Pavlick COLLECTOR: Raphe Pavlick INSTRUMENT ID 2415A8201

NORMAL INJECTION VOLUME 1 ml

Sample ID:	Field Blank	SVB1	SVB1
	WOB5136	WOB5137-09876	WOB5138-09877
Sampling Depth (ft)	na	10	15
Purge Volume (ml)	1650	1950	2250
Vacuum	NO	NO	NO
Sampling Time	1005 A	0948	0950 H
Injection Time	1332	1228	1242
Injection Volume	1ml	1ml	1ml
Dilution Factor	1	1	1

COMPOUND	DETECTOR	RT	AREA	CONC	RT	AREA	CONC	RT	AREA	CONC	RT	AREA	CONC
		NONE DETECTED			NONE DETECTED			NONE DETECTED					
Deutero-chlorotorm	MS	7.94	117620	116%	8.02	103580	102%	7.99	104313	103%			
D6-BENZENE	MS	8.39	286959	112%	8.42	257782	100%	8.41	261198	102%			
D6-ACETONE	MS	6.91	68171	112%	6.97	68494	113%	6.97	70521	116%			
D2-Dichloromethane	MS	6.04	89523	113%	6.92	69880	88%	6.07	81601	103%			
D8-TOLUENE	MS	9.53	258672	122%	9.55	199542	94%	9.55	243143	115%			

Total Number of Peaks by GCMS: 0 + Surrogates 0 + Surrogates 0 + Surrogates

Unidentified peaks and/or other analytical remarks: UNITS: mcg/L

SOIL GAS SAMPLE RESULTS

SITE NAME: SaMoHi/Wolff LAB NAME: HydroGeoSpectrum (HGS) DATE: 28 JAN 2009

ANALYST: Raphe Pavlick COLLECTOR: Raphe Pavlick INSTRUMENT ID 2415A8201

NORMAL INJECTION VOLUME 1 ml

Sample ID:	SVB4 WOB5139-09878	SVB4 WOB5140-09879	SVB4 WOB5140A-09879
Sampling Depth (ft)	5	10	10
Purge Volume (ml)	1650	1950	1950
Vacuum	NO	NO	NO
Sampling Time	1000	1003	3 E5 d
Injection Time	1304	1347	1400
Injection Volume	1ml	1ml	0.5ml
Dilution Factor	1	1	2

COMPOUND	DETECTOR	RT	AREA	CONC	RT	AREA	CONC	RT	AREA	CONC	RT	AREA	CONC
		NONE DETECTED			NONE DETECTED			NONE DETECTED					
Deutero-chloroform	MS	8.07	108418	107%	8.00	92159	91%	8.00	46499	92%			
D6-BENZENE	MS	8.46	271281	106%	8.42	225753	88%	8.42	110032	86%			
D6-ACETONE	MS	7.01	74288	122%	6.95	73132	120%	6.96	37774	124%			
D2-Dichloromethane	MS	7.07	76310	97%	6.16	67724	86%	6.11	43773	111%			
D8-TOLUENE	MS	9.57	233271	110%	9.56	163277	77%	9.56	83528	79%			

Total Number of Peaks by GCMS: 0 + Surrogates 0 + Surrogates 0 + Surrogates

Unidentified peaks and/or other analytical remarks: UNITS: mcg/L

QA/QC

INITIAL CALIBRATION BY FULL SCAN MASS SPEC

LAB NAME: HydroGeoSpectrum **DATE: 02 January 2009**

ANALYST:Raphe Pavlick STD LOT#:ULTRA CA2337a INSTRUMENT ID:2415A8201

Calibration Files
5 =VOE9283.D 20 =VOE9282.D 50 =VOE9281.D
500 =VOE9280.D 1500 =VOE9279.D

		Compound	5	20	50	500	1500	Avg		%RSD	AccRge
1)		Vinyl Chloride	0.945	1.072	0.822	0.785	1.005	0.926	E3	13.07	30
2)		Bromomethane	8.950	8.937	5 391	6.102	5.115	6.899	E2	27.55	30
3)		Chloroethane	3.978	4.609	3.937	3.489		4.003	E3	11.50	30
4)		1,1-Dichloroethene	7.717	8.440	5.651	6.325	8.408	7.308	E3	17.27	20
5)		Acetone	1.263	1.374	1.266	0.936	0.894	1.147	E4	18.90	20
6)		Methylene Chloride	2.551	2.959	2.575	2.135	2.009	2.446	E3	15.55	20
7)		1,2-Dichloroethene (t	1.811	1.965	1.767	1.447	1.954	1.789	E4	11.73	20
8)		1,1-Dichloroethane	1.917	2.246	1.880	1.412	1.514	1.794	E4	18.74	20
9)		Chloroform	2.118	2.493	2.073	1.575	1.875	2.027	E4	16.65	20
10)		1,2-Dichloroethane	0 914	1.092	0.886	0 683	0.928	0.900	E4	16.21	20
11)		2-Butanone	1 691	1.334	1.237	1.469	0.838	1.314	E4	24.02	25
12)		1,1,1-Trichloroethane	1.800	2.105	1.685	1.421	1.968	1.796	E4	14.67	20
13)		Carbon Ietrachloride	1.472	1.978	1.557	1.426	1.895	1.666	E4	15.21	20
14)		Benzene	2.445	3.083	2.321	1.839	2.282	2.394	E4	18.72	20
15)		Trichloroethene	1.322	1.430	1.145	0.942	1 309	1.230	E4	15.47	20
16)		1,2-Dichloropropane	1.214	1.558	1.213	0.920	1.260	1.233	E4	18 36	20
17)		Bromodichloromethane	2.473	2.702	2 153	1.680	2.145	2 231	E4	17 32	20
18)		cis-1,3-Dichloroprope	2.026	1.914	1 846	1.371	1.803	1 792	E4	13.95	20
19)		trans-1,3-Dichloropro	1.541	1.652	1 270	1.287	1.132	1.377	E4	15.49	20
20)		1,1,2-Trichloroethane	1.118	1.221	1.100	0.878	0.862	1.036	E4	15.29	20
21)		Dibromochloromethane	1.874	2.257	1.834	1.530	1.769	1.853	E4	14.16	20
22)		Bromoform	1 551	1.849	1.585	1.448	1.882	1.663	E4	11.53	20
23)		4-Methyl-2-Pentanone	2 444	2.581	2.717	2.015	1.962	2.344	E4	14.46	20
24)		Ioluene	1 511	1 799	1.725	1 296	1.746	1.615	E4	12.97	20
25)		Ietrachloroethene	1.002	1.149	1.011	0 745	0.946	0.971	E4	15.11	20
26)		2-Hexanone	1.493	1 466	1.572	1.146	1.104	1.356	E4	15.88	20
27)		Chlorobenzene	2.271	2.605	2.174	1.713	2 347	2.222	E4	14 70	20
28)		Ethylbenzene	0.886	1 170	1.016	0.848	1 236	1.031	E4	16.53	20
29)		Xylene (total)	3.674	4.311	3.710	2.909	4 124	3.746	E4	14.43	20
30)		Styrene	1.770	2.402	1.868	1.585	2.354	1.996	E4	18.21	20
31)		1,1,1,2-Ietrachloroet	1.326	1.515	1.271	1.028	1.169	1.262	E4	14 37	20
32)		1,1,2,2-Ietrachloroet	2.767	3.202	2.612	2.082	2.057	2.544	E4	19 02	20
33)		FREON-11	2.190	2.665	2.041	1.718	2.216	2.166	E4	15.81	30
34)	S	Deutero-chloroform	3.288	4.439	3.973			3.900	E3	14.83	25
35)		FREON-12	5.882	5.945	4.703	4.207	4.429	5 033	E2	16.35	30
36)		FREON-113	1.812	2.182	1 737	1.389	1.580	1 740	E4	16.99	30
37)	G	LIGHT HYDROCARBONS	1.360					1 360	E4	0.00	
38)	G	HYDROCARBONS	8.719					8.719	E3	0.00	
39)	s	D6-BENZENE	5.007	6.287	5.840			5.711	E3	11.38	25
41)	S	D6-ACETONE	2 952	3.463	3.549			3.322	E3	9.72	25
42)	S	D2-Dichloromethane	2.604	2.986	2.956			2.849	E3	7.46	25
43)		Freon-22	3.477	3.838	3.457	5.523	4.969	4.253	E3	22.11	30
44)		Freon-141B	1 925	2.436	1.748	1.542	1.912	1.913	E4	17.31	30
53)	S	D8-TOLUENE	2.938	4.267	3.572			3.593	E3	18.49	25

Detection Limit (1ng) Report (QT Reviewed)

Data File : C:\HPCHEM\1\DATA\VOE9306.D Vial: 1
Acq On : 2 Jan 2009 1:51 pm Operator: Raphe HGS
Sample : LCS 1 ng Inst : GC/MS Ins
Misc : ODIC 02JAN09 Multiplr: 1.00
MS Integration Params: rteint.p
Quant Time: Jan 2 14:07 19109 Quant Results File: 010109.RES

Quant Method : C:\HPCHEM\1\METHODS\010109.M (RTE Integrator)
Title : FULL SCAN
Last Update : Wed Dec 31 12:47:02 2008
Response via : Initial Calibration
DataAcq Meth : 010209

	R.T.	QIon	Response	Conc	Units	AccRge
Target Compounds						0.5 - 1.5
1) Vinyl Chloride	2.61	62	863	0.93	µG/L	
2) Bromomethane	0.76	94	732	1.06	µG/L	
3) Chloroethane	1.24	64	3753	0.94	µG/L	
4) 1,1-Dichloroethene	2.80	96	10279	1.41	µG/L	
6) Methylene Chloride	4.87	84	3505	1.43	µG/L	
7) 1,2-Dichloroethene (total)	3.61	96	20256	1.13	µG/L	
8) 1,1-Dichloroethane	3.34	63	21631	1.21	µG/L	
9) Chloroform	3.86	83	23637	1.17	µG/L	
10) 1,2-Dichloroethane	5.64	62	7034	0.78	µG/L	
12) 1,1,1-Trichloroethane	4.69	97	19863	1.11	µG/L	
13) Carbon Tetrachloride	4.83	117	15890	0.95	µG/L	
14) Benzene	6.15	78	29809	1.25	µG/L	
15) Trichloroethene	5.97	130	15472	1.26	µG/L	
16) 1,2-Dichloropropane	5.65	63	17016	1.38	µG/L	
17) Bromodichloromethane	5.08	83	28206	1.26	µG/L	
18) cis-1,3-Dichloropropene	5.78	75	20352	1.14	µG/L	
20) 1,1,2-Trichloroethane	6.28	97	14233	1.37	µG/L	
21) Dibromochloromethane	6.25	129	23867	1.29	µG/L	
22) Bromoform	7.34	173	15765	0.95	µG/L	
24) Toluene	8.78	92	19387	1.20	µG/L	
25) Tetrachloroethene	8.28	164	11204	1.15	µG/L	
27) Chlorobenzene	9.28	112	25130	1.13	µG/L	
28) Ethylbenzene	10.14	106	12185	1.18	µG/L	
29) Xylene (total)	12.33	106	41301	1.10	µG/L	
30) Styrene	11.84	104	20851	1.04	µG/L	
31) 1,1,1,2-Tetrachloroethane	7.44	131	14325	1.14	µG/L	
32) 1,1,2,2-Tetrachloroethane	8.25	83	28263	1.11	µG/L	
33) FREON-11	2.57	101	22865	1.06	µG/L	
35) FREON-12	0.88	85	525	1.04	µG/L	
36) FREON-113	3.97	101	21298	1.22	µG/L	
43) Freon-22	0.55	51	5642	1.33	µG/L	
44) Freon-141B	2.62	81	24694	1.29	µG/L	

Evaluate Initial LCS Report

Data File : C:\HPCHEM\1\DATA\VOE9286.D
Acq On : 2 Jan 2009 8:08 am
Sample : LCS 50 ng
Misc : INITIAL 02JAN09
MS Integration Params: rteint.p

Vial: 1
Operator: Raphe HGS
Inst : GC/MS Ins
Multiplr: 1.00

Method : C:\HPCHEM\1\METHODS\010109.M (RTE Integrator)
Title : FULL SCAN
Last Update : Fri Jan 02 08:14:29 2009
Response via : Multiple Level Calibration

Min. RRF : 0.000 Min. Rel. Area : 50% Max. R.T. Dev 0.50min
Max. RRF Dev : 15% Max. Rel. Area : 150%

	Compound	AvgRF	CCRF		%Dev	AccRge
1	Vinyl Chloride	925.750	838.800		9.4	20
2	Bromomethane	689.902	648.760		6.0	20
3	Chloroethane	4.003	4.236	E3	-5.8	20
4	1,1-Dichloroethene	7.308	7.544	E3	-3.2	15
5	Acetone	11.465	12.167	E3	-6.1	15
6	Methylene Chloride	2.446	2.492	E3	-1.9	15
7	1,2-Dichloroethene (total)	17.890	16.404	E3	8.3	15
8	1,1-Dichloroethane	17.937	16.737	E3	6.7	15
9	Chloroform	20.268	17.408	E3	14.1	15
10	1,2-Dichloroethane	9.004	8.524	E3	5.3	15
11	2-Butanone	13.139	12.560	E3	4.4	15
12	1,1,1-Trichloroethane	17.958	15.912	E3	11.4	15
13	Carbon Tetrachloride	16.656	16.755	E3	-0.6	15
14	Benzene	23.942	22.954	E3	4.1	15
15	Trichloroethene	12.295	10.499	E3	14.6	15
16	1,2-Dichloropropane	12.331	11.659	E3	5.4	15
17	Bromodichloromethane	22.306	20.361	E3	8.7	15
18	cis-1,3-Dichloropropene	17.923	20.489	E3	-14.3	15
19	trans-1,3-Dichloropropene	13.765	14.703	E3	-6.8	15
20	1,1,2-Trichloroethane	10.358	10.992	E3	-6.1	15
21	Dibromochloromethane	18.528	17.308	E3	6.6	15
23	4-Methyl-2-Pentanone	23.439	23.746	E3	-1.3	15
24	Toluene	16.154	14.391	E3	10.9	15
25	Tetrachloroethene	9.706	8.443	E3	13.0	15
26	2-Hexanone	13.561	12.749	E3	6.0	15
27	Chlorobenzene	22.219	19.669	E3	11.5	15
28	Ethylbenzene	10.313	8.984	E3	12.9	15
29	Xylene (total)	37.457	32.939	E3	12.1	15
30	Styrene	19.958	18.420	E3	7.7	15
31	1,1,1,2-Tetrachloroethane	12.618	10.989	E3	12.9	15
32	1,1,2,2-Tetrachloroethane	25.441	24.423	E3	4.0	15
33	FREON-11	21.657	18.139	E3	16.2	20
35	FREON-12	503.317	410.800		18.4	20
36	FREON-113	17.400	16.526	E3	5.0	20
43	Freon-22	4.253	4.088	E3	3.9	20
44	Freon-141B	19.125	16.733	E3	12.5	20

Evaluate Continuing Calibration Report

Data File : C:\HPCHEM\1\DATA\VOE9386.D
Acq On : 28 Jan 2009 12:34 pm
Sample : STANDARD 50 ng
Misc : WOLFF 28JAN09
MS Integration Params: rteint.p

Vial: 1
Operator: Raphe HGS
Inst : GC/MS Ins
Multiplr: 1.00

Method : C:\HPCHEM\1\METHODS\010109.M (RTE Integrator)
Title : FULL SCAN
Last Update : Wed Dec 31 12:47:02 2008
Response via : Multiple Level Calibration

Min. RRF : 0.000 Min. Rel. Area : 50% Max. R.T. Dev 0.50min
Max. RRF Dev : 15% Max. Rel. Area : 150%

	Compound	AvgRF	CCRF		%Dev	AccRge
1	Vinyl Chloride	925.750	1007.520		-8.8	20
2	Bromomethane	689.902	798.600		-15.8	20
3	Chloroethane	4.003	3.475	E3	13.2	20
4	1,1-Dichloroethene	7.308	6.898	E3	5.6	15
5	Acetone	11.465	10.601	E3	7.5	15
6	Methylene Chloride	2.446	2.420	E3	1.1	15
7	1,2-Dichloroethene (total)	17.890	16.353	E3	8.6	15
8	1,1-Dichloroethane	17.937	16.183	E3	9.8	15
9	Chloroform	20.268	17.367	E3	14.3	15
10	1,2-Dichloroethane	9.004	9.050	E3	-0.5	15
11	2-Butanone	13.139	11.822	E3	10.0	15
12	1,1,1-Trichloroethane	17.958	16.844	E3	6.2	15
13	Carbon Tetrachloride	16.656	17.883	E3	-7.4	15
14	Benzene	23.942	21.520	E3	10.1	15
15	Trichloroethene	12.295	11.532	E3	6.2	15
16	1,2-Dichloropropane	12.331	10.790	E3	12.5	15
17	Bromodichloromethane	22.306	20.176	E3	9.5	15
18	cis-1,3-Dichloropropene	17.923	17.669	E3	1.4	15
19	trans-1,3-Dichloropropene	13.765	13.198	E3	4.1	15
20	1,1,2-Trichloroethane	10.358	8.854	E3	14.5	15
21	Dibromochloromethane	18.528	18.451	E3	0.4	15
22	Bromoform	16.630	17.327	E3	-4.2	15
23	4-Methyl-2-Pentanone	23.439	26.403	E3	-12.6	15
24	Toluene	16.154	15.792	E3	2.2	15
25	Tetrachloroethene	9.706	10.544	E3	-8.6	15
26	2-Hexanone	13.561	14.116	E3	-4.1	15
27	Chlorobenzene	22.219	20.137	E3	9.4	15
28	Ethylbenzene	10.313	8.848	E3	14.2	15
29	Xylene (total)	37.457	33.367	E3	10.9	15
30	Styrene	19.958	17.971	E3	10.0	15
31	1,1,1,2-Tetrachloroethane	12.618	12.267	E3	2.8	15
32	1,1,2,2-Tetrachloroethane	25.441	26.369	E3	-3.6	15
33	FREON-11	21.657	20.420	E3	5.7	20
35	FREON-12	503.317	526.900		-4.7	20
36	FREON-113	17.400	16.798	E3	3.5	20
43	Freon-22	4.253	4.943	E3	-16.2	20
44	Freon-141B	19.125	17.565	E3	8.2	20

Detection Limit (1ng) Report (QT Reviewed)

Data File : C:\HPCHEM\1\DATA\VOE9394.D
Acq On : 28 Jan 2009 2:53 pm
Sample : LCS 1 ng
Misc : WOLFF 28JAN09
MS Integration Params: rteint.p
Quant Time: Jan 30 7:09 19109

Vial: 1
Operator: Raphe HGS
Inst : GC/MS Ins
Multiplr: 1.00

Quant Results File: 010109.RES

Quant Method : C:\HPCHEM\1\METHODS\010109.M (RTE Integrator)
Title : FULL SCAN
Last Update : Wed Dec 31 12:47:02 2008
Response via : Initial Calibration
DataAcq Meth : 010209

	R.T.	QIon	Response	Conc	Units	AccRge
Target Compounds						0.5 - 1.5
1) Vinyl Chloride	2.74	62	1161	1.25	µG/L	
2) Bromomethane	0.70	94	818	1.19	µG/L	
3) Chloroethane	1.13	64	3944	0.99	µG/L	
4) 1,1-Dichloroethene	2.73	96	7697	1.05	µG/L	
6) Methylene Chloride	4.85	84	2717	1.11	µG/L	
7) 1,2-Dichloroethene (total)	3.58	96	12621	0.71	µG/L	
8) 1,1-Dichloroethane	3.29	63	16675	0.93	µG/L	
9) Chloroform	3.82	83	19887	0.98	µG/L	
10) 1,2-Dichloroethane	5.61	62	8994	1.00	µG/L	
12) 1,1,1-Trichloroethane	4.70	97	15915	0.89	µG/L	
13) Carbon Tetrachloride	4.84	117	14000	0.84	µG/L	
14) Benzene	6.16	78	26106	1.09	µG/L	
15) Trichloroethene	5.94	130	13539	1.10	µG/L	
16) 1,2-Dichloropropane	5.64	63	13858	1.12	µG/L	
17) Bromodichloromethane	5.07	83	24003	1.08	µG/L	
18) cis-1,3-Dichloropropene	5.60	75	15680	0.87	µG/L	
20) 1,1,2-Trichloroethane	6.25	97	11926	1.15	µG/L	
21) Dibromochloromethane	6.23	129	22484	1.21	µG/L	
22) Bromoform	7.33	173	19012	1.14	µG/L	
24) Toluene	8.81	92	18482	1.14	µG/L	
25) Tetrachloroethene	8.29	164	14176	1.46	µG/L	
27) Chlorobenzene	9.28	112	27169	1.22	µG/L	
28) Ethylbenzene	10.17	106	10255	0.99	µG/L	
29) Xylene (total)	12.29	106	38720	1.03	µG/L	
30) Styrene	11.82	104	18772	0.94	µG/L	
31) 1,1,1,2-Tetrachloroethane	7.44	131	15566	1.23	µG/L	
32) 1,1,2,2-Tetrachloroethane	8.26	83	31223	1.23	µG/L	
33) FREON-11	2.47	101	26773	1.24	µG/L	
35) FREON-12	0.82	85	286	0.57	µG/L	
36) FREON-113	3.93	101	18847	1.08	µG/L	
43) Freon-22	0.53	51	5821	1.37	µG/L	
44) Freon-141B	2.52	81	18346	0.96	µG/L	

Evaluate Continuing Calibration Report

Data File : C:\HPCHEM\1\DATA\VOE9459.D
Acq On : 19 Feb 2009 11:44 am
Sample : STANDARD 50 ng
Misc : 19FEB09
MS Integration Params: rteint.p

Vial: 1
Operator: Raphe HGS
Inst : GC/MS Ins
Multiplr: 1.00

Method : C:\HPCHEM\1\METHODS\010109.M (RTE Integrator)
Title : FULL SCAN
Last Update : Wed Dec 31 12:47:02 2008
Response via : Multiple Level Calibration

Min. RRF : 0.000 Min. Rel. Area : 50% Max. R.T. Dev 0.50min
Max. RRF Dev : 15% Max. Rel. Area : 150%

	Compound	AvgRF	CCRF		%Dev	AccRge
1	Vinyl Chloride	925.750	1021.880		-10.4	20
2	Bromomethane	689.902	794.460		-15.2	20
3	Chloroethane	4.003	3.514	E3	12.2	20
4	1,1-Dichloroethene	7.308	7.590	E3	-3.9	15
5	Acetone	11.465	10.794	E3	5.9	15
6	Methylene Chloride	2.446	2.505	E3	-2.4	15
7	1,2-Dichloroethene (total)	17.890	20.193	E3	-12.9	15
8	1,1-Dichloroethane	17.937	16.843	E3	6.1	15
9	Chloroform	20.268	21.492	E3	-6.0	15
10	1,2-Dichloroethane	9.004	8.519	E3	5.4	15
11	2-Butanone	13.139	13.000	E3	1.1	15
12	1,1,1-Trichloroethane	17.958	19.269	E3	-7.3	15
13	Carbon Tetrachloride	16.656	18.340	E3	-10.1	15
14	Benzene	23.942	24.994	E3	-4.4	15
15	Trichloroethene	12.295	13.462	E3	-9.5	15
16	1,2-Dichloropropane	12.331	11.531	E3	6.5	15
17	Bromodichloromethane	22.306	25.092	E3	-12.5	15
18	cis-1,3-Dichloropropene	17.923	19.219	E3	-7.2	15
19	trans-1,3-Dichloropropene	13.765	15.177	E3	-10.3	15
20	1,1,2-Trichloroethane	10.358	11.562	E3	-11.6	15
21	Dibromochloromethane	18.528	19.833	E3	-7.0	15
22	Bromoform	16.630	18.897	E3	-13.6	15
23	4-Methyl-2-Pentanone	23.439	20.578	E3	12.2	15
24	Toluene	16.154	18.152	E3	-12.4	15
25	Tetrachloroethene	9.706	9.230	E3	4.9	15
26	2-Hexanone	13.561	12.925	E3	4.7	15
27	Chlorobenzene	22.219	24.686	E3	-11.1	15
28	Ethylbenzene	10.313	11.601	E3	-12.5	15
29	Xylene (total)	37.457	36.042	E3	3.8	15
30	Styrene	19.958	22.372	E3	-12.1	15
31	1,1,1,2-Tetrachloroethane	12.618	14.428	E3	-14.3	15
32	1,1,2,2-Tetrachloroethane	25.441	27.028	E3	-6.2	15
33	FREON-11	21.657	23.709	E3	-9.5	20
35	FREON-12	503.317	464.420		7.7	20
36	FREON-113	17.400	19.183	E3	-10.2	20
43	Freon-22	4.253	3.711	E3	12.7	20
44	Freon-141B	19.125	19.096	E3	0.2	20

Evaluate Daily LCS Report

Data File : C:\HPCHEM\1\DATA\VOE9474.D
Acq On : 19 Feb 2009 2:53 pm
Sample : LCS 50 ng
Misc : 19FEB09
MS Integration Params: rteint.p

Vial: 1
Operator: Raphe HGS
Inst : GC/MS Ins
Multiplr: 1.00

Method : C:\HPCHEM\1\METHODS\010109.M (RTE Integrator)
Title : FULL SCAN
Last Update : Wed Dec 31 12:47:02 2008
Response via : Multiple Level Calibration

Min. RRF : 0.000 Min. Rel. Area : 50% Max. R.T. Dev 0.50min
Max. RRF Dev : 15% Max. Rel. Area : 150%

	Compound	AvgRF	CCRF		%Dev	AccRge
1	Vinyl Chloride	925.750	954.120		-3.1	25
2	Bromomethane	689.902	726.220		-5.3	25
3	Chloroethane	4.003	3.626	E3	9.4	25
4	1,1-Dichloroethene	7.308	7.486	E3	-2.4	20
6	Methylene Chloride	2.446	2.935	E3	-20.0	20
7	1,2-Dichloroethene (total)	17.890	17.844	E3	0.3	20
8	1,1-Dichloroethane	17.937	16.358	E3	8.8	20
9	Chloroform	20.268	21.111	E3	-4.2	20
10	1,2-Dichloroethane	9.004	7.344	E3	18.4	20
12	1,1,1-Trichloroethane	17.958	20.105	E3	-12.0	20
13	Carbon Tetrachloride	16.656	16.747	E3	-0.5	20
14	Benzene	23.942	21.734	E3	9.2	20
15	Trichloroethene	12.295	9.980	E3	18.8	20
16	1,2-Dichloropropane	12.331	10.335	E3	16.2	20
17	Bromodichloromethane	22.306	22.570	E3	-1.2	20
18	cis-1,3-Dichloropropene	17.923	16.995	E3	5.2	20
19	trans-1,3-Dichloropropene	13.765	16.273	E3	-18.2	20
20	1,1,2-Trichloroethane	10.358	10.568	E3	-2.0	20
21	Dibromochloromethane	18.528	15.956	E3	13.9	20
22	Bromoform	16.630	16.578	E3	0.3	20
24	Toluene	16.154	15.351	E3	5.0	20
25	Tetrachloroethene	9.706	10.101	E3	-4.1	20
27	Chlorobenzene	22.219	20.219	E3	9.0	20
28	Ethylbenzene	10.313	9.803	E3	4.9	20
29	Xylene (total)	37.457	37.183	E3	0.7	20
30	Styrene	19.958	21.084	E3	-5.6	20
31	1,1,1,2-Tetrachloroethane	12.618	10.338	E3	18.1	20
32	1,1,2,2-Tetrachloroethane	25.441	23.521	E3	7.5	20
33	FREON-11	21.657	22.664	E3	-4.6	25
35	FREON-12	503.317	562.660		-11.8	25
36	FREON-113	17.400	17.500	E3	-0.6	25
43	Freon-22	4.253	5.095	E3	-19.8	25
44	Freon-141B	19.125	21.548	E3	-12.7	25

Evaluate Continuing Calibration Report

Data File : C:\HPCHEM\1\DATA\VOE9475.D
Acq On : 20 Feb 2009 7:09 am
Sample : STANDARD 50 ng
Misc : 20FEB09
MS Integration Params: rteint.p

Vial: 1
Operator: Raphe HGS
Inst : GC/MS Ins
Multiplr: 1.00

Method : C:\HPCHEM\1\METHODS\010109.M (RTE Integrator)
Title : FULL SCAN
Last Update : Wed Dec 31 12:47:02 2008
Response via : Multiple Level Calibration

Min. RRF : 0.000 Min. Rel. Area : 50% Max. R.T. Dev 0.50min
Max. RRF Dev : 15% Max. Rel. Area : 150%

	Compound	AvgRF	CCRF		%Dev	AccRge
1	Vinyl Chloride	925.750	987.180		-6.6	20
2	Bromomethane	689.902	688.860		0.2	20
3	Chloroethane	4.003	3.939	E3	1.6	20
4	1,1-Dichloroethene	7.308	7.560	E3	-3.4	15
5	Acetone	11.465	10.791	E3	5.9	15
6	Methylene Chloride	2.446	2.667	E3	-9.0	15
7	1,2-Dichloroethene (total)	17.890	20.511	E3	-14.7	15
8	1,1-Dichloroethane	17.937	15.624	E3	12.9	15
9	Chloroform	20.268	21.690	E3	-7.0	15
10	1,2-Dichloroethane	9.004	8.800	E3	2.3	15
11	2-Butanone	13.139	12.443	E3	5.3	15
12	1,1,1-Trichloroethane	17.958	19.938	E3	-11.0	15
13	Carbon Tetrachloride	16.656	16.293	E3	2.2	15
14	Benzene	23.942	25.286	E3	-5.6	15
15	Trichloroethene	12.295	13.596	E3	-10.6	15
16	1,2-Dichloropropane	12.331	11.584	E3	6.1	15
17	Bromodichloromethane	22.306	24.146	E3	-8.2	15
18	cis-1,3-Dichloropropene	17.923	20.252	E3	-13.0	15
19	trans-1,3-Dichloropropene	13.765	14.778	E3	-7.4	15
20	1,1,2-Trichloroethane	10.358	11.338	E3	-9.5	15
21	Dibromochloromethane	18.528	20.519	E3	-10.7	15
22	Bromoform	16.630	18.944	E3	-13.9	15
23	4-Methyl-2-Pentanone	23.439	21.920	E3	6.5	15
24	Toluene	16.154	17.231	E3	-6.7	15
25	Tetrachloroethene	9.706	10.418	E3	-7.3	15
26	2-Hexanone	13.561	12.241	E3	9.7	15
27	Chlorobenzene	22.219	23.923	E3	-7.7	15
28	Ethylbenzene	10.313	10.854	E3	-5.2	15
29	Xylene (total)	37.457	39.937	E3	-6.6	15
30	Styrene	19.958	22.880	E3	-14.6	15
31	1,1,1,2-Tetrachloroethane	12.618	13.229	E3	-4.8	15
32	1,1,2,2-Tetrachloroethane	25.441	26.762	E3	-5.2	15
33	FREON-11	21.657	22.765	E3	-5.1	20
35	FREON-12	503.317	588.560		-16.9	20
36	FREON-113	17.400	19.682	E3	-13.1	20
43	Freon-22	4.253	4.034	E3	5.1	20
44	Freon-141B	19.125	20.871	E3	-9.1	20

Evaluate Daily LCS Report

Data File : C:\HPCHEM\1\DATA\VOE9489.D
Acq On : 20 Feb 2009 3:27 pm
Sample : LCS 50 ng
Misc : 20FEB09
MS Integration Params: rteint.p

Vial: 1
Operator: Raphe HGS
Inst : GC/MS Ins
Multiplr: 1.00

Method : C:\HPCHEM\1\METHODS\010109.M (RTE Integrator)
Title : FULL SCAN
Last Update : Wed Dec 31 12:47:02 2008
Response via : Multiple Level Calibration

Min. RRF : 0.000 Min. Rel. Area : 50% Max. R.T. Dev 0.50min
Max. RRF Dev : 15% Max. Rel. Area : 150%

	Compound	AvgRF	CCRF		%Dev	AccRge
1	Vinyl Chloride	925.750	947.960		-2.4	25
2	Bromomethane	689.902	712.640		-3.3	25
3	Chloroethane	4.003	3.412	E3	14.8	25
4	1,1-Dichloroethene	7.308	7.634	E3	-4.5	20
6	Methylene Chloride	2.446	2.811	E3	-14.9	20
7	1,2-Dichloroethene (total)	17.890	18.626	E3	-4.1	20
8	1,1-Dichloroethane	17.937	15.327	E3	14.6	20
9	Chloroform	20.268	22.012	E3	-8.6	20
10	1,2-Dichloroethane	9.004	7.424	E3	17.5	20
12	1,1,1-Trichloroethane	17.958	20.065	E3	-11.7	20
13	Carbon Tetrachloride	16.656	17.100	E3	-2.7	20
14	Benzene	23.942	23.781	E3	0.7	20
15	Trichloroethene	12.295	11.317	E3	8.0	20
16	1,2-Dichloropropane	12.331	10.068	E3	18.4	20
17	Bromodichloromethane	22.306	25.169	E3	-12.8	20
18	cis-1,3-Dichloropropene	17.923	17.985	E3	-0.3	20
19	trans-1,3-Dichloropropene	13.765	14.229	E3	-3.4	20
20	1,1,2-Trichloroethane	10.358	11.719	E3	-13.1	20
21	Dibromochloromethane	18.528	17.858	E3	3.6	20
22	Bromoform	16.630	18.598	E3	-11.8	20
24	Toluene	16.154	16.384	E3	-1.4	20
25	Tetrachloroethene	9.706	11.310	E3	-16.5	20
27	Chlorobenzene	22.219	21.545	E3	3.0	20
28	Ethylbenzene	10.313	10.352	E3	-0.4	20
29	Xylene (total)	37.457	35.549	E3	5.1	20
30	Styrene	19.958	20.564	E3	-3.0	20
31	1,1,1,2-Tetrachloroethane	12.618	10.784	E3	14.5	20
32	1,1,2,2-Tetrachloroethane	25.441	24.323	E3	4.4	20
33	FREON-11	21.657	23.227	E3	-7.2	25
35	FREON-12	503.317	573.760		-14.0	25
36	FREON-113	17.400	19.767	E3	-13.6	25
43	Freon-22	4.253	4.154	E3	2.3	25
44	Freon-141B	19.125	21.807	E3	-14.0	25

Evaluate Continuing Calibration Report

Data File : C:\HPCHEM\1\DATA\VOE9490.D
Acq On : 23 Feb 2009 12:14 pm
Sample : STANDARD 50 ng
Misc : 23FEB09
MS Integration Params: rteint.p

Vial: 1
Operator: Raphe HGS
Inst : GC/MS Ins
Multiplr: 1.00

Method : C:\HPCHEM\1\METHODS\010109.M (RTE Integrator)
Title : FULL SCAN
Last Update : Wed Dec 31 12:47:02 2008
Response via : Multiple Level Calibration

Min. RRF : 0.000 Min. Rel. Area : 50% Max. R.T. Dev 0.50min
Max. RRF Dev : 15% Max. Rel. Area : 150%

	Compound	AvgRF	CCRF		%Dev	AccRge
1	Vinyl Chloride	925.750	911.800		1.5	20
2	Bromomethane	689.902	594.320		13.9	20
3	Chloroethane	4.003	3.774	E3	5.7	20
4	1,1-Dichloroethene	7.308	7.275	E3	0.5	15
5	Acetone	11.465	12.071	E3	-5.3	15
6	Methylene Chloride	2.446	2.781	E3	-13.7	15
7	1,2-Dichloroethene (total)	17.890	18.805	E3	-5.1	15
8	1,1-Dichloroethane	17.937	16.707	E3	6.9	15
9	Chloroform	20.268	23.119	E3	-14.1	15
10	1,2-Dichloroethane	9.004	8.784	E3	2.4	15
11	2-Butanone	13.139	11.638	E3	11.4	15
12	1,1,1-Trichloroethane	17.958	20.504	E3	-14.2	15
13	Carbon Tetrachloride	16.656	16.764	E3	-0.6	15
14	Benzene	23.942	22.549	E3	5.8	15
15	Trichloroethene	12.295	12.101	E3	1.6	15
16	1,2-Dichloropropane	12.331	12.514	E3	-1.5	15
17	Bromodichloromethane	22.306	23.956	E3	-7.4	15
18	cis-1,3-Dichloropropene	17.923	17.333	E3	3.3	15
19	trans-1,3-Dichloropropene	13.765	12.407	E3	9.9	15
20	1,1,2-Trichloroethane	10.358	11.811	E3	-14.0	15
21	Dibromochloromethane	18.528	17.960	E3	3.1	15
22	Bromoform	16.630	18.285	E3	-10.0	15
23	4-Methyl-2-Pentanone	23.439	25.430	E3	-8.5	15
24	Toluene	16.154	16.491	E3	-2.1	15
25	Tetrachloroethene	9.706	10.563	E3	-8.8	15
26	2-Hexanone	13.561	14.076	E3	-3.8	15
27	Chlorobenzene	22.219	22.572	E3	-1.6	15
28	Ethylbenzene	10.313	10.159	E3	1.5	15
29	Xylene (total)	37.457	37.281	E3	0.5	15
30	Styrene	19.958	18.289	E3	8.4	15
31	1,1,1,2-Tetrachloroethane	12.618	11.603	E3	8.0	15
32	1,1,2,2-Tetrachloroethane	25.441	23.352	E3	8.2	15
33	FREON-11	21.657	21.040	E3	2.8	20
35	FREON-12	503.317	456.660		9.3	20
36	FREON-113	17.400	19.442	E3	-11.7	20
43	Freon-22	4.253	4.539	E3	-6.7	20
44	Freon-141B	19.125	18.123	E3	5.2	20

Evaluate Detection Limit Report

Data File : C:\HPCHEM\1\DATA\VOE9501.D
Acq On : 23 Feb 2009 2:35 pm
Sample : LCS 50 ng
Misc : SAMoHi/WOLFF 23FEB09
MS Integration Params: rteint.p

Vial: 1
Operator: Raphe HGS
Inst : GC/MS Ins
Multiplr: 1.00

Method : C:\HPCHEM\1\METHODS\010109.M (RTE Integrator)
Title : FULL SCAN
Last Update : Wed Dec 31 12:47:02 2008
Response via : Multiple Level Calibration

Min. RRF : 0.000 Min. Rel. Area : 50% Max. R.T. Dev 0.50min
Max. RRF Dev : 15% Max. Rel. Area : 150%

	Compound	AvgRF	CCRF		%Dev	AccRge
1	Vinyl Chloride	925.750	1060.920		-14.6	25
2	Bromomethane	689.902	711.080		-3.1	25
3	Chloroethane	4.003	4.054	E3	-1.3	25
4	1,1-Dichloroethene	7.308	7.145	E3	2.2	20
6	Methylene Chloride	2.446	2.651	E3	-8.4	20
7	1,2-Dichloroethene (total)	17.890	16.684	E3	6.7	20
8	1,1-Dichloroethane	17.937	16.886	E3	5.9	20
9	Chloroform	20.268	19.507	E3	3.8	20
10	1,2-Dichloroethane	9.004	8.014	E3	11.0	20
12	1,1,1-Trichloroethane	17.958	19.755	E3	-10.0	20
13	Carbon Tetrachloride	16.656	18.488	E3	-11.0	20
14	Benzene	23.942	19.379	E3	19.1	20
15	Trichloroethene	12.295	10.736	E3	12.7	20
16	1,2-Dichloropropane	12.331	11.305	E3	8.3	20
17	Bromodichloromethane	22.306	20.916	E3	6.2	20
18	cis-1,3-Dichloropropene	17.923	14.814	E3	17.3	20
19	trans-1,3-Dichloropropene	13.765	14.540	E3	-5.6	20
20	1,1,2-Trichloroethane	10.358	9.330	E3	9.9	20
21	Dibromochloromethane	18.528	16.345	E3	11.8	20
22	Bromoform	16.630	15.525	E3	6.6	20
24	Toluene	16.154	13.525	E3	16.3	20
25	Tetrachloroethene	9.706	9.377	E3	3.4	20
27	Chlorobenzene	22.219	17.806	E3	19.9	20
28	Ethylbenzene	10.313	8.459	E3	18.0	20
29	Xylene (total)	37.457	34.821	E3	7.0	20
30	Styrene	19.958	18.040	E3	9.6	20
31	1,1,1,2-Tetrachloroethane	12.618	12.308	E3	2.5	20
32	1,1,2,2-Tetrachloroethane	25.441	20.906	E3	17.8	20
33	FREON-11	21.657	22.709	E3	-4.9	25
35	FREON-12	503.317	558.660		-11.0	25
36	FREON-113	17.400	16.976	E3	2.4	25
43	Freon-22	4.253	3.516	E3	17.3	25
44	Freon-141B	19.125	21.220	E3	-11.0	25

INITIAL CALIBRATION BY FULL SCAN MASS SPEC

LAB NAME: HydroGeoSpectrum DATE: 02 January 2009

ANALYST:Raphe Pavlick STD LOT#:ULTRA CA2337a INSTRUMENT ID:2415A8201

Calibration Files
5 =VOE9283.D 20 =VOE9282.D 50 =VOE9281.D
500 =VOE9280.D 1500 =VOE9279.D

		Compound	5	20	50	500	1500	Avg		%RSD	AccRge
1)		Vinyl Chloride	0.945	1.072	0.822	0.785	1.005	0.926	E3	13.07	30
2)		Bromomethane	8.950	8.937	5.391	6.102	5.115	6.899	E2	27.55	30
3)		Chloroethane	3.978	4.609	3.937	3.489		4.003	E3	11.50	30
4)		1,1-Dichloroethene	7.717	8.440	5.651	6.325	8.408	7.308	E3	17.27	20
5)		Acetone	1.263	1.374	1.266	0.936	0.894	1.147	E4	18.90	20
6)		Methylene Chloride	2.551	2.959	2.575	2.135	2.009	2.446	E3	15.55	20
7)		1,2-Dichloroethene (t	1.811	1.965	1.767	1.447	1.954	1.789	E4	11.73	20
8)		1,1-Dichloroethane	1.917	2.246	1.880	1.412	1.514	1.794	E4	18.74	20
9)		Chloroform	2.118	2.493	2.073	1.575	1.875	2.027	E4	16.65	20
10)		1,2-Dichloroethane	0.914	1.092	0.886	0.683	0.928	0.900	E4	16.21	20
11)		2-Butanone	1.691	1.334	1.237	1.469	0.838	1.314	E4	24.02	25
12)		1,1,1-Trichloroethane	1.800	2.105	1.685	1.421	1.968	1.796	E4	14.67	20
13)		Carbon Tetrachloride	1.472	1.978	1.557	1.426	1.895	1.666	E4	15.21	20
14)		Benzene	2.445	3.083	2.321	1.839	2.282	2.394	E4	18.72	20
15)		Trichloroethene	1.322	1.430	1.145	0.942	1.309	1.230	E4	15.47	20
16)		1,2-Dichloropropane	1.214	1.558	1.213	0.920	1.260	1.233	E4	18.36	20
17)		Bromodichloromethane	2.473	2.702	2.153	1.680	2.145	2.231	E4	17.32	20
18)		cis-1,3-Dichloroprope	2.026	1.914	1.846	1.371	1.803	1.792	E4	13.95	20
19)		trans-1,3-Dichloropro	1.541	1.652	1.270	1.287	1.132	1.377	E4	15.49	20
20)		1,1,2-Trichloroethane	1.118	1.221	1.100	0.878	0.862	1.036	E4	15.29	20
21)		Dibromochloromethane	1.874	2.257	1.834	1.530	1.769	1.853	E4	14.16	20
22)		Bromoform	1.551	1.849	1.585	1.448	1.882	1.663	E4	11.53	20
23)		4-Methyl-2-Pentanone	2.444	2.581	2.717	2.015	1.962	2.344	E4	14.46	20
24)		Toluene	1.511	1.799	1.725	1.296	1.746	1.615	E4	12.97	20
25)		Tetrachloroethene	1.002	1.149	1.011	0.745	0.946	0.971	E4	15.11	20
26)		2-Hexanone	1.493	1.466	1.572	1.146	1.104	1.356	E4	15.88	20
27)		Chlorobenzene	2.271	2.605	2.174	1.713	2.347	2.222	E4	14.70	20
28)		Ethylbenzene	0.886	1.170	1.016	0.848	1.236	1.031	E4	16.53	20
29)		Xylene (total)	3.674	4.311	3.710	2.909	4.124	3.746	E4	14.43	20
30)		Styrene	1.770	2.402	1.868	1.585	2.354	1.996	E4	18.21	20
31)		1,1,1,2-Tetrachloroet	1.326	1.515	1.271	1.028	1.169	1.262	E4	14.37	20
32)		1,1,2,2-Tetrachloroet	2.767	3.202	2.612	2.082	2.057	2.544	E4	19.02	20
33)		FREON-11	2.190	2.665	2.041	1.718	2.216	2.166	E4	15.81	30
34)	S	Deutero-chloroform	3.288	4.439	3.973			3.900	E3	14.83	25
35)		FREON-12	5.882	5.945	4.703	4.207	4.429	5.033	E2	16.35	30
36)		FREON-113	1.812	2.182	1.737	1.389	1.580	1.740	E4	16.99	30
37)	G	LIGHT HYDROCARBONS	1.360					1.360	E4	0.00	
38)	G	HYDROCARBONS	8.719					8.719	E3	0.00	
39)	s	D6-BENZENE	5.007	6.287	5.840			5.711	E3	11.38	25
41)	S	D6-ACETONE	2.952	3.463	3.549			3.322	E3	9.72	25
42)	S	D2-Dichloromethane	2.604	2.986	2.956			2.849	E3	7.46	25
43)		Freon-22	3.477	3.838	3.457	5.523	4.969	4.253	E3	22.11	30
44)		Freon-141B	1.925	2.436	1.748	1.542	1.912	1.913	E4	17.31	30
53)	S	D8-TOLUENE	2.938	4.267	3.572			3.593	E3	18.49	25

Detection Limit (1ng) Report (QT Reviewed)

Data File : C:\HPCHEM\1\DATA\VOE9306.D Vial: 1
Acq On : 2 Jan 2009 1:51 pm Operator: Raphe HGS
Sample : LCS 1 ng Inst : GC/MS Ins
Misc : ODIC 02JAN09 Multiplr: 1.00
MS Integration Params: rteint.p
Quant Time: Jan 2 14:07 19109 Quant Results File: 010109.RES

Quant Method : C:\HPCHEM\1\METHODS\010109.M (RTE Integrator)
Title : FULL SCAN
Last Update : Wed Dec 31 12:47:02 2008
Response via : Initial Calibration
DataAcq Meth : 010209

	R.T.	QIon	Response	Conc	Units	AccRge
Target Compounds						0.5 - 1.5
1) Vinyl Chloride	2.61	62	863	0.93	µG/L	
2) Bromomethane	0.76	94	732	1.06	µG/L	
3) Chloroethane	1.24	64	3753	0.94	µG/L	
4) 1,1-Dichloroethene	2.80	96	10279	1.41	µG/L	
6) Methylene Chloride	4.87	84	3505	1.43	µG/L	
7) 1,2-Dichloroethene (total)	3.61	96	20256	1.13	µG/L	
8) 1,1-Dichloroethane	3.34	63	21631	1.21	µG/L	
9) Chloroform	3.86	83	23637	1.17	µG/L	
10) 1,2-Dichloroethane	5.64	62	7034	0.78	µG/L	
12) 1,1,1-Trichloroethane	4.69	97	19863	1.11	µG/L	
13) Carbon Tetrachloride	4.83	117	15890	0.95	µG/L	
14) Benzene	6.15	78	29809	1.25	µG/L	
15) Trichloroethene	5.97	130	15472	1.26	µG/L	
16) 1,2-Dichloropropane	5.65	63	17016	1.38	µG/L	
17) Bromodichloromethane	5.08	83	28206	1.26	µG/L	
18) cis-1,3-Dichloropropene	5.78	75	20352	1.14	µG/L	
20) 1,1,2-Trichloroethane	6.28	97	14233	1.37	µG/L	
21) Dibromochloromethane	6.25	129	23867	1.29	µG/L	
22) Bromoform	7.34	173	15765	0.95	µG/L	
24) Toluene	8.78	92	19387	1.20	µG/L	
25) Tetrachloroethene	8.28	164	11204	1.15	µG/L	
27) Chlorobenzene	9.28	112	25130	1.13	µG/L	
28) Ethylbenzene	10.14	106	12185	1.18	µG/L	
29) Xylene (total)	12.33	106	41301	1.10	µG/L	
30) Styrene	11.84	104	20851	1.04	µG/L	
31) 1,1,1,2-Tetrachloroethane	7.44	131	14325	1.14	µG/L	
32) 1,1,2,2-Tetrachloroethane	8.25	83	28263	1.11	µG/L	
33) FREON-11	2.57	101	22865	1.06	µG/L	
35) FREON-12	0.88	85	525	1.04	µG/L	
36) FREON-113	3.97	101	21298	1.22	µG/L	
43) Freon-22	0.55	51	5642	1.33	µG/L	
44) Freon-141B	2.62	81	24694	1.29	µG/L	

Evaluate Initial LCS Report

Data File : C:\HPCHEM\1\DATA\VOE9286.D
Acq On : 2 Jan 2009 8:08 am
Sample : LCS 50 ng
Misc : INITIAL 02JAN09
MS Integration Params: rteint.p

Vial: 1
Operator: Raphe HGS
Inst : GC/MS Ins
Multiplr: 1.00

Method : C:\HPCHEM\1\METHODS\010109.M (RTE Integrator)
Title : FULL SCAN
Last Update : Fri Jan 02 08:14:29 2009
Response via : Multiple Level Calibration

Min. RRF : 0.000 Min. Rel. Area : 50% Max. R.T. Dev 0.50min
Max. RRF Dev : 15% Max. Rel. Area : 150%

	Compound	AvgRF	CCRF		%Dev	AccRge
1	Vinyl Chloride	925.750	838.800		9.4	20
2	Bromomethane	689.902	648.760		6.0	20
3	Chloroethane	4.003	4.236	E3	-5.8	20
4	1,1-Dichloroethene	7.308	7.544	E3	-3.2	15
5	Acetone	11.465	12.167	E3	-6.1	15
6	Methylene Chloride	2.446	2.492	E3	-1.9	15
7	1,2-Dichloroethene (total)	17.890	16.404	E3	8.3	15
8	1,1-Dichloroethane	17.937	16.737	E3	6.7	15
9	Chloroform	20.268	17.408	E3	14.1	15
10	1,2-Dichloroethane	9.004	8.524	E3	5.3	15
11	2-Butanone	13.139	12.560	E3	4.4	15
12	1,1,1-Trichloroethane	17.958	15.912	E3	11.4	15
13	Carbon Tetrachloride	16.656	16.755	E3	-0.6	15
14	Benzene	23.942	22.954	E3	4.1	15
15	Trichloroethene	12.295	10.499	E3	14.6	15
16	1,2-Dichloropropane	12.331	11.659	E3	5.4	15
17	Bromodichloromethane	22.306	20.361	E3	8.7	15
18	cis-1,3-Dichloropropene	17.923	20.489	E3	-14.3	15
19	trans-1,3-Dichloropropene	13.765	14.703	E3	-6.8	15
20	1,1,2-Trichloroethane	10.358	10.992	E3	-6.1	15
21	Dibromochloromethane	18.528	17.308	E3	6.6	15
23	4-Methyl-2-Pentanone	23.439	23.746	E3	-1.3	15
24	Toluene	16.154	14.391	E3	10.9	15
25	Tetrachloroethene	9.706	8.443	E3	13.0	15
26	2-Hexanone	13.561	12.749	E3	6.0	15
27	Chlorobenzene	22.219	19.669	E3	11.5	15
28	Ethylbenzene	10.313	8.984	E3	12.9	15
29	Xylene (total)	37.457	32.939	E3	12.1	15
30	Styrene	19.958	18.420	E3	7.7	15
31	1,1,1,2-Tetrachloroethane	12.618	10.989	E3	12.9	15
32	1,1,2,2-Tetrachloroethane	25.441	24.423	E3	4.0	15
33	FREON-11	21.657	18.139	E3	16.2	20
35	FREON-12	503.317	410.800		18.4	20
36	FREON-113	17.400	16.526	E3	5.0	20
43	Freon-22	4.253	4.088	E3	3.9	20
44	Freon-141B	19.125	16.733	E3	12.5	20

Evaluate Continuing Calibration Report

Data File : C:\HPCHEM\1\DATA\WOB5135.D
Acq On : 28 Jan 2009 12:10 pm
Sample : STANDARD 50 ng
Misc : WOLFF 28JAN09
MS Integration Params: rteint.p

Vial: 1
Operator: Raphe HGS
Inst : GC/MS Ins
Multiplr: 1.00

Method : C:\HPCHEM\1\METHODS\N092608.M (RTE Integrator)
Title : FULL SCAN
Last Update : Wed Jan 28 12:27:40 2009
Response via : Multiple Level Calibration

Min. RRF : 0.000 Min. Rel. Area : 50% Max. R.T. Dev 0.50min
Max. RRF Dev : 25% Max. Rel. Area : 150%

	Compound	AvgRF	CCRF		%Dev	AccRge
1	Vinyl Chloride	3.314	3.379	E3	-2.0	20
2	Bromomethane	503.245	521.060		-3.5	20
3	Chloroethane	1.095	1.156	E3	-5.6	20
4	1,1-Dichloroethene	5.558	4.842	E3	12.9	15
6	Methylene Chloride	5.305	5.261	E3	0 8	15
7	1,2-Dichloroethene (cis)	15.240	13.031	E3	14.5	15
8	1,1-Dichloroethane	11.249	10.518	E3	6.5	15
9	Chloroform	8.227	7.987	E3	2.9	15
10	1,2-Dichloroethane	6.028	6.593	E3	-9.4	15
12	1,1,1-Trichloroethane	6.058	6.425	E3	-6.1	15
13	Carbon Tetrachloride	3.866	4.339	E3	-12.2	15
14	Benzene	13.026	13.419	E3	-3.0	15
15	Trichloroethene	4.743	5.264	E3	-11.0	15
16	1,2-Dichloropropane	11.219	10.463	E3	6.7	15
17	Bromodichloromethane	8.195	6.991	E3	14.7	15
18	cis-1,3-Dichloropropene	2.900	3.284	E3	-13.2	15
19	trans-1,3-Dichloropropene	836.586	832.760		0.5	15
20	1,1,2-Trichloroethane	4.459	4.010	E3	10.1	15
21	Dibromochloromethane	3.442	3.406	E3	1.0	15
22	Bromoform	744.942	813.600		-9.2	15
24	Toluene	10.559	10.599	E3	-0.4	15
25	Tetrachloroethene	3.253	3.251	E3	0.1	15
27	Chlorobenzene	11.556	12.019	E3	-4.0	15
28	Ethylbenzene	6.357	6.483	E3	-2.0	15
29	Xylene (total)	22.932	24.913	E3	-8.6	15
30	Styrene	12.058	12.495	E3	-3.6	15
31	1,1,1,2-Tetrachloroethane	3.299	3.333	E3	-1.0	15
32	1,1,2,2-Tetrachloroethane	2.860	3.275	E3	-14.5	15
33	FREON-11	0.945	0.918	E3	2.9	20
35	FREON-12	2.201	2.505	E3	-13.8	20
36	FREON-113	6.377	5.861	E3	8.1	20
43	Freon-22	4.422	4.301	E3	2.7	20
44	Freon-141B	7.924	7.985	E3	-0.8	20

Detection Limit (1ng) Report (QT Reviewed)

Data File : C:\HPCHEM\1\DATA\WOB5141.D
Acq On : 28 Jan 2009 2:13 pm
Sample : LCS 1 ng
Misc : WOLFF 28JAN09
MS Integration Params: rteint.p
Quant Time: Jan 28 14:29 2009

Vial: 1
Operator: Raphe HGS
Inst : GC/MS Ins
Multiplr: 1.00


Quant Results File: N092608.RES

Quant Method : C:\HPCHEM\1\METHODS\N092608.M (RTE Integrator)
Title : FULL SCAN
Last Update : Wed Jan 28 12:27:40 2009
Response via : Initial Calibration
DataAcq Meth : N092608


Internal Standards	R.T.	QIon	Response	Conc	Units	Dev(Min)
Target Compounds						0.5 - 1.5
1) Vinyl Chloride	3.65	62	1968	0.59	µG/L	
2) Bromomethane	3.92	94	637	1.27	µG/L	
3) Chloroethane	3.65	64	844	0.77	µG/L	
4) 1,1-Dichloroethene	4.88	96	6934	1.25	µG/L	
6) Methylene Chloride	5.45	84	7310	1.38	µG/L	
7) 1,2-Dichloroethene (cis)	6.66	96	18606	1.22	µG/L	
8) 1,1-Dichloroethane	6.13	63	10308	0.92	µG/L	
9) Chloroform	6.92	83	8691	1.06	µG/L	
10) 1,2-Dichloroethane	7.49	62	6422	1.07	µG/L	
12) 1,1,1-Trichloroethane	7.10	97	6256	1.03	µG/L	
13) Carbon Tetrachloride	7.23	117	4396	1.14	µG/L	
14) Benzene	7.45	78	12954	0.99	µG/L	
15) Trichloroethene	8.77	130	4308	0 91	µG/L	
16) 1,2-Dichloropropane	6.13	63	10613	0 95	µG/L	
17) Bromodichloromethane	9.06	83	6426	0.78	µG/L	
18) cis-1,3-Dichloropropene	9.34	75	1994	0.69	µG/L	
20) 1,1,2-Trichloroethane	9.84	97	4491	1.01	µG/L	
21) Dibromochloromethane	10.13	129	2435	0.71	µG/L	
22) Bromoform	11.17	173	508	0.68	µG/L	
24) Toluene	9.58	92	15768	1.49	µG/L	
25) Tetrachloroethene	9.94	164	4376	1.35	µG/L	
27) Chlorobenzene	10.57	112	11020	0.95	µG/L	
28) Ethylbenzene	10.57	106	6522	1.03	µG/L	
29) Xylene (total)	10.65	106	30601	1.33	µG/L	
30) Styrene	10.96	104	16525	1.37	µG/L	
31) 1,1,1,2-Tetrachloroethane	9.94	131	3439	1.04	µG/L	
32) 1,1,2,2-Tetrachloroethane	9.06	83	3657	1.28	µG/L	
33) FREON-11	4.51	101	705	0.75	µG/L	
35) FREON-12	4.76	85	1757	0.80	µG/L	
36) FREON-113	4.75	101	3984	0.62	µG/L	
43) Freon-22	3.26	51	3760	0.85	µG/L	
44) Freon-141B	4.53	81	6721	0.85	µG/L	

Chromatograms


File : C:\HPCHEM\1\DATA\VOE9388.D
Operator : Raphe HGS
Acquired : 28 Jan 2009 12:49 pm using AcqMethod 010209
Instrument : GC/MS Ins
Sample Name: SVB3-81639-5
Misc Info : WOLFF 28JAN09 0951 A16
Vial Number: 1

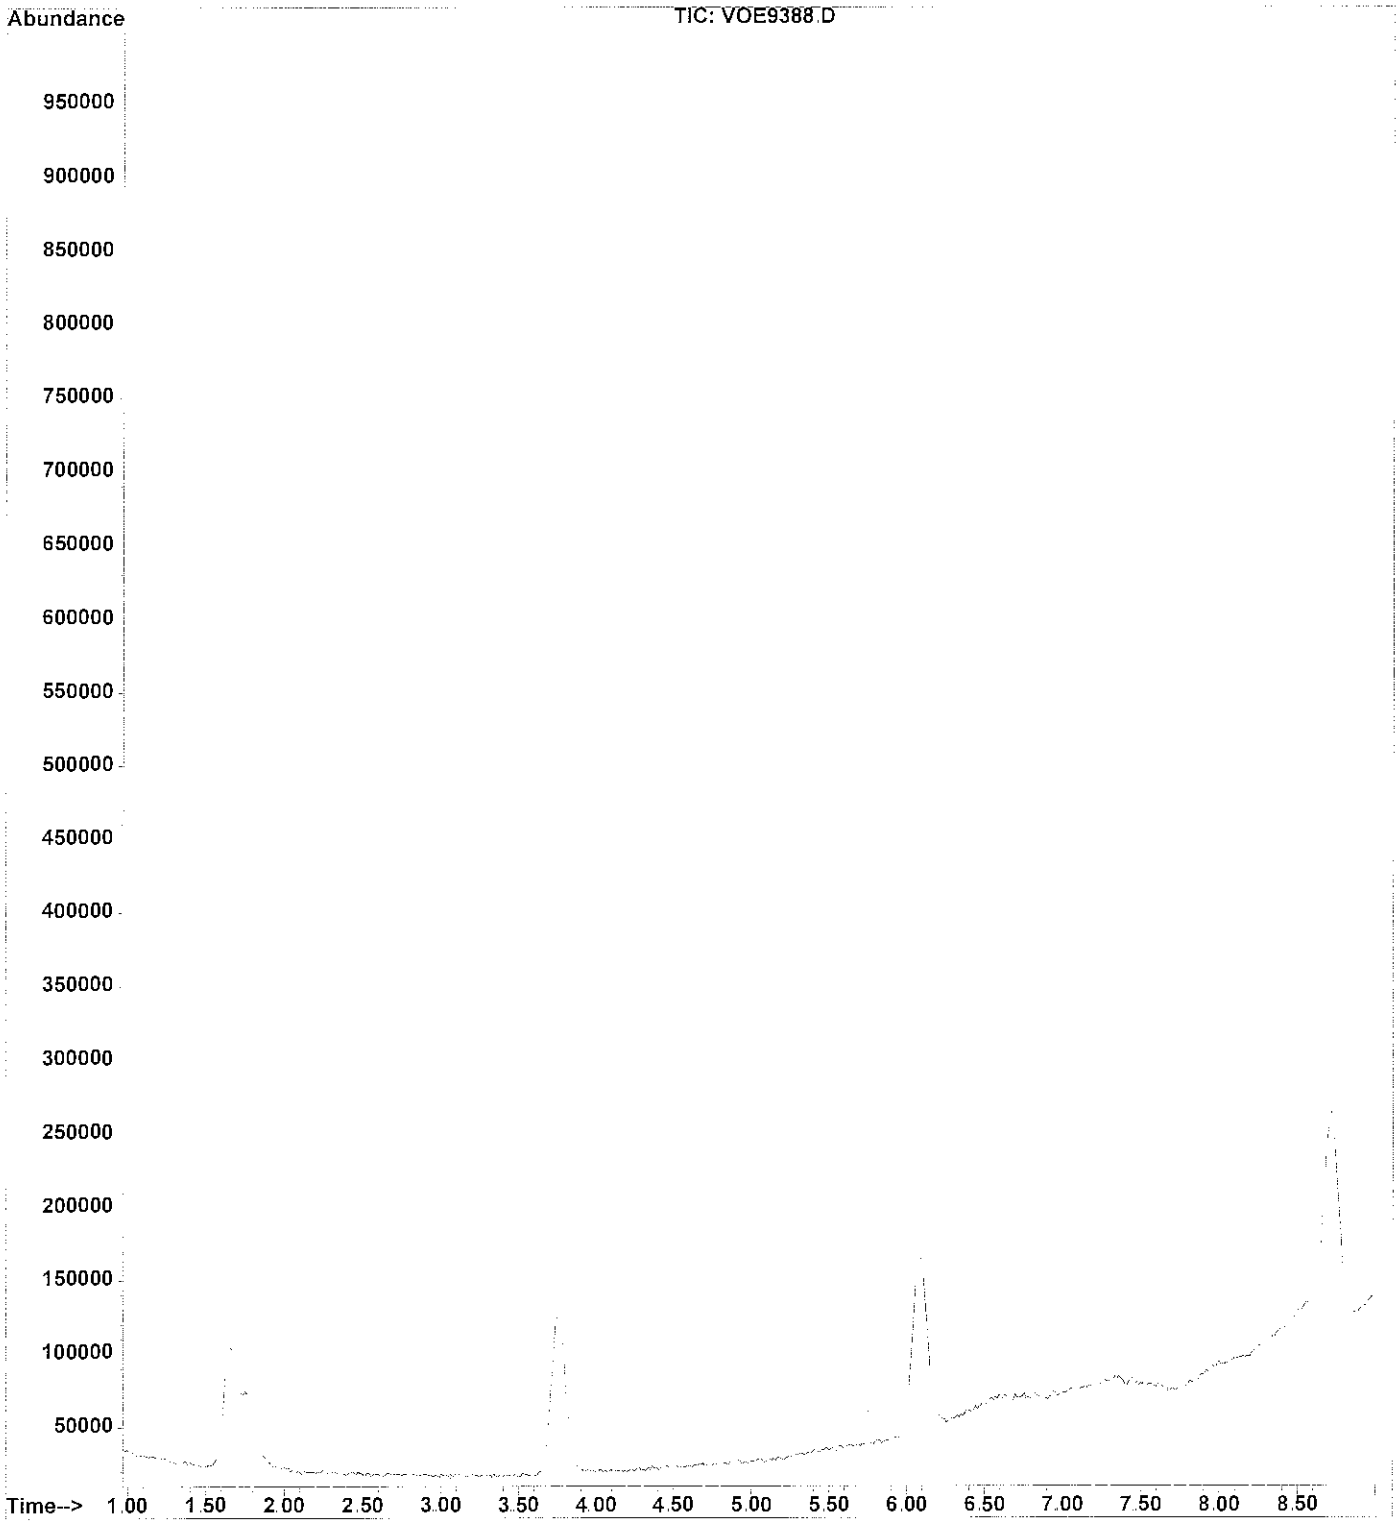


File : C:\HPCHEM\1\DATA\VOE9389.D
Operator : Raphe HGS
Acquired : 28 Jan 2009 1:03 pm using AcqMethod 010209
Instrument : GC/MS Ins
Sample Name: SVB3-81640-10
Misc Info : WOLFF 28JAN09 0953 S22
Vial Number: 1

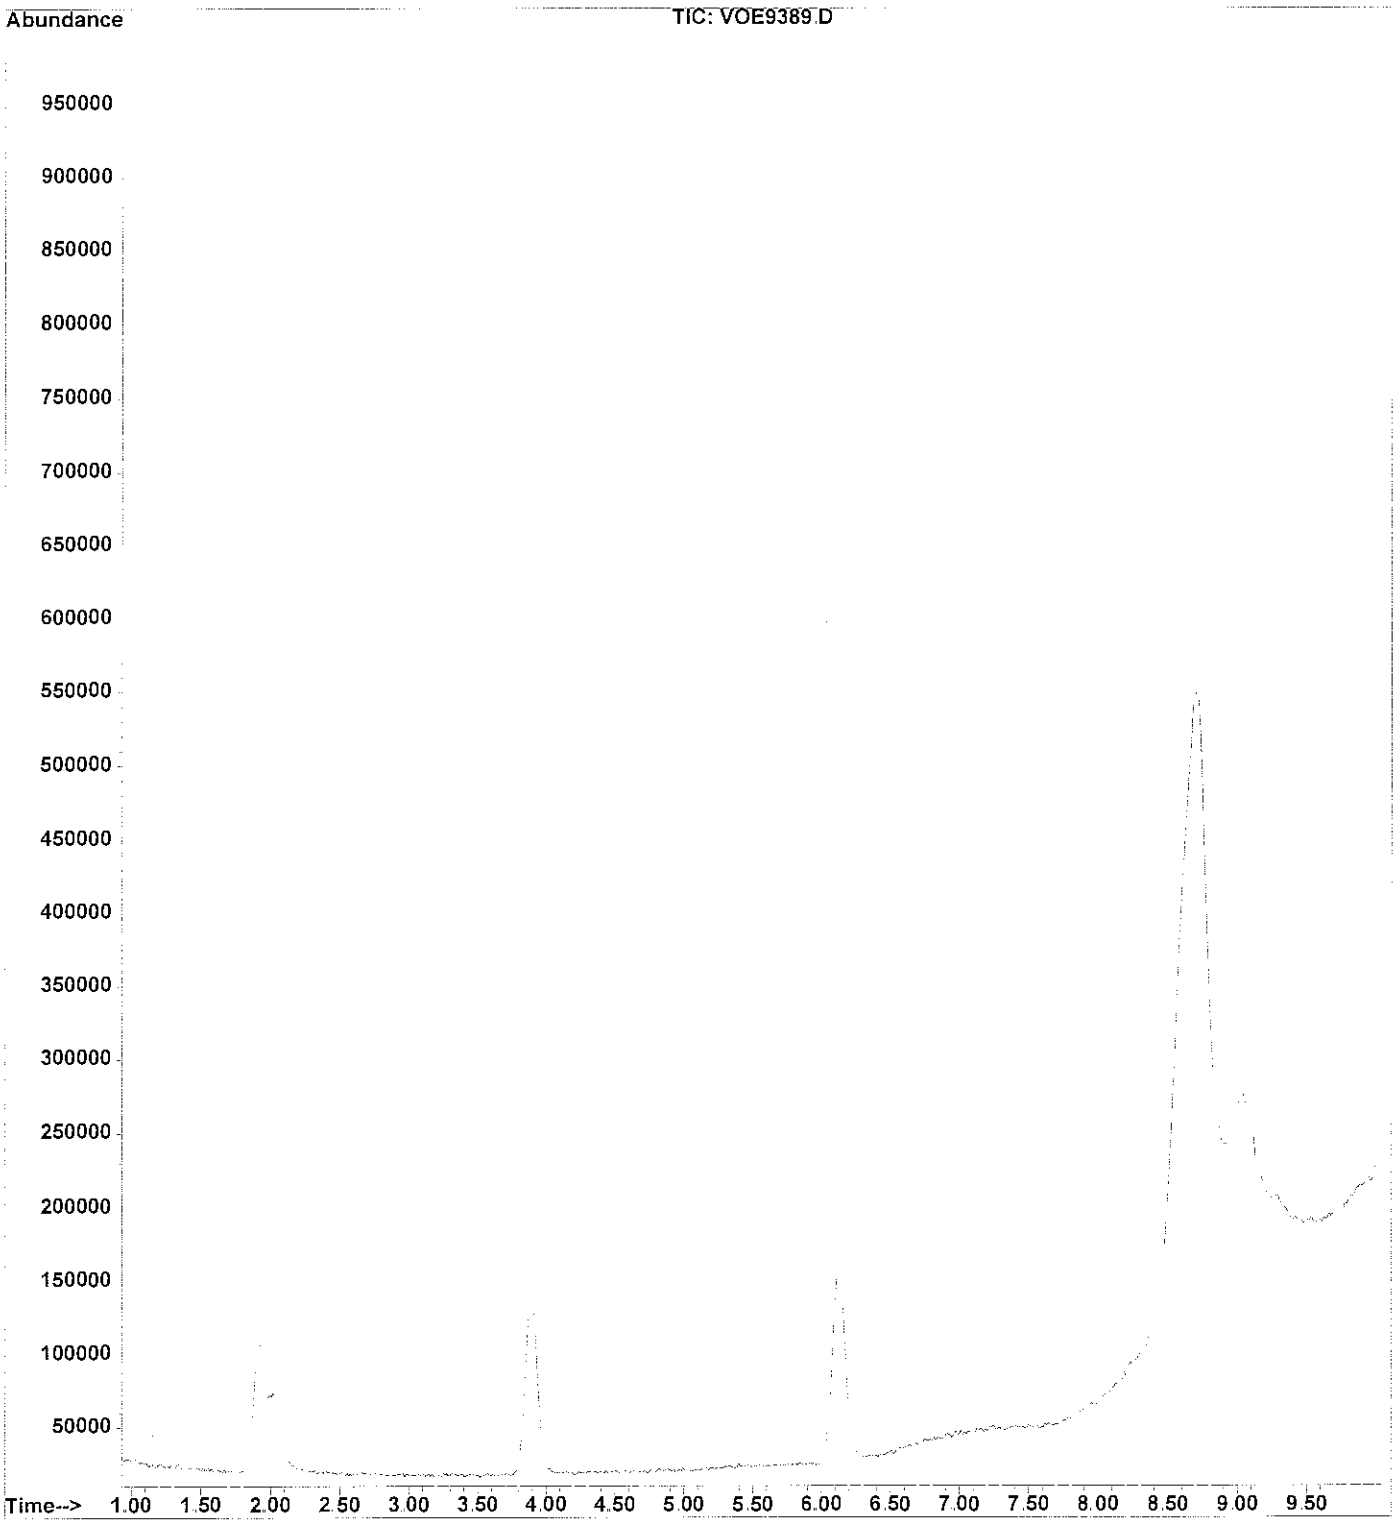


File : C:\HPCHEM\1\DATA\VOE9390.D
Operator : Raphe HGS
Acquired : 28 Jan 2009 1:20 pm using AcqMethod 010209
Instrument : GC/MS Ins
Sample Name: SVB2-81641-15
Misc Info : WOLFF 28JAN09 1005 L1
Vial Number: 1

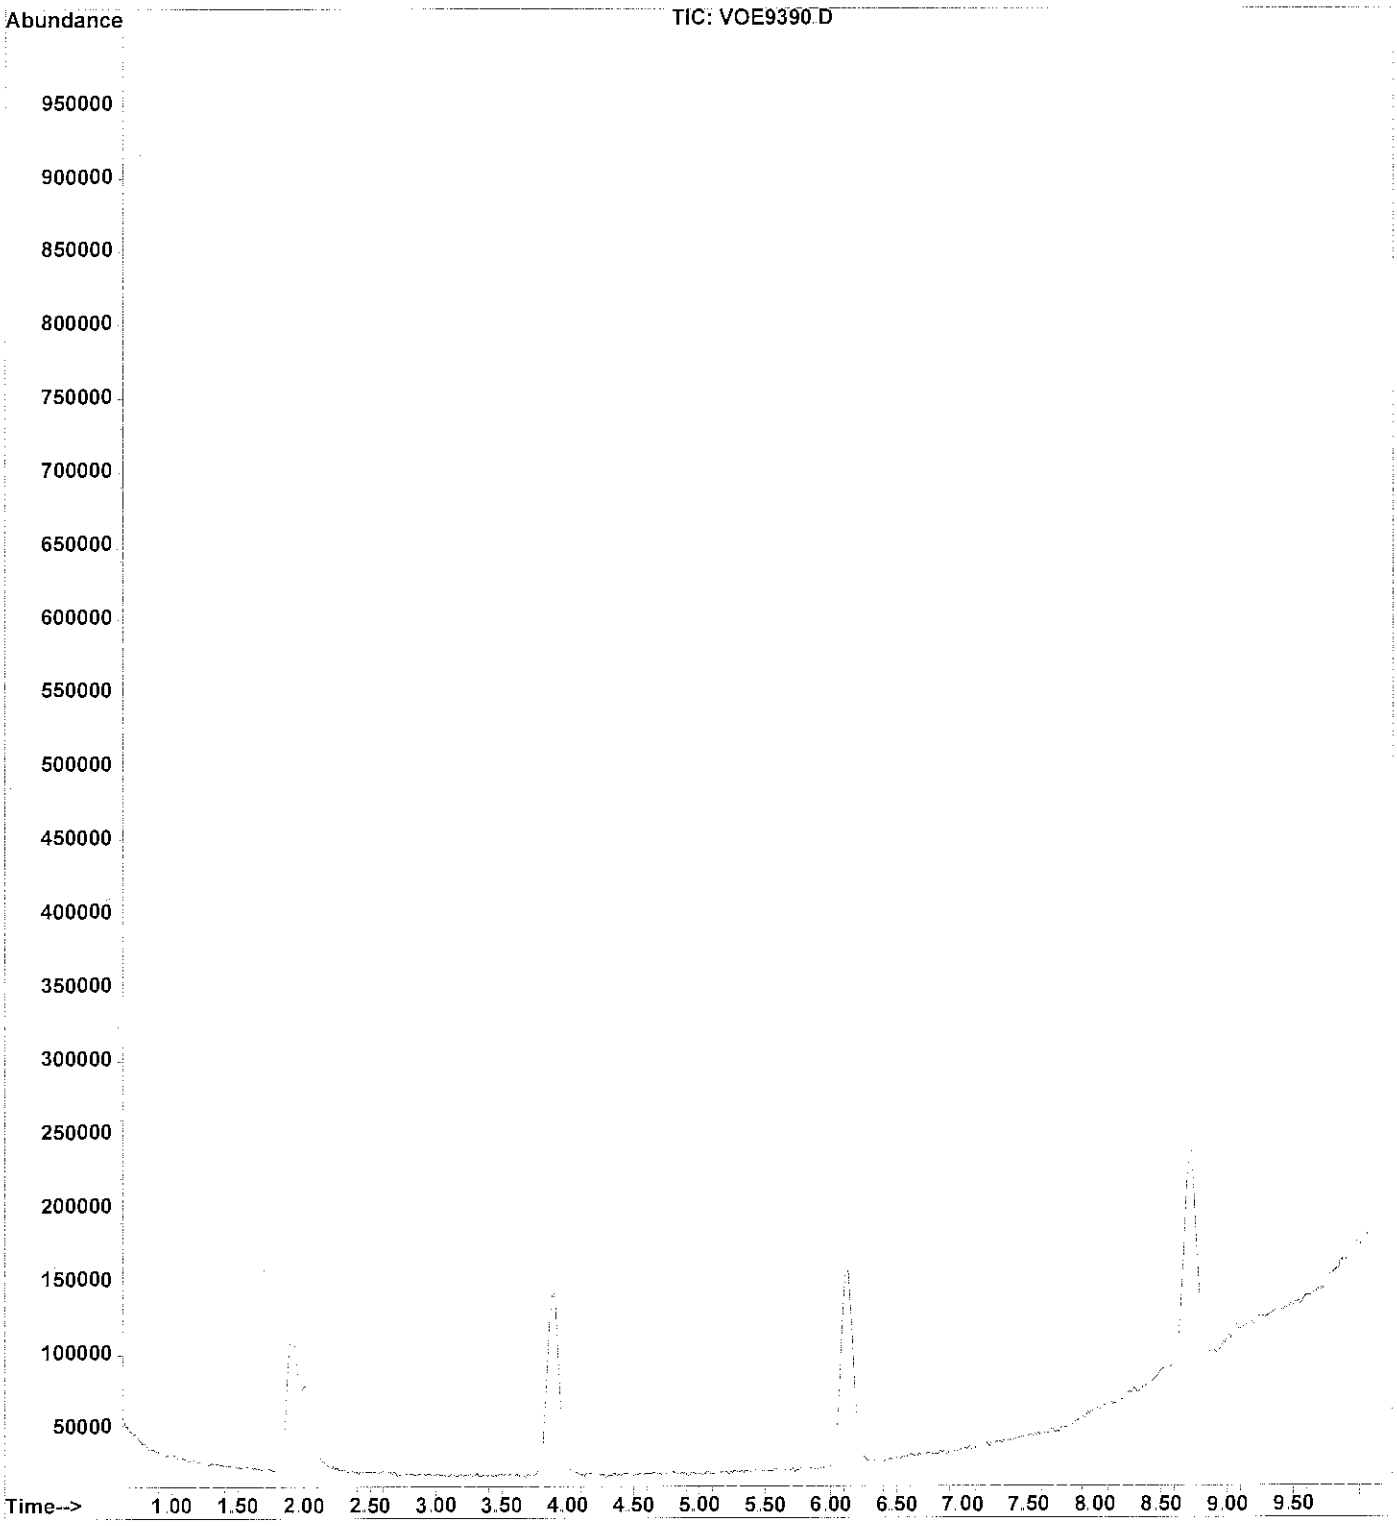


File : C:\HPCHEM\1\DATA\VOE9391.D
Operator : Raphe HGS
Acquired : 28 Jan 2009 1:42 pm using AcqMethod 010209
Instrument : GC/MS Ins
Sample Name: SVB2-81642-20
Misc Info : WOLFF 28JAN09 1008 A6
Vial Number: 1

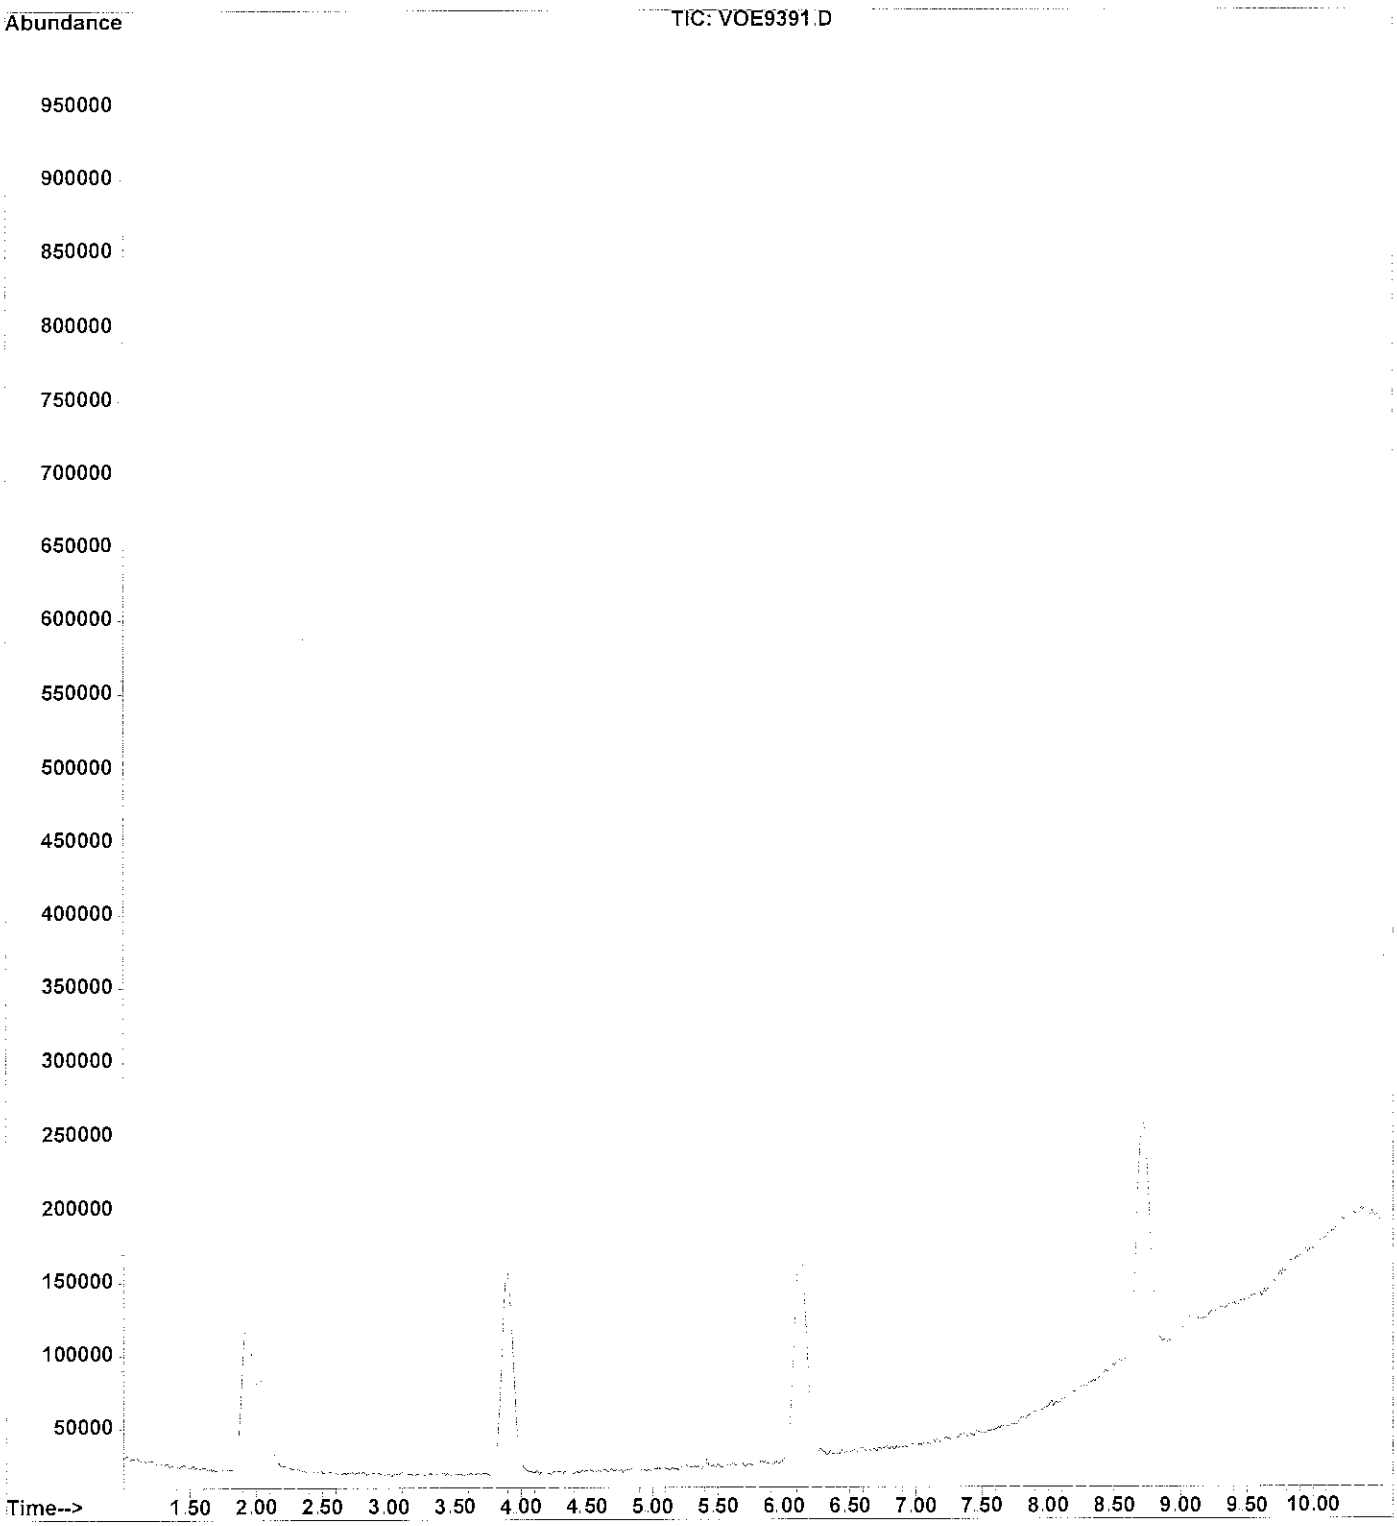


File : C:\HPCHEM\1\DATA\VOE9392.D
Operator : Raphe HGS
Acquired : 28 Jan 2009 1:56 pm using AcqMethod 010209
Instrument : GC/MS Ins
Sample Name: SVB7-81643-10
Misc Info : WOLFF 28JAN09 1043 G4
Vial Number: 1

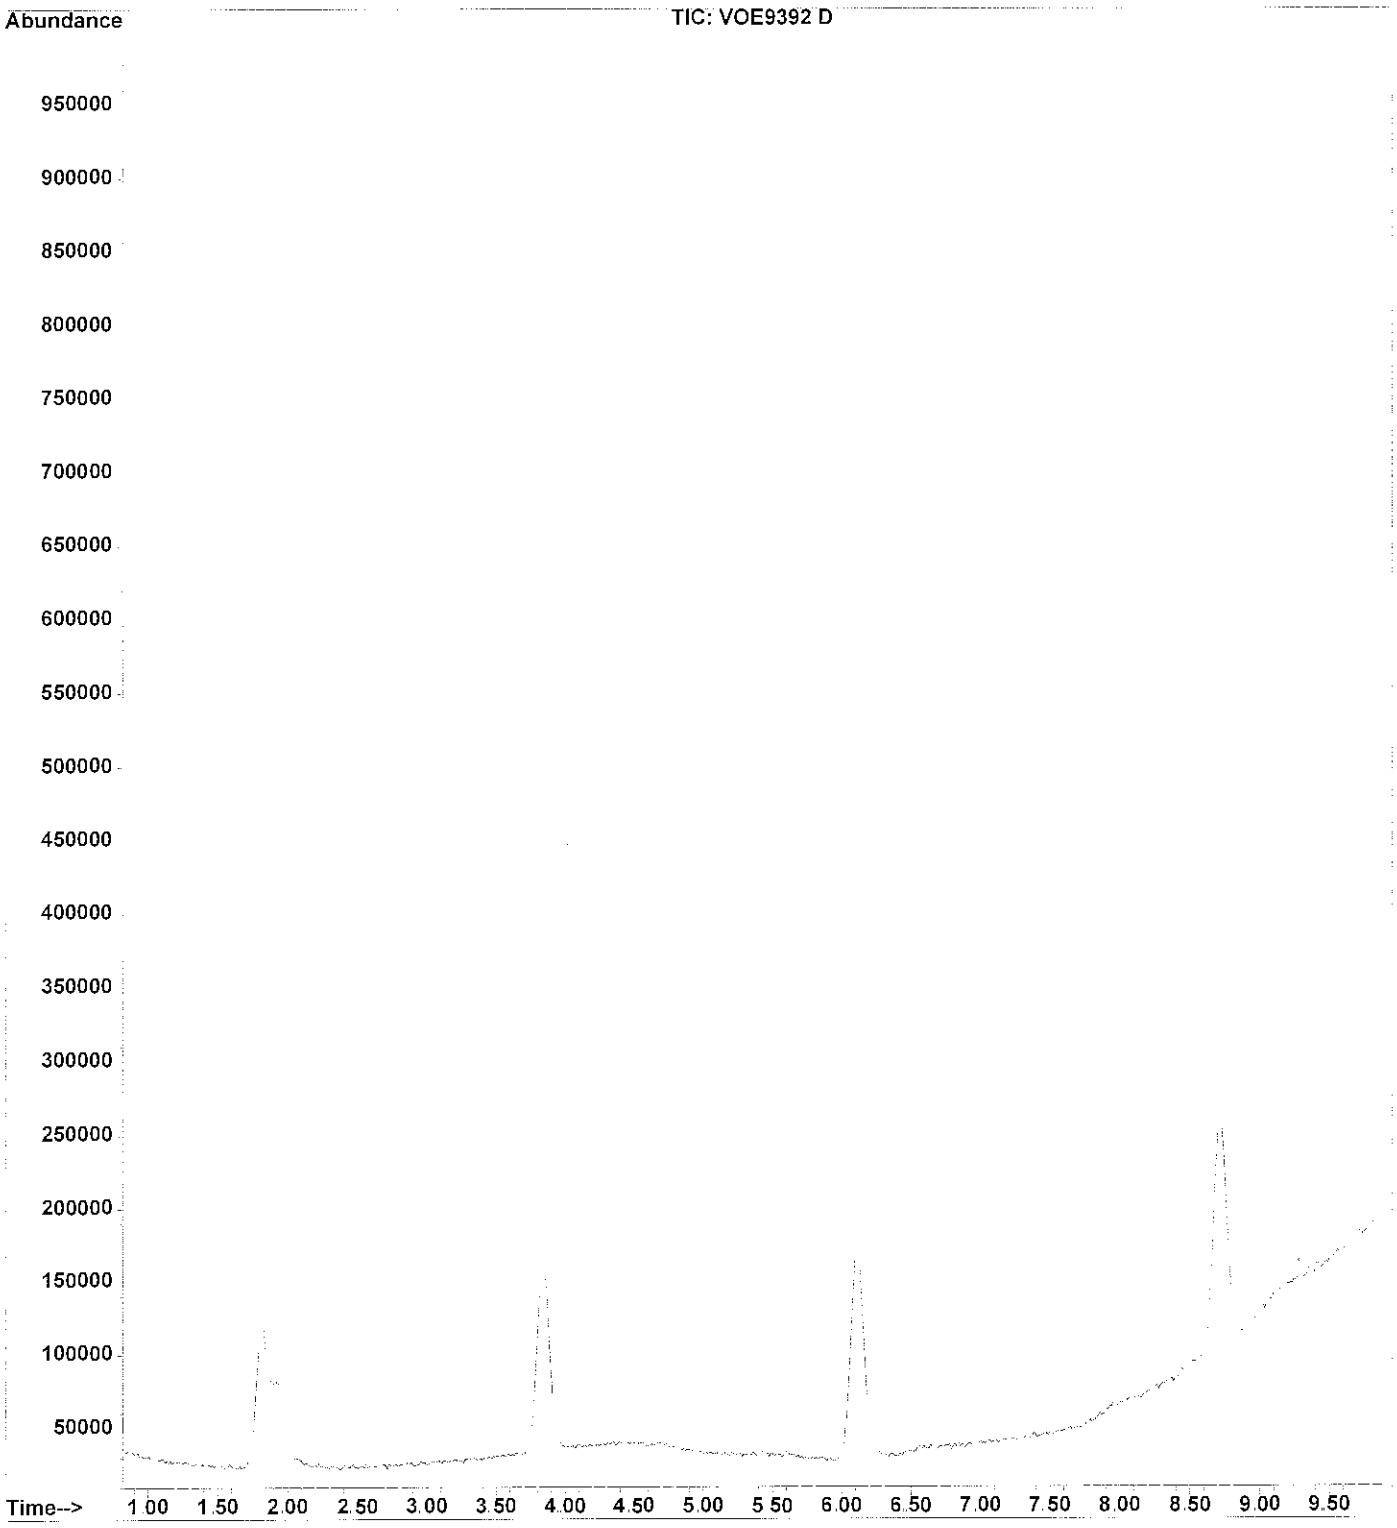


File : C:\HPCHEM\1\DATA\VOE9393.D
Operator : Raphe HGS
Acquired : 28 Jan 2009 2:09 pm using AcqMethod 010209
Instrument : GC/MS Ins
Sample Name: SVB7-81644-15
Misc Info : WOLFF 28JAN09 1045 A11
Vial Number: 1

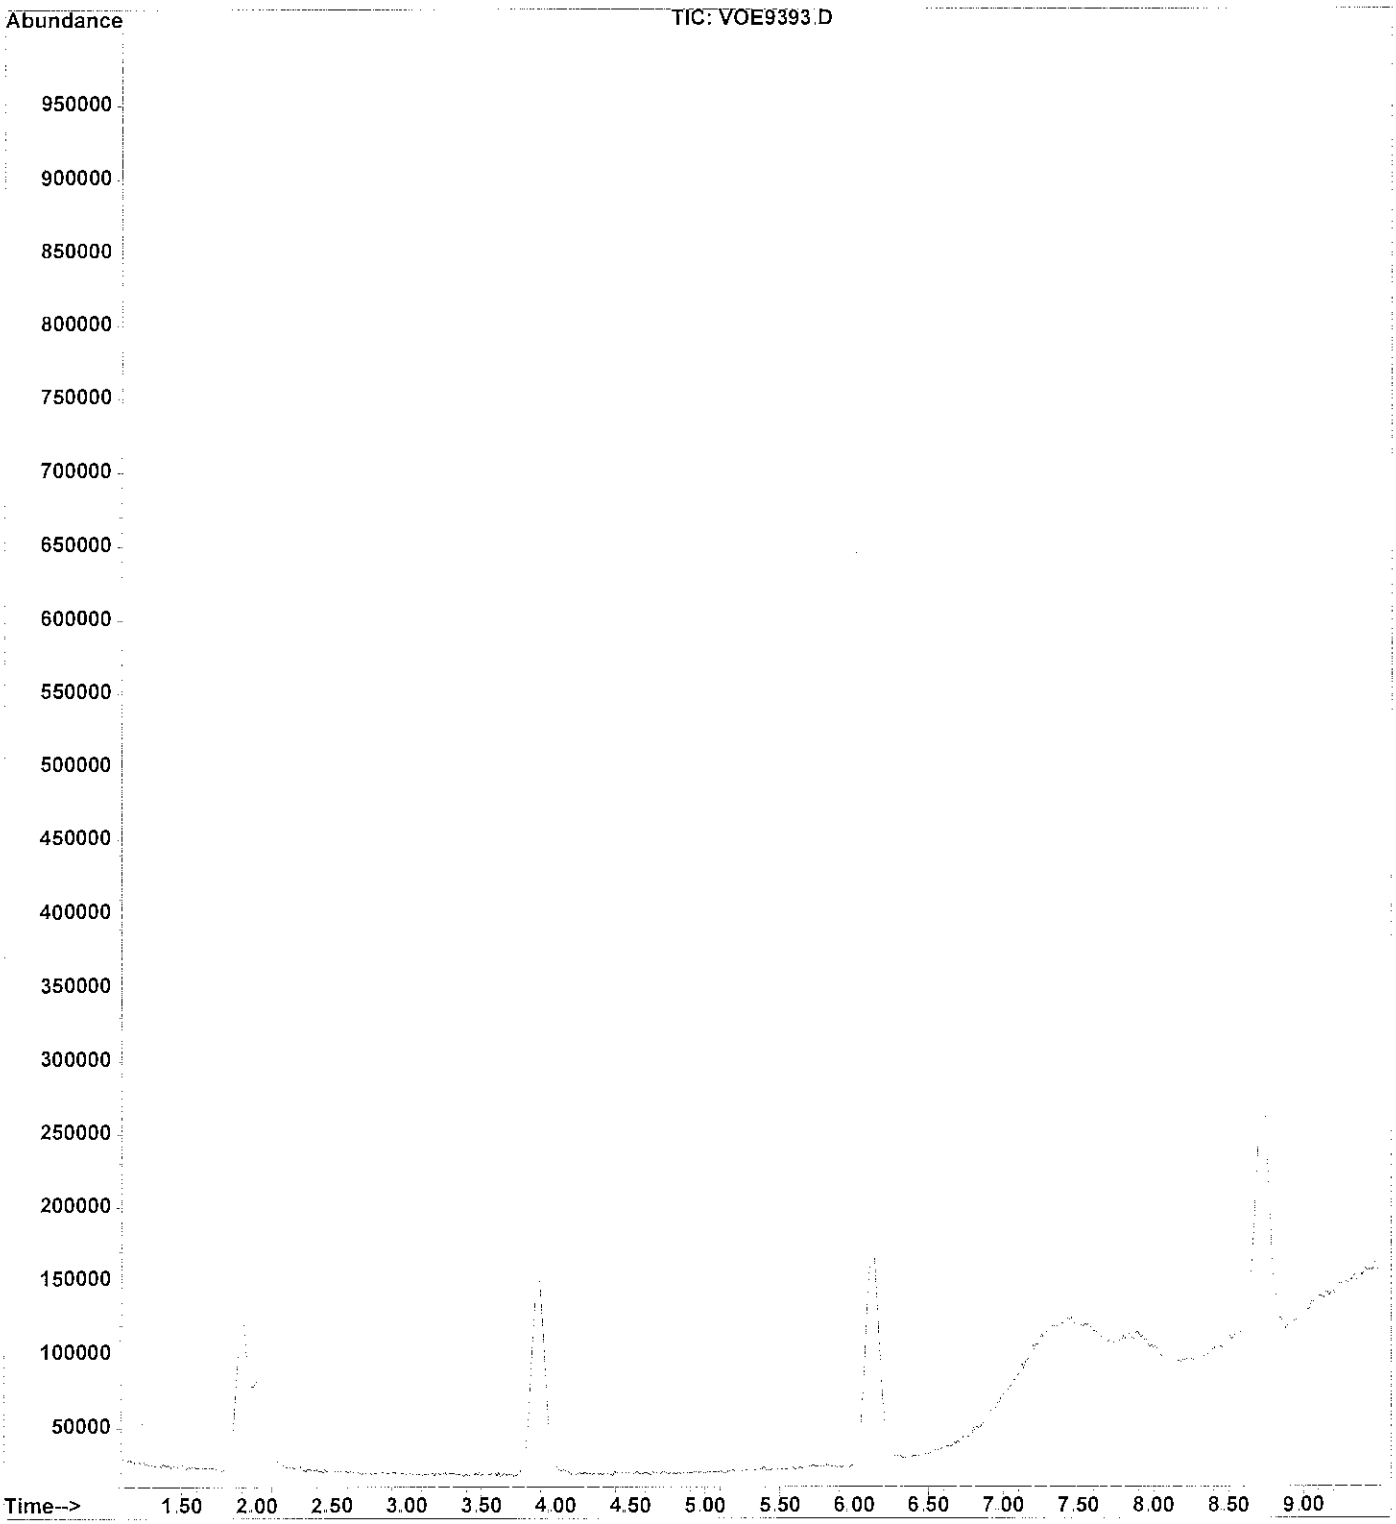


File : C:\HPCHEM\1\DATA\VOE9393A.D
Operator : Raphe HGS
Acquired : 28 Jan 2009 2:22 pm using AcqMethod 010209
Instrument : GC/MS Ins
Sample Name: SVB7-81644-15 P3
Misc Info : WOLFF 28JAN09 1033 Y8
Vial Number: 1

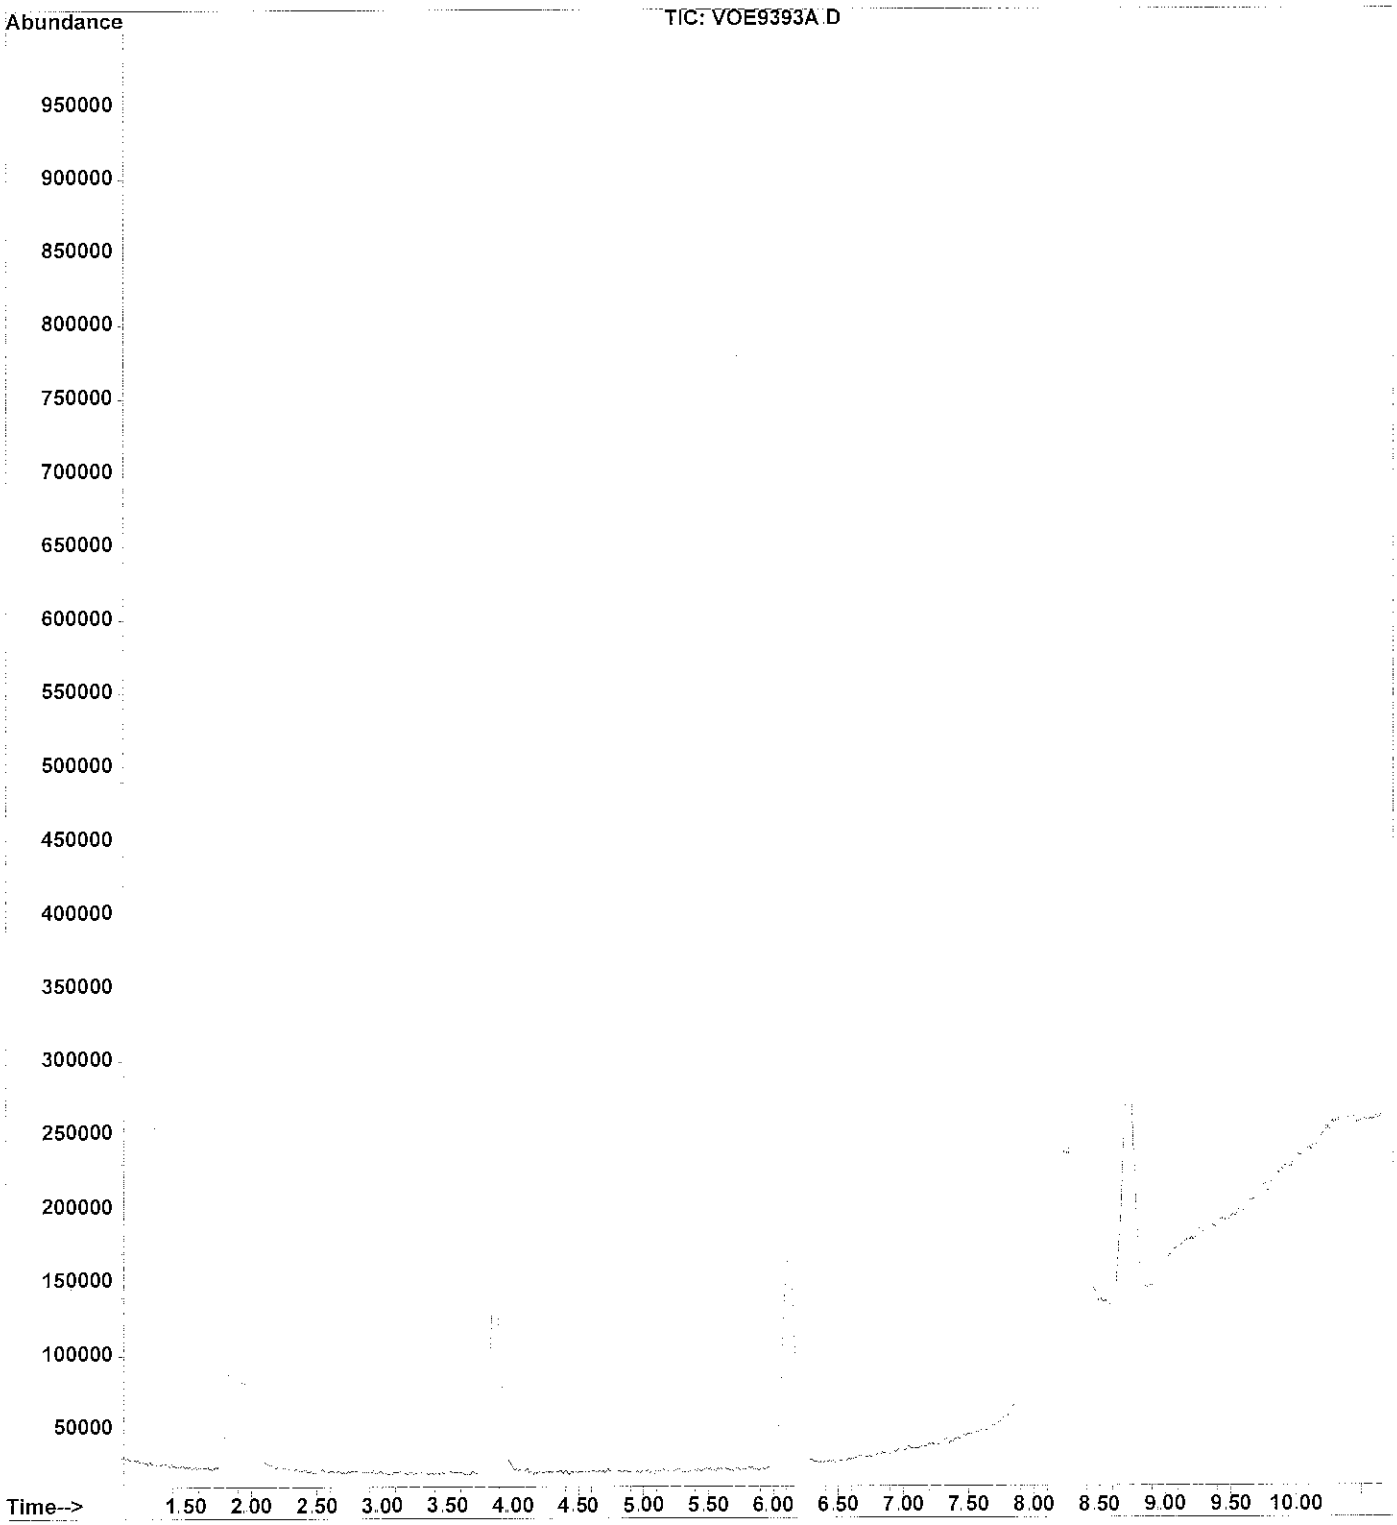


File : C:\HPCHEM\1\DATA\VOE9393B.D
Operator : Raphe HGS
Acquired : 28 Jan 2009 2:39 pm using AcqMethod 010209
Instrument : GC/MS Ins
Sample Name: SVB7-81644-15 P30
Misc Info : WOLFF 28JAN09 1100 A31
Vial Number: 1

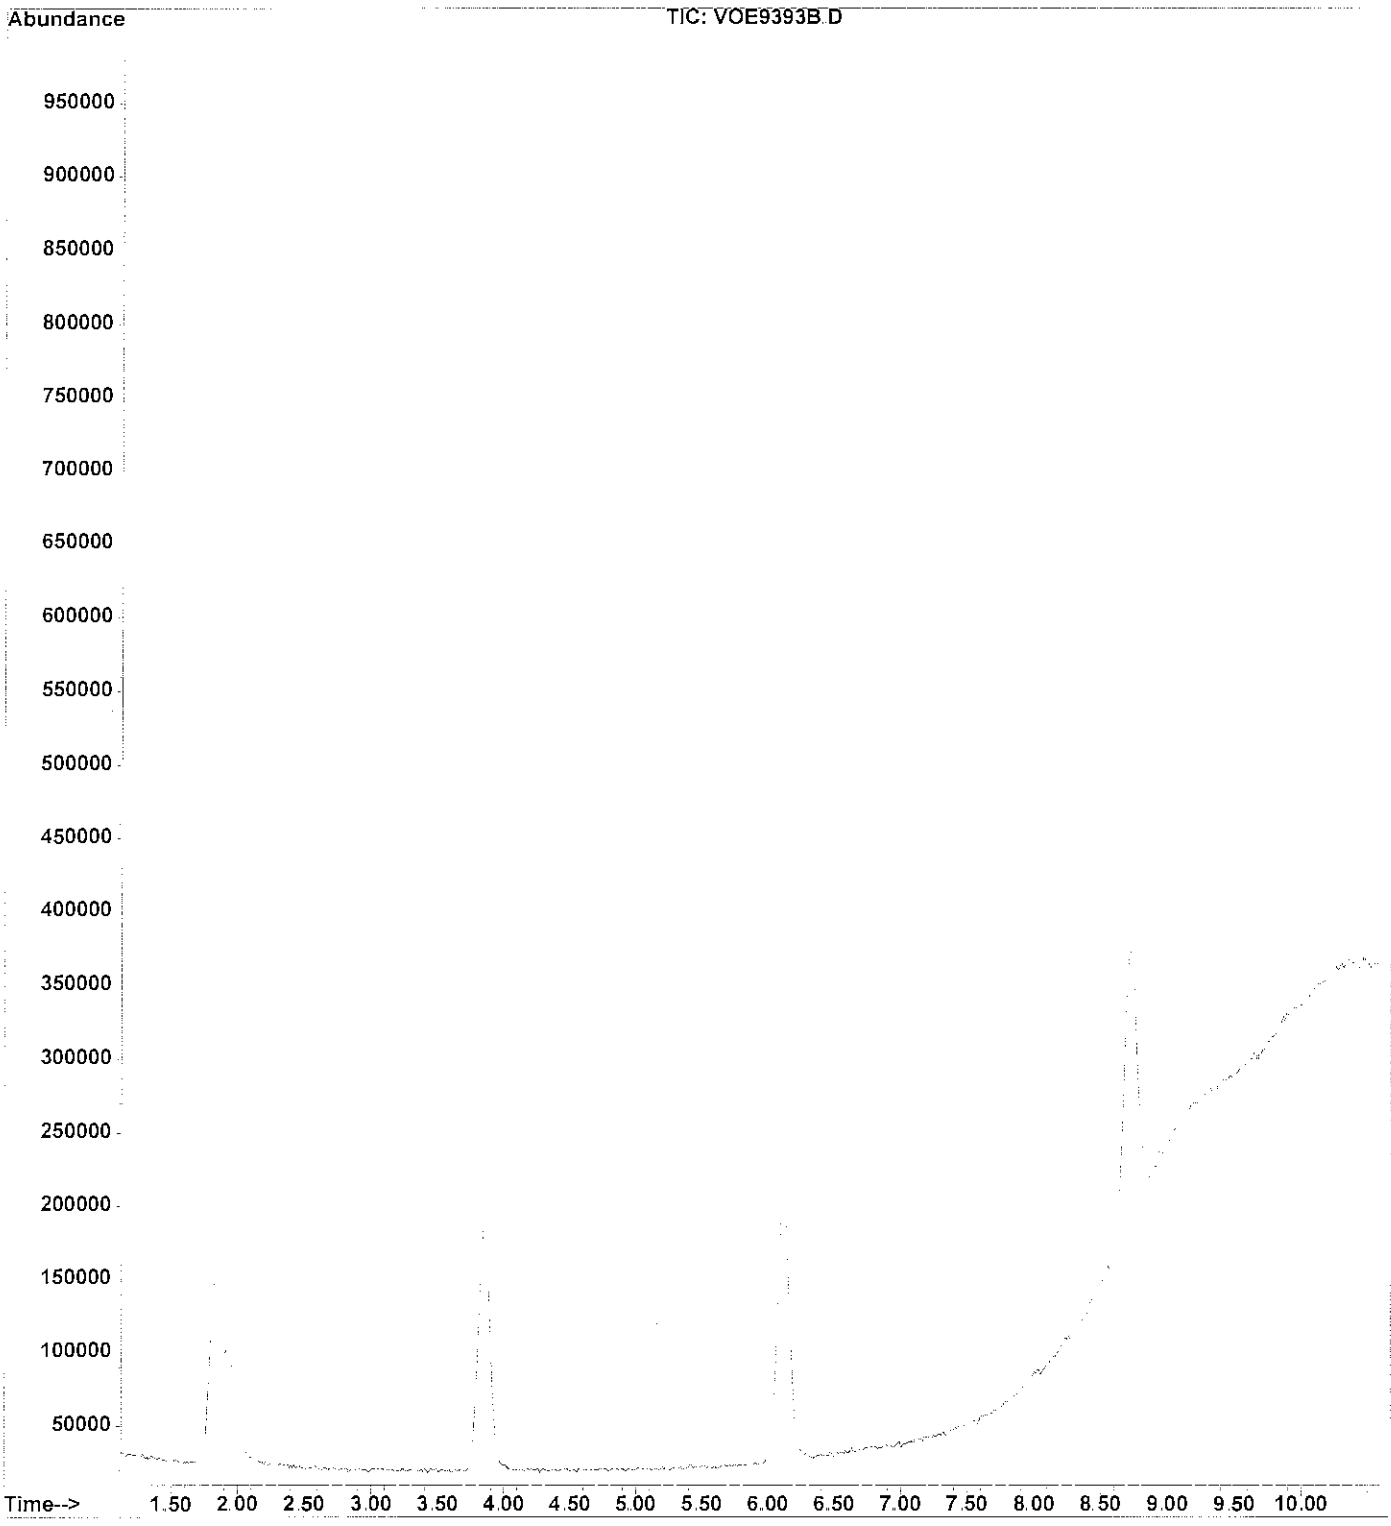


File : C:\HPCHEM\1\DATA\VOE9467.D
Operator : Raphe HGS
Acquired : 19 Feb 2009 1:22 pm using AcqMethod 010209
Instrument : GC/MS Ins
Sample Name: SVB6-89696-5
Misc Info : 19FEB09 0941 X16
Vial Number: 1

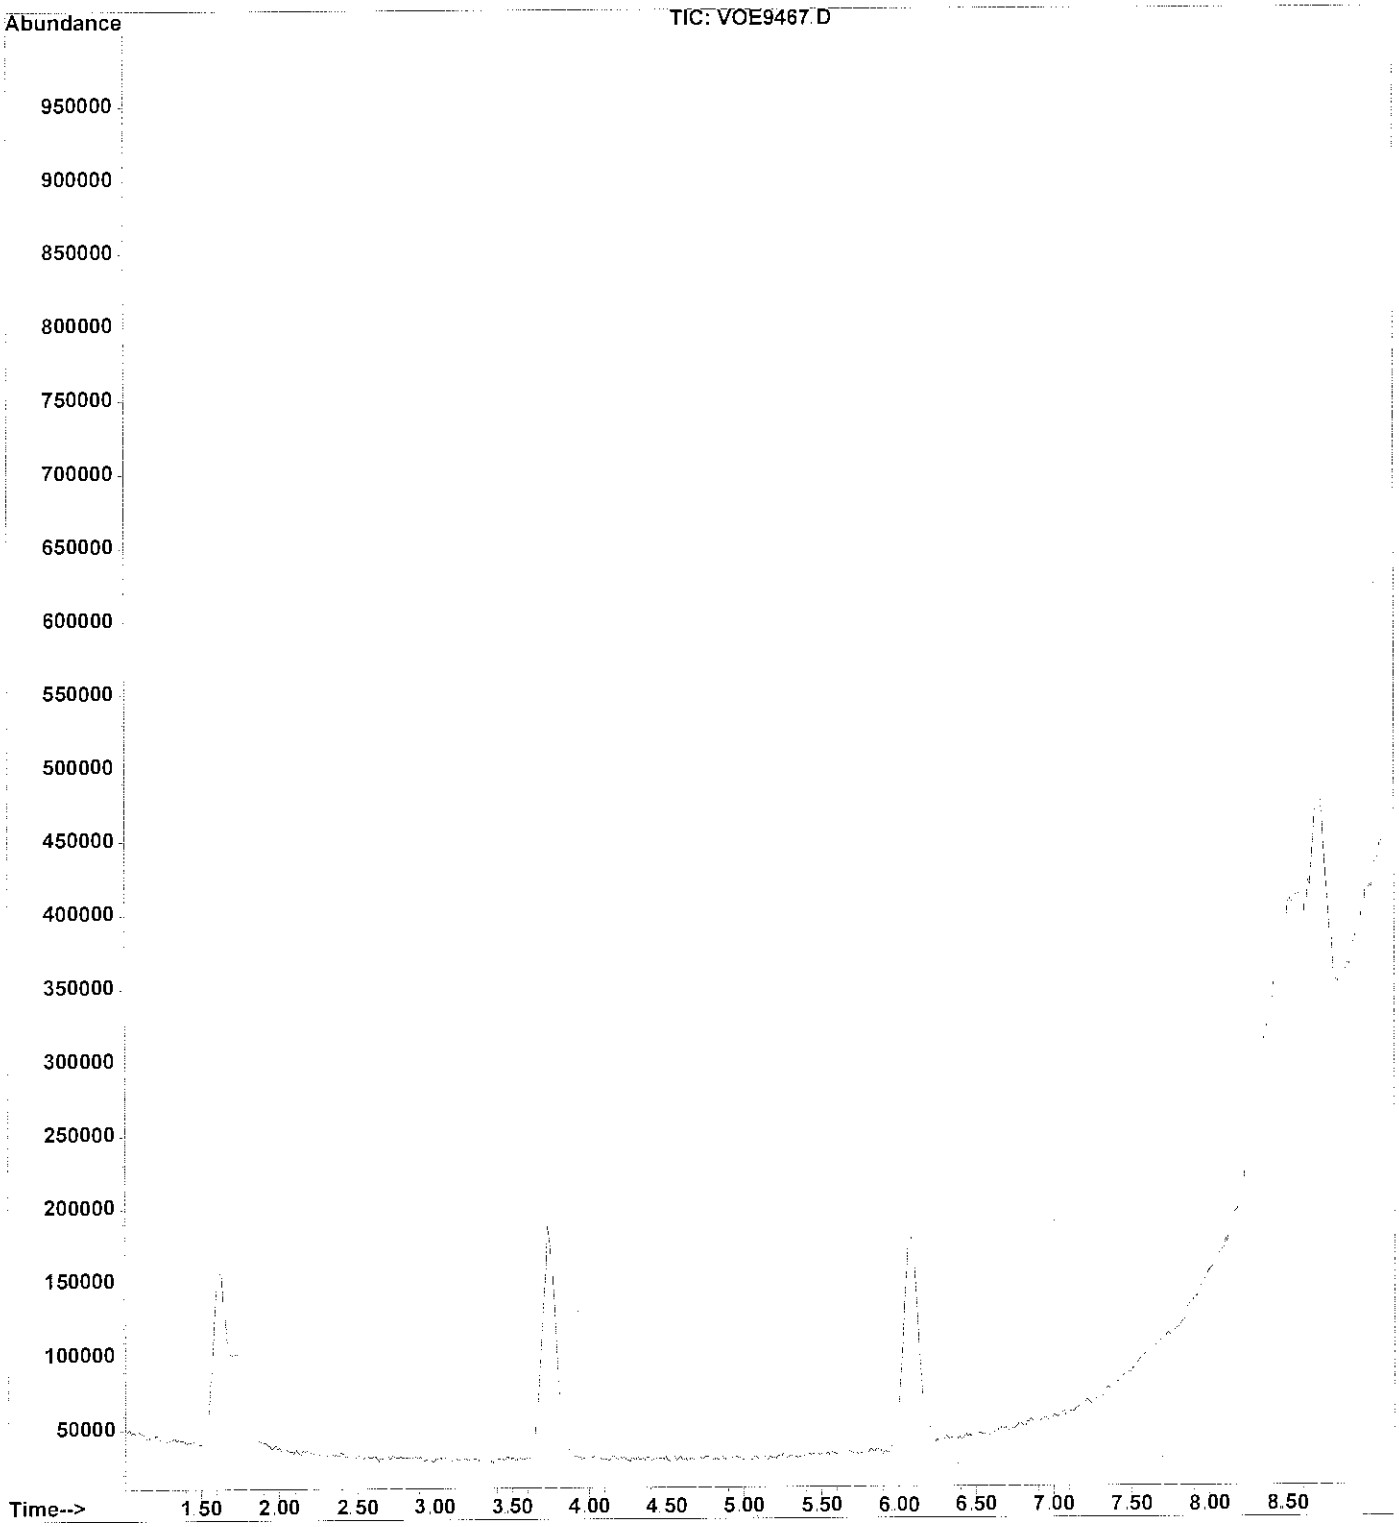


File : C:\HPCHEM\1\DATA\VOE9468.D
Operator : Raphe HGS
Acquired : 19 Feb 2009 1:34 pm using AcqMethod 010209
Instrument : GC/MS Ins
Sample Name: SVB6-89697-15
Misc Info : 19FEB09 0945 T4
Vial Number: 1

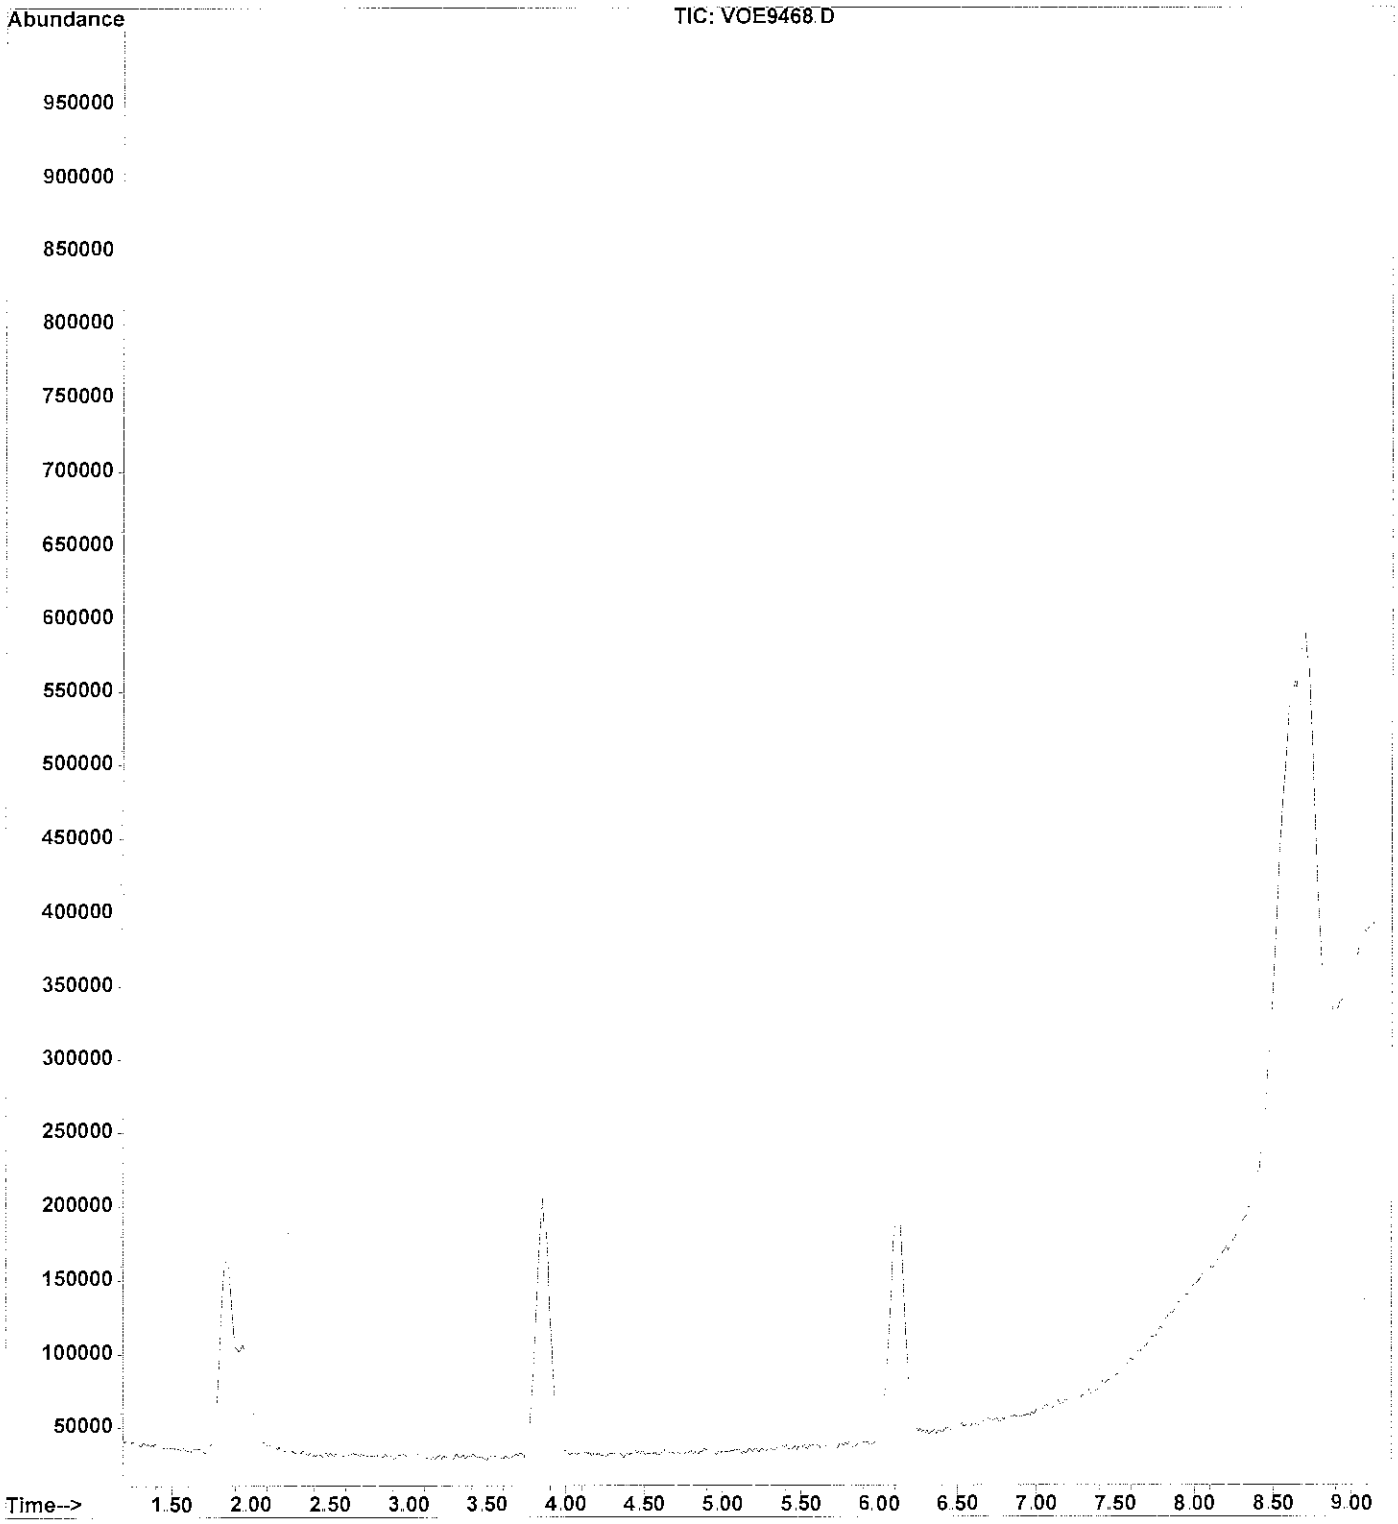


File : C:\HPCHEM\1\DATA\VOE9470.D
Operator : Raphe HGS
Acquired : 19 Feb 2009 2:00 pm using AcqMethod 010209
Instrument : GC/MS Ins
Sample Name: SVB5-89699-15
Misc Info : 19FEB09 0950 Y8
Vial Number: 1

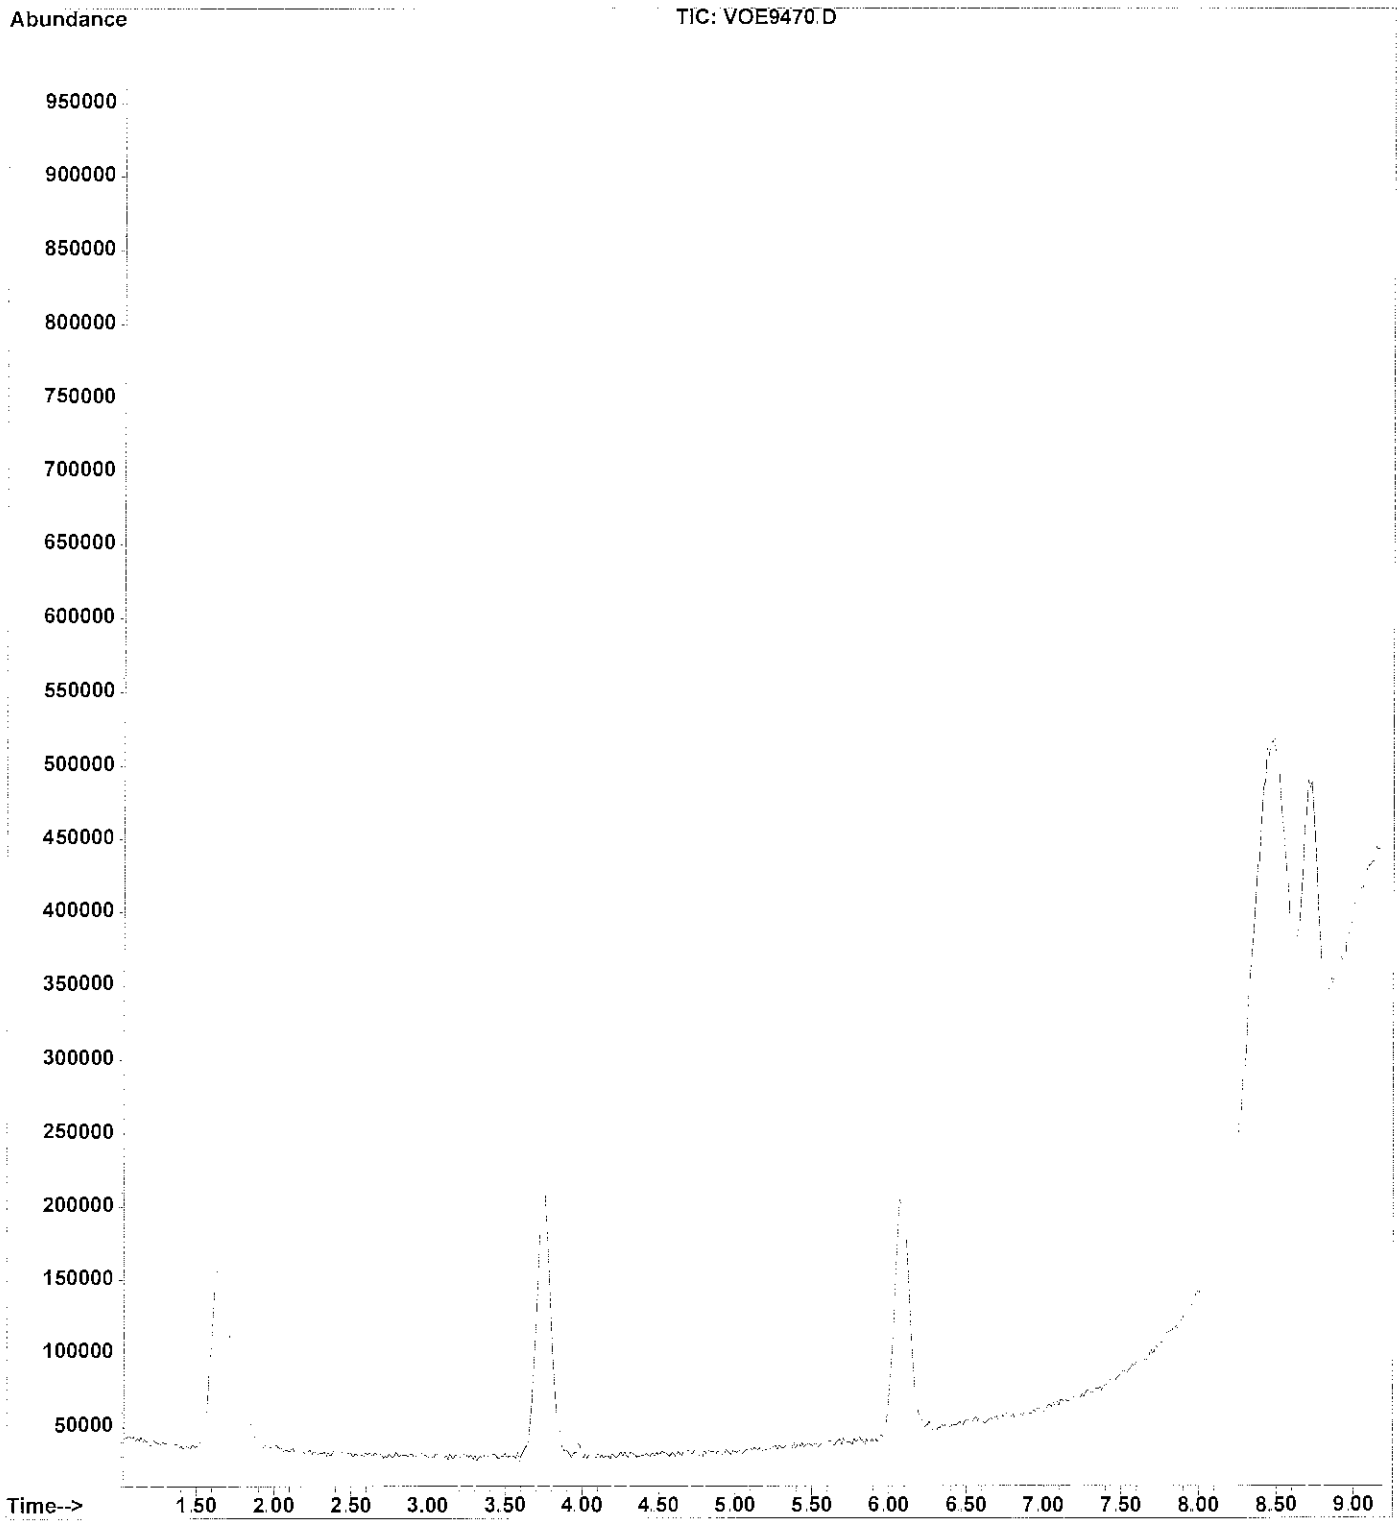


File : C:\HPCHEM\1\DATA\VOE9477.D
Operator : Raphe HGS
Acquired : 20 Feb 2009 9:39 am using AcqMethod 010209
Instrument : GC/MS Ins
Sample Name: SVA-89703-5
Misc Info : 20FEB09 0916 S22
Vial Number: 1

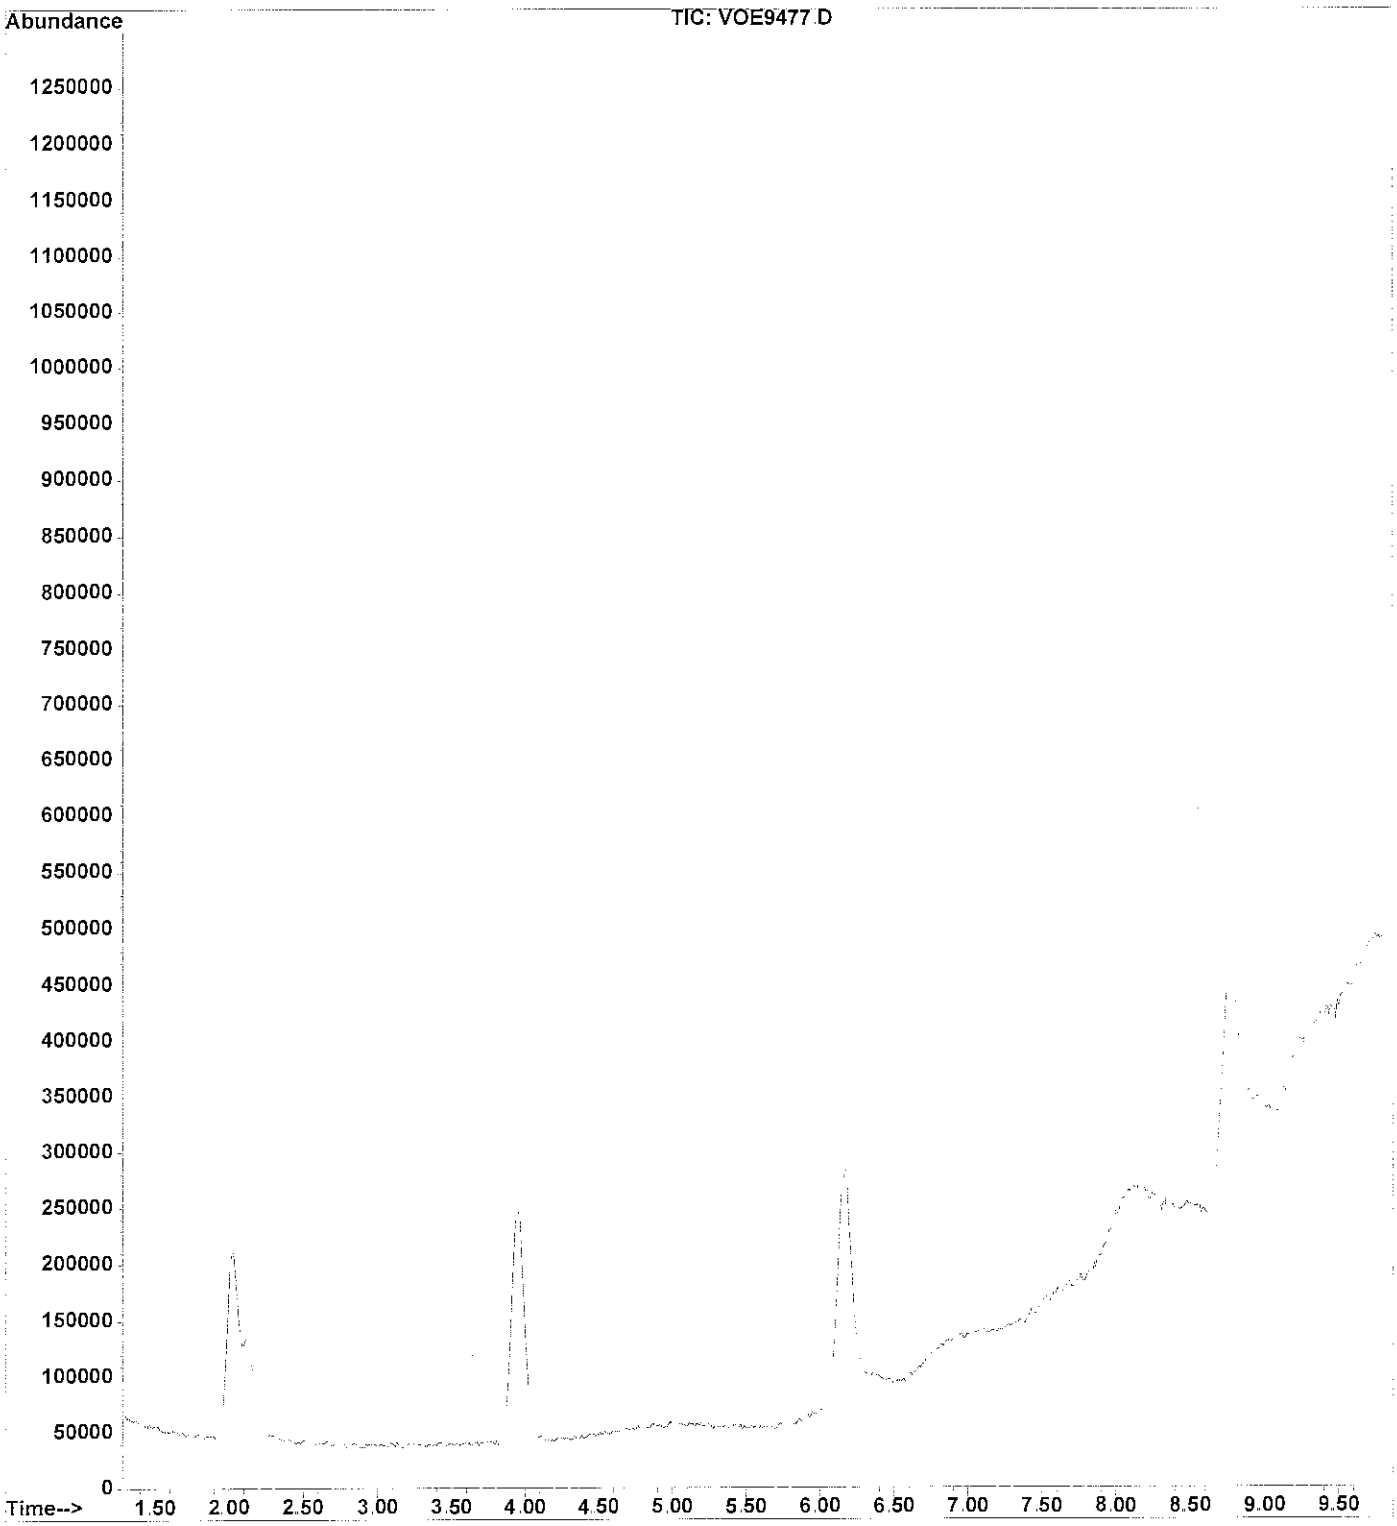


File : C:\HPCHEM\1\DATA\VOE9498.D
Operator : Raphe HGS
Acquired : 23 Feb 2009 1:54 pm using AcqMethod 010209
Instrument : GC/MS Ins
Sample Name: SVA-89721-5 P3
Misc Info : SAMoHi/WOLFF 23FEB09 1120 A31
Vial Number: 1

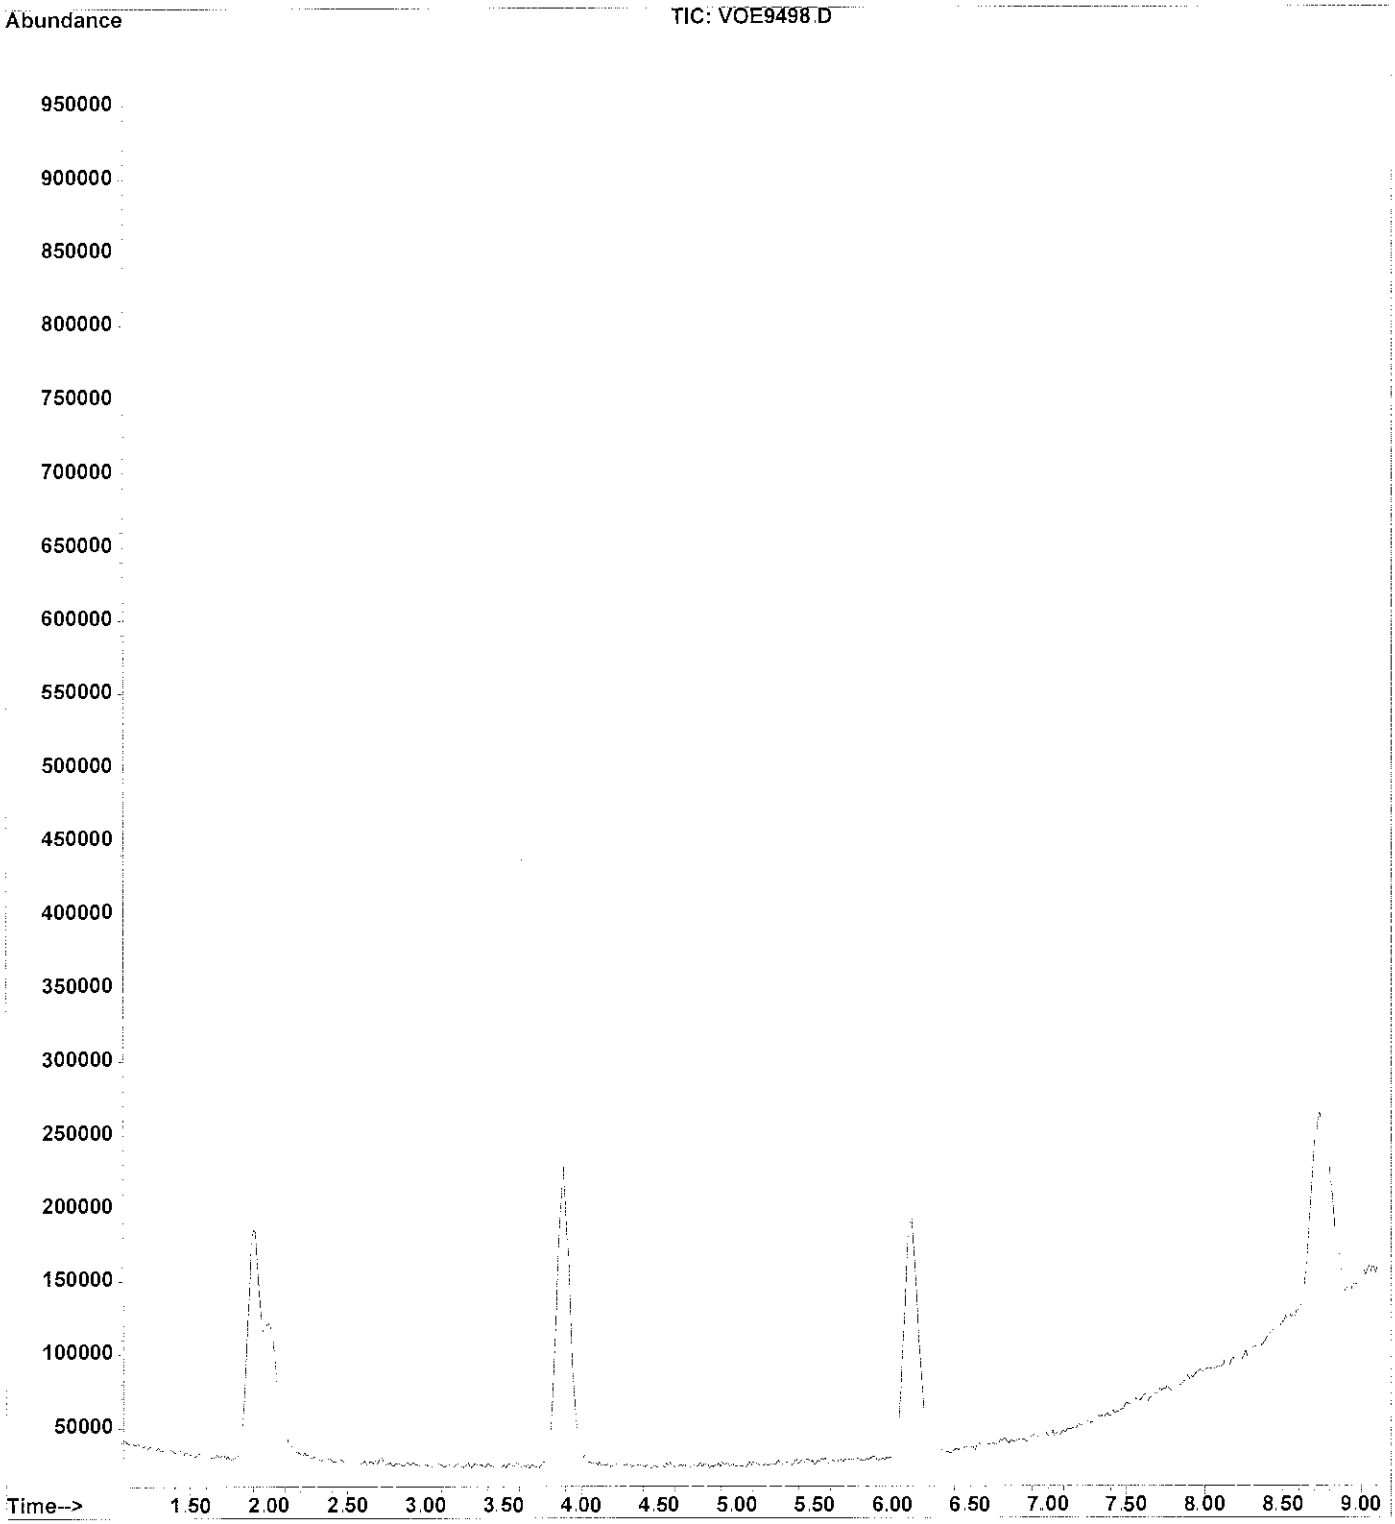


File : C:\HPCHEM\1\DATA\VOE9499.D
Operator : Raphe HGS
Acquired : 23 Feb 2009 2:07 pm using AcqMethod 010209
Instrument : GC/MS Ins
Sample Name: SVA-89721-5 P11
Misc Info : SAMoHi/WOLFF 23FEB09 1128 A8
Vial Number: 1

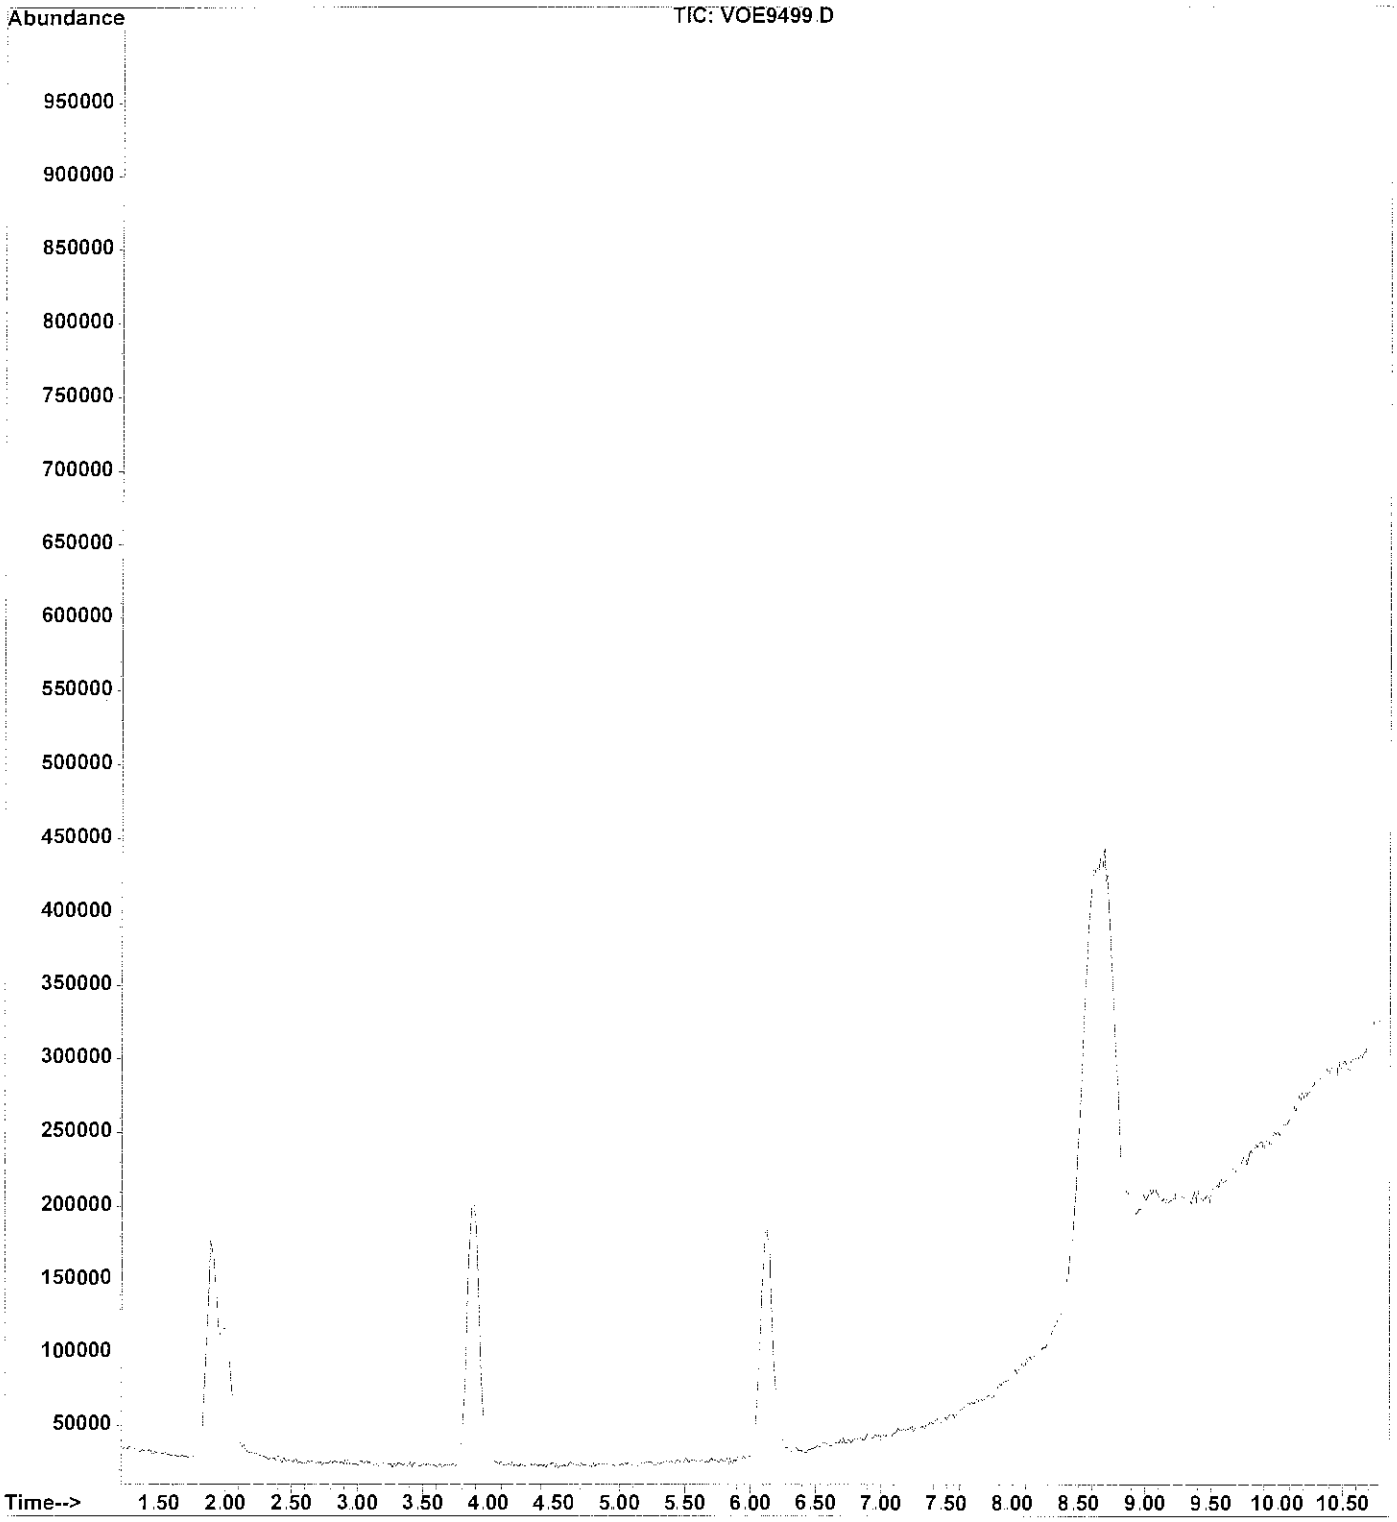


File : C:\HPCHEM\1\DATA\VOE9500.D
Operator : Raphe HGS
Acquired : 23 Feb 2009 2:21 pm using AcqMethod 010209
Instrument : GC/MS Ins
Sample Name: SVA-89721-5 P22
Misc Info : SAMoHi/WOLFF 23FEB09 1139 A9
Vial Number: 1

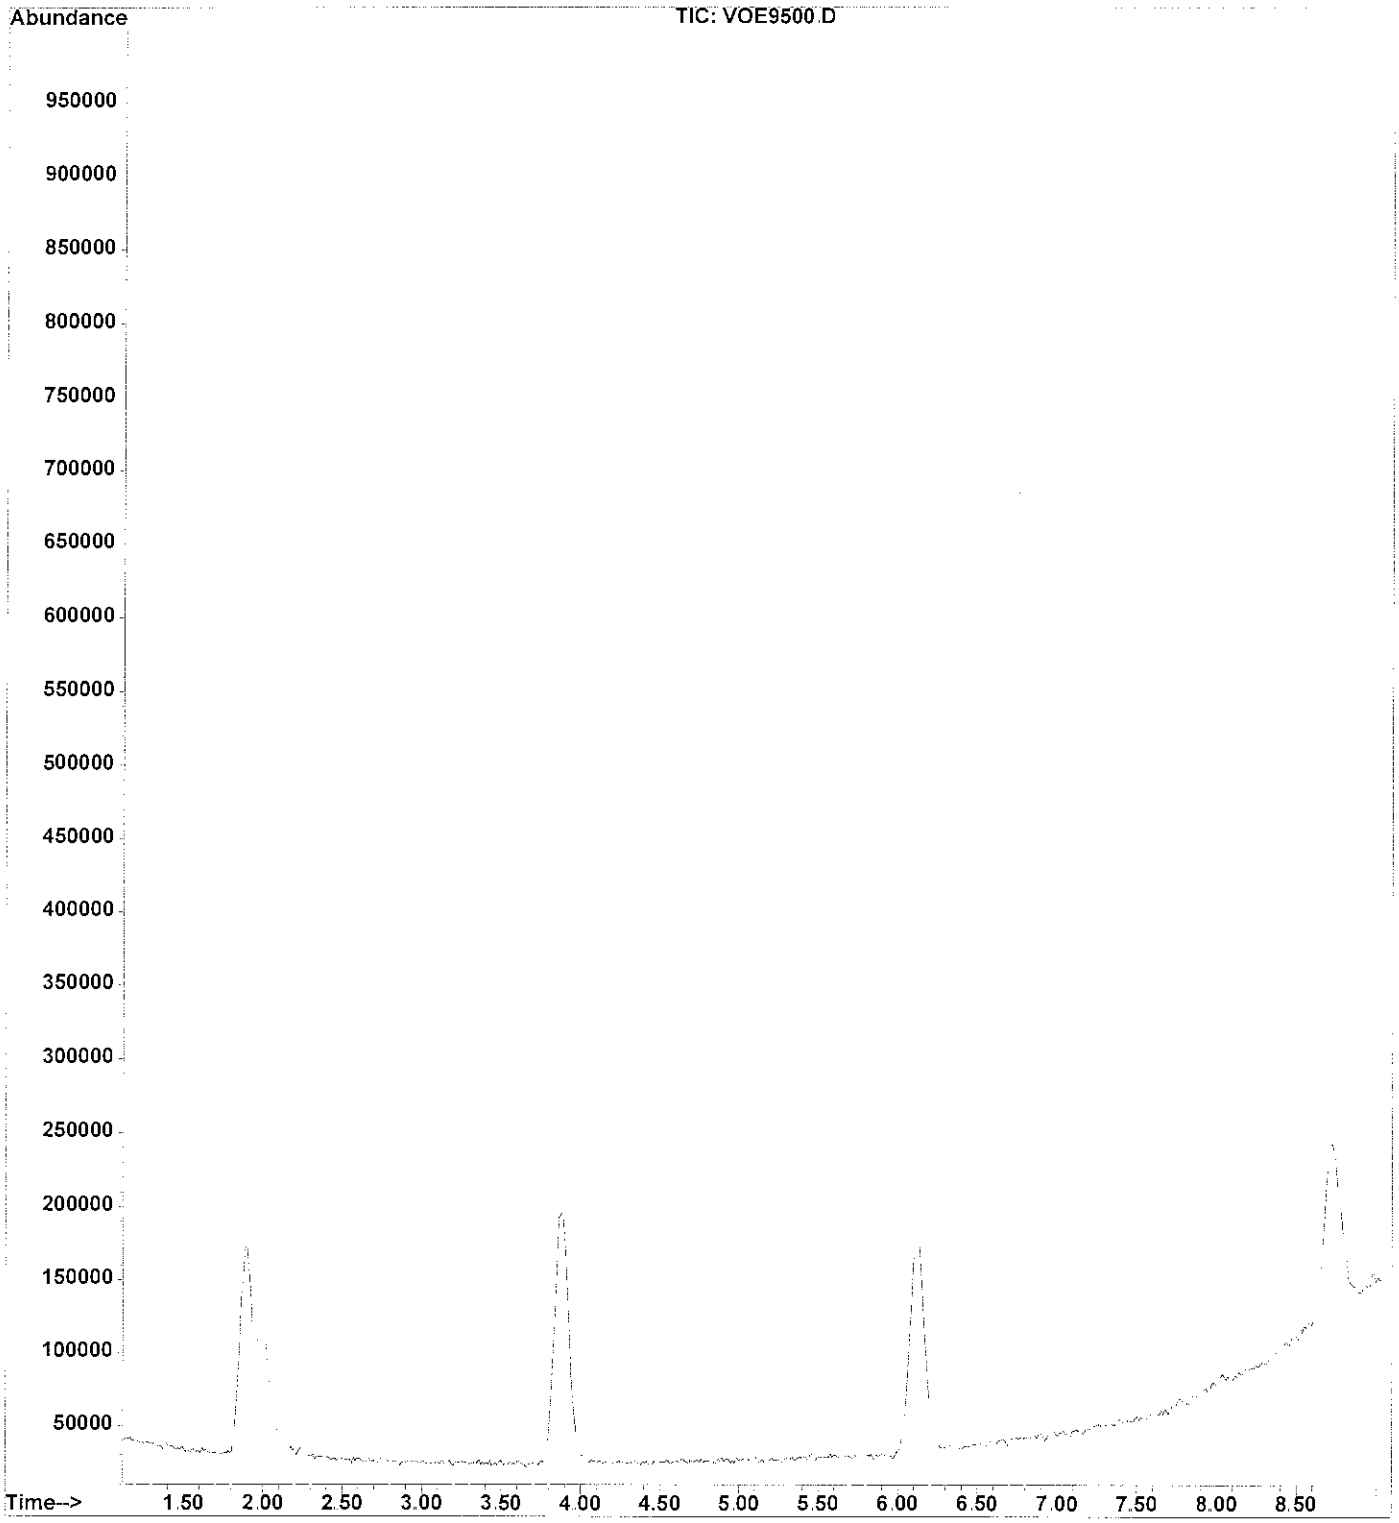


File : C:\HPCHEM\1\DATA\WOB5137.D
Operator : Raphe HGS
Acquired : 28 Jan 2009 12:28 pm using AcqMethod N092608
Instrument : GC/MS Ins
Sample Name: SVB1-09876-10
Misc Info : WOLFF 28JAN09 0948 N2
Vial Number: 1

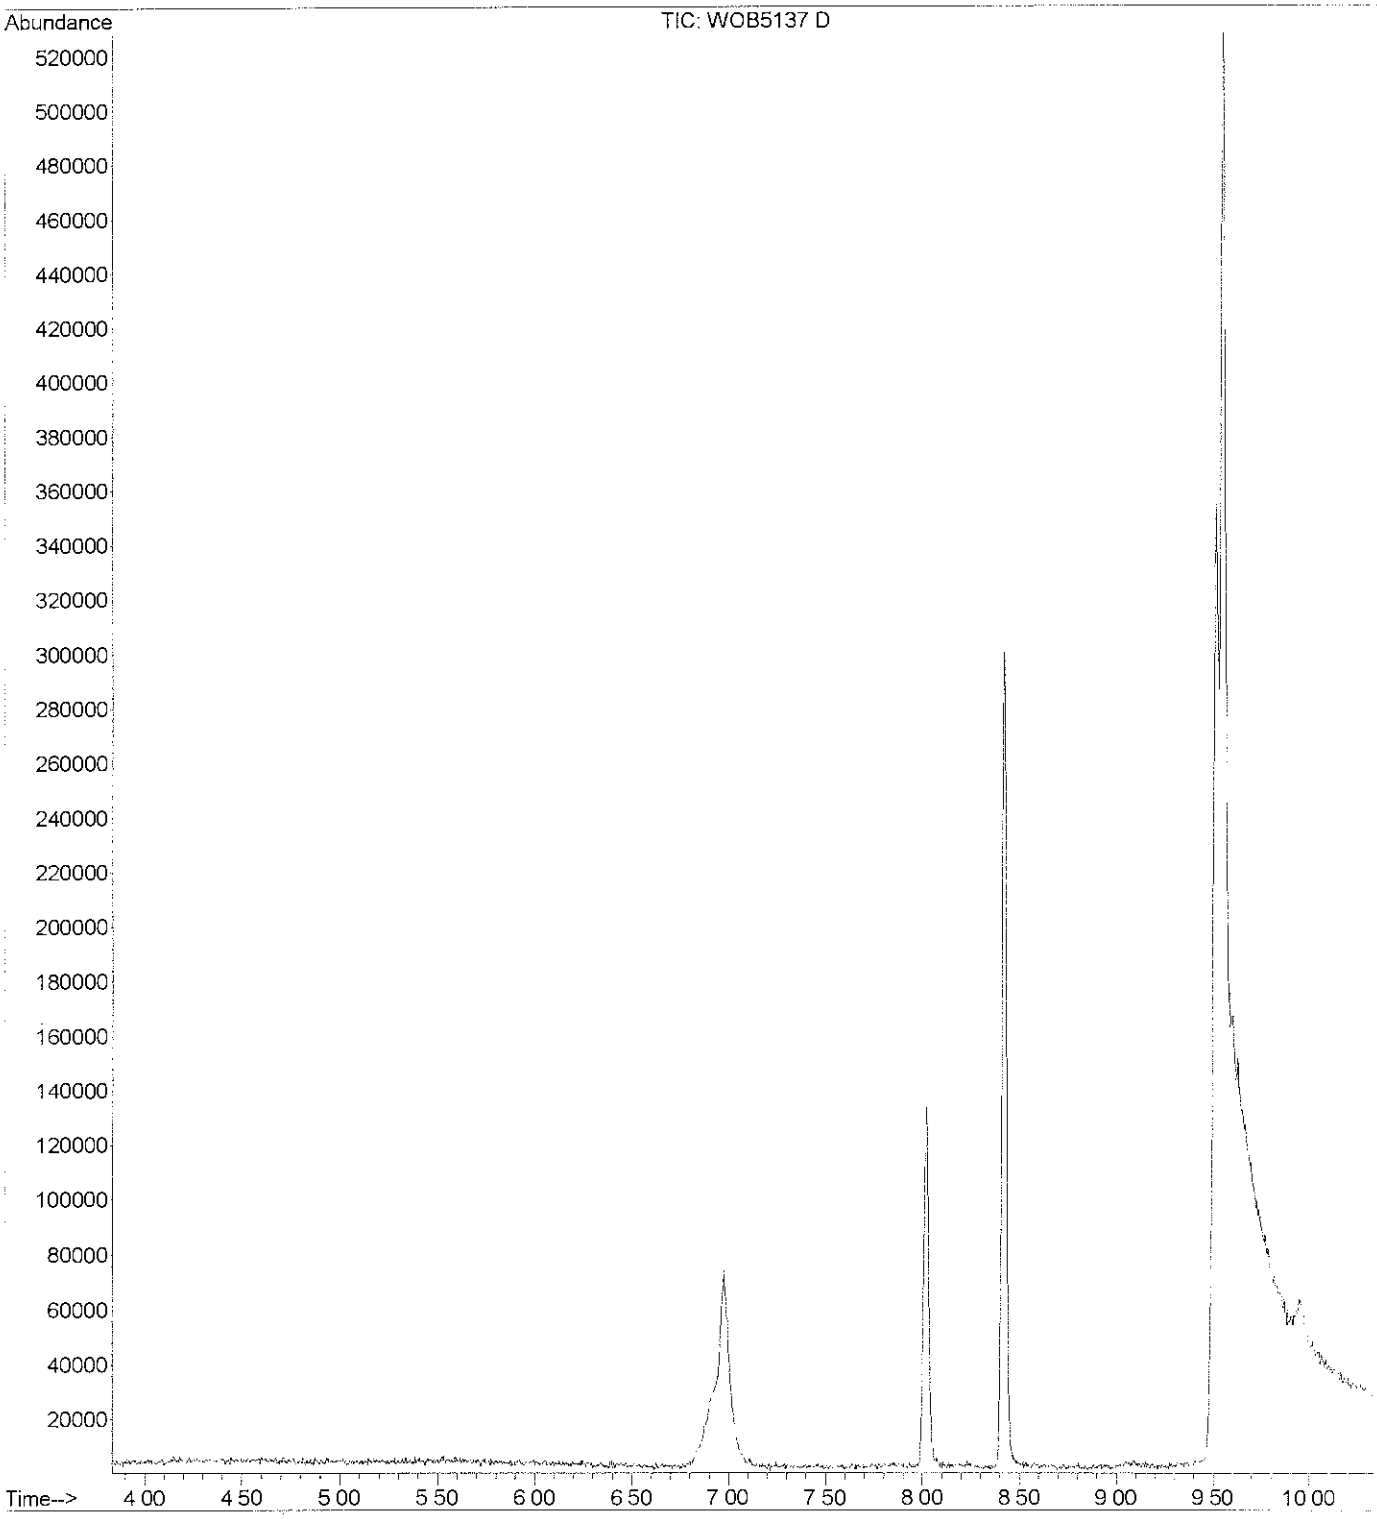


File : C:\HPCHEM\1\DATA\WOB5138.D
Operator : Raphe HGS
Acquired : 28 Jan 2009 12:42 pm using AcqMethod N092608
Instrument : GC/MS Ins
Sample Name: SVB1-09877-15
Misc Info : WOLFF 28JAN09 0950 H31
Vial Number: 1

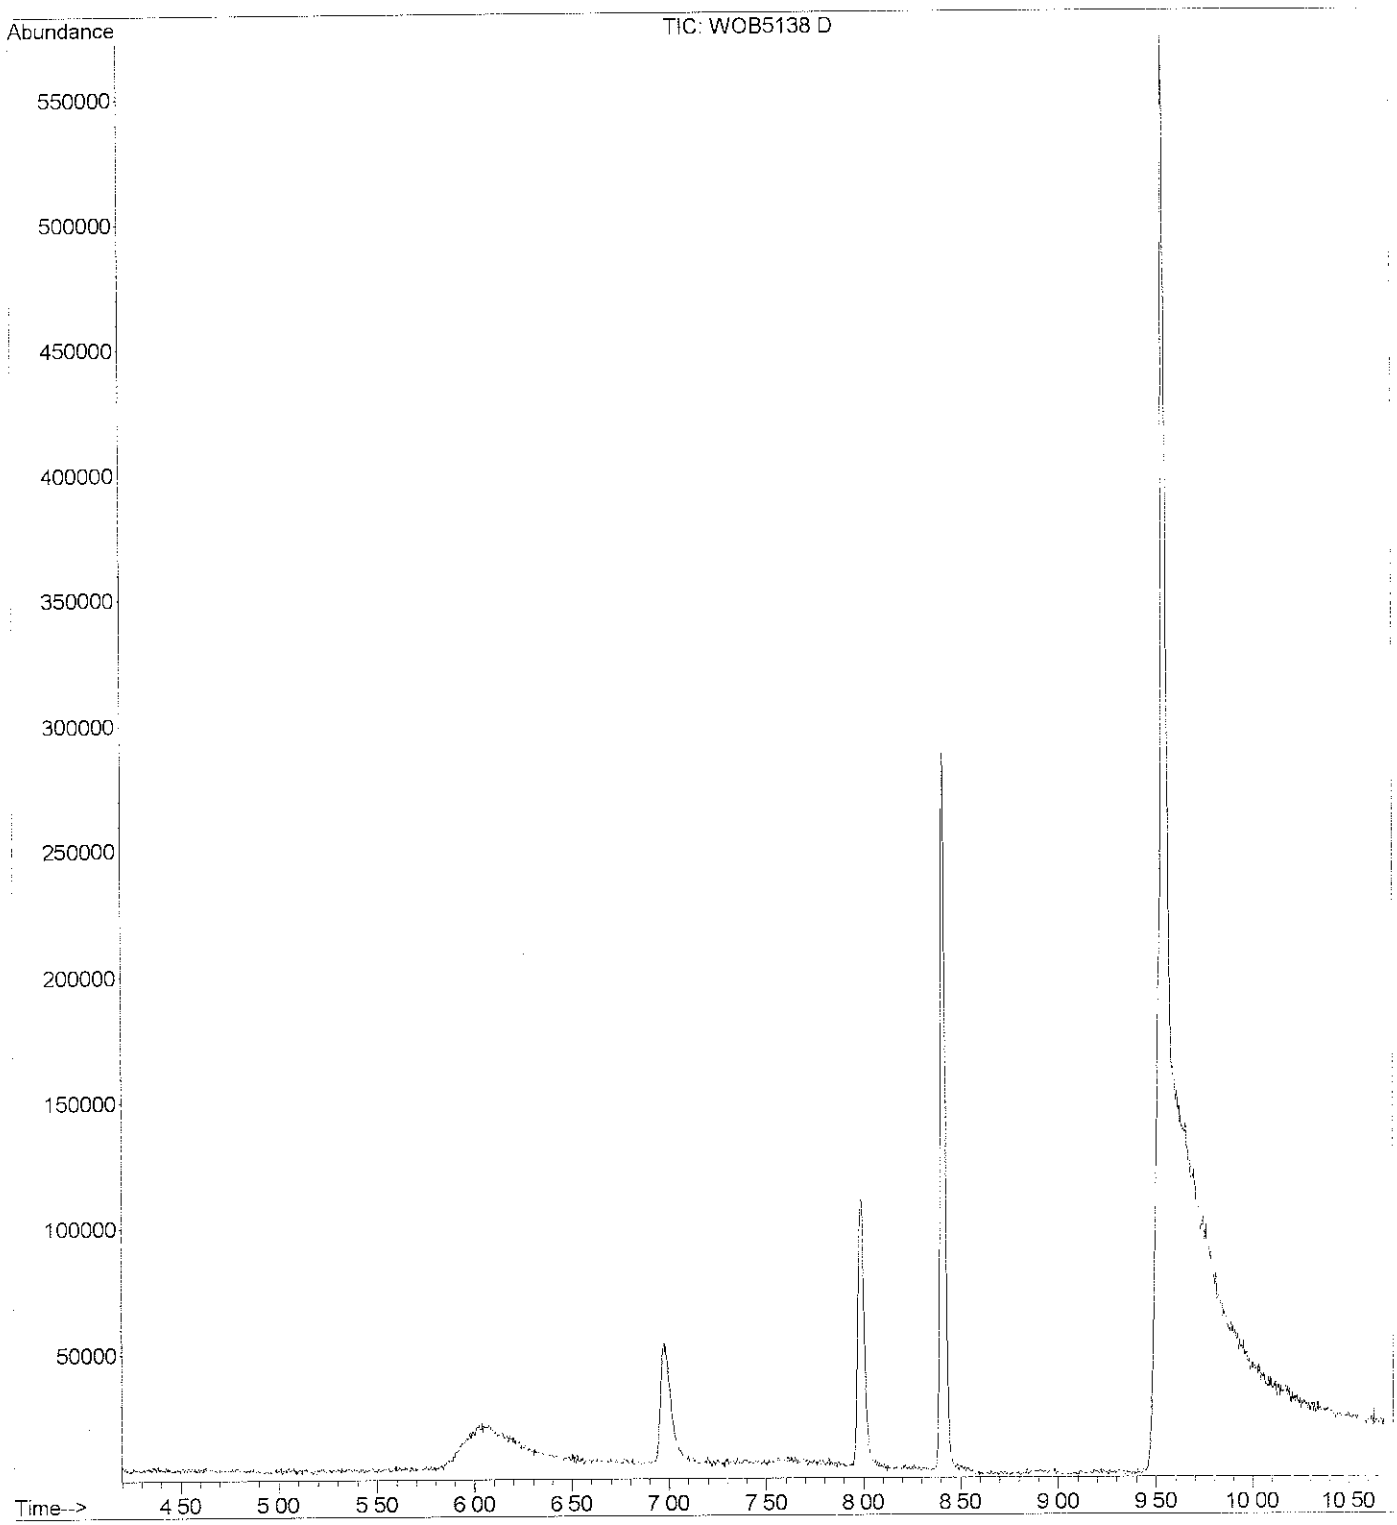


File : C:\HPCHEM\1\DATA\WOB5139.D
Operator : Raphe HGS
Acquired : 28 Jan 2009 1:04 pm using AcqMethod N092608
Instrument : GC/MS Ins
Sample Name: SVB4-09878-5
Misc Info : WOLFF 28JAN09 1000 S2
Vial Number: 1

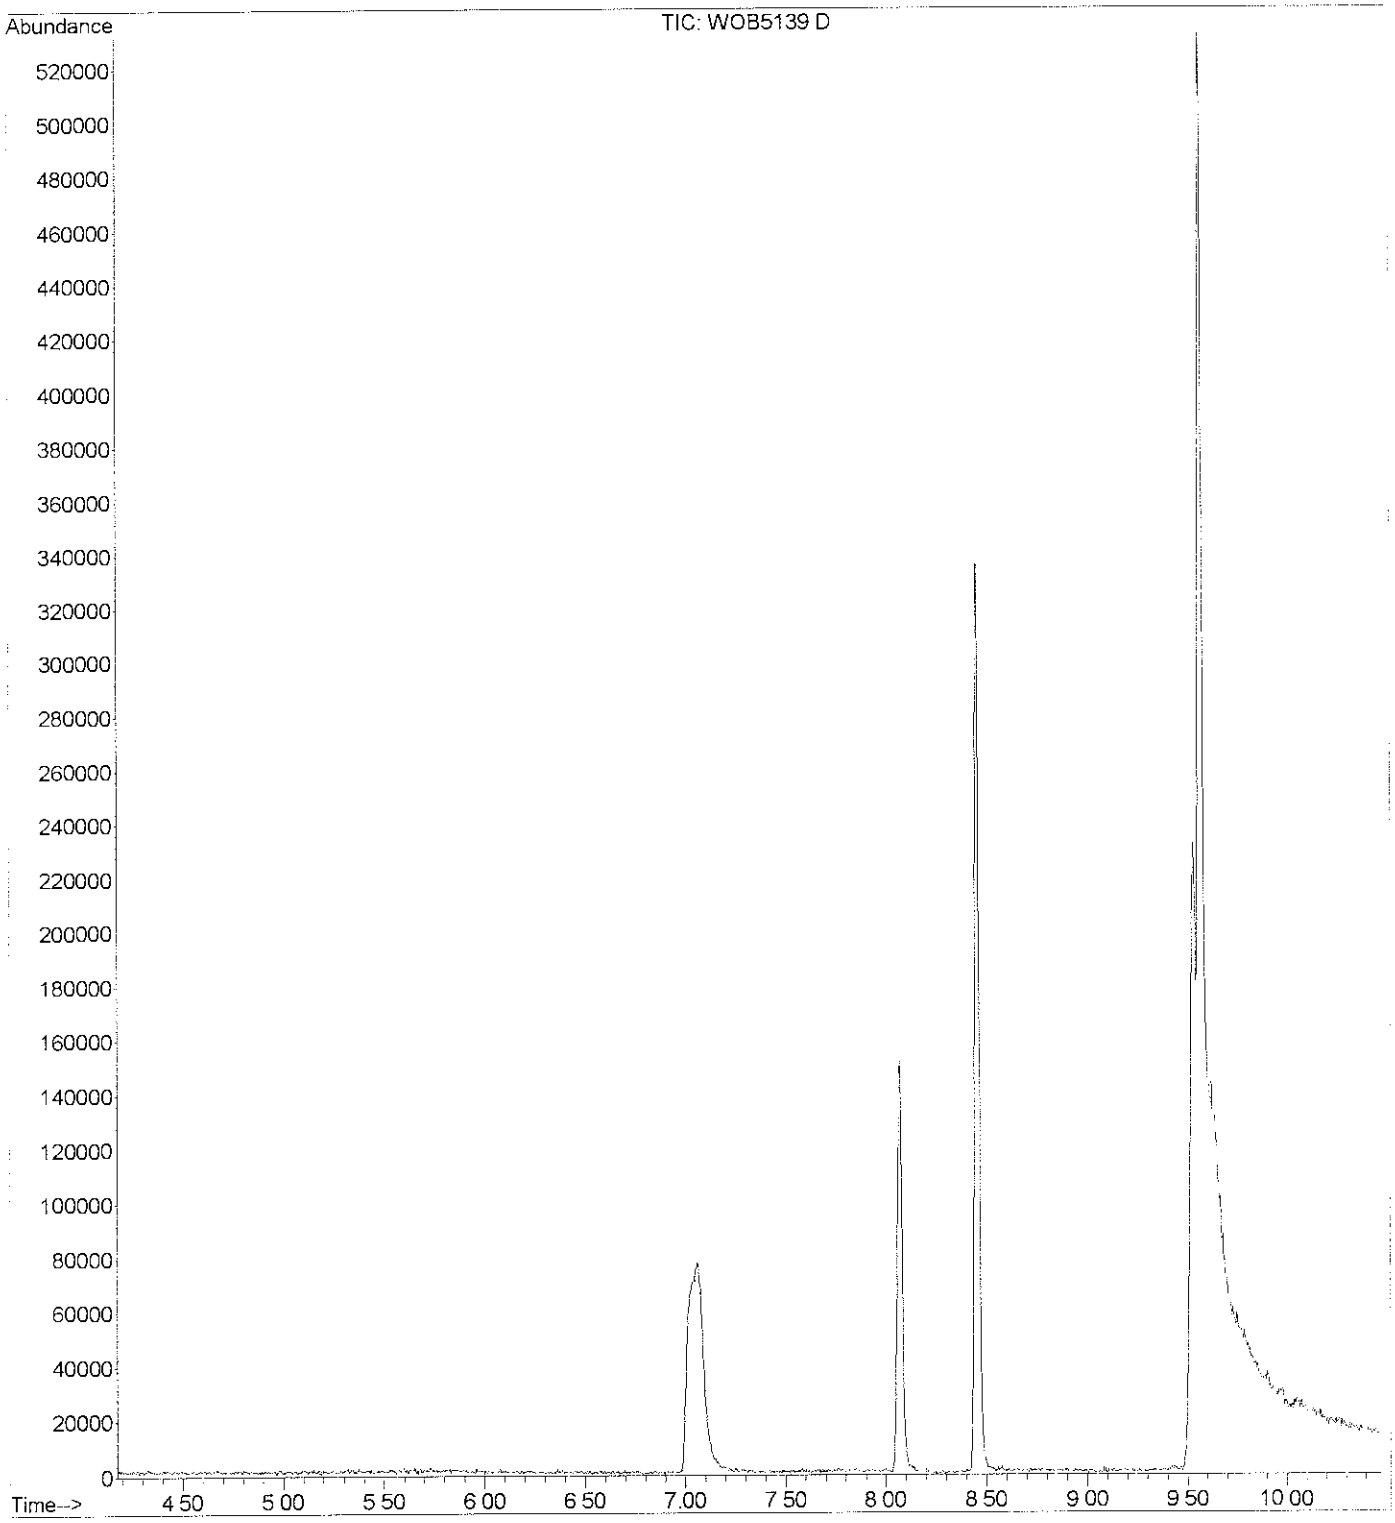


File : C:\HPCHEM\1\DATA\WOB5136.D
Operator : Raphe HGS
Acquired : 28 Jan 2009 1:32 pm using AcqMethod N092608
Instrument : GC/MS Ins
Sample Name: FIELD BLANK
Misc Info : WOLFF 28JAN09 1005 A24
Vial Number: 1

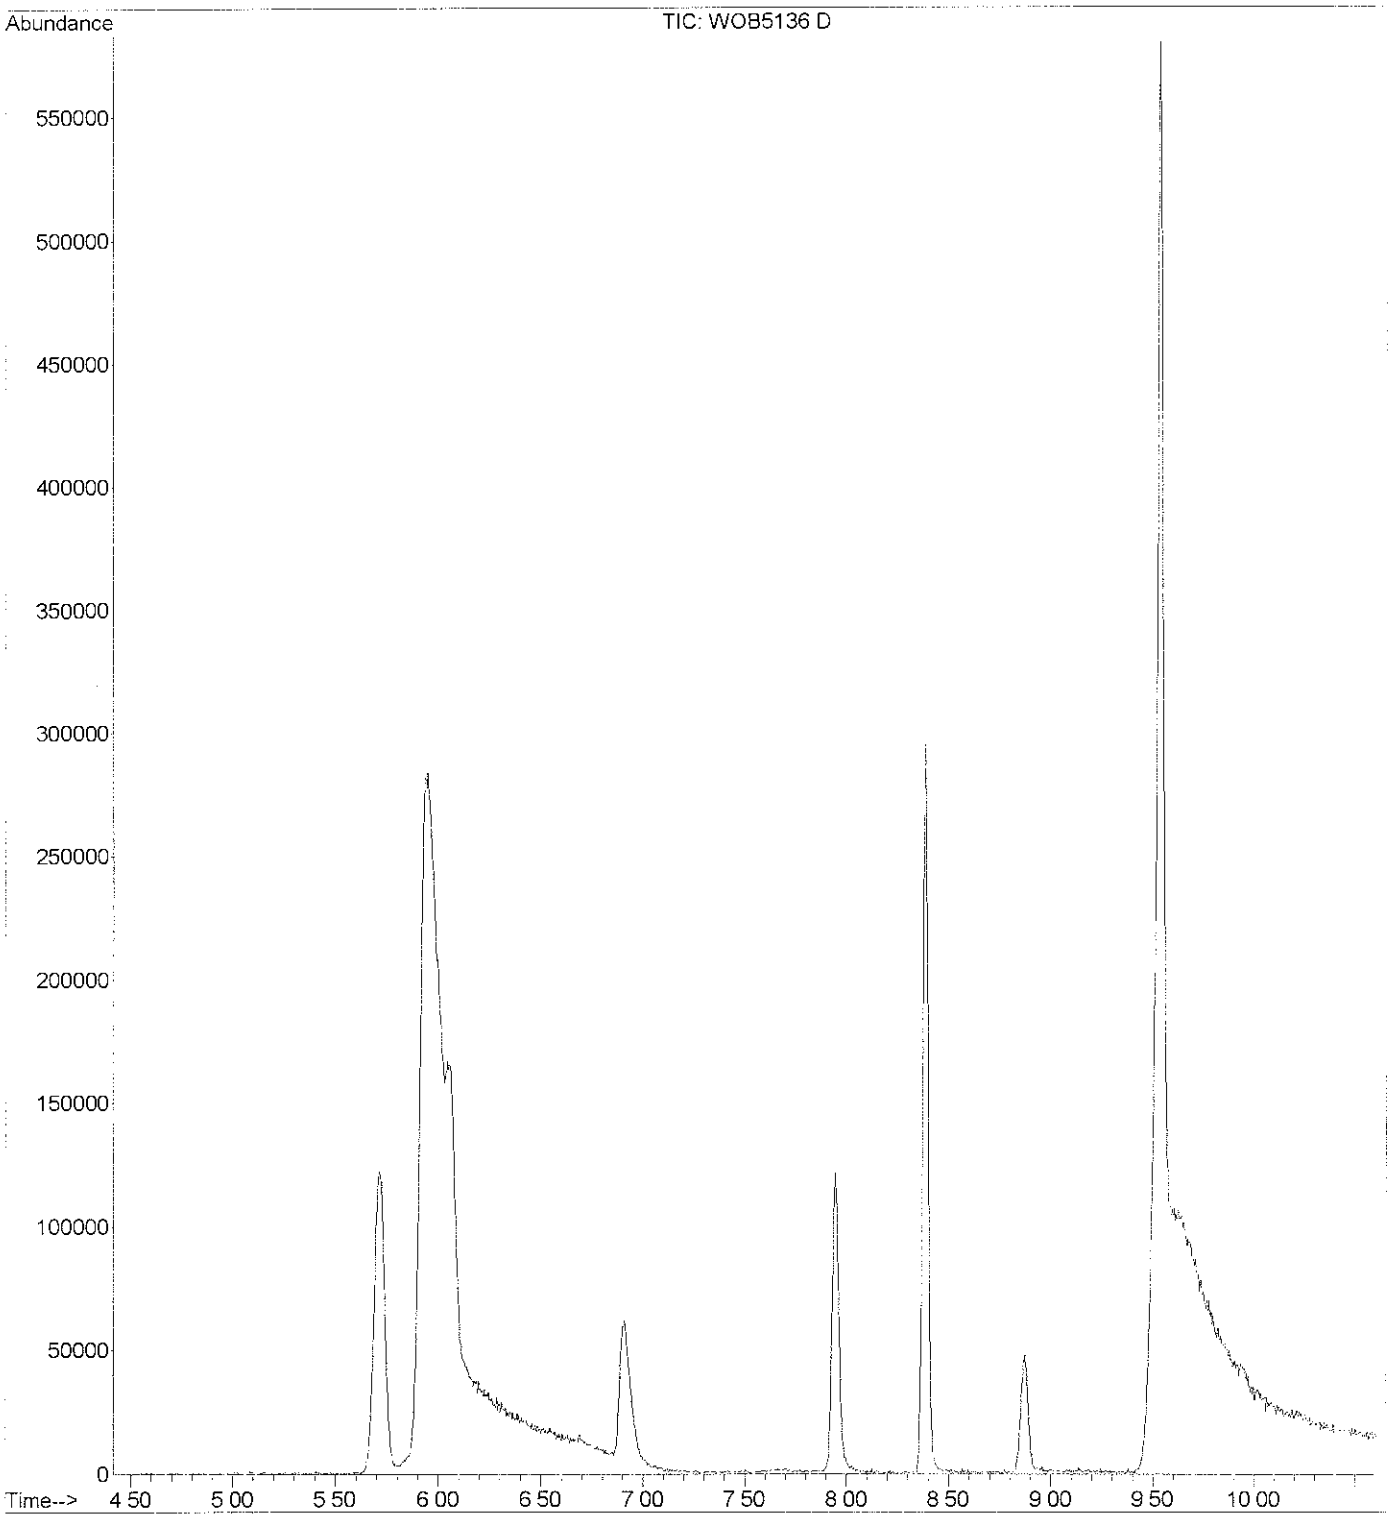

File : C:\HPCHEM\1\DATA\WOB5140.D
Operator : Raphe HGS
Acquired : 28 Jan 2009 1:47 pm using AcqMethod N092608
Instrument : GC/MS Ins
Sample Name: SVB4-09879-10
Misc Info : WOLFF 28JAN09 1003 E5
Vial Number: 1

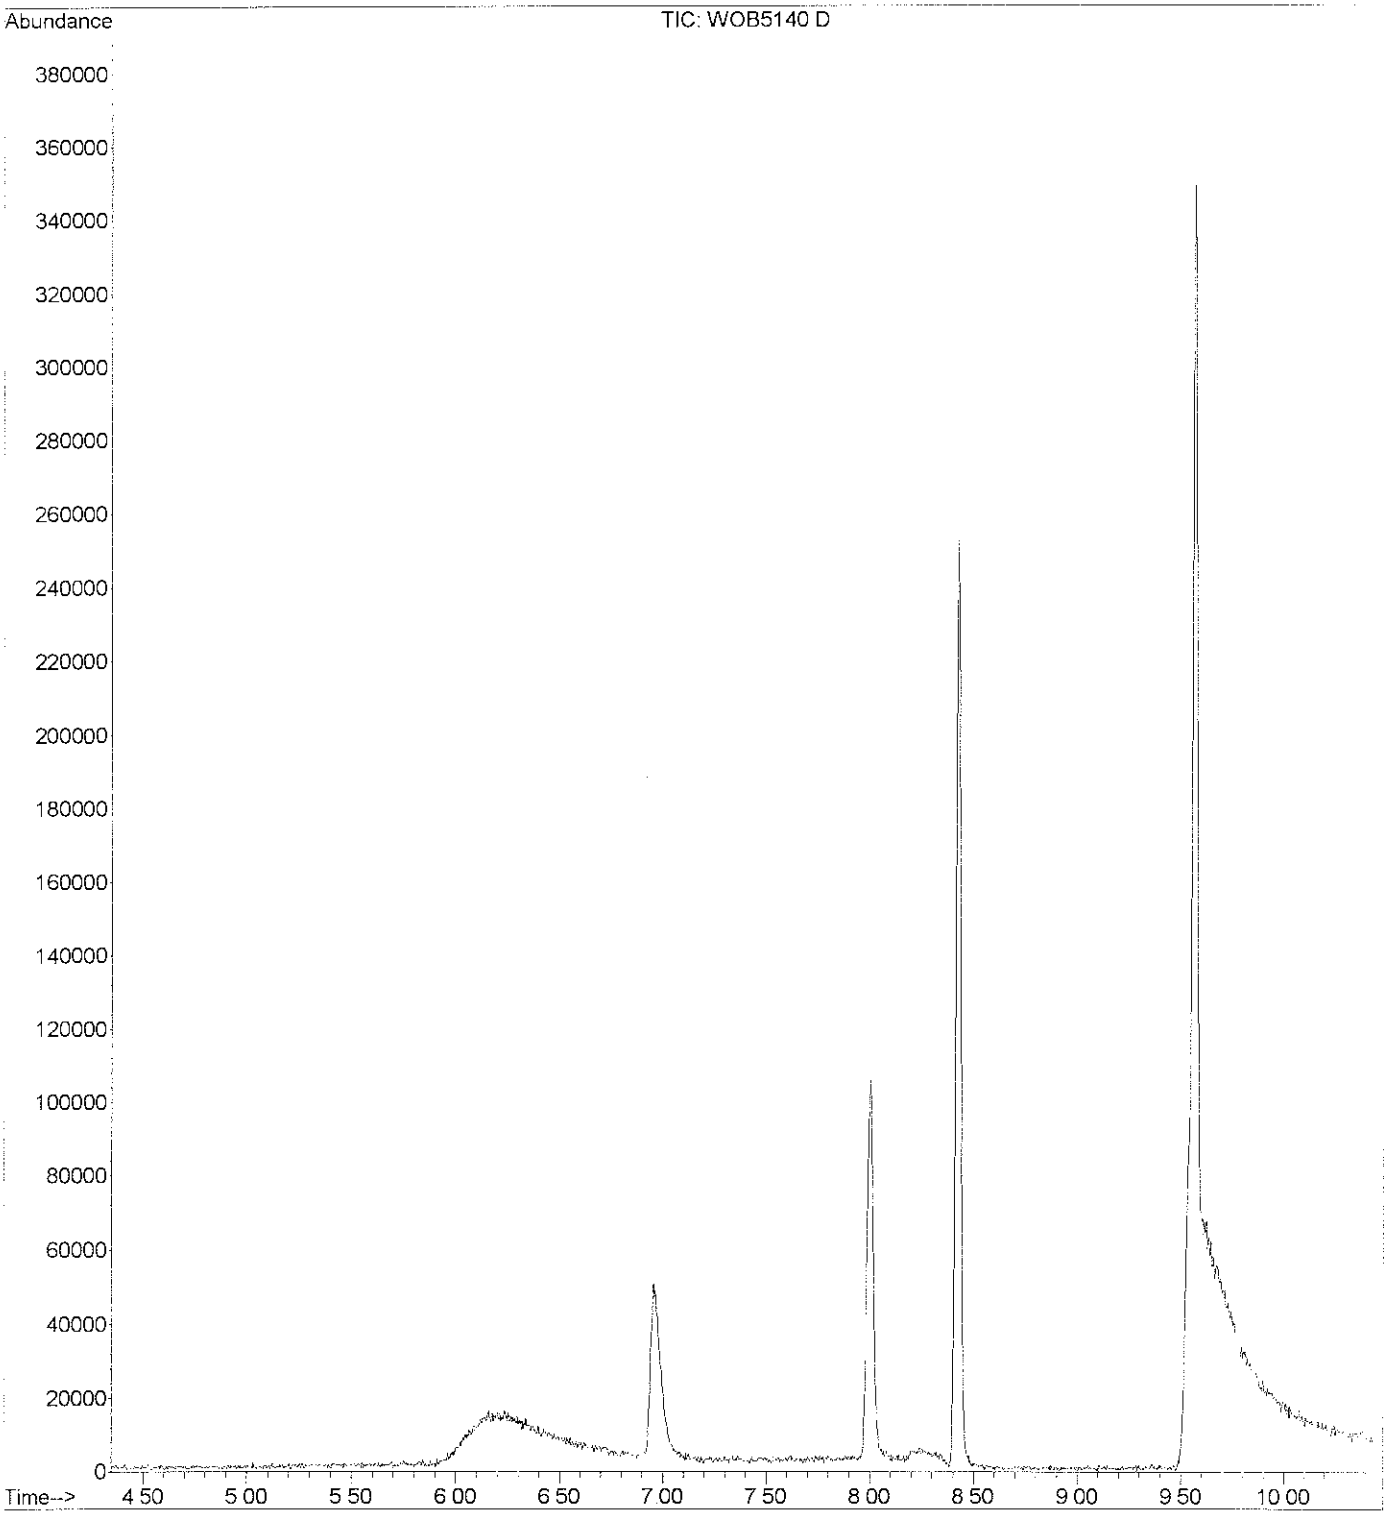

File : C:\HPCHEM\1\DATA\WOB5140A.D
Operator : Raphe HGS
Acquired : 28 Jan 2009 2:00 pm using AcqMethod N092608
Instrument : GC/MS Ins
Sample Name: SVB4-09879-10
Misc Info : WOLFF 28JAN09 1003 E5 dup
Vial Number: 1

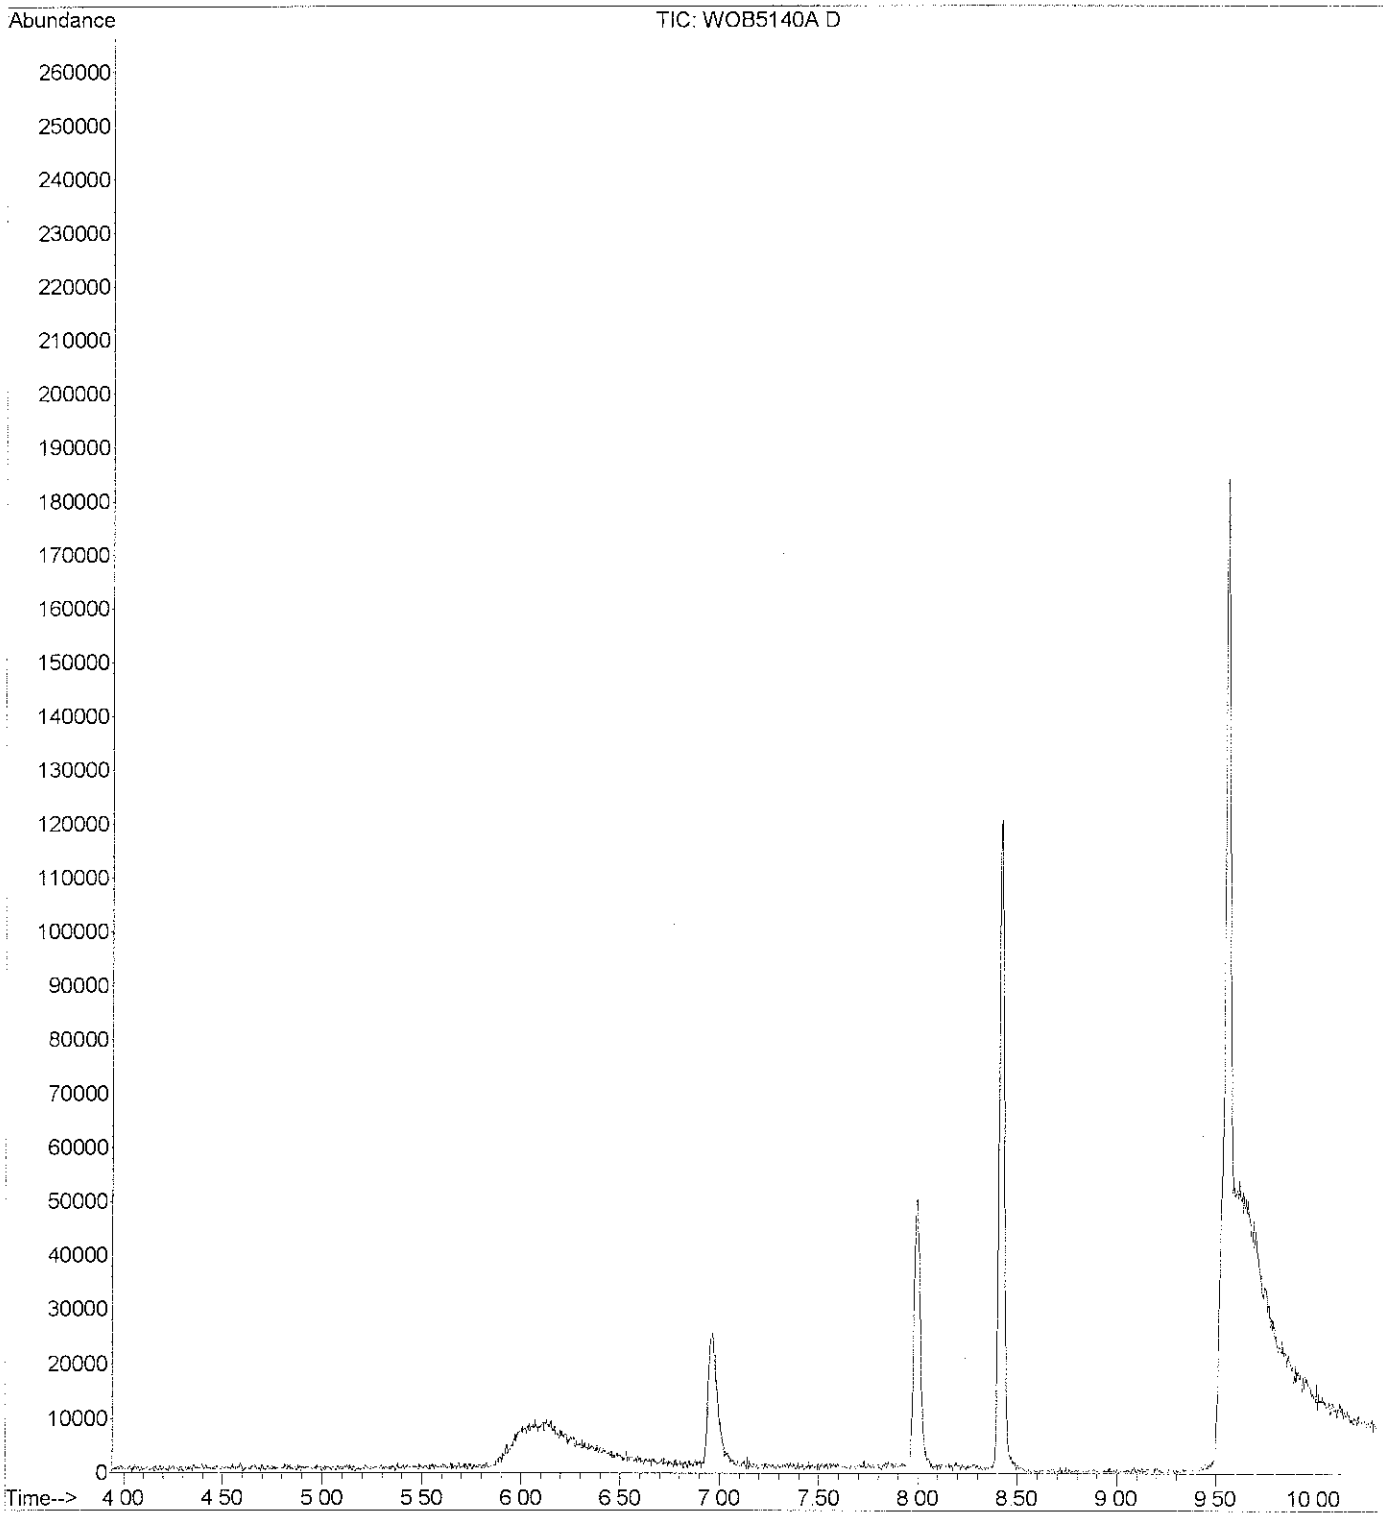

LIMITED SOIL GAS SURVEY REPORT

Proposed New Science and Technology Building
Santa Monica High School
601 Pico Boulevard
Santa Monica, California

Prepared for:

Santa Monica Malibu Unified School District
1651 Sixteenth Street
Santa Monica, California 90404-3891

Prepared by:

Kroner Environmental Services, Inc.
10801 National Blvd., Suite 415
Los Angeles, Calif. 90064
TEL 310-474-1500
FAX 310 474-1577

April 2009

PROFESSIONAL CERTIFICATION

SOIL GAS SURVEY REPORT

Proposed Science and Technology Center
Santa Monica High School
601 Pico Boulevard
Santa Monica, California


This document was prepared by:



Signature — April 20, 2009 (Date)

Michael Wolff
Professional Geologist No. 3347
Certified Engineering Geologist No. 970
Registered Environmental Assessor No. REA-00224

This document was reviewed and approved by:

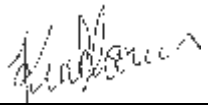

Signature — April 27, 2009 (Date)

Kurt A. Kroner
Vice President

STATEMENT OF LIMITATIONS

The services described in this document were performed in a manner consistent with the agreement with the client and in accordance with generally accepted professional consulting principles and practices.

Opinions and recommendations contained in this document apply to conditions existing at certain locations when services were performed and are intended only for the specific purposes, locations, time frames, and project parameters indicated. We cannot be responsible for the impact of any changes in environmental standards, practices, or regulations after performance of services.

Any use or modification of this document by a third party is expressly prohibited without a written, specific authorization from the client and author(s). Such authorization will require a signed waiver and release agreement.

This document is issued with the understanding that the client, the property owner, or its representative is responsible for ensuring that the information, conclusions and recommendations contained herein are brought to the attention of the appropriate regulatory agencies, as required.

TABLE OF CONTENTS

SECTION **PAGE**

PROFESSIONAL CERTIFICATION ..... **II**

STATEMENT OF LIMITATIONS ..... **II**

TABLE OF CONTENTS **1**

EXECUTIVE SUMMARY **2**

1.0 INTRODUCTION **3**

2.0 SITE DESCRIPTION **4**

3.0 SAMPLING AND TESTING **6**

4.0 RESULTS **7**

5.0 CONCLUSIONS **8**

List of Figures

Figure 1 – Site Location Map
Figure 2 –Soil Vapor Sample Locations
Figure 3 - Typical Nested Vapor Probe Detail

Appendices

Appendix A – Laboratory Analytical Reports
Appendix B – Figures from Quarterly Reports – World Oil Marketing Group Station No. 16; Chevron Service Station #9-9266

EXECUTIVE SUMMARY

Kroner Environmental Services, Inc. (KES) has prepared this report of a limited soil gas survey for a portion of the Santa Monica High School campus (the Site) in the City of Santa Monica, California (Figure 1). The purpose of the soil gas survey was to gather limited soil vapor data from an area of the campus in which future construction of new classroom buildings is planned.

Concern arose about the potential for soil vapor intrusion into the new planned classroom buildings following a review of the California State Water Resources Control Board's Geotracker website information on gasoline releases from two adjacent or nearby gasoline service stations. Chevron service station #9-9266 is adjacent to the northeast corner of the school property. This facility is at the southwest corner of Lincoln Blvd. and Olympic Blvd. World Oil service station #16 lies just east of the school property at the southeast corner of Lincoln Blvd. and Michigan Avenue. According to the Geotracker website, both service stations have had gasoline releases that have impacted groundwater that flows westward beneath the school property. The locations of the planned classroom construction and nearby service stations are shown on Figure 2.

Based on the sampling and analysis findings, KES has reached the following conclusions:

- The soil gas sampling was conducted under the protocols suggested in the joint California department of Toxic Substances Control/Los Angeles Regional Water Quality Control Board (DTSC/LARWQCB) advisory on active soil gas investigations; therefore, the results should be considered reliable.

- No detectable volatile organic compounds (VOCs) were measured at representative locations in the area of planned new classroom construction. Based on this, there is no reason to believe that VOC impacts to outdoor or indoor air from migration of soil gas from underlying groundwater that may be impacted from the offsite gasoline releases is a potential health issue of concern.

The information in this report should sufficiently support a no-further-action determination by the DTSC.

1.0 INTRODUCTION

Kroner Environmental Services, Inc. (KES) has prepared this report of a limited soil gas survey for a portion of the Santa Monica High School campus (the Site) in the City of Santa Monica, California (Figure 1). The purpose of the soil gas survey was to gather limited soil vapor data from an area of the campus in which future construction of new classroom buildings is planned.

Concern arose about the potential for soil vapor intrusion into the new planned Science and Technology building following a review of the California State Water Resources Control Board's Geotracker website information on gasoline releases from two adjacent or nearby gasoline service stations. Chevron service station #9-9266 is adjacent to the northeast corner of the school property. This facility is at the southwest corner of Lincoln Blvd. and Olympic Blvd. World Oil service station #16 lies just east of the school property at the southeast corner of Lincoln Blvd. and Michigan Avenue. According to the Geotracker website, both service stations have had gasoline releases that have impacted groundwater that flows westward beneath the school property. The locations of the planned classroom construction and nearby service stations are shown on Figure 2.

The following sections present a description of the Site along with a summary of the environmental information on the offsite sources, the scope of sampling and analysis, results of field sampling activities, results of laboratory analyses, and findings and conclusions. Laboratory Certified Analytical Reports are included in Appendix A. Soil gas sample locations are shown on Figure 2, and a schematic diagram of atypical soil vapor probe is shown on Figure 3.

2.0 SITE DESCRIPTION

The site occupies an approximately 5.8-acre area of the northern portion of the Santa Monica High School campus. The site lies southeast of Olympic Boulevard, between 6th Street and 7th Court, in Santa Monica. The site is part of three lots, which have been assigned Assessor's Parcel Numbers (APN) 4290-003-901, 4290-005-900, and 4290-008-901. The site location is shown on Figure 1. Figure 2 shows the site layout along with planned sample locations.

The Site is currently developed with classroom buildings, a parking lot and ball fields. Two two-story elongate east-west oriented classroom buildings currently occupy a portion of the Site. The more northerly of these two buildings contains a partial basement at its west end in which an auto shop facility is located. This lower level auto shop is accessed from an inclined driveway west of the structure that descends from 6th Street.

The ball fields are surfaced primarily with grass and are located adjacent to the east boundary of the school property east of the classroom buildings. The parking area is paved with asphalt and is located on the north side of the northerly classroom building and ball fields.

Mixed residential and commercial land uses lie northeast of the site across 7th Court. The I-10 Freeway (Santa Monica Freeway) parallels Olympic Blvd. to the northwest of the Site. The remaining portions of the high school campus adjoin the south side of the Site, and lie across 6th Street to the west of the Site.

Chevron service station #9-9266 (1732 Lincoln Boulevard) is located approximately 0.01 mile east-northeast of and hydraulically upgradient from the site. This facility is listed as having two leaking underground storage tank (LUST) cases. The first case is listed with a closed status as of 1993, with groundwater affected. The second case is listed as having a gasoline release that affected a non-potable groundwater source. The facility is currently undergoing remediation. According to information listed on the Geotracker website, this facility is currently undergoing quarterly groundwater monitoring and a vapor extraction system is currently in place.

World Oil service station #16 (1801 Lincoln Boulevard) is located approximately 0.05 mile northeast of and hydraulically upgradient to cross-gradient from the site. This facility is listed as having a gasoline release that affected a non-potable groundwater source. The facility is currently undergoing remediation by removing free product from the water table, installation of dissolved oxygen diffusers, and implementation of vapor extraction activities. Additionally, according to information listed on the Geotracker website, this facility is currently undergoing quarterly groundwater monitoring.

Both service stations are identified as having MTBE impacts to groundwater. Based on information available on the State Water Resources Control Board Geotracker website[1], the groundwater flow direction is southwestward from the service stations generally towards the high school at a depth of 60 feet or greater beneath ground surface (Appendix B).

1 The Source Group, Inc. (SGI), 2008. Quarter 3, 2008 Status Report, World Oil Marketing Company Station No. 16. Figures 4-6. Available at http://geotracker.swrcb.ca.gov/

The site occupies an area of the campus intended for future construction consisting of demolition of existing classroom buildings and construction of a new Science and Technology building in the present ball field and parking areas. Vapor probe and sample locations were selected within the footprint of the proposed classroom building (Figure 2).

3.0 SAMPLING AND TESTING

Prior to field sampling activities, KES gathered and reviewed existing information on subsurface utilities in order to avoid striking buried utilities when drilling sample borings, as well as to adjust proposed sample locations in vicinity of subsurface drain lines. As a part of this activity, KES marked proposed boring locations at the site and contacted Underground Service Alert (DigAlert) who in turn contacted utilities who performed utility clearances of each boring location.

KES advanced exploratory borings by direct push technology (DPT) methods on February 16 and 20, 2009. Borings were installed at the locations shown on Figure 2. Borings were completed as nested soil vapor probes for collection of soil vapor samples at depths of 5 and 15 feet. A schematic diagram of a typical soil vapor probe is shown in Figure 3.

Collection of soil vapor samples followed on February 19 and 23, 2009 using the joint Department of Toxic Substances Control (DTSC) and Los Angeles Regional Water Quality Control Board (LARWQCB) advisory protocol for active soil gas investigations[2].

Vapor samples were analyzed for VOCs at HydroGeoSpectrum's mobile laboratory by gas chromatography/mass spectrometry in accordance with EPA Method 8260B equivalent.

Following collection of soil vapor samples, the soil vapor probe tubing was removed and all borings were sealed by backfilling with hydrated bentonite chips from the bottom to the ground surface.

2 Advisory – Active Soil Gas Investigations; joint DTSC/LARWQCB document dated January 13, 2003. Available at www.grac.org/Soil_Gas_Advisory.pdf

4.0 RESULTS

Soil vapor samples were analyzed for the full range of volatile organic compounds (VOCs) including total petroleum hydrocarbons as gasoline (TPHg), typical gasoline constituents including benzene, toluene, ethylbenzene and xylenes (BTEX), fuel oxygenates such as methyl *tert* butyl ether (MTBE), and others. The samples were analyzed in accordance with EPA Method 8260B.

No VOCs were detected in any of the vapor samples. The lack of VOCs indicates that a no-further-action determination by the DTSC would be appropriate.


Quality control samples of the sand and bentonite used in construction of the soil vapor probes were collected and analyzed by Positive Labs, a California-certified analytical laboratory, for VOCs by EPA Method 8260. The quality control samples did not have any detectable VOCs.
measure.

5.0 CONCLUSIONS

Based on the sampling and analysis findings, KES has reached the following conclusions:

- The soil gas sampling was conducted under the protocols suggested in the joint DTSC/LARWQCB advisory on active soil gas investigations; therefore, the results should be considered reliable.
- No detectable VOCs were measured at representative locations in the area of planned new classroom construction. Based on this, there is no reason to believe that VOC impacts to outdoor or indoor air from migration of soil gas from underlying groundwater that may be impacted from the offsite gasoline releases is a potential health issue of concern.
- The Santa Monica-Malibu Unified School District should submit this report to the DTSC and request a no-further-action determination.

FIGURES

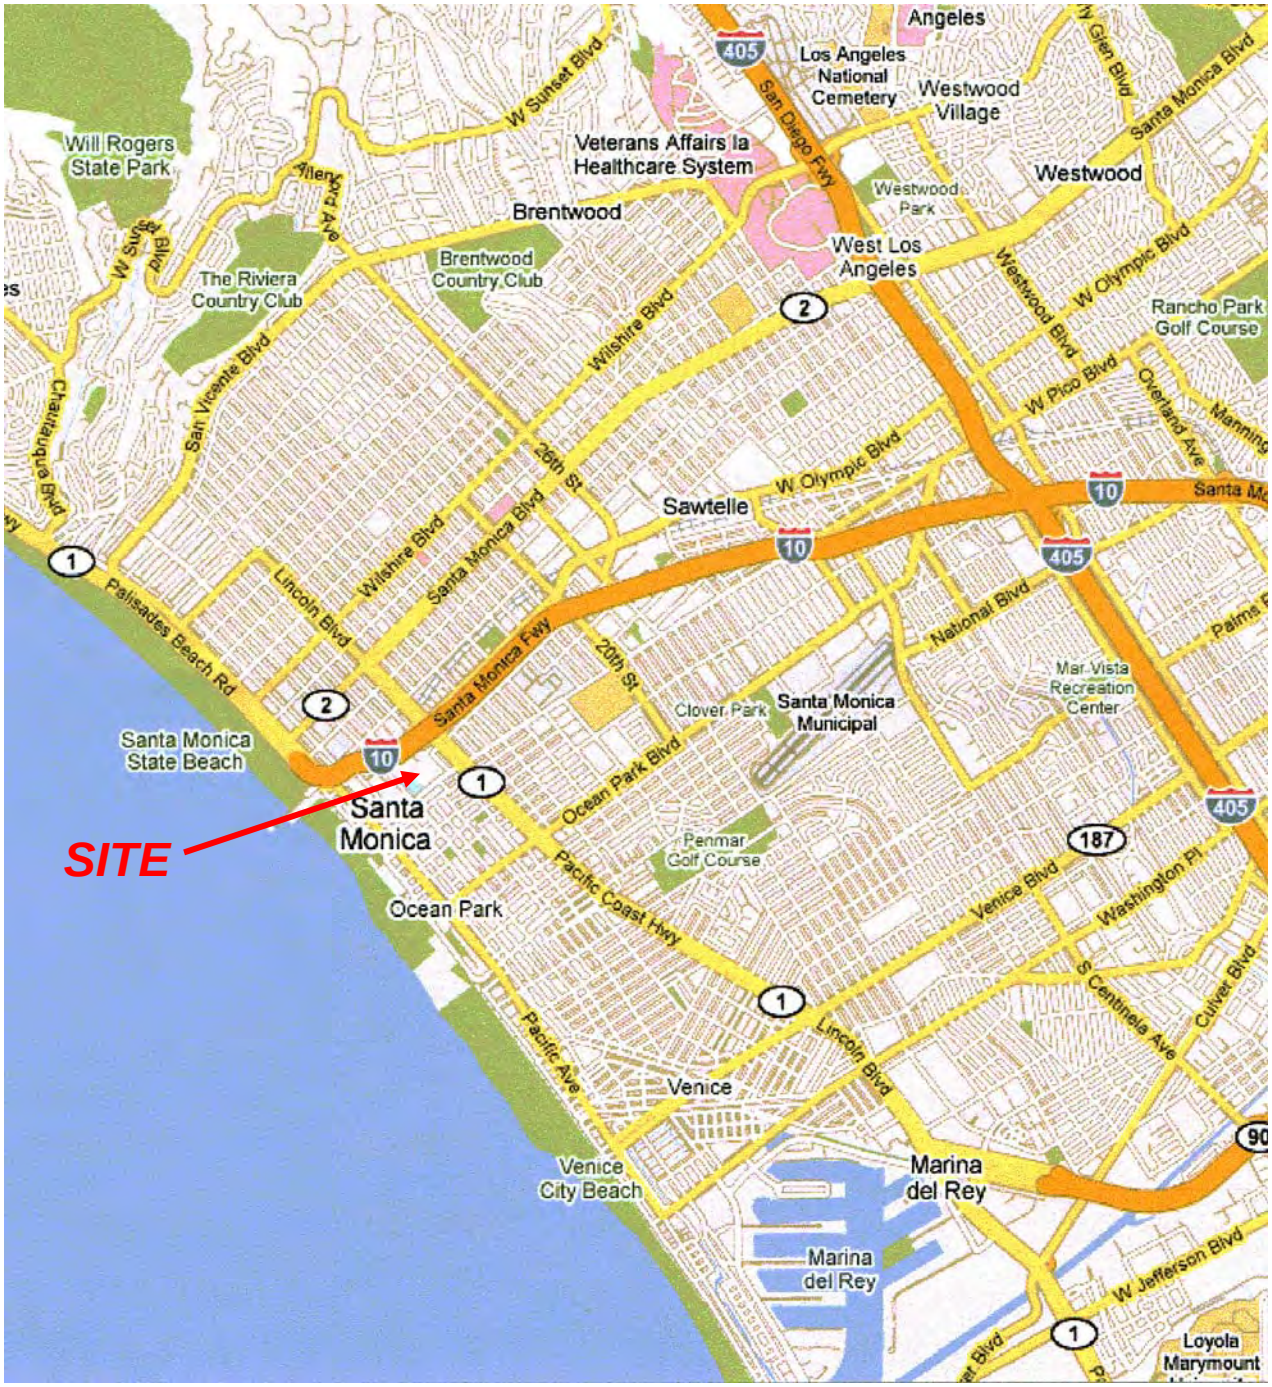

NOT TO SCALE

NORTH

KRONER ENVIRONMENTAL SERVICES, INC.	Santa Monica High School 601 Pico Blvd. Santa Monica, California	Site Location	Fig. 1



NORTH

100 feet


Reference: Google Earth Image July 31, 2007

KRONER ENVIRONMENTAL SERVICES, INC.

Santa Monica High School

Soil Vapor Sample Locations
Planned New Construction
Santa Monica High School

Fig. 2

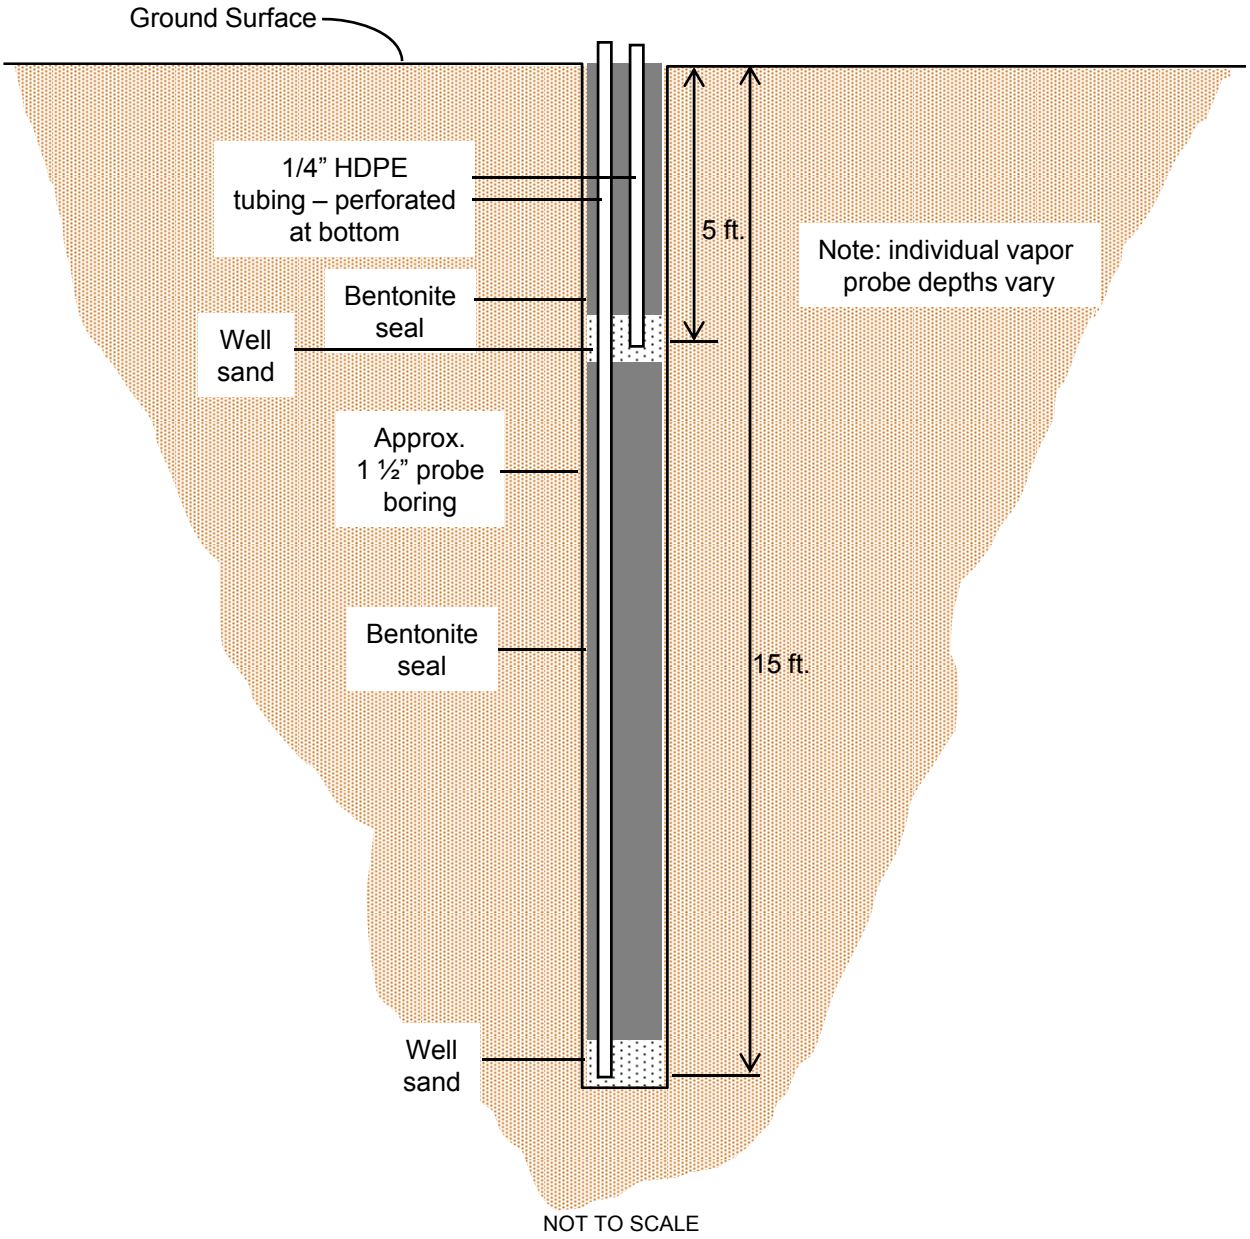

KRONER ENVIRONMENTAL SERVICES, INC.	Santa Monica High School 601 Pico Blvd. Santa Monica, California	Typical Nested Vapor Probe Detail	Fig. 3

APPENDIX A

LABORATORY ANALYTICAL REPORTS

March 3, 2009

Kurt Kroner
Kroner Environmental Services Inc
10801 National Blvd Suite 415
Los Angeles, Ca

Dear Kurt,

Enclosed please find the report on the soil vapor sampling and analysis performed at Santa Monica High School February 19-23, 2009. The report consists of one bound and one unbound copy with the following sections:

- Technical approach with results and discussion.
- Data quantitation sheets in LARWQCB format.
- QA/QC in LARWQCB format
- Chromatograms (unbound copy only)

If you have any questions or additional requirements, please do not hesitate to call. It was a pleasure working with you, and I look forward to future projects.

Sincerely,

Raphe Pavlick
Director

Post Office Box 91740, Los Angeles, CA 90009
Phone (310)823-6661 FAX (310)822-6668(or 6661) Email: HydroGeoSpectrum@aol.com

DATA

SOIL GAS SAMPLE RESULTS

SITE NAME: SaMoHi/Kroner | LAB NAME: HydroGeoSpectrum (HGS) | DATE: 19 FEB 2009

ANALYST: Raphe Pavlick | COLLECTOR: Raphe Pavlick | INSTRUMENT ID 2415A8201

NORMAL INJECTION VOLUME 1 ml

Sample ID:	SV3 VOE9465-89694	SV3 VOE9466-89695
Sampling Depth (ft)	5	15
Purge Volume (ml)	1650	2250
Vacuum	NO	NO
Sampling Time	0858	0902
Injection Time	1257	1309
Injection Volume	1ml	1ml
Dilution Factor	1	1

COMPOUND	DETECTOR	RT	AREA	CONC	RT	AREA	CONC	RT	AREA	CONC	RT	AREA	CONC
		NONE DETECTED			NONE DETECTED								
Deutero-chloroform	MS	3.87	429925	110%	3.72	457744	117%						
D6-BENZENE	MS	6.17	494163	87%	6.13	560774	98%						
D6-ACETONE	MS	1.93	278738	84%	1.68	298260	90%						
D2-Dichloromethane	MS	1.83	240285	84%	1.58	262950	92%						
D8-TOLUENE	MS	8.79	366003	102%	8.80	438611	122%						

Total Number of Peaks by GCMS: 0 + Surrogates 0 + Surrogates

Unidentified peaks and/or other analytical remarks: UNITS: mcg/L

SOIL GAS SAMPLE RESULTS

SITE NAME: SaMoHi/Wolff LAB NAME: HydroGeoSpectrum (HGS) DATE: 19 FEB 2009

ANALYST: Raphe Pavlick COLLECTOR: Raphe Pavlick INSTRUMENT ID 2415A8201

NORMAL INJECTION VOLUME 1 ml

Sample ID:	SV4 VOE9461-89690	SV4 VOE9462-89691	SV5 VOE9463-89692	SV5 VOE9464-89693
Sampling Depth (ft)	5 EQ	15 EQ	5	15
Purge Volume (ml)	300	300	1650	2250
Vacuum	YES	YES	NO	NO
Sampling Time	19FEB0	0858	0851 A	0855 S
Injection Time	120	1217	1231	1243
Injection Volume	1ml	1ml	1ml	1ml
Dilution Factor	1	1	1	1

COMPOUND	DETECTOR	RT	AREA	CONC	RT	AREA	CONC	RT	AREA	CONC	RT	AREA	CONC
		NONE DETECTED			NONE DETECTED			NONE DETECTED			NONE DETECTED		
Deutero-chloroform	MS	3.71	489166	125%	3.91	370160	95%	3.92	463847	119%	3.85	472990	121%
D6-BENZENE	MS	6.14	667912	117%	6.17	520930	91%	6.19	559925	98%	6.17	563552	99%
D6-ACETONE	MS	1.69	265987	80%	2.02	309563	93%	2.02	273942	82%	1.90	292340	88%
D2-Dichloromethane	MS	1.58	236805	83%	1.91	253779	89%	1.89	240598	84%	1.79	254330	89%
D8-TOLUENE	MS	8.79	432721	120%	8.80	429210	119%	8.80	433329	121%	8.78	449013	125%

Total Number of Peaks by GCMS: 0 + Surrogates 0 + Surrogates 0 + Surrogates 0 + Surrogates

Unidentified peaks and/or other analytical remarks: UNITS: mcg/L

SOIL GAS SAMPLE RESULTS

SITE NAME: SaMoHi/Wolff | LAB NAME: HydroGeoSpectrum (HGS) | DATE: 23 FEB 2009

ANALYST: Raphe Pavlick | COLLECTOR: Raphe Pavlick | INSTRUMENT ID 2415A8201

NORMAL INJECTION VOLUME 1 ml

Sample ID:	SV6 VOE9496-89719	SV6 VOE9497-89720
Sampling Depth (ft)	5 LF	15 VLF
Purge Volume (ml)	1650	2250
Vacuum	NO	NO
Sampling Time	1107	1111
Injection Time	1324	1337
Injection Volume	1ml	1ml
Dilution Factor	1	1

COMPOUND	DETECTOR	RT	AREA	CONC	RT	AREA	CONC	RT	AREA	CONC	RT	AREA	CONC
		NONE DETECTED			NONE DETECTED								
Deutero-chloroform	MS	3.81	459324	118%	3.89	426358	109%						
D6-BENZENE	MS	6.11	467907	82%	6.13	431842	76%						
D6-ACETONE	MS	1.87	309217	93%	2.03	289513	87%						
D2-Dichloromethane	MS	1.75	239835	84%	1.91	223126	78%						
D8-TOLUENE	MS	8.72	270043	75%	8.71	271560	76%						

Total Number of Peaks by GCMS: 0 + Surrogates 0 + Surrogates

Unidentified peaks and/or other analytical remarks: UNITS: mcg/L

SOIL GAS SAMPLE RESULTS

SITE NAME: SaMoHi/Wolff | LAB NAME: HydroGeoSpectrum (HGS) | DATE: 23 FEB 2009

ANALYST: Raphe Pavlick | COLLECTOR: Raphe Pavlick | INSTRUMENT ID 2415A8201

NORMAL INJECTION VOLUME 1 ml

Sample ID:	SV1 VOE9492-89715	SV1 VOE9493-89716	SV2 VOE9494-89717	SV2 VOE9495-89718
Sampling Depth (ft)	5	15	5	15
Purge Volume (ml)	1650	2250	1650	2250
Vacuum	NO	NO	NO	NO
Sampling Time	1045	1050 A	1100 A	1104
Injection Time	1231	1246	1300	1312
Injection Volume	1ml	1ml	1ml	1ml
Dilution Factor	1	1	1	1

COMPOUND	DETECTOR	RT	AREA	CONC	RT	AREA	CONC	RT	AREA	CONC	RT	AREA	CONC
		NONE DETECTED			NONE DETECTED			NONE DETECTED			NONE DETECTED		
Deutero-chloroform	MS	3.88	449589	115%	3.86	481592	123%	3.89	472127	121%	3.74	472398	121%
D6-BENZENE	MS	6.12	483493	85%	6.12	490168	86%	6.12	494109	87%	6.08	523629	92%
D6-ACETONE	MS	2.02	309621	93%	1.97	328588	99%	2.01	303462	91%	1.75	300976	91%
D2-Dichloromethane	MS	1.90	220569	77%	1.86	247416	87%	1.90	239028	84%	1.63	255621	90%
D8-TOLUENE	MS	8.73	273108	76%	8.73	269525	75%	8.73	282739	79%	8.72	306968	85%

Total Number of Peaks by GCMS: 0 + Surrogates | 0 + Surrogates | 0 + Surrogates | 0 + Surrogates

Unidentified peaks and/or other analytical remarks: UNITS: mcg/L

QA/QC

INITIAL CALIBRATION BY FULL SCAN MASS SPEC

LAB NAME: HydroGeoSpectrum DATE: 02 January 2009

ANALYST:Raphe Pavlick STD LOT#:ULTRA CA2337a INSTRUMENT ID:2415A8201

Calibration Files
5 =VOE9283.D 20 =VOE9282.D 50 =VOE9281.D
500 =VOE9280.D 1500 =VOE9279.D

		Compound	5	20	50	500	1500	Avg		%RSD	AccRge
1)		Vinyl Chloride	0.945	1.072	0.822	0.785	1.005	0.926	E3	13.07	30
2)		Bromomethane	8.950	8.937	5.391	6.102	5.115	6.899	E2	27.55	30
3)		Chloroethane	3.978	4.609	3.937	3.489		4.003	E3	11.50	30
4)		1,1-Dichloroethene	7.717	8.440	5.651	6.325	8.408	7.308	E3	17.27	20
5)		Acetone	1.263	1.374	1.266	0.936	0.894	1.147	E4	18.90	20
6)		Methylene Chloride	2.551	2 959	2.575	2.135	2.009	2.446	E3	15.55	20
7)		1,2-Dichloroethene (t	1.811	1.965	1.767	1.447	1.954	1.789	E4	11.73	20
8)		1,1-Dichloroethane	1.917	2.246	1.880	1.412	1.514	1.794	E4	18.74	20
9)		Chloroform	2.118	2.493	2.073	1.575	1.875	2.027	E4	16.65	20
10)		1,2-Dichloroethane	0.914	1.092	0.886	0.683	0.928	0.900	E4	16.21	20
11)		2-Butanone	1.691	1.334	1.237	1.469	0.838	1.314	E4	24.02	25
12)		1,1,1-Trichloroethane	1.800	2.105	1.685	1.421	1.968	1.796	E4	14.67	20
13)		Carbon Tetrachloride	1.472	1.978	1.557	1.426	1.895	1.666	E4	15.21	20
14)		Benzene	2.445	3.083	2.321	1.839	2.282	2.394	E4	18.72	20
15)		Trichloroethene	1.322	1.430	1.145	0.942	1.309	1.230	E4	15.47	20
16)		1,2-Dichloropropane	1.214	1.558	1.213	0.920	1.260	1.233	E4	18.36	20
17)		Bromodichloromethane	2.473	2.702	2.153	1.680	2.145	2.231	E4	17.32	20
18)		cis-1,3-Dichloroprope	2.026	1.914	1.846	1.371	1.803	1.792	E4	13.95	20
19)		trans-1,3-Dichloropro	1.541	1.652	1.270	1.287	1.132	1.377	E4	15.49	20
20)		1,1,2-Trichloroethane	1.118	1.221	1.100	0.878	0.862	1.036	E4	15.29	20
21)		Dibromochloromethane	1.874	2.257	1.834	1.530	1.769	1.853	E4	14.16	20
22)		Bromoform	1.551	1.849	1.585	1.448	1.882	1.663	E4	11.53	20
23)		4-Methyl-2-Pentanone	2.444	2.581	2.717	2.015	1.962	2.344	E4	14.46	20
24)		Toluene	1.511	1.799	1.725	1.296	1 746	1.615	E4	12.97	20
25)		Tetrachloroethene	1.002	1.149	1.011	0.745	0.946	0.971	E4	15.11	20
26)		2-Hexanone	1 493	1.466	1.572	1.146	1.104	1.356	E4	15.88	20
27)		Chlorobenzene	2.271	2.605	2.174	1.713	2.347	2.222	E4	14.70	20
28)		Ethylbenzene	0.886	1.170	1.016	0.848	1.236	1.031	E4	16.53	20
29)		Xylene (total)	3.674	4.311	3.710	2.909	4.124	3.746	E4	14.43	20
30)		Styrene	1.770	2.402	1.868	1.585	2.354	1.996	E4	18.21	20
31)		1,1,1,2-Tetrachloroet	1.326	1.515	1.271	1.028	1.169	1.262	E4	14.37	20
32)		1,1,2,2-Tetrachloroet	2.767	3.202	2.612	2.082	2.057	2.544	E4	19.02	20
33)		FREON-11	2.190	2.665	2.041	1.718	2.216	2.166	E4	15.81	30
34)	S	Deutero-chloroform	3.288	4.439	3.973			3.900	E3	14.83	25
35)		FREON-12	5.882	5 945	4.703	4.207	4.429	5.033	E2	16.35	30
36)		FREON-113	1.812	2.182	1.737	1.389	1.580	1.740	E4	16.99	30
37)	G	LIGHT HYDROCARBONS	1.360					1.360	E4	0.00	
38)	G	HYDROCARBONS	8.719					8.719	E3	0.00	
39)	s	D6-BENZENE	5.007	6.287	5.840			5.711	E3	11.38	25
41)	S	D6-ACETONE	2.952	3.463	3.549			3.322	E3	9.72	25
42)	S	D2-Dichloromethane	2.604	2.986	2.956			2.849	E3	7.46	25
43)		Freon-22	3.477	3.838	3.457	5.523	4.969	4.253	E3	22.11	30
44)		Freon-141B	1.925	2.436	1.748	1.542	1.912	1.913	E4	17.31	30
53)	S	D8-TOLUENE	2.938	4.267	3.572			3.593	E3	18.49	25

Detection Limit (1ng) Report (QT Reviewed)

Data File : C:\HPCHEM\1\DATA\VOE9306.D Vial: 1
Acq On : 2 Jan 2009 1:51 pm Operator: Raphe HGS
Sample : LCS 1 ng Inst : GC/MS Ins
Misc : INITIAL 02JAN09 Multiplr: 1.00
MS Integration Params: rteint.p
Quant Time: Jan 2 14:07 19109 Quant Results File: 010109.RES

Quant Method : C:\HPCHEM\1\METHODS\010109.M (RTE Integrator)
Title : FULL SCAN
Last Update : Wed Dec 31 12:47:02 2008
Response via : Initial Calibration
DataAcq Meth : 010209

	R.T.	QIon	Response	Conc	Units	AccRge
Target Compounds						0.5 - 1.5
1) Vinyl Chloride	2.61	62	863	0.93	µG/L	
2) Bromomethane	0.76	94	732	1.06	µG/L	
3) Chloroethane	1.24	64	3753	0.94	µG/L	
4) 1,1-Dichloroethene	2.80	96	10279	1.41	µG/L	
6) Methylene Chloride	4.87	84	3505	1.43	µG/L	
7) 1,2-Dichloroethene (total)	3.61	96	20256	1.13	µG/L	
8) 1,1-Dichloroethane	3.34	63	21631	1.21	µG/L	
9) Chloroform	3.86	83	23637	1.17	µG/L	
10) 1,2-Dichloroethane	5.64	62	7034	0.78	µG/L	
12) 1,1,1-Trichloroethane	4.69	97	19863	1.11	µG/L	
13) Carbon Tetrachloride	4.83	117	15890	0.95	µG/L	
14) Benzene	6.15	78	29809	1.25	µG/L	
15) Trichloroethene	5.97	130	15472	1.26	µG/L	
16) 1,2-Dichloropropane	5.65	63	17016	1.38	µG/L	
17) Bromodichloromethane	5.08	83	28206	1.26	µG/L	
18) cis-1,3-Dichloropropene	5.78	75	20352	1.14	µG/L	
20) 1,1,2-Trichloroethane	6.28	97	14233	1.37	µG/L	
21) Dibromochloromethane	6.25	129	23867	1.29	µG/L	
22) Bromoform	7.34	173	15765	0.95	µG/L	
24) Toluene	8.78	92	19387	1.20	µG/L	
25) Tetrachloroethene	8.28	164	11204	1.15	µG/L	
27) Chlorobenzene	9.28	112	25130	1.13	µG/L	
28) Ethylbenzene	10.14	106	12185	1.18	µG/L	
29) Xylene (total)	12.33	106	41301	1.10	µG/L	
30) Styrene	11.84	104	20851	1.04	µG/L	
31) 1,1,1,2-Tetrachloroethane	7.44	131	14325	1.14	µG/L	
32) 1,1,2,2-Tetrachloroethane	8.25	83	28263	1.11	µG/L	
33) FREON-11	2.57	101	22865	1.06	µG/L	
35) FREON-12	0.88	85	525	1.04	µG/L	
36) FREON-113	3.97	101	21298	1.22	µG/L	
43) Freon-22	0.55	51	5642	1.33	µG/L	
44) Freon-141B	2.62	81	24694	1.29	µG/L	

Evaluate Initial LCS Report

Data File : C:\HPCHEM\1\DATA\VOE9286 D
Acq On : 2 Jan 2009 8:08 am
Sample : LCS 50 ng
Misc : INITIAL 02JAN09
MS Integration Params: rteint.p

Vial: 1
Operator: Raphe HGS
Inst : GC/MS Ins
Multiplr: 1.00

Method : C:\HPCHEM\1\METHODS\010109.M (RTE Integrator)
Title : FULL SCAN
Last Update : Fri Jan 02 08:14:29 2009
Response via : Multiple Level Calibration

Min. RRF : 0.000 Min. Rel. Area : 50% Max. R.T. Dev 0.50min
Max. RRF Dev : 15% Max. Rel. Area : 150%

	Compound	AvgRF	CCRF		%Dev	AccRge
1	Vinyl Chloride	925.750	838.800		9.4	20
2	Bromomethane	689.902	648.760		6.0	20
3	Chloroethane	4.003	4.236	E3	-5.8	20
4	1,1-Dichloroethene	7.308	7.544	E3	-3.2	15
5	Acetone	11.465	12.167	E3	-6.1	15
6	Methylene Chloride	2.446	2.492	E3	-1.9	15
7	1,2-Dichloroethene (total)	17.890	16.404	E3	8.3	15
8	1,1-Dichloroethane	17.937	16.737	E3	6.7	15
9	Chloroform	20.268	17.408	E3	14.1	15
10	1,2-Dichloroethane	9.004	8.524	E3	5.3	15
11	2-Butanone	13.139	12.560	E3	4.4	15
12	1,1,1-Trichloroethane	17.958	15.912	E3	11.4	15
13	Carbon Tetrachloride	16.656	16.755	E3	-0.6	15
14	Benzene	23.942	22.954	E3	4.1	15
15	Trichloroethene	12.295	10.499	E3	14.6	15
16	1,2-Dichloropropane	12.331	11.659	E3	5.4	15
17	Bromodichloromethane	22.306	20.361	E3	8.7	15
18	cis-1,3-Dichloropropene	17.923	20.489	E3	-14.3	15
19	trans-1,3-Dichloropropene	13.765	14.703	E3	-6.8	15
20	1,1,2-Trichloroethane	10.358	10.992	E3	-6.1	15
21	Dibromochloromethane	18.528	17.308	E3	6.6	15
23	4-Methyl-2-Pentanone	23.439	23.746	E3	-1.3	15
24	Toluene	16.154	14.391	E3	10.9	15
25	Tetrachloroethene	9.706	8.443	E3	13.0	15
26	2-Hexanone	13.561	12.749	E3	6.0	15
27	Chlorobenzene	22.219	19.669	E3	11.5	15
28	Ethylbenzene	10.313	8.984	E3	12.9	15
29	Xylene (total)	37.457	32.939	E3	12.1	15
30	Styrene	19.958	18.420	E3	7.7	15
31	1,1,1,2-Tetrachloroethane	12.618	10.989	E3	12.9	15
32	1,1,2,2-Tetrachloroethane	25.441	24.423	E3	4.0	15
33	FREON-11	21.657	18.139	E3	16.2	20
35	FREON-12	503.317	410.800		18.4	20
36	FREON-113	17.400	16.526	E3	5.0	20
43	Freon-22	4.253	4.088	E3	3.9	20
44	Freon-141B	19.125	16.733	E3	12.5	20

Evaluate Continuing Calibration Report

Data File : C:\HPCHEM\1\DATA\VOE9490 D
Acq On : 23 Feb 2009 12:14 pm
Sample : STANDARD 50 ng
Misc : 23FEB09
MS Integration Params: rteint.p

Vial: 1
Operator: Raphe HGS
Inst : GC/MS Ins
Multiplr: 1.00

Method : C:\HPCHEM\1\METHODS\010109 M (RTE Integrator)
Title : FULL SCAN
Last Update : Wed Dec 31 12:47:02 2008
Response via : Multiple Level Calibration

Min. RRF : 0.000 Min Rel. Area : 50% Max. R.T. Dev 0.50min
Max RRF Dev : 15% Max. Rel. Area : 150%

	Compound	AvgRF	CCRF		%Dev	AccRge
1	Vinyl Chloride	925.750	911.800		1.5	20
2	Bromomethane	689.902	594.320		13 9	20
3	Chloroethane	4.003	3.774	E3	5.7	20
4	1,1-Dichloroethene	7.308	7.275	E3	0.5	15
5	Acetone	11.465	12.071	E3	-5.3	15
6	Methylene Chloride	2.446	2.781	E3	-13.7	15
7	1,2-Dichloroethene (total)	17.890	18.805	E3	-5.1	15
8	1,1-Dichloroethane	17.937	16.707	E3	6 9	15
9	Chloroform	20.268	23.119	E3	-14.1	15
10	1,2-Dichloroethane	9.004	8.784	E3	2.4	15
11	2-Butanone	13.139	11.638	E3	11.4	15
12	1,1,1-Trichloroethane	17 958	20.504	E3	-14.2	15
13	Carbon Tetrachloride	16.656	16.764	E3	-0.6	15
14	Benzene	23.942	22.549	E3	5.8	15
15	Trichloroethene	12.295	12.101	E3	1.6	15
16	1,2-Dichloropropane	12.331	12.514	E3	-1.5	15
17	Bromodichloromethane	22.306	23.956	E3	-7.4	15
18	cis-1,3-Dichloropropene	17.923	17.333	E3	3.3	15
19	trans-1,3-Dichloropropene	13.765	12.407	E3	9.9	15
20	1,1,2-Trichloroethane	10.358	11.811	E3	-14.0	15
21	Dibromochloromethane	18.528	17.960	E3	3.1	15
22	Bromoform	16.630	18.285	E3	-10.0	15
23	4-Methyl-2-Pentanone	23.439	25.430	E3	-8.5	15
24	Toluene	16.154	16.491	E3	-2.1	15
25	Tetrachloroethene	9.706	10.563	E3	-8.8	15
26	2-Hexanone	13.561	14.076	E3	-3 8	15
27	Chlorobenzene	22.219	22.572	E3	-1.6	15
28	Ethylbenzene	10.313	10.159	E3	1.5	15
29	Xylene (total)	37.457	37.281	E3	0.5	15
30	Styrene	19.958	18.289	E3	8.4	15
31	1,1,1,2-Tetrachloroethane	12.618	11 603	E3	8.0	15
32	1,1,2,2-Tetrachloroethane	25 441	23.352	E3	8.2	15
33	FREON-11	21.657	21.040	E3	2.8	20
35	FREON-12	503 317	456.660		9.3	20
36	FREON-113	17.400	19.442	E3	-11.7	20
43	Freon-22	4.253	4.539	E3	-6.7	20
44	Freon-141B	19.125	18.123	E3	5 2	20

Evaluate Detection Limit Report

Data File : C:\HPCHEM\1\DATA\VOE9501.D
Acq On : 23 Feb 2009 2:35 pm
Sample : LCS 50 ng
Misc : SAMoHi/WOLFF 23FEB09
MS Integration Params: rteint.p

Vial: 1
Operator: Raphe HGS
Inst : GC/MS Ins
Multiplr: 1.00

Method : C:\HPCHEM\1\METHODS\010109.M (RTE Integrator)
Title : FULL SCAN
Last Update : Wed Dec 31 12:47:02 2008
Response via : Multiple Level Calibration

Min RRF : 0.000 Min. Rel. Area : 50% Max. R.T. Dev 0.50min
Max RRF Dev : 15% Max. Rel. Area : 150%

	Compound	AvgRF	CCRF		%Dev	AccRge
1	Vinyl Chloride	925.750	1060.920		-14.6	25
2	Bromomethane	689.902	711.080		-3.1	25
3	Chloroethane	4.003	4.054	E3	-1.3	25
4	1,1-Dichloroethene	7.308	7.145	E3	2.2	20
6	Methylene Chloride	2.446	2.651	E3	-8.4	20
7	1,2-Dichloroethene (total)	17.890	16.684	E3	6.7	20
8	1,1-Dichloroethane	17.937	16.886	E3	5.9	20
9	Chloroform	20.268	19.507	E3	3.8	20
10	1,2-Dichloroethane	9.004	8.014	E3	11.0	20
12	1,1,1-Trichloroethane	17.958	19.755	E3	-10.0	20
13	Carbon Tetrachloride	16.656	18.488	E3	-11.0	20
14	Benzene	23.942	19.379	E3	19.1	20
15	Trichloroethene	12.295	10.736	E3	12 7	20
16	1,2-Dichloropropane	12.331	11.305	E3	8 3	20
17	Bromodichloromethane	22.306	20.916	E3	6 2	20
18	cis-1,3-Dichloropropene	17.923	14.814	E3	17.3	20
19	trans-1,3-Dichloropropene	13.765	14.540	E3	-5.6	20
20	1,1,2-Trichloroethane	10.358	9.330	E3	9.9	20
21	Dibromochloromethane	18.528	16.345	E3	11.8	20
22	Bromoform	16.630	15.525	E3	6.6	20
24	Toluene	16.154	13.525	E3	16.3	20
25	Tetrachloroethene	9.706	9.377	E3	3.4	20
27	Chlorobenzene	22.219	17.806	E3	19.9	20
28	Ethylbenzene	10.313	8.459	E3	18 0	20
29	Xylene (total)	37.457	34.821	E3	7.0	20
30	Styrene	19.958	18.040	E3	9.6	20
31	1,1,1,2-Tetrachloroethane	12.618	12.308	E3	2.5	20
32	1,1,2,2-Tetrachloroethane	25.441	20.906	E3	17.8	20
33	FREON-11	21.657	22.709	E3	-4.9	25
35	FREON-12	503.317	558.660		-11.0	25
36	FREON-113	17.400	16.976	E3	2.4	25
43	Freon-22	4.253	3.516	E3	17.3	25
44	Freon-141B	19.125	21.220	E3	-11.0	25

Evaluate Continuing Calibration Report

Data File : C:\HPCHEM\1\DATA\VOE9459.D
Acq On : 19 Feb 2009 11:44 am
Sample : STANDARD 50 ng
Misc : 19FEB09
MS Integration Params: rteint.p

Vial: 1
Operator: Raphe HGS
Inst : GC/MS Ins
Multiplr: 1.00

Method : C:\HPCHEM\1\METHODS\010109.M (RTE Integrator)
Title : FULL SCAN
Last Update : Wed Dec 31 12:47:02 2008
Response via : Multiple Level Calibration

Min. RRF : 0.000 Min. Rel. Area : 50% Max. R.T. Dev 0.50min
Max. RRF Dev : 15% Max. Rel. Area : 150%

	Compound	AvgRF	CCRF		%Dev	AccRge
1	Vinyl Chloride	925.750	1021.880		-10.4	20
2	Bromomethane	689.902	794.460		-15.2	20
3	Chloroethane	4.003	3.514	E3	12.2	20
4	1,1-Dichloroethene	7.308	7.590	E3	-3.9	15
5	Acetone	11.465	10.794	E3	5.9	15
6	Methylene Chloride	2.446	2.505	E3	-2.4	15
7	1,2-Dichloroethene (total)	17.890	20.193	E3	-12.9	15
8	1,1-Dichloroethane	17.937	16.843	E3	6.1	15
9	Chloroform	20.268	21.492	E3	-6.0	15
10	1,2-Dichloroethane	9.004	8.519	E3	5.4	15
11	2-Butanone	13.139	13.000	E3	1.1	15
12	1,1,1-Trichloroethane	17.958	19.269	E3	-7.3	15
13	Carbon Tetrachloride	16.656	18.340	E3	-10.1	15
14	Benzene	23.942	24.994	E3	-4.4	15
15	Trichloroethene	12.295	13.462	E3	-9.5	15
16	1,2-Dichloropropane	12.331	11.531	E3	6.5	15
17	Bromodichloromethane	22.306	25.092	E3	-12.5	15
18	cis-1,3-Dichloropropene	17.923	19.219	E3	-7.2	15
19	trans-1,3-Dichloropropene	13.765	15.177	E3	-10.3	15
20	1,1,2-Trichloroethane	10.358	11.562	E3	-11.6	15
21	Dibromochloromethane	18.528	19.833	E3	-7.0	15
22	Bromoform	16.630	18.897	E3	-13.6	15
23	4-Methyl-2-Pentanone	23.439	20.578	E3	12.2	15
24	Toluene	16.154	18.152	E3	-12.4	15
25	Tetrachloroethene	9.706	9.230	E3	4.9	15
26	2-Hexanone	13.561	12.925	E3	4.7	15
27	Chlorobenzene	22.219	24.686	E3	-11.1	15
28	Ethylbenzene	10.313	11.601	E3	-12.5	15
29	Xylene (total)	37.457	36.042	E3	3.8	15
30	Styrene	19.958	22.372	E3	-12.1	15
31	1,1,1,2-Tetrachloroethane	12.618	14.428	E3	-14.3	15
32	1,1,2,2-Tetrachloroethane	25.441	27.028	E3	-6.2	15
33	FREON-11	21.657	23.709	E3	-9.5	20
35	FREON-12	503.317	464.420		7.7	20
36	FREON-113	17.400	19.183	E3	-10.2	20
43	Freon-22	4.253	3.711	E3	12.7	20
44	Freon-141B	19.125	19.096	E3	0.2	20

Evaluate Daily LCS Report

Data File : C:\HPCHEM\1\DATA\VOE9474.D
Acq On : 19 Feb 2009 2:53 pm
Sample : LCS 50 ng
Misc : 19FEB09
MS Integration Params: rteint.p

Vial: 1
Operator: Raphe HGS
Inst : GC/MS Ins
Multiplr: 1.00


Method : C:\HPCHEM\1\METHODS\010109.M (RTE Integrator)
Title : FULL SCAN
Last Update : Wed Dec 31 12:47:02 2008
Response via : Multiple Level Calibration

Min. RRF : 0.000 Min. Rel. Area : 50% Max. R.T. Dev 0.50min
Max. RRF Dev : 15% Max. Rel. Area : 150%


	Compound	AvgRF	CCRF		%Dev	AccRge
1	Vinyl Chloride	925.750	954.120		-3.1	25
2	Bromomethane	689.902	726.220		-5.3	25
3	Chloroethane	4.003	3.626	E3	9.4	25
4	1,1-Dichloroethene	7.308	7.486	E3	-2.4	20
6	Methylene Chloride	2.446	2.935	E3	-20.0	20
7	1,2-Dichloroethene (total)	17.890	17.844	E3	0.3	20
8	1,1-Dichloroethane	17.937	16.358	E3	8.8	20
9	Chloroform	20.268	21.111	E3	-4.2	20
10	1,2-Dichloroethane	9.004	7.344	E3	18.4	20
12	1,1,1-Trichloroethane	17.958	20.105	E3	-12.0	20
13	Carbon Tetrachloride	16.656	16.747	E3	-0.5	20
14	Benzene	23.942	21.734	E3	9.2	20
15	Trichloroethene	12.295	9.980	E3	18.8	20
16	1,2-Dichloropropane	12.331	10.335	E3	16.2	20
17	Bromodichloromethane	22.306	22.570	E3	-1.2	20
18	cis-1,3-Dichloropropene	17.923	16.995	E3	5.2	20
19	trans-1,3-Dichloropropene	13.765	16.273	E3	-18.2	20
20	1,1,2-Trichloroethane	10.358	10.568	E3	-2.0	20
21	Dibromochloromethane	18.528	15.956	E3	13.9	20
22	Bromoform	16.630	16.578	E3	0.3	20
24	Toluene	16.154	15.351	E3	5.0	20
25	Tetrachloroethene	9.706	10.101	E3	-4.1	20
27	Chlorobenzene	22.219	20.219	E3	9.0	20
28	Ethylbenzene	10.313	9.803	E3	4.9	20
29	Xylene (total)	37.457	37.183	E3	0.7	20
30	Styrene	19.958	21.084	E3	-5.6	20
31	1,1,1,2-Tetrachloroethane	12.618	10.338	E3	18.1	20
32	1,1,2,2-Tetrachloroethane	25.441	23.521	E3	7.5	20
33	FREON-11	21.657	22.664	E3	-4.6	25
35	FREON-12	503.317	562.660		-11.8	25
36	FREON-113	17.400	17.500	E3	-0.6	25
43	Freon-22	4.253	5.095	E3	-19.8	25
44	Freon-141B	19.125	21.548	E3	-12.7	25

Chromatograms


File : C:\HPCHEM\1\DATA\VOE9493.D
Operator : Raphe HGS
Acquired : 23 Feb 2009 12:46 pm using AcqMethod 010209
Instrument : GC/MS Ins
Sample Name: SV1-89716-15
Misc Info : SAMoHi/WOLFF 23FEB09 1050 A15
Vial Number: 1

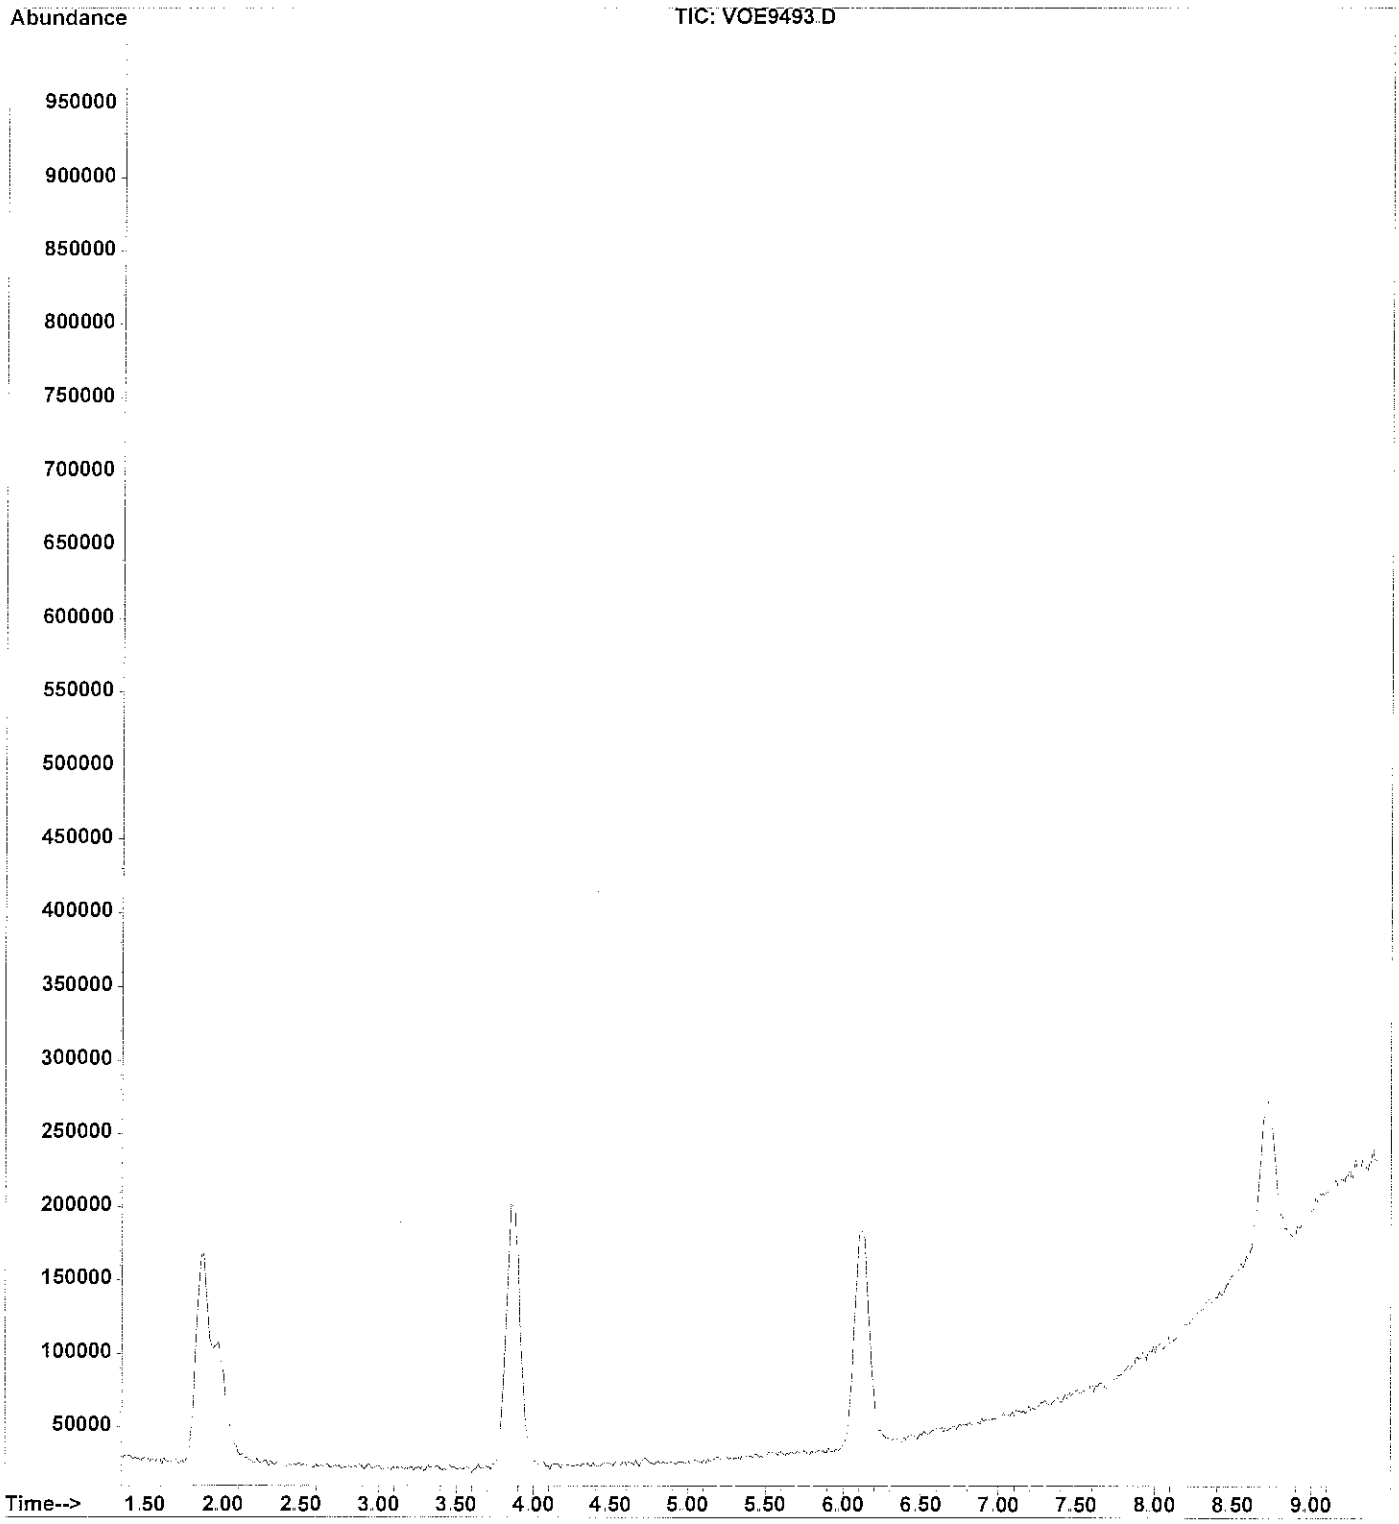


File : C:\HPCHEM\1\DATA\VOE9494.D
Operator : Raphe HGS
Acquired : 23 Feb 2009 1:00 pm using AcqMethod 010209
Instrument : GC/MS Ins
Sample Name: SV2-89717-5
Misc Info : SAMoHi/WOLFF 23FEB09 1100 A18
Vial Number: 1

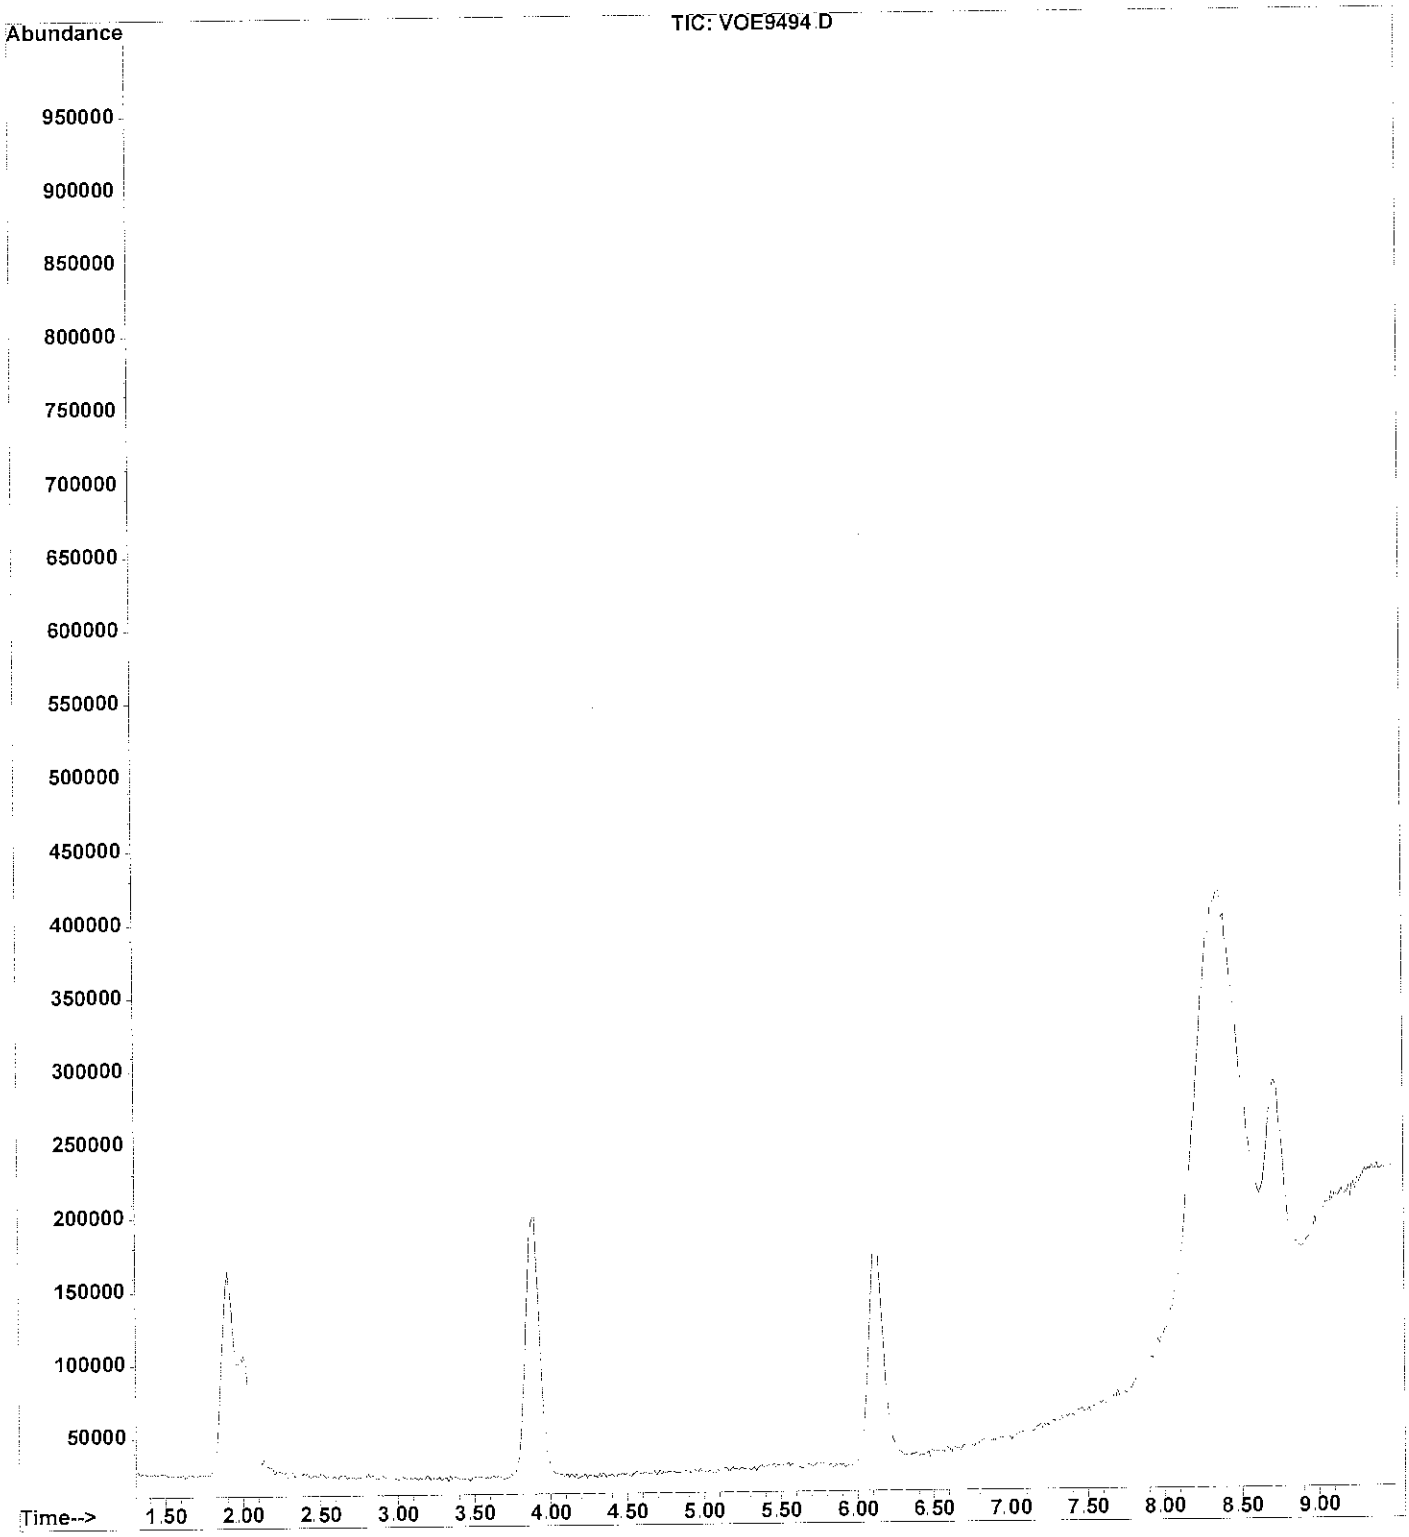


File : C:\HPCHEM\1\DATA\VOE9495.D
Operator : Raphe HGS
Acquired : 23 Feb 2009 1:12 pm using AcqMethod 010209
Instrument : GC/MS Ins
Sample Name: SV2-89718-15
Misc Info : SAMoHi/WOLFF 23FEB09 1104 A4
Vial Number: 1

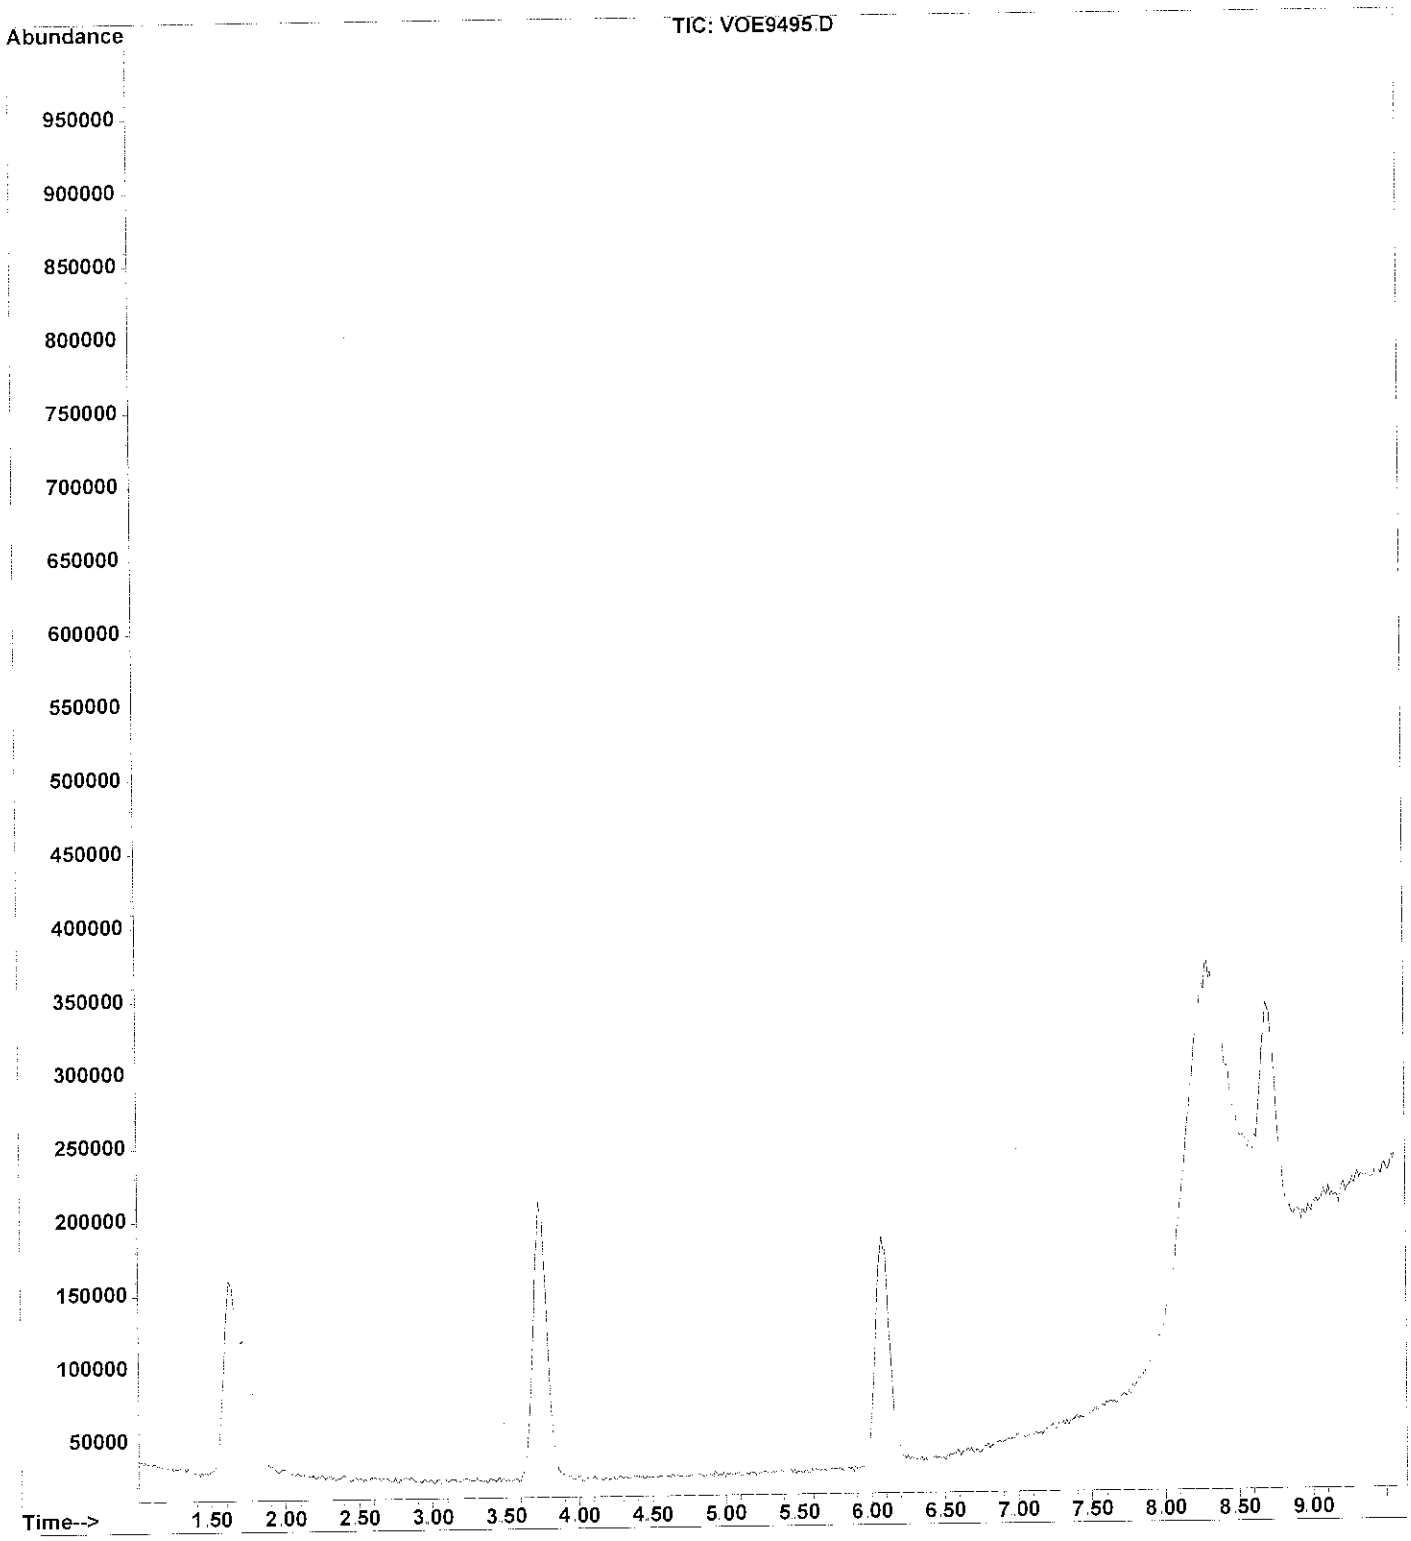


File : C:\HPCHEM\1\DATA\VOE9496.D
Operator : Raphe HGS
Acquired : 23 Feb 2009 1:24 pm using AcqMethod 010209
Instrument : GC/MS Ins
Sample Name: SV6-89719-5 LF
Misc Info : SAMoHi/WOLFF 23FEB09 1107 A3
Vial Number: 1

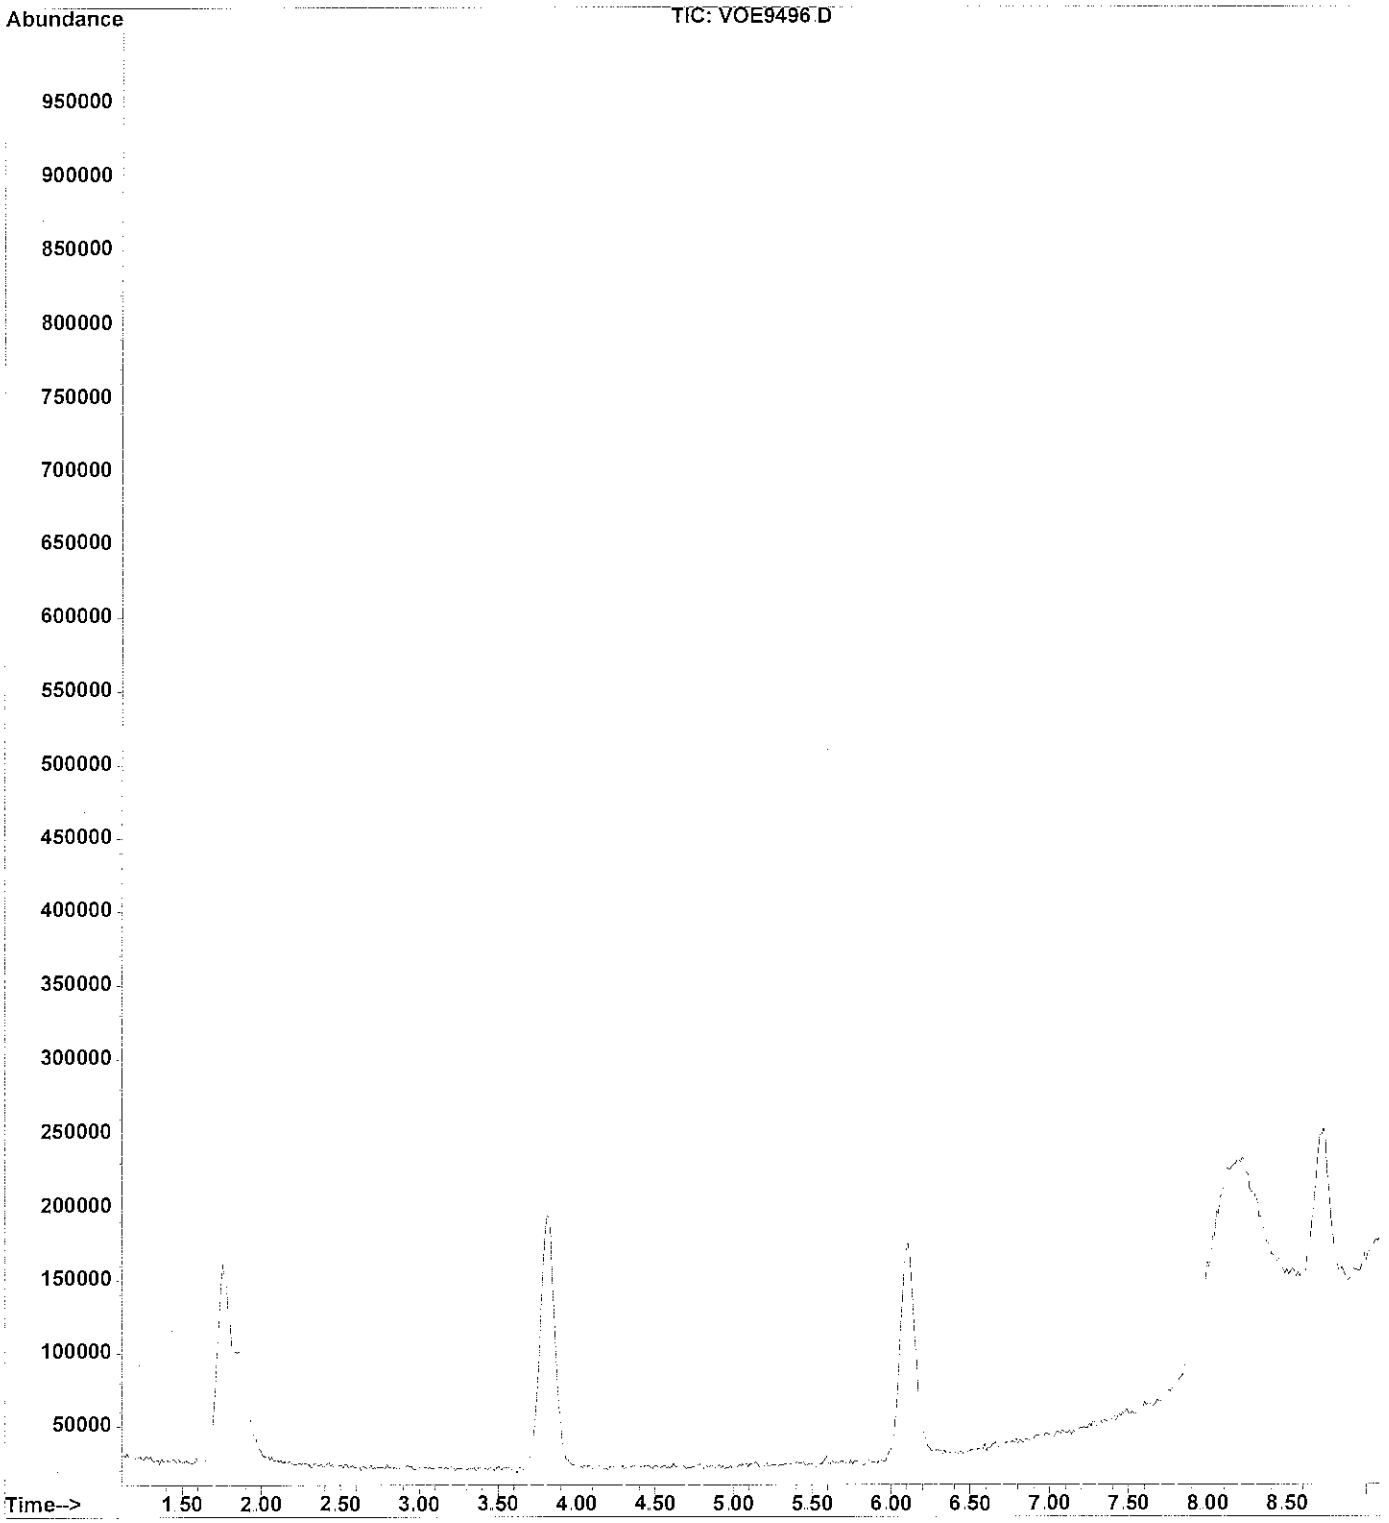


File : C:\HPCHEM\1\DATA\VOE9497.D
Operator : Raphe HGS
Acquired : 23 Feb 2009 1:37 pm using AcqMethod 010209
Instrument : GC/MS Ins
Sample Name: SV6-89720-15 VLF
Misc Info : SAMoHi/WOLFF 23FEB09 1111 A7
Vial Number: 1

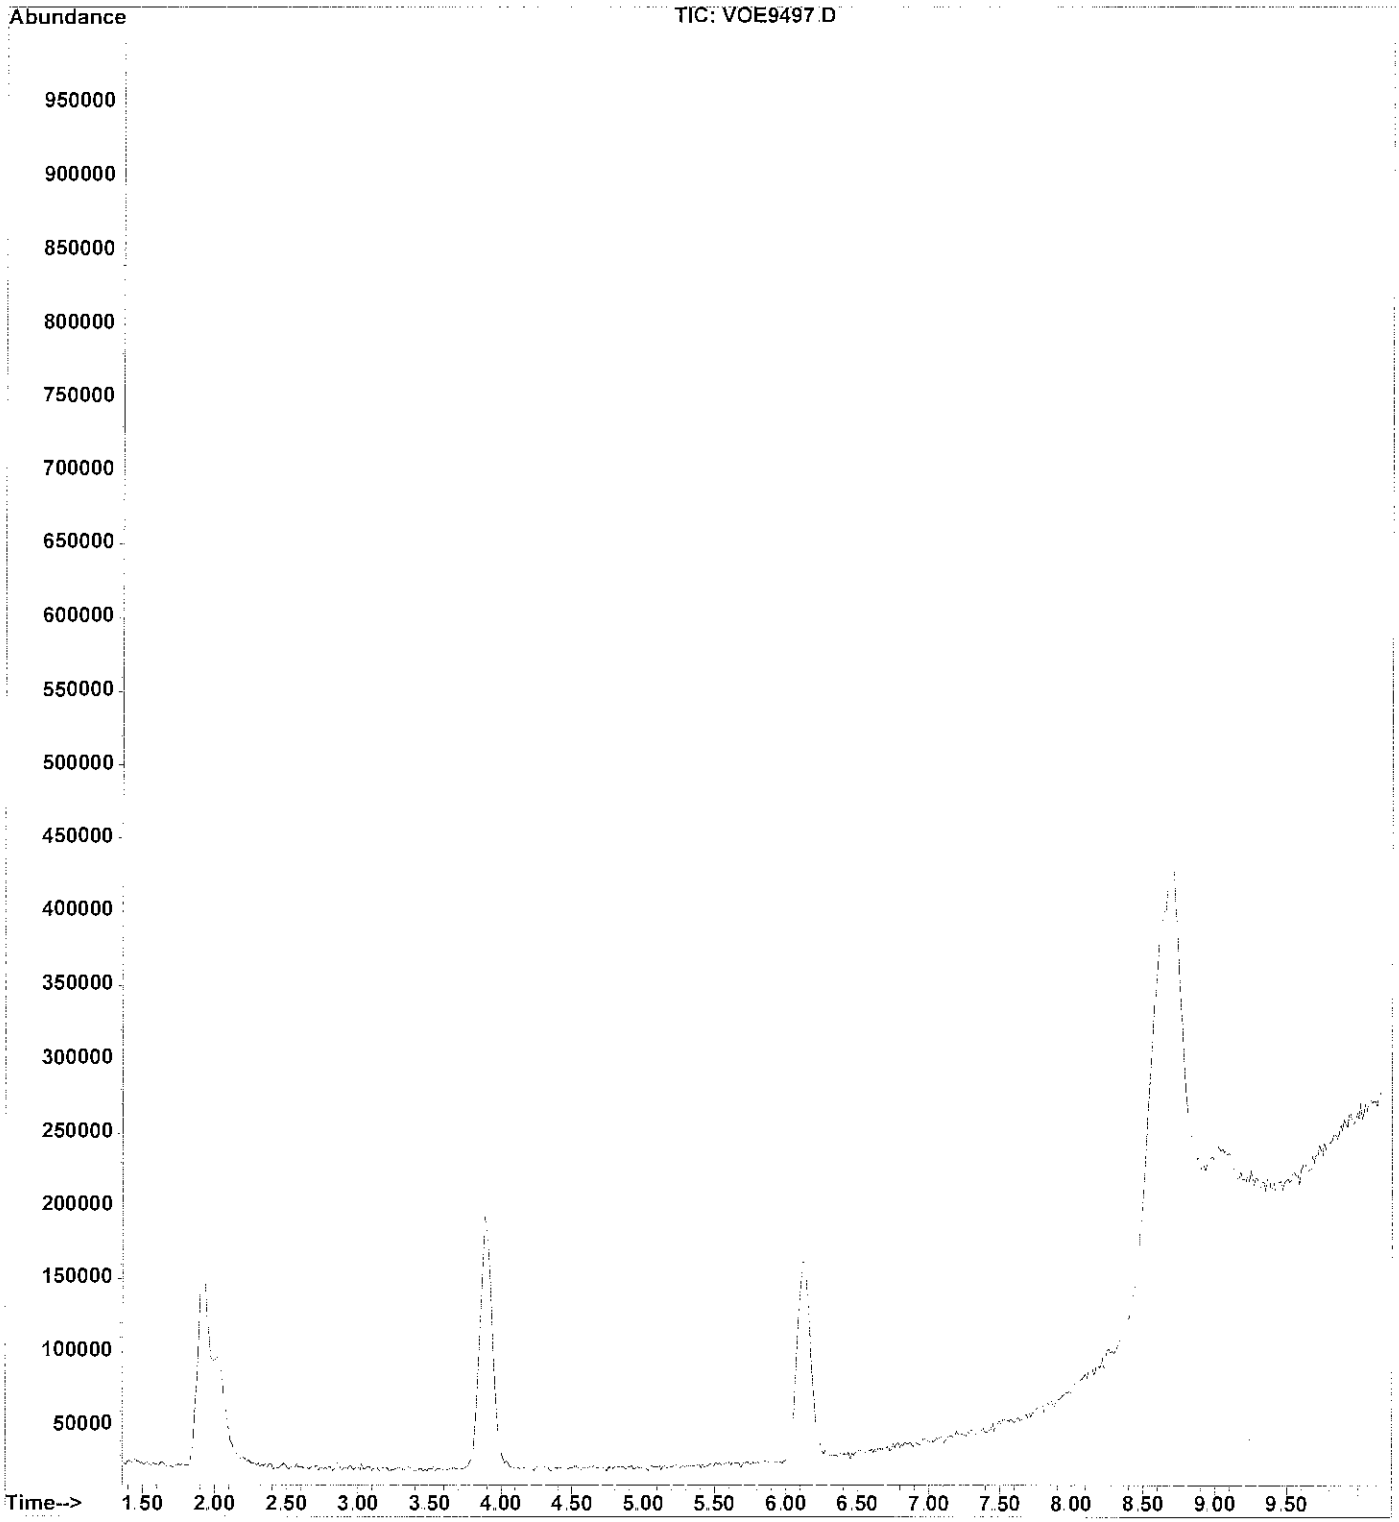


File : C:\HPCHEM\1\DATA\VOE9461.D
Operator : Raphe HGS
Acquired : 19 Feb 2009 12:00 pm using AcqMethod 010209
Instrument : GC/MS Ins
Sample Name: SV4-89690-5 EQ
Misc Info : 19FEB09 0854 R6
Vial Number: 1

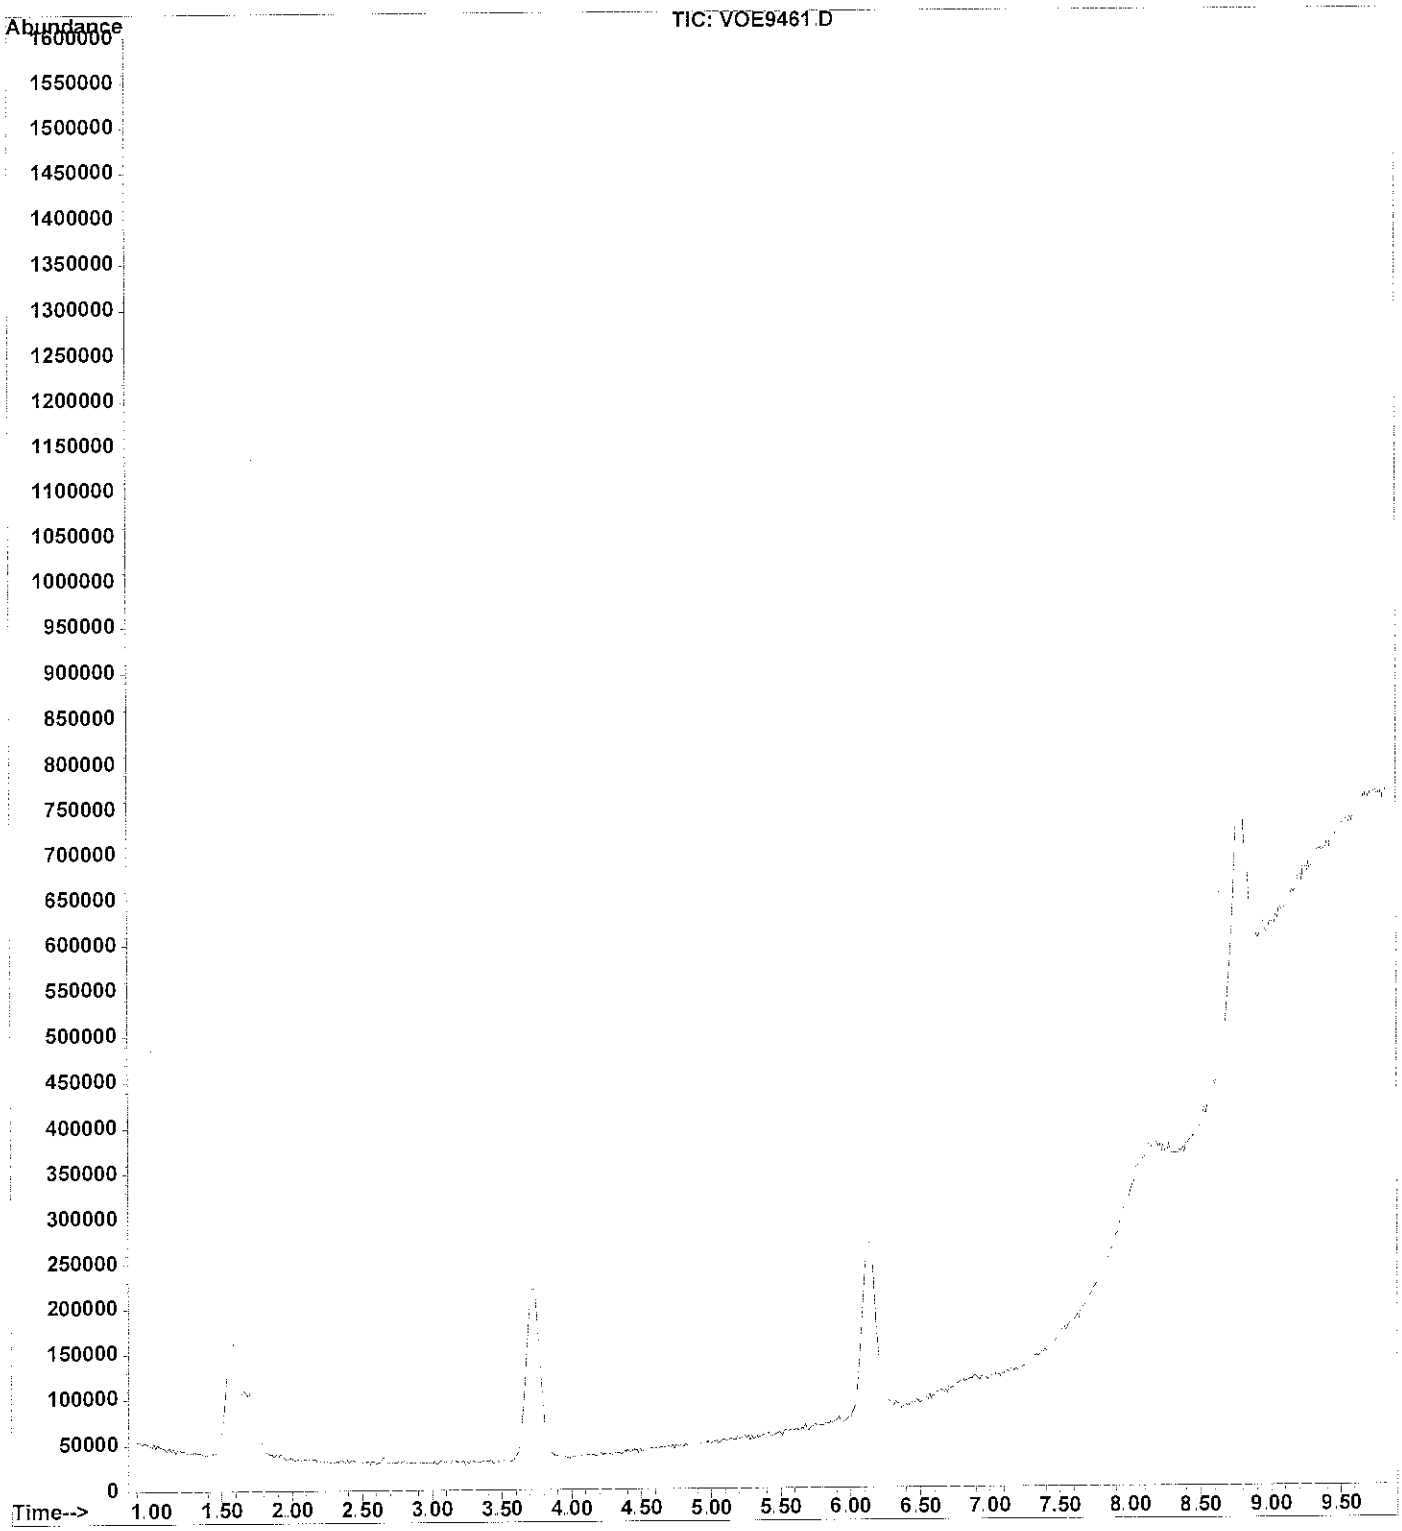


File : C:\HPCHEM\1\DATA\VOE9462.D
Operator : Raphe HGS
Acquired : 19 Feb 2009 12:17 pm using AcqMethod 010209
Instrument : GC/MS Ins
Sample Name: SV4-89691-15 EQ
Misc Info : 19FEB09 0858 A4
Vial Number: 1

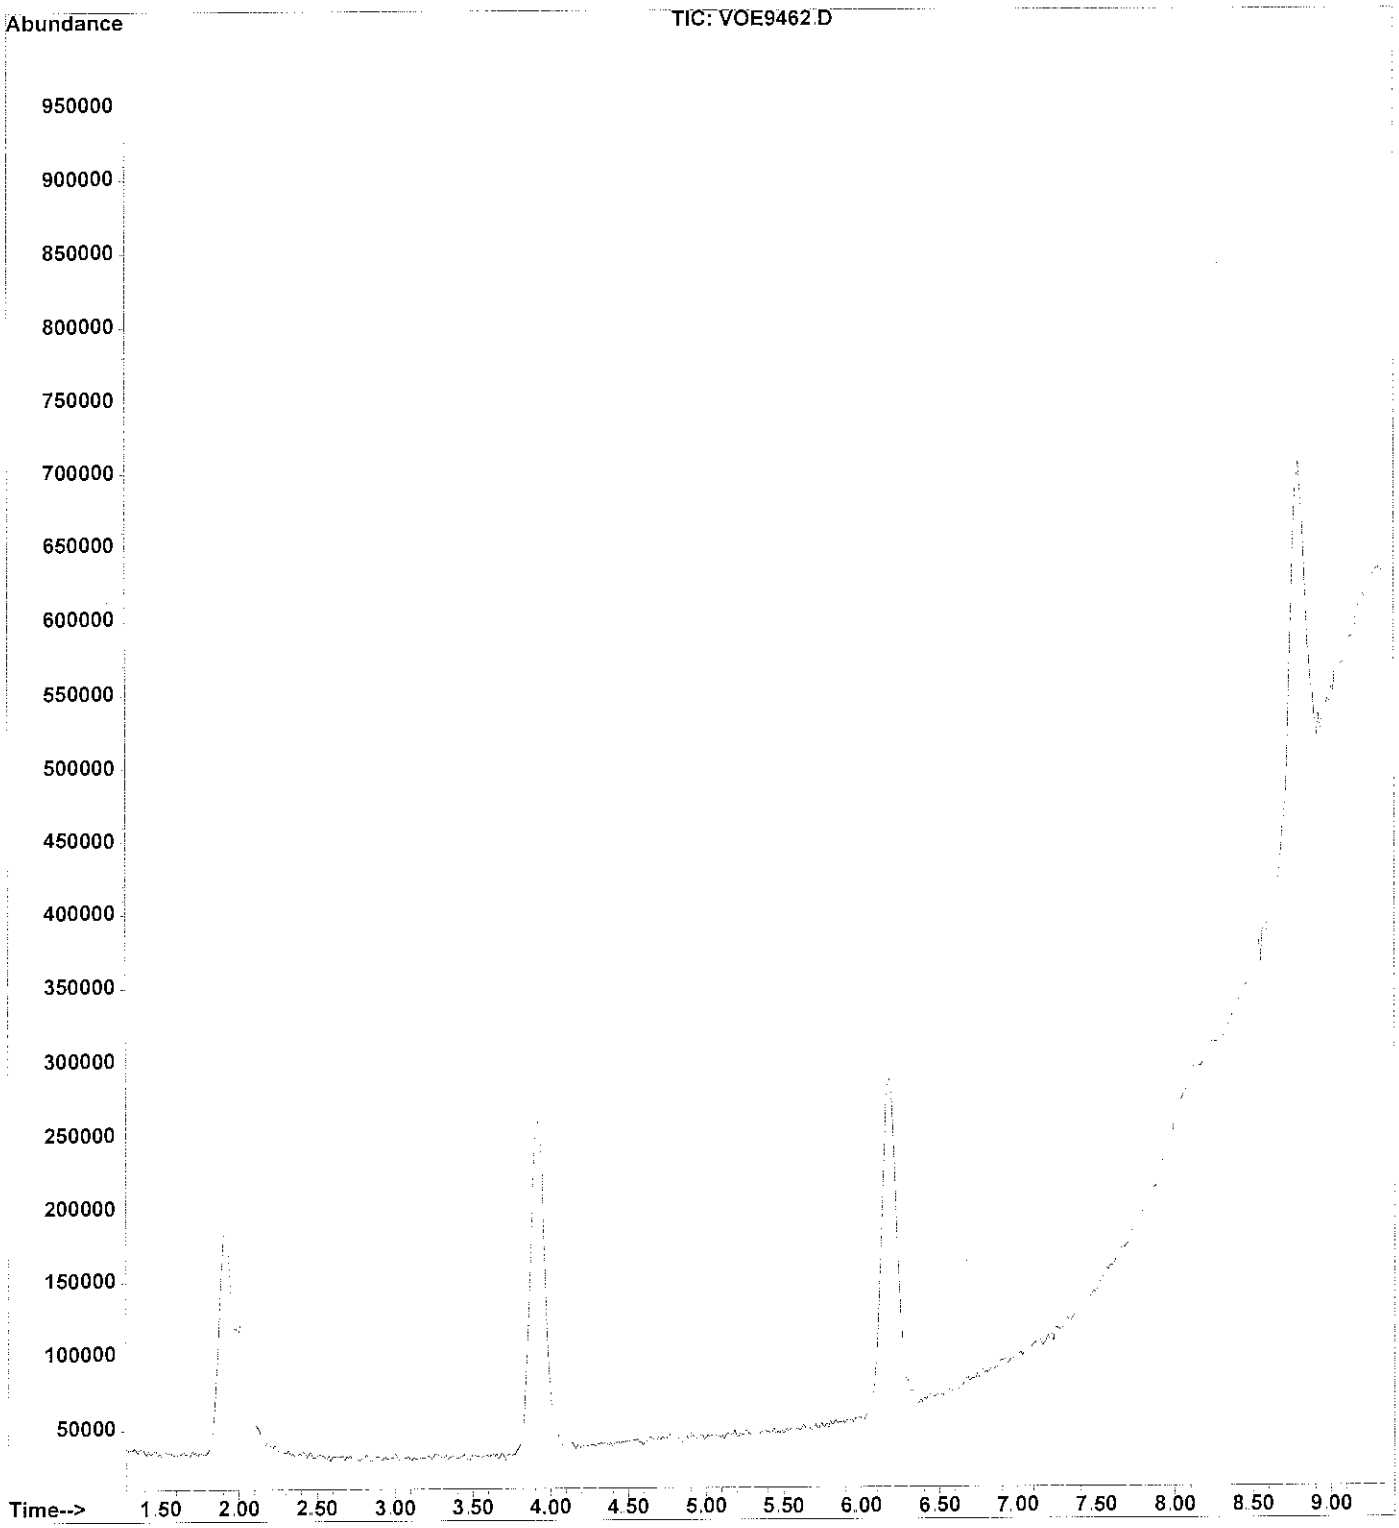


File : C:\HPCHEM\1\DATA\VOE9463.D
Operator : Raphe HGS
Acquired : 19 Feb 2009 12:31 pm using AcqMethod 010209
Instrument : GC/MS Ins
Sample Name: SV5-89692-5
Misc Info : 19FEB09 0851 A15
Vial Number: 1

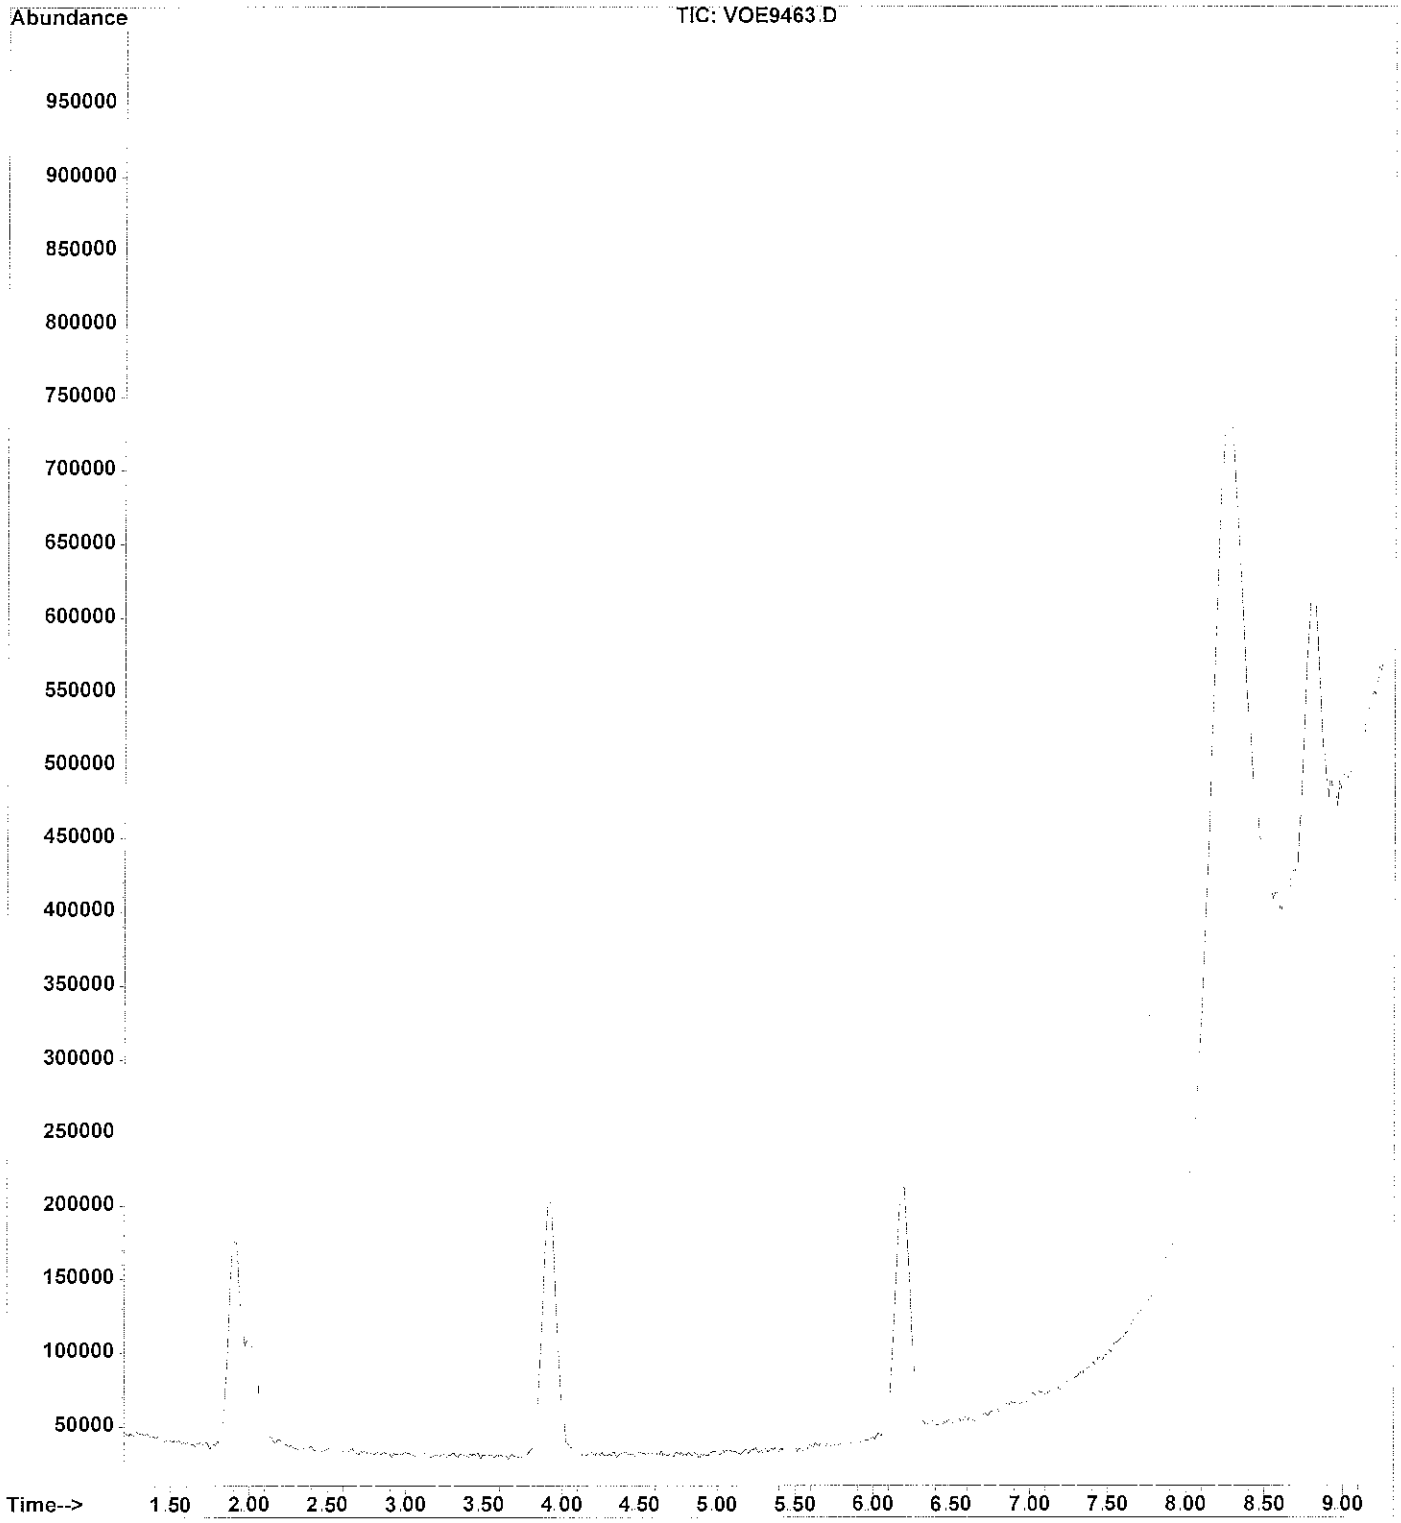

File : C:\HPCHEM\1\DATA\VOE9464.D
Operator : Raphe HGS
Acquired : 19 Feb 2009 12:43 pm using AcqMethod 010209
Instrument : GC/MS Ins
Sample Name: SV5-89693-15
Misc Info : 19FEB09 0855 S22
Vial Number: 1

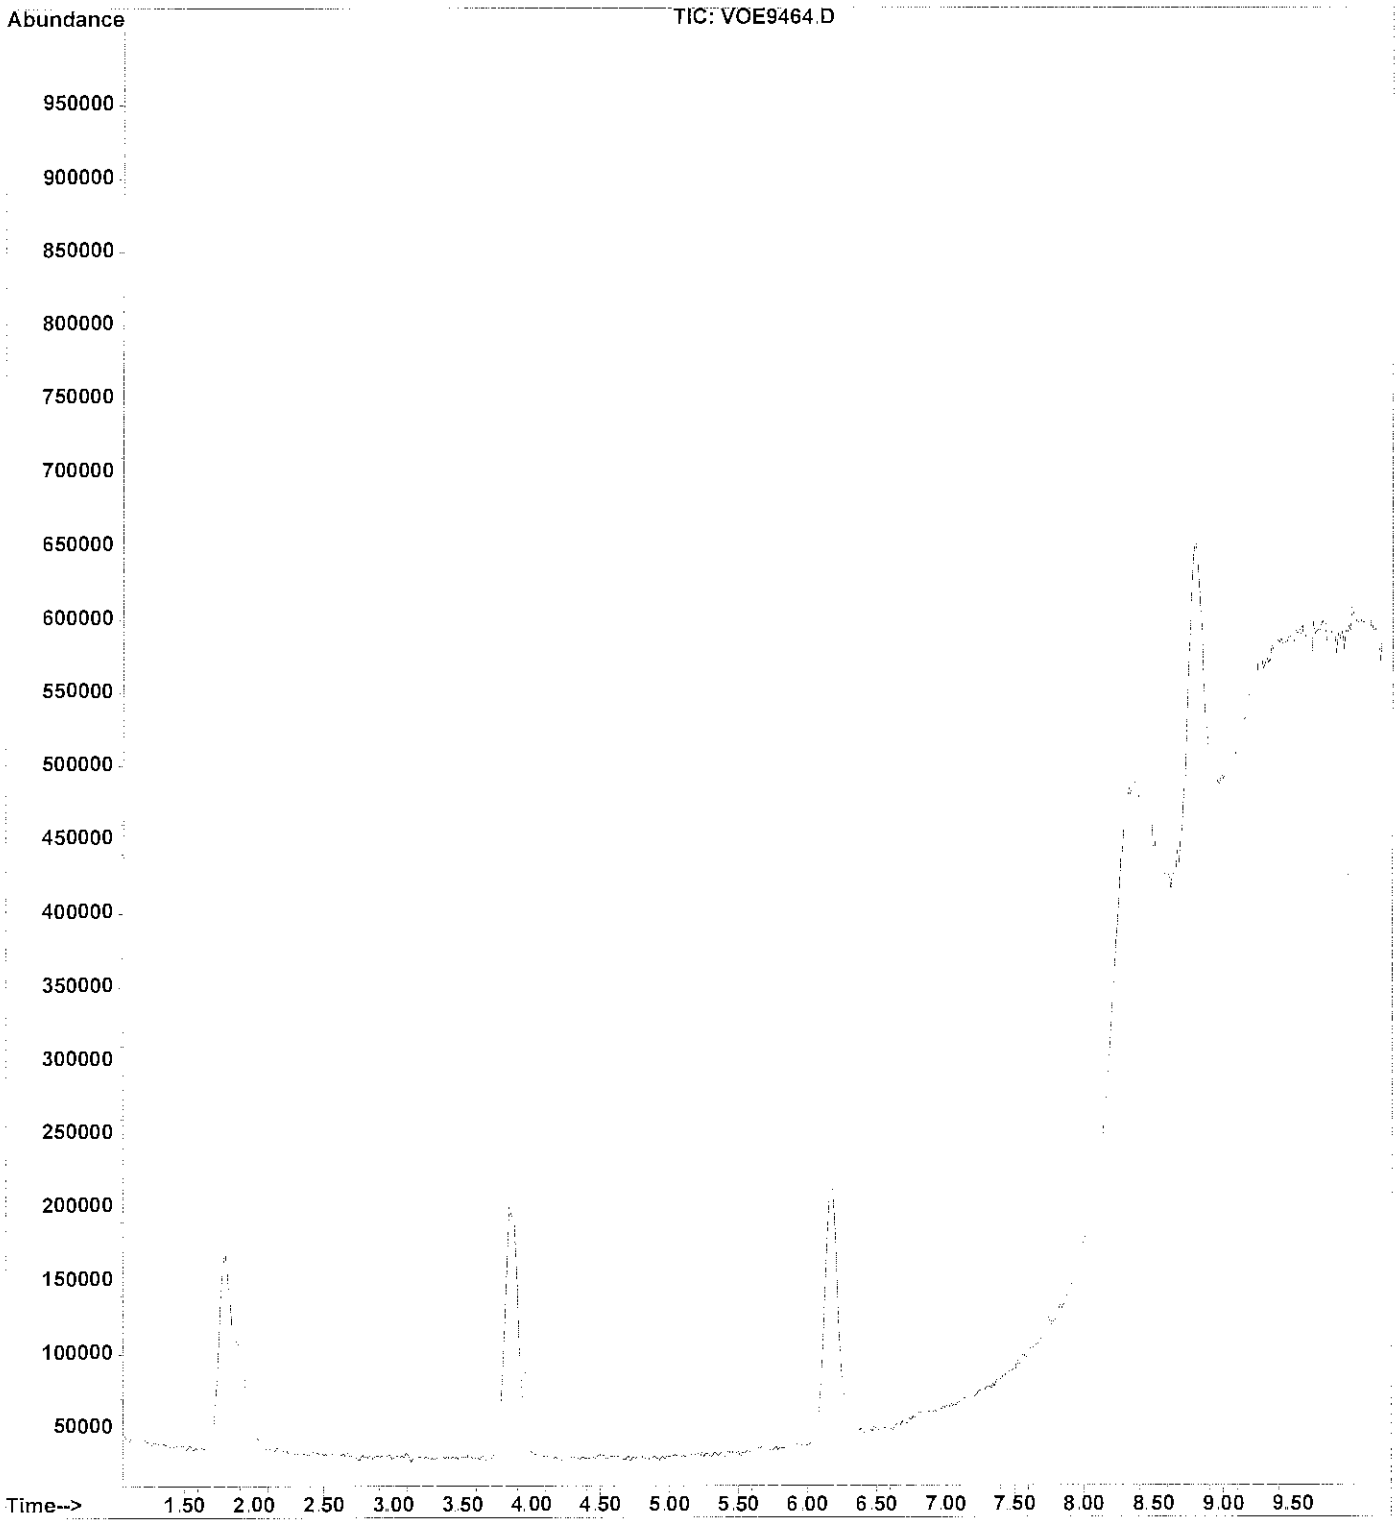

File : C:\HPCHEM\1\DATA\VOE9465.D
Operator : Raphe HGS
Acquired : 19 Feb 2009 12:57 pm using AcqMethod 010209
Instrument : GC/MS Ins
Sample Name: SV3-89694-5
Misc Info : 19FEB09 0858 A3
Vial Number: 1

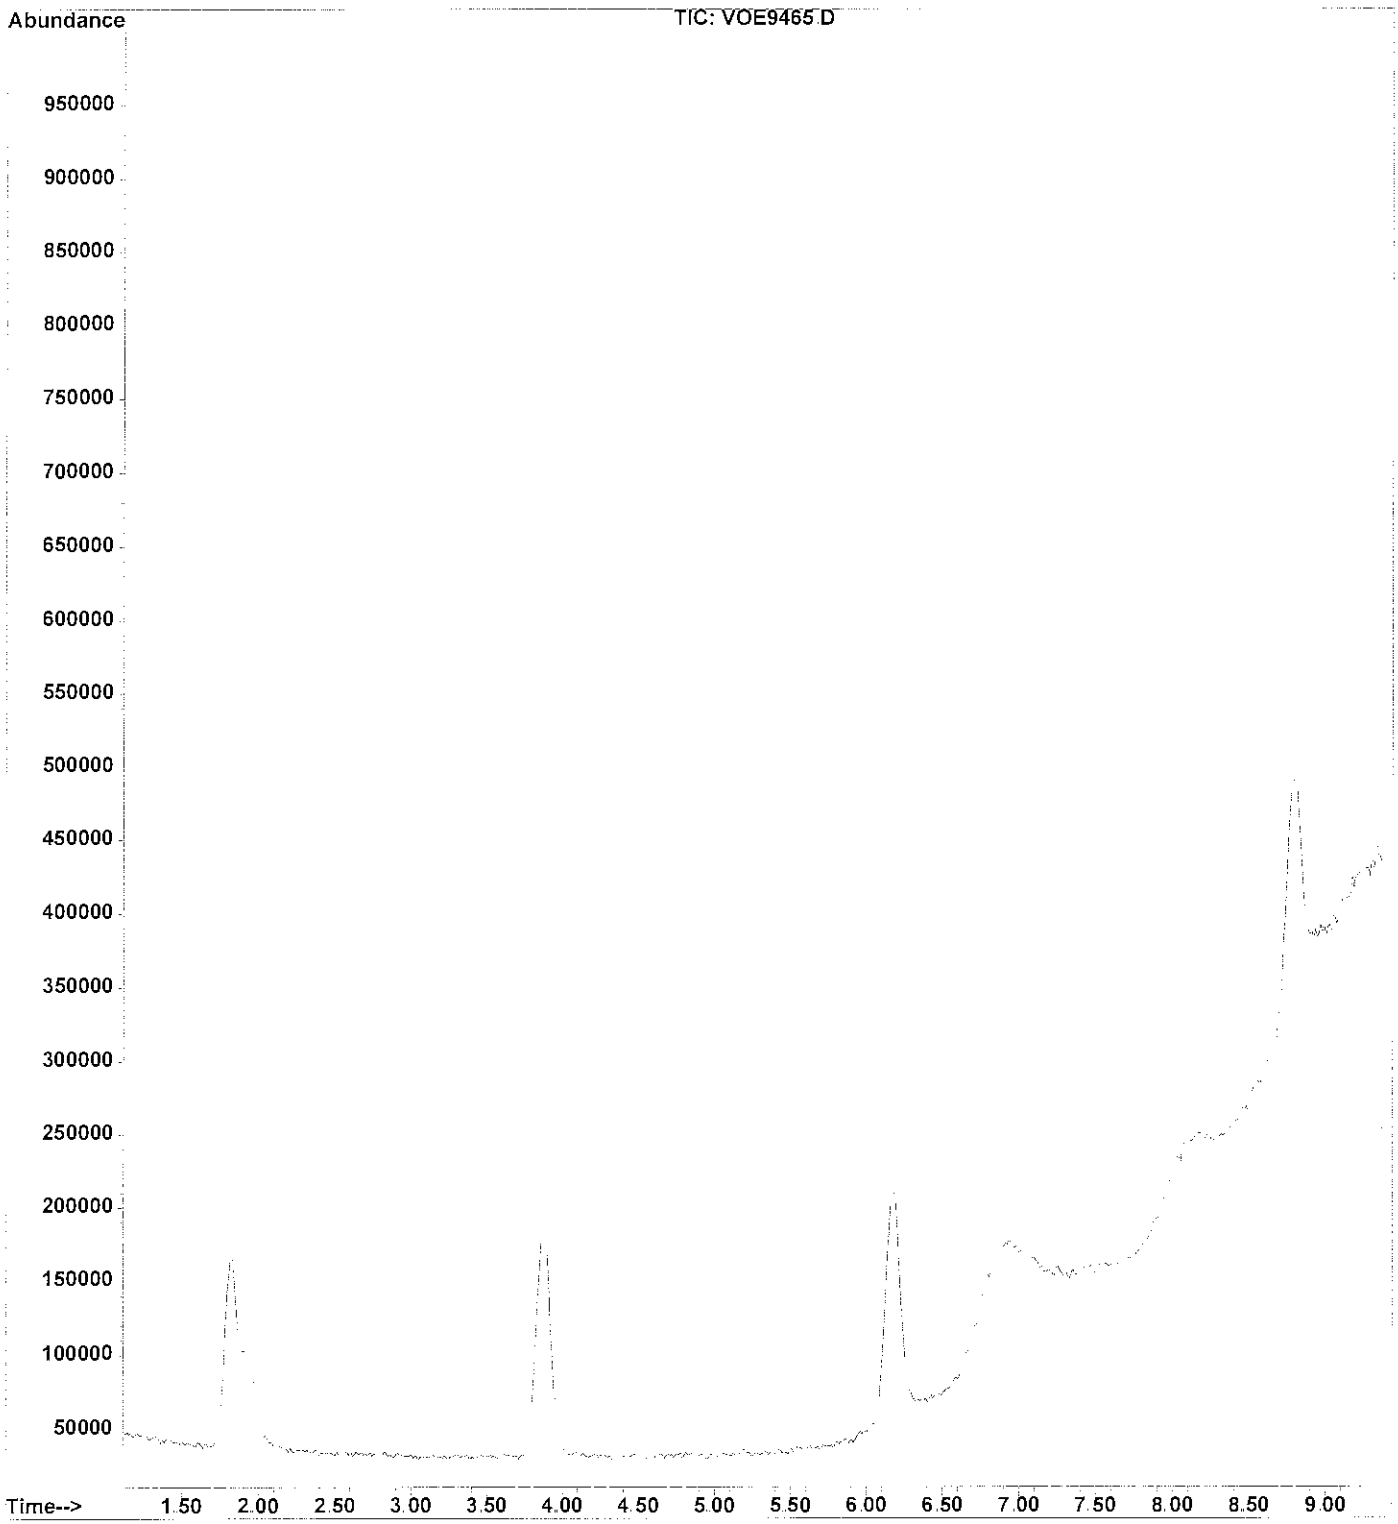

APPENDIX B

FIGURES FROM QUARTERLY REPORTS: WORLD OIL MARKETING GROUP STATION NO. 16, CHEVRON STATION #9-9266

9TH STREET

SE-MW-17 [ND]

OLYMPIC BOULEVARD

RESIDENTIAL

SIDEWALK

APARTMENT BUILDINGS

MICHIGAN BOULEVARD

APPROXIMATE SITE PROPERTY LINE

LINCOLN COURT

MW-8 [ND]

MW-6 [ND]

PARKING

U-HAUL BLDG.

RETAIL

AUTO SUPPLY

ALLEY

ISLANDS

COMMERCIAL

OFFICE RETAIL

MW-2 [150]

PARKING

FIRESTONE TIRES (AUTOMOTIVE REPAIR)

MW-3 [ND]

EW-1 [ND]

SIDEWALK

SE-EW-2 [180]

MW-01R [ND]

MW-12 [ND]

LINCOLN BOULEVARD

MEDIAN

MW-14 [ND]

MW-11 [620]

MW-10 [2,900]

SIDEWALK

BAKERY (FORMER HONDA MOTOR-CYCLES)

VACANT

RETAIL

RETAIL

RETAIL

RETAIL

RETAIL

BAR AND GRILL

SHELL SERVICE STATION

USTs

C-MW-2 [ND<20*]

C-MW-3 [ND<20*]

HOUSE

VACANT OFFICE

C-MW-8 [300*]

C-MW-1 [6,900*]

C-MW-5 [50J*]

APARTMENT BUILDINGS

ACTIVE CHEVRON STATION

FORMER USTS

C-MW-4 [ND<20*]

PARKING

PARKING

PARKING

ALLEY

C-MW-6 [ND<20*]

SE-MW-15 [530]

C-MW-9 [650*]

MW-13 [3,300]

ALLEY

ND<40

100

1,000

HIGH SCHOOL TEMPORARY CLASSROOMS

C-MW-7 [ND<20*]

APARTMENT BUILDINGS

SE-MW-16 [300]

C-MW-10 [ND<20*]

C-MW-11 [940]

7TH STREET

GENERAL SITE LEGEND

- APPROXIMATE SITE PROPERTY LINE
- SE-MW-17 — GROUNDWATER MONITORING WELL LOCATION
- EW-2 — GROUNDWATER RECOVERY/EXTRACTION WELL LOCATION
- NEARBY UST SITES
- SUBJECT PROPERTY – WORLD #16
- APPROXIMATE HISTORICAL GROUNDWATER FLOW DIRECTION

GROUNDWATER MONITORING LEGEND

- [530] — TOTAL PETROLEUM HYDROCARBONS AS GASOLINE CONCENTRATION (µg/L) (8260B) (WELLS SAMPLED JULY 12, 2008)
- TOTAL PETROLEUM HYDROCARBONS AS GASOLINE ISOCONCENTRATION CONTOUR LINE IN µg/L (DASHED WHERE INFERRED)
- [ND] — NOT DETECTED (<40 µg/L)
- J — LABORATORY ESTIMATED VALUE
- * — CHEVRON DATA FROM QUARTER 2, 2008 (MOST RECENT REPORT IN GEOTRACKER AT TIME OF REPORT PREPARATION)
- NS — NOT SAMPLED

ORIGINAL IN COLOR

GENERAL SITE NOTES:

1. SOURCE: H2O SCIENCE, INC., DATED AUGUST 9, 1994, SECOR MAP DATED OCTOBER 14, 1997.
2. EXISITNG SITE FEATURES AND GROUNDWATER MONITORING WELLS SURVEYED BY DMc ENGINEERING, ON JANUARY 25, 2002 AND APRIL 1, 2002.
3. PROPERTY LINE AND SURROUNDING STREET LOCATIONS SURVEYED BY CALVADA SURVEYING, INC. ON OCTOBER 2, 1997.
4. OFF-SITE LOCATIONS AND SITE FEATURES ARE APPROXIMATE.
5. MONITORING WELL DESIGNATIONS: U = U-HAUL PROPERTY; S = SHELL PROPERTY; C = CHEVRON PROPERTY.

0 80 160

APPROXIMATE SCALE IN FEET


DATE:	FILE NAME:	PROJECT NO.:
8/2008	W016TPHQ308	02-WM08-016/Q208

TPHG ISOCONCENTRATIONS IN GROUNDWATER
THIRD QUARTER, 2008
WORLD OIL MARKETING COMPANY
STATION NO. 16
1801 LINCOLN BOULEVARD, SANTA MONICA, CA

SGI environmental — The Source Group, Inc.

FIGURE: 4

S:\WORLD 16\FIGURES\2008\0308\FIG2-W016-BSM.0308ALL FIGS.DWG

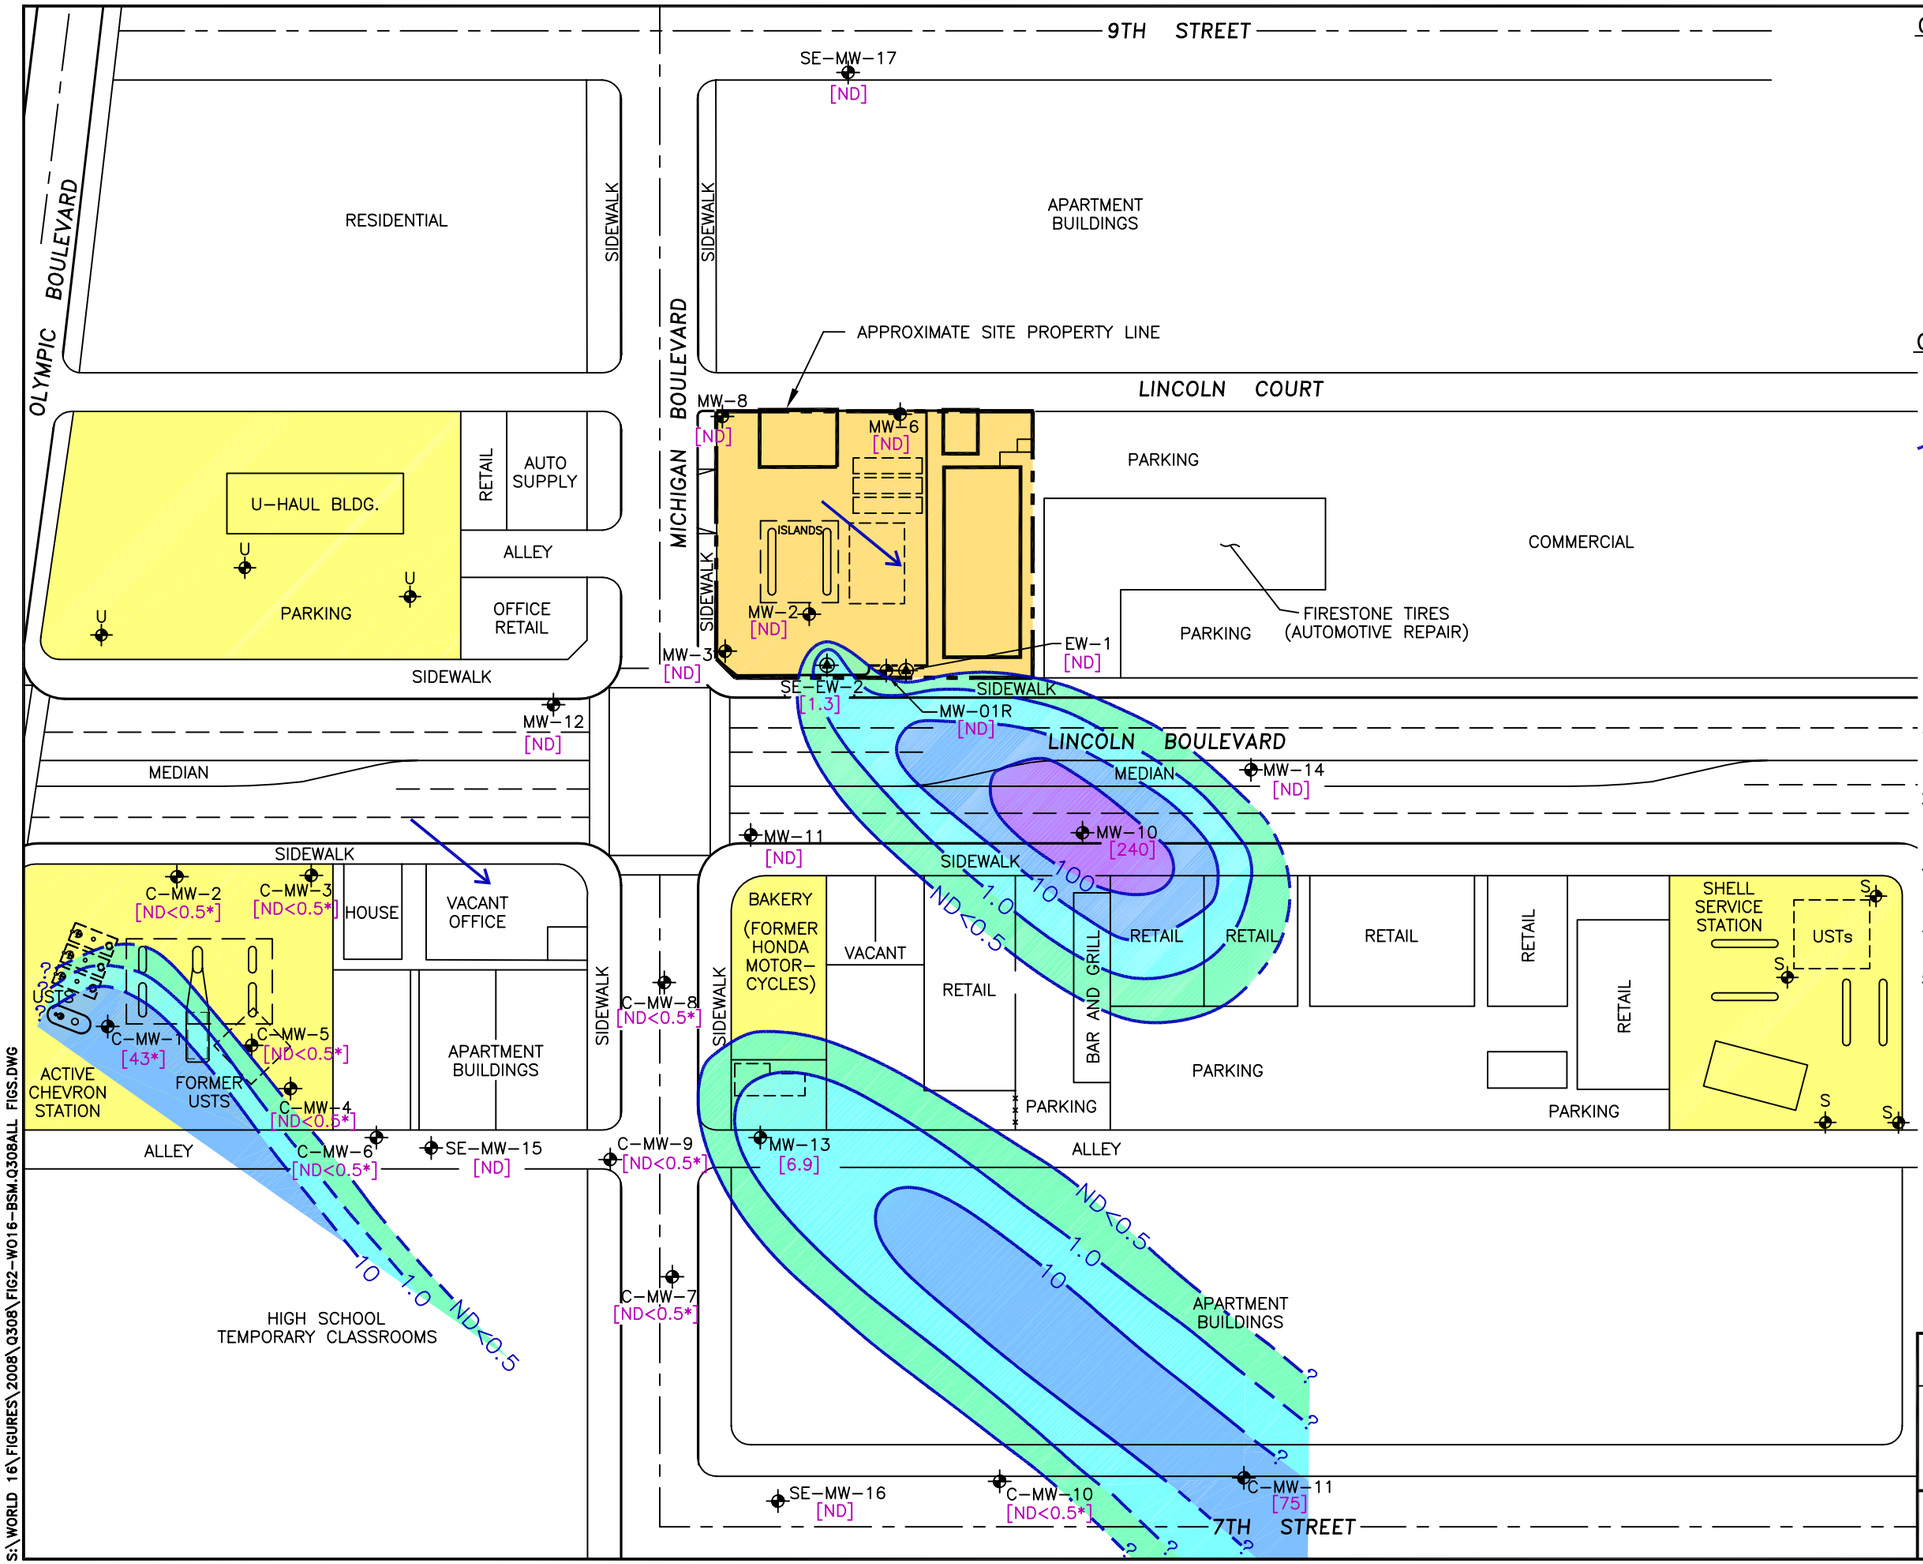

GENERAL SITE LEGEND

- APPROXIMATE SITE PROPERTY LINE
- SE-MW-17 — GROUNDWATER MONITORING WELL LOCATION
- EW-2 — GROUNDWATER RECOVERY/EXTRACTION WELL LOCATION
- NEARBY UST SITES
- SUBJECT PROPERTY – WORLD #16
- APPROXIMATE HISTORICAL GROUNDWATER FLOW DIRECTION

GROUNDWATER MONITORING LEGEND

[240]	BENZENE CONCENTRATION (µg/L) (8260B) (WELLS SAMPLED JULY 12, 2008)
	BENZENE ISOCONCENTRATION CONTOUR LINE IN µg/L (DASHED WHERE INFERRED)
[ND]	NOT DETECTED (<0.2 µg/L)
[ND<4.0]	NOT DETECTED AT OR ABOVE METHOD DETECTION LIMIT SHOWN
*	CHEVRON DATA FROM QUARTER 2, 2008 (MOST RECENT REPORT IN GEOTRACKER AT TIME OF REPORT PREPARATION)
J	LABORATORY ESTIMATED VALUE
NS	NOT SAMPLED

ORIGINAL IN COLOR

GENERAL SITE NOTES:

1. SOURCE: H20 SCIENCE, INC., DATED AUGUST 9, 1994, SECOR MAP DATED OCTOBER 14, 1997.
2. EXISITNG SITE FEATURES AND GROUNDWATER MONITORING WELLS SURVEYED BY DMc ENGINEERING, ON JANUARY 25, 2002 AND APRIL 1, 2002.
3. PROPERTY LINE AND SURROUNDING STREET LOCATIONS SURVEYED BY CALVADA SURVEYING, INC. ON OCTOBER 2, 1997.
4. OFF-SITE LOCATIONS AND SITE FEATURES ARE APPROXIMATE.
5. MONITORING WELL DESIGNATIONS: U = U-HAUL PROPERTY; S = SHELL PROPERTY; C = CHEVRON PROPERY.

0 80 160
APPROXIMATE SCALE IN FEET


DATE:	FILE NAME:	PROJECT NO.:
8/2008	W016BNZQ308	02-WM08-001/2Q08

BENZENE ISOCONCENTRATIONS IN GROUNDWATER
THIRD QUARTER, 2008
WORLD OIL MARKETING COMPANY
STATION NO. 16
1801 LINCOLN BOULEVARD, SANTA MONICA, CA

SGI environmental — The Source Group, Inc.

FIGURE: 5

S:\WORLD 16\FIGURES\2008\Q308\FIG2-W016-BSM.Q308ALL FIGS.DWG

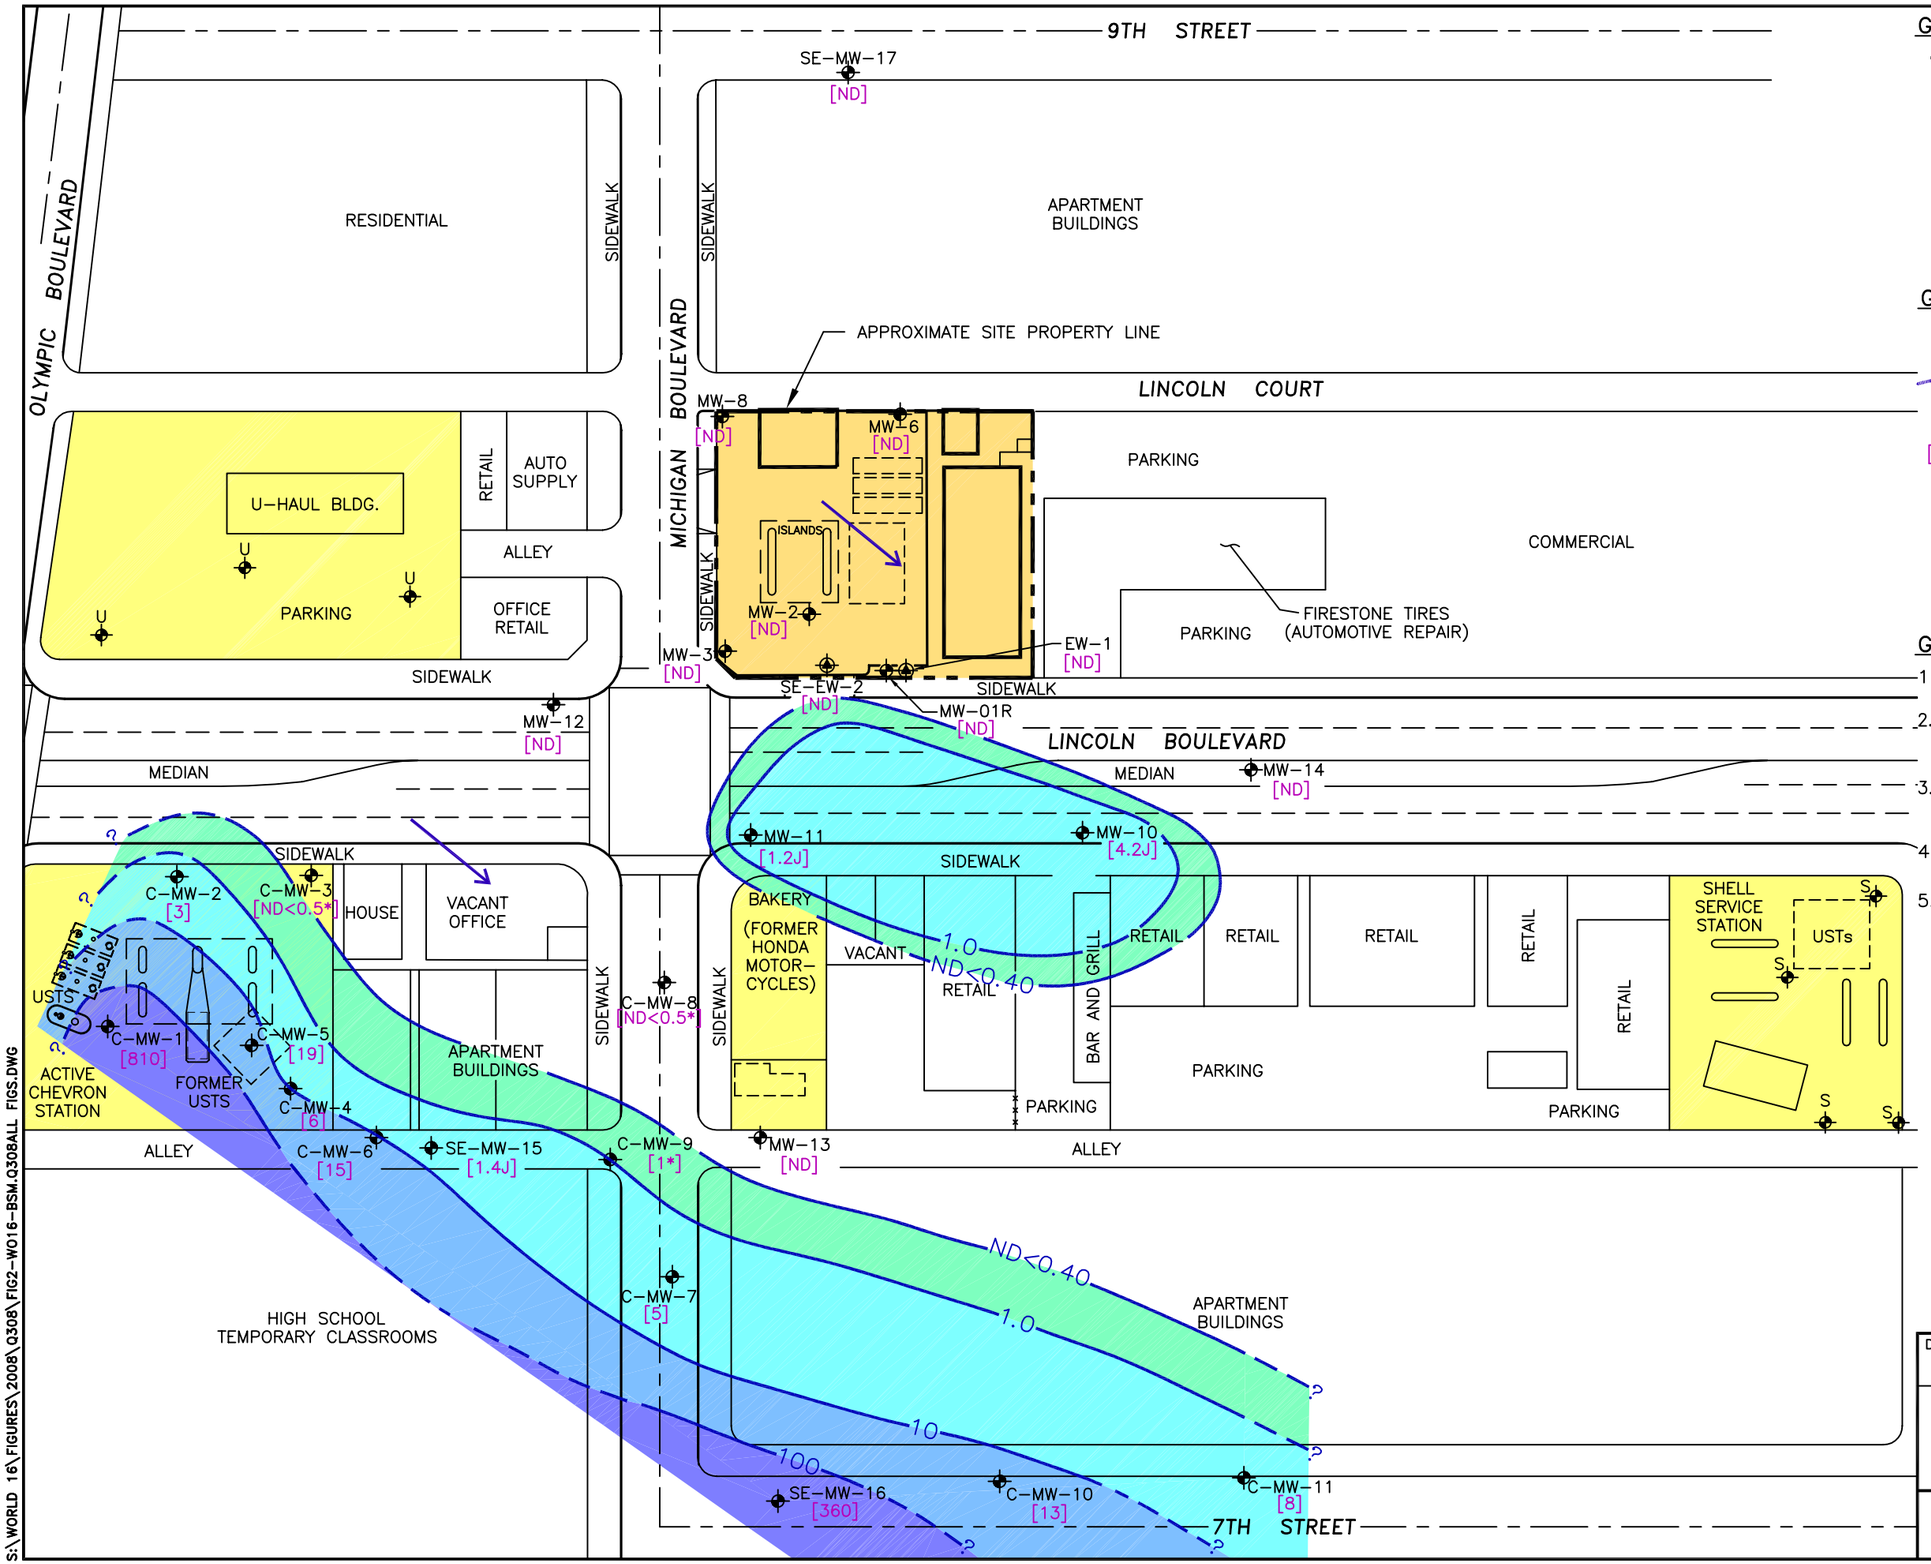

GENERAL SITE LEGEND

- APPROXIMATE SITE PROPERTY LINE
- SE-MW-17 — GROUNDWATER MONITORING WELL LOCATION
- EW-2 — GROUNDWATER RECOVERY/EXTRACTION WELL LOCATION
- NEARBY UST SITES
- SUBJECT PROPERTY – WORLD #16
- APPROXIMATE HISTORICAL GROUNDWATER FLOW DIRECTION

GROUNDWATER MONITORING LEGEND

- [4.2J] — MtBE CONCENTRATION (µg/L) (8260B) (WELLS SAMPLED JULY 12, 2008)
- MtBE ISOCONCENTRATION CONTOUR LINE IN µg/L (DASHED WHERE INFERRED)
- [ND] — NOT DETECTED (<0.40 µg/L)
- [ND<0.50] — NOT DETECTED AT OR ABOVE METHOD DETECTION LIMIT SHOWN
- J — LABORATORY ESTIMATED VALUE
- * — CHEVRON DATA FROM QUARTER 2, 2008. (MOST RECENT REPORT IN GEOTRACKER AT TIME OF REPORT PREPARATION)

ORIGINAL IN COLOR

GENERAL SITE NOTES:

1. SOURCE: H2O SCIENCE, INC., DATED AUGUST 9, 1994, SECOR MAP DATED OCTOBER 14, 1997.
2. EXISITNG SITE FEATURES AND GROUNDWATER MONITORING WELLS SURVEYED BY DMc ENGINEERING, ON JANUARY 25, 2002 AND APRIL 1, 2002.
3. PROPERTY LINE AND SURROUNDING STREET LOCATIONS SURVEYED BY CALVADA SURVEYING, INC. ON OCTOBER 2, 1997.
4. OFF-SITE LOCATIONS AND SITE FEATURES ARE APPROXIMATE.
5. MONITORING WELL DESIGNATIONS: U = U-HAUL PROPERTY; S = SHELL PROPERTY; C = CHEVRON PROPERTY.

0 80 160
APPROXIMATE SCALE IN FEET


DATE:	FILE NAME:	PROJECT NO.:
08/2008	W016MTBQ208	02-WM08-016/Q208

MtBE ISOCONCENTRATIONS IN GROUNDWATER
THIRD QUARTER, 2008
WORLD OIL MARKETING COMPANY
STATION NO. 16
1801 LINCOLN BOULEVARD, SANTA MONICA, CA

SGI environmental — The Source Group, Inc.

FIGURE: 6

S:\WORLD 16\FIGURES\2008\Q308\FIG2-W016-BSM.Q308ALL FIGS.DWG

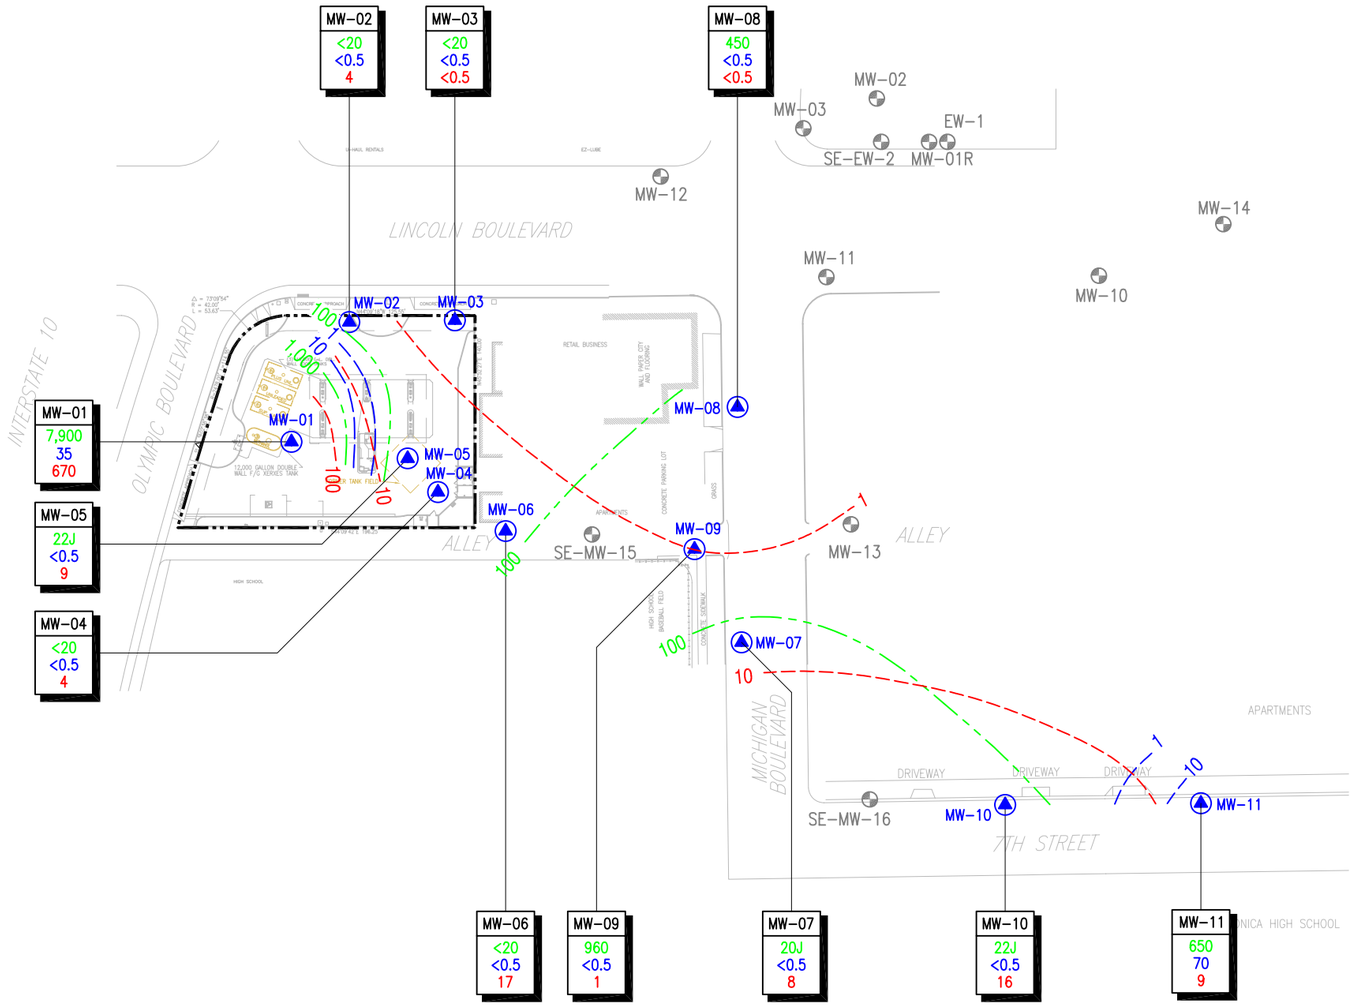

EXPLANATION

- GROUNDWATER MONITORING WELL LOCATION (CHEVRON)
- GROUNDWATER MONITORING WELL LOCATION (WORLD OIL)

MW-02 / <20 / <0.5 / 4

- TOTAL PETROLEUM HYDROCARBONS AS GASOLINE [TPHg] (8015M)
- BENZENE (8260B)
- METHYL TERTIARY-BUTYL ETHER [MTBE] (8260B)

<0.5 — ANALYTE NOT DETECTED

APPROXIMATE LOCATION OF ISOCONCENTRATION CONTOUR LINES (IN ug/L) FOR:

- TPHg
- BENZENE
- MTBE

NOTES:

1. "J" DENOTES VALUE BETWEEN METHOD DETECTION LIMIT AND DETECTION LIMIT FOR REPORTING.
2. ALL UNITS IN MICROGRAMS PER LITER (ug/L).
3. ALL CONTOUR LINES ARE AN INTERPRETATION BASED ON THE RESULTS OF WATER SAMPLES COLLECTED FOR THIS QUARTER.

APPROXIMATE

Scale 0 50 100 feet

Chevron Environmental Management Company

CHEVRON SERVICE STATION NO. 9-9266
1732 LINCOLN BOULEVARD
SANTA MONICA, CALIFORNIA

DISSOLVED HYDROCARBON CONCENTRATION MAP
FOR GROUNDWATER SAMPLES
JANUARY 18, 2008

drawn	checked	approved	PLATE NO.
MGS			4
date 02/08	date	date	
job no. 06-6102-00-9189-070		file no. Q9266-CHEM081	

SAIC® From Science to Solutions

FILE: X:\Drafting\9-9266\2008 QTRLY\Q9266-CHEM081.dwg [Model]

Phase I Environmental Site Assessment
Santa Monica High School
Science and Technology Building and Site Improvements Project
601 Pico Boulevard
Santa Monica, California

January 20, 2009
002-11144-04

Prepared For
Santa Monica Malibu Unified School District
1651 Sixteenth Street
Santa Monica, California 90404-3891

Prepared By
LFR Inc.
3150 Bristol Street, Suite 250
Costa Mesa, California 92626

LFR

LFR ENVIRONMENTAL MANAGEMENT & CONSULTING ENGINEERING

January 20, 2009 002-11144-04

Ms. Virginia I. Hyatt
Purchasing Director
Santa Monica Malibu Unified School District
1651 Sixteenth Street
Santa Monica, California 90404-3891

Subject: Phase I Environmental Site Assessment, Santa Monica High School, Science and Technology Building and Site Improvements Project, 601 Pico Boulevard, Santa Monica, California

Dear Ms. Hyatt:

LFR Inc. (LFR) is pleased to present the attached Phase I Environmental Site Assessment (ESA) report for the above-referenced project site. The conclusions presented in this Phase I ESA report are based on the results of a reconnaissance-level site visit conducted by LFR personnel and a review of available and pertinent background information. This report was originally issued on September 24, 2008 and has been revised to include additional agency information and to address client comments.

LFR appreciates this opportunity to provide consulting services to the Santa Monica Malibu Unified School District. If you have any questions concerning this project, or would like to discuss other environmental concerns, please contact either of the undersigned at (916) 786-0320 or (714) 444-0111, respectively.

Sincerely,

Stephanie M. Gentry
Senior Toxicologist

Martin E. Hamann, PG, CHG, REA II
Principal Hydrogeologist

Attachment

714.444.0111 m
714.444.0117 f
www.lfr.com
3150 Bristol Street, Suite 250
Costa Mesa, California 92626-7324
Offices Nationwide

EXECUTIVE SUMMARY

LFR Inc. (LFR) performed a Phase I Environmental Site Assessment (ESA) of the Science and Technology Building and Site Improvements Project area located on the northern portion of the Santa Monica High School (SAMOHI) campus located at 601 Pico Boulevard in the City of Santa Monica, County of Los Angeles, California ("the Site").

This Phase I ESA has been conducted in accordance with the current version of the American Society for Testing and Materials (ASTM) Standard Practice for Environmental Site Assessments, Phase I Environmental Site Assessment Process (E 1527-05). The purpose of the Phase I ESA is to evaluate whether records concerning the Site and immediate vicinity indicate a release or threatened release of hazardous materials that may pose a potential health risk to the students, faculty, and staff of SAMOHI. This Phase I ESA is the first step in evaluating the Site for potentially harmful hazardous materials. The objective of the Phase I ESA is to identify recognized environmental conditions (RECs) in connection with the Site pursuant to the processes prescribed in the ASTM E 1527-05 guidelines and the AAI Rule.

On Site

Based on a review of historical topographic maps, Sanborn Fire Insurance Maps (Sanborn maps), and aerial photographs of the site vicinity, the Site consisted primarily of vacant lots at least as late as 1900. From 1918 to the mid-1960s, a portion of the Site was used as Garfield Public School and later as Santa Monica City College; the remainder of the Site was improved with residences. The Site has been used as a portion of the SAMOHI campus since the mid-1960s. The Site is currently occupied by SAMOHI.

LFR made the following observations on the day of the site inspection:

- A two-story Technology building, a two-story Science building, and a courtyard containing a student garden and a greenhouse are located on the southern corner of the Site. As this portion of the Site is multi-level, the garden, greenhouse, and a portion of the courtyard are located on the roof of the Technology building. According to Mr. Greg Runyon, S House principal, the student garden has been located in the courtyard for approximately 15 years. Mr. Runyon was unaware if pesticides or other chemicals were used in the garden or greenhouse. The Technology and Science buildings are used for classrooms and laboratories. LFR observed a chemical storage room on the second floor of the Technology building and an organic chemical storage area on the second floor of the Science building. No spills or leaking containers were noted in either of the chemical storage areas.

- A school grounds maintenance office and auto shop are located below the courtyard and Technology building along 6th Street. Several 5-gallon gasoline canisters and maintenance equipment were observed in the grounds office. A pad-mounted electrical transformer was observed outside of the grounds maintenance office. No leaks or stains were noted near the transformer.

- A three-stage clarifier or sump pit is located along 6th Street, between the pad-mounted electrical transformer and the auto shop. Water from the sump pit is reportedly pumped to the street and storm drains when it reaches a certain level.

- Two above-ground hydraulic lifts, a waste-oil storage area, used batteries, 5-gallon gasoline canisters, automotive parts cleaning stations, and automotive fluids including antifreeze and break fluid were observed in the auto garage. Several drains are located in the auto shop, but are reportedly not used.

- An abandoned in-place underground storage tank (UST) is located near the entrance of the auto shop. The UST is reportedly filled with sand, and the surface above the UST is paved with concrete. Laboratory analysis of soil samples collected at various depths from two recent soil borings advanced to 15 feet below ground surface (bgs) near the UST did not identify detectable concentrations of total petroleum hydrocarbons (TPH) or volatile organic compounds (VOCs).

- The northwestern half of the Site contains a fenced, asphalt-paved parking lot. Oil staining was noted in the parking lot stalls. A dumpster enclosure is located in the parking lot.

- A softball field is located northwest of Michigan Avenue and 7th Street, on the eastern corner of the Site. Landscaped walkways were observed throughout the Site.

Local Agency Research

LFR reviewed information for the Site at Santa Monica City Hall. The earliest permit found for the Site was a building permit for an auto shop addition dated 1949. LFR requested information for the Site address from the following agencies: Santa Monica Environmental Program (SMEP); Department of Toxic Substances Control (DTSC); Los Angeles County Department of Environmental Health, Public Health Investigation (PHI); and California Regional Water Quality Control Board. Los Angeles Region (RWQCB). The SMEP, DTSC, and RWQCB did not have records for the Site address.

PHI had files for the Site address relating to illegal hazardous waste disposal from the advanced auto shop at SAMOHI. In October 1986, the County of Los Angeles conducted an investigation of several laboratories, a machine shop, a woodshop, a photography shop, and auto shops at the high school. According to reports, the floor of the advanced auto shop was covered in oil. Containers of Stoddard Solvent degreaser, a hot tank, and a steam cleaning operation were located within the auto shop. Floor

drains full of oil and grease were observed within as well as outside of the auto shop. The advanced auto shop teacher stated that waste sludge from the degreaser, hot tank, and floor cleaning activities was disposed of in the floor drains. The shop teacher also stated that the exterior floor drain located on the right side of the auto shop empties into a sump connected to a pump that is activated when the level of waste in the sump reaches a specific level, but did not know where the floor drains empty to or where the waste from the sump is pumped to.

Water dyed with color pigment was injected into the floor drains to determine the location of drainage. Manholes on Olympic Boulevard between 4th Street and 6th Street were opened in order to observe the injected water. All parties involved agreed that the exterior drain on the left side of the auto shop and the exterior drain near the middle of the auto shop flowed into the sewer system, whereas the exterior drain on the right side of the auto shop (connected to the pump and sump system) flowed into the street and then into the storm water drainage system.

During return visits to the auto shop in December 1986, water and oil were observed in the auto shop floor drains. The advanced auto shop teacher indicated that the floor drains had recently been cleaned out. He also stated that he did not know the source of the liquid in the floor drains, but indicated that it may have originated from another location.

In April 1987, the County of Los Angeles Department of Health Services, Environmental Management, Hazardous Materials Control Program issued a Report of Investigation Summary indicating that involved personnel at SAMOHI had knowingly and unlawfully disposed of hazardous waste, waste oil, and lead waste to unauthorized locations. Disposal locations included floor drains. No additional information indicating that remedial action has occurred at the auto shop is provided in the PHI records.

Records dated October 1986 indicated that a 500-gallon UST containing “drain oil mixed with sludge from solvent” was located on the high school campus. No UST removal documentation or closure information was identified in the PHI records.

Regulatory Database Listings

There are three listing for the subject address:

- Santa Monica High is listed at the Site on the FINDS database. The FINDS database is a pointer to other databases with more complete information.

- Santa Monica Malibu USD is listed at the Site on the Resource Conservation and Recovery Act-Small Quantity Generators (RCRA-SQG) and FINDS databases. The RCRA-SQG database indicates that a form was received on November 4, 1986. No violations were found.

- Santa Monica High is listed at the Site on the HAZNET database for disposal of unspecified hazardous substances.

SAMOHI was not listed on any databases indicating that a release to the soil or groundwater from on-site materials had occurred.

Off Site

The Site is bordered on the northeast by an alley, followed by Chevron station #9-9266 and residential and commercial buildings; on the east by Michigan Avenue and 7th Street, followed by apartment buildings; on the southeast and southwest by the SAMOHI campus; and to the northwest by Olympic Boulevard, followed by Interstate 10.

Based on a review of historical aerial photographs, topographic maps, and Sanborn maps, the adjoining properties were a mixture of vacant lots and lots improved with residences and commercial structures as early as 1900. SAMOHI was located on an adjacent property by 1918. The surrounding area was a mixture of residential and commercial developments by the 1960s.

A former auto shop, machine shop, and foundry were historically located in the Business building adjacent to the eastern extension of the Site.

According to the City Directory Abstract compiled by Environmental Data Resources, Inc. (EDR), neighboring properties were primarily residential from the 1920s to the late 1950s. In addition to residences, commercial properties were listed in the city directory beginning in the 1950s.

An environmental database report prepared by EDR was reviewed for local, state, and federal listings for properties within the site vicinity. Regulatory database lists were reviewed for cases pertaining to leaking USTs and aboveground storage tanks (ASTs), hazardous waste sites, and abandoned sites within the specified radii of standards established by the ASTM.

Three off-site facilities listed in the EDR report located either upgradient and/or in close proximity to the Site were identified as having had releases to soil and/or groundwater, and as such are considered to represent a potential environmental concern to the Site. Additionally, after a review of information on the Geotracker website, LFR identified a fourth off-site facility that may be an environmental concern to the Site. Available information for these four sites is listed below:

- **Chevron #9-9266** (1732 Lincoln Boulevard), located approximately 0.01 mile east-northeast of and hydraulically upgradient from the Site, is listed as having two leaking underground storage tank (LUST) cases. The first case is listed with a closed status as of 1993, with groundwater affected. The second case is listed as having a gasoline release that affected a non-potable groundwater source. The

facility is currently undergoing remediation. According to information listed on the Geotracker website (a RWQCB information repository site), this facility is currently undergoing quarterly groundwater monitoring and a vapor extraction system is currently in place. Methyl tertiary butyl ether (MTBE) has been detected at this facility. The Source Group (2008), consultant for the adjacent World Oil Facility, prepared a map depicting hydrocarbons extending onto the Site. It is noted that on-Site testing has not yet been conducted to confirm that affected groundwater is indeed present at the Site.

This facility is also listed on the Cortese, CA FID UST, SWEEPS UST, RCRA-SQG, FINDS, and HAZNET databases.

- **World Oil #16** (1801 Lincoln Boulevard), located approximately 0.05 mile northeast of and hydraulically upgradient to cross-gradient from the Site, is listed as having a gasoline release that affected a non-potable groundwater source. The World Oil facility is also listed on the Cortese, HIST UST, UST, RCRA-SQG, FINDS, CA FID UST, and SWEEPS UST databases.

  The EDR report indicates that methyl tertiary-butyl ether (MTBE) has been detected in groundwater beneath this facility. Although EDR reported that the facility is currently undergoing remediation by removing free product from the water table, installation of dissolved oxygen diffusers, and implementation of vapor extraction activities, information on the Geotracker website indicates that free product has been removed. Geotracker further reports that this facility is currently undergoing quarterly groundwater monitoring. Groundwater monitoring maps prepared by World Oil's consultant (The Source Group) indicate that affected groundwater extends onto the Site. It is noted that on-Site testing has not yet been conducted to confirm that affected groundwater is indeed present at the Site.

- **Arco Realty Property** (Former Shell Service Station; 1661 Lincoln Boulevard), located approximately 0.08 mile north-northwest of and hydraulically upgradient from the Site, is listed as having a gasoline release that affected a non-potable groundwater source. The current status of this former Shell Service Station is listed as pollution characterization. MTBE has been detected in groundwater beneath this facility. According to information listed on the Geotracker website, the facility is currently undergoing quarterly groundwater monitoring. This facility is also listed on the Cortese database. Due to its listed release, upgradient location, and close proximity to the Site, this property could potentially impact the Site, depending upon the extent of the release.

- **Former Mobil Service Station.** During a review of maps for the former Shell Service Station on the Geotracker website, a former Mobil Service Station was identified adjacent to the former Shell Service Station, on the southwest corner of Lincoln Boulevard and Olympic Boulevard, approximately 0.06 mile northwest of and hydraulically upgradient from the Site. This facility was not listed in the EDR report. Based on maps of groundwater contamination provided in reports for the

former Shell Service Station, it is possible that the former Mobil Service Station may have contributed to groundwater contamination in the site vicinity.

Opinion

On Site

LFR identified the following features from past activities that may have the potential to impact the subject property:

- Based on the original date of construction for the former and current site buildings, the potential exists for lead-based paint (LBP) and termiticides to be present at the Site.

- A pad-mounted electrical transformer is located near the southwestern Site boundary on 6th Street, near the grounds maintenance office. No leakage was observed.

- The presence of several parts cleaning areas, waste oil and used oil filter storage, used batteries, and automotive fluid storage within the auto shop, in addition to documented improper disposal of automotive-related wastes down drains in the 1980s, may have allowed contaminants to impact soil in the vicinity of the auto shop if the lines had ever cracked or leaked. The auto shop has been located along 6th Street since at least the late 1970s.

- Hydraulic lifts are located in the automotive shop. Although no leaks or stains were noted during the site visit, there is a potential for polychlorinated biphenyls (PCBs) to be present at the Site, as they were common lubricants in hydraulic lifts.

- A three-stage clarifier or sump pit has reportedly been located along 6th Street, between the grounds maintenance office and the auto shop, since 1998. Rain runoff from drains near the auto shop reportedly flows into the underground area. It is possible that chemicals or waste oils from the auto shop were washed into the sump pit and are present in Site soil.

- Chemistry classrooms are located onsite and laboratory-grade chemical storage areas are maintained onsite. Although no evidence of chemical releases was observed during site reconnaissance activities, DTSC has previously required sampling to address potential releases from chemistry classrooms (i.e., in the vicinity of wastewater lines) when a chemistry laboratory is located on or adjacent to a site.

The following Site features were identified from past activities but are unlikely to impact the subject property:

- An abandoned in-place UST is located near the entrance of the auto shop along 6th Street. Based on laboratory analysis of soil samples collected near the UST, neither TPH nor VOCs were present at concentrations above laboratory reporting limits, indicating it is unlikely that a significant release has occurred in the immediate vicinity of this UST.

- A garden and greenhouse have been operating onsite for approximately 15 years. Although there is often a concern for historic pesticide usage if gardening activities were conducted as early as the late 1980s, it is unlikely that historic pesticide usage is a concern for native soils at the Site because the garden and greenhouse are located on the roof.

Off Site

- A former auto shop, machine shop, and foundry were historically located in the Business building adjacent to the eastern extension of the Site. Based on the former uses of the Business building, the potential exists for VOCs, metals, and/or cyanide from historic operations in this area to impact on-site soil if a historic release had occurred.

- A Chevron Service Station located approximately 0.01 mile east-northeast of the Site has two documented LUST cases and is currently undergoing remediation for groundwater impacted by gasoline. The Source Group (2008) prepared a map depicting hydrocarbons extending onto the Site. It is noted that on-site testing has not yet been conducted to confirm that affected groundwater is indeed present at the Site.

- A World Oil Service Station located approximately 0.05 mile northeast of the Site is listed on the LUST database for a gasoline leak that affected groundwater. The facility is currently undergoing remediation. Groundwater monitoring maps prepared by World Oil's consultant (The Source Group) indicate that affected groundwater extends onto the Site. It is noted that on-site testing has not yet been conducted to confirm that affected groundwater is indeed present at the Site.

- A former Shell Service Station (currently known as Arco Realty Property) located approximately 0.08 mile north-northwest of the Site is listed as having a gasoline leak that affected groundwater. The facility is currently undergoing pollution characterization. As this facility is hydraulically upgradient from and in close proximity to the Site, it could potentially impact the Site.

- A former Mobil Service Station located approximately 0.06 mile northwest of the Site was not listed in the EDR report; however, based on maps provided in the former Shell Service Station reports, it is possible that the former Mobil Service

Station contributed to groundwater in the Site vicinity. As this facility is hydraulically upgradient from and in relatively close proximity to the Site, it could potentially impact soil and/or groundwater quality beneath the Site.

Conclusions and Recommendations

LFR has performed a Phase I ESA of the Site in conformance with the scope and limitations of ASTM Practice E 1527-05. Any exceptions to or deviations from this practice are described in Section 1.4 of this report.

This Phase I ESA has identified eight RECs or other conditions that would appear to require additional investigation prior to the Site being approved for school use:

REC #1 Due to the presence of current and former structures on the Site, DTSC will likely require sampling for lead and termiticides (i.e., organochlorine pesticides) in soil. DTSC typically requires lead sampling anytime a structure that was constructed prior to the ban of LBP in the late 1970s/early 1980s is present at a site, and organochlorine pesticide sampling anytime a structure that was constructed prior to the ban of organochlorine pesticides in the late 1970s/early 1980s is present at a site.

REC #2 DTSC would typically require soil sampling in the vicinity of the pad-mounted electric transformer located near the southwestern Site border to evaluate the potential for a PCB release.

REC #3 DTSC would typically require soil sampling to evaluate the potential presence of metals, TPH or VOCs in the soil or soil vapor in the vicinity of the three-stage clarifier/sump pit located near the southwestern border of the Site.

REC #4 Based on the long-term use of the auto shop, the documented improper disposal methods observed by a regulatory agency in the 1980s, and the storage of waste oil, used oil filters, batteries, and other automotive fluids, DTSC would typically require soil and soil vapor sampling for metals, petroleum hydrocarbons, PCBs, and/or VOCs to determine if soil and soil vapor in the vicinity of the auto shop have been impacted.

REC #5 Based on the presence of the former automotive shop, a machine shop, and a foundry adjacent to the eastern leg of the Site, DTSC would typically require soil and/or soil vapor sampling along the perimeter of the property closest to these historic features to evaluate the potential presence of metals, cyanide, and/or VOCs.

REC #6 DTSC would typically require sampling for metals, pH, and/or VOCs in the vicinity of the drain lines to address potential releases from activities related to on-site chemistry classrooms.

REC #7 Recent soil sampling in the vicinity of the abandoned in-place UST located near the auto garage along the southwestern Site boundary did not identify the presence of TPH or VOCs. LFR recommends that the UST be removed and closed in accordance with local agency regulations. As part of UST removal and closure activities, additional soil sampling will likely be required to further confirm that soil in the vicinity of the abandoned UST was not impacted.

REC #8 Four potential off-Site sources were identified as having impacted soil and groundwater in the Site vicinity; however, the impact on the Site, though suggested, has not been evaluated. The potential off-Site sources include:

REC # 8a - Chevron service station (located approximately 0.01 mile east-northeast)

REC #8b - World Oil service station (located approximately 0.05 mile northeast of the Site)

REC #8c - former Shell service station (currently known as Arco Realty Property) [located approximately 0.08 mile north-northwest of the Site], and

REC #8d - former Mobil service station (located approximately 0.06 mile northwest of the Site).

The DTSC would typically require an evaluation of the Site for potential impacts from these potential off-Site sources.

Should SAMOHI's buildings and structures be razed and new buildings be constructed, we recommend development and implementation of a Preliminary Environmental Assessment Workplan addressing the above-mentioned potential RECs at the Site.

CONTENTS

EXECUTIVE SUMMARY i

1.0 INTRODUCTION 1
1.1 Purpose 1
1.2 Detailed Scope of Services 1
1.3 Significant Assumptions 2
1.4 Limitations and Exceptions 2
1.5 Special Terms and Conditions 3
1.6 User Reliance 3

2.0 SITE DESCRIPTION 3
2.1 Location and Legal Description 3
2.2 Site and Vicinity General Characteristics 4
2.3 Current Use of the Site 4
2.4 Descriptions of Structures, Roads, and Other Improvements on the Site 4
2.4.1 Source of Potable Water 4
2.4.2 Sewage Disposal System 4
2.4.3 Waste Disposal and Recycling 4
2.4.4 Heating and Cooling Systems 4
2.5 Current Uses of Adjoining Properties 5

3.0 USER PROVIDED INFORMATION 5
3.1 Title Records 5
3.2 Environmental Liens or Activity and Use Limitations 5
3.3 Specialized Knowledge 5
3.4 Commonly Known or Reasonably Ascertainable Information 5
3.5 Valuation Reduction for Environmental Issues 5
3.6 Owner, Site Manager, and Occupant Information 6
3.7 Reason for Performing Phase I ESA 6
3.8 Prior Reports 6
3.9 Other 6

4.0 RECORDS REVIEWED 7
4.1 Published Government List Review 7
4.1.1 Federal Environmental Record Sources 7
4.1.2 State Environmental Record Sources 12
4.2 Additional Environmental Record Sources 17
4.3 Agency File Review 18
4.3.1 Los Angeles Regional Water Quality Control Board 18
4.3.2 Department of Toxic Substance Control 18
4.3.3 City Planning and Building Departments 19
4.3.4 California Division of Oil, Gas, and Geothermal Resources 19
4.3.5 City of Santa Monica, Environmental Programs Division 19
4.3.6 Los Angeles County Department of Environmental Health, Public Health Investigations 19
4.3.7 Santa Monica Malibu Unified School District Files 21
4.4 Physical Setting Sources 21
4.4.1 Geology 21
4.4.2 Hydrology 21
4.4.3 Vicinity Review of Naturally Occurring Asbestos 22
4.5 Historical Use Information on the Site 22
4.5.1 Aerial Photograph Review 23
4.5.2 Sanborn Map Review 25
4.5.3 Historical City Directories 26
4.6 Historical Use Information on Adjoining Properties 27
4.6.1 Topographic Map Review 27

5.0 SITE RECONNAISSANCE 28
5.1 Methodology and Limiting Conditions 28
5.2 General Site Setting 28
5.3 Site Observations 29

6.0 INTERVIEWS 30
6.1 Interviews with Site Representatives 30
6.2 Interviews with Local Government Officials 30

7.0 FINDINGS 31
7.1 On Site 31
7.1.1 Local Agency Research 32
7.1.2 Regulatory Database Listings 33
7.2 Off Site 34

8.0 OPINION 36
8.1 On Site 36
8.2 Off Site 37

9.0 CONCLUSIONS AND RECOMMENDATIONS 38

10.0 DEVIATIONS 39

11.0 ADDITIONAL SERVICES 39

12.0 REFERENCES 40

13.0 SIGNATURES OF ENVIRONMENTAL PROFESSIONALS 42

14.0 QUALIFICATIONS OF ENVIRONMENTAL PROFESSIONALS 43

FIGURES

1 Vicinity Map
2 Site Plan (Existing Configuration)

APPENDICES

A Historical Aerial Photographs, Topographic Maps, and Sanborn Maps
A-1 Historical Aerial Photographs
A-2 Historical Topographic Maps
A-3 Sanborn Fire Insurance Maps
B Government Database Search, Environmental Data Resources, Inc.
B-1 EDR Radius Map with GeoCheck
B-2 EDR City Directory Abstract
C Site Photographs

D Interview Documentation

E Supporting Documentation

1.0 INTRODUCTION

LFR Inc. (LFR) was commissioned by Santa Monica-Malibu Unified School District (SMMUSD) to perform a Phase I Environmental Site Assessment (ESA) of the Science and Technology Building and Site Improvements Project area (also termed Measure BB project) on the northern portion of the Santa Monica High School (SAMOHI) campus located at 601 Pico Boulevard in Santa Monica, County of Los Angeles, California ("the Site"; Figure 1). The Site consists of an area located on the northern portion of the school campus to be redeveloped with a new Science and Technology Building(s), softball field, and parking lots.

1.1 Purpose

The SMMUSD requested that LFR conduct a Phase I ESA for the purpose of identifying recognized environmental conditions (RECs) in connection with the redevelopment of the Site. The term "recognized environmental conditions," as defined by American Society for Testing and Materials (ASTM) Standard Practice E 1527-05, means the presence or likely presence of any hazardous substances or petroleum products on a property under conditions that indicate an existing release, a past release or the material threat of a release of any hazardous substances or petroleum products into structures on the property or into the ground, groundwater, or surface water of the property. The term includes hazardous substances or petroleum products even under conditions in compliance with environmental laws. The term is not intended to include *de minimis* conditions that generally do not present a material risk of harm to public health or the environment and that generally would not be the subject of an enforcement action if brought to the attention of appropriate governmental agencies. Conditions determined to be *de minimis* are not RECs.

This assessment has been performed to evaluate whether records concerning the Site and immediate vicinity indicate a release or threatened release of hazardous materials that may pose a potential health risk to the students, faculty, and staff of SAMOHI. This Phase I ESA is the first step in evaluating the Site for potentially harmful hazardous materials.

1.2 Detailed Scope of Services

This Phase I ESA was conducted for SMMUSD by LFR. The Phase I ESA conducted by LFR included, but was not limited to, the following services:

- a reconnaissance-level visit of the Site for evidence of the release(s) of hazardous materials and petroleum products and to assess the potential for on-site releases of hazardous materials and petroleum products
- drive-by observations of adjacent properties and the site vicinity
- interviews with people familiar with the Site

- review of regulatory agency files
- review of historical documents
- review of a recent soil investigation report prepared by Ocean Blue Engineers Inc. (Ocean Blue)
- preparation of a report presenting our findings, including a summary of conclusions and recommendations

1.3 Significant Assumptions

LFR assumes that the purpose of this Phase I ESA is to provide appropriate inquiry into the previous ownership and use of the Site so that SMMUSD can meet environmental due diligence requirements for the siting of new schools or expansion of existing schools, as set forth in the State of California General Education Code Provisions, Chapter 1, Article 1. LFR also assumes that the information provided by SMMUSD and regulatory agencies is true and reliable.

1.4 Limitations and Exceptions

Site-specific activities performed by LFR and information collected regarding these activities are summarized in the following sections. The findings of this Phase I ESA are presented in Section 7.0. Opinions and conclusions drawn by LFR, and RECs based on the information collected as part of the Phase I ESA, are presented in Sections 8.0 and 9.0, respectively.

The opinions and recommendations presented in this report are based upon the scope of services, information obtained through the performance of the services, and the schedule as agreed upon by LFR and the original party for whom this report was originally prepared. This report is an instrument of professional service and was prepared in accordance with the generally accepted standards and level of skill and care under similar conditions and circumstances established by the environmental consulting industry. To the extent that LFR relied upon any information prepared by other parties not under contract to LFR, LFR makes no representation as to the accuracy or completeness of such information. Only the party for whom this report was originally prepared, and other specifically named parties, may make use of and rely upon the information in this report, in its entirety, for a period not to exceed 180 days, in accordance with the ASTM's "Standard Practice for Environmental Site Assessments: Phase I Environmental Site Assessment Process," ASTM Designation E 1527-00, dated May 10, 2000; the ASTM's "Standard Practice for Environmental Site Assessments: Phase I Environmental Site Assessment Process," ASTM Designation E 1527-05, dated November 1, 2005; and/or the Code of Federal Regulations 40 Part 312, "Standards and Practices for All Appropriate Inquiries: Final Rule," dated November 1, 2005. After 180 days, and prior to using the information contained herein, the report should be updated in accordance with ASTM Standards and federal regulations.

The findings presented in this report apply solely to site conditions existing at the time when LFR's assessment was performed. It must be recognized, however, that an ESA is intended for the purpose of evaluating the potential for contamination through limited research and investigative activities and in no way represents a conclusive or complete site characterization. Conditions in other parts of the Site may vary from those at the locations where data were collected. LFR's ability to interpret investigation results is related to the availability of the data and the extent of the investigation activities. As such, 100 percent confidence in ESA conclusions cannot reasonably be achieved.

LFR, therefore, does not provide any guarantees, certifications or warranties (express or implied) that a property is free from environmental contamination. Furthermore, nothing contained in this document shall relieve any other party of its responsibility to abide by contract documents and all applicable laws, codes, regulations or standards.

1.5 Special Terms and Conditions

All observations reported herein were based on visual observations conducted during reconnaissance of the subject area, information from agency records, and review of other available historical records.

The scope of work for this Phase I ESA did not include testing of electrical equipment for the potential presence of polychlorinated biphenyls (PCBs), testing materials for the presence of asbestos or collection of other environmental samples; assessment of natural hazards such as naturally occurring asbestos, radon gas, or methane gas; assessment of the potential presence of radionuclides; or assessment of nonchemical hazards such as the potential for damage from earthquakes or floods, or the presence of endangered species or wildlife habitats. This Phase I ESA also did not include an extensive assessment of the environmental compliance status of the Site or of the businesses operating at the Site, or a health-based risk assessment.

1.6 User Reliance

This report is for the exclusive use of the SMMUSD, its legal counsel, Department of Toxic Substances Control (DTSC), California Department of Education (CDE), and the Regional Water Quality Control Board. Use of this report by any other party shall be at such party's sole risk.

2.0 SITE DESCRIPTION

2.1 Location and Legal Description

The approximately 5.8-acre Site lies southeast of Olympic Boulevard , between 6th Street and 7th Court, within the City of Santa Monica, Los Angeles County,

California (Figure 1). The Site is part of three lots which have been assigned Assessor's Parcel Numbers (APN) 4290-003-901, 4290-005-900, and 4290-008-901.

2.2 Site and Vicinity General Characteristics

The Site is an irregularly shaped portion of the SAMOHI campus and consists of approximately 5.8 acres developed with school facilities. The topography of the Site and site vicinity slopes gently toward the southwest.

The site vicinity consists of residential and commercial properties.

2.3 Current Use of the Site

The Site is currently occupied by Santa Monica High School.

2.4 Descriptions of Structures, Roads, and Other Improvements on the Site

The Site specifically consists of the Science and Technology buildings, a parking lot, a softball field, an auto shop, a grounds maintenance office, and landscaped walkways. A detailed Site Plan is presented as Figure 2.

2.4.1 Source of Potable Water

The City of Santa Monica reportedly provides potable water to the Site.

2.4.2 Sewage Disposal System

The City of Santa Monica reportedly provides sewage disposal for the Site. No evidence of a septic system was found.

2.4.3 Waste Disposal and Recycling

Solid waste is transported offsite by the City of Santa Monica Solid Waste Division.

2.4.4 Heating and Cooling Systems

The buildings located at the Site are equipped with blowers for ventilation and heating. A boiler system, located in the basement of the Technology building near the auto shop, is used to heat the buildings. A couple of rooms in the site buildings are equipped with air conditioning units. Southern California Edison supplies electricity to

the Site. The Southern California Gas Company (SCGC) supplies natural gas to SAMOHI.

2.5 Current Uses of Adjoining Properties

The Site is bordered on the northeast by an alley, followed by Chevron station #9-9266 and residential and commercial buildings; on the east by Michigan Avenue and 7th Street, followed by apartment buildings; on the southeast and southwest by the Santa Monica High School campus; and to the northwest by Olympic Boulevard, followed by Interstate 10.

3.0 USER PROVIDED INFORMATION

The following items regarding the Site were provided by SMMUSD and/or publicly available information. Wherever the U.S. EPA's AAI Rule permits either the Environmental Professional or the report user to conduct an inquiry, that inquiry has been performed by LFR and SMMUSD provided materials.

3.1 Title Records

LFR was not provided with title records for any of the site parcels as part of this Phase I ESA.

3.2 Environmental Liens or Activity and Use Limitations

No liens were noted in the environmental database reports provided by Environmental Data Resources, Inc. (EDR).

3.3 Specialized Knowledge

The SMMUSD did not provide LFR with any additional specialized knowledge, beyond that described elsewhere in this report, as part of this Phase I ESA.

3.4 Commonly Known or Reasonably Ascertainable Information

Information provided by the SMMUSD is referenced, where applicable, throughout this report.

3.5 Valuation Reduction for Environmental Issues

The SMMUSD did not provide LFR with an estimated valuation reduction, related to known environmental issues associated with the Site, as part of this Phase I ESA.

3.6 Owner, Site Manager, and Occupant Information

Santa Monica High School is owned by SMMUSD.

Interview documentation is included in Appendix D.

3.7 Reason for Performing Phase I ESA

This Phase I ESA was performed to provide appropriate inquiry in the current or past uses of the Site for the purpose of ascertaining RECs associated with the Site to evaluate its suitability for the redevelopment of the current Santa Monica High School campus.

3.8 Prior Reports

LFR was provided with one prior environmental report for the Site. The contents of the report are summarized below.

Ocean Blue Engineers, Inc. *Limited Subsurface Investigation at the Property Located at 601 Pico Boulevard, Santa Monica, California*. August 2008.

Ocean Blue Engineers, Inc. (Ocean Blue) conducted a limited subsurface investigation at the location of the in-place underground storage tank (UST). The abandoned UST is located outside of the auto shop and has a capacity of 500 gallons. Ocean Blue estimated the depth to groundwater to be between 55 and 60 feet below ground surface (ft bgs). Two borings were advanced to a depth of 15 ft bgs near the UST, and soil samples were collected at depths of 2, 5, 10, and 15 ft bgs. Groundwater was not encountered during the investigation. Soil samples were analyzed for total petroleum hydrocarbons (TPH) in the gasoline, diesel, and oil ranges as well as volatile organic compounds (VOCs). Laboratory results for the soil samples were non-detect for all of the contaminants of concern. Ocean Blue concluded that it was unlikely that waste oils previously stored in the UST had leaked into the surrounding soil, and recommended that the UST be removed according to agency regulations. A copy of the prior report is included in Appendix E.

3.9 Other

No other information was obtained during the investigation.

4.0 RECORDS REVIEWED

4.1 Published Government List Review

Regulatory agency database information was obtained from the Radius Map Report compiled by EDR, which maps and lists properties in U.S. government and California state environmental databases with existing conditions or status that may have the potential to impact the Site. The EDR report is provided as Appendix B. The direction of groundwater flow in the site vicinity is inferred to flow generally south-southwesterly.

There are three listings at the Site for SMMUSD, which are summarized below:

- **Santa Monica High** is listed at the Site on the FINDS database. The FINDS database is merely a pointer to other databases with more complete information, and does not include any information other than site name and address.

- **Santa Monica Malibu USD** is listed at the Site on the Resource Conservation and Recovery Act-Small Quantity Generator (RCRA-SQG) and FINDS databases. The FINDS database is a pointer to other databases with more complete information, and does not include any information. The RCRA-SQG database indicates that a form was received on November 4, 1986. A small quantity generator indicates that a handler generates more than 100 kilograms (kg) and less than 1,000 kg of hazardous waste during any calendar month, and accumulates less than 6,000 kg of hazardous waste at any time; or generates 100 kg or less of hazardous waste during any calendar month, and accumulates more than 1,000 kg of hazardous waste at any time. No violations were found.

- **Santa Monica High** is listed at the Site on the HAZNET database for aqueous solution with 10% or more total organic residue, contaminated soil from site cleanups, PCBs and materials containing PCBs, asbestos-containing waste, unreported materials, other organic solids, oil/water separation sludge, other inorganic solid waste, waste oil and mixed oil, off-specification, aged or surplus organics, laboratory waste chemicals, and liquids with PCBs >50 milligrams per liter (mg/l) disposed of by recyclers, transfer stations, disposal in landfill, treatment-tank, treatment-incinerator or unreported disposal methods.

Santa Monica High School was not listed on any databases indicating a release to the soil or groundwater from on-site materials had occurred.

4.1.1 Federal Environmental Record Sources

ASTM E 1527-05 guidance requires review of the following federal databases.

4.1.1.1 National Priorities List (1.0 mile)

The National Priorities List (NPL) is a subset of the Comprehensive Environmental Response, Compensation, and Liability Information System (CERCLIS) and identifies over 1,200 sites for priority cleanup under the Superfund program. An NPL site must meet or surpass a predetermined hazard ranking system score, be chosen as a state's top priority site or meet three specific criteria set jointly by the U.S. Department of Health and Human Services and the U.S. EPA. Source: U.S. EPA.

There are no NPL listed properties within 1.0 mile of the Site.

4.1.1.2 Delisted NPL Site List (1.0 mile)

The Delisted NPL Site List includes properties that have been removed from the NPL.

There are no Delisted NPL properties within 1.0 mile of the Site.

4.1.1.3 CERCLIS (0.5 mile)

CERCLIS contains data on potentially hazardous waste sites that have been reported to the U.S. EPA by states, municipalities, private companies, and private persons pursuant to the Comprehensive Environmental Response, Compensation, and Liability Act (CERCLA). The CERCLIS List includes sites that are either proposed for the NPL or are in the screening and assessment phase for possible inclusion on the NPL. Source: U.S. EPA/National Technical Information Service (NTIS).

There are no CERCLIS properties within 0.5 mile of the Site.

4.1.1.4 CERCLIS-No Further Remedial Action Planned (0.5 mile)

CERCLIS-No Further Remedial Action Planned (CERCLIS-NFRAP) contains data on sites where, following an initial investigation, no contamination was found, contamination was removed quickly without the need for the site to be place on the NPL, or the contamination was not serious enough to require Federal Superfund action or NPL consideration. Source: U.S. EPA/NTIS.

One property listed on the CERCLIS-NFRAP database is located within 0.5 mile of the Site:

- **America's Finest Prods. Corp.** (1639 9th Street) is located approximately 0.17 mile north of and hydraulically crossgradient from the Site. This facility is not listed on any other databases. A preliminary assessment was conducted beginning in 1985 and, based on the results of the preliminary assessment, a status of "No Further Remedial Action Planned" was assigned to the facility. Additionally, America's Finest Prods. Corp. was determined to be an archive site in 1986. Based

on the status of the facility and its hydraulically crossgradient location, this listing is not anticipated to pose an environmental concern to the Site.

4.1.1.5 Corrective Action Report (1.0 mile)

The Corrective Action Report (CORRACTS) identifies hazardous waste handlers with RCRA corrective action activity. Source: U.S. EPA.

No properties listed on the CORRACTS database are located within 1.0 mile of the Site.

4.1.1.6 RCRA Treatment, Storage, and Disposal Facilities (0.5 mile)

The RCRA Treatment, Storage, and Disposal (TSD) Facilities database includes selected information on facilities that generate, transport, store, treat, and/or dispose of hazardous waste, as defined by RCRA. Source: U.S. EPA/NTIS.

No properties listed on the RCRA TSD database are located within 0.5 mile of the Site.

4.1.1.7 RCRA Generators Lists (0.25 mile)

RCRA-Large Quantity Generators (LQG) are those facilities that generate at least 1,000 kilograms per month (kg/month) of non-acutely hazardous waste or meet other applicable RCRA requirements. RCRIS-SQG are facilities that generate less than 1,000 kg/month of non-acutely hazardous waste or meet other applicable RCRA requirements.

One RCRA-LQG facility is located within 0.25 mile of the Site:

- **Not reported** (1660 7th Street) is located approximately 0.10 mile northeast of and hydraulically upgradient from the Site. No violations are listed for this facility, and the facility is not listed on any other databases. Based on the lack of violations associated with the facility, this listing is not anticipated to pose an environmental concern to the Site.

Nineteen RCRA-SQG facilities are located within 0.25 mile of the Site:

- **Chevron Station No. 99266** (1732 Lincoln Boulevard) is located approximately 0.01 mile east-northeast of and hydraulically upgradient from the Site. According to the database, benzene and ignitable hazardous wastes are present at the facility. No violations are listed. This facility is also listed on the FINDS database and on the HAZNET database for aqueous solutions with less than 10% total organic residues, which were disposed of by recyclers. Additionally, the facility address appears on the HIST UST, CA FID UST, SWEEPS UST, LUST, and Cortese

databases (see discussion below in Section 4.1.2.3). This facility is a potential environmental concern to the Site.

- **World Oil Co.** (1801 Lincoln Boulevard) is located approximately 0.05 mile northeast of and hydraulically cross-gradient from the Site. Batteries, lamps, pesticides, and thermostats are listed in the universal waste summary; however, none of the wastes listed in the universal waste summary were accumulated or generated at the facility. Ignitable hazardous wastes and benzene are also listed on the database. No violations are listed for this facility, which is also listed on the FINDS, CA FID UST, and SWEEPS UST databases. The facility address also appears on the HIST UST, UST, LUST, and Cortese databases (see discussion below in Section 4.1.2.3). This facility is a potential environmental concern to the Site.

- **Benjamin Tire Co.** (1817 Lincoln Boulevard) is located approximately 0.07 mile east of and hydraulically cross- to downgradient from the Site. The facility is also listed on the HAZNET and HIST UST databases. No violations are listed in association with waste production at this facility. The facility is listed on the HAZNET database for unspecified solvent mixture waste and organic liquids (non-solvents) with halogens, which were disposed of by transfer stations. According to the HIST UST database, a waste oil tank was installed at the facility in 1969. The facility address is also listed as Firestone Service Center on the LUST and Cortese databases. According to the LUST database, a leak of waste oil from a UST impacted soil at the facility. The LUST case was closed in 1993. Based on the media affected by the leak (soil only), the cross- to downgradient direction from the Site, and the lack of violations associated with waste production, this listing is not anticipated to pose an environmental concern to the Site.

- **State Transmissions & Auto Corp.** (1833 Lincoln Boulevard) is located approximately 0.09 mile east of and hydraulically downgradient from the Site. No violations are listed in association with waste production at this facility. This facility is also listed on the FINDS, HAZNET, LUST, Cortese, CA FID UST, and SWEEPS UST databases. The facility is listed on the HAZNET database for waste oil and mixed oil, unspecified oil-containing waste, and oil/water separation sludge. A preliminary site assessment is currently underway for a leak from a UST that affected the soil only. The California Regional Water Quality Control Board, Los Angeles Region (RWQCB) is providing regulatory oversight at the facility. Based on the presence of regulatory oversight at the facility and the media affected by the leak (soil only), this listing is not anticipated to pose an environmental concern to the Site.

- **Pauls Transmission Services** (825 Olympic Boulevard) is located approximately 0.11 mile north-northeast of and hydraulically upgradient from the Site. No violations are listed in association with waste production at this facility. This facility is also listed on the FINDS, HAZNET, LUST, CA FID UST, HIST UST, and SWEEPS UST databases. The facility is listed on the HAZNET database for

unspecified oil-containing waste, oil/water separation sludge, and tank bottom waste disposed of by recyclers and transfer stations. In 1990, a leak was discovered in one of the waste USTs at the facility. According to the LUST database, the tank contained transmission fluid, which leaked into the surrounding soil. The LUST case was closed in 1992. Based on the media affected by the leak (soil only) and the lack of violations associated with waste production, this listing is not anticipated to pose an environmental concern to the Site.

- **Shell Service Station** (1866 Lincoln Boulevard) is located approximately 0.12 mile east-southeast of and hydraulically downgradient from the Site. The database lists benzene and ignitable hazardous wastes at the facility. No violations are listed in association with waste production at this facility. This facility is also listed on the FINDS, HAZNET, and LUST databases. The facility is listed on the HAZNET database for aqueous solution with less than 10% total organic residues, tank bottom waste, and other empty containers with capacity of 30 gallons or more. The facility address is also listed as Chon's Shell on the HIST UST and SWEEPS UST databases (see discussion below in Section 4.1.2.3). Based on its downgradient location, this facility is not anticipated to pose an environmental concern to the Site.

- **Quality Express Cleaners** (1908 Lincoln Boulevard, Unit A) is located approximately 0.16 mile east-southeast of and hydraulically downgradient from the Site. No violations are listed in association with waste production at this facility. This facility is also listed on the FINDS, HAZNET, SLIC, and DRYCLEANERS databases. The facility is listed on the HAZNET database for aqueous solutions with less than 10% total organic residues, halogenated solvents (chloroform, methyl chloride, perchloroethylene, etc.), unspecified organic liquid mixture, and contaminated soil from site cleanups. The SLIC database indicates the facility is undergoing site assessment for VOCs. Based on its downgradient location, this facility is not anticipated to pose an environmental concern to the Site.

- **Arco Facility No. 01946** (332 Pico Boulevard) is located approximately 0.22 mile southwest of and hydraulically downgradient from the Site. The database lists benzene and ignitable hazardous wastes at the facility. No violations are listed in association with waste production at this facility. This facility is also listed on the FINDS and HAZNET databases. The facility is listed on the HAZNET database for other organic solids and aqueous solution with less than 10% total organic residues. The facility address also appears as Jeffrey T More on the CHMIRS and HIST UST databases. According to the CHMIRS database, a tanker truck offloading at the gasoline station overfilled the storage tank in 1997. The HIST UST database indicates that tanks to be used for product and waste oil were installed at the facility in 1967, 1971, and 1981. The facility address is also listed as ARCO #1946 on the HAZNET, LUST, CHMIRS, and Cortese databases. The HAZNET database lists the same waste categories as mentioned above. The CHMIRS database indicates that a construction crew drove a pile into a UST used for gasoline in 2005. According to the LUST database, gasoline from a UST at the facility was detected in soils and groundwater in 1988. Floating product was

removed from the water table, groundwater was pumped and treated, and vapor extraction was performed. The status of this LUST is closed. Another LUST at the facility was discovered in 2005. The leak is being confirmed and groundwater has been affected. Based on its downgradient location, this listing is not anticipated to pose an environmental concern to the Site.

Eleven additional RCRA-SQG facilities are located at least 0.15 mile distant and potentially hydraulically upgradient or cross-gradient from the Site. All of these facilities are also listed on the FINDS database, and several are listed on the HAZNET database. None of the facilities have violations listed. Based on the lack of violations and releases and distance to the Site, none of these 11 listings are anticipated to pose an environmental concern to the Site.

4.1.1.8 Federal Institutional Control/Engineering Control Registries (0.5 mile)

Federal institutional control and engineering control registries were requested in the database search.

No properties listed on these registries are located within 0.5 mile of the Site.

4.1.1.9 Emergency Response Notification System (Site Only)

The Emergency Response Notification System (ERNS) is a national database that records and stores information on reported releases of oil and hazardous substances. The database contains information on spill reports made to federal authorities including the U.S. EPA, U.S. Coast Guard, National Response Center, and Department of Transportation.

The Site is not listed on the ERNS database.

4.1.2 State Environmental Record Sources

ASTM E 1527-05 requires review of the following state databases.

4.1.2.1 State and Tribal-Equivalent SWF/LF, State Landfill (0.5 mile)

The State and Tribal-Equivalent SWF/LF, State Landfill (SWIS) database is an inventory of solid waste disposal facilities or landfills. These may be active or inactive facilities or open dumps that failed to meet RCRA Section 2004 criteria for solid waste landfills or disposal sites.

No properties listed on the SWIS database are located within 0.5 mile of the Site.

4.1.2.2 State and Tribal Leaking Underground Storage Tank Database (0.5 mile)

The State and Tribal LUST database is a list of reported leaking UST incidents.

Thirty-two properties listed on the LUST database are located within a 0.5-mile radius of the Site. Seventeen facilities are listed with closed case status. Additionally, soil was the only media affected for five listings with open case status. Therefore, these 22 listings are not anticipated to impact the Site. The remaining 10 facilities are discussed below:

- **Lexus of Santa Monica** (1630 12th Street) is located approximately 0.34 mile north-northeast of and in a hydraulically upgradient direction from the Site. The facility is listed as currently undergoing post-remedial action monitoring for a solvents leak discovered in 1993. According to the database, a non-potable groundwater source was impacted. The SLIC UST unit of the RWQCB is providing regulatory oversight at the facility. This facility is also listed on the Cortese, LA Co. Site Mitigation, and SLIC databases. According to the SLIC database, verification monitoring is underway at the facility. The facility name/address is also listed on the SLIC database as a closed case involving the release of tetrachloroethene (PCE), trichloroethene (TCE), and VOCs, although the Geotracker database lists this site as open (no maps or reports are available through Geotracker, however).

  As a groundwater source was reported to have been impacted and information regarding site status was conflicting, LFR conducted a file review at the RWQCB to obtain more information regarding the status of the facility and the extent of VOC contamination. According to the file, a No Further Action letter was issued by the RWQCB for the site on May 16, 2003. According to the letter the facility was occupied by a magnetic tape manufacturer in the 1960s. A 250-gallon UST containing PCE was previously located at the northeast end of the property which was removed in the mid to late-1960s. Subsequent documented soil sampling did not occur at the facility until 1993. Analytical results of samples collected from soil borings drilled at the facility between the years of 1993-1996 indicated that on-site soil contained concentrations of PCE, dichloroethylene (1,1-DCE) and total recoverable petroleum hydrocarbons (TRPH). A deep boring indicated PCE was present 20 feet bgs to groundwater; and as a result, the soil boring was converted to a two inch monitoring well and groundwater samples from the well contained 98 micrograms per Liter (μg/l;) of PCE, 22 μg/L of TCE, 15 μg/l of 1,1-DCE, 2.1 μg/l of 1,1,1-trichloroethylene (1,1,1-TCA), 1.7 μg/l of dichloroethane (1,1-DCA) and 3.2 μg/l of chloroform.

  Removal of affected soils was conducted in 1996 with additional soil excavation of arsenic affected soils located on the northeastern portion of the property conducted in February 2003. In February 1997, seven vapor extraction wells and a vapor extraction system were installed to remediate the volatile organic compounds (VOCs) contamination affecting groundwater at the facility. Two additional

monitoring wells were installed on July 17, 2000. Groundwater was monitored for VOCs until March 2002. In March 2002, confirmation groundwater monitoring results detected a maximum of 76 µg/l of PCE, 26 µg/l of TCE, 24 µg/l of 1,1-DCE, 1.7 µg/l of 1.1-DCA, 2.5 µg/l of 1,1,1-TCA and 3 µg/l of cis-1,2-DCE. Closure was requested and granted as the source was no longer present and the groundwater monitoring results suggested a general decrease in VOC concentrations as well as a stable and shrinking plume. Furthermore, natural attenuation was deemed a viable alternative for the remaining groundwater contamination. The LARWQCB agreed that no further remedial action is necessary at this location.

Based on a review of a map of groundwater monitoring wells and analytical results, the groundwater plume appears to be contained to the Lexus of Santa Monica property. A groundwater monitoring well located to the west of and downgradient of the location of the former UST had a closure concentration of 76 µg/l of PCE. The positioning of the monitoring wells suggests that the plume at this location spread in an east-west direction as opposed to a northeast-southwest direction. Based on the file information, it is unlikely the plume spread in the direction of Santa Monica High School, which is located approximately 0.34-mile to the south-southwest of the Lexus of Santa Monica facility, therefore this facility is not anticipated to affect soil and/or groundwater quality at the Site.

- **Chevron #9-9266** (1732 Lincoln Boulevard) is located approximately 0.01 mile east-northeast of and in a hydraulically upgradient direction from the Site. Two LUST cases are listed for this facility: the first case is listed with a closed status as of 1993, with groundwater affected; the second case is listed as having a gasoline leak that affected a non-potable groundwater source. The facility is currently undergoing remediation. According to information on the Geotracker website, this facility is currently undergoing quarterly groundwater monitoring and a vapor extraction system is currently in place. Methyl tertiary butyl ether (MTBE) has been detected at this facility. The Source Group (2008), consultant for the adjacent World Oil Facility, prepared a map depicting hydrocarbons extending onto the Site. It is noted that on-Site testing has not yet been conducted to confirm that affected groundwater is indeed present at the Site.

  This facility is also listed on the Cortese database. Additionally, the facility address is listed as Chevron Service Station 9-9266 on the CA FID UST and SWEEPS UST databases, as 99266 on the HIST UST database, and as Chevron Station No. 99266 on the RCRA-SQG, FINDS, and HAZNET databases (see discussion above in Section 4.1.1.7). Due to its upgradient location and close proximity to the Site, this property could potentially impact the Site.

  World Oil #16 (1801 Lincoln Boulevard) is located approximately 0.05 mile northeast of and in an hydraulically upgradient to cross-gradient direction from the Site. The facility is listed as having a gasoline leak that affected a non-potable groundwater source. The facility is currently undergoing remediation by removing free product from the water table and vapor extraction. MTBE has been detected at

this facility at a maximum concentration of 1,600 parts per billion (ppb) in groundwater. According to information on the Geotracker website, this facility is currently undergoing quarterly groundwater monitoring and dissolved oxygen diffusers have been recently installed. Geotracker further reports that this facility is currently undergoing quarterly groundwater monitoring. Groundwater monitoring maps prepared by World Oil's consultant (The Source Group) indicate that affected groundwater extends onto the Site. It is noted that on-Site testing has not yet been conducted to confirm that affected groundwater is indeed present at the Site.

This facility is also listed on the Cortese database. Additionally, the facility address is listed as DBA World Oil Marketing Co. #1 on the HIST UST database, World Oil Marking Co. #16 on the UST database, and World Oil Co. on the RCRA-SQG, FINDS, CA FID UST, and SWEEPS UST (see discussion above in Section 4.1.1.7). Due to its upgradient to cross-gradient location and close proximity to the Site, this property could potentially impact the Site.

- **Shell Service Station** (1866 Lincoln Boulevard) is located approximately 0.12 mile east-southeast of and in a hydraulically downgradient direction from the Site. This facility is currently undergoing pollution characterization. According to the database, a non-potable groundwater source has been affected with MTBE. MTBE has been detected at a maximum concentration of 5,200 ppb in groundwater. This facility is also listed on the RCRA-SQG, FINDS, and HAZNET databases (see discussion above in Section 4.1.1.7). Additionally, the facility address is listed as Chon's Shell on the HIST UST and SWEEPS UST databases. Due to its downgradient location, this property is not anticipated to impact the Site.

- **Arco Realty Property** (Former Shell Service Station; 1661 Lincoln Boulevard) is located approximately 0.08 mile north-northwest of and in a hydraulically upgradient direction from the Site. This facility is listed as having a gasoline leak that affected a non-potable groundwater source. The facility is currently undergoing pollution characterization. MTBE has been detected at this facility at a maximum concentration of 5.0 ppb in groundwater. According to information on the Geotracker website, this facility is currently undergoing quarterly groundwater monitoring. The facility is also listed on the Cortese database. Due to its upgradient location and close proximity to the Site, this property could potentially impact the Site, depending on the extent of the release and direction of groundwater flow.

  While reviewing information for this facility on the Geotracker website, an additional former facility was located on one of the former Shell Service Station maps: a former Mobil Service Station located approximately 0.06 mile northwest of and in a hydraulically upgradient direction from the Site. Based on the maps, it is possible that the former Mobil Service Station contributed to groundwater contamination in the vicinity of the former Shell and Mobil service stations. Due to its upgradient location and close proximity to the Site, this property could potentially impact the Site .

- **Lincoln Car Wash** (1624 Lincoln Boulevard) is located approximately 0.17 mile northwest of and in a hydraulically cross-gradient direction from the Site. The facility is currently undergoing remediation for a gasoline leak that affected a non-potable groundwater source. MTBE was detected at this facility at a maximum concentration of 53,254 ppb in groundwater and 4,042 ppb in soil in 2003. According to information on the Geotracker website, this facility is currently undergoing quarterly groundwater monitoring. The facility is also listed on the Cortese database. Additionally, the facility address is listed as Lincoln Blvd Carwash on the CA FID UST and SWEEPS UST databases, and as Lincoln Blvd. Carwash on the UST database. Due to its distance and cross-gradient location from the Site, this property is not anticipated to impact the Site.

- **Metropolitan Cleaners** (2003 Lincoln Boulevard) is located approximately 0.21 mile west-southwest of and in a hydraulically downgradient direction from the Site. According to the database, the facility is currently undergoing pollution characterization for a non-potable groundwater source affected by solvents. This facility is also listed on the HAZNET, Cortese, SLIC, HIST UST, DRYCLEANERS, and EMI databases. Additionally, the facility address is listed as World Oil Station #58 on the Cortese database. Due to its downgradient location and distance from the Site, this property is not anticipated to impact the Site.

- **Arco #1946** (332 Pico Boulevard) is located approximately 0.22 mile southwest of and in a hydraulically downgradient direction from the Site. Two LUST cases are listed for this facility. The first case, listed with a closed status, is for a non-potable groundwater source impacted by gasoline. Abatement methods included pumping and treating groundwater, removing free product from the water table, and vapor extraction. MTBE was detected in this case. The leak is currently being confirmed for the second case, in which a non-potable groundwater source was affected. The maximum MTBE concentration in groundwater is 570,000 ppb. This facility is also listed on the HAZNET, CHMIRS, and Cortese databases. Additionally, the facility address is listed as Arco Facility No. 01946 on the RCRA-SQG, FINDS, and HAZNET databases (see discussion above in Section 4.1.1.7), as Jeffrey T Moore on the CHMIRS and HIST UST databases, and as Arco Service Station #1946 on the CA FID UST and SWEEPS UST databases. Due to its downgradient location and distance from the Site, this property is not anticipated to impact the Site.

- **NASA Oil Company** (2120 Lincoln Boulevard) is located approximately 0.29 mile southeast of and in a hydraulically downgradient direction from the Site. The facility is currently undergoing remedial action for a non-potable groundwater source not affected by gasoline. Maximum MTBE concentrations detected at the Site include 12,900 ppb in soil and 57,000 ppb in groundwater. This facility is also listed on the Cortese database. Due to its downgradient location and distance from the Site, this property is not anticipated to impact the Site.

- **Santa Monica Municipal Bus Lines Maintenance Facility** (1620 6th Street) is located approximately 0.18 mile northwest of and in a hydraulically upgradient to cross-gradient direction from the Site. The facility is currently undergoing remedial action for a non-potable groundwater source affected by diesel. The maximum MTBE concentration in groundwater at this facility was 33,000 ppb. According to information on the Geotracker website, this facility is currently undergoing quarterly groundwater monitoring. This facility is also listed on the Cortese database. Additionally, the facility address is listed as Santa Monica Municipal Bus Lin on the HIST UST and EMI databases. Due to its distance from the Site, this property is not anticipated to impact the Site.

4.1.2.3 State and Tribal Registered Underground Storage Tank (Site and Adjoining Properties)

No listed state or tribal registered UST facilities are located on the Site or on adjoining properties.

4.1.2.4 Waste Management Unit Database System (0.5 mile)

The Waste Management Unit Database System (WMUDS/SWAT) is used by the State Water Resources Control Board (SWRCB) for tracking and inventory of waste management units. WMUDS comprises the following databases: facility information, scheduled inspections information, waste management unit information, Solid Waste Assessment Test (SWAT) program information, SWAT report summary information, SWAT report summary data, Chapter 15 information and monitoring parameters, TPCA program information, RCRA program information, closure information, and interested parties information. Source: SWRCB.

No properties listed on the WMUDS/SWAT database are located within 0.5 mile of the Site.

4.2 Additional Environmental Record Sources

The following databases were also checked by EDR:

- CONSENT [EPA Regional Offices Superfund Consent Decrees (1 mile)]
- ROD [Records of Decision (1 mile)]
- HMIRS [Hazardous Materials Information Reporting Systems (target property)]
- MLTS [Material Licensing Tracking System (target property)]
- MINES [Mines Master Index Files (0.25 mile)]
- PADS [PCB Activity Database System (target property)]
- DOD [Department of Defense Site (1 mile)]

- RAATS [RCRA Administrative Action Tracking System (target property)]
- TRIS (Toxic Chemical Release Inventory System) (target property)
- TSCA (Toxic Substances Control Act) (target property)
- SSTS (Section 7 Tracking Systems) (target property)
- FTTS (FIFRA/TSCA Tracking System) (target property)
- AST (Aboveground Petroleum Storage Tank Facilities) (target property)
- CLEANERS (California DTSC Drycleaners) (0.25 mile)
- CA WDS (Waste Discharge System) (target property)
- DEED (List of Deed Restrictions) (target property)
- SCH (School Property Evaluation Program) (0.25 mile)
- EMI (Emissions Inventory Data) (target property)
- CA SLIC (Spills, Leaks, Investigation & Cleanup Cost Recovery Listing) (0.50 mile)
- COAL GAS (Manufactured Gas Plants) (1.0 mile)]
- ENVIROSTOR (DTSC Site Mitigation and Brownfields Reuse Program) (1.0 mile)
- LA Co. Site Mitigation (Los Angeles County Site Mitigation List) (target property)
- VCP (Voluntary Cleanup Program Properties) (0.50 mile)]

No other properties listed within their respective search distances on the above databases appear likely to represent an environmental concern to the Site. In addition, no facilities listed on the Orphan Summary of the EDR report appear likely to represent an environmental concern to the Site.

All of the databases reviewed for this assessment appeared to be complete and sufficient for the purposes of this assessment.

4.3 Agency File Review

4.3.1 Los Angeles Regional Water Quality Control Board

LFR reviewed information from the SWRCB maintained for the state's RWQCBs on the Internet at http://www.geotracker.swrcb.ca.gov. The Site addresses are not listed on this database.

4.3.2 Department of Toxic Substance Control

LFR requested information from the DTSC regarding the Site addresses. According to the DTSC, there are no records for the Site addresses.

4.3.3 City Planning and Building Departments

According to the City of Santa Monica, the Site is zoned R3 – Medium Density Multiple Residential. The earliest permit found was a building permit for a one-room auto shop addition near 7th and Michigan dated July 18, 1949. Another permit issued by the plumbing division of the City of Santa Monica Building Department was found for various plumbing additions to the Science building, including toilets, sinks, drains, lavatories, urinals, showers, and washing machines, and was dated January 26, 1955.

Copies of the permits found are included in Appendix E.

4.3.4 California Division of Oil, Gas, and Geothermal Resources

LFR reviewed readily available and pertinent oil and gas field maps from the California Department of Conservation, Division of Oil, Gas, and Geothermal Resources (DOGGR). According to Wildcat Map 1-5, no oil wells are located on the Site or within 0.5 mile of the Site.

4.3.5 City of Santa Monica, Environmental Programs Division

LFR requested information for the Site addresses from the City of Santa Monica, Environmental Programs Division (SMEP). According to the SMEP, there were no records for the Site addresses.

4.3.6 Los Angeles County Department of Environmental Health, Public Health Investigations

LFR requested information for the Site address from the Los Angeles County Department of Environmental Health, Public Health Investigations (PHI). The PHI had files for the Site address relating to illegal hazardous waste disposal from the advanced auto shop at SAMOHI. LFR reviewed investigations and interviews conducted by Mr. Patrick O'Donnell, Mr. Sam Moleda, and Mr. Samir Ibrahim, Environmental Health Officers with the County of Los Angeles in the 1980s.

On October 2, 1986, Mr. O'Donnell and Mr. Ibrahim conducted an investigation of several laboratories, a machine shop, a woodshop, a photography shop, and auto shops at SAMOHI. In the advanced auto shop, Mr. O'Donnell and Mr. Ibrahim observed the floor to be covered in oil. Containers of Stoddard Solvent degreaser, a hot tank (an industrial method for stripping paint, grease, rust, and other undesirables from metal components that is typically used to prepare auto parts for painting or restoration), and a steam cleaning operation were located within the auto shop. Floor drains full of oil and grease were observed within the interior of the auto shop as well as outside the auto shop. Mr. O'Donnell asked Mr. Dan Cox, the advanced auto shop teacher, how he disposed of waste generated from auto shop activities. Mr. Cox replied that waste sludge from the degreaser, hot tank, and floor cleaning activities was disposed of in

floor drains located inside and outside of the auto shop. Mr. Cox stated that the exterior floor drain on the right of the auto shop empties to a sump connected to a pump that is activated when the level of waste in the sump reaches a specific level. Mr. Cox did not know where the floor drains empty to or where the waste from the sump is pumped to. Mr. Cox stated that he had been disposing of waste in the floor drains for the past seven years and that the teacher before him also disposed of waste in the same fashion.

Mr. O'Donnell and Mr. Ibrahim discussed the situation with Mr. Richard Turner, Vice Principal, who was also unaware of the destination of the waste from the floor drains. To trace the flow of drainage, water dyed with color pigment was injected into the floor drains on October 6, 1986. Manholes on Olympic Boulevard between 4th Street and 6th Street were opened in order to observe the injected water. All parties involved agreed that the exterior drain on the left side of the auto shop and the exterior drain in the middle of the auto shop flowed into the sewer system. The exterior drain on the right side of the auto shop, which is connected to the pump and sump system, was observed to flow into the street and then into the storm water drainage system.

Mr. O'Donnell and Mr. Moleda, Environmental Health Officers with the County of Los Angeles, revisited the SAMOHI auto shop on December 16 and December 19, 1986. Mr. O'Donnell and Mr. Moleda observed water and oil in the floor drains of the auto shop. Mr. Cox indicated that the floor drains had recently been cleaned out and that he did not know the source of the liquid in the floor drains, but indicated that it may have resulted from another location. Mr. O'Donnell and Mr. Moleda contacted Mr. Windt, who is responsible for maintenance and plumbing plans at SAMOHI, regarding the plumbing in the auto shop building. Mr. Windt stated that there were no existing plumbing plans for the auto shop building and he was, therefore, unable to determine what other buildings were connected to the same pipes. However, Mr. Windt stated that oil and sludge had been traced to SAMOHI from the Hyperion plant a year earlier. No additional information was provided regarding the Hyperion plant.

The County of Los Angeles Department of Health Services, Environmental Management, Hazardous Materials Control Program issued a Report of Investigation Summary on April 2, 1987, stating that the involved personnel at SAMOHI did knowingly and unlawfully dispose of hazardous waste, waste oil, and lead waste to unauthorized locations. No additional information is provided in the PHI records indicating that remedial action has occurred at the SAMOHI auto shop.

Records dated October 2, 1986 indicated that a 500-gallon UST was located on the SAMOHI campus. The UST was used to contain "drain oil mixed with sludge from solvent." No UST removal documentation or closure information was identified in the PHI records.

4.3.7 Santa Monica Malibu Unified School District Files

LFR reviewed files for the Site at the SMMUSD offices in Santa Monica. However, no environmental documents relevant to the Phase I ESA were found.

4.4 Physical Setting Sources

4.4.1 Geology

4.4.1.1 Surface Features

According to the United States Geological Survey (USGS) 7.5-Minute Series Topographic Map of the Beverly Hills, California, quadrangle (1995), the Site is located at an elevation of approximately 93 feet above mean sea level. The topography of the surrounding area is generally flat, with a gradual slope to the southwest towards to Pacific Ocean.

4.4.1.2 Subsurface Features

According to an environmental database report prepared by EDR, the geology of the Site is identified as part of the Quaternary Series of the Quaternary System of the Cenozoic Era. According to the United States Department of Agriculture (USDA) Soil Conservation Service (SCS), the subject property is underlain by Urban Land with variable texture. Although the Urban Land component is not well-defined, soils types in the area of the Site are known to consist of loam, clay, silt loam, loamy sand, sandy loam, fine sand, clay loam, gravelly-sandy loam, coarse sand, gravelly-sand, and sand.

The Site is located in the Santa Monica Basin, which is a physiographic unit within the Central Plain of the Los Angeles Basin, a northwest trending alleviated lowland plain. The plain is underlain by the superjacent and basement rocks of the Mesozoic to Late Pleistocene age (Norris and Webb 1990).

4.4.2 Hydrology

4.4.2.1 Surface Water

The natural surface drainage in the site vicinity is southwest, toward the Pacific Ocean. The Pacific Ocean is approximately 0.6 mile west of the Site.

No evidence of surface water was observed at the Site or on adjacent properties. Storm water runoff from the Site flows onto adjacent streets. According to Mr. Cox, rain runoff drains located near the auto shop garage divert storm water into a sump area, which is pumped to the street when the water reaches a certain level.

4.4.2.2 Groundwater

No specific groundwater data was found for the Site. LFR reviewed groundwater monitoring well information on the Geotracker website for the World Oil and Chevron facilities located near the Site. Groundwater wells located adjacent to the north-northeast of the Site reported the depth to groundwater between 61.09 and 69.59 ft bgs. One of the Chevron monitoring wells located approximately 150 feet southeast of the Site reported groundwater between 78.1 and 84.29 ft bgs. The reported groundwater gradient is toward the south.

4.4.3 Vicinity Review of Naturally Occurring Asbestos

Asbestos deposits can be found in many parts of California. The closest mapped rock outcrops that are likely to contain naturally occurring asbestos are located approximately 65 to 80 miles northwest of the Site in Santa Barbara County (DOC 2000, USGS 1969).

Based on the maps reviewed, outcrops of naturally occurring asbestos rocks are well beyond the 10-mile criterion, a distance criterion defined in the "Interim Guidance, Naturally Occurring Asbestos (NOA) at School Sites" (DTSC 2004).

It should be noted that certain rocks, which sometimes have associated asbestos when metamorphosed, are shown within 10 miles of the Site on the *Geologic Map of the Topanga and Canoga Park (South ½) Quadrangles* (Dibblee 1992). However, these rocks are described as intrusive dikes and sills, and are not indicated as metamorphosed. Due to the lack of metamorphism, these rocks have a low probability of associated asbestos.

Based on these observations, the potential for naturally occurring asbestos to be present on the Site is considered low.

4.5 Historical Use Information on the Site and Surrounding Area

The following information was obtained from a review of historical aerial photographs, Sanborn Fire Insurance Maps (Sanborn maps), and topographic maps of the site vicinity (Appendix A). Topographic maps dated 1900 depict the Site primarily as vacant land, with one structure present within the Site boundaries. The Site is depicted as improved with Garfield Public School, residences, and vacant lots on the 1918 Sanborn map. Several new structures and a track and field area are depicted at the Site on a 1938 aerial photograph. The 1950 Sanborn map depicts a portion of the Site as improved with Santa Monica City College and residences. The Site has been used as a portion of the Santa Monica High School campus since the mid-1960s. The Site is currently occupied by SAMOHI.

4.5.1 Aerial Photograph Review

Historical research into the land use of the Site included a review of historical aerial photographs of the Site vicinity. Historical aerial photographs dated 1928, 1938, 1947, 1956, 1965, 1976, 1989, 1994, and 2002 were ordered from EDR of Milford, Connecticut. Brief descriptions of the Site and vicinity as they appear in these photographs are provided below. Copies of the aerial photographs are provided in Appendix A.

1928

The 1928 aerial photograph depicts the SAMOHI campus in the early stages of development. Only a portion of the Site appears to be part of the school campus. Michigan Avenue separates the portion of the Site on the school campus from the rest of the Site. The northeast portion of the Site is depicted as 7th Street and several residences. The southwest portion of the Site is depicted as vacant properties or properties improved with small structures or residences. Approximately half of the current high school is shown as being a part of the 1928 campus. The remaining portion of SAMOHI is depicted as residences. The surrounding area consists of residences and vacant lots.

1938 and 1947

The 1938 and 1947 aerial photographs depict the Site as similar to the 1928 photograph, with the exception of the southern and southwestern portions of the property. The buildings previous depicted on the southwest portion of the Site have been replaced with several new buildings. A portion of a track and field area is shown on the northwestern section of the Site. The SAMOHI campus is shown as previously depicted, with the exception of a replaced building along Michigan Avenue near the amphitheater. The surrounding area consists of residences, commercial properties, and vacant lots.

1956

The 1956 aerial photograph depicts the Site as similar to the 1947 photograph. A few of the former structures on the southwest portion of the Site have been removed, and a larger building is depicted near the south corner of the Site. Michigan Avenue and 6th Street no longer run through the high school campus, and the portion of the campus outside of the Site appears similar to the present-day configuration. The residences previously located on the western portion of the high school campus have been replaced with a baseball field and tennis courts.

1965

In the 1965 aerial photograph, the Site has been cleared of all of the previous residences and structures. Two school-related buildings are depicted on the southern corner of the Site. The remainder of the Site appears to have been leveled, and 7th Street no longer goes through the property. Additional buildings are depicted on the south and southeast sides of the SAMOHI property. The Santa Monica Freeway is depicted north-northwest of the high school campus.

1976

The 1976 aerial photograph depicts the Site, school campus, and adjacent properties similar to the previous photograph. The northeast portion of the Site appears to be used for parking. An additional building is visible on the western corner of the high school campus.

1989

The 1989 aerial photograph depicts the Site and school campus similar to the previous photograph. The northeast portion of the Site no longer appears to be used for parking. A new building has replaced the former structures on the west adjacent property.

1994

The 1994 aerial photograph depicts several small structures on the eastern portion of the Site. Additionally, the western portion of the Site appears to be used for parking. The high school campus and properties adjacent to and in the vicinity of the Site remain relatively unchanged from previous photographs.

2002

The 2002 aerial photograph depicts the Site in the current configuration. A baseball field is depicted on the eastern corner of the Site, and a parking lot is depicted along the northwestern boundary. The high school campus and vicinity remain relatively unchanged from the previous photograph.

With the exception of current and former structures on the Site which may contain or may have contained lead-based paint (LBP) (as they were present prior to the ban of LBP in the late 1970s) and termiticides (as they were present prior to the ban of chlorinated pesticides in the late 1980s), no environmental concerns were identified during a review of the aerial photographs.

4.5.2 Sanborn Map Review

Sanborn maps were originally generated in the late 1800s to mid 1900s to document possible fire hazards related to the types of building structures and their general use. LFR reviewed Sanborn maps obtained from EDR dated 1918, 1950, 1965, and 1986. Brief descriptions of these maps are provided below. Copies of the Sanborn maps are provided in Appendix A.

The 1918 map depicts the majority of the Site developed with Garfield Public School and several small structures or residences. A portion of the Site appears to be part of the SAMOHI campus. Seventh Street runs northwest-southeast through the northern portion of the Site. Michigan Avenue runs through and borders the western and southwestern portions of the Site. A 15,000-gallon cistern is depicted southwest of the portion of the Site located on the high school campus. No additional information regarding the cistern is provided on the map. A portion of the current high school campus, depicted as Santa Monica High School, is developed with several school-related buildings, an athletic field, ornamental grounds, and a private drive. The remaining portions of the current high school campus are depicted as residences, vacant lots, and 5th Street, 6th Street, and Michigan Avenue. Chinese Vegetable Peddlers and Standard Oil Company are depicted west of the current SAMOHI campus boundary. The remaining area surrounding the Site is primarily vacant lots and residences. A Chinese laundry is located west-north west of the Site. Additionally, a Pacific Electric right-of-way, described as a steep gulch, is depicted approximately 560 feet northwest of the Site, and the Bassett & Nebeker Lumber Yard is depicted northwest of the Pacific Electric right-of-way.

The 1950 map depicts the southwestern half of the Site developed with a portion of the Santa Monica City College. Several school-related buildings are depicted on the Site. The Santa Monica City College extends offsite to the northwest. The remainder of the Site is similar to the 1918 map. Several new residences are present on the northeastern portion of the Site. Additional school-related buildings including classrooms, a library, and a boiler room are depicted near the northeast corner of the school campus, adjacent to the southeast of the Site. Additional buildings including an auditorium, gymnasiums, and a Greek theater are depicted near the ornamental grounds and athletic field on the southern portion of the SAMOHI campus. The remaining area surrounding the Site is similar to the 1918 map. Additional residences have been built on previously vacant lots. The Chinese Vegetable Peddlers and Standard Oil Company are no longer depicted. Warehouses are depicted on the former Standard Oil Company property. A trailer park is depicted approximately 240 feet northwest of the Site. The Bassett & Nebeker Lumber Yard depicted on the 1918 map is renamed the Patten-Blinn Lumber Company on the 1950 map. A post office and commercial development are depicted southeast of the Site near the intersection of Pico Boulevard and Lincoln Boulevard.

The 1965 map depicts the Site as part of the SAMOHI campus. Three new structures are depicted at the Site, including one large building labeled as a vocational school. A field and parking lot are also depicted at the Site. Seventh Street and Michigan Avenue

no longer traverse the Site. Additional buildings are depicted where the ornamental gardens on the high school campus were previously located, including a student center, cafeteria, and music building. The auditorium has been renamed Barnum Hall. Residences previously depicted on the northwestern portion of the school campus have been replaced by an athletic field. Michigan Avenue, 5th Street, and 6th Street no longer traverse the SAMOHI campus. Additionally, the cistern is no longer depicted on the campus. A building labeled Santa Monica Unified School District Administration Building is shown adjacent to the northwest of the high school campus. The surrounding area to the southeast of the high school campus is depicted as residences and a few vacant lots. The properties to the northeast of the high school campus are a mixture of single- and multi-family residences and commercial businesses, including two gas stations. The Santa Monica Freeway and Olympic Boulevard are depicted adjacent to the northwest of the Site. The Pacific Electric right-of-way has been replaced with the Santa Monica Transportation System Offices and Service Departments. An additional trailer park is depicted southwest of the previously depicted trailer park. The Patten-Blinn Lumber Company has been replaced with Lane Industries Corporation Metal Fabricating. A tire warehouse and auto service center are depicted southwest of the Site near the intersection of Colorado Avenue and 4th Street.

The 1986 map is similar to the 1965 map, with the exception of the removal of a previously depicted building on the west corner of the Santa Monica High School campus. The outline of a future building is depicted in place of the former structure. The surrounding areas northeast and southeast of the Site remain a mixture of residential and commercial properties. Santa Monica Municipal Bus property has expanded to the east and replaced the northern trailer park. Additional buildings have also been constructed on the bus property. The Lane Industries Corporation Metal Fabricating facility is no longer depicted. Office buildings and parking lots are depicted adjacent to the tire warehouse and auto service center near the intersection of Colorado Avenue and 4th Street.

Various industrial sites historically operated in the vicinity of the campus that may have used chemicals (i.e., Standard Oil, a Chinese Laundry [although it appears to have been gone by 1950, when industrial solvent use came into play], Gas Stations, Lumber Company, metal fabrication business, auto service center, etc.). Future soil and soil vapor testing in the vicinity of the property boundary should address these historic businesses.

4.5.3 Historical City Directories

LFR reviewed a historical city directory abstract spanning the years from 1920 to 2006 at approximately five-year intervals. A copy of the city directory is provided in Appendix B.

Santa Monica Unified School District and Santa Monica High School are first listed at the Site address in 1954. The school district and Santa Monica City College are listed at the Site address in 1958, and Santa Monica High School and the school district are

listed at the Site address in 1962, 1965, and 1970. In addition to the high school, the Regional Occupational Program is listed at the Site address in 1980. The Santa Monica-Malibu Unified School District High Schools is listed at the Site address in 1985. Barnum Hall, Samo Hi Alumni Association, Santa Monica Civic Light Opera, Santa Monica Malibu High School, and Santa Monica Malibu School Occupational Program are listed at the Site address in 2000. There are no other listings at the Site.

Nearby listings consisted primarily of individuals from the 1920s until the late 1950s, when commercial businesses began to appear. No new environmental concerns were identified during a review of the city directory.

4.6 Other Historical Use Information on Nearby Properties

Based on a review of historical aerial photographs, topographic maps, and Sanborn maps, the adjoining properties were a mixture of vacant lots and lots improved with residences and commercial structures as early as 1900. SAMOHI was located on an adjacent property by 1918. The surrounding area was a mixture of residential and commercial developments by the 1960s. A former auto shop, machine shop, and foundry were historically located in the Business building on the SAMOHI campus, adjacent to the eastern extension of the Site.

4.6.1 Topographic Map Review

LFR reviewed the following historical USGS topographic maps: the 1900 Los Angeles, California, 15-Minute Series; the 1934 Beverly Hills, California, 6-Minute Series; the 1966 (with photorevisions dated 1972, 1981, and 1994) Beverly Hills, California, 7.5-Minute Series; and the 1995 Beverly Hills, California 7.5-Minute Series. A brief summary of these topographic maps is presented below. Copies of the topographic maps are provided in Appendix A.

1900

On the 1900 map, the Site appears to primarily be undeveloped land. One structure is depicted within the Site boundary. The SAMOHI campus is also depicted as primarily undeveloped land, although a couple of structures are present. Unidentified streets and what appear to be several residential structures are depicted in the site vicinity.

1934

The 1934 map depicts structures near the southeastern boundary of the Site, and a street running northwest-southeast through the Site. The remainder of the property consists of undeveloped land. Several structures are depicted on the school property. Residences and other structures are also located in the site vicinity. The Santa Monica Pier is depicted approximately 0.45 mile west of the Site, and the Santa Monica Municipal Airport is located approximately 1.8 miles east of the Site.

1966

The 1966 map depicts the Site as a portion of the SAMOHI campus. Several school buildings are located on the school property. The site vicinity is depicted as an urban area. City Hall and several other buildings are located southwest of the school campus. The Santa Monica Freeway is depicted approximately 60 feet northwest of the Site.

1972, 1981, 1994, and 1995

The 1972, 1981, and 1995 maps are similar to the 1966 map. A new building is depicted adjacent to the northeast of the track on the SAMOHI campus on the 1981, 1994, and 1995 maps.

LFR's review of historical topographic maps of the site vicinity did not identify any new environmental concerns associated with the Site.

5.0 SITE RECONNAISSANCE

5.1 Methodology and Limiting Conditions

On November 14, 2007, Mr. Andy Shimizu, a representative of LFR, conducted a reconnaissance assessment of the Site to observe general site conditions and indications of the possible use(s) and release(s) of hazardous materials and/or petroleum products. Additionally, on September 15, 2008, Ms. Dana Brodie of LFR conducted an additional reconnaissance assessment of the Site following changes to the location of areas of proposed construction and modification at the school campus. The site reconnaissance was specifically focused on the use and storage of chemicals and wastes (both above and below ground) that might impact the subject property. Photographs taken during the site visits are included in Appendix C.

5.2 General Site Setting

The approximately 5.8-acre Site is located on the northern corner of the larger SAMOHI campus. A two-story Technology building and a two-story Science building are located near the southern corner of the Site. The remainder of the Site is developed with a parking lot, softball field, auto shop, grounds maintenance office, and landscaped walkways.

Proposed construction on the Site includes three new buildings on the northwest portion of the Site, demolition of the current Technology and Science buildings, and construction of a new softball field and parking lot in place of the current school buildings.

5.3 Site Observations

During the Site inspection, LFR observed the existing two-story Technology building, a two-story Science building, and a courtyard located on the southern corner of the Site. A student garden and greenhouse were located in the courtyard. According to Mr. Greg Runyon, S House principal, the student garden has been located in the courtyard for approximately 15 years. Mr. Runyon was unaware if pesticides or other chemicals were used in the garden or greenhouse. The Technology and Science buildings are used for classrooms and laboratories.

LFR observed a chemical storage room on the second floor of the Technology building. No drains were observed in the chemical storage room. The chemicals were stored in segregated groups to prevent dangerous interactions between substances. Acids and flammable chemicals were stored in separate containment areas in the storage room. Various chemicals were stored in cabinets, and solutions pre-mixed from solids were stored on a cart. No spills were observed in the chemical storage room. LFR also observed an organic chemical storage area on the second floor of the Science building. The organic substances were stored in cabinets in a laboratory preparation room. No spills or leaking containers were observed. According to Ms. Eva Mayoral, I House principal, emergency gas and electric shut-offs are located in preparation rooms near each of the laboratories. Emergency showers are located in select laboratories and preparation rooms. According to Mr. Runyon, the drains for the showers lead to the sewer system.

LFR observed a school grounds maintenance office and auto shop below the courtyard and Technology building along 6th Street. Several 5-gallon gasoline canisters and maintenance equipment were observed in the grounds maintenance office, and a pad-mounted transformer was observed outside the grounds maintenance office. No leaks or stains were observed near the transformer.

A three-stage clarifier was observed along 6th Street, between the pad-mounted transformer and the auto shop. According to Mr. Cox, the clarifier was installed in approximately 1998 and has never been used by the auto shop. According to Mr. Terry Kamibayashi, SMMUSD Facilities Department, the structure in question is a sump pit, not a clarifier. Drains outside of the auto shop reportedly drain into the sump pit. According to Mr. Cox, a pump attached to the sump area pumps water to the street and storm drain when the water in the sump pit reaches a certain level.

Two above-ground hydraulic lifts, waste-oil storage area, used batteries, 5-gallon gasoline canisters, and automotive fluids including antifreeze and break fluid were observed in the auto garage. Additionally, Graymills Biomatic automotive parts cleaning stations were observed in the auto shop. Several drains are located in the auto shop; however, according to Mr. Cox, these drains are not used. Mr. Cox also stated that they do not use solvents to clean the auto shop. A pile of used batteries was observed near the middle of the auto shop; according to Mr. Cox, these batteries will be recycled. Several 55-gallon waste oil drums and used oil filter containers were

observed in the western corner of the auto shop. Two of the drums were on top of a wooden pallet with absorbent material around the bottom for absorption. LFR observed waste oil in the rims of the drums. Additionally, a portion of the absorbent material around the bottom of the drums was soaked in waste oil.

LFR observed the location of the abandoned in-place UST near the entrance of the auto shop. The surface above the UST is paved with concrete. According to Mr. Cox, the UST is filled with sand.

LFR also observed a fenced, asphalt-paved parking lot on the northwestern half of the Site. A security checkpoint is located at the entrance to the parking lot, along the alley off of Olympic Boulevard. Staining was observed in the parking lot stalls. A dumpster enclosure was observed in the parking lot.

A softball field is located northwest of Michigan Avenue and 7th Street, on the eastern corner of the Site. Landscaped walkways were observed throughout the Site.

6.0 INTERVIEWS

6.1 Interviews with Site Representatives

LFR interviewed Mr. Dan Cox, Mr. Terry Kamibayashi, Mr. Greg Runyon, and Ms. Eva Mayoral of SAMOHI. According to the interviewees, no chemical spills or environmental cleanups have occurred at the Site. They were unaware of any environmental cleanup liens against the Site, activity or land use limitations, litigations or administrative proceedings relevant to hazardous substances or petroleum products in, on, or from the Site, or notices from any government entity regarding possible violations of environmental laws or possible liability relating to hazardous substances or petroleum products at the Site. In addition, the interviewees did not know of any obvious indicators that point to the presence or likely presence of contamination at the Site.

6.2 Interviews with Local Government Officials

LFR visited the City of Santa Monica Building and Planning Departments to request information pertaining to the Site. LFR reviewed building permits for the Site from the desk staff with the City of Santa Monica. The information obtained is provided within this report.

7.0 FINDINGS

LFR performed a Phase I ESA of a portion of the SAMOHI campus located at 601 Pico Boulevard in Santa Monica, California for the redevelopment of the Science and Technology Buildings, parking lot, and softball field.

7.1 On Site

Based on a review of historical topographic maps, Sanborn maps, and aerial photographs of the site vicinity, the Site primarily consisted of vacant lots at least as late as 1900. From at least 1918 until the mid-1960s, a portion of the Site was used as Garfield Public School, then as Santa Monica City College; the remainder of the Site was improved with residences. The Site has been used as a portion of the SAMOHI campus since the mid-1960s. The Site is currently occupied by SAMOHI.

On the day of the site inspection, LFR observed a two-story Technology building, a two-story Science building, and a courtyard containing a student garden and a greenhouse on the southern corner of the Site. As this portion of the Site is multi-level, the garden, greenhouse, and a portion of the courtyard are located on the roof. According to Mr. Runyon, S House principal, the student garden has been located in the courtyard for approximately 15 years. Mr. Runyon was unaware if pesticides or other chemicals were used in the garden or greenhouse. The Technology and Science buildings are used for classrooms and laboratories. A chemical storage room was observed on the second floor of the Technology building. LFR also observed an organic chemical storage area on the second floor of the Science building. No spills or leaking containers were observed in either of the chemical storage areas.

LFR observed a school grounds maintenance office and auto shop below the courtyard and Technology building along 6th Street. Several 5-gallon gasoline canisters and maintenance equipment were observed in the grounds maintenance office. A pad-mounted electrical transformer was observed outside the grounds maintenance office. No leaks or stains were observed near the transformer.

A three-stage clarifier or sump pit was observed along 6th Street, between the pad-mounted transformer and the auto shop. Water from the sump pit is reportedly pumped to the street and storm drains when water in the sump reaches a certain level.

Two above-ground hydraulic lifts, waste-oil storage area, used batteries, 5-gallon gasoline canisters, and automotive fluids including antifreeze and break fluid were observed in the auto garage. Additionally, Graymills Biomatic automotive parts cleaning stations were observed in the auto shop. Several drains are located in the auto shop, but are reportedly not used.

LFR observed the location of the abandoned in-place UST near the entrance of the auto shop. The UST is reportedly filled with sand, and the surface above the UST is paved with concrete. Analysis of soil samples collected at various depths from two soil

borings advanced to 15 feet bgs near the UST did not identify detectable concentrations of TPH and VOCs.

A fenced, asphalt-paved parking lot was observed on the northwestern half of the Site. Oil staining was observed in the parking lot stalls. A dumpster enclosure was observed in the parking lot.

A softball field was observed northwest of Michigan Avenue and 7th Street, on the eastern corner of the Site. Landscaped walkways were observed throughout the Site.

7.1.1 Local Agency Research

LFR reviewed information for the Site at Santa Monica City Hall. The earliest permit found for the Site was a building permit for an auto shop addition dated 1949. A permit issued by the City of Santa Monica Building Department Plumbing Division for various plumbing fixtures dated 1955 was also found.

LFR requested information for the Site address from the SMEP, DTSC, PHI, and RWQCB. The SMEP, DTSC, and RWQCB did not have records for the Site address.

PHI had files for the Site address relating to illegal hazardous waste disposal from the advanced auto shop at SAMOHI. In October 1986, two Environmental Health Officers with the County of Los Angeles conducted an investigation of several laboratories, a machine shop, a woodshop, a photography shop, and auto shops at SAMOHI. According to reports, the floor of the advanced auto shop was covered in oil. Containers of Stoddard Solvent degreaser, a hot tank, and a steam cleaning operation were located within the auto shop. Floor drains full of oil and grease were observed within as well as outside of the auto shop. The advanced auto shop teacher stated that waste sludge from the degreaser, hot tank, and floor cleaning activities were disposed of in interior and exterior floor drains. The shop teacher also stated that the exterior floor drain on the right side of the auto shop empties to a sump connected to a pump that is activated when the level of waste in the sump reaches a specific level, but did not know where the floor drains empty to or where the waste from the sump is pumped to.

Water dyed with color pigment was injected into the floor drains to determine the location of drainage. Manholes on Olympic Boulevard between 4th Street and 6th Street were opened in order to observe the injected water. All parties involved agreed that the exterior drain on the left side of the auto shop and the exterior drain in the middle of the auto shop flowed into the sewer system, while the exterior drain on the right side of the auto shop (which is connected to the pump and sump system) was observed to flow into the street and then into the storm water drainage system.

Revisits to the SAMOHI auto shop were conducted in December 1986. Water and oil were observed in the floor drains of the auto shop. The advanced auto shop teacher indicated that the floor drains had recently been cleaned out. He stated that he did not

know the source of the liquid in the floor drains, but indicated that it may have resulted from another location.

The County of Los Angeles Department of Health Services, Environmental Management, Hazardous Materials Control Program issued a Report of Investigation Summary in April 1987 stating that the involved personnel at SAMOHI did knowingly and unlawfully dispose of hazardous waste, waste oil, and lead waste to unauthorized locations. However, no additional information is provided in the PHI records indicating that remedial action has occurred at the Santa Monica High School auto shop.

Records dated October 1986 indicated that a 500-gallon UST containing "drain oil mixed with sludge from solvent" was located on the SAMOHI campus. No UST removal documentation or closure information was identified in the PHI records.

7.1.2 Regulatory Database Listings

There are three listings for the subject address:

- Santa Monica High is listed at the Site on the FINDS database. The FINDS database is a pointer to other databases with more complete information, and does not include any information.

- Santa Monica Malibu USD is listed at the Site on the RCRA-SQG and FINDS databases. The FINDS database is a pointer to other databases with more complete information, and does not include any information. The RCRA-SQG database indicates that a form was received on November 4, 1986. A small quantity generator indicates that a handler generates more than 100 and less than 1,000 kg of hazardous waste during any calendar month and accumulates less than 6,000 kg of hazardous waste at any time; or generates 100 kg or less of hazardous waste during any calendar month, and accumulates more than 1,000 kg of hazardous waste at any time. No violations were found.

- Santa Monica High is listed at the Site on the HAZNET database for aqueous solution with 10% or more total organic residue, contaminated soil from site cleanups, PCBs and materials containing PCBs, asbestos-containing waste, unreported materials, other organic solids, oil/water separation sludge, other inorganic solid waste, waste oil and mixed oil, off-specification, aged, or surplus organics, laboratory waste chemicals, and liquids with PCBs $>$50 mg/l disposed of by recyclers, transfer stations, disposal in landfill, treatment-tank, treatment-incinerator, or unreported disposal methods.

SAMOHI was not listed on any databases indicating that a release to the soil or groundwater from on-site materials had occurred.

7.2 Off Site

The Site is bordered on the northeast by an alley, followed by Chevron station #9-9266 and residential and commercial buildings; on the east by Michigan Avenue and 7th Street, followed by apartment buildings; on the southeast and southwest by the Santa Monica High School campus; and to the northwest by Olympic Boulevard, followed by Interstate 10.

Based on a review of historical aerial photographs, topographic maps, and Sanborn maps, the adjoining properties were a mixture of vacant lots and lots improved with residences and commercial structures as early as 1900. SAMOHI was located on an adjacent property by 1918. The surrounding area was a mixture of residential and commercial developments by the 1960s.

A former auto shop, machine shop, and foundry were historically located in the Business building adjacent to the eastern extension of the Site. Based on the former uses of the Business building, the potential exists for VOCs, metals, and/or cyanide (associated with historic foundry operations) from this area to impact onsite soil.

According to the City Directory Abstract compiled by EDR, neighboring properties were primarily residential from the 1920s to the late 1950s. In addition to residences, commercial properties were listed in the city directory beginning in the 1950s.

An environmental database report prepared by EDR was reviewed for local, state, and federal listings for properties within the site vicinity. Regulatory database lists were reviewed for cases pertaining to leaking USTs and ASTs, hazardous waste sites, and abandoned sites within the specified radii of standards established by the ASTM.

Three off-site facilities located either upgradient and/or in close proximity to the Site are listed in the EDR report as having had releases to soil and/or groundwater and are therefore considered to represent a potential environmental concern to the Site. Additionally, after a review of information on the Geotracker website, LFR identified a fourth off-site facility that may be an environmental concern to the Site. Available information for the four sites is listed below:

- **Chevron #9-9266** (1732 Lincoln Boulevard) is located approximately 0.01 mile east-northeast of and hydraulically upgradient from the Site. This facility is listed with two LUST cases. The first case is listed with a closed status as of 1993 with groundwater affected. The second case is listed as having a gasoline release that affected a non-potable groundwater source. The facility is currently undergoing remediation. According to information listed on the RWQCB's Geotracker website, this facility is currently undergoing quarterly groundwater monitoring and a vapor extraction system is currently in place. MTBE has been detected at this facility. The Source Group (2008), consultant for the adjacent World Oil Facility, prepared a map depicting hydrocarbons extending onto the Site. It is noted that on-Site

testing has not yet been conducted to confirm that affected groundwater is indeed present at the Site.

This facility is also listed on the Cortese, CA FID UST, SWEEPS UST, RCRA-SQG, FINDS, and HAZNET databases.

- **World Oil #16** (1801 Lincoln Boulevard), located approximately 0.05 mile northeast of and hydraulically upgradient to cross-gradient from the Site, is listed as having a gasoline release that affected a non-potable groundwater source. The World Oil facility is also listed on the Cortese, HIST UST, UST, RCRA-SQG, FINDS, CA FID UST, and SWEEPS UST databases.

  The EDR report indicates that methyl tertiary-butyl ether (MTBE) has been detected in groundwater beneath this facility. Although EDR reported that the facility is currently undergoing remediation by removing free product from the water table, installation of dissolved oxygen diffusers, and implementation of vapor extraction activities, information on the Geotracker website indicates that free product has been removed. Geotracker further reports that this facility is currently undergoing quarterly groundwater monitoring. Groundwater monitoring maps prepared by World Oil's consultant (The Source Group) indicate that affected groundwater extends onto the Site. It is noted that on-Site testing has not yet been conducted to confirm that affected groundwater is indeed present at the Site.

- **Arco Realty Property** (Former Shell Service Station; 1661 Lincoln Boulevard) is located approximately 0.08 mile north-northwest of and hydraulically upgradient from the Site. The facility was formerly a Shell service station, and is listed as having a gasoline release that affected a non-potable groundwater source. The facility is currently undergoing pollution characterization. MTBE has been detected in groundwater at this facility. According to information on the Geotracker website, this facility is currently undergoing quarterly groundwater monitoring. This facility is also listed on the Cortese database. Due to the listed release, its upgradient location, and close proximity to the Site, this property could potentially impact the Site.

- **Former Mobil Service Station.** After reviewing maps for the former Shell Service Station on the Geotracker website, a former Mobil Service Station was identified on the southwest corner of Lincoln Boulevard and Olympic Boulevard, adjacent to the former Shell Service Station, approximately 0.06 mile northwest of and hydraulically upgradient from the Site. This facility was not listed in the EDR report. Based on maps of groundwater contamination provided in the former Shell Service Station reports, it is possible that the former Mobil Service Station contributed to groundwater contamination in the site vicinity.

8.0 OPINION

8.1 On Site

LFR identified the following Site features from past activities that may have the potential to impact the subject property:

- Based on the original date of construction for the former and current site buildings, the potential exists for LBP and termiticides to be present at the Site.

- Although not related to a specific release, a pad-mounted electrical transformer is located near the southwestern Site boundary along 6th Street, near the grounds maintenance office. No leakage was observed.

- Documented improper disposal of wastes down drains, in addition to several parts cleaning areas, waste oil and used oil filter storage, used batteries and automotive fluid storage, may have allowed contaminants to impact soil in the vicinity of the auto shop. Additionally, the auto shop has been located along 6th Street since at least the late 1970s.

- A three-stage clarifier or sump pit has reportedly been located along 6th Street, between the grounds maintenance office and auto shop, since 1998. Rain runoff from nearby drains near the auto shop reportedly flows into the underground area. It is possible that chemicals or waste oils from the auto shop were washed into the sump pit and are present in Site soil.

- Former automotive-related activities, a machine shop, and a foundry are located in the Business building adjacent to the eastern extension of the Site. Although these features are not onsite, DTSC will likely require soil vapor sampling along the Site perimeter closest to these historic features to evaluate the potential presence of VOCs.

- Chemistry classrooms are located onsite and laboratory grade chemical storage is maintained onsite. Although no evidence of chemical releases was observed during site reconnaissance activities, DTSC has previously required sampling to address potential releases from chemistry classrooms (i.e., in the vicinity of wastewater lines) when a chemistry laboratory is located on or adjacent to a site.

The following Site features were identified from past activities but are unlikely to impact the subject property:

- An abandoned in-place UST, which formerly contained drain oil mixed with sludge from solvents, is located near the entrance of the auto shop along 6th Street. Two soil borings were recently advanced near the UST and soil samples were collected for TPH and VOC analyses. Neither TPH nor VOCs were detected at

concentrations above laboratory reporting limits, indicating it is unlikely that a significant release has occurred in the immediate vicinity of this UST.

- A garden and greenhouse have been present onsite for approximately 15 years. Although there is often a concern for historic pesticide usage if gardening activities were conducted as early as the late 1980s, it is unlikely that historic pesticide usage is a concern for native soils at the Site, as the garden and greenhouse are located on the roof.

8.2 Off Site

A review of agency database information provided by EDR indicated three off-site facilities that are likely to represent an environmental concern to the Site. Additionally, a review of information on the Geotracker website identified a fourth off-site facility that may be an environmental concern to the Site.

- A Chevron Service Station located approximately 0.01 mile east-northeast of the Site has two documented LUST cases. The facility is currently undergoing remediation for groundwater impacted by gasoline. The Source Group (2008) prepared a map depicting hydrocarbons extending onto the Site.

- A World Oil Service Station located approximately 0.05 mile northeast of the Site is listed on the LUST database for a gasoline leak that affected groundwater. The facility is currently undergoing remediation. Groundwater monitoring maps prepared by World Oil's consultant (The Source Group) indicate that affected groundwater extends onto the Site. It is noted that on-site testing has not yet been conducted to confirm that affected groundwater is indeed present at the Site.

- A former Shell Service Station (currently known as Arco Realty Property) located approximately 0.08 mile north-northwest of the Site is listed as having a gasoline leak that affected groundwater. The facility is currently pollution characterization. As it is located hydraulically upgradient from and in close proximity to the Site, this property could potentially impact the Site, depending upon the extent of the release.

- A former Mobil Service Station is located approximately 0.06 mile northwest of the Site. This facility was not listed in the EDR report; however, based on maps provided in the former Shell Service Station reports, it is possible that the former Mobil Service Station contributed to the groundwater contamination in the Site vicinity. As it is located hydraulically upgradient from and in close proximity to the Site, this property could potentially impact the Site, depending upon the extent of the release.

9.0 CONCLUSIONS AND RECOMMENDATIONS

LFR has performed a Phase I ESA of the Site in conformance with the scope and limitations of ASTM Practice E 1527-05. Any exceptions to or deviations from this practice are described in Section 1.4 of this report. The findings and conclusions provided herein are based on information obtained from the site reconnaissance and agency review of the subject property and surrounding areas.

This Phase I ESA has identified eight RECs or other conditions that would appear to require additional investigation prior to the Site being approved for school use:

REC #1. Due to the presence of present and former structures on the Site, DTSC would typically require sampling for lead and termiticides (i.e., pesticides) in soil. DTSC typically requires lead sampling anytime a structure that was constructed prior to the ban of LBP in the late 1970s/early 1980s is present at a site, and organochlorine pesticide sampling anytime a structure that was constructed prior to the ban of organochlorine pesticides in the late 1970s/early 1980s is present at a site.

REC #2 A pad-mounted electric transformer is located near the southwestern border of the Site. DTSC would typically require soil sampling in the vicinity of this feature to evaluate the potential for a PCB release.

REC #3 A three-stage clarifier or sump pit is located near the southwestern border of the Site. DTSC would typically require soil sampling in the vicinity of this feature to evaluate the potential presence of metals, TPH or VOCs in soil or soil vapor around the feature.

REC #4 Based on the long-term use of the auto shop, the documented improper disposal methods, the presence of hydraulic lifts, and the storage of waste oil, used oil filters, batteries, and other automotive fluids, DTSC would typically require soil and soil vapor sampling for metals, petroleum hydrocarbons, PCBs, and/or VOCs, in the vicinity of the auto shop to determine if soil and soil vapor in the vicinity of the auto shop has been impacted.

REC #5 Based on the presence of the former automotive-related activities, a machine shop, and a foundry adjacent to the eastern leg of the subject Site, DTSC would typically require soil and/or soil vapor sampling along the Site perimeter closest to these historic features to evaluate the potential for metals, cyanide, and/or VOCs.

REC #6 Due to the presence of the chemistry laboratories onsite, DTSC would typically sampling of metals, pH, and/or VOCs to address potential releases from activities related to chemistry classrooms.

REC #7 An abandoned in-place UST is located near the southwestern boundary of the Site near the auto garage. Upon redevelopment activities, LFR recommends that the UST be removed and closed in accordance with local agency regulations. As part of removal and subsequent closure activities, collection of additional soil samples will likely be required once the UST has been removed to further confirm that soil in the vicinity of the abandoned UST was not impacted.

REC #8 Four potential off-Site sources were identified as having impacted soil and groundwater in the Site vicinity; however, the impact on the Site, though suggested, has not been evaluated. The potential off-Site sources include:

REC # 8a - Chevron service station (located approximately 0.01 mile east-northeast)

REC #8b - World Oil service station (located approximately 0.05 mile northeast of the Site)

REC #8c - former Shell service station (currently known as Arco Realty Property) [located approximately 0.08 mile north-northwest of the Site], and

REC #8d - former Mobil service station (located approximately 0.06 mile northwest of the Site).

The DTSC would typically require an evaluation of the Site for potential impacts from these potential off-Site sources.

Should SAMOHI's buildings and structures be razed and new buildings be constructed, LFR recommends development and implementation of a Preliminary Environmental Assessment Workplan addressing the above-mentioned potential RECs at the Site.

10.0 DEVIATIONS

LFR did not deviate from or alter the scope of work, as defined in Section 1.2 of this report.

11.0 ADDITIONAL SERVICES

LFR did not perform any work outside the scope of work as defined in Section 1.2 of this report.

12.0 REFERENCES

California Department of Conservation (DOC), Division of Mines and Geology. 2000. A General Location Guide for Ultramafic Rocks in California – Areas More Likely to Contain Naturally Occurring Asbestos.

California Division of Oil, Gas, and Geothermal Resources (DOGGR). 2006. Regional Wildcat Map W1-5. June 29.

City of Santa Monica, Building and Planning Departments. 2008. Records Requests. July 11.

Department of Toxic Substances Control (DTSC). 2004. Interim Guidance, Naturally Occurring Asbestos (NOA) at School Sites. Revised 9/24/04.

Dibblee, Thomas W. Jr. 1991. Geologic Map of the Beverly Hills and Van Nuys (South ½) Quadrangles, Los Angeles County, California; Dibblee Geologic Foundation Map #DF-31. May.

_____. 1992. Geologic Map of the Topanga and Canoga Park (South ½) Quadrangles, Los Angeles County, California; Dibblee Geologic Foundation Map #DF-35. June.

Environmental Data Resources, Inc. (EDR). 2007. Certified Sanborn Map Report, Inquiry Number 2065492.3s. October 30.

———. 2007. EDR Aerial Photograph Decade Package, Inquiry Number 2065492.5. October 30.

———. 2007. EDR City Directory, Inquiry Number 2065492.6. October 30.

———. 2007. EDR Historical Topographic Map Report, Inquiry Number 2065492.4. October 30.

———. 2008. EDR Radius Map with Geocheck, Inquiry Number 02286308.1r. August 6.


Norris, Robert M. and Robert W. Webb, 1990. *Geology of California*. John Wiley & Sons, Inc.

Ocean Blue Engineers, Inc. (Ocean Blue). 2008. Limited Subsurface Investigation at the Property Located at 601 Pico Boulevard, Santa Monica, California. August 14.

State Water Resources Control Board (SWRCB). 2008. Geotracker Database. http://geotracker.swrcb.ca.gov

13.0 SIGNATURES OF ENVIRONMENTAL PROFESSIONALS

Information, conclusions, and recommendations in this document have been prepared under the supervision of and reviewed by an LFR California Professional Geologist.

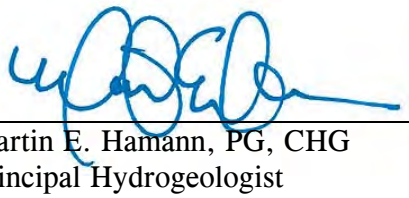

December 16, 2008

Martin E. Hamann, PG, CHG — Date
Principal Hydrogeologist
California Professional Geologist #5482
California Certified Hydrogeologist #203

14.0 QUALIFICATIONS OF ENVIRONMENTAL PROFESSIONALS

The resumes for Martin Hamann, PG, CHG, Principal Hydrogeologist, Stephanie M. Chute, Senior Toxicologist, and Dana Brodie, Staff II Geologist, are included on the following pages.

LFR

MARTIN E. HAMANN, R.G., C.H.G., R.E.A. II

Principal Hydrogeologist

water resources
site characterization
litigation support
soil and groundwater remediation

Mr. Hamann is an experienced Senior Manager with over 20 years of directly-applicable skills. He is extremely adept at creating and promoting innovative solutions to complex, multifaceted projects. A problem solver and team leader, he has extensive experience in:

- Environmental Program Strategic Development and Management
- Environmental Aspects of Compliance and Health and Safety
- Due Diligence Management and Liability Limitation
- Innovative Approaches and Entrance/Exit Strategies
- Management of Technical and non-technical Staff
- Team Building and Change Management

Mr. Hamann has performed and managed numerous site investigations, environmental assessments, aquifer characterizations, and remedial actions. His strong field and project management skills in environmental assessments and subsurface investigations have provided the necessary abilities to manage a wide variety of environmental projects. He is fluent in Spanish, and has worked in Chile and several other South American countries and has knowledge of French, having worked in France and other parts of Europe.

Mr. Hamann has managed and worked on numerous large-scale groundwater investigations at petroleum refining and storage facilities and industrial facilities. This work involved agency liaison, permitting, bid preparation, aquifer characterization, system design, coordinating work with contractors, site assessment, and remediation of soil and groundwater affected by petroleum hydrocarbons. Mr. Hamann provides litigation support services on complex soil and groundwater contamination projects. Included in the litigation support are critical reviews of materials and documents prepared for trial and collection of additional information to clarify and substantiate a client's argument.

EDUCATION

Masters of Business Administration, Chapman University, Argyros School of Business and Economics, 2003

Graduate Studies and Field Work, Colorado School of Mines, 1987

B.A. Geology, University of California, Santa Barbara, 1985

REPRESENTATIVE EXPERIENCE

North America

- Project Manager. Litigation support services on behalf of an insurance company regarding US$ 900 million environmental damage claims for a site in Beaumont, Texas. This work included evaluation of work completed by the claimant and a determination of the costs that should be allocated to the insurance company.
- Project Director. Environmental investigation and remediation assistance at an operating dry cleaner located in Long Beach, California. This work involved agency interaction as well as interaction with operating businesses to evaluate the extent of and subsequent cleanup of chlorinated solvent contamination that had laterally spread.
- Project manager for an evaluation of heavy metal and chlorinated solvent contaminated site and its possible impact on drinking water quality of groundwater in the Los Angeles area, California.
- Due diligence of retail and commercial fuel facilities for acquisition of assets, Bahamas and Turks & Caicos, Caribbean area.
- Project Director. Preparation of Preliminary Environmental Assessments (PEAs) for elementary schools in Anaheim, California. This work included the preparation of extensive work plans, significant regulatory interface, and subsequent environmental investigations.
- Project Manager. Expert opinion report preparation and technical evaluation of data for a landfill in Riverside County, California. This work included the preparation of rebuttal expert reports as well as evaluation and determination of an equitable allocation method to allocate responsibilities across various potentially responsible parties (PRPs).
- Project Director. Environmental investigation at an operating dry cleaner located in Los Angeles County, California. This work involved the oversight of investigation at a dry cleaning facility where the contaminant plume had extended across a major street and toward a residential area. This project also included the evaluation for the presence of dense nonaqueous phase liquid (DNAPL).
- Project Manager. Litigation support services on behalf of an insurance company regarding environmental damage claims for a site in San Diego County, California. This work included evaluation of work completed by the claimant and a determination of the costs that should be allocated to the insurance company.
- Project Director. Environmental investigation regarding the potential impact of offsite contamination on a school located in Los Angeles County, California. This work involved onsite investigation and subsequent risk investigations to evaluate whether offsite contamination posed a health risk to students and workers at the school.
- Project Director. Investigation and remediation of floating toluene plume and dissolved chlorinated solvents at a former flooring manufacturing facility in Maywood, California. This work included extensive interface with both the Regional Water Quality Control Board (RWQCB) as well as the California Environmental Protection Agency (Cal-EPA) to

determine the extent of contamination and whether an adjacent neighborhood was being adversely impacted by the contamination.

- Project Manager. Litigation support for a petroleum pipeline company in Santa Fe Springs, California. Evaluation of and reporting on whether a pipeline leak affected off-site properties.
- Project Manager. Environmental investigation of a pipeline leak that contaminated a defense fuel supply point and nearby residential area in Southern California.
- Project Manager. Remediation of oil field in Long Beach, California, to facilitate transfer of the property to a real estate developer.
- Project Manager. Hydrogeologic investigation of petroleum fuel transfer facilities in Central California.
- Project Manager. Evaluation of a heavy metal- and chlorinated solvent-contaminated site and its possible effect on drinking water quality of groundwater in the Los Angeles area, California.
- Project Manager. Litigation support for an automobile manufacturer. Evaluation of the manufacturer's percentage of contribution for cleanup of a drinking water aquifer in Southern California.
- Project Manager. Contaminant plume delineation and soil and groundwater remediation of a fuel leak in San Diego, California.
- Project Manager. Litigation support for a major oil company. Evaluation of the extent of fuel contamination during property transfers, and formulation of opinions regarding the timing of releases and allocation of cleanup costs for properties throughout California.
- Project Director. Preliminary feasibility investigation of groundwater resource development at a rural village in Baja California, Mexico.
- Project Manager. Soil investigation at an abandoned landfill contaminated with extremely high levels of lead, copper, and ammonia.
- Project Manager. Design and construction of groundwater monitoring wells for land development firms in Southern California.
- Project Manager. Environmental evaluations of gold, silver, and asbestos mines in California, Nevada, and Utah.
- Project Manager. Aquifer tests to characterize conditions at an aerospace firm in Southern California.
- Project Manager. Soil and groundwater investigation of fuel storage facilities in Southern California and their possible contamination of the subsurface.
- Project Manager. Mapping and surveying of tar sand deposits in western Colorado.

Europe

- Practice leader for Environmental and Compliance projects in France, Switzerland, Spain, and the Americas. Director of contaminated site cleanups and environmental aspects of due diligence for numerous property and company asset acquisitions and divestitures.
- Lead investigator on the potential acquisition of a $1.4 billion coatings manufacturing portfolio.
- Principal client contact and manager on property and asset acquisition of a $502.5 million bulk liquids terminal company with operations in France, Portugal, Spain, Benelux and USA. Assisted with environmental negotiations as part of the successful purchase.
- Lead investigator on property and asset acquisition of a $165 Million fertilizer company with operations in France, Spain, the Netherlands, USA, and China. Conducted site visits, audited EH&S aspects, and prepared expert report on findings.
- Manager of property acquisitions for numerous attorney clients. Many of the companies are American firms buying property and require expert advice on environmental regulations and contaminant conditions on the purchased properties.

South America

- Project Director Evaluation of and recommendations for environmental protection of groundwater resources at porphyry copper mines in Regions I and II, Chile.
- Project Director. Hydrogeologic investigation of groundwater resources for a copper mine in Region I, Chile.
- Project Director. Groundwater exploration program at a copper mine in Region II, Chile, including initial reconnaissance, geophysical testing, and drilling.
- Project Director. Hydrogeologic study of a structurally complex and fracture-controlled area at a gold mine in Region II, Chile. The project included optimizing well placement for the low-yielding aquifers.
- Project Director. Environmental groundwater investigation for chlorinated solvents and installation of groundwater extraction wells for a chemical refinery, Maceio, Brazil.

Africa

- Project Manager. Preliminary hydrogeologic evaluation of groundwater resources for selected village sites in Ethiopia.
- Project Director. Trained Malawian and Zimbabwean nationals on the proper siting and construction of groundwater extraction wells for rural use, Mbere Village, Malawi.
- Project Director. Consulted with the UNHCR for development of well fields at an Angolan refugee camp, Meheba Village, Northern Zambia.
- Project Director. Initial feasibility evaluation for drinking water wells, Mwenshangombwe Village, Zambia.

- Project Director. Trained Zambian nationals on groundwater well construction for rural areas near Lusaka, Zambia.
- Project Director. Drilling a groundwater extraction well for the UNHCR at a refugee camp east of Lusaka, Zambia.

PUBLICATIONS, PRESENTATIONS, AND ABSTRACTS

Hamann, M.E. 1992. Utilization of small mud rotary drilling rigs for development of safe, village-level groundwater resources. 5th African Water Technology Conference, Nairobi, Kenya. February.

Hamann, M.E. 1989. An air sampling collection apparatus for high resolution air analysis. American Industrial Hygiene Association Journal. August.

Hamann, M.E. 1987. Stratigraphy and sedimentology of the Belden Formation: A possible source for hydrocarbons, Colorado. Independent Investigation for DOW Geoscience, Denver, Colorado.

REGISTRATIONS

Certified Hydrogeologist, State of California, No. CHG-203

Registered Geologist, State of California, No. 5482

Registered Environmental Assessor II, State of California, No. 20119

AFFILIATIONS

International Association of Hydrogeologists

Association of Groundwater Scientists and Engineers

PROFESSIONAL HISTORY

LFR Inc., Principal Hydrogeologist, 2008–present

URS France, Senior Consultant, 2006–2008

LFR Levine·Fricke, Senior Associate Hydrogeologist, 1994–2006

Water Management Consultants, Inc., Project Hydrogeologist, 1992–1994

Geomatrix Consultants, Inc., Project Hydrogeologist, 1990–1992

McLaren Environmental Engineering, Geologist, 1988–1990

LFR

STEPHANIE CHUTE

Senior Toxicologist

risk assessment
environmental site assessments
preliminary environmental assessments
analytical data management
regulatory agency coordination
project management

Ms. Chute serves as Senior Project Manager within LFR's Schools Program. She has more than 14 years of environmental experience as a toxicologist, risk assessor, and project manager. Since 2002, Ms. Chute has focused on school assessment and site certification projects under CDE and DTSC protocol for districts in central and southern California. She has provided strategy on Preliminary Endangerment Assessments (PEAs), Remedial Action Workplans (RAWs), Remedial Action Programs (RAPs), and addressing regulator comments. She has successfully completed over 12 PEA studies, as well as assistance on numerous geologic hazard evaluations, overhead utility line risk evaluations, pipeline studies, aeronautical surveys, and other CDE checklist items.

Ms. Chute has established an excellent working relationship with DTSC representatives, which has been instrumental in obtaining DTSC acceptance for proposed sites and/or school expansions and modernizations for numerous districts, including Dinuba, Buellton, Guadalupe, and Las Virgenes. This relationship has allowed her to successfully negotiate for realistic yet conservative clean up goals for sites and reduced work plan scopes.

Ms. Chute's overall experience and capabilities include human health risk assessments, Phase I Environmental Site Assessments (ESAs), project management of school site certification projects, historical site research, remedial technology screenings, and chemical use surveys. She has extensive experience in data compilation and evaluation, quality assurance of laboratory data, and report preparation for a variety of clients and their sites, which have involved a multitude of chemicals including organochlorine pesticides, polycyclic aromatic hydrocarbons (PAHs), perchlorate, n-nitrosodimethylamine (NDMA), hexavalent chromium, metals, and volatile organic compounds. Ms. Chute's general project responsibilities include budget development and tracking, planning and implementation of field operations, contractor procurement and oversight, client contact and interaction, regulatory agency coordination, report preparation, and project management.

EDUCATION

University of California, Davis: B.S., Environmental Toxicology, 1992

REPRESENTATIVE EXPERIENCE

Schools Projects

- **Project Manager, Multiple School Siting Projects, Several Urban School Districts located in Orange and Los Angeles Counties, California.** Projects involved evaluation of potential school sites to meet DTSC and CDE criteria. DTSC certification work included conducting Phase I ESAs, Preliminary Environmental Assessments (PEAs), and Supplemental Site Investigations (SSIs). Additional activities included assistance with geologic hazard evaluations, overhead utility line risk evaluations, pipeline studies, and aeronautical surveys. Contaminants evaluated for the sites included metals, pesticides, PCBs, solvents, lead-based paint, hexavalent chromium, and petroleum hydrocarbons. LFR's work resulted in DTSC approval for proposed school sites.

- **Project Manager, School Siting Projects, Urban High School District in Orange County, California.** Work included Phase I ESAs, PEAs, and DTSC coordination at existing high school sites. Also coordinated and provided oversight for removal of underground storage tanks (USTs) and other subsurface features from a former bus garage.

- **Project Manager, School Siting Project, Urban High School District in Orange County, California.** Work included Phase I ESAs and preparation of a PEA workplan for 14 parcels with current and/or historic commercial and/or residential uses in anticipation of building a new junior high school. Additional work involved coordination with other consultants and entities, coordinating evaluation of numerous high-pressure distribution and transmission pipelines in the immediate vicinity, coordinating a study to evaluate the potential impact from nearby high-voltage electrical lines, and evaluating potential air risks from nearby facilities with identified air emissions as part of the CDE certification process.

- **Project Manager, School Siting Project, School District in North Los Angeles County, California.** Work included conducting PEA investigations in an undeveloped, natural setting. Additional work included conducting an SSI, developing a Removal Action Workplan (RAW), and conducting public participation activities. Investigative work included conducting investigations of stream beds.

Risk Assessment

- **Baseline Human Health Risk Assessment, Product Storage and Distribution Terminal, Southern California.** Conducted a baseline human health risk assessment for a site with documented soil and groundwater impacts, including free-phase floating product in an unconfined aquifer. Due to the nature of activities at the site, air was identified as the most significant exposure medium (to include volatilization from impacted soil and groundwater and free product). The risk assessment featured numerous site-specific tests (in place of standard default values) to provide an accurate reflection of true concentrations at the site. Carcinogenic and noncarcinogenic risk and hazard estimates were calculated through use of measured vapor flux concentrations (indoor air) and an air dispersion model (outdoor air), incorporating site-specific parameters. While remediation of the free product would be

required, the results of the risk assessment indicated that the current site conditions would not result in any significant impacts to human health.

- **Health Risk Assessment for a Facility Transaction of Property Formerly Owned by an Aerospace Company, Southern California.** The risk assessment included an assessment of exposure through calculation of vapor flux of volatile organic compounds from soil and groundwater. Exposure scenarios included a construction worker, future retail worker, and future retail customer. Results indicated that there were no significant risks to any of the proposed future receptors.

- **Baseline Human Health Risk Evaluations, Former Plating Company and Plating Solution Manufacturer, Southern California.** Conducted health risk evaluations at two sites that had localized hot spots of metals and volatile organic compounds. Developed health-based soil cleanup goals, which were used to negotiate with the local agencies for site closure.

- **Screening Health-Based Risk Assessment, Southern California–Based Developer.** Conducted an assessment to determine whether risks from a historical oil field (metals and VOCs) would present potential human health risks to construction workers or future residents at the site. An evaluation determined that a complete exposure pathway did not exist; however, at the request of the client, hypothetical risks were subsequently calculated to show that even if a complete exposure pathway did exist, associated risks were below regulatory thresholds.

- **Baseline Health-Based Risk Assessment, Meat Packaging Company, Southern California.** Conducted an assessment to determine whether the presence of elevated levels of metals (presumably as a result of historic land uses) would present potential human health risks to an occupational adult at the site. A leachate evaluation was also performed to evaluate whether metals were likely to leach to groundwater. Evaluation of several exposure scenarios (including potential dermal contact, incidental soil ingestion, and inhalation of particulates) and a leachate model determined that the associated health risk and health hazard were below regulatory thresholds, and groundwater was not expected to be impacted by the leaching of metals. Furthermore, a separate evaluation of lead using models for determining blood lead levels indicated that there did not appear to be significant health impacts associated with the presence of lead at the site.

- **Human Health Risk Assessment, Former Aerospace Company, Southern California.** Assisted in conducting a human health risk assessment for a 5-acre property formerly occupied by a southern California aerospace company. Responsible for conceptualizing exposure scenarios, estimating exposure point concentrations, calculating risks and hazard indices, and preparing the report.

- **Risk Assessment Workplan, Former Ordnance Facility, Southern California.** Involved in an interdisciplinary project developing the risk assessment portion of a workplan to secure closure for a former ordnance facility. Worked on the risk assessment action of the project and provided input for the proposed sampling plan.

- **Team Member, AB2588 Risk Assessment, Food Processing Facility, Central California.** Involved with the preparation and submittal of an AB2588 risk assessment for a food processing facility in central California. Exposure pathways included soil ingestion, dermal absorption, inhalation, and ingestion of beef and dairy products.

- **Team Member, Rule 1401 Screening Risk Assessment, Aerospace Company, Southern California.** Involved with a South Coast Air Quality Management District (SCAQMD) Rule 1401 Screening Risk Assessment conducted as part of permitting requirements for the facility relocation of a major aerospace company. The project was expanded to include more realistic conservative parameters for a comparative analysis using ISCST2 and Complex air dispersion models to estimate concentrations for use in the risk calculations.

Regulatory Compliance

- **Phase I ESAs, Various Properties.** Managed and conducted numerous environmental assessments of vacant land, agricultural property, residential property, office buildings, schools, light industrial facilities, automotive and gasoline stations, and fruit packaging and distribution facilities.

- **Project Member, Preparation of Air Toxics Inventory Plan (ATIP), Newport Beach, California.** Involved with the preparation of an ATIP for a major manufacturer of silicon wafers. The ATIP was submitted to the SCAQMD for review and approval. A summary of the existing processes, equipment, and chemicals used in each process was prepared, and a method for calculating chemical emissions from each process was developed and included in the plan.

- **Project Manager, 30-Site Environmental Site Assessment, Various Locations.** Coordinated staff members to conduct the assessment; organized asbestos/lead-based paint sampling teams, where necessary; provided quality control/quality assurance of report documents; and secured senior review prior to final document submittal to an international asset management company.

- **Update of Audit Checklists, Aerospace Company, Southern California.** Updated audit checklists for air quality, USTs, hazardous materials, hazardous waste, and transportation compliance for the ancillary operations of an aerospace company.

- **Phase I ESAs, Northern and Central California.** Conducted four environmental assessments as part of a Phase I/compliance audit/health and safety audit of four dried-fruit packaging and storage facilities owned by a major fruit packaging company in northern and central California.

Remedial Investigations

- **Project Manager, Remedial Investigation Activities, Former Oil Field Sites, Huntington Beach, California.** Responsible for compilation and presentation of data collected during remedial investigations for individual areas in preparation for site closure. Activities involved preparing workplans for additional remedial activities in yet unclosed areas;

interacting with agencies to obtain closure; scheduling fieldwork; managing data retrieved during field investigations; identifying and satisfying any data gaps found in given datasets for areas where remediation activities were primarily complete; and preparing closure reports. As a result of these activities, the Huntington Beach Fire Department granted closure approval for six former oil field properties.

Quality Assurance

- **Oversight of Groundwater Monitoring Reports, Gas Station Sites, Orange and Los Angeles Counties.** Performed third-party oversight of quarterly groundwater monitoring reports for gas station sites throughout Orange and Los Angeles Counties. In addition to monitoring total report quality, focused on laboratory data to ensure that data quality requirements were met. Responsible for relaying necessary changes for proper and accurate data reporting to the third-party consultant and laboratory.

Litigation Support

- **Litigation Support, Former Wood-Treatment Facility.** Coordinated litigation support for a former wood-treatment facility. Work included exposure analysis and dose reconstruction. Specific responsibilities included allocation of tasks, coordination of project team, submittal of project deliverables, maintenance of budgets, and client interaction.

- **Project Manager, Research Effort to Develop Dose Assessment, Former Wood-Treatment Facility.** Managed a research effort to develop an area-specific dose assessment that estimated potential exposure of community members in relation to a former wood-treatment facility. Contaminants of concern included arsenic, creosote, PAHs, pentachlorophenol, and dioxin compounds. The dose assessment involved dose reconstruction to determine the maximum cancer risk and hazard index for different lots surrounding the facility.

Research-Related Projects

- **Nationwide Survey for Sites with a Potential for Perchlorate Contamination.** As perchlorate was a relatively recently identified contaminant, the focus of the study was on how other companies were addressing remediation issues due to the lack of an existing proven remedial technology. Several tiers of research were used to identify sites with confirmed or probable perchlorate impacts. Research methods included numerous Internet searches, online database searches, government agency database searches, and conversations with local, state, and federal agency personnel. A similar nationwide survey was subsequently performed for NDMA.

- **In-Depth Study of Perchlorate Groundwater Contamination at Seven Sites with Documented Perchlorate Contamination, California.** Performed agency file reviews, and reviewed and compiled site history, groundwater monitoring data, and plume maps.

- **Research Effort to Collect Data for a Technology Screening for the Treatability of Perchlorate in Groundwater.** Using the chemical similarities of perchlorate (an anion of a

salt) to nitrate (an anion of a salt for which there is much more literature regarding treatment), a broad information search was conducted through online databases and local university libraries for physical, chemical, and biological technologies with the potential for removing perchlorate. The resulting list of potential treatment technologies was reduced to three specific treatment processes with the greatest potential to successfully meet treatment objectives, which would ultimately form the basis for future pilot tests.

Immunoassay Analyst

- **Immunoassay Testing, DDT-Impacted Soils, Residential Neighborhood.** Performed immunoassay testing on over 1,000 soil samples collected during an investigation of dichlorodiphenyltrichloroethane (DDT)-impacted soils in a residential neighborhood under the direction of U.S. Environmental Protection Agency (EPA) and U.S. Army Corps of Engineers (USACE). Implemented standard field laboratory procedures, followed proper quality control protocols, and provided semiquantitative results for field samples, generally within 2 to 4 hours of sample collection. Also participated in several phases of field sampling during the course of the project.

PUBLICATIONS

Chute, S. et al. 1996. Refined exposure assessment for ingestion of tap water contaminated with hexavalent chromium: Considerations of exogenous and endogenous reducing agents. *Journal of Exposure Analysis and Environmental Epidemiology* 6(2)L:163–179.

Chute, S. et al. 1996. The Cr(VI) reductive capacity of household beverages: Implications for risk assessment. The *Toxicologist* 30(1):7. Abstract issue of *Fundamental & Applied Toxicology*.

Chute, S. 1995. Filling data gaps for accurate exposure assessment of chromium (VI) compounds in drinking water: A case study on aerosols and reduction capacity in beverages. In *Proceedings*, Annual Meeting of the Society of Risk Analysis, December 3–6.

PROFESSIONAL HISTORY

LFR Inc., Senior Toxicologist, 2002–present

MACTEC Engineering & Consulting (formerly Harding ESE, formerly Harding Lawson Associates), Senior Project Toxicologist, 1996–2002.

McLaren/Hart Environmental Engineering, Associate Toxicologist, 1992–1996.

LFR

DANA C. BRODIE

Staff Geologist

lithologic sample description
groundwater sampling
soil sampling

Ms. Dana Brodie provides environmental field and office support for LFR's Costa Mesa, California office. Her project experience consists of groundwater sampling, soil sampling, and lithologic sample description at industrial/commercial sites for site assessment, remedial investigation, and cleanup activities. Ms. Brodie is also experienced in preparing soil sampling plans, Health and Safety Plans, Preliminary Environmental Assessment Workplans, Quarterly Monitoring Reports, and Preliminary Environmental Assessments for projects, including California school sites under Department of Toxic Substance Control regulatory oversight.

EDUCATION

B.S. Geology, University of Arizona, 2007

REPRESENTATIVE EXPERIENCE

- **Field Geologist, Soil and Groundwater Sampling at Former Diesel Underground Storage Tank Excavation, Cerritos, California.** Oversaw drilling activities including lithologic sample description and soil sample collection for onsite analysis for petroleum hydrocarbons using a mobile laboratory. Additional responsibilities included collecting groundwater samples for offsite laboratory analysis for petroleum hydrocarbons.

- **Field Geologist, Clarifier Removal Activities, Fullerton, California.** Prepared field Health and Safety Plan and collected soil samples from beneath a removed clarifier for laboratory analysis of petroleum hydrocarbons, volatile organic compounds, and Title 22 metals.

- **Field Geologist, Groundwater Monitoring and Remediation Project, Coachella, California.** Conducted field activities including groundwater-level measurements, depth-to-free product measurements, free product removal from passive skimmers, and groundwater sample collection for laboratory analysis of petroleum hydrocarbons.

- **Proposed Val Verde Unified School District Middle School Site.** Assisted in preparing the Health and Safety Plan and the Preliminary Environmental Assessment Workplan for soil and soil vapor sampling to test for Organochlorine Pesticides, arsenic, lead, CAM 17 metals, and methane at a historical agricultural site, which is the proposed location for a new middle school.

PROFESSIONAL HISTORY

LFR Inc., Staff Geologist, 2007 to present

FIGURES



MAP SOURCE: Google Earth Pro™ 2007, 34°00'40.43"N, 118°29'06.03"W

N

0 300 600 1,200 feet


Vicinity Map

Santa Monica High School
601 Pico Boulevard, Santa Monica, CA - 002-11144-04

LFR

Figure 1

CM: K:\Data\Graphics\11000\11144\Santa Monica\001 Santa Monica HS\002-11144-00-001 Vicinity Map.dwg [Vicinity] 8/26/08 9:43am JDLoving XREFS:

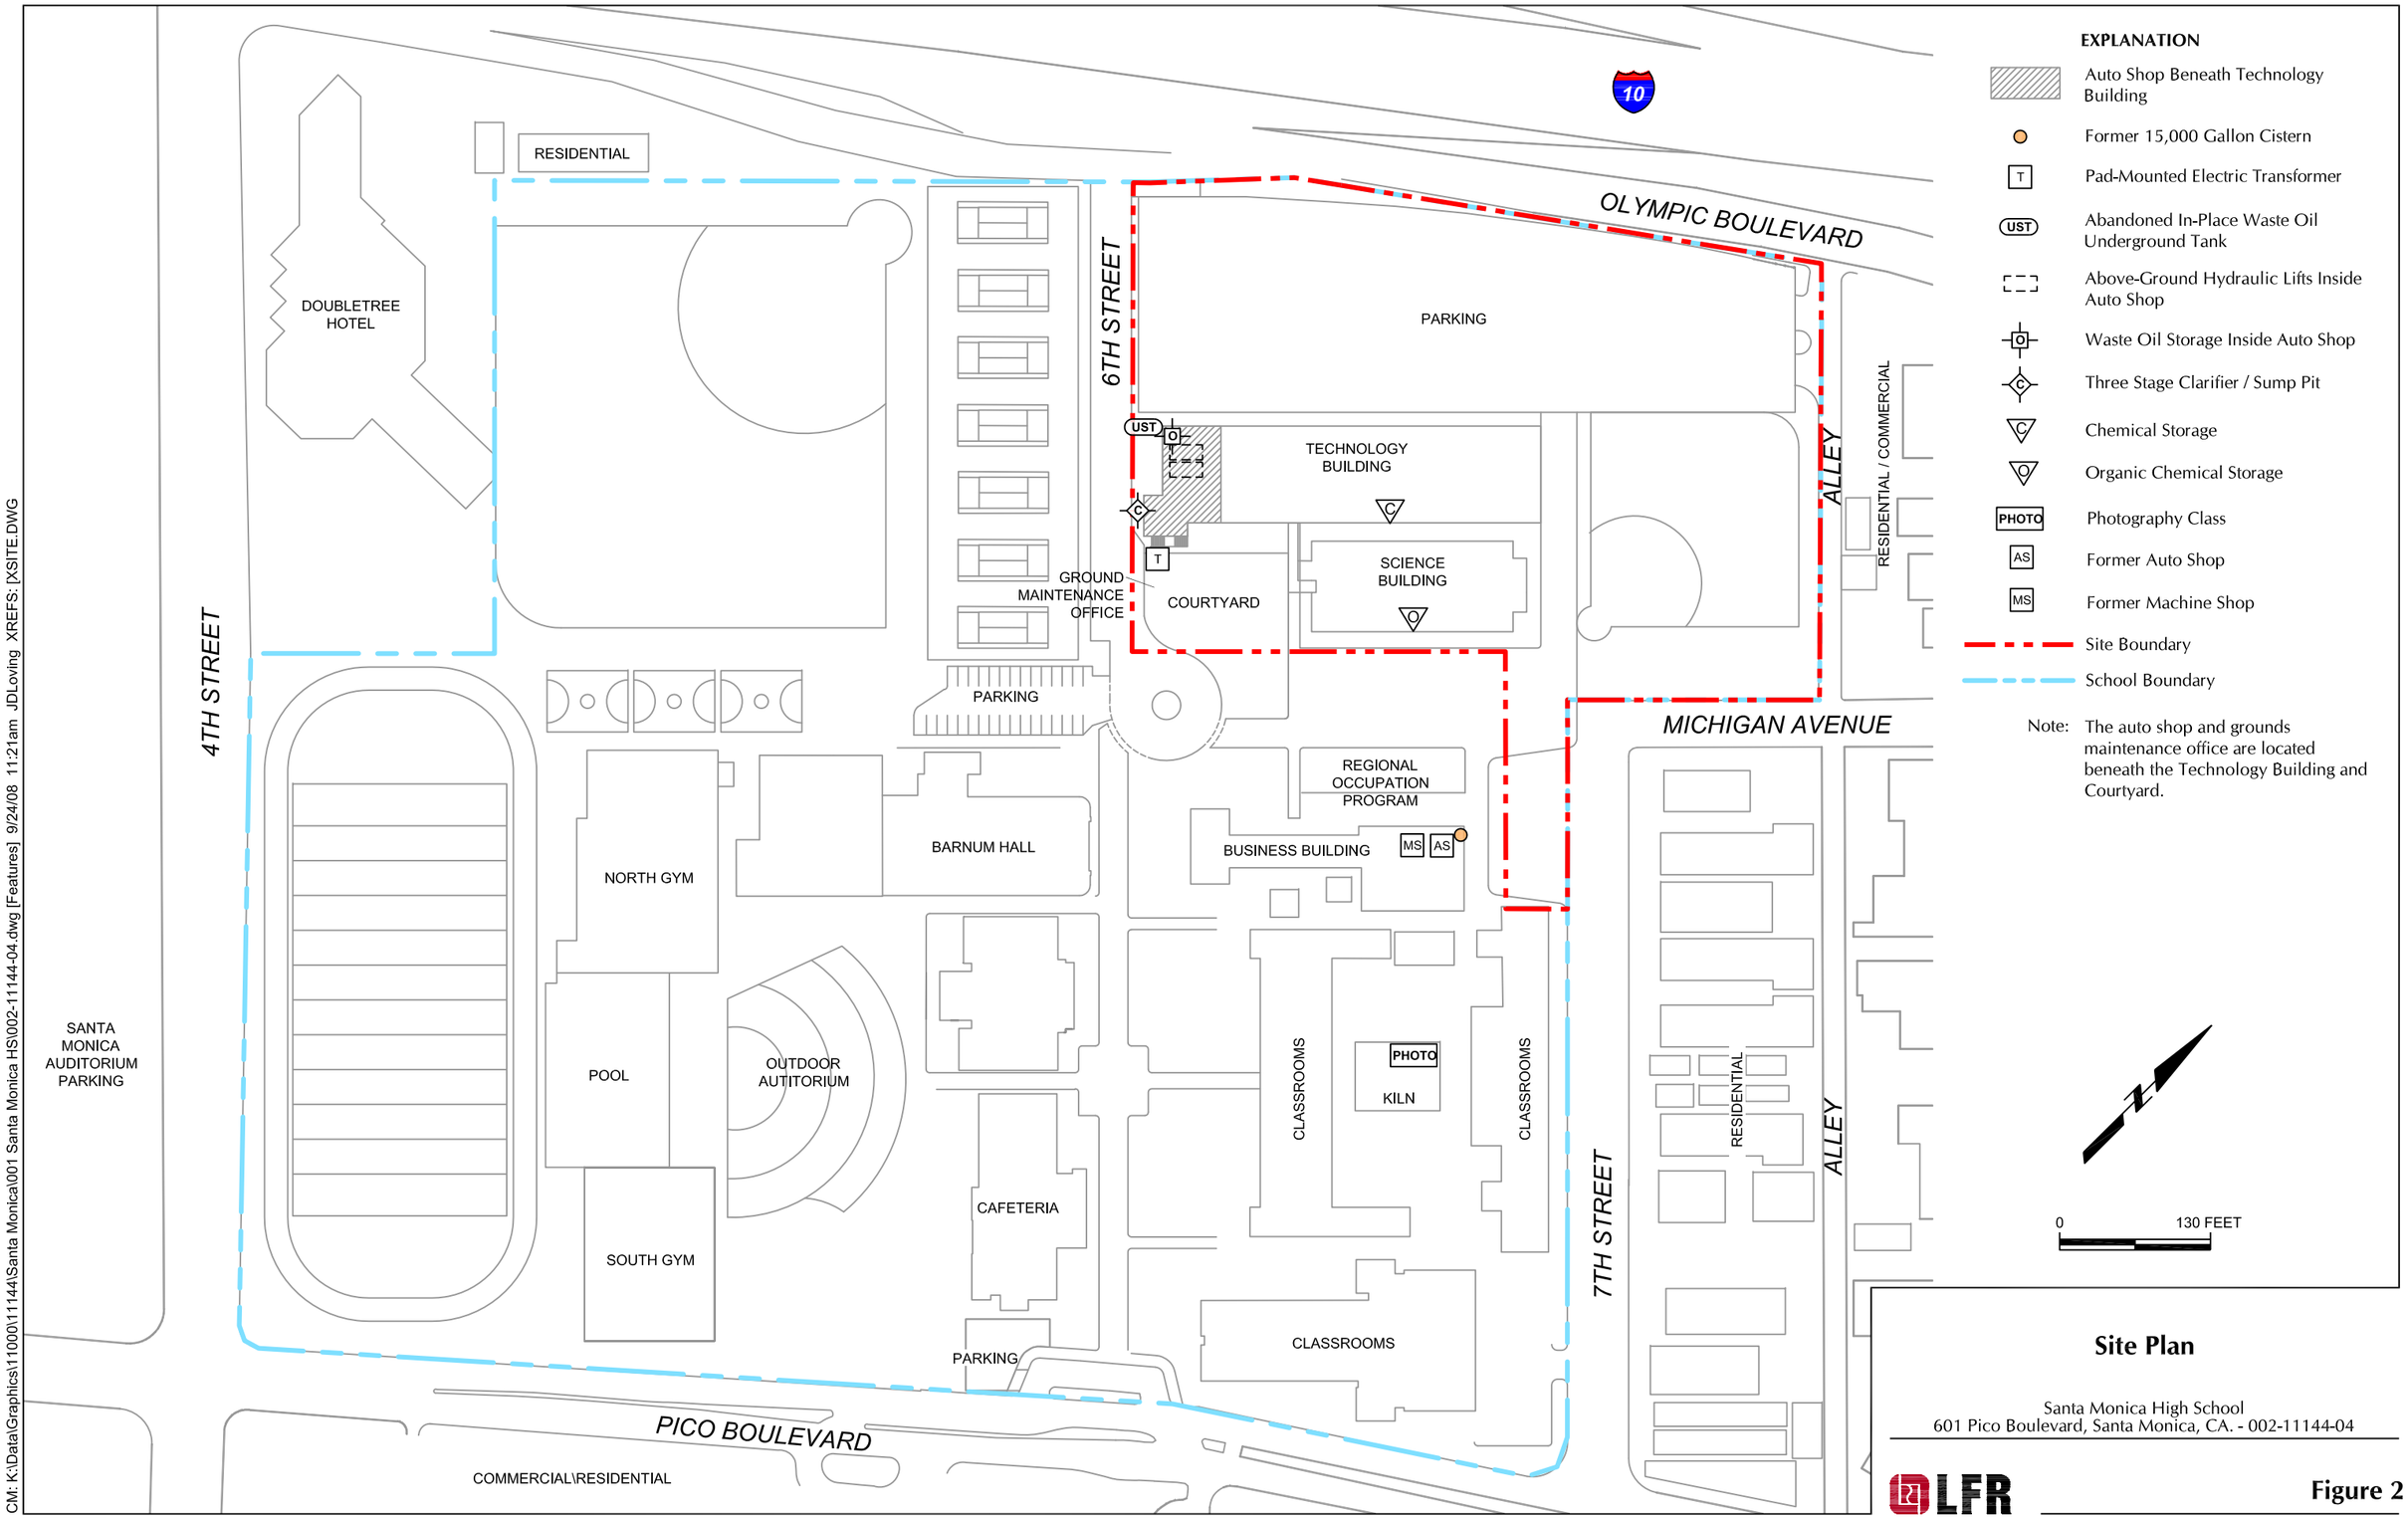

CM: K:\Data\Graphics\11000\11144\Santa Monica\001 Santa Monica HS\002-11144-04.dwg [Features] 9/24/08 11:21am JDLoving XREFS: [XSITE.DWG

Site Plan

Santa Monica High School
601 Pico Boulevard, Santa Monica, CA. - 002-11144-04

LFR


Figure 2

APPENDIX A

Historical Aerial Photographs, Topographic Maps, and Sanborn Maps

Appendix A-1

Historical Aerial Photographs

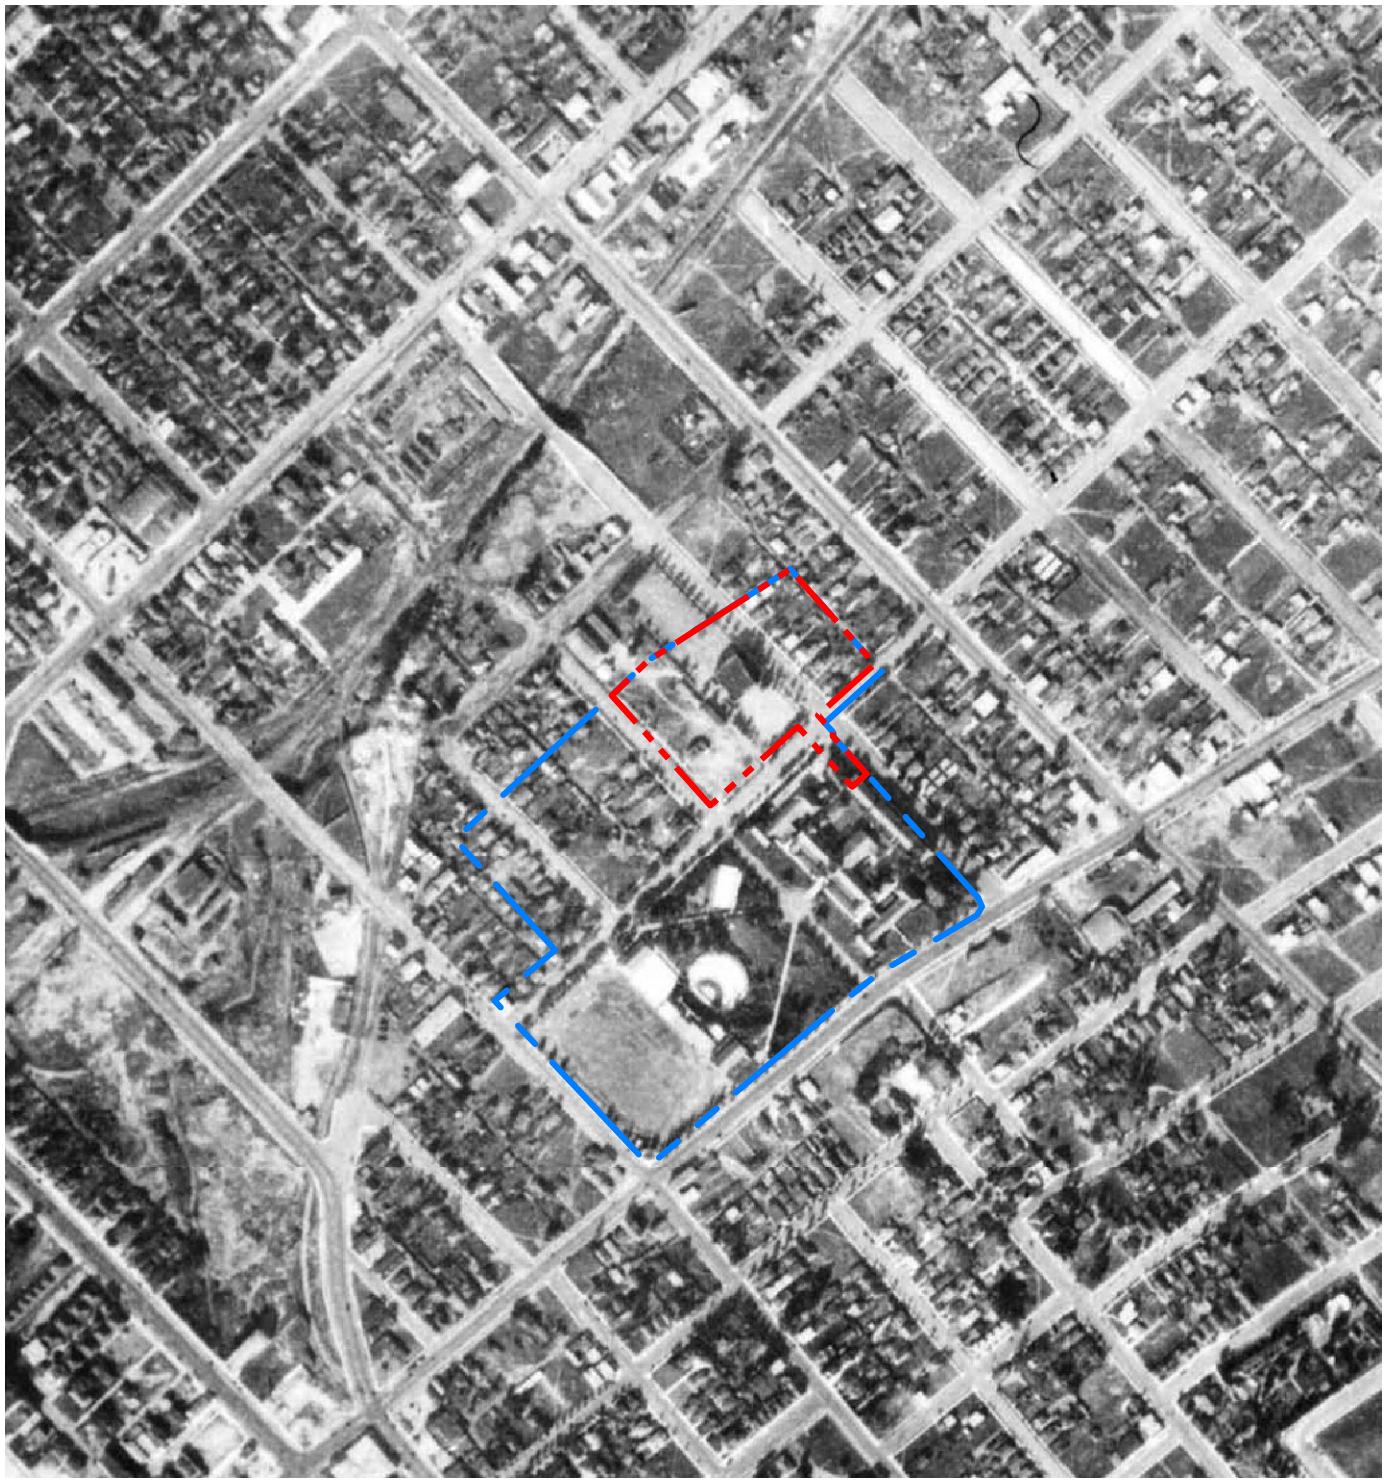

Site Boundary
School Property

N

0 500 ft


Aerial Photograph
1928

Santa Monica High School
601 Pico Boulevard, Santa Monica, CA - 002-11144-04

LFR

Figure 3a

CM: K:\Data\Graphics\11000\11144\Santa Monica\001 Santa Monica HS\002-11144-04 - Historical Maps.dwg [A1928] 9/17/08 4:42pm emuresa XREFS:

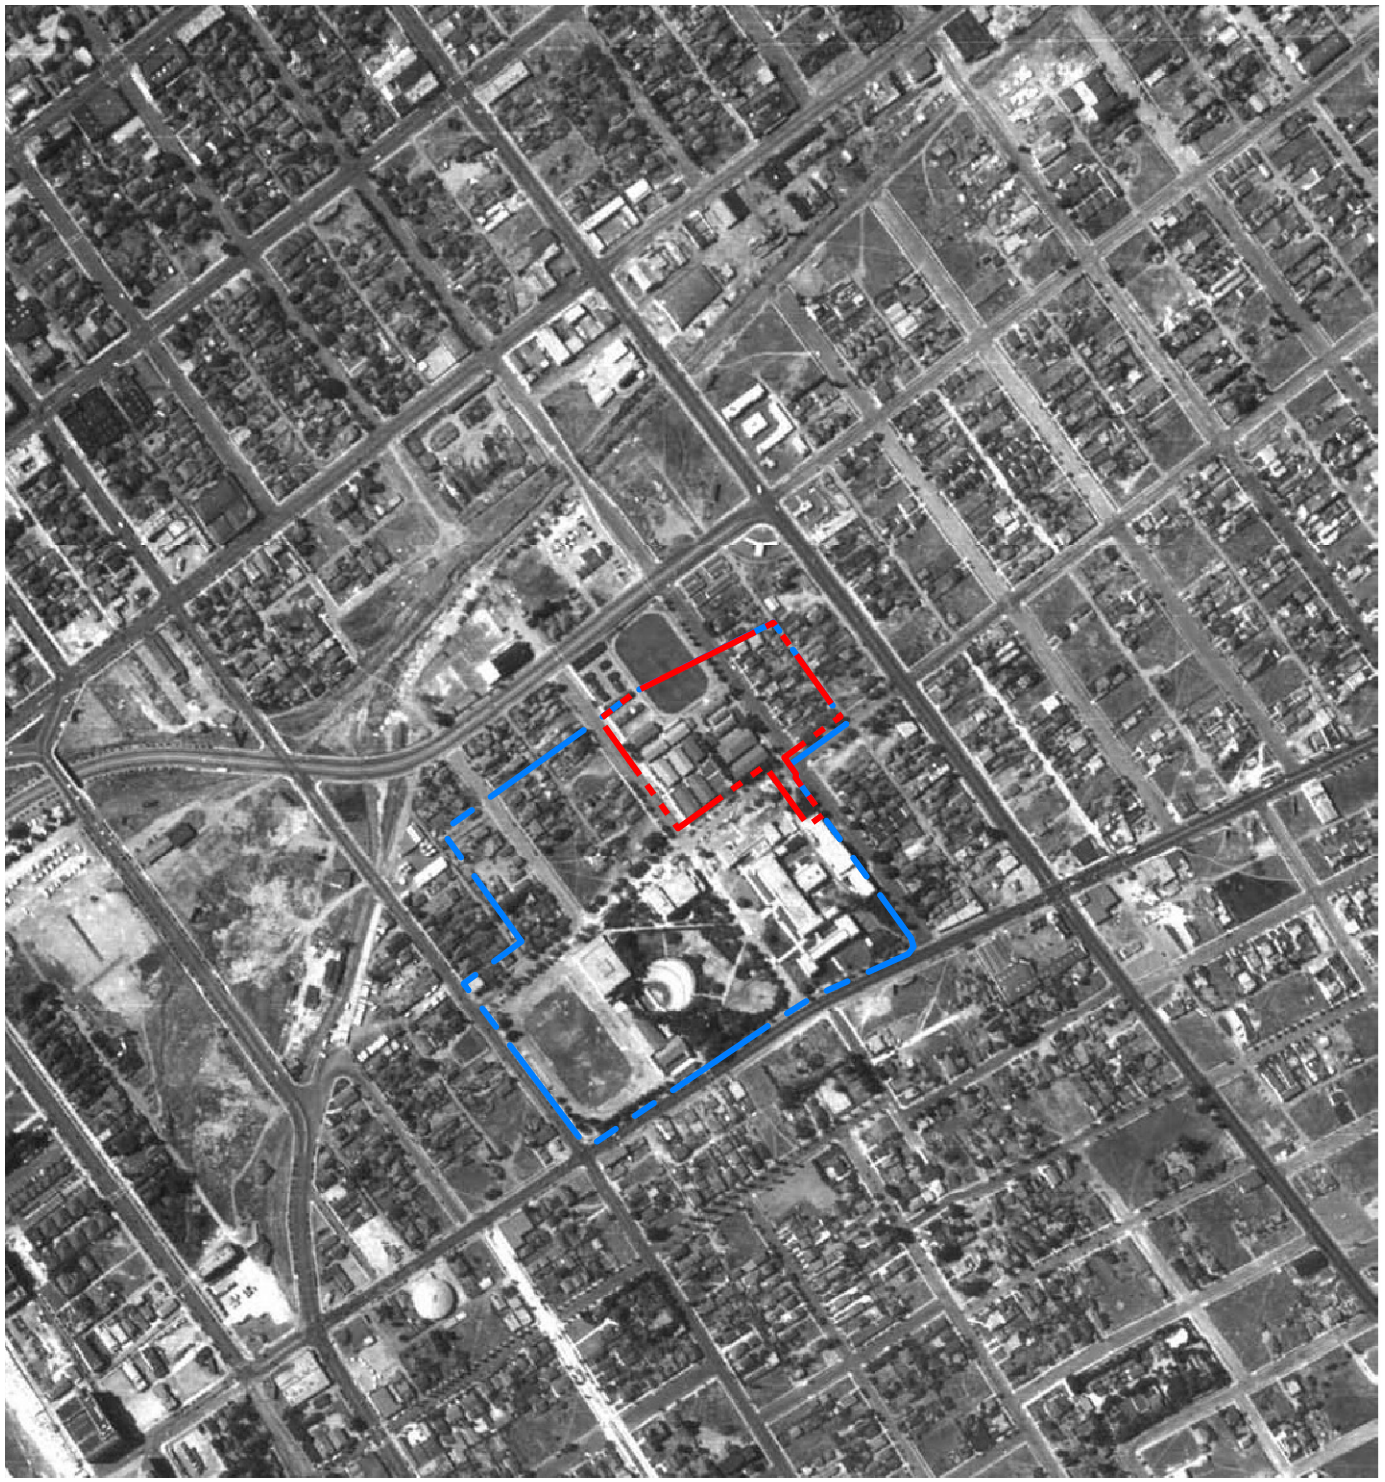

Site Boundary
School Property

N

0 555 ft


Aerial Photograph
1938

Santa Monica High School
601 Pico Boulevard, Santa Monica, CA - 002-11144-04

LFR

Figure 3b

CM: K:\Data\Graphics\11000\11144\Santa Monica\001 Santa Monica HS\002-11144-04 - Historical Maps.dwg [A1938] 9/17/08 4:43pm emuresa XREFS:

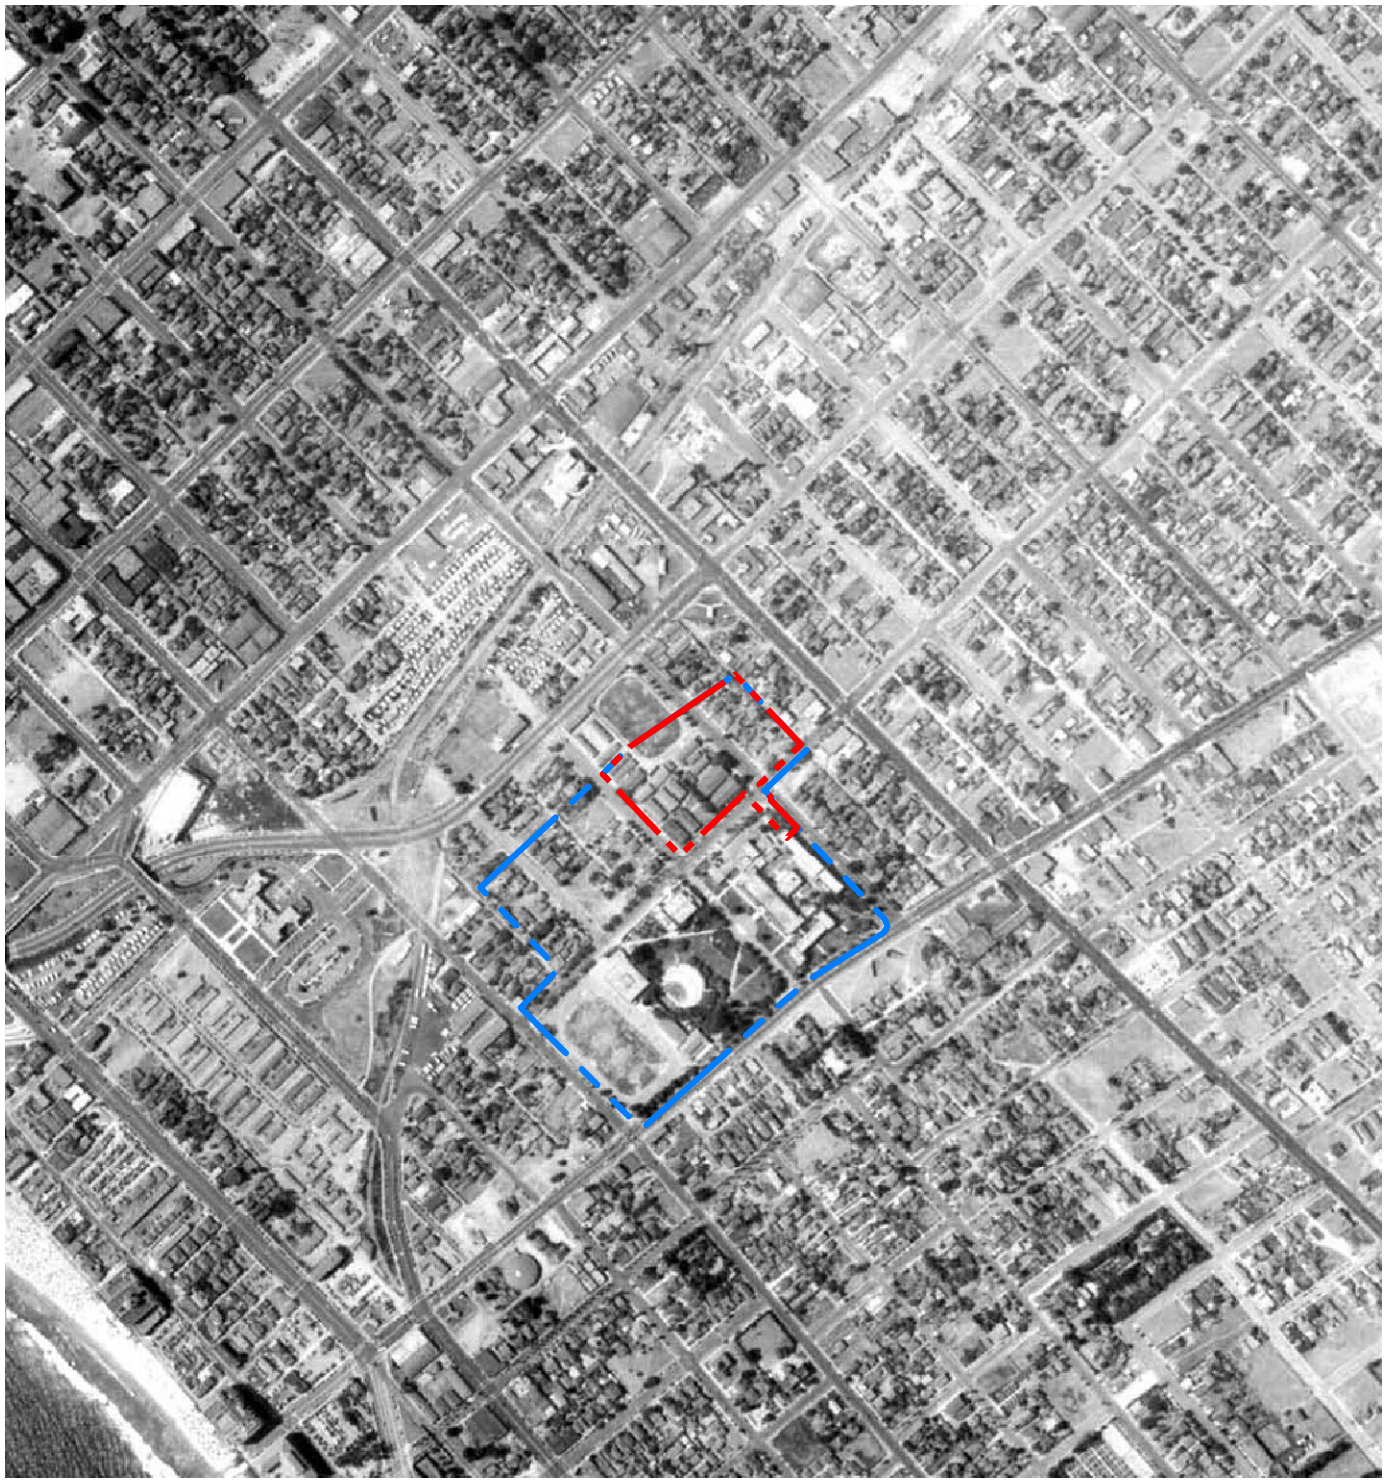

Site Boundary
School Property

N

0 666 ft


Aerial Photograph
1947

Santa Monica High School
601 Pico Boulevard, Santa Monica, CA - 002-11144-04

LFR

Figure 3c

CM: K:\Data\Graphics\11000\11144\Santa Monica\001 Santa Monica HS\002-11144-04 - Historical Maps.dwg [A1947] 9/17/08 4:43pm emuresa XREFS:

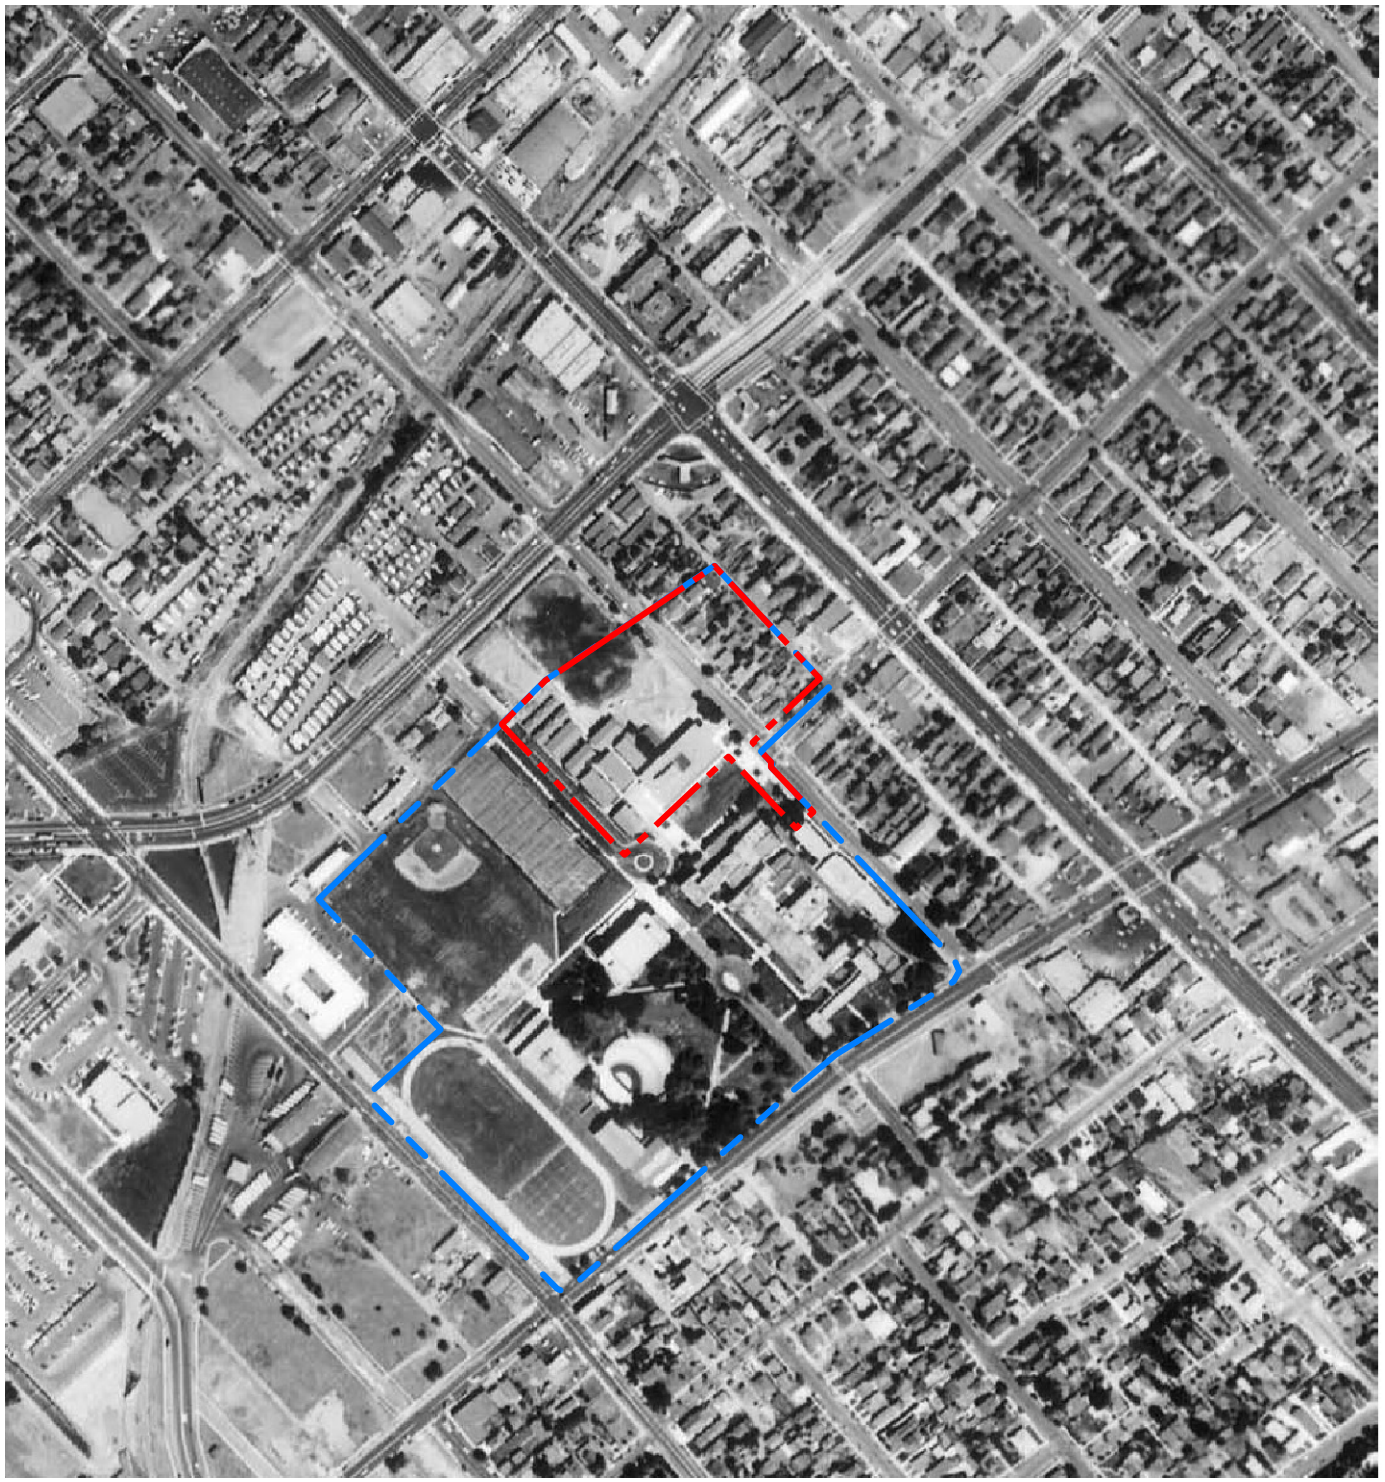

Site Boundary
School Property

N

0 400 ft


Aerial Photograph
1956

Santa Monica High School
601 Pico Boulevard, Santa Monica, CA - 002-11144-04

LFR

Figure 3d

CM: K:\Data\Graphics\11000\11144\Santa Monica\001 Santa Monica HS\002-11144-04 - Historical Maps.dwg [A1956] 9/17/08 4:44pm emuresa XREFS:

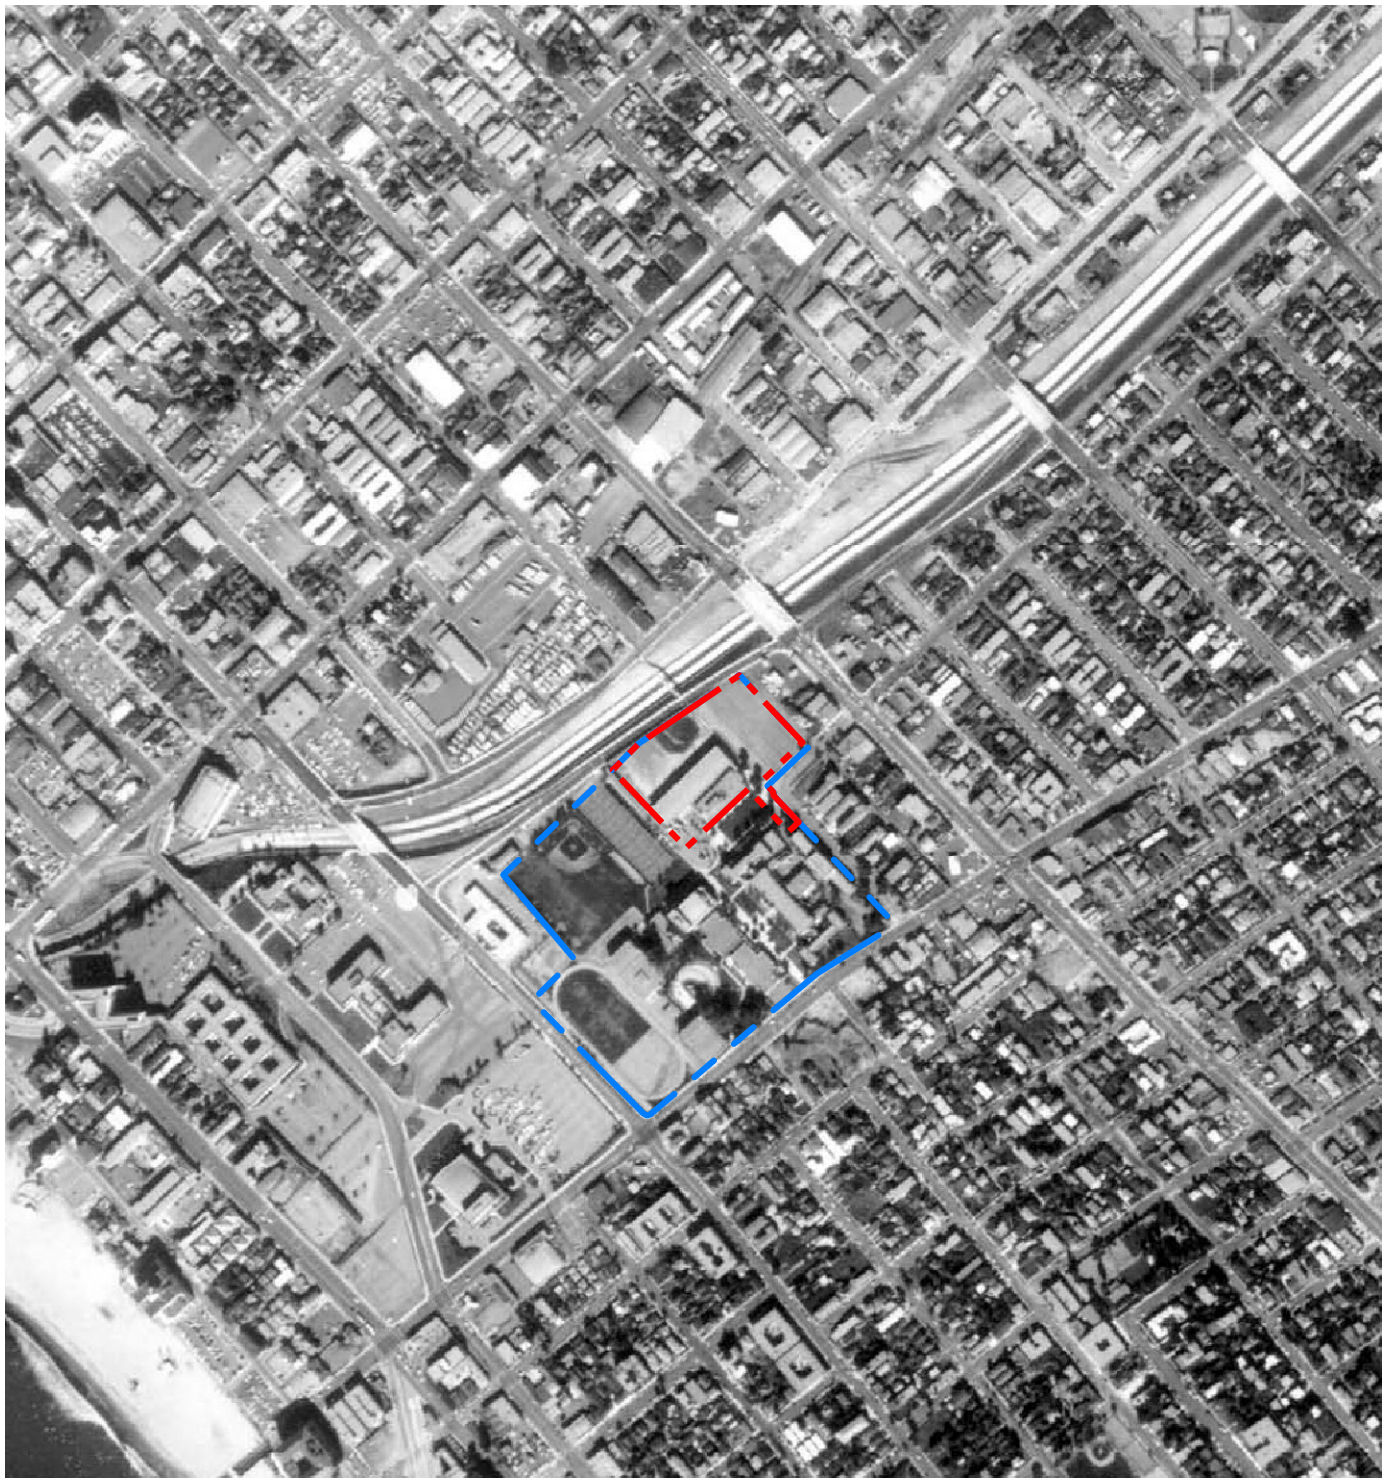

Site Boundary
School Property

N

0 666 ft


Aerial Photograph
1965

Santa Monica High School
601 Pico Boulevard, Santa Monica, CA - 002-11144-04

LFR

Figure 3e

CM: K:\Data\Graphics\11000\11144\Santa Monica\001 Santa Monica HS\002-11144-04 - Historical Maps.dwg [A1965] 9/17/08 4:44pm emuresa XREFS:

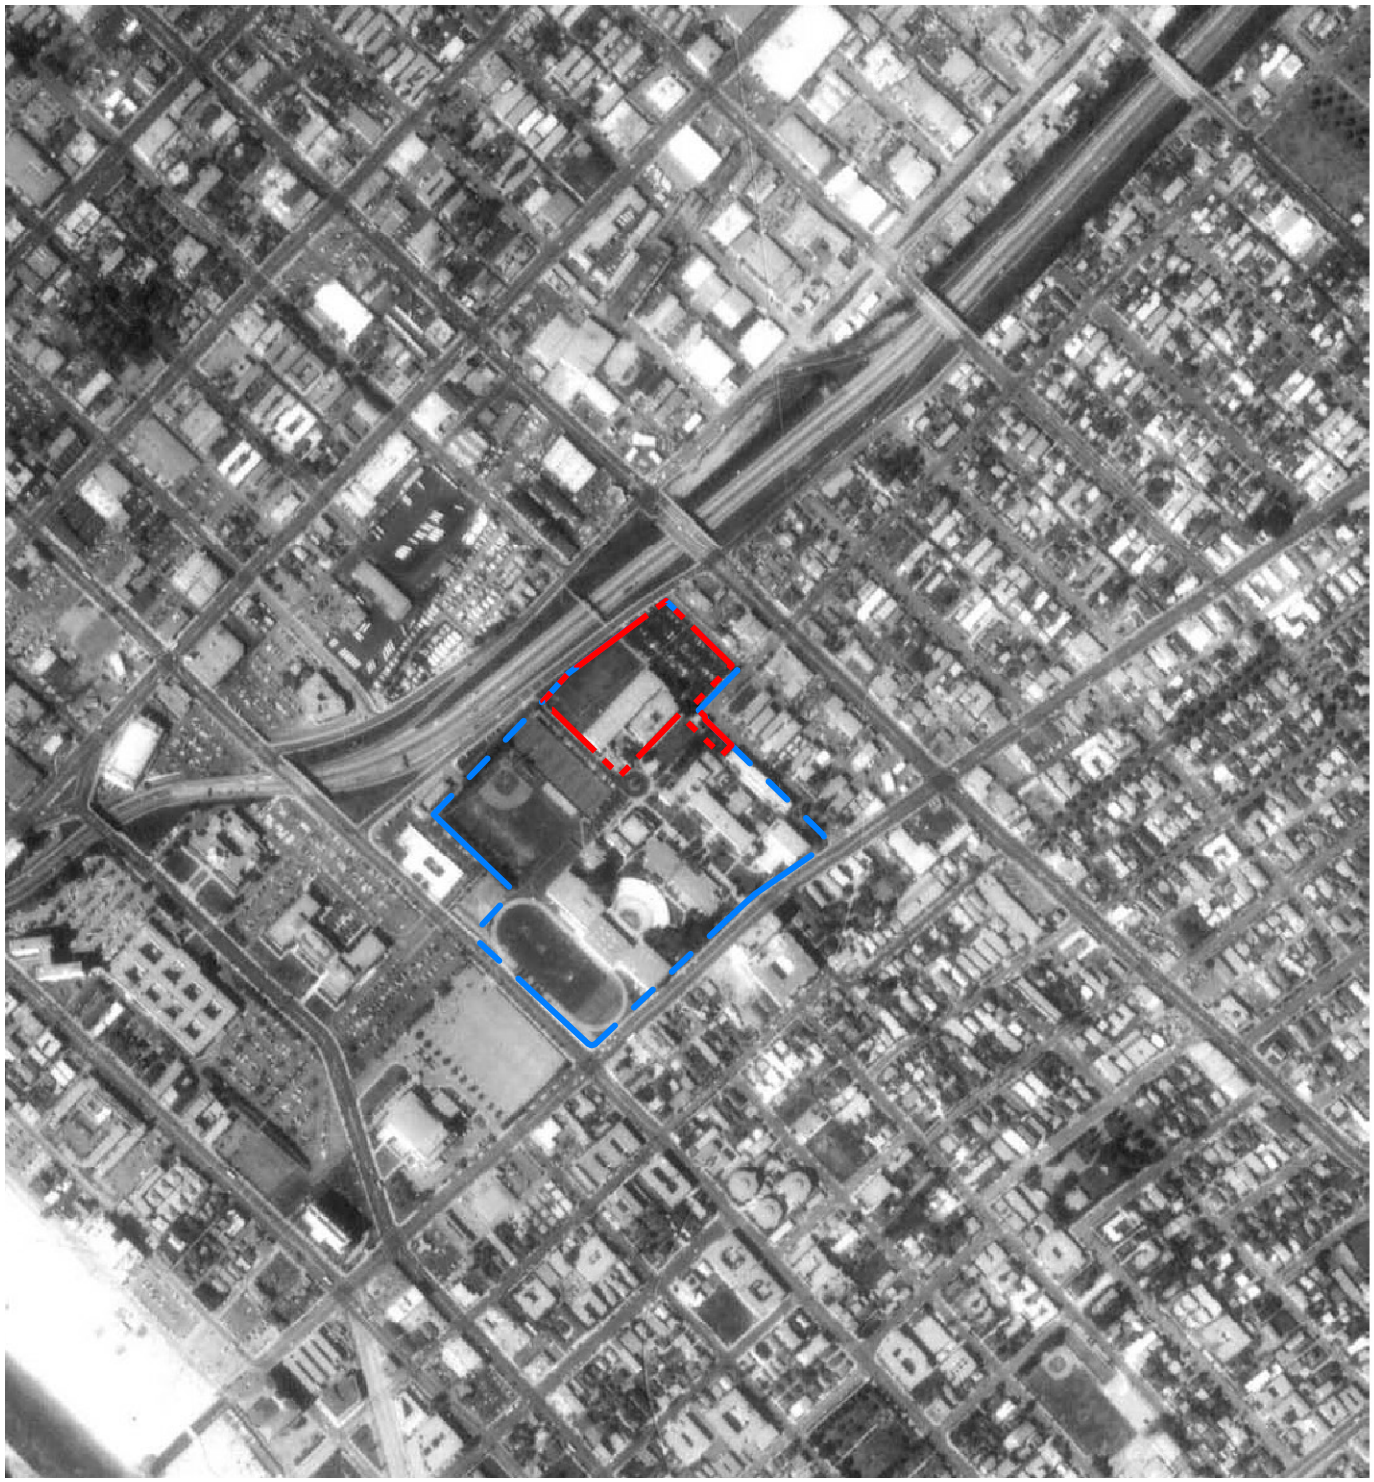

Site Boundary
School Property

N

0 666 ft

Aerial Photograph
1976

Santa Monica High School
601 Pico Boulevard, Santa Monica, CA - 002-11144-04

LFR

Figure 3f

CM: K:\Data\Graphics\11000\11144\Santa Monica\001 Santa Monica HS\002-11144-04 - Historical Maps.dwg [A1976] 9/17/08 4:45pm emuresa XREFS:



Site Boundary
School Property

N

0 666 ft


Aerial Photograph
1989

Santa Monica High School
601 Pico Boulevard, Santa Monica, CA - 002-11144-04

LFR

Figure 3g

CM: K:\Data\Graphics\11000\11144\Santa Monica\001 Santa Monica HS\002-11144-04 - Historical Maps.dwg [A1989] 9/17/08 4:45pm emuresa XREFS:

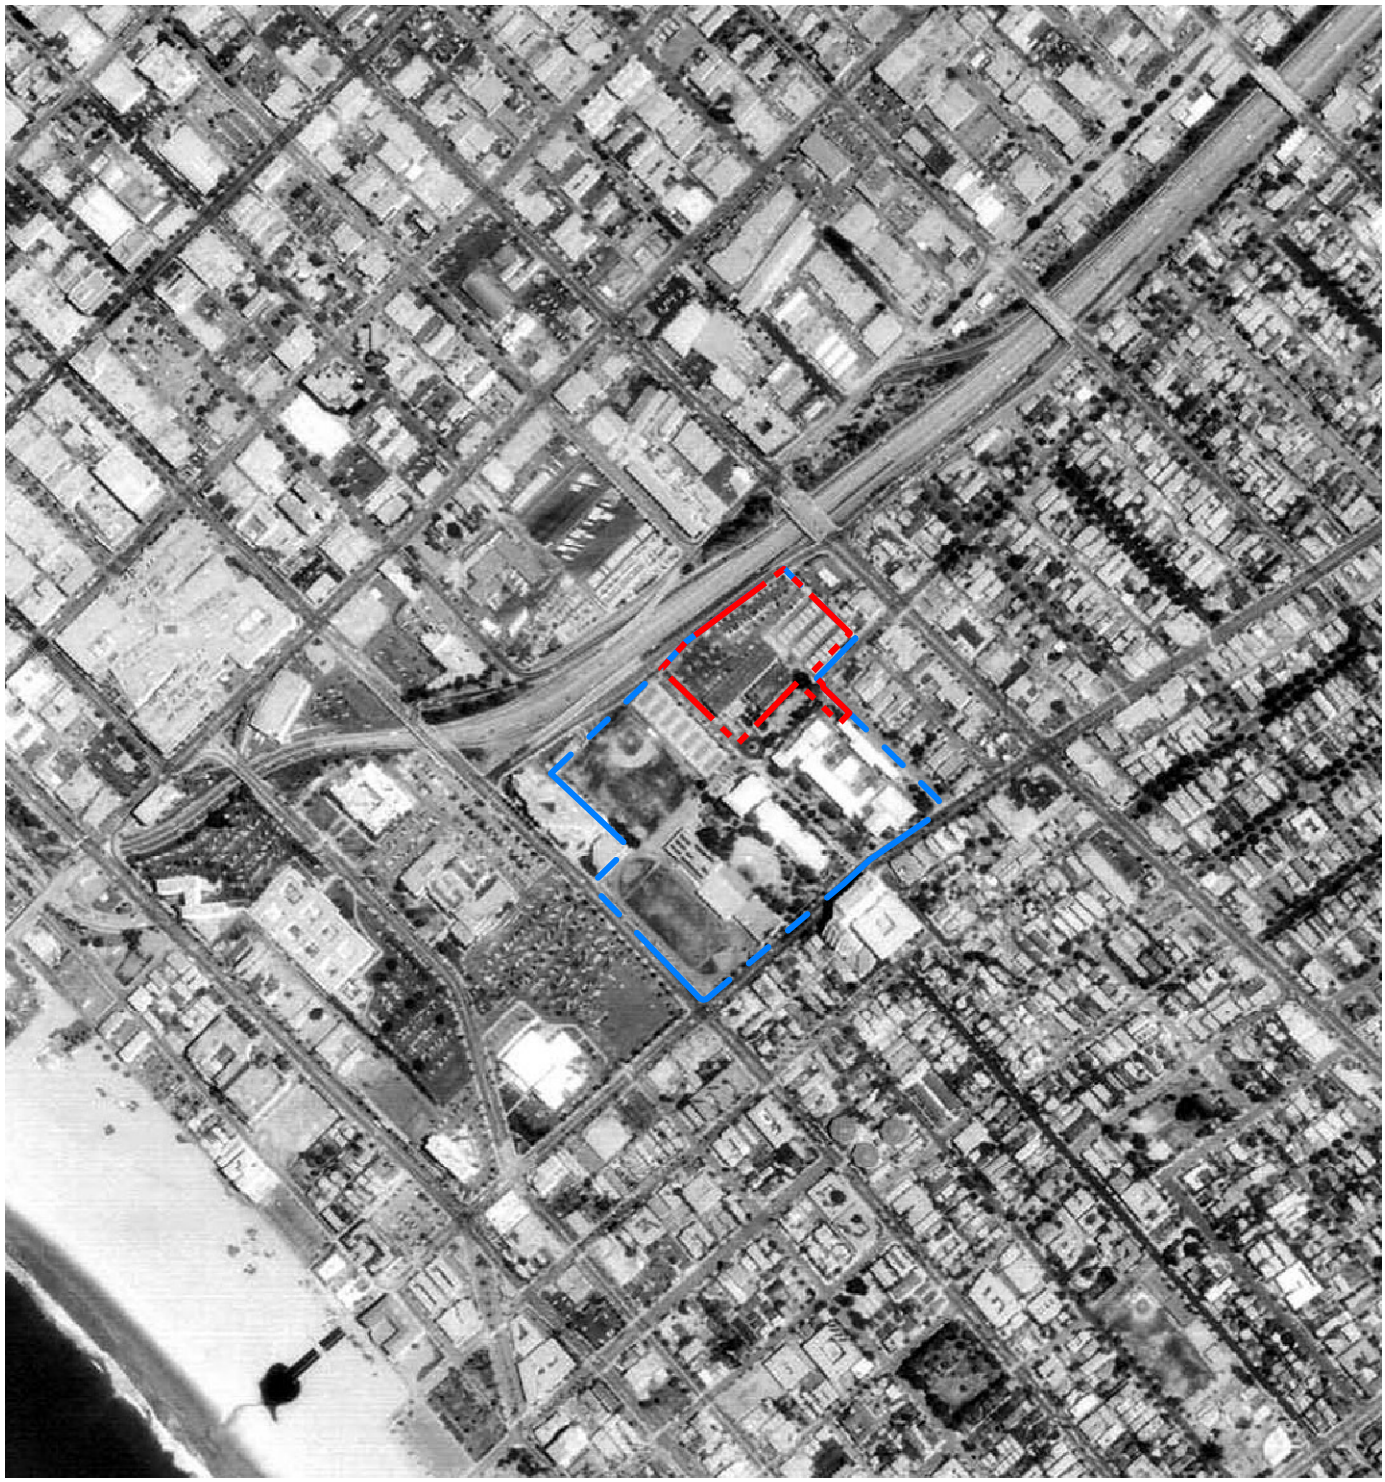

Site Boundary
School Property

N

0 666 ft

Aerial Photograph
1994

Santa Monica High School
601 Pico Boulevard, Santa Monica, CA - 002-11144-04

LFR

Figure 3h

CM: K:\Data\Graphics\11000\11144\Santa Monica\001 Santa Monica HS\002-11144-04 - Historical Maps.dwg [A1994] 9/17/08 4:46pm emuresa XREFS:



Site Boundary
School Property

N

0 666 ft

Aerial Photograph
2002

Santa Monica High School
601 Pico Boulevard, Santa Monica, CA - 002-11144-04


LFR

Figure 3i

CM: K:\Data\Graphics\11000\11144\Santa Monica\001 Santa Monica HS\002-11144-04 - Historical Maps.dwg [A2002] 9/17/08 4:46pm emuresa XREFS:

Appendix A-2

Historical Topographic Maps

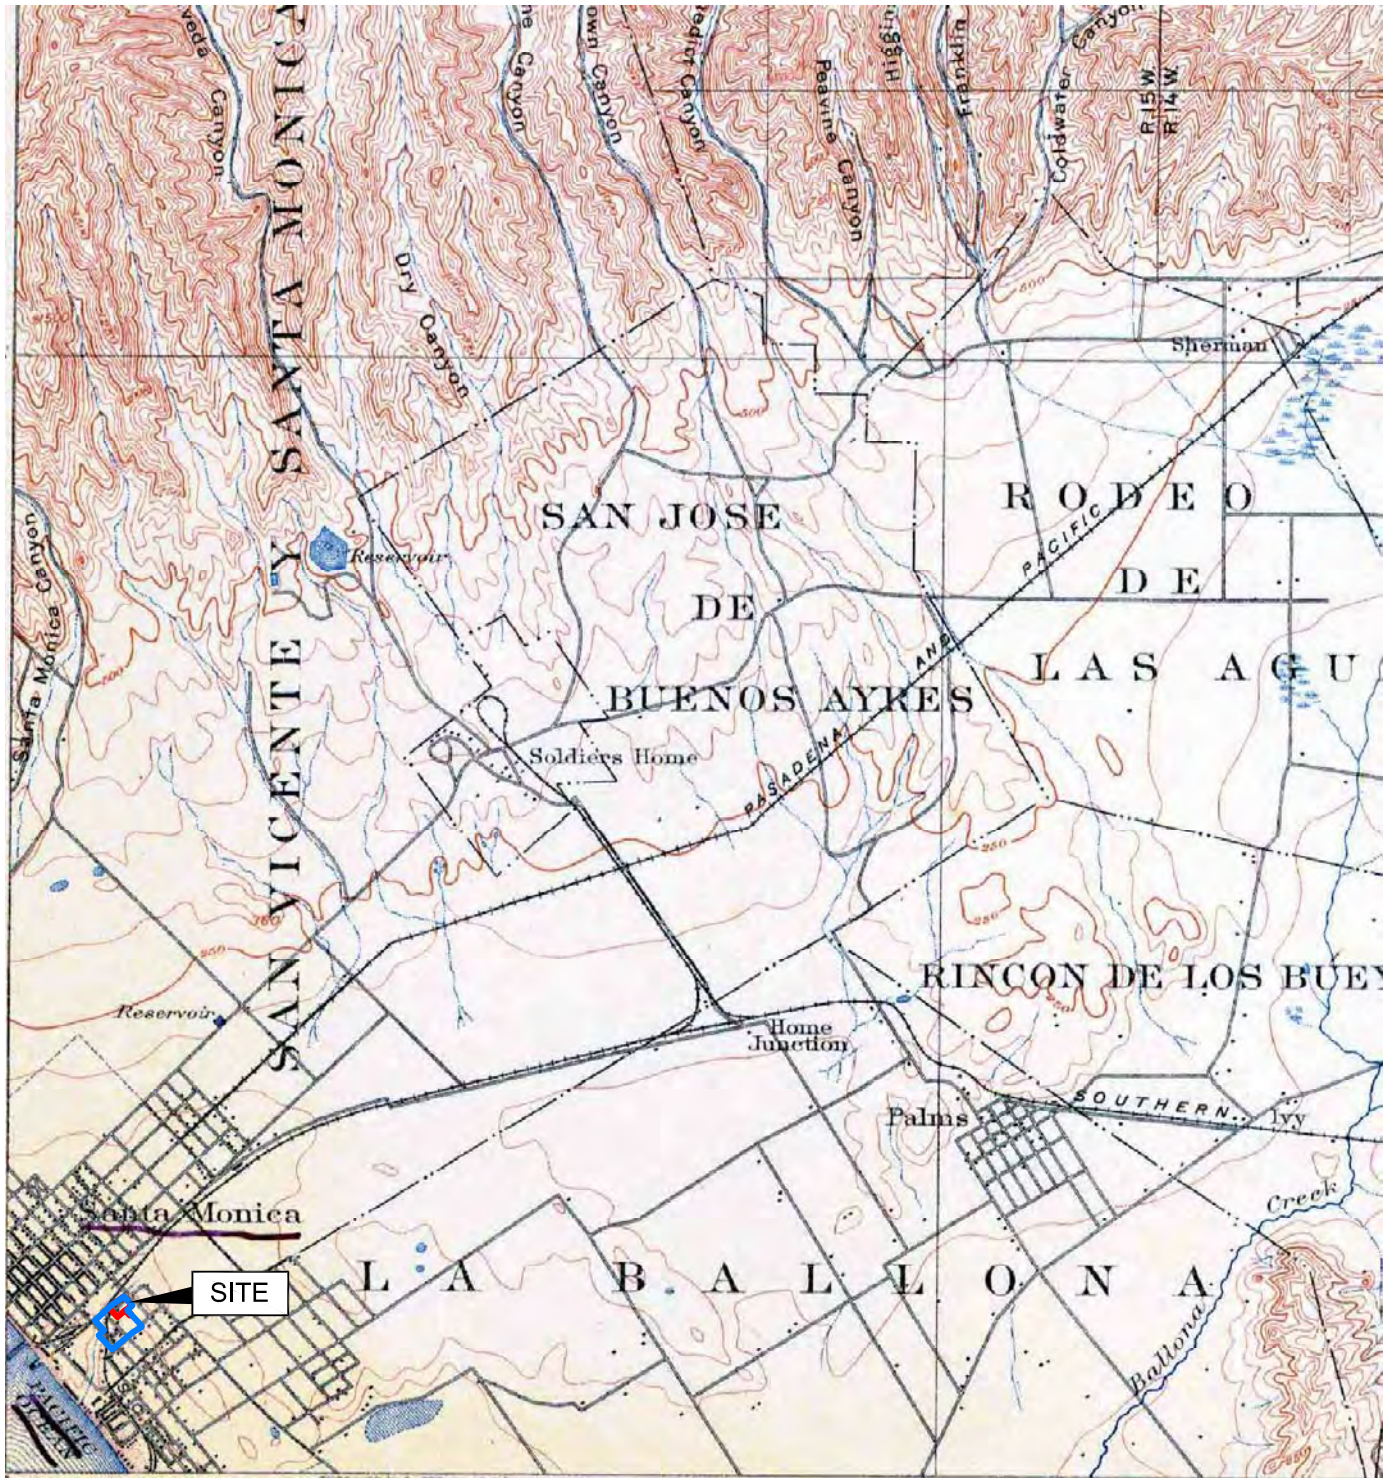

Site Area

School Boundary

N

0 5208 ft.


Historical Topographic Map
1900

Santa Monica High School
601 Pico Boulevard, Santa Monica, CA - 002-11144-04

LFR

Figure 4a

CM: K:\Data\Graphics\11000\11144\Santa Monica\001 Santa Monica HS\002-11144-04 - Historical Maps.dwg [T1900] 9/17/08 4:47pm emuresa XREFS:

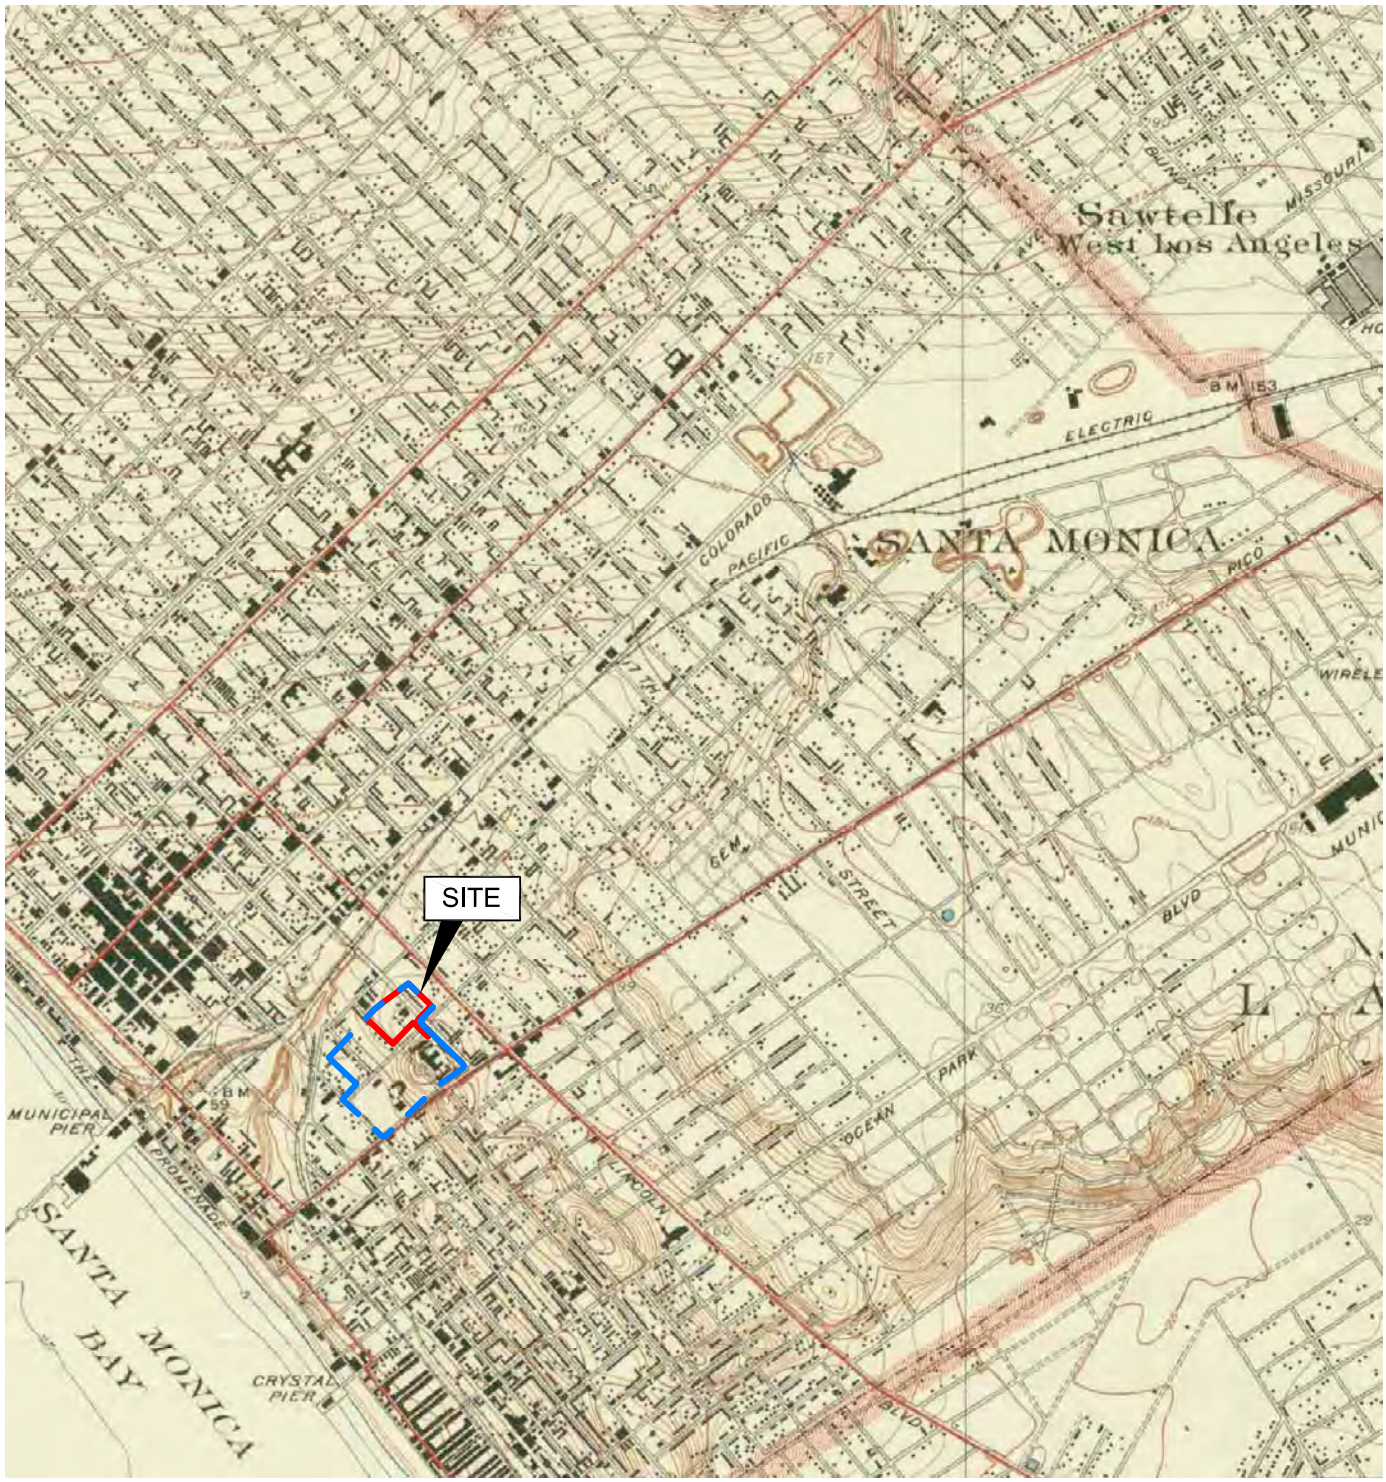

Site Area

School Boundary

N

0 2000 ft


Historical Topographic Map
1934

Santa Monica High School
601 Pico Boulevard, Santa Monica, CA - 002-11144-04

LFR

Figure 4b

CM: K:\Data\Graphics\11000\11144\Santa Monica\001 Santa Monica HS\002-11144-04 - Historical Maps.dwg [T1934] 9/17/08 4:47pm emuresa XREFS:

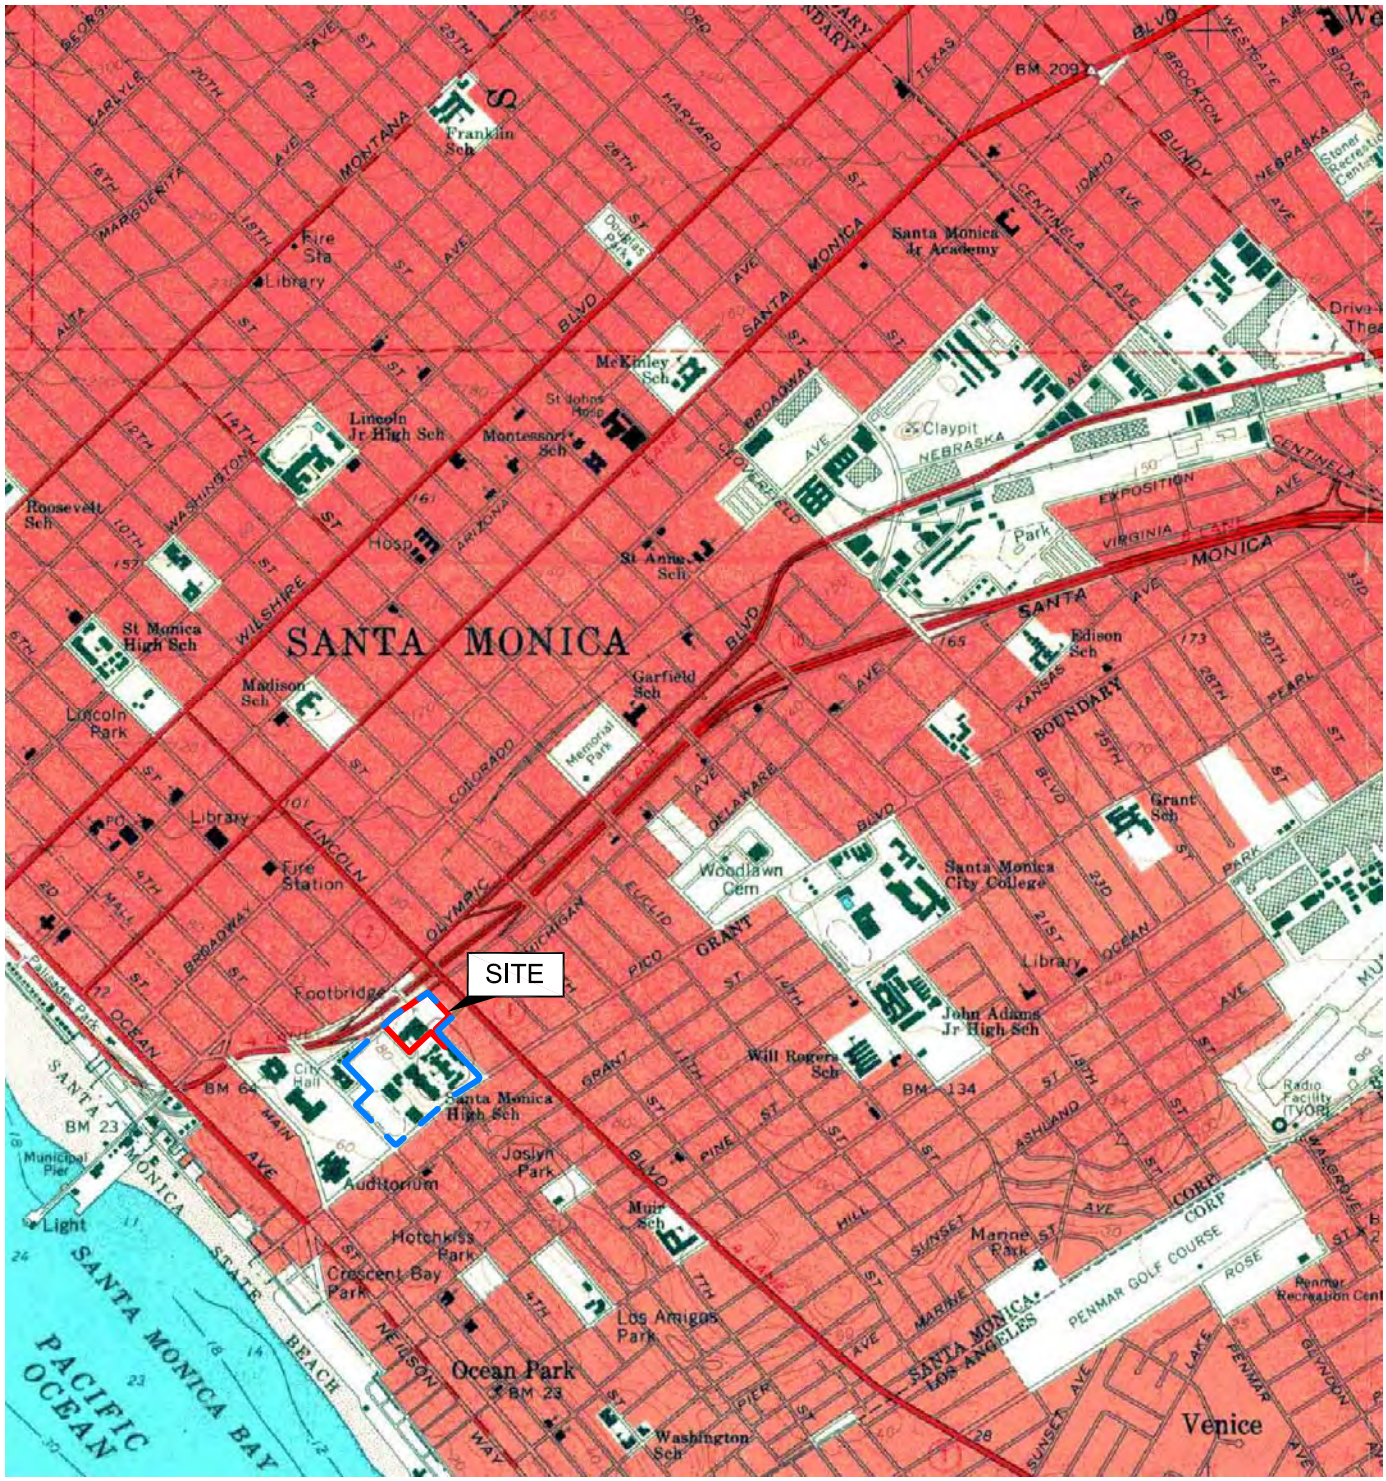


CM: K:\Data\Graphics\11000\11144\Santa Monica\001 Santa Monica HS\002-11144-04 - Historical Maps.dwg [T1966] 9/17/08 4:48pm emuresa XREFS:

Historical Topographic Map
1966

Santa Monica High School
601 Pico Boulevard, Santa Monica, CA - 002-11144-04

LFR

Figure 4c

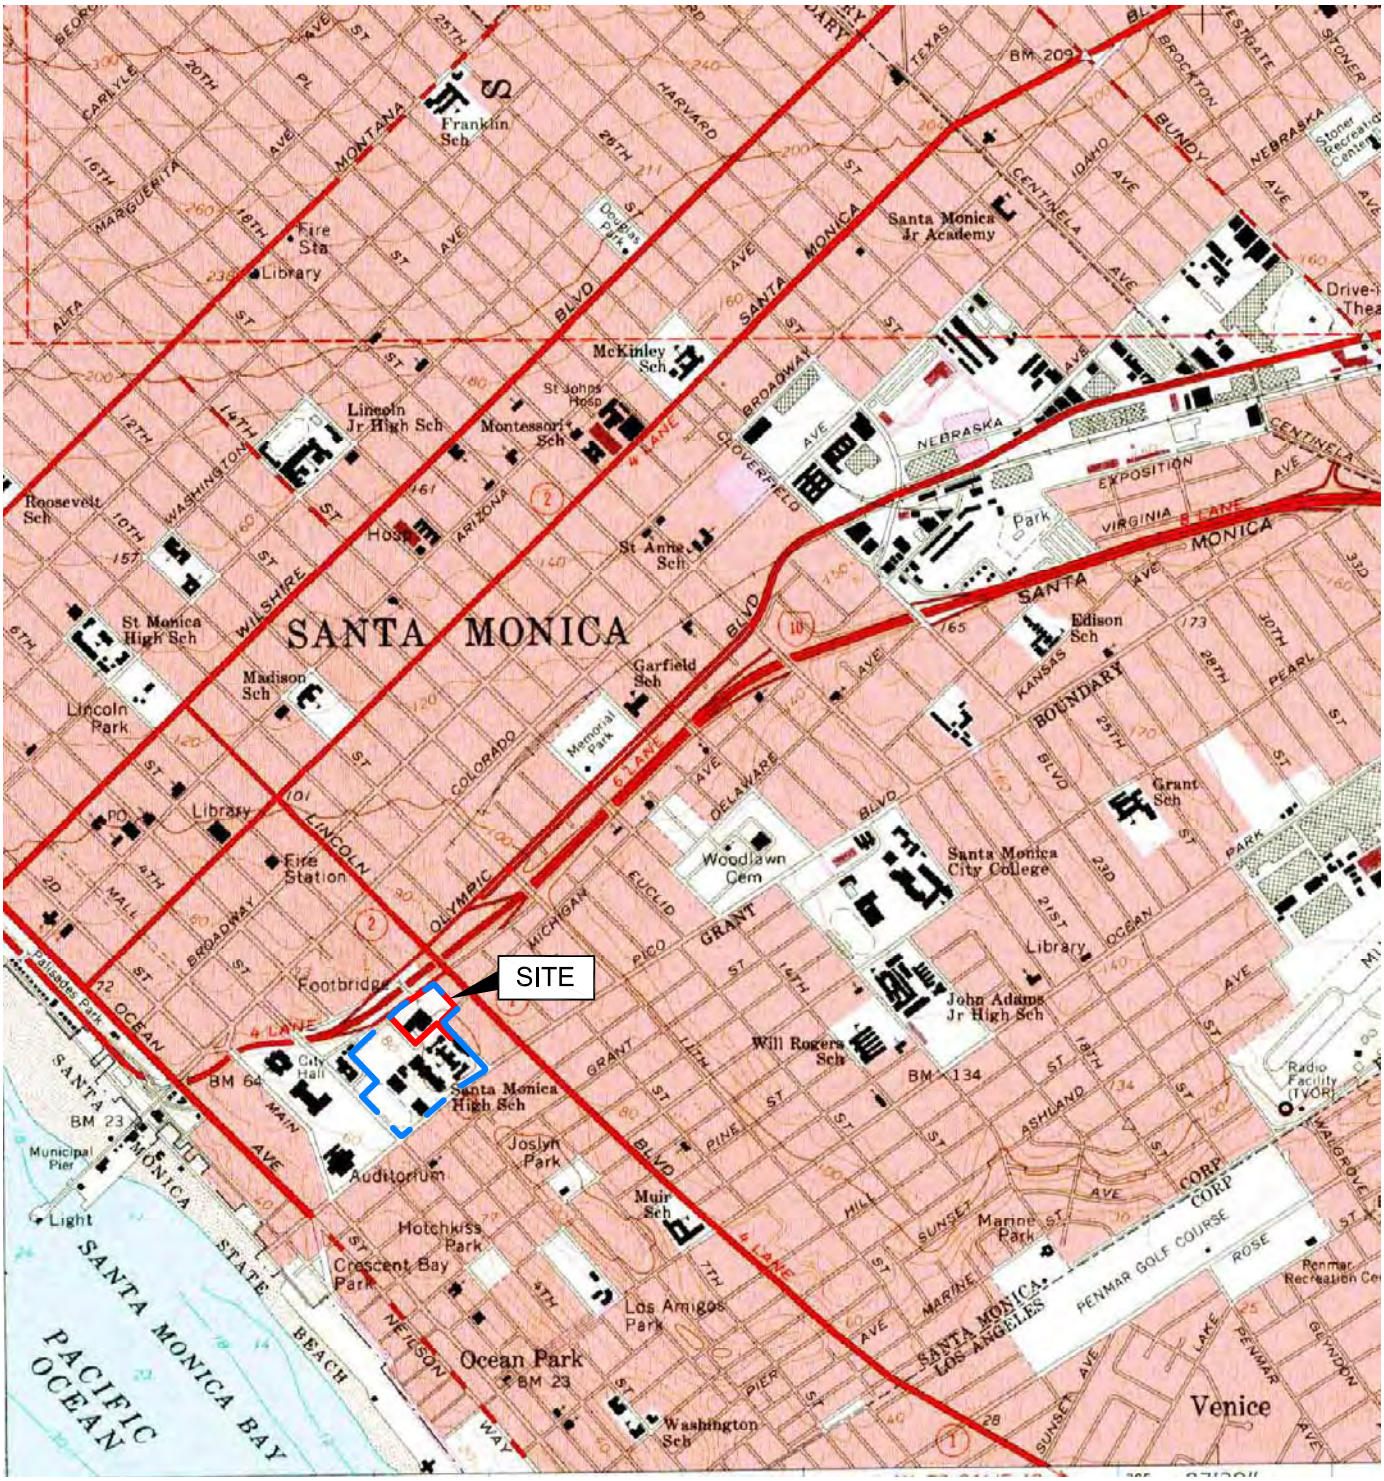

Site Area

School Boundary

N

0 2000 ft


Historical Topographic Map
1972

Santa Monica High School
601 Pico Boulevard, Santa Monica, CA - 002-11144-04

LFR

Figure 4d

CM: K:\Data\Graphics\11000\11144\Santa Monica\001 Santa Monica HS\002-11144-04 - Historical Maps.dwg [T1972] 9/17/08 4:48pm emuresa XREFS:

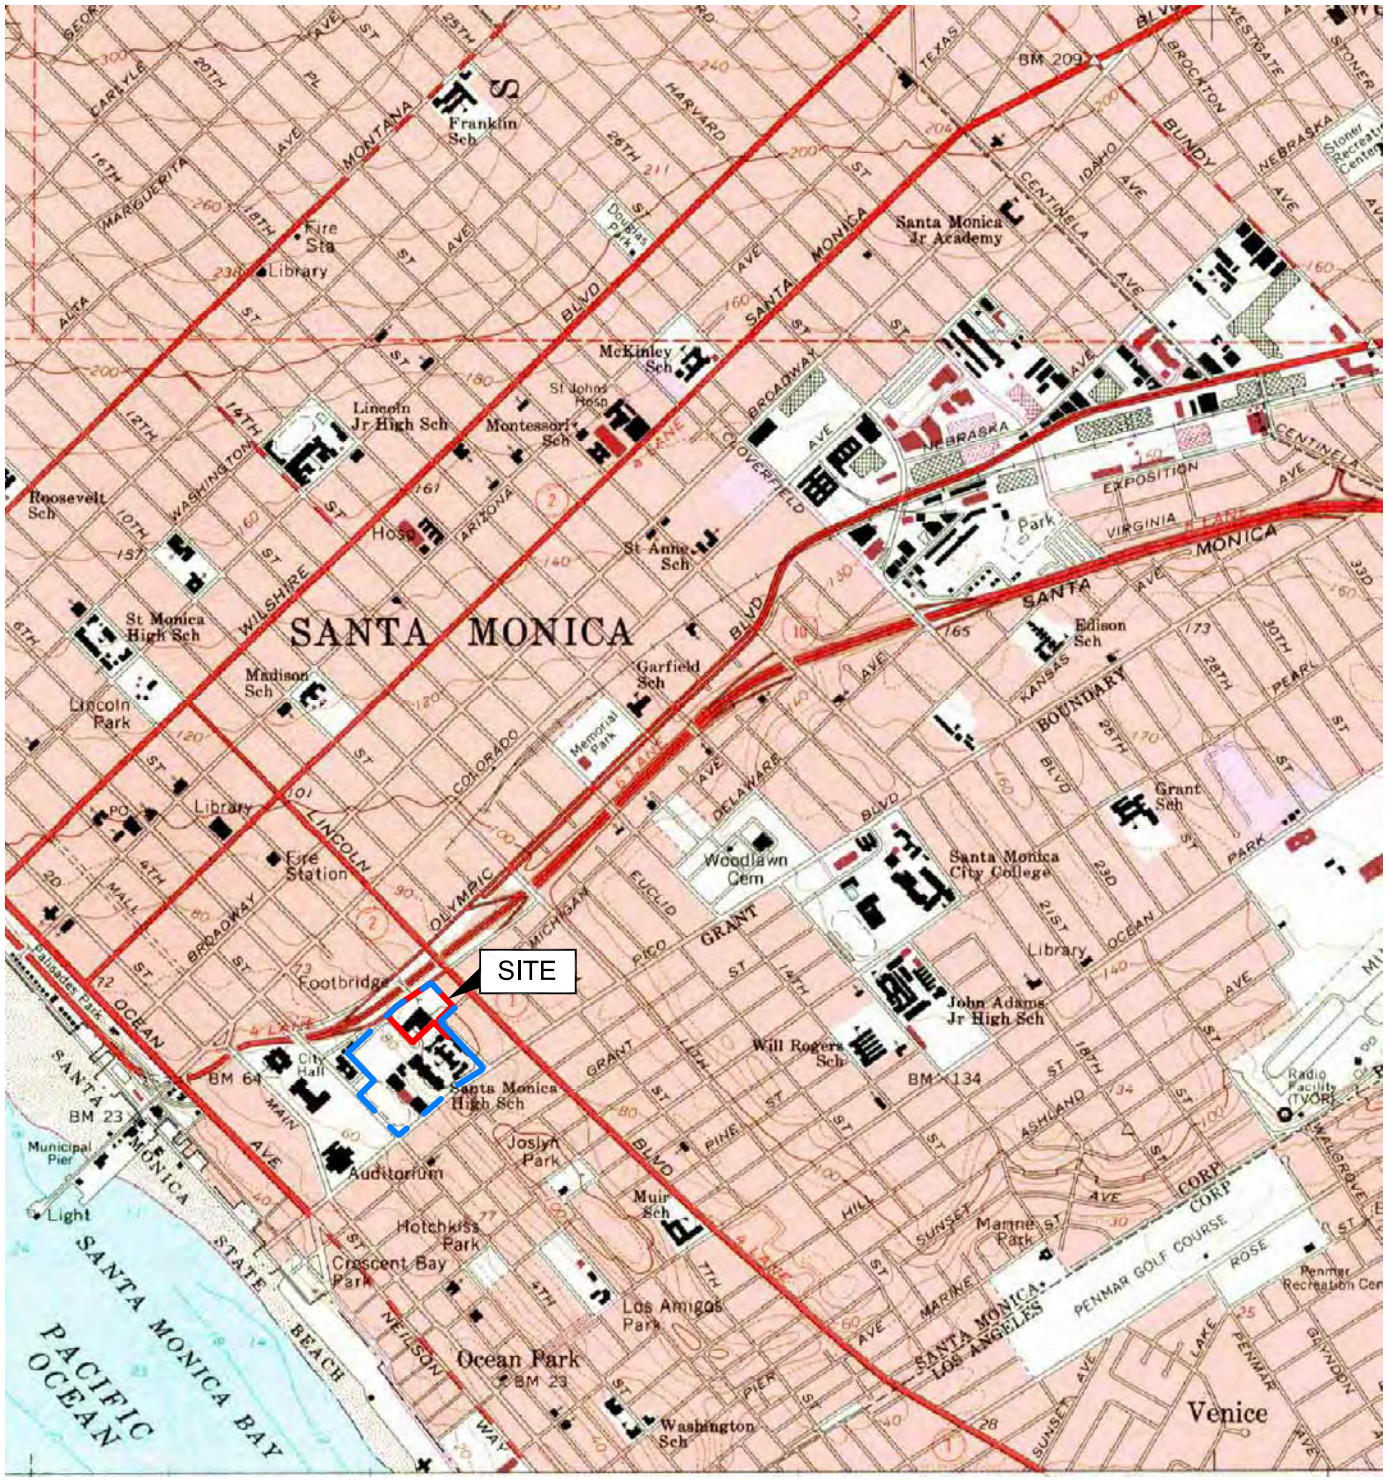


CM: K:\Data\Graphics\11000\11144\Santa Monica\001 Santa Monica HS\002-11144-04 - Historical Maps.dwg [T1981] 9/17/08 4:49pm emuresa XREFS:

Historical Topographic Map
1981

Santa Monica High School
601 Pico Boulevard, Santa Monica, CA - 002-11144-04

LFR

Figure 4e

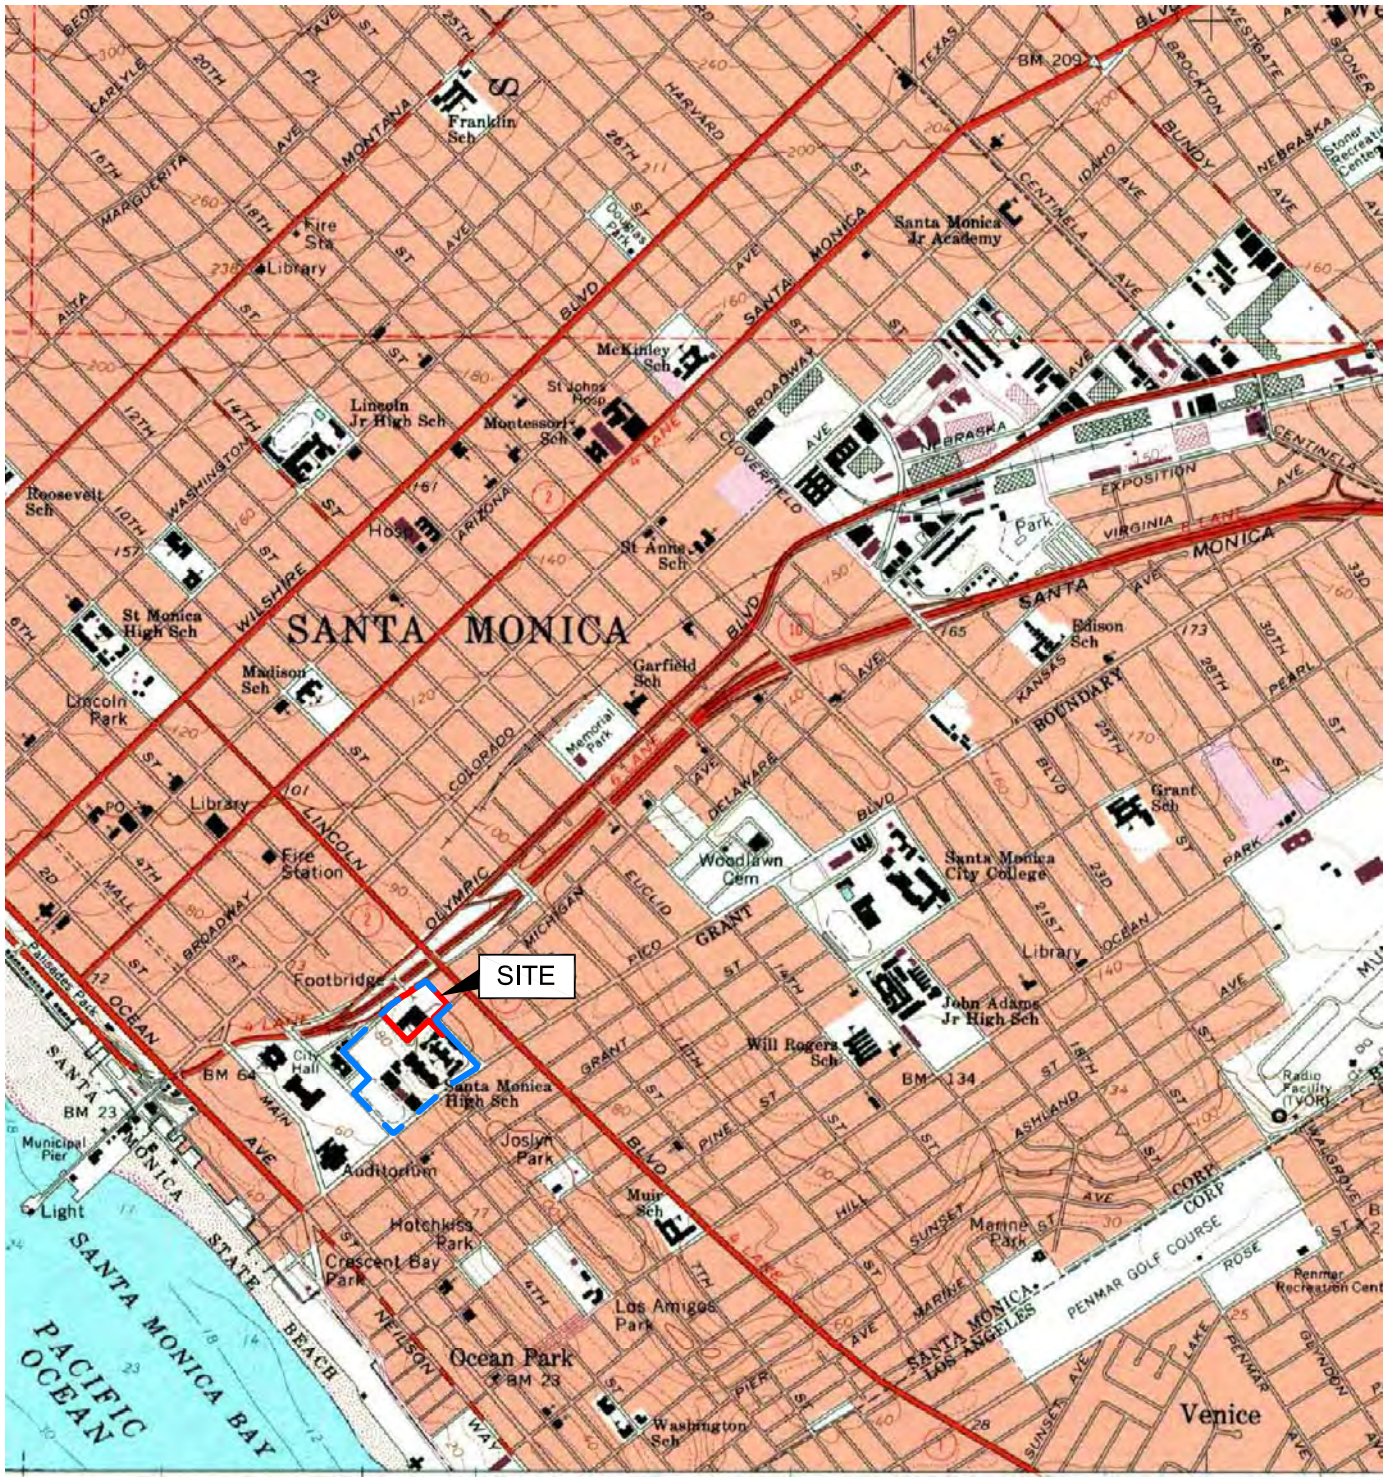


CM: K:\Data\Graphics\11000\11144\Santa Monica\001 Santa Monica HS\002-11144-04 - Historical Maps.dwg [T1994] 9/17/08 4:49pm emuresa XREFS:

Historical Topographic Map
1994

Santa Monica High School
601 Pico Boulevard, Santa Monica, CA - 002-11144-04

LFR

Figure 4f

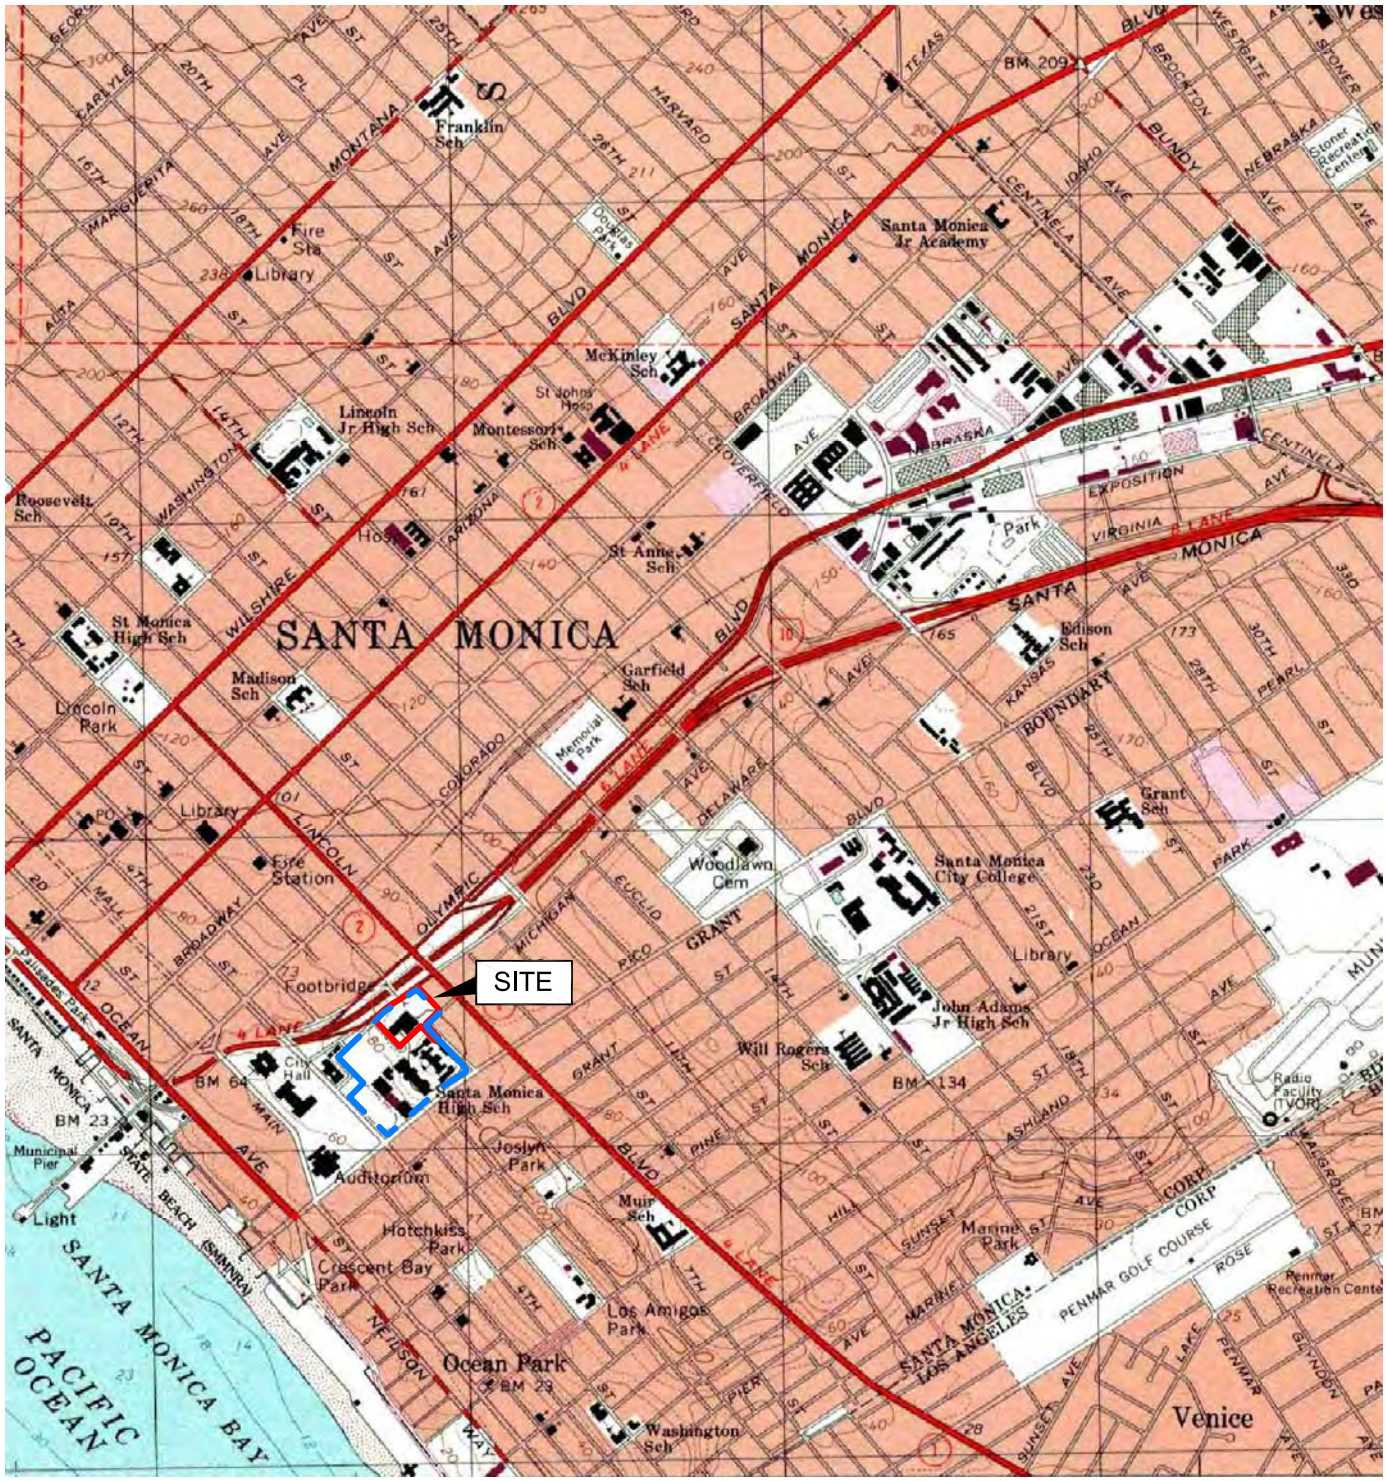

CM: K:\Data\Graphics\11000\11144\Santa Monica\001 Santa Monica HS\002-11144-04 - Historical Maps.dwg [T1995] 9/17/08 4:49pm emuresa XREFS:

Historical Topographic Map
1995


Santa Monica High School
601 Pico Boulevard, Santa Monica, CA - 002-11144-04

LFR

Figure 4g

Appendix A-3

Sanborn Fire Insurance Maps

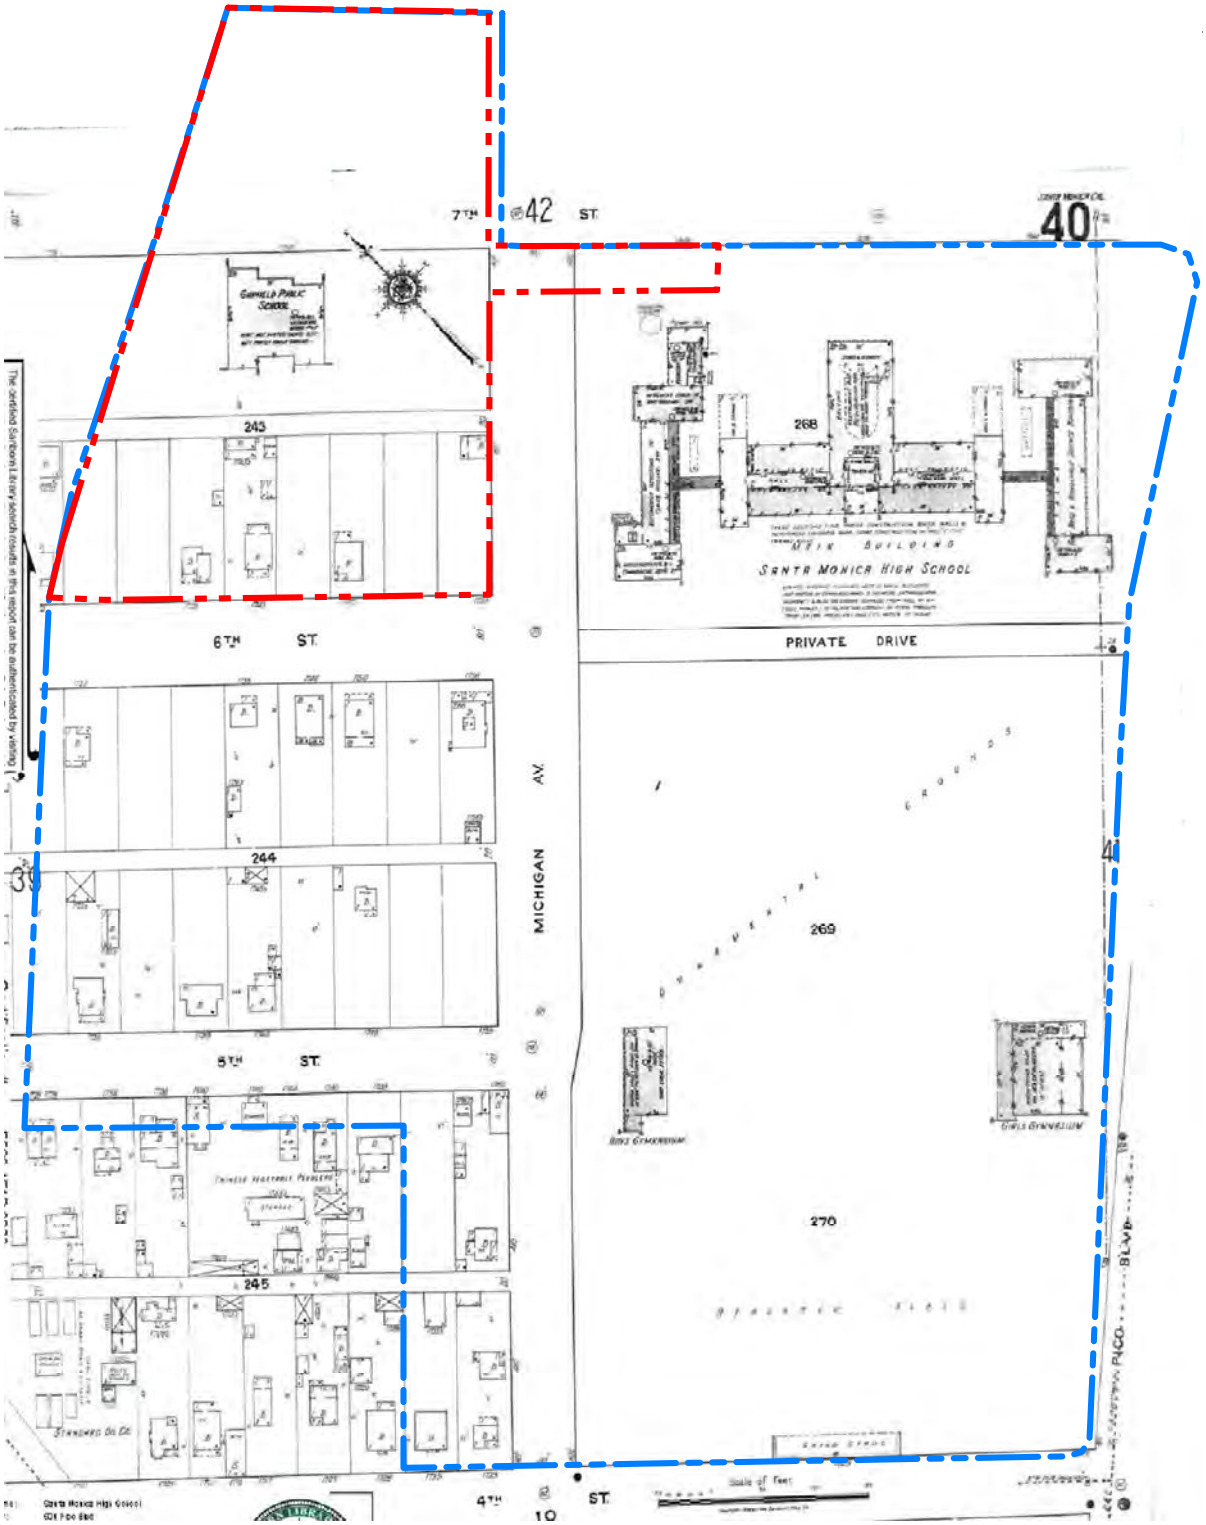

MAP SOURCE: Environmental Data Resources, Inc.

Site Area

School Boundary

0 181 ft


Sanborn Map
1918

Santa Monica High School
601 Pico Boulevard, Santa Monica, CA - 002-11144-04

LFR

Figure 5a

CM: K:\Data\Graphics\11000\11144\Santa Monica\001 Santa Monica HS\002-11144-04 - Historical Maps.dwg [S1918] 9/17/08 4:50pm emuresa XREFS:

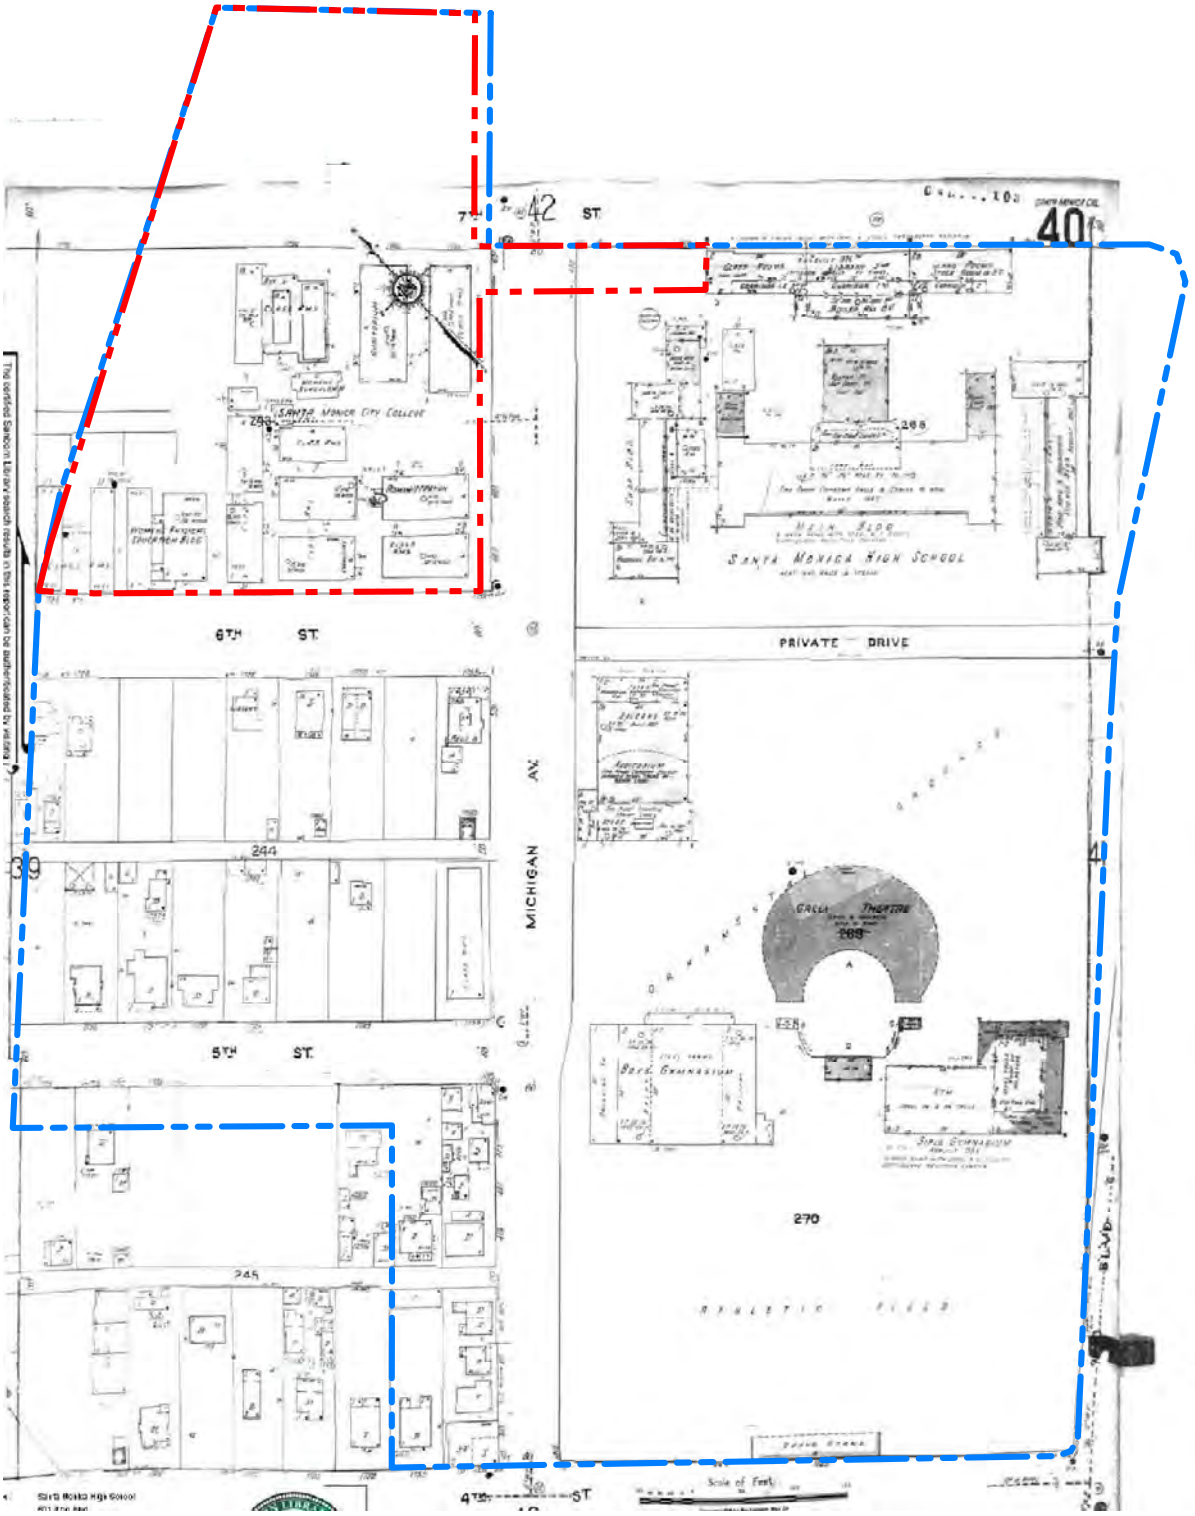

MAP SOURCE: Environmental Data Resources, Inc.

Site Area

School Boundary

0 187 ft


Sanborn Map
1950

Santa Monica High School
601 Pico Boulevard, Santa Monica, CA - 002-11144-04

LFR

Figure 5b

CM: K:\Data\Graphics\11000\11144\Santa Monica\001 Santa Monica HS\002-11144-04 - Historical Maps.dwg [S1950] 9/17/08 4:50pm emuresa XREFS:

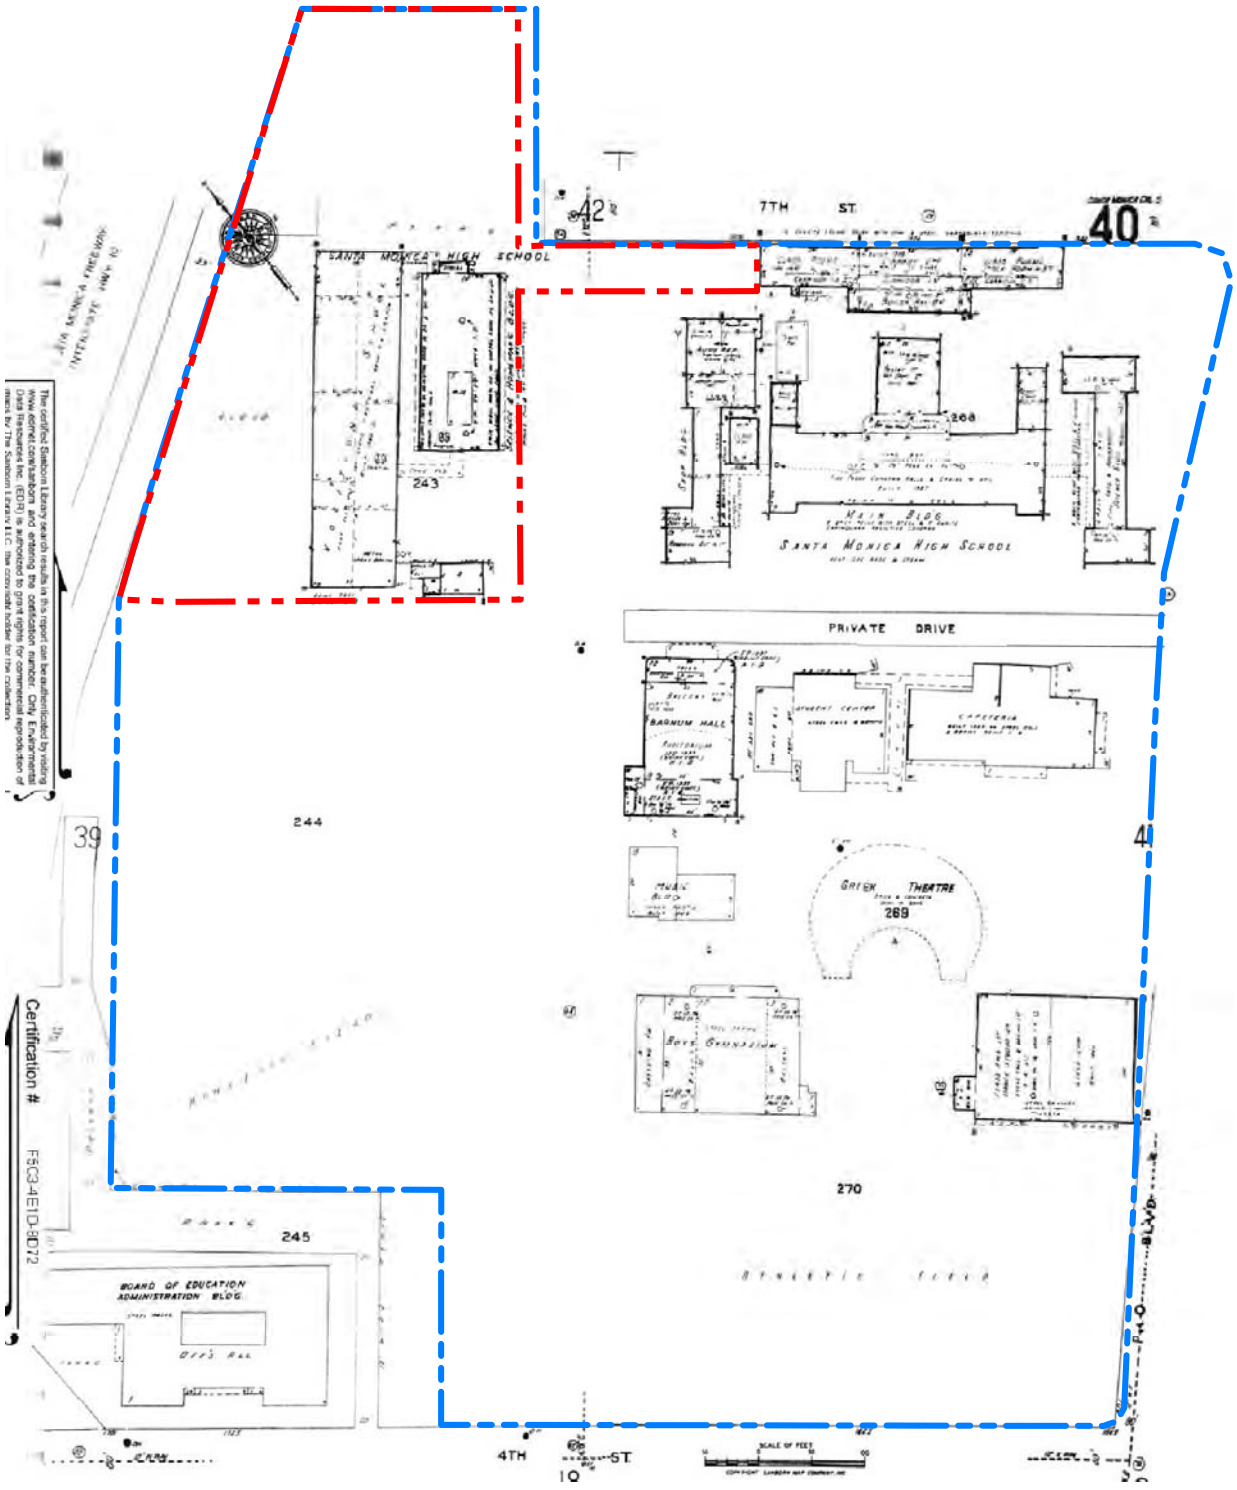

MAP SOURCE: Environmental Data Resources, Inc.

Site Area

School Boundary

0 184 ft


Sanborn Map
1965

Santa Monica High School
601 Pico Boulevard, Santa Monica, CA - 002-11144-04

LFR

Figure 5c

CM: K:\Data\Graphics\11000\11144\Santa Monica\001 Santa Monica HS\002-11144-04 - Historical Maps.dwg [S1965] 9/17/08 4:51pm emuresa XREFS:

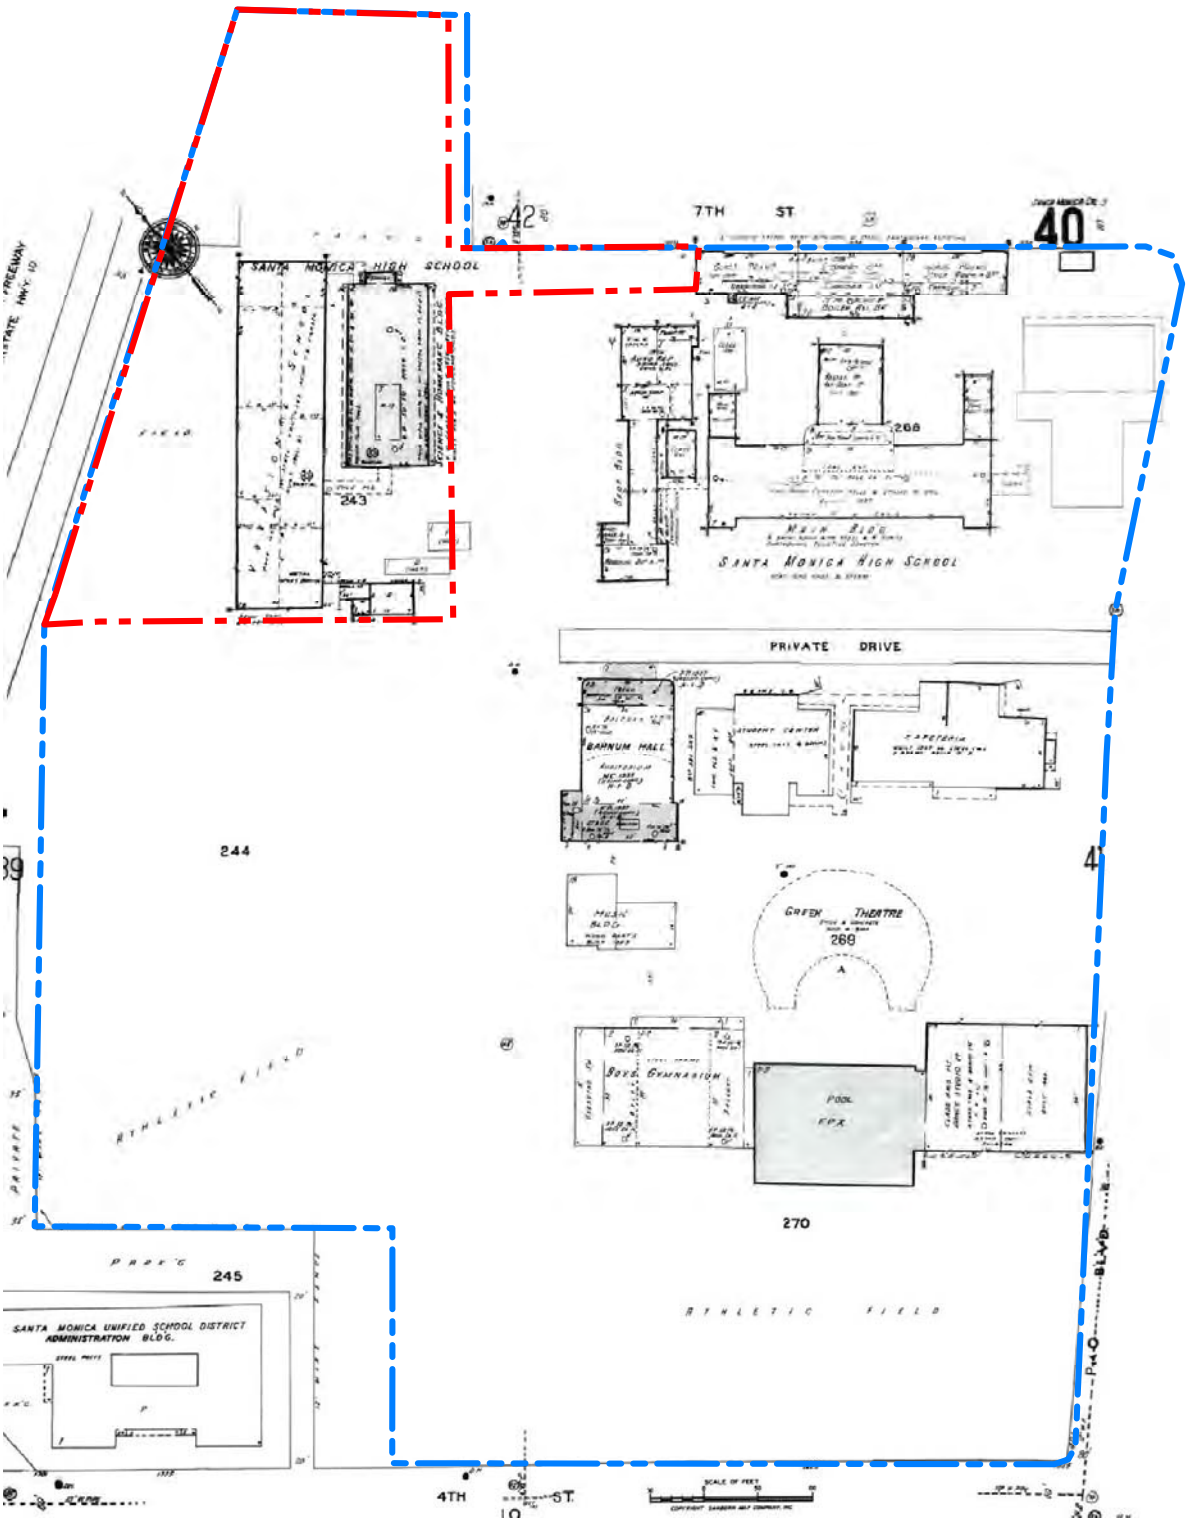

MAP SOURCE: Environmental Data Resources, Inc.

Site Area

School Boundary

0 178 ft

Sanborn Map
1986

Santa Monica High School
601 Pico Boulevard, Santa Monica, CA - 002-11144-04

LFR

Figure 5d

CM: K:\Data\Graphics\11000\11144\Santa Monica\001 Santa Monica HS\002-11144-04 - Historical Maps.dwg [S1986] 9/17/08 4:51pm emuresa XREFS:

APPENDIX B

Government Database Search
Environmental Data Resource, Inc.

Appendix B-1

EDR Radius Map with GeoCheck

Santa Monica High School
601 Pico Boulevard
Santa Monica, CA 90401

Inquiry Number: 02286308.1r
August 06, 2008

The EDR Radius Map™ Report with GeoCheck®

EDR® Environmental Data Resources Inc

440 Wheelers Farms Road
Milford, CT 06461
Toll Free: 800.352.0050
www.edrnet.com

TABLE OF CONTENTS

SECTION	PAGE
Executive Summary	ES1
Overview Map	2
Detail Map	3
Map Findings Summary	4
Map Findings	6
Orphan Summary	198
Government Records Searched/Data Currency Tracking	GR-1

GEOCHECK ADDENDUM

Physical Setting Source Addendum	A-1
Physical Setting Source Summary	A-2
Physical Setting Source Map	A-8
Physical Setting Source Map Findings	A-9
Physical Setting Source Records Searched	A-25

Thank you for your business.
Please contact EDR at 1-800-352-0050
with any questions or comments.

Disclaimer - Copyright and Trademark Notice

This Report contains certain information obtained from a variety of public and other sources reasonably available to Environmental Data Resources, Inc. It cannot be concluded from this Report that coverage information for the target and surrounding properties does not exist from other sources. **NO WARRANTY EXPRESSED OR IMPLIED, IS MADE WHATSOEVER IN CONNECTION WITH THIS REPORT. ENVIRONMENTAL DATA RESOURCES, INC. SPECIFICALLY DISCLAIMS THE MAKING OF ANY SUCH WARRANTIES, INCLUDING WITHOUT LIMITATION, MERCHANTABILITY OR FITNESS FOR A PARTICULAR USE OR PURPOSE. ALL RISK IS ASSUMED BY THE USER. IN NO EVENT SHALL ENVIRONMENTAL DATA RESOURCES, INC. BE LIABLE TO ANYONE, WHETHER ARISING OUT OF ERRORS OR OMISSIONS, NEGLIGENCE, ACCIDENT OR ANY OTHER CAUSE, FOR ANY LOSS OF DAMAGE, INCLUDING, WITHOUT LIMITATION, SPECIAL, INCIDENTAL, CONSEQUENTIAL, OR EXEMPLARY DAMAGES. ANY LIABILITY ON THE PART OF ENVIRONMENTAL DATA RESOURCES, INC. IS STRICTLY LIMITED TO A REFUND OF THE AMOUNT PAID FOR THIS REPORT.** Purchaser accepts this Report "AS IS". Any analyses, estimates, ratings, environmental risk levels or risk codes provided in this Report are provided for illustrative purposes only, and are not intended to provide, nor should they be interpreted as providing any facts regarding, or prediction or forecast of, any environmental risk for any property. Only a Phase I Environmental Site Assessment performed by an environmental professional can provide information regarding the environmental risk for any property. Additionally, the information provided in this Report is not to be construed as legal advice.

Copyright 2008 by Environmental Data Resources, Inc. All rights reserved. Reproduction in any media or format, in whole or in part, of any report or map of Environmental Data Resources, Inc., or its affiliates, is prohibited without prior written permission.

EDR and its logos (including Sanborn and Sanborn Map) are trademarks of Environmental Data Resources, Inc. or its affiliates. All other trademarks used herein are the property of their respective owners.

EXECUTIVE SUMMARY

A search of available environmental records was conducted by Environmental Data Resources, Inc (EDR). The report was designed to assist parties seeking to meet the search requirements of EPA's Standards and Practices for All Appropriate Inquiries (40 CFR Part 312), the ASTM Standard Practice for Environmental Site Assessments (E 1527-05) or custom requirements developed for the evaluation of environmental risk associated with a parcel of real estate.

TARGET PROPERTY INFORMATION

ADDRESS

601 PICO BOULEVARD
SANTA MONICA, CA 90401

COORDINATES

Latitude (North):	34.013510 - 34° 0' 48.6''
Longitude (West):	118.486530 - 118° 29' 11.5''
Universal Tranverse Mercator:	Zone 11
UTM X (Meters):	362735.0
UTM Y (Meters):	3764455.8
Elevation:	93 ft. above sea level

USGS TOPOGRAPHIC MAP ASSOCIATED WITH TARGET PROPERTY

Target Property Map:	34118-A4 BEVERLY HILLS, CA
Most Recent Revision:	1999
South Map:	33118-H4 VENICE, CA
Most Recent Revision:	1981
West Map:	34118-A5 TOPANGA, CA
Most Recent Revision:	1991

TARGET PROPERTY SEARCH RESULTS

The target property was identified in the following records. For more information on this property see page 6 of the attached EDR Radius Map report:

Site	Database(s)	EPA ID
SANTA MONICA HIGH 601 PICO BLVD. SANTA MONICA, CA 90405	FINDS	110021842354
SANTA MONICA MALIBU USD 601 PICO BLVD SANTA MONICA, CA 90401	RCRA-SQG FINDS	CAD074144064
SANTA MONICA HIGH 601 PICO BLVD SANTA MONICA, CA 90405	HAZNET	N/A

EXECUTIVE SUMMARY

DATABASES WITH NO MAPPED SITES

No mapped sites were found in EDR's search of available ("reasonably ascertainable ") government records either on the target property or within the search radius around the target property for the following databases:

FEDERAL RECORDS

NPL	National Priority List
Proposed NPL	Proposed National Priority List Sites
Delisted NPL	National Priority List Deletions
NPL LIENS	Federal Superfund Liens
CERCLIS	Comprehensive Environmental Response, Compensation, and Liability Information System
LIENS 2	CERCLA Lien Information
CORRACTS	Corrective Action Report
RCRA-TSDF	RCRA - Transporters, Storage and Disposal
RCRA-CESQG	RCRA - Conditionally Exempt Small Quantity Generator
RCRA-NonGen	RCRA - Non Generators
US ENG CONTROLS	Engineering Controls Sites List
US INST CONTROL	Sites with Institutional Controls
ERNS	Emergency Response Notification System
HMIRS	Hazardous Materials Information Reporting System
DOT OPS	Incident and Accident Data
US CDL	Clandestine Drug Labs
US BROWNFIELDS	A Listing of Brownfields Sites
DOD	Department of Defense Sites
LUCIS	Land Use Control Information System
CONSENT	Superfund (CERCLA) Consent Decrees
ROD	Records Of Decision
UMTRA	Uranium Mill Tailings Sites
ODI	Open Dump Inventory
DEBRIS REGION 9	Torres Martinez Reservation Illegal Dump Site Locations
MINES	Mines Master Index File
TRIS	Toxic Chemical Release Inventory System
TSCA	Toxic Substances Control Act
FTTS	FIFRA/ TSCA Tracking System - FIFRA (Federal Insecticide, Fungicide, & Rodenticide Act)/TSCA (Toxic Substances Control Act)
HIST FTTS	FIFRA/TSCA Tracking System Administrative Case Listing
SSTS	Section 7 Tracking Systems
ICIS	Integrated Compliance Information System
PADS	PCB Activity Database System
MLTS	Material Licensing Tracking System
RADINFO	Radiation Information Database
RAATS	RCRA Administrative Action Tracking System

STATE AND LOCAL RECORDS

HIST Cal-Sites	Historical Calsites Database
CA BOND EXP. PLAN	Bond Expenditure Plan
SCH	School Property Evaluation Program
Toxic Pits	Toxic Pits Cleanup Act Sites

SWF/LF ---- Solid Waste Information System
CA WDS ---- Waste Discharge System
WMUDS/SWAT ---- Waste Management Unit Database
SWRCY ---- Recycler Database
AOCONCERN ---- San Gabriel Valley Areas of Concern
AST ---- Aboveground Petroleum Storage Tank Facilities
LIENS ---- Environmental Liens Listing
CHMIRS ---- California Hazardous Material Incident Report System
Notify 65 ---- Proposition 65 Records
LA Co. Site Mitigation ---- Site Mitigation List
DEED ---- Deed Restriction Listing
WIP ---- Well Investigation Program Case List
LOS ANGELES CO. HMS ---- HMS: Street Number List
CDL ---- Clandestine Drug Labs
RESPONSE ---- State Response Sites
EMI ---- Emissions Inventory Data
HAULERS ---- Registered Waste Tire Haulers Listing

TRIBAL RECORDS

INDIAN RESERV ---- Indian Reservations
INDIAN ODI ---- Report on the Status of Open Dumps on Indian Lands
INDIAN LUST ---- Leaking Underground Storage Tanks on Indian Land
INDIAN UST ---- Underground Storage Tanks on Indian Land
INDIAN VCP ---- Voluntary Cleanup Priority Listing

SURROUNDING SITES: SEARCH RESULTS

Surrounding sites were identified in the following databases.

Elevations have been determined from the USGS Digital Elevation Model and should be evaluated on a relative (not an absolute) basis. Relative elevation information between sites of close proximity should be field verified. Sites with an elevation equal to or higher than the target property have been differentiated below from sites with an elevation lower than the target property.
Page numbers and map identification numbers refer to the EDR Radius Map report where detailed data on individual sites can be reviewed.

Sites listed in ***bold italics*** are in multiple databases.

Unmappable (orphan) sites are not considered in the foregoing analysis.

FEDERAL RECORDS

CERC-NFRAP: Archived sites are sites that have been removed and archived from the inventory of CERCLIS sites. Archived status indicates that, to the best of EPA's knowledge, assessment at a site has been completed and that EPA has determined no further steps will be taken to list this site on the National Priorities List (NPL), unless information indicates this decision was not appropriate or other considerations require a recommendation for listing at a later time. This decision does not necessarily mean that there is no hazard associated with a given site; it only means that, based upon available information, the location is not judged to be a potential NPL site.

A review of the CERC-NFRAP list, as provided by EDR, and dated 12/03/2007 has revealed that there is 1 CERC-NFRAP site within approximately 0.5 miles of the target property.

EXECUTIVE SUMMARY

Equal/Higher Elevation	Address	Dist / Dir	Map ID	Page
AMERICA'S FINEST PRODS. CORP.	1639 9TH ST.	1/8 - 1/4 N	G32	73

RCRA-LQG: RCRAInfo is EPA's comprehensive information system, providing access to data supporting the Resource Conservation and Recovery Act (RCRA) of 1976 and the Hazardous and Solid Waste Amendments (HSWA) of 1984. The database includes selective information on sites which generate, transport, store, treat and/or dispose of hazardous waste as defined by the Resource Conservation and Recovery Act (RCRA). Large quantity generators (LQGs) generate over 1,000 kilograms (kg) of hazardous waste, or over 1 kg of acutely hazardous waste per month.

A review of the RCRA-LQG list, as provided by EDR, and dated 03/06/2008 has revealed that there is 1 RCRA-LQG site within approximately 0.25 miles of the target property.

Lower Elevation	Address	Dist / Dir	Map ID	Page
Not reported	1660 7TH ST	0 - 1/8 NW	23	60

RCRA-SQG: RCRAInfo is EPA's comprehensive information system, providing access to data supporting the Resource Conservation and Recovery Act (RCRA) of 1976 and the Hazardous and Solid Waste Amendments (HSWA) of 1984. The database includes selective information on sites which generate, transport, store, treat and/or dispose of hazardous waste as defined by the Resource Conservation and Recovery Act (RCRA). Small quantity generators (SQGs) generate between 100 kg and 1,000 kg of hazardous waste per month.

A review of the RCRA-SQG list, as provided by EDR, and dated 03/06/2008 has revealed that there are 19 RCRA-SQG sites within approximately 0.25 miles of the target property.

Equal/Higher Elevation	Address	Dist / Dir	Map ID	Page
CARRUS INC	***1631 9TH ST***	***1/8 - 1/4 N***	***G34***	***75***
RED LINE SERVICE INC	***720 COLORADO AVE***	***1/8 - 1/4 NW***	***57***	***115***
PUROFLOW CORP	***1631 10TH ST***	***1/8 - 1/4 N***	***O62***	***123***
APEX FURNITURE	***830 COLORADO AVE***	***1/8 - 1/4 NNW***	***P65***	***130***

Lower Elevation	Address	Dist / Dir	Map ID	Page
CHEVRON STATION NO 99266	***1732 LINCOLN BLVD***	***0 - 1/8 ENE***	***B7***	***16***
WORLD OIL CO	***1801 LINCOLN***	***0 - 1/8 ENE***	***C13***	***27***
BENJAMIN TIRE CO.	***1817 LINCOLN BLVD.***	***0 - 1/8 ENE***	***C17***	***38***
STATE TRANSMISSIONS & AUTO COR	***1833 LINCOLN BLVD***	***0 - 1/8 E***	***18***	***40***
PAULS TRANSMISSION SERVICES	***825 OLYMPIC BLVD***	***0 - 1/8 N***	***20***	***48***
SHELL SERVICE STATION	***1866 LINCOLN BLVD***	***0 - 1/8 ENE***	***D21***	***55***
QUALITY EXPRESS CLEANERS	***1908 LINCOLN BLVD UNIT***	***1/8 - 1/4 E***	***E26***	***65***
PAXTON PRODUCTS INC	***929 OLYMPIC BLVD***	***1/8 - 1/4 NNE***	***30***	***70***
JOES ROYAL DETAIL	***1929 LINCOLN BLVD***	***1/8 - 1/4 ESE***	***31***	***72***
HONDA KAWASAKI POLARIS	***828 PICO BLVD***	***1/8 - 1/4 E***	***J42***	***92***
NYBERGS UNIQUE LNDRY INC	***838 PICO BLVD***	***1/8 - 1/4 E***	***J48***	***105***
THOMAS & ASSOCIATES	***532 COLORADO BLVD***	***1/8 - 1/4 NW***	***55***	***112***
RICHARDS SURGICAL MANUFACTURIN	***612 COLORADO AVENUE***	***1/8 - 1/4 NW***	***K56***	***114***
KEYSTONE BODY SHOP INC	***631 CLORADO AVE***	***1/8 - 1/4 NW***	***N60***	***121***
ARCO FACILITY NO 01946	***332 PICO BLVD***	***1/8 - 1/4 SSW***	***Q66***	***131***

EXECUTIVE SUMMARY

FUDS: The Listing includes locations of Formerly Used Defense Sites Properties where the US Army Corps Of Engineers is actively working or will take necessary cleanup actions.

A review of the FUDS list, as provided by EDR, and dated 12/31/2006 has revealed that there is 1 FUDS site within approximately 1 mile of the target property.

Lower Elevation	Address	Dist / Dir	Map ID	Page
SANTA MONICA AAF REDIS STA #3		1/4 - 1/2 SW	83	173

STATE AND LOCAL RECORDS

Cortese: The sites for the list are designated by the State Water Resource Control Board (LUST), the Integrated Waste Board (SWF/LS), and the Department of Toxic Substances Control (Cal-Sites). This listing is no longer updated by the state agency.

A review of the Cortese list, as provided by EDR, and dated 04/01/2001 has revealed that there are 27 Cortese sites within approximately 0.5 miles of the target property.

Equal/Higher Elevation	Address	Dist / Dir	Map ID	Page
SANTA MONICA PRODUCE	***1643 010TH ST***	***1/8 - 1/4 NNE***	***O59***	***118***
TUNE UP MASTERS SHOP #5	***1534 LINCOLN BLVD***	***1/4 - 1/2 NNW***	***T76***	***158***
VONS STORE #262	***1522 LINCOLN BLVD***	***1/4 - 1/2 NNW***	***T78***	***162***
LEXUS OF SANTA MONICA	***1630 012TH ST***	***1/4 - 1/2 NE***	***79***	***165***
SANTA MONICA FIRE DEPT.	***1444 007TH ST***	***1/4 - 1/2 NW***	***84***	***174***
NISSAN	***900 SANTA MONICA BLVD***	***1/4 - 1/2 NNW***	***89***	***185***

Lower Elevation	Address	Dist / Dir	Map ID	Page
CHEVRON #9-9266	***1732 LINCOLN BLVD***	***0 - 1/8 ENE***	***B5***	***10***
U-HAUL CENTER SANTA MONIC	***1747 LINCOLN***	***0 - 1/8 ENE***	***B10***	***23***
WORLD OIL #16	***1801 LINCOLN BLVD***	***0 - 1/8 ENE***	***C14***	***31***
FIRESTONE SERVICE CENTER	***1817 LINCOLN BLVD***	***0 - 1/8 ENE***	***C16***	***36***
STATE TRANSMISSIONS & AUTO COR	***1833 LINCOLN BLVD***	***0 - 1/8 E***	***18***	***40***
LET 'EM EAT CAKE	***1804 LINCOLN BLVD***	***0 - 1/8 ENE***	***19***	***46***
ARGO REALTY PROPERTY	***1661 LINCOLN BLVD***	***0 - 1/8 NNW***	***F25***	***62***
SANTA MONICA/MALIBU SCHL. DIST	***1723 004TH ST***	***1/8 - 1/4 SW***	***35***	***78***
PIONEER FRENCH BAKERY	***1621 007TH ST***	***1/8 - 1/4 NW***	***H36***	***81***
LINCOLN CAR WASH	***1624 LINCOLN BLVD***	***1/8 - 1/4 NNW***	***I40***	***89***
METROPOLITAN CLEANERS	***2003 LINCOLN BLVD***	***1/8 - 1/4 ESE***	***L46***	***99***
WORLD OIL STATION #58	2003 LINCOLN	1/8 - 1/4 ESE	L47	105
WERTZ BROTHERS	1613 LINCOLN	1/8 - 1/4 NNW	I49	106
ARCO #1946	***332 PICO BLVD***	***1/8 - 1/4 SSW***	***Q68***	***137***
NASA OIL COMPANY	***2120 LINCOLN BLVD***	***1/4 - 1/2 ESE***	***R71***	***146***
SANTA MONICA POLICE DEPARTMENT	***1685 MAIN ST***	***1/4 - 1/2 SW***	***S73***	***149***
SANTA MONICA MUNICIPAL BUS LIN	***1620 006TH ST***	***1/4 - 1/2 NW***	***74***	***152***
SEARS	***302 COLORADO AVE***	***1/4 - 1/2 W***	***75***	***154***
INSTA-TUNE	***2307 LINCOLN BLVD***	***1/4 - 1/2 ESE***	***81***	***168***
PIONEER BOULANGERIE	***2012 MAIN ST***	***1/4 - 1/2 SSW***	***82***	***170***
KURUMAYA USA INC	***1535 OCEAN AVE***	***1/4 - 1/2 W***	***88***	***182***

EXECUTIVE SUMMARY

LUST: The Leaking Underground Storage Tank Incident Reports contain an inventory of reported leaking underground storage tank incidents. The data come from the State Water Resources Control Board Leaking Underground Storage Tank Information System.

A review of the LUST list, as provided by EDR, and dated 07/03/2008 has revealed that there are 32 LUST sites within approximately 0.5 miles of the target property.

Equal/Higher Elevation	Address	Dist / Dir	Map ID	Page
SANTA MONICA PRODUCE	***1643 010TH ST***	***1/8 - 1/4 NNE***	***O59***	***118***
Facility Status: Case Closed				
TUNE UP MASTERS SHOP #5	***1534 LINCOLN BLVD***	***1/4 - 1/2 NNW***	***T76***	***158***
Facility Status: Case Closed				
PACIFICA EQUITIES, LLC	1639 11TH ST.	1/4 - 1/2 NNE	77	161
Facility Status: Leak being confirmed				
VONS STORE #262	***1522 LINCOLN BLVD***	***1/4 - 1/2 NNW***	***T78***	***162***
Facility Status: Case Closed				
LEXUS OF SANTA MONICA	***1630 012TH ST***	***1/4 - 1/2 NE***	***79***	***165***
Facility Status: Post remedial action monitoring				
SANTA MONICA FIRE DEPT.	***1444 007TH ST***	***1/4 - 1/2 NW***	***84***	***174***
Facility Status: Case Closed				
CVS CORPORATION	1411 LINCOLN BLVD.	1/4 - 1/2 NW	U85	176
MOBIL #11-F24	731 SANTA MONICA BLVD	1/4 - 1/2 NW	86	178
Facility Status: Case Closed				
SHERIDAN TOYOTA, INC.	***801 SANTA MONICA BLVD***	***1/4 - 1/2 NW***	***U87***	***180***
Facility Status: Case Closed				
NISSAN	***900 SANTA MONICA BLVD***	***1/4 - 1/2 NNW***	***89***	***185***
Facility Status: Case Closed				

Lower Elevation	Address	Dist / Dir	Map ID	Page
CHEVRON #9-9266	***1732 LINCOLN BLVD***	***0 - 1/8 ENE***	***B5***	***10***
Facility Status: Case Closed				
Facility Status: Remediation Plan				
U-HAUL CENTER SANTA MONICA	***1747 LINCOLN BLVD***	***0 - 1/8 ENE***	***B8***	***18***
Facility Status: Case Closed				
WORLD OIL #16	***1801 LINCOLN BLVD***	***0 - 1/8 ENE***	***C14***	***31***
Facility Status: Remediation Plan				
FIRESTONE SERVICE CENTER	***1817 LINCOLN BLVD***	***0 - 1/8 ENE***	***C16***	***36***
Facility Status: Case Closed				
STATE TRANSMISSIONS & AUTO COR	***1833 LINCOLN BLVD***	***0 - 1/8 E***	***18***	***40***
Facility Status: Preliminary site assessment underway				
LET 'EM EAT CAKE	***1804 LINCOLN BLVD***	***0 - 1/8 ENE***	***19***	***46***
Facility Status: Case Closed				
PAULS TRANSMISSION SERVICES	***825 OLYMPIC BLVD***	***0 - 1/8 N***	***20***	***48***
Facility Status: Case Closed				
SHELL SERVICE STATION	***1866 LINCOLN BLVD***	***0 - 1/8 ENE***	***D21***	***55***
Facility Status: Pollution Characterization				
ARGO REALTY PROPERTY	***1661 LINCOLN BLVD***	***0 - 1/8 NNW***	***F25***	***62***
Facility Status: Pollution Characterization				
SANTA MONICA/MALIBU SCHL. DIST	***1723 004TH ST***	***1/8 - 1/4 SW***	***35***	***78***
Facility Status: Pollution Characterization				

EXECUTIVE SUMMARY

Lower Elevation	Address	Dist / Dir	Map ID	Page
PIONEER FRENCH BAKERY	***1621 007TH ST***	***1/8 - 1/4 NW***	***H36***	***81***
Facility Status: Case Closed				
LINCOLN CAR WASH	***1624 LINCOLN BLVD***	***1/8 - 1/4 NNW***	***I40***	***89***
Facility Status: Remedial action (cleanup) Underway				
METROPOLITAN CLEANERS	***2003 LINCOLN BLVD***	***1/8 - 1/4 ESE***	***L46***	***99***
Facility Status: Pollution Characterization				
WERTZ BROTHERS, INC.	1613 LINCOLN BLVD	1/8 - 1/4 NNW	I50	107
Facility Status: Case Closed				
ARCO #1946	***332 PICO BLVD***	***1/8 - 1/4 SSW***	***Q68***	***137***
Facility Status: Case Closed				
Facility Status: Leak being confirmed				
NASA OIL COMPANY	***2120 LINCOLN BLVD***	***1/4 - 1/2 ESE***	***R71***	***146***
Facility Status: Remedial action (cleanup) Underway				
SANTA MONICA POLICE DEPARTMENT	***1685 MAIN ST***	***1/4 - 1/2 SW***	***S73***	***149***
Facility Status: Case Closed				
SANTA MONICA MUNICIPAL BUS LIN	***1620 006TH ST***	***1/4 - 1/2 NW***	***74***	***152***
Facility Status: Remedial action (cleanup) Underway				
SEARS	***302 COLORADO AVE***	***1/4 - 1/2 W***	***75***	***154***
Facility Status: Post remedial action monitoring				
INSTA-TUNE	***2307 LINCOLN BLVD***	***1/4 - 1/2 ESE***	***81***	***168***
Facility Status: Case Closed				
PIONEER BOULANGERIE	***2012 MAIN ST***	***1/4 - 1/2 SSW***	***82***	***170***
Facility Status: Case Closed				
KURUMAYA USA INC	***1535 OCEAN AVE***	***1/4 - 1/2 W***	***88***	***182***
Facility Status: Case Closed				

CA FID UST: The Facility Inventory Database contains active and inactive underground storage tank locations. The source is the State Water Resource Control Board.

A review of the CA FID UST list, as provided by EDR, and dated 10/31/1994 has revealed that there are 11 CA FID UST sites within approximately 0.25 miles of the target property.

Lower Elevation	Address	Dist / Dir	Map ID	Page
CHEVRON SERVICE STATION 9-9266	***1732 LINCOLN BLVD***	***0 - 1/8 ENE***	***B4***	***9***
U-HAUL CENTER SANTA MONICA	***1747 LINCOLN BLVD***	***0 - 1/8 ENE***	***B8***	***18***
WORLD OIL CO	***1801 LINCOLN***	***0 - 1/8 ENE***	***C13***	***27***
STATE TRANSMISSIONS & AUTO COR	***1833 LINCOLN BLVD***	***0 - 1/8 E***	***18***	***40***
PAULS TRANSMISSION SERVICES	***825 OLYMPIC BLVD***	***0 - 1/8 N***	***20***	***48***
WORLD OIL COMPANY	***2001 LINCOLN BLVD***	***1/8 - 1/4 ESE***	***33***	***74***
PIONEER NORTH	***1621 7TH ST***	***1/8 - 1/4 NW***	***H37***	***83***
LINCOLN BLVD CARWASH	***1624 LINCOLN BLVD***	***1/8 - 1/4 NNW***	***I39***	***86***
PACIFIC MOTORS	860 PICO BLVD	1/8 - 1/4 E	J44	96
GOPLEN EXCAVATING/ENGINEERING	***1030 OLYMPIC BLVD***	***1/8 - 1/4 NNE***	***M53***	***110***
ARCO SERVICE STATION #1946	***332 PICO BLVD***	***1/8 - 1/4 SSW***	***Q69***	***143***

EXECUTIVE SUMMARY

SLIC: SLIC Region comes from the California Regional Water Quality Control Board.

A review of the SLIC list, as provided by EDR, and dated 07/03/2008 has revealed that there are 5 SLIC sites within approximately 0.5 miles of the target property.

Equal/Higher Elevation	Address	Dist / Dir	Map ID	Page
STEAVEN JONES DEVELOPMENT CO Facility Status: Case Closed	1631 10TH ST	1/8 - 1/4 N	O61	123
LEXUS OF SANTA MONICA Facility Status: Verification Monitoring Underway	***1630 012TH ST***	***1/4 - 1/2 NE***	***79***	***165***
LEXUS OF SANTA MONICA Facility Status: Case Closed	1630 12TH ST	1/4 - 1/2 NNE	80	167

Lower Elevation	Address	Dist / Dir	Map ID	Page
QUALITY EXPRESS CLEANERS	***1908 LINCOLN BLVD UNIT***	***1/8 - 1/4 E***	***E26***	***65***
METROPOLITAN CLEANERS Facility Status: Regulatory Review	***2003 LINCOLN BLVD***	***1/8 - 1/4 ESE***	***L46***	***99***

UST: The Underground Storage Tank database contains registered USTs. USTs are regulated under Subtitle I of the Resource Conservation and Recovery Act (RCRA). The data come from the State Water Resources Control Board's Hazardous Substance Storage Container Database.

A review of the UST list, as provided by EDR, and dated 07/10/2008 has revealed that there are 4 UST sites within approximately 0.25 miles of the target property.

Lower Elevation	Address	Dist / Dir	Map ID	Page
WORLD OIL MARKETING CO. #16	1801 LINCOLN BLVD	0 - 1/8 ENE	C12	27
LINCOLN BLVD. CAR WASH	1624 LINCOLN BLVD	1/8 - 1/4 NNW	I41	91
PACIFIC MOTORS	***860 PICO BLVD***	***1/8 - 1/4 E***	***J43***	***94***
GOPLEN EXCAVATING & ENGINEERIN	1030 OLYMPIC BLVD	1/8 - 1/4 NNE	M51	109

HIST UST: Historical UST Registered Database.

A review of the HIST UST list, as provided by EDR, and dated 10/15/1990 has revealed that there are 17 HIST UST sites within approximately 0.25 miles of the target property.

Equal/Higher Elevation	Address	Dist / Dir	Map ID	Page
SANTA MONICA PRODUCE	1643 10TH ST	1/8 - 1/4 NNE	O58	118

Lower Elevation	Address	Dist / Dir	Map ID	Page
99266	1732 LINCOLN BLVD	0 - 1/8 ENE	B6	15
SANTA MONICA MOVING CENTER	1747 LINCOLN BLVD	0 - 1/8 ENE	B9	22
DBA WORLD OIL MARKETING CO. #1	1801 LINCOLN BLVD	0 - 1/8 ENE	C11	24
BENJAMIN TIRE CO.	***1817 LINCOLN BLVD.***	***0 - 1/8 ENE***	***C17***	***38***
PAULS TRANSMISSION SERVICES	***825 OLYMPIC BLVD***	***0 - 1/8 N***	***20***	***48***
CHON'S SHELL	***1866 LINCOLN BLVD***	***0 - 1/8 ENE***	***D22***	***58***
90009	801 PICO BLVD	0 - 1/8 E	E24	61
SANTA MONICA BAY CITIES AUTO	1660 LINCOLN BLVD	1/8 - 1/4 NNW	F28	69
BAY CITIES	1660 LINCOLN BLVD	1/8 - 1/4 NNW	F29	70
LINCOLN BLVD CARWASH	1624 LINCOLN BLVD	1/8 - 1/4 NNW	I38	85
SANTA MONICA MUNICIPAL BUS LIN	***1620 6TH ST***	***1/8 - 1/4 NW***	***K45***	***96***

EXECUTIVE SUMMARY

Lower Elevation	Address	Dist / Dir	Map ID	Page
METROPOLITAN CLEANERS	***2003 LINCOLN BLVD***	***1/8 - 1/4 ESE***	***L46***	***99***
GOPLEN EXCAVATING & ENGINEERIN	1030 OLYMPIC BLVD	1/8 - 1/4 NNE	M52	109
BEVERLY HILLS TRANS.	700 COLORADO AVE	1/8 - 1/4 NW	N54	111
JEFFREY T MOORE	***332 PICO BLVD***	***1/8 - 1/4 SSW***	***Q67***	***134***
THE FINISHERS TOUCH	***2103 LINCOLN BLVD***	***1/8 - 1/4 ESE***	***R70***	***145***

SWEEPS UST: Statewide Environmental Evaluation and Planning System. This underground storage tank listing was updated and maintained by a company contacted by the SWRCB in the early 1990's. The listing is no longer updated or maintained. The local agency is the contact for more information on a site on the SWEEPS list.

A review of the SWEEPS UST list, as provided by EDR, and dated 06/01/1994 has revealed that there are 12 SWEEPS UST sites within approximately 0.25 miles of the target property.

Lower Elevation	Address	Dist / Dir	Map ID	Page
CHEVRON SERVICE STATION 9-9266	***1732 LINCOLN BLVD***	***0 - 1/8 ENE***	***B4***	***9***
U-HAUL CENTER SANTA MONICA	***1747 LINCOLN BLVD***	***0 - 1/8 ENE***	***B8***	***18***
WORLD OIL CO	***1801 LINCOLN***	***0 - 1/8 ENE***	***C13***	***27***
STATE TRANSMISSIONS & AUTO COR	***1833 LINCOLN BLVD***	***0 - 1/8 E***	***18***	***40***
PAULS TRANSMISSION SERVICES	***825 OLYMPIC BLVD***	***0 - 1/8 N***	***20***	***48***
CHON'S SHELL	***1866 LINCOLN BLVD***	***0 - 1/8 ENE***	***D22***	***58***
WORLD OIL COMPANY	***2001 LINCOLN BLVD***	***1/8 - 1/4 ESE***	***33***	***74***
PIONEER NORTH	***1621 7TH ST***	***1/8 - 1/4 NW***	***H37***	***83***
LINCOLN BLVD CARWASH	***1624 LINCOLN BLVD***	***1/8 - 1/4 NNW***	***I39***	***86***
PACIFIC MOTORS	***860 PICO BLVD***	***1/8 - 1/4 E***	***J43***	***94***
GOPLEN EXCAVATING/ENGINEERING	***1030 OLYMPIC BLVD***	***1/8 - 1/4 NNE***	***M53***	***110***
ARCO SERVICE STATION #1946	***332 PICO BLVD***	***1/8 - 1/4 SSW***	***Q69***	***143***

VCP: Contains low threat level properties with either confirmed or unconfirmed releases and the project proponents have request that DTSC oversee investigation and/or cleanup activities and have agreed to provide coverage for DTSC's costs.

A review of the VCP list, as provided by EDR, and dated 05/27/2008 has revealed that there is 1 VCP site within approximately 0.5 miles of the target property.

Equal/Higher Elevation	Address	Dist / Dir	Map ID	Page
SOUTHERN CALIFORNIA EDISON	***819 COLORADO AVE***	***1/8 - 1/4 NNW***	***P63***	***125***

DRYCLEANERS: A list of drycleaner related facilities that have EPA ID numbers. These are facilities with certain SIC codes: power laundries, family and commercial; garment pressing and cleaners' agents; linen supply; coin-operated laundries and cleaning; drycleaning plants except rugs; carpet and upholster cleaning; industrial launderers; laundry and garment services.

A review of the DRYCLEANERS list, as provided by EDR, and dated 07/31/2007 has revealed that there are 4 DRYCLEANERS sites within approximately 0.25 miles of the target property.

Lower Elevation	Address	Dist / Dir	Map ID	Page
CLASSY CLEANERS	***1803-B LINCOLN BLVD***	***0 - 1/8 ENE***	***C15***	***34***
QUALITY EXPRESS CLEANERS	***1908 LINCOLN BLVD UNIT***	***1/8 - 1/4 E***	***E26***	***65***
QUALITY EXPRESS CLEANERS	***1908 LINCOLN BLVD***	***1/8 - 1/4 E***	***E27***	***68***

EXECUTIVE SUMMARY

Lower Elevation	Address	Dist / Dir	Map ID	Page
METROPOLITAN CLEANERS	***2003 LINCOLN BLVD***	***1/8 - 1/4 ESE***	***L46***	***99***

ENVIROSTOR: The Department of Toxic Substances Control's (DTSC's) Site Mitigation and Brownfields Reuse Program's (SMBRP's) EnviroStor database identifes sites that have known contamination or sites for which there may be reasons to investigate further. The database includes the following site types: Federal Superfund sites (National Priorities List (NPL)); State Response, including Military Facilities and State Superfund; Voluntary Cleanup; and School sites. EnviroStor provides similar information to the information that was available in CalSites, and provides additional site information, including, but not limited to, identification of formerly-contaminated properties that have been released for reuse, properties where environmental deed restrictions have been recorded to prevent inappropriate land uses, and risk characterization information that is used to assess potential impacts to public health and the environment at contaminated sites.

A review of the ENVIROSTOR list, as provided by EDR, and dated 05/27/2008 has revealed that there are 4 ENVIROSTOR sites within approximately 1 mile of the target property.

Equal/Higher Elevation	Address	Dist / Dir	Map ID	Page
SOUTHERN CALIFORNIA EDISON Facility Status: No Further Action	***819 COLORADO AVE***	***1/8 - 1/4 NNW***	***P63***	***125***
SANTA MONICA COLLEGE Facility Status: Refer: 1248 Local Agency	***1900 PICO BLVD***	***1/2 - 1 ENE***	***91***	***190***

Lower Elevation	Address	Dist / Dir	Map ID	Page
RAND CORPORATION Facility Status: Refer: 1248 Local Agency	1700 MAIN ST.	1/4 - 1/2 SW	S72	148
FISHER AUTO WRECKING Facility Status: Refer: Other Agency	2827 LINCOLN BLVD.	1/2 - 1 SE	90	188

EDR PROPRIETARY RECORDS

Manufactured Gas Plants: The EDR Proprietary Manufactured Gas Plant Database includes records of coal gas plants (manufactured gas plants) compiled by EDR's researchers. Manufactured gas sites were used in the United States from the 1800's to 1950's to produce a gas that could be distributed and used as fuel. These plants used whale oil, rosin, coal, or a mixture of coal, oil, and water that also produced a significant amount of waste. Many of the byproducts of the gas production, such as coal tar (oily waste containing volatile and non-volatile chemicals), sludges, oils and other compounds are potentially hazardous to human health and the environment. The byproduct from this process was frequently disposed of directly at the plant site and can remain or spread slowly, serving as a continuous source of soil and groundwater contamination.

A review of the Manufactured Gas Plants list, as provided by EDR, has revealed that there is 1 Manufactured Gas Plants site within approximately 1 mile of the target property.


Equal/Higher Elevation	Address	Dist / Dir	Map ID	Page
EDISON/SANTA MONICA MGP	819 COLORADO AVE	1/8 - 1/4 NNW	P64	130

EXECUTIVE SUMMARY

Due to poor or inadequate address information, the following sites were not mapped:

Site Name	Database(s)
1X MCKESSON DRUG CO	HAZNET, LUST, CHMIRS
IDEAL CHEMICAL	CERC-NFRAP
HIGHLAND ENG. CO.	CERC-NFRAP
DUMPSITE #1	CERC-NFRAP
WARD OIL	CERC-NFRAP
SPAZIER SOAP CHEMICAL	CERC-NFRAP
SPC ELECTRONIC RESEARCH	CERC-NFRAP
CHON'S SHELL SERVICE	UST
CITY OF SANTA MONICA ENVIROMENTAL PROGRAMS DIV	HAZNET
SANTA MONICA PLAZA	HAZNET
CITY OF SANTA MONICA	HAZNET
AMERICAN RED CROSS OF SANTA MONICA	HAZNET
SEPHORA STORE 26 SANTA MONICA	RCRA-SQG, HAZNET
SEPHORA STORE 26 SANTA MONICA	FINDS
LEXUS - SANTA MONICA	SLIC
SANTA MONICA RRCYCLING SITE	CA WDS
SANTA MONICA CITY, TRANS FAC	EMI

OVERVIEW MAP - 02286308.1r

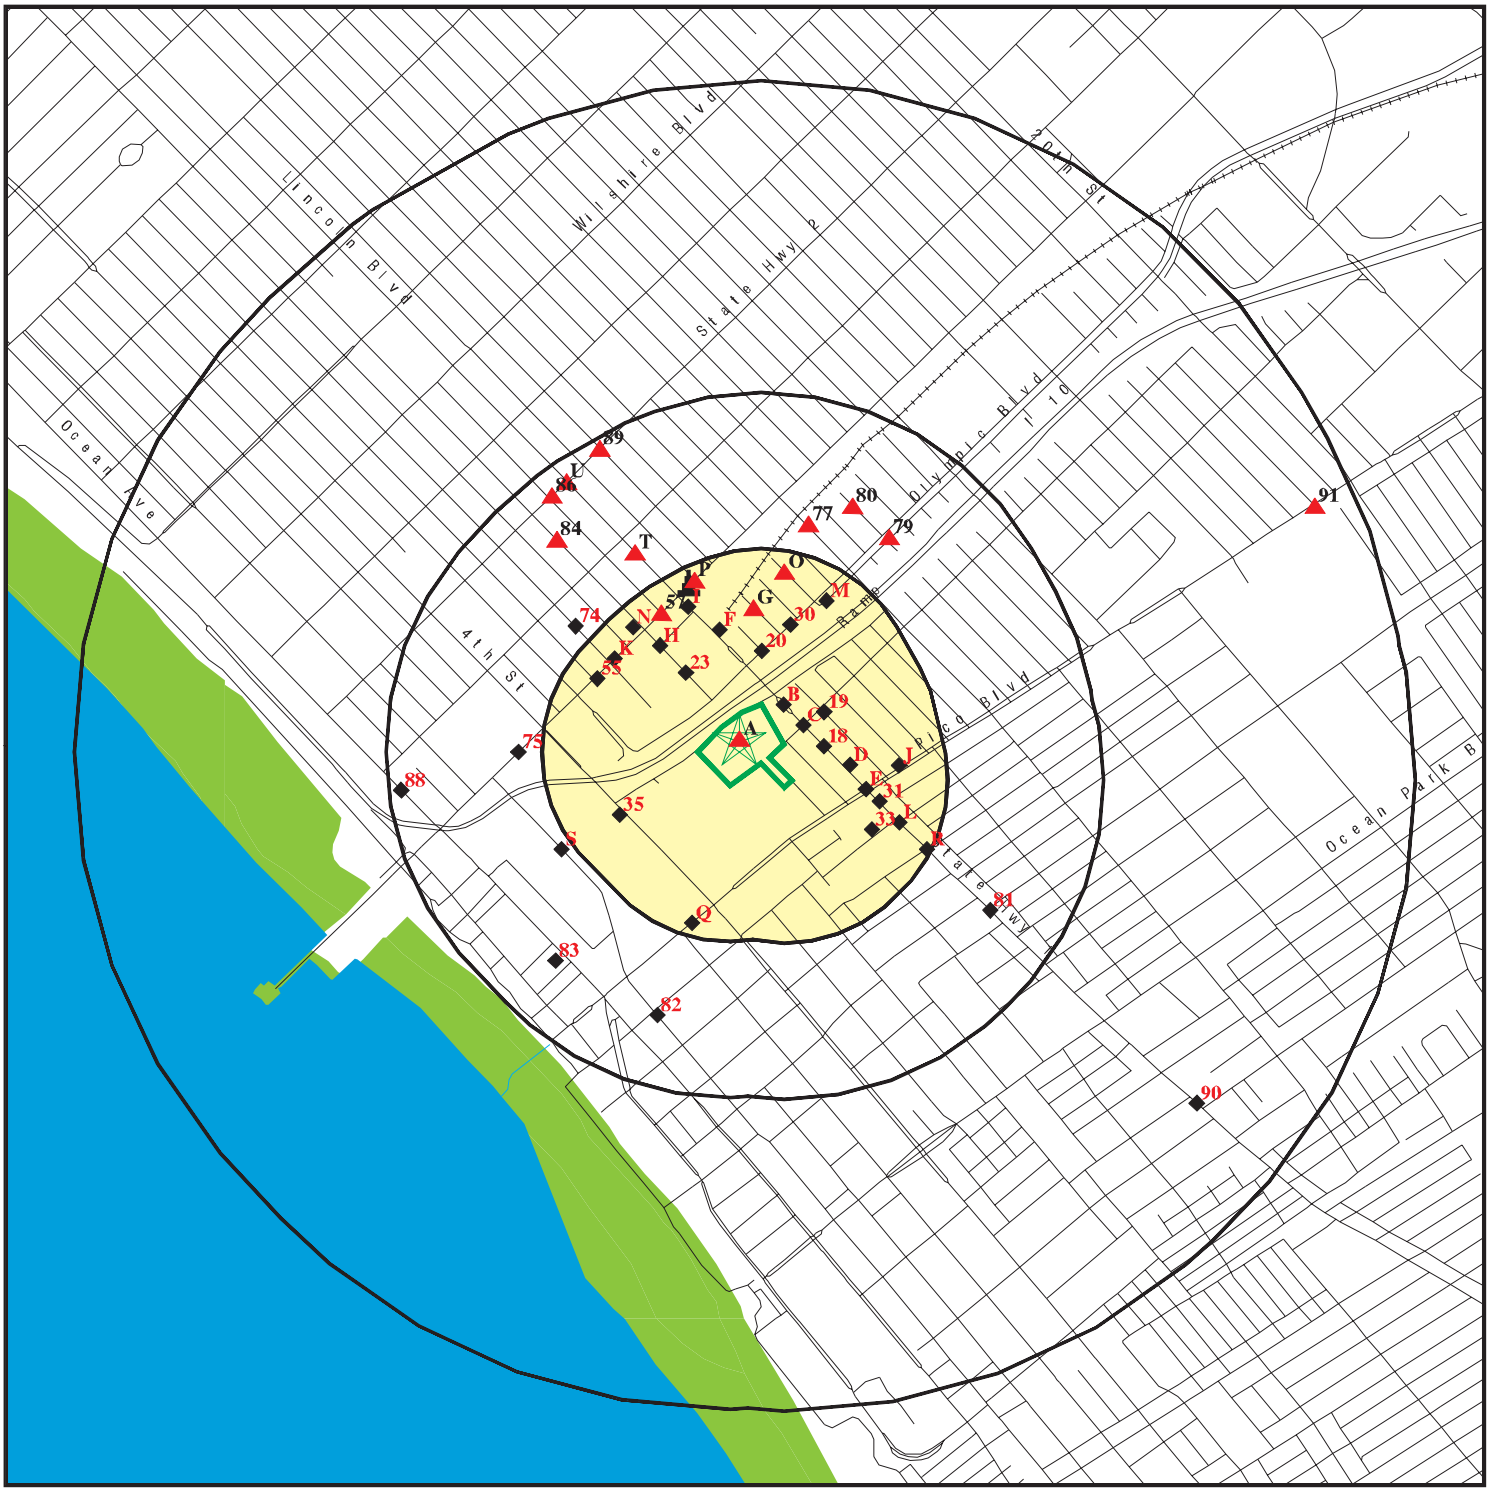

Target Property

Sites at elevations higher than or equal to the target property

Sites at elevations lower than the target property

Manufactured Gas Plants

National Priority List Sites

Dept. Defense Sites

0 1/4 1/2 1 Miles

Indian Reservations BIA

Oil & Gas pipelines

100-year flood zone

500-year flood zone

National Wetland Inventory


Areas of Concern

N

SITE NAME:	Santa Monica High School	CLIENT:	LFR Inc
ADDRESS:	601 Pico Boulevard	CONTACT:	Dana Brodie
	Santa Monica CA 90401	INQUIRY #:	02286308.1r
LAT/LONG:	34.0135 / 118.4865	DATE:	August 06, 2008 12:50 pm

Copyright © 2008 EDR, Inc. © 2007 Tele Atlas Rel. 07/2006.

DETAIL MAP - 02286308.1r

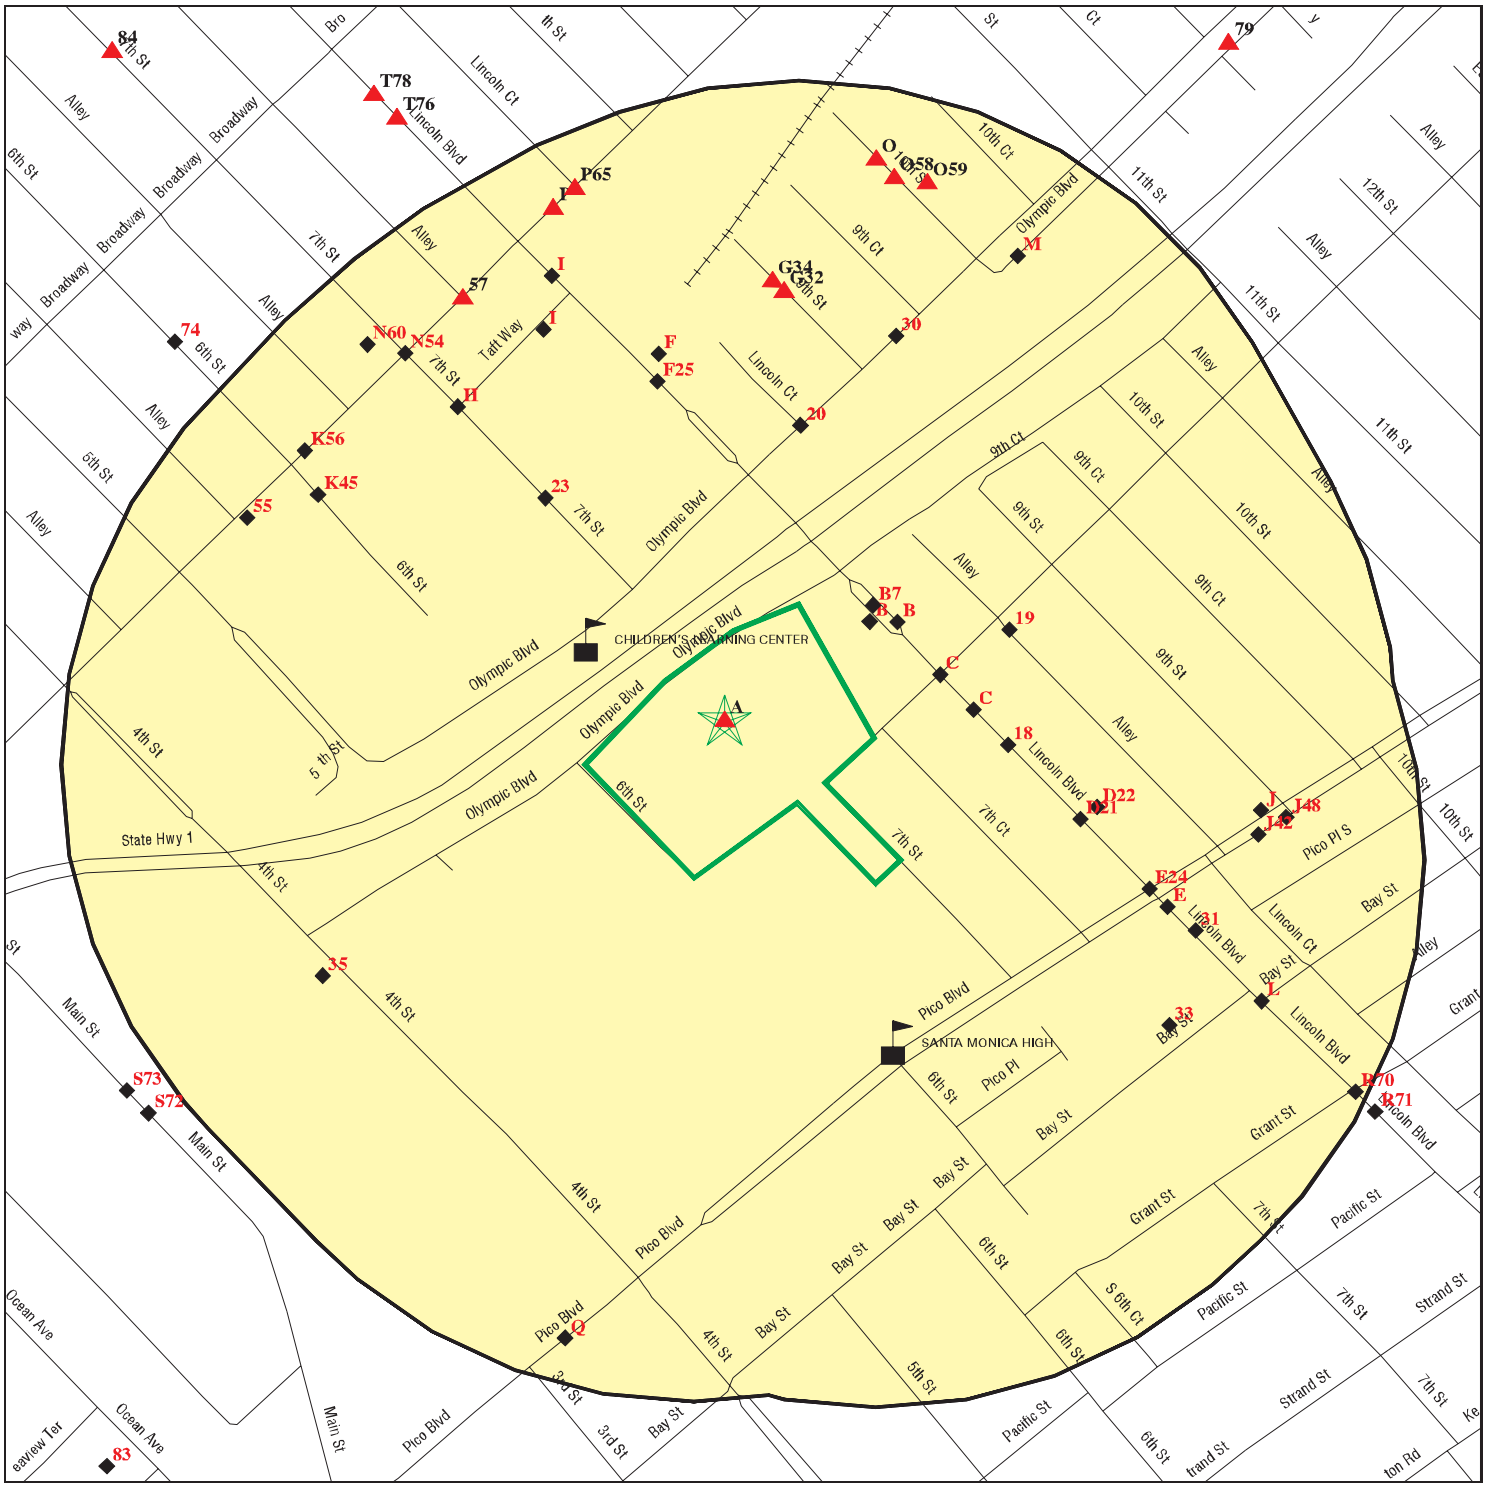

- Target Property
- Sites at elevations higher than or equal to the target property
- Sites at elevations lower than the target property
- Manufactured Gas Plants
- Sensitive Receptors
- National Priority List Sites
- Dept. Defense Sites
- Indian Reservations BIA
- Oil & Gas pipelines
- 100-year flood zone
- 500-year flood zone
- Areas of Concern

SITE NAME: Santa Monica High School	CLIENT: LFR Inc
ADDRESS: 601 Pico Boulevard	CONTACT: Dana Brodie
Santa Monica CA 90401	INQUIRY #: 02286308.1r
LAT/LONG: 34.0135 / 118.4865	DATE: August 06, 2008 12:50 pm

Copyright © 2008 EDR, Inc. © 2007 Tele Atlas Rel. 07/2006.

MAP FINDINGS SUMMARY

Database	Target Property	Search Distance (Miles)	< 1/8	1/8 - 1/4	1/4 - 1/2	1/2 - 1	> 1	Total Plotted
FEDERAL RECORDS								
NPL		1.000	0	0	0	0	NR	0
Proposed NPL		1.000	0	0	0	0	NR	0
Delisted NPL		1.000	0	0	0	0	NR	0
NPL LIENS		TP	NR	NR	NR	NR	NR	0
CERCLIS		0.500	0	0	0	NR	NR	0
CERC-NFRAP		0.500	0	1	0	NR	NR	1
LIENS 2		TP	NR	NR	NR	NR	NR	0
CORRACTS		1.000	0	0	0	0	NR	0
RCRA-TSDF		0.500	0	0	0	NR	NR	0
RCRA-LQG		0.250	1	0	NR	NR	NR	1
RCRA-SQG	X	0.250	6	13	NR	NR	NR	19
RCRA-CESQG		0.250	0	0	NR	NR	NR	0
RCRA-NonGen		0.250	0	0	NR	NR	NR	0
US ENG CONTROLS		0.500	0	0	0	NR	NR	0
US INST CONTROL		0.500	0	0	0	NR	NR	0
ERNS		TP	NR	NR	NR	NR	NR	0
HMIRS		TP	NR	NR	NR	NR	NR	0
DOT OPS		TP	NR	NR	NR	NR	NR	0
US CDL		TP	NR	NR	NR	NR	NR	0
US BROWNFIELDS		0.500	0	0	0	NR	NR	0
DOD		1.000	0	0	0	0	NR	0
FUDS		1.000	0	0	1	0	NR	1
LUCIS		0.500	0	0	0	NR	NR	0
CONSENT		1.000	0	0	0	0	NR	0
ROD		1.000	0	0	0	0	NR	0
UMTRA		0.500	0	0	0	NR	NR	0
ODI		0.500	0	0	0	NR	NR	0
DEBRIS REGION 9		0.500	0	0	0	NR	NR	0
MINES		0.250	0	0	NR	NR	NR	0
TRIS		TP	NR	NR	NR	NR	NR	0
TSCA		TP	NR	NR	NR	NR	NR	0
FTTS		TP	NR	NR	NR	NR	NR	0
HIST FTTS		TP	NR	NR	NR	NR	NR	0
SSTS		TP	NR	NR	NR	NR	NR	0
ICIS		TP	NR	NR	NR	NR	NR	0
PADS		TP	NR	NR	NR	NR	NR	0
MLTS		TP	NR	NR	NR	NR	NR	0
RADINFO		TP	NR	NR	NR	NR	NR	0
FINDS	X	TP	NR	NR	NR	NR	NR	0
RAATS		TP	NR	NR	NR	NR	NR	0
STATE AND LOCAL RECORDS								
HIST Cal-Sites		1.000	0	0	0	0	NR	0
CA BOND EXP. PLAN		1.000	0	0	0	0	NR	0
SCH		0.250	0	0	NR	NR	NR	0
Toxic Pits		1.000	0	0	0	0	NR	0
SWF/LF		0.500	0	0	0	NR	NR	0

MAP FINDINGS SUMMARY

Database	Target Property	Search Distance (Miles)	< 1/8	1/8 - 1/4	1/4 - 1/2	1/2 - 1	> 1	Total Plotted
CA WDS		TP	NR	NR	NR	NR	NR	0
WMUDS/SWAT		0.500	0	0	0	NR	NR	0
Cortese		0.500	7	8	12	NR	NR	27
SWRCY		0.500	0	0	0	NR	NR	0
LUST		0.500	9	7	16	NR	NR	32
CA FID UST		0.250	5	6	NR	NR	NR	11
SLIC		0.500	0	3	2	NR	NR	5
AOCONCERN		1.000	0	0	0	0	NR	0
UST		0.250	1	3	NR	NR	NR	4
HIST UST		0.250	7	10	NR	NR	NR	17
AST		0.250	0	0	NR	NR	NR	0
LIENS		TP	NR	NR	NR	NR	NR	0
SWEEPS UST		0.250	6	6	NR	NR	NR	12
CHMIRS		TP	NR	NR	NR	NR	NR	0
Notify 65		1.000	0	0	0	0	NR	0
LA Co. Site Mitigation		TP	NR	NR	NR	NR	NR	0
DEED		0.500	0	0	0	NR	NR	0
VCP		0.500	0	1	0	NR	NR	1
DRYCLEANERS		0.250	1	3	NR	NR	NR	4
WIP		0.250	0	0	NR	NR	NR	0
LOS ANGELES CO. HMS		TP	NR	NR	NR	NR	NR	0
CDL		TP	NR	NR	NR	NR	NR	0
RESPONSE		1.000	0	0	0	0	NR	0
HAZNET	X	TP	NR	NR	NR	NR	NR	0
EMI		TP	NR	NR	NR	NR	NR	0
HAULERS		TP	NR	NR	NR	NR	NR	0
ENVIROSTOR		1.000	0	1	1	2	NR	4
TRIBAL RECORDS								
INDIAN RESERV		1.000	0	0	0	0	NR	0
INDIAN ODI		0.500	0	0	0	NR	NR	0
INDIAN LUST		0.500	0	0	0	NR	NR	0
INDIAN UST		0.250	0	0	NR	NR	NR	0
INDIAN VCP		0.500	0	0	0	NR	NR	0
EDR PROPRIETARY RECORDS								
Manufactured Gas Plants		1.000	0	1	0	0	NR	1

NOTES:

TP = Target Property

NR = Not Requested at this Search Distance

Sites may be listed in more than one database

A1
Target Property
SANTA MONICA HIGH
601 PICO BLVD.
SANTA MONICA, CA 90405

FINDS **1008292019**
110021842354

Site 1 of 3 in cluster A

Actual: 93 ft.

FINDS:
Other Pertinent Environmental Activity Identified at Site

Not reported

NCES (National Center for Education Statistics) is the primary federal entity for collecting and analyzing data related to education in the United States and other nations and the institute of education sciences.

A2
Target Property
SANTA MONICA MALIBU USD
601 PICO BLVD
SANTA MONICA, CA 90401

RCRA-SQG **1000395232**
FINDS **CAD074144064**

Site 2 of 3 in cluster A

Actual: 93 ft.

RCRA-SQG:

Date form received by agency:	11/04/1986
Facility name:	SANTA MONICA MALIBU USD
Facility address:	601 PICO BLVD SANTA MONICA, CA 90401
EPA ID:	CAD074144064
Mailing address:	1723 FOURTH ST SANTA MONICA, CA 90401
Contact:	ENVIRONMENTAL MANAGER
Contact address:	601 PICO BLVD SANTA MONICA, CA 90401
Contact country:	US
Contact telephone:	(213) 450-8338
Contact email:	Not reported
EPA Region:	09
Classification:	Small Small Quantity Generator
Description:	Handler: generates more than 100 and less than 1000 kg of hazardous waste during any calendar month and accumulates less than 6000 kg of hazardous waste at any time; or generates 100 kg or less of hazardous waste during any calendar month, and accumulates more than 1000 kg of hazardous waste at any time

Owner/Operator Summary:

Owner/operator name:	NOT REQUIRED
Owner/operator address:	NOT REQUIRED NOT REQUIRED, ME 99999
Owner/operator country:	Not reported
Owner/operator telephone:	(415) 555-1212
Legal status:	District
Owner/Operator Type:	Operator
Owner/Op start date:	Not reported
Owner/Op end date:	Not reported
Owner/operator name:	SANTAMONICA MALIBU USD
Owner/operator address:	NOT REQUIRED NOT REQUIRED, ME 99999

SANTA MONICA MALIBU USD (Continued) **1000395232**

Owner/operator country: Not reported
Owner/operator telephone: (415) 555-1212
Legal status: District
Owner/Operator Type: Owner
Owner/Op start date: Not reported
Owner/Op end date: Not reported

Handler Activities Summary:
U.S. importer of hazardous waste: Unknown
Mixed waste (haz. and radioactive): Unknown
Recycler of hazardous waste: No
Transporter of hazardous waste: No
Treater, storer or disposer of HW: No
Underground injection activity: No
On-site burner exemption: Unknown
Furnace exemption: Unknown
Used oil fuel burner: No
Used oil processor: No
User oil refiner: No
Used oil fuel marketer to burner: No
Used oil Specification marketer: No
Used oil transfer facility: No
Used oil transporter: No
Off-site waste receiver: Commercial status unknown

Violation Status: No violations found

FINDS:
Other Pertinent Environmental Activity Identified at Site

RCRAInfo is a national information system that supports the Resource Conservation and Recovery Act (RCRA) program through the tracking of events and activities related to facilities that generate, transport, and treat, store, or dispose of hazardous waste. RCRAInfo allows RCRA program staff to track the notification, permit, compliance, and corrective action activities required under RCRA.

A3 **SANTA MONICA HIGH** **HAZNET** **S100944418**
Target **601 PICO BLVD** **N/A**
Property **SANTA MONICA, CA 90405**

Site 3 of 3 in cluster A

Actual:
93 ft.

HAZNET:
Gepaid: CAC000922440
Contact: Not reported
Telephone: 0000000000
Facility Addr2: Not reported
Mailing Name: Not reported
Mailing Address: 601 PICO BLVD.
Mailing City,St,Zip: SANTA MONICA, CA 904050000
Gen County: Los Angeles
TSD EPA ID: CAT080011059
TSD County: Los Angeles
Waste Category: Aqueous solution with 10% or more total organic residues
Disposal Method: Recycler
Tons: 3.5445

SANTA MONICA HIGH (Continued) **S100944418**

Facility County: Los Angeles

Gepaid: CAC000922440
Contact: Not reported
Telephone: 0000000000
Facility Addr2: Not reported
Mailing Name: Not reported
Mailing Address: 601 PICO BLVD.
Mailing City,St,Zip: SANTA MONICA, CA 904050000
Gen County: Los Angeles
TSD EPA ID: CAT080022148
TSD County: San Bernardino
Waste Category: Contaminated soil from site clean-ups
Disposal Method: Transfer Station
Tons: .2000
Facility County: Los Angeles

Gepaid: CAC000722592
Contact: CONTACT/JAY PERSAUD
Telephone: 3102601941
Facility Addr2: Not reported
Mailing Name: Not reported
Mailing Address: 601 WEST PICO BLVD
Mailing City,St,Zip: SANTA MONICA, CA 904030000
Gen County: Los Angeles
TSD EPA ID: AZD983478322
TSD County: 99
Waste Category: Polychlorinated biphenyls and material containing PCB's
Disposal Method: Not reported
Tons: .9025
Facility County: Los Angeles

Gepaid: CAC000999408
Contact: SANTA MONICA MALIBU UNI. SCH.
Telephone: 0000000000
Facility Addr2: Not reported
Mailing Name: Not reported
Mailing Address: 1651 16TH ST
Mailing City,St,Zip: SANTA MONICA, CA 904043801
Gen County: Los Angeles
TSD EPA ID: CAD067786749
TSD County: Los Angeles
Waste Category: Asbestos-containing waste
Disposal Method: Disposal, Land Fill
Tons: 64.0528
Facility County: Los Angeles

Gepaid: CAC000999408
Contact: SANTA MONICA MALIBU UNI. SCH.
Telephone: 0000000000
Facility Addr2: Not reported
Mailing Name: Not reported
Mailing Address: 1651 16TH ST
Mailing City,St,Zip: SANTA MONICA, CA 904043801
Gen County: Los Angeles
TSD EPA ID: CAL000027741
TSD County: 5

SANTA MONICA HIGH (Continued) **S100944418**

Waste Category: Asbestos-containing waste
Disposal Method: Disposal, Land Fill
Tons: 6.7424
Facility County: Los Angeles

Click this hyperlink while viewing on your computer to access
21 additional CA_HAZNET: record(s) in the EDR Site Report.

B4 **CHEVRON SERVICE STATION 9-9266** **CA FID UST** **S101587306**
ENE **1732 LINCOLN BLVD** **SWEEPS UST** **N/A**
< 1/8 **SANTA MONICA, CA 90404**
0.025 mi.
134 ft. **Site 1 of 7 in cluster B**

Relative:
Lower

Actual:
86 ft.

CA FID UST:
Facility ID: 19055221
Regulated By: UTNKA
Regulated ID: 00063198
Cortese Code: Not reported
SIC Code: Not reported
Facility Phone: 2134507224
Mail To: Not reported
Mailing Address: P O BOX
Mailing Address 2: Not reported
Mailing City,St,Zip: SANTA MONICA 90404
Contact: Not reported
Contact Phone: Not reported
DUNs Number: Not reported
NPDES Number: Not reported
EPA ID: Not reported
Comments: Not reported
Status: Active

SWEEPS UST:
Status: A
Comp Number: 63198
Number: 1
Board Of Equalization: 44-010589
Ref Date: 06-18-91
Act Date: 06-18-91
Created Date: 02-29-88
Tank Status: A
Owner Tank Id: 3
Swrcb Tank Id: 19-033-063198-000001
Actv Date: 06-18-91
Capacity: 10000
Tank Use: M.V. FUEL
Stg: P
Content: REG UNLEADED
Number Of Tanks: 3

Status: A
Comp Number: 63198
Number: 1
Board Of Equalization: 44-010589
Ref Date: 06-18-91
Act Date: 06-18-91

CHEVRON SERVICE STATION 9-9266 (Continued) **S101587306**

Created Date:	02-29-88
Tank Status:	A
Owner Tank Id:	2
Swrcb Tank Id:	19-033-063198-000002
Actv Date:	06-18-91
Capacity:	10000
Tank Use:	M.V. FUEL
Stg:	P
Content:	REG UNLEADED
Number Of Tanks:	Not reported

Status:	A
Comp Number:	63198
Number:	1
Board Of Equalization:	44-010589
Ref Date:	06-18-91
Act Date:	06-18-91
Created Date:	02-29-88
Tank Status:	A
Owner Tank Id:	1
Swrcb Tank Id:	19-033-063198-000003
Actv Date:	06-18-91
Capacity:	10000
Tank Use:	M.V. FUEL
Stg:	P
Content:	LEADED
Number Of Tanks:	Not reported

B5 **CHEVRON #9-9266** **LUST** **S102427426**
ENE **1732 LINCOLN BLVD** **Cortese** **N/A**
< 1/8 **SANTA MONICA, CA 90404**
0.025 mi.
134 ft. **Site 2 of 7 in cluster B**

Relative:
Lower

Actual:
86 ft.

LUST:

Region:	STATE
Status:	Case Closed
Case Number:	904040125
Local Case #:	Not reported
Chemical:	1
Qty Leaked:	Not reported
Abate Method:	Not reported
Release Date:	1993-03-22 00:00:00
Discover Date:	Not reported
Report Date:	1993-08-20 00:00:00
Enforcement Dt:	Not reported
Review Date:	1995-06-30 00:00:00
Enter Date:	1995-06-30 00:00:00
Stop Date:	Not reported
Confirm Leak:	Not reported
Case Type:	Other ground water affected
Cross Street:	OLYMPIC BLVD
Enf Type:	Not reported
Funding:	Not reported
How Discovered:	Not reported
How Stopped:	Not reported
Leak Cause:	Not reported
Leak Source:	Not reported

CHEVRON #9-9266 (Continued) **S102427426**

Global Id: T0603701392
Workplan: Not reported
Prelim Assess: Not reported
Pollution Char: Not reported
Remed Plan: Not reported
Remed Action: Not reported
Monitoring: Not reported
MTBE Date: Not reported
GW Qualifier: Not reported
Soil Qualifier: Not reported
Max MTBE GW ppb: Not reported
Max MTBE Soil ppb: Not reported
County: 19
Org Name: Not reported
Reg Board: Los Angeles Region
Contact Person: Not reported
Responsible Party: CHEVRON U.S.A., INC.
RP Address: 1300 S. BEACH BLVD., LA HABRA, CA 90632
Interim: Not reported
Oversight Prgm: LUST
MTBE Class: *
MTBE Conc: 0
MTBE Fuel: 0
MTBE Tested: Not Required to be Tested.
Staff: YR
Staff Initials: UNK
Lead Agency: Local Agency
Local Agency: 19033
Hydr Basin #: SAN FERNANDO VALLEY
Beneficial: Not reported
Priority: Not reported
Cleanup Fund Id: Not reported
Work Suspended: Not reported
Operator: Not reported
Water System Name: Not reported
Well Name: Not reported
Distance To Lust: 0
Waste Discharge Global ID: Not reported
Waste Disch Assigned Name: Not reported
Summary: Not reported

Region: STATE
Status: Remediation Plan
Case Number: 904040125A
Local Case #: Not reported
Chemical: Gasoline
Qty Leaked: Not reported
Abate Method: Not reported
Release Date: 1993-03-22 00:00:00
Discover Date: Not reported
Report Date: Not reported
Enforcement Dt: Not reported
Review Date: 2002-06-24 00:00:00
Enter Date: Not reported
Stop Date: Not reported
Confirm Leak: Not reported
Case Type: Other ground water affected

CHEVRON #9-9266 (Continued) **S102427426**

Cross Street: OLYMPIC BLVD
Enf Type: Not reported
Funding: SI
How Discovered: Not reported
How Stopped: Not reported
Leak Cause: Not reported
Leak Source: Not reported
Global Id: T0603701393
Workplan: 1999-05-19 00:00:00
Prelim Assess: 1999-06-08 00:00:00
Pollution Char: 2001-07-24 00:00:00
Remed Plan: 2003-08-19 00:00:00
Remed Action: Not reported
Monitoring: Not reported
MTBE Date: 1965-01-01 00:00:00
GW Qualifier: Not reported
Soil Qualifier: Not reported
Max MTBE GW ppb: 3,260
Max MTBE Soil ppb: 2.04
County: 19
Org Name: Not reported
Reg Board: Los Angeles Region
Contact Person: Not reported
Responsible Party: Y. M. TUAN
RP Address: P.O. BOX 2292
Interim: Not reported
Oversight Prgm: LUST
MTBE Class: *
MTBE Conc: 2
MTBE Fuel: 1
MTBE Tested: MTBE Detected. Site tested for MTBE and MTBE detected
Staff: JH
Staff Initials: MH
Lead Agency: Regional Board
Local Agency: 19033
Hydr Basin #: SAN FERNANDO VALLEY
Beneficial: Not reported
Priority: Not reported
Cleanup Fund Id: Not reported
Work Suspended: Not reported
Operator: Not reported
Water System Name: Not reported
Well Name: Not reported
Distance To Lust: 0
Waste Discharge Global ID: Not reported
Waste Disch Assigned Name: Not reported
Summary: 2/21/00 1ST QTR GW MON RPT 2000; 6/1/00 ADD'L GW ASSESSMENT RPT; 10/19/00 3RD QTR GW MON RPT 2000; 10/23/00 SITE ASSESSMENT WP; 1/15/01 4TH QTR GW MON RPT 2000

LUST REG 4:
Region: 4
Regional Board: 04
County: Los Angeles
facid: 904040125
Status: Case Closed
Substance: 1

CHEVRON #9-9266 (Continued) **S102427426**

Substance Quantity:	Not reported	
Local Case No:	Not reported	
Case Type:	Groundwater	
Abatement Method Used at the Site:		Not reported
Global ID:	T0603701392	
W Global ID:	Not reported	
Staff:	UNK	
Local Agency:	19033	
Cross Street:	OLYMPIC BLVD	
Enforcement Type:	Not reported	
Date Leak Discovered:	Not reported	
Date Leak First Reported:		3/22/1993
Date Leak Record Entered:	6/30/1995	
Date Confirmation Began:	Not reported	
Date Leak Stopped:	Not reported	
Date Case Last Changed on Database:		6/30/1995
Date the Case was Closed:		8/20/1993
How Leak Discovered:	Not reported	
How Leak Stopped:	Not reported	
Cause of Leak:	Not reported	
Leak Source:	Not reported	
Operator:	Not reported	
Water System:	Not reported	
Well Name:	Not reported	
Approx. Dist To Production Well (ft):		7262.748688217134546874689938 5
Source of Cleanup Funding:		Not reported
Preliminary Site Assessment Workplan Submitted:		Not reported
Preliminary Site Assessment Began:		Not reported
Pollution Characterization Began:		Not reported
Remediation Plan Submitted:		Not reported
Remedial Action Underway:		Not reported
Post Remedial Action Monitoring Began:		Not reported
Enforcement Action Date:		Not reported
Historical Max MTBE Date:		Not reported
Hist Max MTBE Conc in Groundwater:		Not reported
Hist Max MTBE Conc in Soil:		Not reported
Significant Interim Remedial Action Taken:		Not reported
GW Qualifier:	Not reported	
Soil Qualifier:	Not reported	
Organization:	Not reported	
Owner Contact:	Not reported	
Responsible Party:	CHEVRON U.S.A., INC.	
RP Address:	1300 S. BEACH BLVD., LA HABRA, CA 90632	
Program:	LUST	
Lat/Long:	34.0143092 / -1	
Local Agency Staff:	UNK	
Beneficial Use:	Not reported	
Priority:	Not reported	
Cleanup Fund Id:	Not reported	
Suspended:	Not reported	
Assigned Name:	Not reported	
Summary:	Not reported	
Region:	4	
Regional Board:	04	
County:	Los Angeles	
facid:	904040125A	

CHEVRON #9-9266 (Continued) **S102427426**

Status:	Remediation Plan	
Substance:	Gasoline	
Substance Quantity:	Not reported	
Local Case No:	Not reported	
Case Type:	Groundwater	
Abatement Method Used at the Site:		Not reported
Global ID:	T0603701393	
W Global ID:	Not reported	
Staff:	JH	
Local Agency:	19033	
Cross Street:	OLYMPIC BLVD	
Enforcement Type:	SI	
Date Leak Discovered:	Not reported	
Date Leak First Reported:		3/22/1993
Date Leak Record Entered:	Not reported	
Date Confirmation Began:	Not reported	
Date Leak Stopped:	Not reported	
Date Case Last Changed on Database:		6/24/2002
Date the Case was Closed:		Not reported
How Leak Discovered:	Not reported	
How Leak Stopped:	Not reported	
Cause of Leak:	Not reported	
Leak Source:	Not reported	
Operator:	Not reported	
Water System:	Not reported	
Well Name:	Not reported	
Approx. Dist To Production Well (ft):		7262.748688217134546874689938 5
Source of Cleanup Funding:		Not reported
Preliminary Site Assessment Workplan Submitted:		5/19/1999
Preliminary Site Assessment Began:		6/8/1999
Pollution Characterization Began:		7/24/2001
Remediation Plan Submitted:		8/19/2003
Remedial Action Underway:		Not reported
Post Remedial Action Monitoring Began:		Not reported
Enforcement Action Date:		Not reported
Historical Max MTBE Date:		8/2/2002
Hist Max MTBE Conc in Groundwater:		19000
Hist Max MTBE Conc in Soil:		2100
Significant Interim Remedial Action Taken:		Not reported
GW Qualifier:	=	
Soil Qualifier:	=	
Organization:	Not reported	
Owner Contact:	Not reported	
Responsible Party:	Y. M. TUAN	
RP Address:	P.O. BOX 2292	
Program:	LUST	
Lat/Long:	34.0143092 / -1	
Local Agency Staff:	UNK	
Beneficial Use:	Not reported	
Priority:	Not reported	
Cleanup Fund Id:	Not reported	
Suspended:	Not reported	
Assigned Name:	Not reported	
Summary:	2/21/00 1ST QTR GW MON RPT 2000; 6/1/00 ADD'L GW ASSESSMENT RPT; 10/19/00 3RD QTR GW MON RPT 2000; 10/23/00 SITE ASSESSMENT WP; 1/15/01 4TH QTR GW MON RPT 2000	

CHEVRON #9-9266 (Continued) **S102427426**

Cortese:
Region: CORTESE
Facility Addr2: 1732 LINCOLN BLVD

Region: CORTESE
Facility Addr2: 1732 LINCOLN BLVD

B6 **99266** **HIST UST** **U001563944**
ENE **1732 LINCOLN BLVD** **N/A**
< 1/8 **SANTA MONICA, CA 90404**
0.025 mi.
134 ft. **Site 3 of 7 in cluster B**

Relative:
Lower

Actual:
86 ft.

HIST UST:
Region: STATE
Facility ID: 00000063198
Facility Type: Gas Station
Other Type: Not reported
Total Tanks: 0003
Contact Name: CO BRANDED OUTLET-CHEVRON
Telephone: 2134507224
Owner Name: CHEVRON U.S.A. INC.
Owner Address: 575 MARKET
Owner City,St,Zip: SAN FRANCISCO, CA 94105

Tank Num: 001
Container Num: 0000000001
Year Installed: Not reported
Tank Capacity: 00010000
Tank Used for: PRODUCT
Type of Fuel: Not reported
Tank Construction: 0000250 unknown
Leak Detection: Stock Inventor

Tank Num: 002
Container Num: 0000000002
Year Installed: Not reported
Tank Capacity: 00010000
Tank Used for: PRODUCT
Type of Fuel: Not reported
Tank Construction: 0000250 unknown
Leak Detection: Stock Inventor

Tank Num: 003
Container Num: 0000000003
Year Installed: Not reported
Tank Capacity: 00010000
Tank Used for: PRODUCT
Type of Fuel: Not reported
Tank Construction: 0000250 unknown
Leak Detection: Stock Inventor

B7 **CHEVRON STATION NO 99266** **RCRA-SQG** **1006805048**
ENE **1732 LINCOLN BLVD** **FINDS** **CAR000120204**
< 1/8 **SANTA MONICA, CA 90404** **HAZNET**
0.031 mi.
162 ft. **Site 4 of 7 in cluster B**

Relative:
Lower

Actual:
86 ft.

RCRA-SQG:

Date form received by agency:	05/16/2002
Facility name:	CHEVRON STATION NO 99266
Facility address:	1732 LINCOLN BLVD SANTA MONICA, CA 904044306
EPA ID:	CAR000120204
Mailing address:	P O BOX 6004 SAN RAMON, CA 94583
Contact:	KATHY NORRIS
Contact address:	P O BOX 6004 SAN RAMON, CA 94583
Contact country:	US
Contact telephone:	(925) 842-5931
Contact email:	Not reported
EPA Region:	09
Classification:	Small Small Quantity Generator
Description:	Handler: generates more than 100 and less than 1000 kg of hazardous waste during any calendar month and accumulates less than 6000 kg of hazardous waste at any time; or generates 100 kg or less of hazardous waste during any calendar month, and accumulates more than 1000 kg of hazardous waste at any time

Owner/Operator Summary:

Owner/operator name:	CHEVRON PRODUCTS CO
Owner/operator address:	P O BOX 6004 SAN RAMON, CA 94583
Owner/operator country:	Not reported
Owner/operator telephone:	(925) 842-5931
Legal status:	Private
Owner/Operator Type:	Owner
Owner/Op start date:	Not reported
Owner/Op end date:	Not reported

Handler Activities Summary:

U.S. importer of hazardous waste:	Unknown
Mixed waste (haz. and radioactive):	Unknown
Recycler of hazardous waste:	No
Transporter of hazardous waste:	No
Treater, storer or disposer of HW:	No
Underground injection activity:	No
On-site burner exemption:	Unknown
Furnace exemption:	Unknown
Used oil fuel burner:	No
Used oil processor:	No
User oil refiner:	No
Used oil fuel marketer to burner:	No
Used oil Specification marketer:	No
Used oil transfer facility:	No
Used oil transporter:	No
Off-site waste receiver:	Commercial status unknown

CHEVRON STATION NO 99266 (Continued) **1006805048**

Hazardous Waste Summary:
Waste code: D001
Waste name: IGNITABLE HAZARDOUS WASTES ARE THOSE WASTES WHICH HAVE A FLASHPOINT OF LESS THAN 140 DEGREES FAHRENHEIT AS DETERMINED BY A PENSKY-MARTENS CLOSED CUP FLASH POINT TESTER. ANOTHER METHOD OF DETERMINING THE FLASH POINT OF A WASTE IS TO REVIEW THE MATERIAL SAFETY DATA SHEET, WHICH CAN BE OBTAINED FROM THE MANUFACTURER OR DISTRIBUTOR OF THE MATERIAL. LACQUER THINNER IS AN EXAMPLE OF A COMMONLY USED SOLVENT WHICH WOULD BE CONSIDERED AS IGNITABLE HAZARDOUS WASTE.

Waste code: D018
Waste name: BENZENE

Violation Status: No violations found

FINDS:
Other Pertinent Environmental Activity Identified at Site

California - Hazardous Waste Tracking System - Datamart

RCRAInfo is a national information system that supports the Resource Conservation and Recovery Act (RCRA) program through the tracking of events and activities related to facilities that generate, transport, and treat, store, or dispose of hazardous waste. RCRAInfo allows RCRA program staff to track the notification, permit, compliance, and corrective action activities required under RCRA.

HAZNET:
Gepaid: CAR000120204
Contact: Kathy Norris
Telephone: 9258425931
Facility Addr2: Not reported
Mailing Name: Not reported
Mailing Address: PO BOX 6004
Mailing City,St,Zip: San Ramon, CA 94583
Gen County: Los Angeles
TSD EPA ID: CAD008302903
TSD County: Los Angeles
Waste Category: Aqueous solution with less than 10% total organic residues
Disposal Method: Recycler
Tons: 0.08
Facility County: Los Angeles

Gepaid: CAR000120204
Contact: Kathy Norris
Telephone: 9258425931
Facility Addr2: Not reported
Mailing Name: Not reported
Mailing Address: PO BOX 6004
Mailing City,St,Zip: San Ramon, CA 94583
Gen County: Los Angeles
TSD EPA ID: CAD008302903
TSD County: Los Angeles
Waste Category: Aqueous solution with less than 10% total organic residues
Disposal Method: Recycler
Tons: 0.27

CHEVRON STATION NO 99266 (Continued) **1006805048**

Facility County:	Los Angeles
Gepaid:	CAR000120204
Contact:	Kathy Norris
Telephone:	9258425931
Facility Addr2:	Not reported
Mailing Name:	Not reported
Mailing Address:	PO BOX 6004
Mailing City,St,Zip:	San Ramon, CA 94583
Gen County:	Los Angeles
TSD EPA ID:	CAD008302903
TSD County:	Los Angeles
Waste Category:	Aqueous solution with less than 10% total organic residues
Disposal Method:	Recycler
Tons:	1.45
Facility County:	Not reported
Gepaid:	CAR000120204
Contact:	Kathy Norris
Telephone:	9258425931
Facility Addr2:	Not reported
Mailing Name:	Not reported
Mailing Address:	PO BOX 6004
Mailing City,St,Zip:	San Ramon, CA 94583
Gen County:	Los Angeles
TSD EPA ID:	CAD008302903
TSD County:	Los Angeles
Waste Category:	Aqueous solution with less than 10% total organic residues
Disposal Method:	Recycler
Tons:	1.45
Facility County:	Not reported

Click this hyperlink while viewing on your computer to access
-1 additional CA_HAZNET: record(s) in the EDR Site Report.

B8 **U-HAUL CENTER SANTA MONICA** **LUST** **S101583267**
ENE **1747 LINCOLN BLVD** **CA FID UST** **N/A**
< 1/8 **SANTA MONICA, CA 90404** **SWEEPS UST**
0.037 mi.
195 ft. **Site 5 of 7 in cluster B**

Relative:
Lower

Actual:
87 ft.

LUST:

Region:	STATE
Status:	Case Closed
Case Number:	904040152
Local Case #:	Not reported
Chemical:	Waste Oil
Qty Leaked:	Not reported
Abate Method:	Not reported
Release Date:	1991-10-08 00:00:00
Discover Date:	1991-09-16 00:00:00
Report Date:	1992-11-07 00:00:00
Enforcement Dt:	Not reported
Review Date:	2000-07-17 00:00:00
Enter Date:	1991-11-04 00:00:00
Stop Date:	1991-09-16 00:00:00
Confirm Leak:	Not reported
Case Type:	Soil only

U-HAUL CENTER SANTA MONICA (Continued) **S101583267**

Cross Street: SANTA MONICA FWY
Enf Type: Not reported
Funding: Not reported
How Discovered: Tank Closure
How Stopped: Not reported
Leak Cause: Corrosion
Leak Source: Tank
Global Id: T0603701396
Workplan: Not reported
Prelim Assess: 1991-10-08 00:00:00
Pollution Char: Not reported
Remed Plan: 1992-06-16 00:00:00
Remed Action: Not reported
Monitoring: Not reported
MTBE Date: Not reported
GW Qualifier: Not reported
Soil Qualifier: Not reported
Max MTBE GW ppb: Not reported
Max MTBE Soil ppb: Not reported
County: 19
Org Name: Not reported
Reg Board: Los Angeles Region
Contact Person: Not reported
Responsible Party: U-HAUL CENTER, SANTA MONICA
RP Address: 1747 LINCOLN BLVD., SANTA MONICA, CA 90404
Interim: Not reported
Oversight Prgm: LUST
MTBE Class: *
MTBE Conc: 0
MTBE Fuel: 0
MTBE Tested: Not Required to be Tested.
Staff: YR
Staff Initials: UNK
Lead Agency: Local Agency
Local Agency: 19033
Hydr Basin #: SAN FERNANDO VALLEY
Beneficial: Not reported
Priority: Not reported
Cleanup Fund Id: Not reported
Work Suspended: Not reported
Operator: OLD CASE #111891-02
Water System Name: Not reported
Well Name: Not reported
Distance To Lust: 0
Waste Discharge Global ID: Not reported
Waste Disch Assigned Name: Not reported
Summary: Not reported

LUST REG 4:
Region: 4
Regional Board: 04
County: Los Angeles
facid: 904040152
Status: Case Closed
Substance: Waste Oil
Substance Quantity: Not reported
Local Case No: Not reported

U-HAUL CENTER SANTA MONICA (Continued) **S101583267**

Case Type:	Soil	
Abatement Method Used at the Site:		Not reported
Global ID:	T0603701396	
W Global ID:	Not reported	
Staff:	UNK	
Local Agency:	19033	
Cross Street:	SANTA MONICA FWY	
Enforcement Type:	Not reported	
Date Leak Discovered:	9/16/1991	
Date Leak First Reported:		10/8/1991
Date Leak Record Entered:	11/4/1991	
Date Confirmation Began:	Not reported	
Date Leak Stopped:	9/16/1991	
Date Case Last Changed on Database:		7/17/2000
Date the Case was Closed:		11/7/1992
How Leak Discovered:	Tank Closure	
How Leak Stopped:	Not reported	
Cause of Leak:	Corrosion	
Leak Source:	Tank	
Operator:	OLD CASE #111891-02	
Water System:	Not reported	
Well Name:	Not reported	
Approx. Dist To Production Well (ft):		7260.3423968861069088591945 42
Source of Cleanup Funding:		Tank
Preliminary Site Assessment Workplan Submitted:		Not reported
Preliminary Site Assessment Began:		10/8/1991
Pollution Characterization Began:		Not reported
Remediation Plan Submitted:		6/16/1992
Remedial Action Underway:		Not reported
Post Remedial Action Monitoring Began:		Not reported
Enforcement Action Date:		Not reported
Historical Max MTBE Date:		Not reported
Hist Max MTBE Conc in Groundwater:		Not reported
Hist Max MTBE Conc in Soil:		Not reported
Significant Interim Remedial Action Taken:		Not reported
GW Qualifier:	Not reported	
Soil Qualifier:	Not reported	
Organization:	Not reported	
Owner Contact:	Not reported	
Responsible Party:	U-HAUL CENTER, SANTA MONICA	
RP Address:	1747 LINCOLN BLVD., SANTA MONICA, CA 90404	
Program:	LUST	
Lat/Long:	34.0142062 / -1	
Local Agency Staff:	UNK	
Beneficial Use:	Not reported	
Priority:	Not reported	
Cleanup Fund Id:	Not reported	
Suspended:	Not reported	
Assigned Name:	Not reported	
Summary:	Not reported	

CA FID UST:

Facility ID:	19003237
Regulated By:	UTNKA
Regulated ID:	00003577
Cortese Code:	Not reported
SIC Code:	Not reported

U-HAUL CENTER SANTA MONICA (Continued) **S101583267**

Facility Phone: 2134506947
Mail To: Not reported
Mailing Address: 657 S ATLANTIC BLVD
Mailing Address 2: Not reported
Mailing City,St,Zip: SANTA MONICA 90404
Contact: Not reported
Contact Phone: Not reported
DUNs Number: Not reported
NPDES Number: Not reported
EPA ID: Not reported
Comments: Not reported
Status: Active

SWEEPS UST:
Status: A
Comp Number: 3577
Number: 1
Board Of Equalization: 44-010536
Ref Date: 02-15-91
Act Date: 02-15-91
Created Date: 02-29-88
Tank Status: A
Owner Tank Id: 1
Swrcb Tank Id: 19-033-003577-000001
Actv Date: 02-15-91
Capacity: 5000
Tank Use: M.V. FUEL
Stg: P
Content: REG UNLEADED
Number Of Tanks: 3

Status: A
Comp Number: 3577
Number: 1
Board Of Equalization: 44-010536
Ref Date: 02-15-91
Act Date: 02-15-91
Created Date: 02-29-88
Tank Status: A
Owner Tank Id: 2
Swrcb Tank Id: 19-033-003577-000002
Actv Date: 07-01-85
Capacity: 550
Tank Use: OIL
Stg: W
Content: WASTE OIL
Number Of Tanks: Not reported

Status: A
Comp Number: 3577
Number: 1
Board Of Equalization: 44-010536
Ref Date: 02-15-91
Act Date: 02-15-91
Created Date: 02-29-88
Tank Status: A
Owner Tank Id: 3

U-HAUL CENTER SANTA MONICA (Continued) **S101583267**

Swrcb Tank Id:	19-033-003577-000003
Actv Date:	02-15-91
Capacity:	5000
Tank Use:	M.V. FUEL
Stg:	P
Content:	DIESEL
Number Of Tanks:	Not reported

B9 **SANTA MONICA MOVING CENTER** **HIST UST** **U001563980**
ENE **1747 LINCOLN BLVD** **N/A**
< 1/8 **SANTA MONICA, CA 90404**
0.037 mi.
195 ft. **Site 6 of 7 in cluster B**

Relative:
Lower

Actual:
87 ft.

HIST UST:

Region:	STATE
Facility ID:	00000003577
Facility Type:	Other
Other Type:	Not reported
Total Tanks:	0003
Contact Name:	Not reported
Telephone:	2134506947
Owner Name:	U-HAUL CO
Owner Address:	657 S ATLANTIC
Owner City,St,Zip:	EAST LOS ANGELES, CA 90022

Tank Num:	001
Container Num:	1
Year Installed:	1983
Tank Capacity:	00005000
Tank Used for:	PRODUCT
Type of Fuel:	UNLEADED
Tank Construction:	1/4 inches
Leak Detection:	Stock Inventor, None

Tank Num:	002
Container Num:	2
Year Installed:	Not reported
Tank Capacity:	00000550
Tank Used for:	WASTE
Type of Fuel:	WASTE OIL
Tank Construction:	10 gauge
Leak Detection:	Stock Inventor, None

Tank Num:	003
Container Num:	3
Year Installed:	1983
Tank Capacity:	00005000
Tank Used for:	PRODUCT
Type of Fuel:	REGULAR
Tank Construction:	1/4 inches
Leak Detection:	Stock Inventor, None

B10 **U-HAUL CENTER SANTA MONIC** **HAZNET** **S103636274**
ENE **1747 LINCOLN** **Cortese** **N/A**
< 1/8 **SANTA MONICA, CA 90404**
0.037 mi.
195 ft. **Site 7 of 7 in cluster B**

Relative:
Lower

Actual:
87 ft.

HAZNET:

Gepaid:	CAD981641418
Contact:	Not reported
Telephone:	0000000000
Facility Addr2:	Not reported
Mailing Name:	Not reported
Mailing Address:	PO BOX 21517
Mailing City,St,Zip:	PHOENIX, AZ 850361143
Gen County:	Los Angeles
TSD EPA ID:	CAD099452708
TSD County:	Los Angeles
Waste Category:	Tank bottom waste
Disposal Method:	Recycler
Tons:	.0333
Facility County:	Los Angeles

Gepaid:	CAD981641418
Contact:	Not reported
Telephone:	0000000000
Facility Addr2:	Not reported
Mailing Name:	Not reported
Mailing Address:	PO BOX 21517
Mailing City,St,Zip:	PHOENIX, AZ 850361143
Gen County:	Los Angeles
TSD EPA ID:	CAT080013352
TSD County:	Los Angeles
Waste Category:	Tank bottom waste
Disposal Method:	Recycler
Tons:	1.0425
Facility County:	Los Angeles

Gepaid:	CAD981641418
Contact:	Not reported
Telephone:	0000000000
Facility Addr2:	Not reported
Mailing Name:	Not reported
Mailing Address:	PO BOX 21517
Mailing City,St,Zip:	PHOENIX, AZ 850361143
Gen County:	Los Angeles
TSD EPA ID:	CAD981696420
TSD County:	Los Angeles
Waste Category:	Oil/water separation sludge
Disposal Method:	Transfer Station
Tons:	5.2125
Facility County:	Los Angeles

Gepaid:	CAD981641418
Contact:	Not reported
Telephone:	0000000000
Facility Addr2:	Not reported
Mailing Name:	Not reported
Mailing Address:	PO BOX 21517
Mailing City,St,Zip:	PHOENIX, AZ 850361143

U-HAUL CENTER SANTA MONIC (Continued) **S103636274**

Gen County: Los Angeles
TSD EPA ID: CAT080013352
TSD County: Los Angeles
Waste Category: Tank bottom waste
Disposal Method: Recycler
Tons: .1459
Facility County: Los Angeles

Gepaid: CAD981641418
Contact: Not reported
Telephone: 0000000000
Facility Addr2: Not reported
Mailing Name: Not reported
Mailing Address: PO BOX 21517
Mailing City,St,Zip: PHOENIX, AZ 850361143
Gen County: Los Angeles
TSD EPA ID: CAT080013352
TSD County: Los Angeles
Waste Category: Tank bottom waste
Disposal Method: Not reported
Tons: .1459
Facility County: Los Angeles

Click this hyperlink while viewing on your computer to access additional CA_HAZNET: detail in the EDR Site Report.

Cortese:
Region: CORTESE
Facility Addr2: Not reported

C11 **DBA WORLD OIL MARKETING CO. #1** **HIST UST** **U001563954**
ENE **1801 LINCOLN BLVD** **N/A**
< 1/8 **SANTA MONICA, CA 90404**
0.042 mi.
224 ft. **Site 1 of 7 in cluster C**

Relative:
Lower

Actual:
90 ft.

HIST UST:
Region: STATE
Facility ID: 00000003935
Facility Type: Gas Station
Other Type: Not reported
Total Tanks: 0014
Contact Name: RON COLEMAN
Telephone: 2135608801
Owner Name: WORLD OIL MARKETING COMPANY
Owner Address: 9302 S. GARFIELD AVENUE
Owner City,St,Zip: SOUTH GATE, CA 90280

Tank Num: 001
Container Num: 1601
Year Installed: Not reported
Tank Capacity: 00012000
Tank Used for: PRODUCT
Type of Fuel: REGULAR
Tank Construction: Not reported
Leak Detection: Stock Inventor

DBA WORLD OIL MARKETING CO. #1 (Continued) **U001563954**

Tank Num: 002
Container Num: 1602
Year Installed: Not reported
Tank Capacity: 00012000
Tank Used for: PRODUCT
Type of Fuel: REGULAR
Tank Construction: Not reported
Leak Detection: Stock Inventor

Tank Num: 003
Container Num: 1603
Year Installed: Not reported
Tank Capacity: 00012000
Tank Used for: PRODUCT
Type of Fuel: UNLEADED
Tank Construction: Not reported
Leak Detection: Stock Inventor

Tank Num: 004
Container Num: 1604
Year Installed: Not reported
Tank Capacity: 00012000
Tank Used for: PRODUCT
Type of Fuel: UNLEADED
Tank Construction: Not reported
Leak Detection: Stock Inventor

Tank Num: 005
Container Num: 1605
Year Installed: Not reported
Tank Capacity: 00012000
Tank Used for: PRODUCT
Type of Fuel: UNLEADED
Tank Construction: Not reported
Leak Detection: Stock Inventor

Tank Num: 006
Container Num: 1606
Year Installed: Not reported
Tank Capacity: 00012000
Tank Used for: PRODUCT
Type of Fuel: UNLEADED
Tank Construction: Not reported
Leak Detection: Stock Inventor

Tank Num: 007
Container Num: 1901
Year Installed: Not reported
Tank Capacity: 00010000
Tank Used for: PRODUCT
Type of Fuel: REGULAR
Tank Construction: Not reported
Leak Detection: Stock Inventor

Tank Num: 008
Container Num: 1902
Year Installed: Not reported

DBA WORLD OIL MARKETING CO. #1 (Continued) **U001563954**

Tank Capacity: 00007500
Tank Used for: PRODUCT
Type of Fuel: REGULAR
Tank Construction: Not reported
Leak Detection: Stock Inventor

Tank Num: 009
Container Num: 1903
Year Installed: Not reported
Tank Capacity: 00010000
Tank Used for: PRODUCT
Type of Fuel: UNLEADED
Tank Construction: Not reported
Leak Detection: Stock Inventor

Tank Num: 010
Container Num: 1904
Year Installed: Not reported
Tank Capacity: 00010000
Tank Used for: PRODUCT
Type of Fuel: UNLEADED
Tank Construction: Not reported
Leak Detection: Stock Inventor

Tank Num: 011
Container Num: 1501
Year Installed: Not reported
Tank Capacity: 00012000
Tank Used for: PRODUCT
Type of Fuel: REGULAR
Tank Construction: Not reported
Leak Detection: Stock Inventor

Tank Num: 012
Container Num: 1502
Year Installed: Not reported
Tank Capacity: 00012000
Tank Used for: PRODUCT
Type of Fuel: UNLEADED
Tank Construction: Not reported
Leak Detection: Stock Inventor

Tank Num: 013
Container Num: 1503
Year Installed: Not reported
Tank Capacity: 00012000
Tank Used for: PRODUCT
Type of Fuel: PREMIUM
Tank Construction: Not reported
Leak Detection: Stock Inventor

Tank Num: 014
Container Num: 1504
Year Installed: Not reported
Tank Capacity: 00012000
Tank Used for: PRODUCT
Type of Fuel: UNLEADED

DBA WORLD OIL MARKETING CO. #1 (Continued) **U001563954**

Tank Construction: Not reported
Leak Detection: Stock Inventor

C12 **WORLD OIL MARKETING CO. #16** **UST** **U003943054**
ENE **1801 LINCOLN BLVD** **N/A**
< 1/8 **SANTA MONICA, CA 90404**
0.042 mi.
224 ft. **Site 2 of 7 in cluster C**

Relative:
Lower

Actual:
90 ft.

UST:
Local Agency: Santa Monica, Los Angeles County
Facility ID: 600366

C13 **WORLD OIL CO** **RCRA-SQG** **1000278347**
ENE **1801 LINCOLN** **FINDS** **CAD981160419**
< 1/8 **SANTA MONICA, CA 90404** **CA FID UST**
0.042 mi. **SWEEPS UST**
224 ft. **Site 3 of 7 in cluster C**

Relative:
Lower

Actual:
90 ft.

RCRA-SQG:
Date form received by agency: 02/27/2006
Facility name: WORLD OIL #16
Facility address: 1801 LINCOLN BLVD.
SANTA MONICA, CA 90404
EPA ID: CAD981160419
Mailing address: 9302 SOUTH GARFIELD AVENUE
SOUTH GATE, CA 90280
Contact: JOHN P HUNDLEY
Contact address: Not reported
Not reported
Contact country: Not reported
Contact telephone: (562) 928-0100
Telephone ext.: 215
Contact email: JOHNH@WORLDOIL.NET
EPA Region: 09
Classification: Small Small Quantity Generator
Description: Handler: generates more than 100 and less than 1000 kg of hazardous waste during any calendar month and accumulates less than 6000 kg of hazardous waste at any time; or generates 100 kg or less of hazardous waste during any calendar month, and accumulates more than 1000 kg of hazardous waste at any time

Owner/Operator Summary:
Owner/operator name: WORLD OIL MARKETING COMPANY
Owner/operator address: 9302 SOUTH GARFIELD AVENUE
SOUTH GATE, CA 90280
Owner/operator country: US
Owner/operator telephone: Not reported
Legal status: Private
Owner/Operator Type: Owner
Owner/Op start date: 08/26/1960
Owner/Op end date: Not reported

Owner/operator name: WORLD OIL MARKETING CO #16
Owner/operator address: NOT REQUIRED
NOT REQUIRED, ME 99999

WORLD OIL CO (Continued) **1000278347**

Owner/operator country: Not reported
Owner/operator telephone: (415) 555-1212
Legal status: Private
Owner/Operator Type: Owner
Owner/Op start date: Not reported
Owner/Op end date: Not reported

Owner/operator name: WORLD OIL MARKETING COMPANY
Owner/operator address: Not reported
Not reported
Owner/operator country: US
Owner/operator telephone: Not reported
Legal status: Private
Owner/Operator Type: Operator
Owner/Op start date: 08/26/1960
Owner/Op end date: Not reported

Owner/operator name: NOT REQUIRED
Owner/operator address: NOT REQUIRED
NOT REQUIRED, ME 99999
Owner/operator country: Not reported
Owner/operator telephone: (415) 555-1212
Legal status: Private
Owner/Operator Type: Operator
Owner/Op start date: Not reported
Owner/Op end date: Not reported

Handler Activities Summary:
U.S. importer of hazardous waste: No
Mixed waste (haz. and radioactive): No
Recycler of hazardous waste: No
Transporter of hazardous waste: No
Treater, storer or disposer of HW: No
Underground injection activity: No
On-site burner exemption: No
Furnace exemption: No
Used oil fuel burner: No
Used oil processor: No
User oil refiner: No
Used oil fuel marketer to burner: No
Used oil Specification marketer: No
Used oil transfer facility: No
Used oil transporter: No
Off-site waste receiver: Commercial status unknown

Universal Waste Summary:
Waste type: Batteries
Accumulated waste on-site: No
Generated waste on-site: No

Waste type: Lamps
Accumulated waste on-site: No
Generated waste on-site: No

Waste type: Pesticides
Accumulated waste on-site: No

WORLD OIL CO (Continued) **1000278347**

Generated waste on-site: No

Waste type: Thermostats
Accumulated waste on-site: No
Generated waste on-site: No

Historical Generators:
Date form received by agency: 02/27/2006
Facility name: WORLD OIL #16
Classification: Small Quantity Generator

Date form received by agency: 09/01/1996
Facility name: WORLD OIL #16
Site name: WORLD OIL CO
Classification: Small Quantity Generator

Date form received by agency: 10/29/1985
Facility name: WORLD OIL #16
Site name: WORLD OIL CO
Classification: Large Quantity Generator

Hazardous Waste Summary:
Waste code: 134
Waste name: 134

Waste code: 135
Waste name: 135

Waste code: 352
Waste name: 352

Waste code: D001
Waste name: IGNITABLE HAZARDOUS WASTES ARE THOSE WASTES WHICH HAVE A FLASHPOINT OF LESS THAN 140 DEGREES FAHRENHEIT AS DETERMINED BY A PENSKY-MARTENS CLOSED CUP FLASH POINT TESTER. ANOTHER METHOD OF DETERMINING THE FLASH POINT OF A WASTE IS TO REVIEW THE MATERIAL SAFETY DATA SHEET, WHICH CAN BE OBTAINED FROM THE MANUFACTURER OR DISTRIBUTOR OF THE MATERIAL. LACQUER THINNER IS AN EXAMPLE OF A COMMONLY USED SOLVENT WHICH WOULD BE CONSIDERED AS IGNITABLE HAZARDOUS WASTE.

Biennial Reports:

Last Biennial Reporting Year: 2005

Annual Waste Handled:
Waste code: D001
Waste name: IGNITABLE HAZARDOUS WASTES ARE THOSE WASTES WHICH HAVE A FLASHPOINT OF LESS THAN 140 DEGREES FAHRENHEIT AS DETERMINED BY A PENSKY-MARTENS CLOSED CUP FLASH POINT TESTER. ANOTHER METHOD OF DETERMINING THE FLASH POINT OF A WASTE IS TO REVIEW THE MATERIAL SAFETY DATA SHEET, WHICH CAN BE OBTAINED FROM THE MANUFACTURER OR DISTRIBUTOR OF THE MATERIAL. LACQUER THINNER IS AN EXAMPLE OF A COMMONLY USED SOLVENT WHICH WOULD BE CONSIDERED AS IGNITABLE HAZARDOUS WASTE.
Amount (Lbs): 10816

Waste code: D018
Waste name: BENZENE

WORLD OIL CO (Continued) **1000278347**

Amount (Lbs): 10816

Violation Status: No violations found

FINDS:

Other Pertinent Environmental Activity Identified at Site

California - Hazardous Waste Tracking System - Datamart

RCRAInfo is a national information system that supports the Resource Conservation and Recovery Act (RCRA) program through the tracking of events and activities related to facilities that generate, transport, and treat, store, or dispose of hazardous waste. RCRAInfo allows RCRA program staff to track the notification, permit, compliance, and corrective action activities required under RCRA.

CA FID UST:

Facility ID:	19001617
Regulated By:	UTNKA
Regulated ID:	CAD981160
Cortese Code:	Not reported
SIC Code:	Not reported
Facility Phone:	2134199990
Mail To:	Not reported
Mailing Address:	9302 S GARFIELD AVE
Mailing Address 2:	Not reported
Mailing City,St,Zip:	SANTA MONICA 90404
Contact:	Not reported
Contact Phone:	Not reported
DUNs Number:	Not reported
NPDES Number:	Not reported
EPA ID:	Not reported
Comments:	Not reported
Status:	Active

SWEEPS UST:

Status:	A
Comp Number:	3935
Number:	9
Board Of Equalization:	44-010538
Ref Date:	07-02-92
Act Date:	07-02-92
Created Date:	02-29-88
Tank Status:	A
Owner Tank Id:	UNKNOWN
Swrcb Tank Id:	19-033-003935-000001
Actv Date:	07-02-92
Capacity:	12000
Tank Use:	M.V. FUEL
Stg:	P
Content:	REG UNLEADED
Number Of Tanks:	3

Status:	A
Comp Number:	3935

WORLD OIL CO (Continued) **1000278347**

Number:	9
Board Of Equalization:	44-010538
Ref Date:	07-02-92
Act Date:	07-02-92
Created Date:	02-29-88
Tank Status:	A
Owner Tank Id:	UNKNOWN
Swrcb Tank Id:	19-033-003935-000002
Actv Date:	07-02-92
Capacity:	12000
Tank Use:	M.V. FUEL
Stg:	P
Content:	REG UNLEADED
Number Of Tanks:	Not reported

Status:	A
Comp Number:	3935
Number:	9
Board Of Equalization:	44-010538
Ref Date:	07-02-92
Act Date:	07-02-92
Created Date:	02-29-88
Tank Status:	A
Owner Tank Id:	UNKNOWN
Swrcb Tank Id:	19-033-003935-000003
Actv Date:	07-02-92
Capacity:	12000
Tank Use:	M.V. FUEL
Stg:	P
Content:	LEADED
Number Of Tanks:	Not reported

C14 **WORLD OIL #16** **LUST** **S101298061**
ENE **1801 LINCOLN BLVD** **Cortese** **N/A**
< 1/8 **SANTA MONICA, CA 90401**
0.042 mi.
224 ft. **Site 4 of 7 in cluster C**

Relative:
Lower

Actual:
90 ft.

LUST:

Region:	STATE
Status:	Remediation Plan
Case Number:	904010025
Local Case #:	Not reported
Chemical:	Gasoline
Qty Leaked:	Not reported
Abate Method:	Remove Free Product - remove floating product from water table, Vapor Extraction
Release Date:	1987-12-21 00:00:00
Discover Date:	Not reported
Report Date:	Not reported
Enforcement Dt:	Not reported
Review Date:	Not reported
Enter Date:	1988-04-13 00:00:00
Stop Date:	Not reported
Confirm Leak:	Not reported
Case Type:	Other ground water affected
Cross Street:	OLYMPIC
Enf Type:	Not reported

WORLD OIL #16 (Continued) **S101298061**

Funding: SEL
How Discovered: Not reported
How Stopped: Not reported
Leak Cause: Not reported
Leak Source: Not reported
Global Id: T0603701362
Workplan: 1987-06-24 00:00:00
Prelim Assess: 1989-01-24 00:00:00
Pollution Char: 2008-03-04 00:00:00
Remed Plan: 2008-03-04 00:00:00
Remed Action: 1996-10-29 00:00:00
Monitoring: 1999-07-08 00:00:00
MTBE Date: 1965-01-01 00:00:00
GW Qualifier: Not reported
Soil Qualifier: Not reported
Max MTBE GW ppb: 1600
Max MTBE Soil ppb: Not reported
County: 19
Org Name: Not reported
Reg Board: Los Angeles Region
Contact Person: Not reported
Responsible Party: KARL BOWERS
RP Address: 9302 GARFIELD AVE.
Interim: Yes
Oversight Prgm: LUST
MTBE Class: C
MTBE Conc: 1
MTBE Fuel: 1
MTBE Tested: MTBE Detected. Site tested for MTBE and MTBE detected
Staff: JH
Staff Initials: MH
Lead Agency: Regional Board
Local Agency: 19033
Hydr Basin #: SAN FERNANDO VALLEY
Beneficial: Not reported
Priority: Not reported
Cleanup Fund Id: Not reported
Work Suspended: Not reported
Operator: Not reported
Water System Name: Not reported
Well Name: Not reported
Distance To Lust: 0
Waste Discharge Global ID: Not reported
Waste Disch Assigned Name: Not reported
Summary: 1/13/00 4TH QTR GW MON RPT 1999; 6/23/00 2ND QTR GW MON RPT 2000; 10/15/00 3RD QTR GW MON RPT 2000; 1/17/01 4TH QTR GW MON RPT 2000; 4/11/01 1ST QTR GW MON RPT 2001

LUST REG 4:
Region: 4
Regional Board: 04
County: Los Angeles
facid: 904010025
Status: Remediation Plan
Substance: Gasoline
Substance Quantity: Not reported
Local Case No: Not reported

WORLD OIL #16 (Continued) **S101298061**

Case Type:	Groundwater	
Abatement Method Used at the Site:		FPVE
Global ID:	T0603701362	
W Global ID:	Not reported	
Staff:	JH	
Local Agency:	19033	
Cross Street:	OLYMPIC	
Enforcement Type:	SEL	
Date Leak Discovered:	Not reported	
Date Leak First Reported:		12/21/1987
Date Leak Record Entered:	4/13/1988	
Date Confirmation Began:	Not reported	
Date Leak Stopped:	Not reported	
Date Case Last Changed on Database:		7/10/2002
Date the Case was Closed:		Not reported
How Leak Discovered:	Not reported	
How Leak Stopped:	Not reported	
Cause of Leak:	Not reported	
Leak Source:	Not reported	
Operator:	Not reported	
Water System:	Not reported	
Well Name:	Not reported	
Approx. Dist To Production Well (ft):		7254.033755016576413571273897 8
Source of Cleanup Funding:		Not reported
Preliminary Site Assessment Workplan Submitted:		6/24/1987
Preliminary Site Assessment Began:		1/24/1989
Pollution Characterization Began:		9/18/1992
Remediation Plan Submitted:		8/20/2003
Remedial Action Underway:		10/29/1996
Post Remedial Action Monitoring Began:		Not reported
Enforcement Action Date:		Not reported
Historical Max MTBE Date:		8/3/2002
Hist Max MTBE Conc in Groundwater:		7000
Hist Max MTBE Conc in Soil:		Not reported
Significant Interim Remedial Action Taken:		Yes
GW Qualifier:	=	
Soil Qualifier:	Not reported	
Organization:	Not reported	
Owner Contact:	Not reported	
Responsible Party:	JOHN HUNDLEY	
RP Address:	9302 GARFIELD AVE.	
Program:	LUST	
Lat/Long:	34.0138092 / -1	
Local Agency Staff:	UNK	
Beneficial Use:	Not reported	
Priority:	Not reported	
Cleanup Fund Id:	Not reported	
Suspended:	Not reported	
Assigned Name:	Not reported	
Summary:	1/13/00 4TH QTR GW MON RPT 1999; 6/23/00 2ND QTR GW MON RPT 2000; 10/15/00 3RD QTR GW MON RPT 2000; 1/17/01 4TH QTR GW MON RPT 2000; 4/11/01 1ST QTR GW MON RPT 2001	

Cortese:

Region:	CORTESE
Facility Addr2:	1801 LINCOLN BLVD

C15 **CLASSY CLEANERS** **HAZNET** **S105030781**
ENE **1803-B LINCOLN BLVD** **DRYCLEANERS** **N/A**
< 1/8 **SANTA MONICA, CA 90404**
0.043 mi.
226 ft. **Site 5 of 7 in cluster C**

Relative:
Lower

Actual:
90 ft.

HAZNET:

Gepaid:	CAL000217115
Contact:	DELLY MENDOZA OWNER
Telephone:	3103969941
Facility Addr2:	Not reported
Mailing Name:	Not reported
Mailing Address:	1803-B LINCOLN BLVD
Mailing City,St,Zip:	SANTA MONICA, CA 904040000
Gen County:	Los Angeles
TSD EPA ID:	NVR000076158
TSD County:	99
Waste Category:	Not reported
Disposal Method:	Recycler
Tons:	Not reported
Facility County:	Los Angeles

Gepaid:	CAL000217115
Contact:	JIM OR DELLY
Telephone:	3103969941
Facility Addr2:	Not reported
Mailing Name:	Not reported
Mailing Address:	1803-B LINCOLN BLVD
Mailing City,St,Zip:	SANTA MONICA, CA 904040000
Gen County:	Los Angeles
TSD EPA ID:	Not reported
TSD County:	Los Angeles
Waste Category:	Halogenated solvents (chloroform, methyl chloride, perchloroethylene, etc.)
Disposal Method:	Not reported
Tons:	0
Facility County:	Not reported

Gepaid:	CAL000217115
Contact:	JIM OR DELLY
Telephone:	3103969941
Facility Addr2:	Not reported
Mailing Name:	Not reported
Mailing Address:	1803-B LINCOLN BLVD
Mailing City,St,Zip:	SANTA MONICA, CA 904040000
Gen County:	Los Angeles
TSD EPA ID:	Not reported
TSD County:	Los Angeles
Waste Category:	Halogenated solvents (chloroform, methyl chloride, perchloroethylene, etc.)
Disposal Method:	Transfer Station
Tons:	0.11
Facility County:	Not reported

Gepaid:	CAL000217115
Contact:	JIM OR DELLY
Telephone:	3103969941
Facility Addr2:	Not reported
Mailing Name:	Not reported

CLASSY CLEANERS (Continued) **S105030781**

Mailing Address: 1803-B LINCOLN BLVD
Mailing City,St,Zip: SANTA MONICA, CA 904040000
Gen County: Los Angeles
TSD EPA ID: Not reported
TSD County: Los Angeles
Waste Category: Halogenated solvents (chloroform, methyl chloride, perchloroethylene, etc.)
Disposal Method: Recycler
Tons: 0.6
Facility County: Not reported

Gepaid: CAL000217115
Contact: JIM OR DELLY
Telephone: 3103969941
Facility Addr2: Not reported
Mailing Name: Not reported
Mailing Address: 1803-B LINCOLN BLVD
Mailing City,St,Zip: SANTA MONICA, CA 904040000
Gen County: Los Angeles
TSD EPA ID: Not reported
TSD County: Los Angeles
Waste Category: Unspecified organic liquid mixture
Disposal Method: Not reported
Tons: 0
Facility County: Not reported

Click this hyperlink while viewing on your computer to access
14 additional CA_HAZNET: record(s) in the EDR Site Report.

CLEANERS:
EPA Id: CAL000217115
NAICS Code: 81232
NAICS Description: Drycleaning and Laundry Services (except Coin-Operated)
Create Date: 12/21/2000
Facility Active: Yes
Inactive Date: Not reported
Facility Addr2: Not reported
Mailing Name: Not reported
Mailing Address: 1803-B LINCOLN BLVD
Mailing Address 2: Not reported
Mailing State: CA
Mailing Zip: 904040000
Region Code: 3
Owner Name: MARIA DE MENDOZA
Owner Address: 1803-B LINCOLN BLVD
Owner Address 2: Not reported
Owner Telephone: Not reported
Owner Fax Number: Not reported
Contact Name: DELLY MENDOZA OWNER
Contact Address: 1803-B LINCOLN BLVD
Contact Address 2: Not reported
Contact Telephone: 3103969941
Contact Fax Number: 3103969391
SIC Description: 7212 Garment Pressing and Agents for Laundries and Drycleaners
SIC Description: 7211 Power Laundries Family and Commercial
SIC Description: 7216 Drycleaning Plants Except Rug Cleaning
SIC Description: 7219 Laundry and Garment Services NEC (alteration and repair)

C16 **FIRESTONE SERVICE CENTER** **LUST** **S103891096**
ENE **1817 LINCOLN BLVD** **Cortese** **N/A**
< 1/8 **SANTA MONICA, CA 90404**
0.049 mi.
260 ft. **Site 6 of 7 in cluster C**

Relative:
Lower

Actual:
90 ft.

LUST:

Region:	STATE
Status:	Case Closed
Case Number:	904040289
Local Case #:	Not reported
Chemical:	Waste Oil
Qty Leaked:	Not reported
Abate Method:	Not reported
Release Date:	1992-03-31 00:00:00
Discover Date:	1992-03-24 00:00:00
Report Date:	1993-09-17 00:00:00
Enforcement Dt:	Not reported
Review Date:	1993-09-17 00:00:00
Enter Date:	1992-06-02 00:00:00
Stop Date:	1992-03-24 00:00:00
Confirm Leak:	Not reported
Case Type:	Soil only
Cross Street:	PICO BLVD.
Enf Type:	Not reported
Funding:	Not reported
How Discovered:	Tank Closure
How Stopped:	Not reported
Leak Cause:	UNK
Leak Source:	UNK
Global Id:	T0603701409
Workplan:	Not reported
Prelim Assess:	1992-03-31 00:00:00
Pollution Char:	Not reported
Remed Plan:	Not reported
Remed Action:	Not reported
Monitoring:	Not reported
MTBE Date:	Not reported
GW Qualifier:	Not reported
Soil Qualifier:	Not reported
Max MTBE GW ppb:	Not reported
Max MTBE Soil ppb:	Not reported
County:	19
Org Name:	Not reported
Reg Board:	Los Angeles Region
Contact Person:	Not reported
Responsible Party:	BRIDGESTONE FIRESTONE
RP Address:	7857 FLORENCE AVE., SUITE 200, DOWNEY, 90240
Interim:	Not reported
Oversight Prgm:	LUST
MTBE Class:	*
MTBE Conc:	0
MTBE Fuel:	0
MTBE Tested:	Not Required to be Tested.
Staff:	YR
Staff Initials:	UNK
Lead Agency:	Local Agency
Local Agency:	19033
Hydr Basin #:	SAN FERNANDO VALLEY

FIRESTONE SERVICE CENTER (Continued) **S103891096**

Beneficial: Not reported
Priority: Not reported
Cleanup Fund Id: Not reported
Work Suspended: Not reported
Operator: WILLRICH, VERN
Water System Name: Not reported
Well Name: Not reported
Distance To Lust: 0
Waste Discharge Global ID: Not reported
Waste Disch Assigned Name: Not reported
Summary: Not reported

LUST REG 4:

Region:	4	
Regional Board:	04	
County:	Los Angeles	
facid:	904040289	
Status:	Case Closed	
Substance:	Waste Oil	
Substance Quantity:	Not reported	
Local Case No:	Not reported	
Case Type:	Soil	
Abatement Method Used at the Site:		Not reported
Global ID:	T0603701409	
W Global ID:	Not reported	
Staff:	UNK	
Local Agency:	19033	
Cross Street:	PICO BLVD.	
Enforcement Type:	Not reported	
Date Leak Discovered:	3/24/1992	
Date Leak First Reported:		3/31/1992
Date Leak Record Entered:	6/2/1992	
Date Confirmation Began:	Not reported	
Date Leak Stopped:	3/24/1992	
Date Case Last Changed on Database:		9/17/1993
Date the Case was Closed:		9/17/1993
How Leak Discovered:	Tank Closure	
How Leak Stopped:	Not reported	
Cause of Leak:	UNK	
Leak Source:	UNK	
Operator:	WILLRICH, VERN	
Water System:	Not reported	
Well Name:	Not reported	
Approx. Dist To Production Well (ft):		7251.58721797301304266674828 05
Source of Cleanup Funding:		UNK
Preliminary Site Assessment Workplan Submitted:		Not reported
Preliminary Site Assessment Began:		3/31/1992
Pollution Characterization Began:		Not reported
Remediation Plan Submitted:		Not reported
Remedial Action Underway:		Not reported
Post Remedial Action Monitoring Began:		Not reported
Enforcement Action Date:		Not reported
Historical Max MTBE Date:		Not reported
Hist Max MTBE Conc in Groundwater:		Not reported
Hist Max MTBE Conc in Soil:		Not reported
Significant Interim Remedial Action Taken:		Not reported
GW Qualifier:	Not reported	

FIRESTONE SERVICE CENTER (Continued) **S103891096**

Soil Qualifier:	Not reported
Organization:	Not reported
Owner Contact:	Not reported
Responsible Party:	BRIDGESTONE FIRESTONE
RP Address:	7857 FLORENCE AVE., SUITE 200, DOWNEY, 90240
Program:	LUST
Lat/Long:	34.0135742 / -1
Local Agency Staff:	UNK
Beneficial Use:	Not reported
Priority:	Not reported
Cleanup Fund Id:	Not reported
Suspended:	Not reported
Assigned Name:	Not reported
Summary:	Not reported

Cortese:

Region:	CORTESE
Facility Addr2:	1817 LINCOLN BLVD

C17 **BENJAMIN TIRE CO.** **RCRA-SQG** **1000265369**
ENE **1817 LINCOLN BLVD.** **HAZNET** **CAD982322687**
< 1/8 **SANTA MONICA, CA 90404** **HIST UST**
0.049 mi.
260 ft. **Site 7 of 7 in cluster C**

Relative:
Lower

Actual:
90 ft.

RCRA-SQG:

Date form received by agency:	09/01/1996
Facility name:	BENJAMIN TIRE CO.
Facility address:	1817 LINCOLN BLVD. SANTA MONICA, CA 90404
EPA ID:	CAD982322687
Mailing address:	LINCOLN BLVD. SANTA MONICA, CA 90404
Contact:	Not reported
Contact address:	Not reported Not reported
Contact country:	Not reported
Contact telephone:	Not reported
Contact email:	Not reported
EPA Region:	09
Classification:	Small Small Quantity Generator
Description:	Handler: generates more than 100 and less than 1000 kg of hazardous waste during any calendar month and accumulates less than 6000 kg of hazardous waste at any time; or generates 100 kg or less of hazardous waste during any calendar month, and accumulates more than 1000 kg of hazardous waste at any time

Owner/Operator Summary:

Owner/operator name:	BENJAMIN TIRE CO INC
Owner/operator address:	NOT REQUIRED NOT REQUIRED, ME 99999
Owner/operator country:	Not reported
Owner/operator telephone:	(415) 555-1212
Legal status:	Private
Owner/Operator Type:	Owner
Owner/Op start date:	Not reported
Owner/Op end date:	Not reported

BENJAMIN TIRE CO. (Continued) **1000265369**

Owner/operator name: NOT REQUIRED
Owner/operator address: NOT REQUIRED
NOT REQUIRED, ME 99999
Owner/operator country: Not reported
Owner/operator telephone: (415) 555-1212
Legal status: Private
Owner/Operator Type: Operator
Owner/Op start date: Not reported
Owner/Op end date: Not reported

Handler Activities Summary:
U.S. importer of hazardous waste: Unknown
Mixed waste (haz. and radioactive): Unknown
Recycler of hazardous waste: No
Transporter of hazardous waste: No
Treater, storer or disposer of HW: No
Underground injection activity: No
On-site burner exemption: Unknown
Furnace exemption: Unknown
Used oil fuel burner: No
Used oil processor: No
User oil refiner: No
Used oil fuel marketer to burner: No
Used oil Specification marketer: No
Used oil transfer facility: No
Used oil transporter: No
Off-site waste receiver: Commercial status unknown

Violation Status: No violations found

HAZNET:
Gepaid: CAD982322687
Contact: Not reported
Telephone: 0000000000
Facility Addr2: Not reported
Mailing Name: Not reported
Mailing Address: 1817 LINCOLN BLVD.
Mailing City,St,Zip: SANTA MONICA, CA 904040000
Gen County: Los Angeles
TSD EPA ID: CAD093459485
TSD County: Fresno
Waste Category: Unspecified solvent mixture Waste
Disposal Method: Transfer Station
Tons: .1661
Facility County: Los Angeles

Gepaid: CAD982322687
Contact: Not reported
Telephone: 0000000000
Facility Addr2: Not reported
Mailing Name: Not reported
Mailing Address: 1817 LINCOLN BLVD.
Mailing City,St,Zip: SANTA MONICA, CA 904040000
Gen County: Los Angeles
TSD EPA ID: CAT000613893
TSD County: Los Angeles
Waste Category: Organic liquids (nonsolvents) with halogens

BENJAMIN TIRE CO. (Continued) **1000265369**

Disposal Method: Transfer Station
Tons: .1245
Facility County: Los Angeles

HIST UST:
Region: STATE
Facility ID: 00000029170
Facility Type: Other
Other Type: TIRE DEALER
Total Tanks: 0001
Contact Name: H M BENJAMIN
Telephone: 2134507200
Owner Name: BENJAMIN TIRE COMP
Owner Address: 1817 LINCOLN BLVD
Owner City,St,Zip: SANTA MONICA, CA 90404

Tank Num: 001
Container Num: 1
Year Installed: 1969
Tank Capacity: 00000000
Tank Used for: WASTE
Type of Fuel: WASTE OIL
Tank Construction: Not reported
Leak Detection: None

---

18 **STATE TRANSMISSIONS & AUTO CORP** **RCRA-SQG** **1000397710**
East **1833 LINCOLN BLVD** **FINDS** **CAD981682602**
< 1/8 **SANTA MONICA, CA 90404** **HAZNET**
0.064 mi. **LUST**
338 ft. **Cortese**
CA FID UST
Relative: **SWEEPS UST**
Lower

Actual: RCRA-SQG:
91 ft. Date form received by agency: 09/01/1996
Facility name: STATE TRANSMISSIONS & AUTO CORP
Facility address: 1833 LINCOLN BLVD
SANTA MONICA, CA 90404
EPA ID: CAD981682602
Mailing address: LINCOLN BLVD
SANTA MONICA, CA 90404
Contact: Not reported
Contact address: Not reported
Not reported
Contact country: Not reported
Contact telephone: Not reported
Contact email: Not reported
EPA Region: 09
Land type: Facility is not located on Indian land. Additional information is not known.
Classification: Small Small Quantity Generator
Description: Handler: generates more than 100 and less than 1000 kg of hazardous waste during any calendar month and accumulates less than 6000 kg of hazardous waste at any time; or generates 100 kg or less of hazardous waste during any calendar month, and accumulates more than 1000 kg of hazardous waste at any time

STATE TRANSMISSIONS & AUTO CORP (Continued) **1000397710**

Owner/Operator Summary:
Owner/operator name: ROCKOW LEE
Owner/operator address: NOT REQUIRED
NOT REQUIRED, ME 99999
Owner/operator country: Not reported
Owner/operator telephone: (415) 555-1212
Legal status: Private
Owner/Operator Type: Owner
Owner/Op start date: Not reported
Owner/Op end date: Not reported

Owner/operator name: NOT REQUIRED
Owner/operator address: NOT REQUIRED
NOT REQUIRED, ME 99999
Owner/operator country: Not reported
Owner/operator telephone: (415) 555-1212
Legal status: Private
Owner/Operator Type: Operator
Owner/Op start date: Not reported
Owner/Op end date: Not reported

Handler Activities Summary:
U.S. importer of hazardous waste: Unknown
Mixed waste (haz. and radioactive): Unknown
Recycler of hazardous waste: No
Transporter of hazardous waste: No
Treater, storer or disposer of HW: No
Underground injection activity: No
On-site burner exemption: Unknown
Furnace exemption: Unknown
Used oil fuel burner: No
Used oil processor: No
User oil refiner: No
Used oil fuel marketer to burner: No
Used oil Specification marketer: No
Used oil transfer facility: No
Used oil transporter: No
Off-site waste receiver: Commercial status unknown

Violation Status: No violations found

Evaluation Action Summary:
Evaluation date: 05/24/1994
Evaluation: COMPLIANCE EVALUATION INSPECTION ON-SITE
Area of violation: Not reported
Date achieved compliance: Not reported
Evaluation lead agency: State Contractor/Grantee

FINDS:
Other Pertinent Environmental Activity Identified at Site

RCRAInfo is a national information system that supports the Resource Conservation and Recovery Act (RCRA) program through the tracking of events and activities related to facilities that generate, transport, and treat, store, or dispose of hazardous waste. RCRAInfo allows RCRA program staff to track the notification, permit, compliance, and

STATE TRANSMISSIONS & AUTO CORP (Continued) **1000397710**

corrective action activities required under RCRA.

HAZNET:

Gepaid:	CAD981682602
Contact:	Not reported
Telephone:	0000000000
Facility Addr2:	Not reported
Mailing Name:	Not reported
Mailing Address:	1833 LINCOLN BLVD
Mailing City,St,Zip:	SANTA MONICA, CA 904044505
Gen County:	Los Angeles
TSD EPA ID:	CAD050099696
TSD County:	Los Angeles
Waste Category:	Waste oil and mixed oil
Disposal Method:	Recycler
Tons:	1.4595
Facility County:	Los Angeles

Gepaid:	CAD981682602
Contact:	Not reported
Telephone:	0000000000
Facility Addr2:	Not reported
Mailing Name:	Not reported
Mailing Address:	1833 LINCOLN BLVD
Mailing City,St,Zip:	SANTA MONICA, CA 904044505
Gen County:	Los Angeles
TSD EPA ID:	CAT080025711
TSD County:	San Bernardino
Waste Category:	Waste oil and mixed oil
Disposal Method:	Not reported
Tons:	10.4250
Facility County:	Los Angeles

Gepaid:	CAD981682602
Contact:	Not reported
Telephone:	0000000000
Facility Addr2:	Not reported
Mailing Name:	Not reported
Mailing Address:	1833 LINCOLN BLVD
Mailing City,St,Zip:	SANTA MONICA, CA 904044505
Gen County:	Los Angeles
TSD EPA ID:	CAT080013352
TSD County:	Los Angeles
Waste Category:	Unspecified oil-containing waste
Disposal Method:	Recycler
Tons:	3.7530
Facility County:	Los Angeles

Gepaid:	CAD981682602
Contact:	Not reported
Telephone:	0000000000
Facility Addr2:	Not reported
Mailing Name:	Not reported
Mailing Address:	1833 LINCOLN BLVD
Mailing City,St,Zip:	SANTA MONICA, CA 904044505
Gen County:	Los Angeles

STATE TRANSMISSIONS & AUTO CORP (Continued) **1000397710**

TSD EPA ID: CAD099452708
TSD County: Los Angeles
Waste Category: Oil/water separation sludge
Disposal Method: Not reported
Tons: 1.0425
Facility County: Los Angeles

Gepaid: CAD981682602
Contact: Not reported
Telephone: 0000000000
Facility Addr2: Not reported
Mailing Name: Not reported
Mailing Address: 1833 LINCOLN BLVD
Mailing City,St,Zip: SANTA MONICA, CA 904044505
Gen County: Los Angeles
TSD EPA ID: CAD099452708
TSD County: Los Angeles
Waste Category: Unspecified oil-containing waste
Disposal Method: Recycler
Tons: 1.8765
Facility County: Los Angeles

Click this hyperlink while viewing on your computer to access
1 additional CA_HAZNET: record(s) in the EDR Site Report.

LUST:
Region: STATE
Status: Preliminary site assessment underway
Case Number: 904040307
Local Case #: Not reported
Chemical: Hydrocarbons
Qty Leaked: Not reported
Abate Method: Not reported
Release Date: 1994-10-03 00:00:00
Discover Date: 1994-07-28 00:00:00
Report Date: Not reported
Enforcement Dt: Not reported
Review Date: 1995-06-30 00:00:00
Enter Date: 1995-06-30 00:00:00
Stop Date: 1994-07-28 00:00:00
Confirm Leak: Not reported
Case Type: Soil only
Cross Street: PICO BLVD
Enf Type: Not reported
Funding: Not reported
How Discovered: Tank Closure
How Stopped: Not reported
Leak Cause: UNK
Leak Source: UNK
Global Id: T0603701411
Workplan: Not reported
Prelim Assess: 1994-10-03 00:00:00
Pollution Char: Not reported
Remed Plan: Not reported
Remed Action: Not reported
Monitoring: Not reported
MTBE Date: Not reported

STATE TRANSMISSIONS & AUTO CORP (Continued) **1000397710**

GW Qualifier: Not reported
Soil Qualifier: Not reported
Max MTBE GW ppb: Not reported
Max MTBE Soil ppb: Not reported
County: 19
Org Name: Not reported
Reg Board: Los Angeles Region
Contact Person: Not reported
Responsible Party: JIM COKER
RP Address: 1833 LINCOLN BLVD SANTA MONICA CA 90404
Interim: Not reported
Oversight Prgm: LUST
MTBE Class: *
MTBE Conc: 0
MTBE Fuel: 0
MTBE Tested: Not Required to be Tested.
Staff: YR
Staff Initials: MH
Lead Agency: Local Agency
Local Agency: 19033
Hydr Basin #: SAN FERNANDO VALLEY
Beneficial: Not reported
Priority: Not reported
Cleanup Fund Id: Not reported
Work Suspended: Not reported
Operator: JIM COKER
Water System Name: Not reported
Well Name: Not reported
Distance To Lust: 0
Waste Discharge Global ID: Not reported
Waste Disch Assigned Name: Not reported
Summary: Not reported

LUST REG 4:
Region: 4
Regional Board: 04
County: Los Angeles
facid: 904040307
Status: Preliminary site assessment underway
Substance: Hydrocarbons
Substance Quantity: Not reported
Local Case No: Not reported
Case Type: Soil
Abatement Method Used at the Site: Not reported
Global ID: T0603701411
W Global ID: Not reported
Staff: UNK
Local Agency: 19033
Cross Street: PICO BLVD
Enforcement Type: Not reported
Date Leak Discovered: 7/28/1994
Date Leak First Reported: 10/3/1994
Date Leak Record Entered: 6/30/1995
Date Confirmation Began: Not reported
Date Leak Stopped: 7/28/1994
Date Case Last Changed on Database: 6/30/1995
Date the Case was Closed: Not reported

STATE TRANSMISSIONS & AUTO CORP (Continued) **1000397710**

How Leak Discovered: Tank Closure
How Leak Stopped: Not reported
Cause of Leak: UNK
Leak Source: UNK
Operator: JIM COKER
Water System: Not reported
Well Name: Not reported
Approx. Dist To Production Well (ft): 7251.0963787473865067868986404
Source of Cleanup Funding: UNK
Preliminary Site Assessment Workplan Submitted: Not reported
Preliminary Site Assessment Began: 10/3/1994
Pollution Characterization Began: Not reported
Remediation Plan Submitted: Not reported
Remedial Action Underway: Not reported
Post Remedial Action Monitoring Began: Not reported
Enforcement Action Date: Not reported
Historical Max MTBE Date: Not reported
Hist Max MTBE Conc in Groundwater: Not reported
Hist Max MTBE Conc in Soil: Not reported
Significant Interim Remedial Action Taken: Not reported
GW Qualifier: Not reported
Soil Qualifier: Not reported
Organization: Not reported
Owner Contact: Not reported
Responsible Party: JIM COKER
RP Address: 1833 LINCOLN BLVD SANTA MONICA CA 90404
Program: LUST
Lat/Long: 34.0133392 / -1
Local Agency Staff: UNK
Beneficial Use: Not reported
Priority: Not reported
Cleanup Fund Id: Not reported
Suspended: Not reported
Assigned Name: Not reported
Summary: Not reported

Cortese:
Region: CORTESE
Facility Addr2: 1833 LINCOLN BLVD

CA FID UST:
Facility ID: 19024037
Regulated By: UTNKA
Regulated ID: Not reported
Cortese Code: Not reported
SIC Code: Not reported
Facility Phone: 2134507441
Mail To: Not reported
Mailing Address: P O BOX
Mailing Address 2: Not reported
Mailing City,St,Zip: SANTA MONICA 90404
Contact: Not reported
Contact Phone: Not reported
DUNs Number: Not reported
NPDES Number: Not reported
EPA ID: Not reported

STATE TRANSMISSIONS & AUTO CORP (Continued) **1000397710**

Comments: Not reported
Status: Active

SWEEPS UST:
Status: A
Comp Number: 154
Number: 1
Board Of Equalization: 44-010522
Ref Date: 02-22-91
Act Date: 02-22-91
Created Date: 01-12-90
Tank Status: A
Owner Tank Id: 154-01
Swrcb Tank Id: 19-033-000154-000001
Actv Date: 02-22-91
Capacity: 250
Tank Use: OIL
Stg: W
Content: WASTE OIL
Number Of Tanks: 1

---

19 **LET 'EM EAT CAKE** **LUST S102432617**
ENE **1804 LINCOLN BLVD** **Cortese N/A**
< 1/8 **SANTA MONICA, CA 90404**
0.082 mi.
432 ft.

Relative:
Lower

Actual:
88 ft.

LUST:
Region: STATE
Status: Case Closed
Case Number: 904040107
Local Case #: Not reported
Chemical: Gasoline
Qty Leaked: Not reported
Abate Method: Not reported
Release Date: 1994-11-30 00:00:00
Discover Date: 1994-10-26 00:00:00
Report Date: 1996-10-29 00:00:00
Enforcement Dt: Not reported
Review Date: 1996-10-29 00:00:00
Enter Date: 1996-03-25 00:00:00
Stop Date: 1994-10-26 00:00:00
Confirm Leak: Not reported
Case Type: Soil only
Cross Street: MICHIGAN AVE
Enf Type: Not reported
Funding: Not reported
How Discovered: Tank Closure
How Stopped: Not reported
Leak Cause: UNK
Leak Source: UNK
Global Id: T0603701390
Workplan: Not reported
Prelim Assess: Not reported
Pollution Char: Not reported
Remed Plan: Not reported
Remed Action: Not reported

LET 'EM EAT CAKE (Continued) **S102432617**

Monitoring: Not reported
MTBE Date: Not reported
GW Qualifier: Not reported
Soil Qualifier: Not reported
Max MTBE GW ppb: Not reported
Max MTBE Soil ppb: Not reported
County: 19
Org Name: Not reported
Reg Board: Los Angeles Region
Contact Person: Not reported
Responsible Party: MR. LAWRENCE DAMM
RP Address: 15200 SUNSET BLVD., SUITE #209, PACIFIC PALISADES, CA 90272
Interim: Not reported
Oversight Prgm: LUST
MTBE Class: *
MTBE Conc: 0
MTBE Fuel: 1
MTBE Tested: Site NOT Tested for MTBE.Includes Unknown and Not Analyzed.
Staff: YR
Staff Initials: UNK
Lead Agency: Local Agency
Local Agency: 19033
Hydr Basin #: SAN FERNANDO VALLEY
Beneficial: Not reported
Priority: Not reported
Cleanup Fund Id: Not reported
Work Suspended: Not reported
Operator: OLD CASE #941201-01
Water System Name: Not reported
Well Name: Not reported
Distance To Lust: 0
Waste Discharge Global ID: Not reported
Waste Disch Assigned Name: Not reported
Summary: Not reported

LUST REG 4:
Region: 4
Regional Board: 04
County: Los Angeles
facid: 904040107
Status: Case Closed
Substance: Gasoline
Substance Quantity: Not reported
Local Case No: Not reported
Case Type: Soil
Abatement Method Used at the Site: Not reported
Global ID: T0603701390
W Global ID: Not reported
Staff: UNK
Local Agency: 19033
Cross Street: MICHIGAN AVE
Enforcement Type: Not reported
Date Leak Discovered: 10/26/1994
Date Leak First Reported: 11/30/1994
Date Leak Record Entered: 3/25/1996
Date Confirmation Began: Not reported
Date Leak Stopped: 10/26/1994

LET 'EM EAT CAKE (Continued) **S102432617**

Date Case Last Changed on Database:		10/29/1996
Date the Case was Closed:		10/29/1996
How Leak Discovered:	Tank Closure	
How Leak Stopped:	Not reported	
Cause of Leak:	UNK	
Leak Source:	UNK	
Operator:	OLD CASE #941201-01	
Water System:	Not reported	
Well Name:	Not reported	
Approx. Dist To Production Well (ft):		7253.271628822318093082657 2938
Source of Cleanup Funding:		UNK
Preliminary Site Assessment Workplan Submitted:		Not reported
Preliminary Site Assessment Began:		Not reported
Pollution Characterization Began:		Not reported
Remediation Plan Submitted:		Not reported
Remedial Action Underway:		Not reported
Post Remedial Action Monitoring Began:		Not reported
Enforcement Action Date:		Not reported
Historical Max MTBE Date:		Not reported
Hist Max MTBE Conc in Groundwater:		Not reported
Hist Max MTBE Conc in Soil:		Not reported
Significant Interim Remedial Action Taken:		Not reported
GW Qualifier:	Not reported	
Soil Qualifier:	Not reported	
Organization:	Not reported	
Owner Contact:	Not reported	
Responsible Party:	MR. LAWRENCE DAMM	
RP Address:	15200 SUNSET BLVD., SUITE #209, PACIFIC PALISADES, CA 90272	
Program:	LUST	
Lat/Long:	34.0137652 / -1	
Local Agency Staff:	UNK	
Beneficial Use:	Not reported	
Priority:	Not reported	
Cleanup Fund Id:	Not reported	
Suspended:	Not reported	
Assigned Name:	Not reported	
Summary:	Not reported	

Cortese:

Region:	CORTESE
Facility Addr2:	Not reported

20
North
< 1/8
0.085 mi.
451 ft.

Relative:
Lower

Actual:
91 ft.

PAULS TRANSMISSION SERVICES
825 OLYMPIC BLVD
SANTA MONICA, CA 90404

RCRA-SQG **1000292130**
FINDS **CAD982468316**
HAZNET
LUST
CA FID UST
HIST UST
SWEEPS UST

RCRA-SQG:

Date form received by agency:	09/01/1996
Facility name:	PAULS TRANSMISSION SERVICES
Facility address:	825 OLYMPIC BLVD SANTA MONICA, CA 90404
EPA ID:	CAD982468316
Contact:	Not reported

PAULS TRANSMISSION SERVICES (Continued) **1000292130**

Contact address: Not reported
Not reported
Contact country: Not reported
Contact telephone: Not reported
Contact email: Not reported
EPA Region: 09
Classification: Small Small Quantity Generator
Description: Handler: generates more than 100 and less than 1000 kg of hazardous waste during any calendar month and accumulates less than 6000 kg of hazardous waste at any time; or generates 100 kg or less of hazardous waste during any calendar month, and accumulates more than 1000 kg of hazardous waste at any time

Owner/Operator Summary:
Owner/operator name: V & M & D GRIFFITTS
Owner/operator address: NOT REQUIRED
NOT REQUIRED, ME 99999
Owner/operator country: Not reported
Owner/operator telephone: (415) 555-1212
Legal status: Private
Owner/Operator Type: Owner
Owner/Op start date: Not reported
Owner/Op end date: Not reported

Owner/operator name: NOT REQUIRED
Owner/operator address: NOT REQUIRED
NOT REQUIRED, ME 99999
Owner/operator country: Not reported
Owner/operator telephone: (415) 555-1212
Legal status: Private
Owner/Operator Type: Operator
Owner/Op start date: Not reported
Owner/Op end date: Not reported

Handler Activities Summary:
U.S. importer of hazardous waste: Unknown
Mixed waste (haz. and radioactive): Unknown
Recycler of hazardous waste: No
Transporter of hazardous waste: No
Treater, storer or disposer of HW: No
Underground injection activity: No
On-site burner exemption: Unknown
Furnace exemption: Unknown
Used oil fuel burner: No
Used oil processor: No
User oil refiner: No
Used oil fuel marketer to burner: No
Used oil Specification marketer: No
Used oil transfer facility: No
Used oil transporter: No
Off-site waste receiver: Commercial status unknown

Historical Generators:
Date form received by agency: 10/24/1988
Facility name: PAULS TRANSMISSION SERVICES
Classification: Large Quantity Generator

PAULS TRANSMISSION SERVICES (Continued) **1000292130**

Violation Status: No violations found

FINDS:

Other Pertinent Environmental Activity Identified at Site

California - Hazardous Waste Tracking System - Datamart

RCRAInfo is a national information system that supports the Resource Conservation and Recovery Act (RCRA) program through the tracking of events and activities related to facilities that generate, transport, and treat, store, or dispose of hazardous waste. RCRAInfo allows RCRA program staff to track the notification, permit, compliance, and corrective action activities required under RCRA.

HAZNET:

Gepaid:	CAD982468316
Contact:	VANCE GRIFFITS
Telephone:	3104506873
Facility Addr2:	Not reported
Mailing Name:	Not reported
Mailing Address:	825 OLYMPIC BLVD
Mailing City,St,Zip:	SANTA MONICA, CA 904040000
Gen County:	Los Angeles
TSD EPA ID:	CAD093459485
TSD County:	Fresno
Waste Category:	Unspecified oil-containing waste
Disposal Method:	Transfer Station
Tons:	0.06
Facility County:	Not reported

Gepaid:	CAD982468316
Contact:	VANCE GRIFFITS
Telephone:	3104506873
Facility Addr2:	Not reported
Mailing Name:	Not reported
Mailing Address:	825 OLYMPIC BLVD
Mailing City,St,Zip:	SANTA MONICA, CA 904040000
Gen County:	Los Angeles
TSD EPA ID:	Not reported
TSD County:	Los Angeles
Waste Category:	Oil/water separation sludge
Disposal Method:	Recycler
Tons:	3.52
Facility County:	Not reported

Gepaid:	CAD982468316
Contact:	GRIFFITTS PARTNERSHIP
Telephone:	0000000000
Facility Addr2:	Not reported
Mailing Name:	Not reported
Mailing Address:	825 OLYMPIC BLVD
Mailing City,St,Zip:	SANTA MONICA, CA 904040000
Gen County:	Los Angeles
TSD EPA ID:	CAT080013352
TSD County:	Los Angeles
Waste Category:	Tank bottom waste

PAULS TRANSMISSION SERVICES (Continued) **1000292130**

Disposal Method: Recycler
Tons: 3.5445
Facility County: Los Angeles

Gepaid: CAD982468316
Contact: GRIFFITTS PARTNERSHIP
Telephone: 0000000000
Facility Addr2: Not reported
Mailing Name: Not reported
Mailing Address: 825 OLYMPIC BLVD
Mailing City,St,Zip: SANTA MONICA, CA 904040000
Gen County: Los Angeles
TSD EPA ID: CAT080013352
TSD County: Los Angeles
Waste Category: Tank bottom waste
Disposal Method: Recycler
Tons: 5.4210
Facility County: Los Angeles

Gepaid: CAD982468316
Contact: VANCE GRIFFITS
Telephone: 3104506873
Facility Addr2: Not reported
Mailing Name: Not reported
Mailing Address: 825 OLYMPIC BLVD
Mailing City,St,Zip: SANTA MONICA, CA 904040000
Gen County: Los Angeles
TSD EPA ID: CAT080013352
TSD County: Los Angeles
Waste Category: Oil/water separation sludge
Disposal Method: Recycler
Tons: 3.48
Facility County: Los Angeles

Click this hyperlink while viewing on your computer to access
1 additional CA_HAZNET: record(s) in the EDR Site Report.

LUST:
Region: STATE
Status: Case Closed
Case Number: 904040198
Local Case #: Not reported
Chemical: Transmission Fluid
Qty Leaked: Not reported
Abate Method: Not reported
Release Date: 1990-11-14 00:00:00
Discover Date: 1990-06-18 00:00:00
Report Date: 1992-06-16 00:00:00
Enforcement Dt: Not reported
Review Date: 1993-07-20 00:00:00
Enter Date: 1993-07-20 00:00:00
Stop Date: Not reported
Confirm Leak: Not reported
Case Type: Soil only
Cross Street: LINCOLN BLVD
Enf Type: Not reported
Funding: Not reported

PAULS TRANSMISSION SERVICES (Continued) **1000292130**

How Discovered: Tank Closure
How Stopped: Not reported
Leak Cause: Corrosion
Leak Source: UNK
Global Id: T0603701400
Workplan: Not reported
Prelim Assess: Not reported
Pollution Char: Not reported
Remed Plan: Not reported
Remed Action: Not reported
Monitoring: Not reported
MTBE Date: Not reported
GW Qualifier: Not reported
Soil Qualifier: Not reported
Max MTBE GW ppb: Not reported
Max MTBE Soil ppb: Not reported
County: 19
Org Name: Not reported
Reg Board: Los Angeles Region
Contact Person: Not reported
Responsible Party: PAUL'S TRANSMISSION
RP Address: 11526 W. WASHINGTON BLVD., LOS ANGELES, CA 90066
Interim: Not reported
Oversight Prgm: LUST
MTBE Class: *
MTBE Conc: 0
MTBE Fuel: 0
MTBE Tested: Not Required to be Tested.
Staff: YR
Staff Initials: UNK
Lead Agency: Local Agency
Local Agency: 19033
Hydr Basin #: SAN FERNANDO VALLEY
Beneficial: Not reported
Priority: Not reported
Cleanup Fund Id: Not reported
Work Suspended: Not reported
Operator: MIKE GRIFFITTS
Water System Name: Not reported
Well Name: Not reported
Distance To Lust: 0
Waste Discharge Global ID: Not reported
Waste Disch Assigned Name: Not reported
Summary: Not reported

LUST REG 4:
Region: 4
Regional Board: 04
County: Los Angeles
facid: 904040198
Status: Case Closed
Substance: Transmission Fluid
Substance Quantity: Not reported
Local Case No: Not reported
Case Type: Soil
Abatement Method Used at the Site: Not reported
Global ID: T0603701400

PAULS TRANSMISSION SERVICES (Continued) **1000292130**

W Global ID:	Not reported	
Staff:	UNK	
Local Agency:	19033	
Cross Street:	LINCOLN BLVD	
Enforcement Type:	Not reported	
Date Leak Discovered:	6/18/1990	
Date Leak First Reported:		11/14/1990
Date Leak Record Entered:	7/20/1993	
Date Confirmation Began:	Not reported	
Date Leak Stopped:	Not reported	
Date Case Last Changed on Database:		7/20/1993
Date the Case was Closed:		6/16/1992
How Leak Discovered:	Tank Closure	
How Leak Stopped:	Not reported	
Cause of Leak:	Corrosion	
Leak Source:	UNK	
Operator:	MIKE GRIFFITTS	
Water System:	Not reported	
Well Name:	Not reported	
Approx. Dist To Production Well (ft):		7245.027117954617770779904 0803
Source of Cleanup Funding:		UNK
Preliminary Site Assessment Workplan Submitted:		Not reported
Preliminary Site Assessment Began:		Not reported
Pollution Characterization Began:		Not reported
Remediation Plan Submitted:		Not reported
Remedial Action Underway:		Not reported
Post Remedial Action Monitoring Began:		Not reported
Enforcement Action Date:		Not reported
Historical Max MTBE Date:		Not reported
Hist Max MTBE Conc in Groundwater:		Not reported
Hist Max MTBE Conc in Soil:		Not reported
Significant Interim Remedial Action Taken:		Not reported
GW Qualifier:	Not reported	
Soil Qualifier:	Not reported	
Organization:	Not reported	
Owner Contact:	Not reported	
Responsible Party:	PAUL'S TRANSMISSION	
RP Address:	11526 W. WASHINGTON BLVD., LOS ANGELES, CA 90066	
Program:	LUST	
Lat/Long:	34.0153811 / -1	
Local Agency Staff:	UNK	
Beneficial Use:	Not reported	
Priority:	Not reported	
Cleanup Fund Id:	Not reported	
Suspended:	Not reported	
Assigned Name:	Not reported	
Summary:	Not reported	

CA FID UST:

Facility ID:	19028843
Regulated By:	UTNKA
Regulated ID:	00029622
Cortese Code:	Not reported
SIC Code:	Not reported
Facility Phone:	2134506873
Mail To:	Not reported
Mailing Address:	825 OLYMPIC BLVD

PAULS TRANSMISSION SERVICES (Continued) **1000292130**

Mailing Address 2: Not reported
Mailing City,St,Zip: SANTA MONICA 90404
Contact: Not reported
Contact Phone: Not reported
DUNs Number: Not reported
NPDES Number: Not reported
EPA ID: Not reported
Comments: Not reported
Status: Active

HIST UST:
Region: STATE
Facility ID: 00000029622
Facility Type: Other
Other Type: TRANSMISSION SHOP
Total Tanks: 0002
Contact Name: HENRY MANGUS
Telephone: 2134506873
Owner Name: HENRY & ALICE MANGUS FAMILY TR
Owner Address: 22606 ERIEL AVENUE,
Owner City,St,Zip: TORRANCE, CA 90505

Tank Num: 001
Container Num: 1
Year Installed: 1977
Tank Capacity: 00000500
Tank Used for: WASTE
Type of Fuel: Not reported
Tank Construction: Not reported
Leak Detection: None

Tank Num: 002
Container Num: 2
Year Installed: 1977
Tank Capacity: 00000000
Tank Used for: WASTE
Type of Fuel: Not reported
Tank Construction: Not reported
Leak Detection: None

SWEEPS UST:
Status: A
Comp Number: 29622
Number: 9
Board Of Equalization: 44-010570
Ref Date: 07-01-85
Act Date: Not reported
Created Date: 02-29-88
Tank Status: A
Owner Tank Id: 1
Swrcb Tank Id: 19-033-029622-000001
Actv Date: 01-12-90
Capacity: 550
Tank Use: UNKNOWN
Stg: W
Content: Not reported

PAULS TRANSMISSION SERVICES (Continued) **1000292130**

Number Of Tanks: 1

D21 **SHELL SERVICE STATION** **RCRA-SQG** **1006805399**
ENE **1866 LINCOLN BLVD** **FINDS** **CAR000126615**
< 1/8 **SANTA MONICA, CA 90404** **HAZNET**
0.088 mi. **LUST**
465 ft. **Site 1 of 2 in cluster D**

Relative: Lower

Actual: 92 ft.

RCRA-SQG:

Date form received by agency:	08/16/2002
Facility name:	SHELL SERVICE STATION
Facility address:	1866 LINCOLN BLVD S A P 136086 SANTA MONICA, CA 904044506
EPA ID:	CAR000126615
Mailing address:	P O BOX 2648 HOUSTON, TX 772522648
Contact:	SONDRA BIENVENU
Contact address:	P O BOX 2648 HOUSTON, TX 772522648
Contact country:	US
Contact telephone:	(713) 241-5036
Contact email:	Not reported
EPA Region:	09
Classification:	Small Small Quantity Generator
Description:	Handler: generates more than 100 and less than 1000 kg of hazardous waste during any calendar month and accumulates less than 6000 kg of hazardous waste at any time; or generates 100 kg or less of hazardous waste during any calendar month, and accumulates more than 1000 kg of hazardous waste at any time

Owner/Operator Summary:

Owner/operator name:	EQUILON ENTERPRISES L L C
Owner/operator address:	P O BOX 2648 HOUSTON, TX 77252
Owner/operator country:	Not reported
Owner/operator telephone:	(713) 241-5036
Legal status:	Private
Owner/Operator Type:	Owner
Owner/Op start date:	Not reported
Owner/Op end date:	Not reported

Handler Activities Summary:

U.S. importer of hazardous waste:	Unknown
Mixed waste (haz. and radioactive):	Unknown
Recycler of hazardous waste:	No
Transporter of hazardous waste:	No
Treater, storer or disposer of HW:	No
Underground injection activity:	No
On-site burner exemption:	Unknown
Furnace exemption:	Unknown
Used oil fuel burner:	No
Used oil processor:	No
User oil refiner:	No
Used oil fuel marketer to burner:	No
Used oil Specification marketer:	No
Used oil transfer facility:	No

SHELL SERVICE STATION (Continued) **1006805399**

Used oil transporter: No
Off-site waste receiver: Commercial status unknown

Hazardous Waste Summary:
Waste code: D001
Waste name: IGNITABLE HAZARDOUS WASTES ARE THOSE WASTES WHICH HAVE A FLASHPOINT OF LESS THAN 140 DEGREES FAHRENHEIT AS DETERMINED BY A PENSKY-MARTENS CLOSED CUP FLASH POINT TESTER. ANOTHER METHOD OF DETERMINING THE FLASH POINT OF A WASTE IS TO REVIEW THE MATERIAL SAFETY DATA SHEET, WHICH CAN BE OBTAINED FROM THE MANUFACTURER OR DISTRIBUTOR OF THE MATERIAL. LACQUER THINNER IS AN EXAMPLE OF A COMMONLY USED SOLVENT WHICH WOULD BE CONSIDERED AS IGNITABLE HAZARDOUS WASTE.

Waste code: D018
Waste name: BENZENE

Violation Status: No violations found

FINDS:
Other Pertinent Environmental Activity Identified at Site

California - Hazardous Waste Tracking System - Datamart

RCRAInfo is a national information system that supports the Resource Conservation and Recovery Act (RCRA) program through the tracking of events and activities related to facilities that generate, transport, and treat, store, or dispose of hazardous waste. RCRAInfo allows RCRA program staff to track the notification, permit, compliance, and corrective action activities required under RCRA.

HAZNET:
Gepaid: CAR000126615
Contact: Sondra Bienvenu
Telephone: 7132415036
Facility Addr2: Not reported
Mailing Name: Not reported
Mailing Address: PO BOX 2648
Mailing City,St,Zip: Houston, TX 772522648
Gen County: Los Angeles
TSD EPA ID: Not reported
TSD County: Los Angeles
Waste Category: Aqueous solution with less than 10% total organic residues
Disposal Method: Treatment, Tank
Tons: 0.08
Facility County: Not reported

Gepaid: CAR000126615
Contact: Sondra Bienvenu
Telephone: 7132415036
Facility Addr2: Not reported
Mailing Name: Not reported
Mailing Address: PO BOX 2648
Mailing City,St,Zip: Houston, TX 772522648
Gen County: Los Angeles
TSD EPA ID: Not reported
TSD County: Los Angeles

SHELL SERVICE STATION (Continued) **1006805399**

Waste Category: Tank bottom waste
Disposal Method: Treatment, Tank
Tons: 0.68
Facility County: Not reported

Gepaid: CAR000126615
Contact: N CORTEZ/ENVT'L DATA ANALYST
Telephone: 2818742224
Facility Addr2: Not reported
Mailing Name: Not reported
Mailing Address: 12700 NORTHBOROUGH DRIVE MFT 240-G
Mailing City,St,Zip: Houston, TX 770672508
Gen County: Los Angeles
TSD EPA ID: CAD982484933
TSD County: San Bernardino
Waste Category: Other empty containers 30 gallons or more
Disposal Method: Disposal, Other
Tons: 14.25
Facility County: Not reported

LUST:
Region: STATE
Status: Pollution Characterization
Case Number: 904040461
Local Case #: Not reported
Chemical: 8006619,MTBE
Qty Leaked: Not reported
Abate Method: Not reported
Release Date: 2004-03-15 00:00:00
Discover Date: 2004-03-09 00:00:00
Report Date: Not reported
Enforcement Dt: Not reported
Review Date: Not reported
Enter Date: Not reported
Stop Date: Not reported
Confirm Leak: Not reported
Case Type: Other ground water affected
Cross Street: PICO BLVD.
Enf Type: RB
Funding: NA
How Discovered: OM
How Stopped: Other Means
Leak Cause: Not reported
Leak Source: UNK
Global Id: T0603708873
Workplan: Not reported
Prelim Assess: 2007-07-23 00:00:00
Pollution Char: 2007-10-09 00:00:00
Remed Plan: Not reported
Remed Action: Not reported
Monitoring: Not reported
MTBE Date: 2005-02-09 00:00:00
GW Qualifier: Not reported
Soil Qualifier: Not reported
Max MTBE GW ppb: 5200
Max MTBE Soil ppb: Not reported
County: 19

SHELL SERVICE STATION (Continued) **1006805399**

Org Name: Not reported
Reg Board: Los Angeles Region
Contact Person: Not reported
Responsible Party: ROSS WILLIAMS
RP Address: 911 S. PRIMROSE AVE., SUITE K
Interim: Not reported
Oversight Prgm: LUST
MTBE Class: *
MTBE Conc: 1
MTBE Fuel: 0
MTBE Tested: MTBE Detected. Site tested for MTBE and MTBE detected
Staff: DMB
Staff Initials: MH
Lead Agency: Regional Board
Local Agency: 19033
Hydr Basin #: Not reported
Beneficial: Not reported
Priority: Not reported
Cleanup Fund Id: Not reported
Work Suspended: Not reported
Operator: Not reported
Water System Name: Not reported
Well Name: Not reported
Distance To Lust: 0
Waste Discharge Global ID: Not reported
Waste Disch Assigned Name: Not reported
Summary: Not reported

D22 **CHON'S SHELL** **HIST UST U001563952**
ENE **1866 LINCOLN BLVD** **SWEEPS UST N/A**
< 1/8 **SANTA MONICA, CA 90404**
0.097 mi.
512 ft. **Site 2 of 2 in cluster D**

Relative:
Lower

Actual:
92 ft.

HIST UST:
Region: STATE
Facility ID: 00000006410
Facility Type: Gas Station
Other Type: Not reported
Total Tanks: 0004
Contact Name: SUNG SIK CHON
Telephone: 2134507211
Owner Name: SHELL OIL COMPANY
Owner Address: P. O. BOX 4848
Owner City,St,Zip: ANAHEIM, CA 92803

Tank Num: 001
Container Num: 1
Year Installed: 1964
Tank Capacity: 00000550
Tank Used for: WASTE
Type of Fuel: WASTE OIL
Tank Construction: 12 gauge
Leak Detection: Stock Inventor, 10

Tank Num: 002
Container Num: 2
Year Installed: 1982

CHON'S SHELL (Continued) **U001563952**

Tank Capacity: 00012000
Tank Used for: PRODUCT
Type of Fuel: UNLEADED
Tank Construction: 1/4 inches
Leak Detection: Stock Inventor, 10

Tank Num: 003
Container Num: 3
Year Installed: 1982
Tank Capacity: 00012000
Tank Used for: PRODUCT
Type of Fuel: REGULAR
Tank Construction: 1/4 inches
Leak Detection: Stock Inventor, Groundwater Monitoring Well, 10

Tank Num: 004
Container Num: 4
Year Installed: 1982
Tank Capacity: 00012000
Tank Used for: PRODUCT
Type of Fuel: PREMIUM
Tank Construction: 1/4 inches
Leak Detection: Stock Inventor, 10

SWEEPS UST:
Status: A
Comp Number: 6410
Number: 2
Board Of Equalization: 44-000074
Ref Date: 07-02-92
Act Date: 07-02-92
Created Date: 02-29-88
Tank Status: A
Owner Tank Id: 1
Swrcb Tank Id: 19-033-006410-000001
Actv Date: 07-02-92
Capacity: 550
Tank Use: OIL
Stg: W
Content: WASTE OIL
Number Of Tanks: 4

Status: A
Comp Number: 6410
Number: 2
Board Of Equalization: 44-000074
Ref Date: 07-02-92
Act Date: 07-02-92
Created Date: 02-29-88
Tank Status: A
Owner Tank Id: 2
Swrcb Tank Id: 19-033-006410-000002
Actv Date: 07-02-92
Capacity: 12000
Tank Use: M.V. FUEL
Stg: P
Content: PRM UNLEADED

CHON'S SHELL (Continued) **U001563952**

Number Of Tanks: Not reported

Status: A
Comp Number: 6410
Number: 2
Board Of Equalization: 44-000074
Ref Date: 07-02-92
Act Date: 07-02-92
Created Date: 02-29-88
Tank Status: A
Owner Tank Id: 3
Swrcb Tank Id: 19-033-006410-000003
Actv Date: 07-02-92
Capacity: 12000
Tank Use: M.V. FUEL
Stg: P
Content: REG UNLEADED
Number Of Tanks: Not reported

Status: A
Comp Number: 6410
Number: 2
Board Of Equalization: 44-000074
Ref Date: 07-02-92
Act Date: 07-02-92
Created Date: 02-29-88
Tank Status: A
Owner Tank Id: 4
Swrcb Tank Id: 19-033-006410-000004
Actv Date: 07-02-92
Capacity: 12000
Tank Use: M.V. FUEL
Stg: P
Content: LEADED
Number Of Tanks: Not reported

---

23 **RCRA-LQG** **1007199453**
NW **1660 7TH ST** **CAD981461312**
< 1/8 **SANTA MONICA, CA 90401**
0.104 mi.
550 ft.

Relative:
Lower

Actual:
92 ft.

RCRA-LQG:
Date form received by agency: 04/06/1990
Facility name: Not reported
Facility address: 1660 7TH ST
SANTA MONICA, CA 904013389
EPA ID: CAD981461312
Contact: ROY E NEVA
Contact address: Not reported
Not reported
Contact country: Not reported
Contact telephone: (213) 458-1975
Telephone ext.: 50
Contact email: Not reported
EPA Region: Not reported
Classification: Large Quantity Generator
Description: Handler: generates 1,000 kg or more of hazardous waste during any

(Continued) **1007199453**

calendar month; or generates more than 1 kg of acutely hazardous waste during any calendar month; or generates more than 100 kg of any residue or contaminated soil, waste or other debris resulting from the cleanup of a spill, into or on any land or water, of acutely hazardous waste during any calendar month; or generates 1 kg or less of acutely hazardous waste during any calendar month, and accumulates more than 1 kg of acutely hazardous waste at any time; or generates 100 kg or less of any residue or contaminated soil, waste or other debris resulting from the cleanup of a spill, into or on any land or water, of acutely hazardous waste during any calendar month, and accumulates more than 100 kg of that material at any time

Handler Activities Summary:

U.S. importer of hazardous waste:	Unknown
Mixed waste (haz. and radioactive):	Unknown
Recycler of hazardous waste:	Unknown
Transporter of hazardous waste:	Unknown
Treater, storer or disposer of HW:	No
Underground injection activity:	Unknown
On-site burner exemption:	Unknown
Furnace exemption:	Unknown
Used oil fuel burner:	Unknown
Used oil processor:	Unknown
User oil refiner:	Unknown
Used oil fuel marketer to burner:	Unknown
Used oil Specification marketer:	Unknown
Used oil transfer facility:	Unknown
Used oil transporter:	Unknown
Off-site waste receiver:	Commercial status unknown

Violation Status: No violations found

E24 **90009** **HIST UST** **U001563992**
East **801 PICO BLVD** **N/A**
< 1/8 **SANTA MONICA, CA 90405**
0.120 mi.
632 ft. **Site 1 of 3 in cluster E**

Relative:
Lower

Actual:
92 ft.

HIST UST:

Region:	STATE
Facility ID:	00000061684
Facility Type:	Gas Station
Other Type:	Not reported
Total Tanks:	0004
Contact Name:	VUTHY,BUORN
Telephone:	2134506767
Owner Name:	CHEVRON U.S.A. INC.
Owner Address:	575 MARKET
Owner City,St,Zip:	SAN FRANCISCO, CA 94105
Tank Num:	001
Container Num:	1
Year Installed:	1961
Tank Capacity:	00002000
Tank Used for:	PRODUCT
Type of Fuel:	Not reported
Tank Construction:	0000170 unknown
Leak Detection:	Stock Inventor

90009 (Continued) **U001563992**

Tank Num: 002
Container Num: 2
Year Installed: 1961
Tank Capacity: 00007000
Tank Used for: PRODUCT
Type of Fuel: Not reported
Tank Construction: 0000250 unknown
Leak Detection: Stock Inventor

Tank Num: 003
Container Num: 3
Year Installed: 1961
Tank Capacity: 00007500
Tank Used for: PRODUCT
Type of Fuel: Not reported
Tank Construction: 0000250 unknown
Leak Detection: Stock Inventor

Tank Num: 004
Container Num: 4
Year Installed: 1961
Tank Capacity: 00000550
Tank Used for: WASTE
Type of Fuel: Not reported
Tank Construction: 0000100 unknown
Leak Detection: Stock Inventor

F25 **ARGO REALTY PROPERTY** **LUST** **S100229396**
NNW **1661 LINCOLN BLVD** **Cortese** **N/A**
< 1/8 **SANTA MONICA, CA 90404**
0.124 mi.
655 ft. **Site 1 of 3 in cluster F**

Relative:
Lower

Actual:
91 ft.

LUST:
Region: STATE
Status: Pollution Characterization
Case Number: 904040034
Local Case #: Not reported
Chemical: Gasoline
Qty Leaked: Not reported
Abate Method: Not reported
Release Date: 1987-11-02 00:00:00
Discover Date: Not reported
Report Date: Not reported
Enforcement Dt: 2001-01-10 00:00:00
Review Date: 2002-07-15 00:00:00
Enter Date: 1988-04-22 00:00:00
Stop Date: Not reported
Confirm Leak: Not reported
Case Type: Other ground water affected
Cross Street: OLYMPIC
Enf Type: Not reported
Funding: SEL
How Discovered: Not reported
How Stopped: Not reported
Leak Cause: Not reported
Leak Source: Not reported
Global Id: T0603701383

ARGO REALTY PROPERTY (Continued) **S100229396**

Workplan: 1998-05-26 00:00:00
Prelim Assess: 1999-11-15 00:00:00
Pollution Char: 2004-06-14 00:00:00
Remed Plan: Not reported
Remed Action: Not reported
Monitoring: 1987-11-02 00:00:00
MTBE Date: 1965-01-01 00:00:00
GW Qualifier: <
Soil Qualifier: Not reported
Max MTBE GW ppb: 5.0
Max MTBE Soil ppb: Not reported
County: 19
Org Name: Not reported
Reg Board: Los Angeles Region
Contact Person: Not reported
Responsible Party: DEBORAH PRYOR
RP Address: P.O. BOX 7869
Interim: No
Oversight Prgm: LUST
MTBE Class: C
MTBE Conc: 1
MTBE Fuel: 1
MTBE Tested: MTBE Detected. Site tested for MTBE and MTBE detected
Staff: JH
Staff Initials: MH
Lead Agency: Regional Board
Local Agency: 19033
Hydr Basin #: SAN FERNANDO VALLEY
Beneficial: Not reported
Priority: Not reported
Cleanup Fund Id: Not reported
Work Suspended: Not reported
Operator: Not reported
Water System Name: Not reported
Well Name: Not reported
Distance To Lust: 0
Waste Discharge Global ID: Not reported
Waste Disch Assigned Name: Not reported
Summary: 8/23/00 2ND QTR GW MON RPT 2000; 8/31/00 OFF-SITE ASSESSMEN RPT; 10/15/00 3RD QTR GW MON RPT 2000; 1/15/01 4TH QTR GW MON RPT 2000; 4/15/01 1ST QTR GW MON RPT 2001

LUST REG 4:
Region: 4
Regional Board: 04
County: Los Angeles
facid: 904040034
Status: Pollution Characterization
Substance: Gasoline
Substance Quantity: Not reported
Local Case No: Not reported
Case Type: Groundwater
Abatement Method Used at the Site: Not reported
Global ID: T0603701383
W Global ID: Not reported
Staff: JH
Local Agency: 19033

ARGO REALTY PROPERTY (Continued) **S100229396**

Cross Street:	OLYMPIC	
Enforcement Type:	SEL	
Date Leak Discovered:	Not reported	
Date Leak First Reported:		11/2/1987
Date Leak Record Entered:	4/22/1988	
Date Confirmation Began:	Not reported	
Date Leak Stopped:	Not reported	
Date Case Last Changed on Database:		7/15/2002
Date the Case was Closed:		Not reported
How Leak Discovered:	Not reported	
How Leak Stopped:	Not reported	
Cause of Leak:	Not reported	
Leak Source:	Not reported	
Operator:	Not reported	
Water System:	Not reported	
Well Name:	Not reported	
Approx. Dist To Production Well (ft):		7341.6185844252174184826885074
Source of Cleanup Funding:		Not reported
Preliminary Site Assessment Workplan Submitted:		5/26/1998
Preliminary Site Assessment Began:		11/15/1999
Pollution Characterization Began:		6/14/2004
Remediation Plan Submitted:		Not reported
Remedial Action Underway:		Not reported
Post Remedial Action Monitoring Began:		11/2/1987
Enforcement Action Date:		1/10/2001
Historical Max MTBE Date:		11/6/2001
Hist Max MTBE Conc in Groundwater:		3
Hist Max MTBE Conc in Soil:		Not reported
Significant Interim Remedial Action Taken:		No
GW Qualifier:	=	
Soil Qualifier:	Not reported	
Organization:	Not reported	
Owner Contact:	Not reported	
Responsible Party:	JOE LENTINI	
RP Address:	P.O. BOX 6249	
Program:	LUST	
Lat/Long:	34.0157841 / -1	
Local Agency Staff:	UNK	
Beneficial Use:	Not reported	
Priority:	Not reported	
Cleanup Fund Id:	Not reported	
Suspended:	Not reported	
Assigned Name:	Not reported	
Summary:	8/23/00 2ND QTR GW MON RPT 2000; 8/31/00 OFF-SITE ASSESSMEN RPT; 10/15/00 3RD QTR GW MON RPT 2000; 1/15/01 4TH QTR GW MON RPT 2000; 4/15/01 1ST QTR GW MON RPT 2001	

Cortese:

Region:	CORTESE
Facility Addr2:	1661 LINCOLN BLVD

E26 **QUALITY EXPRESS CLEANERS** **RCRA-SQG** **1000287395**
East **1908 LINCOLN BLVD UNIT A** **FINDS** **CAD981997992**
1/8-1/4 **SANTA MONICA, CA 90405** **HAZNET**
0.129 mi. **SLIC**
683 ft. **Site 2 of 3 in cluster E** **DRYCLEANERS**

Relative:
Lower

Actual:
91 ft.

RCRA-SQG:

Date form received by agency:	08/27/1992
Facility name:	QUALITY EXPRESS CLEANERS
Facility address:	1908 LINCOLN BLVD UNIT A SANTA MONICA, CA 90405
EPA ID:	CAD981997992
Mailing address:	LINCOLN BLVD UNIT A SANTA MONICA, CA 90405
Contact:	CHOE BYUNG HAK
Contact address:	1908 LINCOLN BLVD UNIT A SANTA MONICA, CA 90405
Contact country:	US
Contact telephone:	(310) 392-5723
Contact email:	Not reported
EPA Region:	09
Classification:	Small Small Quantity Generator
Description:	Handler: generates more than 100 and less than 1000 kg of hazardous waste during any calendar month and accumulates less than 6000 kg of hazardous waste at any time; or generates 100 kg or less of hazardous waste during any calendar month, and accumulates more than 1000 kg of hazardous waste at any time

Owner/Operator Summary:

Owner/operator name:	BYUNG HAK CHOE
Owner/operator address:	1908 LINCOLN BLVD UNIT A SANTA MONICA, CA 90405
Owner/operator country:	Not reported
Owner/operator telephone:	(310) 392-5723
Legal status:	Private
Owner/Operator Type:	Owner
Owner/Op start date:	Not reported
Owner/Op end date:	Not reported

Handler Activities Summary:

U.S. importer of hazardous waste:	Unknown
Mixed waste (haz. and radioactive):	Unknown
Recycler of hazardous waste:	No
Transporter of hazardous waste:	No
Treater, storer or disposer of HW:	No
Underground injection activity:	No
On-site burner exemption:	Unknown
Furnace exemption:	Unknown
Used oil fuel burner:	No
Used oil processor:	No
User oil refiner:	No
Used oil fuel marketer to burner:	No
Used oil Specification marketer:	No
Used oil transfer facility:	No
Used oil transporter:	No
Off-site waste receiver:	Commercial status unknown

Violation Status: No violations found

QUALITY EXPRESS CLEANERS (Continued) **1000287395**

FINDS:
Other Pertinent Environmental Activity Identified at Site

RCRAInfo is a national information system that supports the Resource Conservation and Recovery Act (RCRA) program through the tracking of events and activities related to facilities that generate, transport, and treat, store, or dispose of hazardous waste. RCRAInfo allows RCRA program staff to track the notification, permit, compliance, and corrective action activities required under RCRA.

HAZNET:

Gepaid:	CAD981997992
Contact:	BYUNG CHOE
Telephone:	3103925723
Facility Addr2:	Not reported
Mailing Name:	Not reported
Mailing Address:	1908 LINCOLN BLVD # A
Mailing City,St,Zip:	SANTA MONICA, CA 904050000
Gen County:	Los Angeles
TSD EPA ID:	NVR000076158
TSD County:	99
Waste Category:	Aqueous solution with less than 10% total organic residues
Disposal Method:	Not reported
Tons:	Not reported
Facility County:	Not reported

Gepaid:	CAD981997992
Contact:	BYUNG CHOE
Telephone:	0000000000
Facility Addr2:	Not reported
Mailing Name:	Not reported
Mailing Address:	1908 LINCOLN BLVD # A
Mailing City,St,Zip:	SANTA MONICA, CA 904050000
Gen County:	Los Angeles
TSD EPA ID:	CAD981397417
TSD County:	Los Angeles
Waste Category:	Halogenated solvents (chloroform, methyl chloride, perchloroethylene, etc.)
Disposal Method:	Recycler
Tons:	.2690
Facility County:	Los Angeles

Gepaid:	CAD981997992
Contact:	BYUNG CHOE
Telephone:	0000000000
Facility Addr2:	Not reported
Mailing Name:	Not reported
Mailing Address:	1908 LINCOLN BLVD # A
Mailing City,St,Zip:	SANTA MONICA, CA 904050000
Gen County:	Los Angeles
TSD EPA ID:	CAD981397417
TSD County:	Los Angeles
Waste Category:	Halogenated solvents (chloroform, methyl chloride, perchloroethylene, etc.)
Disposal Method:	Recycler

QUALITY EXPRESS CLEANERS (Continued) **1000287395**

Tons: .4822
Facility County: Los Angeles

Gepaid: CAD981997992
Contact: BYUNG CHOE
Telephone: 3103925723
Facility Addr2: Not reported
Mailing Name: Not reported
Mailing Address: 1908 LINCOLN BLVD # A
Mailing City,St,Zip: SANTA MONICA, CA 904050000
Gen County: Los Angeles
TSD EPA ID: Not reported
TSD County: Los Angeles
Waste Category: Halogenated solvents (chloroform, methyl chloride, perchloroethylene, etc.)
Disposal Method: Not reported
Tons: Not reported
Facility County: Not reported

Gepaid: CAD981997992
Contact: BYUNG CHOE
Telephone: 3103925723
Facility Addr2: Not reported
Mailing Name: Not reported
Mailing Address: 1908 LINCOLN BLVD # A
Mailing City,St,Zip: SANTA MONICA, CA 904050000
Gen County: Los Angeles
TSD EPA ID: Not reported
TSD County: Los Angeles
Waste Category: Halogenated solvents (chloroform, methyl chloride, perchloroethylene, etc.)
Disposal Method: Recycler
Tons: 0.12
Facility County: Not reported

Click this hyperlink while viewing on your computer to access
5 additional CA_HAZNET: record(s) in the EDR Site Report.

SLIC:
Region: 4
Facility Status: Site Assessment
SLIC: 0949
Substance: VOCs
Staff: Not reported

CLEANERS:
EPA Id: CAL000026396
NAICS Code: Not reported
NAICS Description: Not reported
Create Date: 5/10/1990
Facility Active: No
Inactive Date: 1/1/1995
Facility Addr2: Not reported
Mailing Name: Not reported
Mailing Address: 1908-A LINCOLN
Mailing Address 2: Not reported

QUALITY EXPRESS CLEANERS (Continued) **1000287395**

Mailing State: CA
Mailing Zip: 904050000
Region Code: 3
Owner Name: SOLIMANZADEH RAMIN
Owner Address: --
Owner Address 2: Not reported
Owner Telephone: 0
Owner Fax Number: Not reported
Contact Name: INACTIVE PER SURVEY 1-25-95LH
Contact Address: --
Contact Address 2: Not reported
Contact Telephone: --
Contact Fax Number: Not reported
SIC Description: Not reported

EPA Id: CAD981997992
NAICS Code: 81232
NAICS Description: Drycleaning and Laundry Services (except Coin-Operated)
Create Date: 6/17/1988
Facility Active: No
Inactive Date: 6/30/2002
Facility Addr2: Not reported
Mailing Name: Not reported
Mailing Address: 1908 LINCOLN BLVD # A
Mailing Address 2: Not reported
Mailing State: CA
Mailing Zip: 904050000
Region Code: 3
Owner Name: BYUNG CHOE
Owner Address: 1908 LINCOLN BLVD. A
Owner Address 2: Not reported
Owner Telephone: 0
Owner Fax Number: Not reported
Contact Name: BYUNG CHOE
Contact Address: --
Contact Address 2: Not reported
Contact Telephone: 3103925723
Contact Fax Number: Not reported
SIC Description: 7211 Power Laundries Family and Commercial
SIC Description: 7219 Laundry and Garment Services NEC (alteration and repair)
SIC Description: 7212 Garment Pressing and Agents for Laundries and Drycleaners
SIC Description: 7216 Drycleaning Plants Except Rug Cleaning

E27 **QUALITY EXPRESS CLEANERS** **HAZNET** **S108541212**
East **1908 LINCOLN BLVD** **DRYCLEANERS** **N/A**
1/8-1/4 **SANTA MONICA, CA 90405**
0.129 mi.
683 ft. **Site 3 of 3 in cluster E**

Relative:
Lower

Actual:
91 ft.

HAZNET:
Gepaid: CAL000306845
Contact: WON KUK
Telephone: 3103925723
Facility Addr2: Not reported
Mailing Name: Not reported
Mailing Address: 1908 LINCOLN BLVD
Mailing City,St,Zip: SANTA MONICA, CA 904051370
Gen County: Los Angeles

QUALITY EXPRESS CLEANERS (Continued) **S108541212**

TSD EPA ID: NVR000076158
TSD County: 99
Waste Category: Aqueous solution with less than 10% total organic residues
Disposal Method: Recycler
Tons: Not reported
Facility County: Los Angeles

CLEANERS:
EPA Id: CAL000306845
NAICS Code: 81232
NAICS Description: Drycleaning and Laundry Services (except Coin-Operated)
Create Date: 5/16/2006
Facility Active: Yes
Inactive Date: Not reported
Facility Addr2: Not reported
Mailing Name: Not reported
Mailing Address: 1908 LINCOLN BLVD
Mailing Address 2: Not reported
Mailing State: CA
Mailing Zip: 904051370
Region Code: 3
Owner Name: WON KUK
Owner Address: 1908 LINCOLN BLVD
Owner Address 2: Not reported
Owner Telephone: Not reported
Owner Fax Number: Not reported
Contact Name: WON KUK
Contact Address: 1908 LINCOLN BLVD
Contact Address 2: Not reported
Contact Telephone: 3103925723
Contact Fax Number: Not reported
SIC Description: 7216 Drycleaning Plants Except Rug Cleaning
SIC Description: 7219 Laundry and Garment Services NEC (alteration and repair)
SIC Description: 7211 Power Laundries Family and Commercial
SIC Description: 7212 Garment Pressing and Agents for Laundries and Drycleaners

---

F28 **SANTA MONICA BAY CITIES AUTO** **HIST UST** **U001563976**
NNW **1660 LINCOLN BLVD** **N/A**
1/8-1/4 **SANTA MONICA, CA 90404**
0.136 mi.
717 ft. **Site 2 of 3 in cluster F**

Relative:
Lower

Actual:
91 ft.

HIST UST:
Region: STATE
Facility ID: 00000020931
Facility Type: Other
Other Type: MACHINE SHOP
Total Tanks: 0001
Contact Name: PHILIP HIMMELSTEIN
Telephone: 2134507161
Owner Name: BAY CITIES AUTO SUPPLY, INC.
Owner Address: 1660 LINCOLN BLVD.
Owner City,St,Zip: SANTA MONICA, CA 90404

Tank Num: 001
Container Num: 1
Year Installed: Not reported

SANTA MONICA BAY CITIES AUTO (Continued) **U001563976**

Tank Capacity: 00000100
Tank Used for: WASTE
Type of Fuel: Not reported
Tank Construction: Not reported
Leak Detection: Visual, None

F29 **BAY CITIES** **HIST UST** **U001563949**
NNW **1660 LINCOLN BLVD** **N/A**
1/8-1/4 **SANTA MONICA, CA 90404**
0.136 mi.
717 ft. **Site 3 of 3 in cluster F**

Relative:
Lower

Actual:
91 ft.

HIST UST:
Region: STATE
Facility ID: 00000064408
Facility Type: Other
Other Type: MACHINE SHOP
Total Tanks: 0001
Contact Name: PHIL HIMMELSTEIN
Telephone: 2134507161
Owner Name: CHARLES FOND
Owner Address: 101 OCEAN AVE.
Owner City,St,Zip: SANTA MONICA, CA 90402

Tank Num: 001
Container Num: 1
Year Installed: Not reported
Tank Capacity: 00000000
Tank Used for: WASTE
Type of Fuel: 06
Tank Construction: Not reported
Leak Detection: None

---

30 **PAXTON PRODUCTS INC** **RCRA-SQG** **1000417315**
NNE **929 OLYMPIC BLVD** **FINDS** **CAD981682669**
1/8-1/4 **SANTA MONICA, CA 90404**
0.136 mi.
719 ft.

Relative:
Lower

Actual:
88 ft.

RCRA-SQG:
Date form received by agency: 09/01/1996
Facility name: PAXTON PRODUCTS INC
Facility address: 929 OLYMPIC BLVD
SANTA MONICA, CA 90404
EPA ID: CAD981682669
Contact: Not reported
Contact address: Not reported
Not reported
Contact country: Not reported
Contact telephone: Not reported
Contact email: Not reported
EPA Region: 09
Classification: Small Small Quantity Generator
Description: Handler: generates more than 100 and less than 1000 kg of hazardous waste during any calendar month and accumulates less than 6000 kg of hazardous waste at any time; or generates 100 kg or less of hazardous

PAXTON PRODUCTS INC (Continued) **1000417315**

waste during any calendar month, and accumulates more than 1000 kg of hazardous waste at any time

Owner/Operator Summary:

Owner/operator name:	JOSEPH GRANATELLI
Owner/operator address:	NOT REQUIRED
	NOT REQUIRED, ME 99999
Owner/operator country:	Not reported
Owner/operator telephone:	(415) 555-1212
Legal status:	Private
Owner/Operator Type:	Owner
Owner/Op start date:	Not reported
Owner/Op end date:	Not reported

Owner/operator name:	NOT REQUIRED
Owner/operator address:	NOT REQUIRED
	NOT REQUIRED, ME 99999
Owner/operator country:	Not reported
Owner/operator telephone:	(415) 555-1212
Legal status:	Private
Owner/Operator Type:	Operator
Owner/Op start date:	Not reported
Owner/Op end date:	Not reported

Handler Activities Summary:

U.S. importer of hazardous waste:	Unknown
Mixed waste (haz. and radioactive):	Unknown
Recycler of hazardous waste:	No
Transporter of hazardous waste:	No
Treater, storer or disposer of HW:	No
Underground injection activity:	No
On-site burner exemption:	Unknown
Furnace exemption:	Unknown
Used oil fuel burner:	No
Used oil processor:	No
User oil refiner:	No
Used oil fuel marketer to burner:	No
Used oil Specification marketer:	No
Used oil transfer facility:	No
Used oil transporter:	No
Off-site waste receiver:	Commercial status unknown

Historical Generators:

Date form received by agency:	10/14/1986
Facility name:	PAXTON PRODUCTS INC
Classification:	Large Quantity Generator

Violation Status: No violations found

FINDS:

Other Pertinent Environmental Activity Identified at Site

RCRAInfo is a national information system that supports the Resource Conservation and Recovery Act (RCRA) program through the tracking of events and activities related to facilities that generate, transport, and treat, store, or dispose of hazardous waste. RCRAInfo allows RCRA

PAXTON PRODUCTS INC (Continued) **1000417315**

program staff to track the notification, permit, compliance, and corrective action activities required under RCRA.

31
ESE
1/8-1/4
0.145 mi.
765 ft.

JOES ROYAL DETAIL **RCRA-SQG 1000375725**
1929 LINCOLN BLVD **FINDS CAD982477119**
SANTA MONICA, CA 90404

Relative:
Lower

Actual:
91 ft.

RCRA-SQG:

Date form received by agency:	09/01/1996
Facility name:	JOES ROYAL DETAIL
Facility address:	1929 LINCOLN BLVD SANTA MONICA, CA 90404
EPA ID:	CAD982477119
Mailing address:	1816 LINCOLN BLVD VENICE, CA 90291
Contact:	Not reported
Contact address:	Not reported Not reported
Contact country:	Not reported
Contact telephone:	Not reported
Contact email:	Not reported
EPA Region:	09
Classification:	Small Small Quantity Generator
Description:	Handler: generates more than 100 and less than 1000 kg of hazardous waste during any calendar month and accumulates less than 6000 kg of hazardous waste at any time; or generates 100 kg or less of hazardous waste during any calendar month, and accumulates more than 1000 kg of hazardous waste at any time

Owner/Operator Summary:

Owner/operator name:	JOSE LUIS PADILLA
Owner/operator address:	NOT REQUIRED NOT REQUIRED, ME 99999
Owner/operator country:	Not reported
Owner/operator telephone:	(415) 555-1212
Legal status:	Private
Owner/Operator Type:	Owner
Owner/Op start date:	Not reported
Owner/Op end date:	Not reported
Owner/operator name:	NOT REQUIRED
Owner/operator address:	NOT REQUIRED NOT REQUIRED, ME 99999
Owner/operator country:	Not reported
Owner/operator telephone:	(415) 555-1212
Legal status:	Private
Owner/Operator Type:	Operator
Owner/Op start date:	Not reported
Owner/Op end date:	Not reported

Handler Activities Summary:

U.S. importer of hazardous waste:	Unknown
Mixed waste (haz. and radioactive):	Unknown
Recycler of hazardous waste:	No

JOES ROYAL DETAIL (Continued) **1000375725**

Transporter of hazardous waste:	No
Treater, storer or disposer of HW:	No
Underground injection activity:	No
On-site burner exemption:	Unknown
Furnace exemption:	Unknown
Used oil fuel burner:	No
Used oil processor:	No
User oil refiner:	No
Used oil fuel marketer to burner:	No
Used oil Specification marketer:	No
Used oil transfer facility:	No
Used oil transporter:	No
Off-site waste receiver:	Commercial status unknown

Historical Generators:
Date form received by agency: 08/31/1988
Facility name: JOES ROYAL DETAIL
Classification: Large Quantity Generator

Violation Status: No violations found

FINDS:
Other Pertinent Environmental Activity Identified at Site

RCRAInfo is a national information system that supports the Resource Conservation and Recovery Act (RCRA) program through the tracking of events and activities related to facilities that generate, transport, and treat, store, or dispose of hazardous waste. RCRAInfo allows RCRA program staff to track the notification, permit, compliance, and corrective action activities required under RCRA.

G32 **AMERICA'S FINEST PRODS. CORP.** **CERC-NFRAP** **1002850405**
North **1639 9TH ST.** **CAD009638438**
1/8-1/4 **SANTA MONICA, CA 90404**
0.150 mi.
794 ft. **Site 1 of 2 in cluster G**

Relative: Higher

Actual: 93 ft.

CERC-NFRAP:
Site ID: 0901235
Federal Facility: Not a Federal Facility
NPL Status: Not on the NPL
Non NPL Status: NFRAP

CERCLIS-NFRAP Site Contact Name(s):
Contact Name: Matt Mitguard
Contact Tel: (415) 972-3096
Contact Title: Site Assessment Manager (SAM)

Contact Name: Nuria Muniz
Contact Tel: (415) 972-3811
Contact Title: Site Assessment Manager (SAM)

Site Description: Not reported

CERCLIS-NFRAP Assessment History:
Action: DISCOVERY
Date Started: Not reported

AMERICA'S FINEST PRODS. CORP. (Continued) **1002850405**

Date Completed: 11/01/1985
Priority Level: Not reported

Action: ARCHIVE SITE
Date Started: Not reported
Date Completed: 03/01/1986
Priority Level: Not reported

Action: PRELIMINARY ASSESSMENT
Date Started: 09/01/1985
Date Completed: 03/01/1986
Priority Level: NFRAP (No Futher Remedial Action Planned

---

33 **WORLD OIL COMPANY** **CA FID UST** **S101586042**
ESE **2001 LINCOLN BLVD** **SWEEPS UST** **N/A**
1/8-1/4 **VENICE, CA 90402**
0.151 mi.
795 ft.

Relative:
Lower

Actual:
91 ft.

CA FID UST:
Facility ID: 19036837
Regulated By: UTNKA
Regulated ID: Not reported
Cortese Code: Not reported
SIC Code: Not reported
Facility Phone: 2130000000
Mail To: Not reported
Mailing Address: 2001 LINCOLN BLVD
Mailing Address 2: Not reported
Mailing City,St,Zip: VENICE 904020000
Contact: Not reported
Contact Phone: Not reported
DUNs Number: Not reported
NPDES Number: Not reported
EPA ID: Not reported
Comments: Not reported
Status: Active

SWEEPS UST:
Status: Not reported
Comp Number: 5120
Number: Not reported
Board Of Equalization: Not reported
Ref Date: Not reported
Act Date: Not reported
Created Date: Not reported
Tank Status: Not reported
Owner Tank Id: Not reported
Swrcb Tank Id: Not reported
Actv Date: Not reported
Capacity: Not reported
Tank Use: Not reported
Stg: Not reported
Content: Not reported
Number Of Tanks: Not reported

G34 **CARRUS INC** **RCRA-SQG** **1000857465**
North **1631 9TH ST** **FINDS** **CAD983669003**
1/8-1/4 **SANTA MONICA, CA 90404** **HAZNET**
0.156 mi. **EMI**
822 ft. **Site 2 of 2 in cluster G**

Relative:
Higher

Actual:
93 ft.

RCRA-SQG:

Date form received by agency:	05/28/1993
Facility name:	CARRUS INC
Facility address:	1631 9TH ST SANTA MONICA, CA 90404
EPA ID:	CAD983669003
Contact:	BILL RICE
Contact address:	1631 9TH ST SANTA MONICA, CA 90404
Contact country:	US
Contact telephone:	(310) 392-7662
Contact email:	Not reported
EPA Region:	09
Classification:	Small Small Quantity Generator
Description:	Handler: generates more than 100 and less than 1000 kg of hazardous waste during any calendar month and accumulates less than 6000 kg of hazardous waste at any time; or generates 100 kg or less of hazardous waste during any calendar month, and accumulates more than 1000 kg of hazardous waste at any time

Owner/Operator Summary:

Owner/operator name:	BILL RICE
Owner/operator address:	1631 9TH ST SANTA MONICA, CA 90404
Owner/operator country:	Not reported
Owner/operator telephone:	(310) 392-7662
Legal status:	Private
Owner/Operator Type:	Owner
Owner/Op start date:	Not reported
Owner/Op end date:	Not reported

Handler Activities Summary:

U.S. importer of hazardous waste:	Unknown
Mixed waste (haz. and radioactive):	Unknown
Recycler of hazardous waste:	No
Transporter of hazardous waste:	No
Treater, storer or disposer of HW:	No
Underground injection activity:	No
On-site burner exemption:	Unknown
Furnace exemption:	Unknown
Used oil fuel burner:	No
Used oil processor:	No
User oil refiner:	No
Used oil fuel marketer to burner:	No
Used oil Specification marketer:	No
Used oil transfer facility:	No
Used oil transporter:	No
Off-site waste receiver:	Commercial status unknown

Violation Status: No violations found

FINDS:
Other Pertinent Environmental Activity Identified at Site

CARRUS INC (Continued) **1000857465**

RCRAInfo is a national information system that supports the Resource Conservation and Recovery Act (RCRA) program through the tracking of events and activities related to facilities that generate, transport, and treat, store, or dispose of hazardous waste. RCRAInfo allows RCRA program staff to track the notification, permit, compliance, and corrective action activities required under RCRA.

HAZNET:

Gepaid:	CAD983669003
Contact:	BILL RICE
Telephone:	3103927662
Facility Addr2:	Not reported
Mailing Name:	Not reported
Mailing Address:	1100 COLORADO AVENUE
Mailing City,St,Zip:	SANTA MONICA, CA 904010000
Gen County:	Los Angeles
TSD EPA ID:	CAT080013352
TSD County:	Los Angeles
Waste Category:	Unspecified aqueous solution
Disposal Method:	Recycler
Tons:	1.3760
Facility County:	Los Angeles

Gepaid:	CAD983669003
Contact:	BILL RICE
Telephone:	3103927662
Facility Addr2:	Not reported
Mailing Name:	Not reported
Mailing Address:	1100 COLORADO AVENUE
Mailing City,St,Zip:	SANTA MONICA, CA 904010000
Gen County:	Los Angeles
TSD EPA ID:	CAD008252405
TSD County:	Los Angeles
Waste Category:	Unspecified solvent mixture Waste
Disposal Method:	Recycler
Tons:	3.0772
Facility County:	Los Angeles

Gepaid:	CAD983669003
Contact:	BILL RICE
Telephone:	3103927662
Facility Addr2:	Not reported
Mailing Name:	Not reported
Mailing Address:	1100 COLORADO AVENUE
Mailing City,St,Zip:	SANTA MONICA, CA 904010000
Gen County:	Los Angeles
TSD EPA ID:	CAD008252405
TSD County:	Los Angeles
Waste Category:	Unspecified solvent mixture Waste
Disposal Method:	Not reported
Tons:	.4420
Facility County:	Los Angeles

Gepaid:	CAD983669003
Contact:	BILL RICE
Telephone:	3103927662

CARRUS INC (Continued) **1000857465**

Facility Addr2: Not reported
Mailing Name: Not reported
Mailing Address: 1100 COLORADO AVENUE
Mailing City,St,Zip: SANTA MONICA, CA 904010000
Gen County: Los Angeles
TSD EPA ID: CAD099452708
TSD County: Los Angeles
Waste Category: Unspecified aqueous solution
Disposal Method: Recycler
Tons: .6255
Facility County: Los Angeles

Gepaid: CAD983669003
Contact: BILL RICE
Telephone: 3103927662
Facility Addr2: Not reported
Mailing Name: Not reported
Mailing Address: 1100 COLORADO AVENUE
Mailing City,St,Zip: SANTA MONICA, CA 904010000
Gen County: Los Angeles
TSD EPA ID: CAT080013352
TSD County: Los Angeles
Waste Category: Unspecified aqueous solution
Disposal Method: Recycler
Tons: .4587
Facility County: Los Angeles

Click this hyperlink while viewing on your computer to access
12 additional CA_HAZNET: record(s) in the EDR Site Report.

EMI:

Year:	1990
Carbon Monoxide Emissions Tons/Yr:	19
Air Basin:	SC
Facility ID:	65962
Air District Name:	SC
SIC Code:	7538
Air District Name:	SOUTH COAST AQMD
Community Health Air Pollution Info System:	Not reported
Consolidated Emission Reporting Rule:	Not reported
Total Organic Hydrocarbon Gases Tons/Yr:	3
Reactive Organic Gases Tons/Yr:	2
Carbon Monoxide Emissions Tons/Yr:	0
NOX - Oxides of Nitrogen Tons/Yr:	0
SOX - Oxides of Sulphur Tons/Yr:	0
Particulate Matter Tons/Yr:	0
Part. Matter 10 Micrometers & Smllr Tons/Yr:	0

Year:	1993
Carbon Monoxide Emissions Tons/Yr:	19
Air Basin:	SC
Facility ID:	65962
Air District Name:	SC
SIC Code:	7538
Air District Name:	SOUTH COAST AQMD
Community Health Air Pollution Info System:	Not reported
Consolidated Emission Reporting Rule:	Not reported

CARRUS INC (Continued) **1000857465**

Total Organic Hydrocarbon Gases Tons/Yr:	12
Reactive Organic Gases Tons/Yr:	9
Carbon Monoxide Emissions Tons/Yr:	0
NOX - Oxides of Nitrogen Tons/Yr:	0
SOX - Oxides of Sulphur Tons/Yr:	0
Particulate Matter Tons/Yr:	0
Part. Matter 10 Micrometers & Smllr Tons/Yr:	0

Year:	1995
Carbon Monoxide Emissions Tons/Yr:	19
Air Basin:	SC
Facility ID:	65962
Air District Name:	SC
SIC Code:	7538
Air District Name:	SOUTH COAST AQMD
Community Health Air Pollution Info System:	Not reported
Consolidated Emission Reporting Rule:	Not reported
Total Organic Hydrocarbon Gases Tons/Yr:	12
Reactive Organic Gases Tons/Yr:	9
Carbon Monoxide Emissions Tons/Yr:	0
NOX - Oxides of Nitrogen Tons/Yr:	0
SOX - Oxides of Sulphur Tons/Yr:	0
Particulate Matter Tons/Yr:	0
Part. Matter 10 Micrometers & Smllr Tons/Yr:	0

Year:	1996
Carbon Monoxide Emissions Tons/Yr:	19
Air Basin:	SC
Facility ID:	65962
Air District Name:	SC
SIC Code:	7538
Air District Name:	SOUTH COAST AQMD
Community Health Air Pollution Info System:	Not reported
Consolidated Emission Reporting Rule:	Not reported
Total Organic Hydrocarbon Gases Tons/Yr:	19
Reactive Organic Gases Tons/Yr:	14
Carbon Monoxide Emissions Tons/Yr:	0
NOX - Oxides of Nitrogen Tons/Yr:	0
SOX - Oxides of Sulphur Tons/Yr:	0
Particulate Matter Tons/Yr:	0
Part. Matter 10 Micrometers & Smllr Tons/Yr:	0

35
SW
1/8-1/4
0.161 mi.
848 ft.

SANTA MONICA/MALIBU SCHL. DIST **LUST** **S100461056**
1723 004TH ST **Cortese** **N/A**
SANTA MONICA, CA 90401

Relative:
Lower

Actual:
69 ft.

LUST:

Region:	STATE
Status:	Pollution Characterization
Case Number:	904010016
Local Case #:	Not reported
Chemical:	1
Qty Leaked:	Not reported
Abate Method:	Excavate and Dispose - remove contaminated soil and dispose in approved site
Release Date:	1988-08-29 00:00:00

SANTA MONICA/MALIBU SCHL. DIST (Continued) **S100461056**

Discover Date:	1988-07-18 00:00:00
Report Date:	Not reported
Enforcement Dt:	Not reported
Review Date:	1991-11-13 00:00:00
Enter Date:	Not reported
Stop Date:	Not reported
Confirm Leak:	Not reported
Case Type:	Soil only
Cross Street:	OLYMPIC BLVD
Enf Type:	Not reported
Funding:	Not reported
How Discovered:	OM
How Stopped:	Not reported
Leak Cause:	UNK
Leak Source:	UNK
Global Id:	T0603701361
Workplan:	Not reported
Prelim Assess:	Not reported
Pollution Char:	1989-02-10 00:00:00
Remed Plan:	Not reported
Remed Action:	Not reported
Monitoring:	Not reported
MTBE Date:	Not reported
GW Qualifier:	Not reported
Soil Qualifier:	Not reported
Max MTBE GW ppb:	Not reported
Max MTBE Soil ppb:	Not reported
County:	19
Org Name:	Not reported
Reg Board:	Los Angeles Region
Contact Person:	Not reported
Responsible Party:	SANTA MONICA/MALIBU SCHOOL DIS
RP Address:	1651 16TH STREET, SANTA MONICA, CA 90401
Interim:	Yes
Oversight Prgm:	LUST
MTBE Class:	*
MTBE Conc:	0
MTBE Fuel:	0
MTBE Tested:	Not Required to be Tested.
Staff:	YR
Staff Initials:	MH
Lead Agency:	Local Agency
Local Agency:	19033
Hydr Basin #:	SAN FERNANDO VALLEY
Beneficial:	Not reported
Priority:	Not reported
Cleanup Fund Id:	Not reported
Work Suspended:	Not reported
Operator:	Not reported
Water System Name:	Not reported
Well Name:	Not reported
Distance To Lust:	0

Waste Discharge Global ID: Not reported
Waste Disch Assigned Name: Not reported
Summary: 3RD QUARTER REPORT 1989 (12/01/89) THIS IS NOT RWQCB'S CASE. SANTA MONICA HAS ONLY REQUESTED RWQCB FOR TECHNICAL ADVICE.

SANTA MONICA/MALIBU SCHL. DIST (Continued) **S100461056**

LUST REG 4:

Region:	4	
Regional Board:	04	
County:	Los Angeles	
facid:	904010016	
Status:	Pollution Characterization	
Substance:	1	
Substance Quantity:	Not reported	
Local Case No:	Not reported	
Case Type:	Soil	
Abatement Method Used at the Site:		Excavate and Dispose
Global ID:	T0603701361	
W Global ID:	Not reported	
Staff:	UNK	
Local Agency:	19033	
Cross Street:	OLYMPIC BLVD	
Enforcement Type:	Not reported	
Date Leak Discovered:	7/18/1988	
Date Leak First Reported:		8/29/1988
Date Leak Record Entered:	Not reported	
Date Confirmation Began:	Not reported	
Date Leak Stopped:	Not reported	
Date Case Last Changed on Database:		11/13/1991
Date the Case was Closed:		Not reported
How Leak Discovered:	OM	
How Leak Stopped:	Not reported	
Cause of Leak:	UNK	
Leak Source:	UNK	
Operator:	Not reported	
Water System:	Not reported	
Well Name:	Not reported	
Approx. Dist To Production Well (ft):		8835.81290043212336853108937 8
Source of Cleanup Funding:		UNK
Preliminary Site Assessment Workplan Submitted:		Not reported
Preliminary Site Assessment Began:		Not reported
Pollution Characterization Began:		2/10/1989
Remediation Plan Submitted:		Not reported
Remedial Action Underway:		Not reported
Post Remedial Action Monitoring Began:		Not reported
Enforcement Action Date:		Not reported
Historical Max MTBE Date:		Not reported
Hist Max MTBE Conc in Groundwater:		Not reported
Hist Max MTBE Conc in Soil:		Not reported
Significant Interim Remedial Action Taken:		Yes
GW Qualifier:	Not reported	
Soil Qualifier:	Not reported	
Organization:	Not reported	
Owner Contact:	Not reported	
Responsible Party:	SANTA MONICA/MALIBU SCHOOL DIS	
RP Address:	1651 16TH STREET, SANTA MONICA, CA 90401	
Program:	LUST	
Lat/Long:	34.011856 / -1	
Local Agency Staff:	UNK	
Beneficial Use:	Not reported	
Priority:	Not reported	
Cleanup Fund Id:	Not reported	
Suspended:	Not reported	

SANTA MONICA/MALIBU SCHL. DIST (Continued) **S100461056**

Assigned Name: Not reported
Summary: 3RD QUARTER REPORT 1989 (12/01/89) THIS IS NOT RWQCB'S CASE. SANTA MONICA HAS ONLY REQUESTED RWQCB FOR TECHNICAL ADVICE.

Cortese:
Region: CORTESE
Facility Addr2: Not reported

H36 **PIONEER FRENCH BAKERY** **LUST** **S103066173**
NW **1621 007TH ST** **Cortese** **N/A**
1/8-1/4 **SANTA MONICA, CA 90401**
0.164 mi.
864 ft. **Site 1 of 2 in cluster H**

Relative:
Lower

Actual:
90 ft.

LUST:
Region: STATE
Status: Case Closed
Case Number: 904010143
Local Case #: Not reported
Chemical: 1
Qty Leaked: Not reported
Abate Method: Not reported
Release Date: 1991-04-02 00:00:00
Discover Date: Not reported
Report Date: 1991-04-02 00:00:00
Enforcement Dt: Not reported
Review Date: 1991-12-05 00:00:00
Enter Date: 1991-12-04 00:00:00
Stop Date: Not reported
Confirm Leak: Not reported
Case Type: Soil only
Cross Street: COLORADO AVE
Enf Type: Not reported
Funding: Not reported
How Discovered: Not reported
How Stopped: Not reported
Leak Cause: UNK
Leak Source: UNK
Global Id: T0603701374
Workplan: Not reported
Prelim Assess: Not reported
Pollution Char: Not reported
Remed Plan: Not reported
Remed Action: Not reported
Monitoring: Not reported
MTBE Date: Not reported
GW Qualifier: Not reported
Soil Qualifier: Not reported
Max MTBE GW ppb: Not reported
Max MTBE Soil ppb: Not reported
County: 19
Org Name: Not reported
Reg Board: Los Angeles Region
Contact Person: Not reported
Responsible Party: PIONEER FRENCH BAKERY
RP Address: 512 ROSE AVE., VENICE, CA 90291

PIONEER FRENCH BAKERY (Continued) **S103066173**

Interim: Not reported
Oversight Prgm: LUST
MTBE Class: *
MTBE Conc: 0
MTBE Fuel: 0
MTBE Tested: Not Required to be Tested.
Staff: YR
Staff Initials: UNK
Lead Agency: Local Agency
Local Agency: 19033
Hydr Basin #: SAN FERNANDO VALLEY
Beneficial: Not reported
Priority: Not reported
Cleanup Fund Id: Not reported
Work Suspended: Not reported
Operator: Not reported
Water System Name: Not reported
Well Name: Not reported
Distance To Lust: 0
Waste Discharge Global ID: Not reported
Waste Disch Assigned Name: Not reported
Summary: Not reported

LUST REG 4:
Region: 4
Regional Board: 04
County: Los Angeles
facid: 904010143
Status: Case Closed
Substance: 1
Substance Quantity: Not reported
Local Case No: Not reported
Case Type: Soil
Abatement Method Used at the Site: Not reported
Global ID: T0603701374
W Global ID: Not reported
Staff: UNK
Local Agency: 19033
Cross Street: COLORADO AVE
Enforcement Type: Not reported
Date Leak Discovered: Not reported
Date Leak First Reported: 4/2/1991
Date Leak Record Entered: 12/4/1991
Date Confirmation Began: Not reported
Date Leak Stopped: Not reported
Date Case Last Changed on Database: 12/5/1991
Date the Case was Closed: 4/2/1991
How Leak Discovered: Not reported
How Leak Stopped: Not reported
Cause of Leak: UNK
Leak Source: UNK
Operator: Not reported
Water System: Not reported
Well Name: Not reported
Approx. Dist To Production Well (ft): 7795.5310425751186045914163205
Source of Cleanup Funding: UNK
Preliminary Site Assessment Workplan Submitted: Not reported

PIONEER FRENCH BAKERY (Continued) **S103066173**

Preliminary Site Assessment Began:	Not reported
Pollution Characterization Began:	Not reported
Remediation Plan Submitted:	Not reported
Remedial Action Underway:	Not reported
Post Remedial Action Monitoring Began:	Not reported
Enforcement Action Date:	Not reported
Historical Max MTBE Date:	Not reported
Hist Max MTBE Conc in Groundwater:	Not reported
Hist Max MTBE Conc in Soil:	Not reported
Significant Interim Remedial Action Taken:	Not reported
GW Qualifier:	Not reported
Soil Qualifier:	Not reported
Organization:	Not reported
Owner Contact:	Not reported
Responsible Party:	PIONEER FRENCH BAKERY
RP Address:	512 ROSE AVE., VENICE, CA 90291
Program:	LUST
Lat/Long:	34.0156301 / -1
Local Agency Staff:	UNK
Beneficial Use:	Not reported
Priority:	Not reported
Cleanup Fund Id:	Not reported
Suspended:	Not reported
Assigned Name:	Not reported
Summary:	Not reported

Cortese:

Region:	CORTESE
Facility Addr2:	1621 007TH ST

H37 **PIONEER NORTH** **CA FID UST** **S101584637**
NW **1621 7TH ST** **EMI** **N/A**
1/8-1/4 **SANTA MONICA, CA 90405** **SWEEPS UST**
0.164 mi.
866 ft. **Site 2 of 2 in cluster H**

Relative:
Lower

Actual:
90 ft.

CA FID UST:

Facility ID:	19013773
Regulated By:	UTNKA
Regulated ID:	Not reported
Cortese Code:	Not reported
SIC Code:	Not reported
Facility Phone:	Not reported
Mail To:	Not reported
Mailing Address:	512 ROST AVE
Mailing Address 2:	Not reported
Mailing City,St,Zip:	SANTA MONICA 90405
Contact:	Not reported
Contact Phone:	Not reported
DUNs Number:	Not reported
NPDES Number:	Not reported
EPA ID:	Not reported
Comments:	Not reported
Status:	Active

EMI:

Year:	1987

PIONEER NORTH (Continued) **S101584637**

Carbon Monoxide Emissions Tons/Yr:	19
Air Basin:	SC
Facility ID:	47263
Air District Name:	SC
SIC Code:	2051
Air District Name:	SOUTH COAST AQMD
Community Health Air Pollution Info System:	Not reported
Consolidated Emission Reporting Rule:	Not reported
Total Organic Hydrocarbon Gases Tons/Yr:	0
Reactive Organic Gases Tons/Yr:	0
Carbon Monoxide Emissions Tons/Yr:	0
NOX - Oxides of Nitrogen Tons/Yr:	0
SOX - Oxides of Sulphur Tons/Yr:	0
Particulate Matter Tons/Yr:	0
Part. Matter 10 Micrometers & Smllr Tons/Yr:	0

Year:	1990
Carbon Monoxide Emissions Tons/Yr:	19
Air Basin:	SC
Facility ID:	47263
Air District Name:	SC
SIC Code:	2051
Air District Name:	SOUTH COAST AQMD
Community Health Air Pollution Info System:	Not reported
Consolidated Emission Reporting Rule:	Not reported
Total Organic Hydrocarbon Gases Tons/Yr:	0
Reactive Organic Gases Tons/Yr:	0
Carbon Monoxide Emissions Tons/Yr:	0
NOX - Oxides of Nitrogen Tons/Yr:	0
SOX - Oxides of Sulphur Tons/Yr:	0
Particulate Matter Tons/Yr:	0
Part. Matter 10 Micrometers & Smllr Tons/Yr:	0

SWEEPS UST:

Status:	A
Comp Number:	12
Number:	9
Board Of Equalization:	44-010509
Ref Date:	01-12-90
Act Date:	01-12-90
Created Date:	01-12-90
Tank Status:	A
Owner Tank Id:	Not reported
Swrcb Tank Id:	19-033-000012-000001
Actv Date:	01-12-90
Capacity:	1000
Tank Use:	M.V. FUEL
Stg:	P
Content:	REG UNLEADED
Number Of Tanks:	1

I38
NNW
1/8-1/4
0.170 mi.
897 ft.

LINCOLN BLVD CARWASH
1624 LINCOLN BLVD
SANTA MONICA, CA 90404

Site 1 of 6 in cluster I

HIST UST **U001563962**
N/A

Relative:
Lower

Actual:
92 ft.

HIST UST:

Region:	STATE
Facility ID:	00000004764
Facility Type:	Gas Station
Other Type:	Not reported
Total Tanks:	0008
Contact Name:	NAZIR JIVANI
Telephone:	2134506915
Owner Name:	JIVANI GROUP INC
Owner Address:	1624 LINCOLN BLVD.
Owner City,St,Zip:	SANTA MONICA, CA 90404
Tank Num:	001
Container Num:	1
Year Installed:	1970
Tank Capacity:	00010000
Tank Used for:	PRODUCT
Type of Fuel:	UNLEADED
Tank Construction:	Not reported
Leak Detection:	Stock Inventor
Tank Num:	002
Container Num:	2
Year Installed:	1970
Tank Capacity:	00010000
Tank Used for:	PRODUCT
Type of Fuel:	UNLEADED
Tank Construction:	Not reported
Leak Detection:	Stock Inventor
Tank Num:	003
Container Num:	3
Year Installed:	1970
Tank Capacity:	00010000
Tank Used for:	PRODUCT
Type of Fuel:	UNLEADED
Tank Construction:	Not reported
Leak Detection:	Stock Inventor
Tank Num:	004
Container Num:	4
Year Installed:	1970
Tank Capacity:	00010000
Tank Used for:	PRODUCT
Type of Fuel:	UNLEADED
Tank Construction:	Not reported
Leak Detection:	Stock Inventor
Tank Num:	005
Container Num:	5
Year Installed:	1970
Tank Capacity:	00010000
Tank Used for:	PRODUCT

LINCOLN BLVD CARWASH (Continued) **U001563962**

Type of Fuel: UNLEADED
Tank Construction: Not reported
Leak Detection: Stock Inventor

Tank Num: 006
Container Num: 6
Year Installed: 1970
Tank Capacity: 00010000
Tank Used for: PRODUCT
Type of Fuel: DIESEL
Tank Construction: Not reported
Leak Detection: Stock Inventor

Tank Num: 007
Container Num: 7
Year Installed: 1970
Tank Capacity: 00010000
Tank Used for: PRODUCT
Type of Fuel: PREMIUM
Tank Construction: Not reported
Leak Detection: Stock Inventor

Tank Num: 008
Container Num: 8
Year Installed: Not reported
Tank Capacity: 00010000
Tank Used for: PRODUCT
Type of Fuel: PREMIUM
Tank Construction: Not reported
Leak Detection: Stock Inventor

I39 **LINCOLN BLVD CARWASH** **CA FID UST** **S101617751**
NNW **1624 LINCOLN BLVD** **SWEEPS UST** **N/A**
1/8-1/4 **SANTA MONICA, CA 90404**
0.170 mi.
897 ft. **Site 2 of 6 in cluster I**

Relative:
Lower

Actual:
92 ft.

CA FID UST:
Facility ID: 19007141
Regulated By: UTNKA
Regulated ID: 00004764
Cortese Code: Not reported
SIC Code: Not reported
Facility Phone: 2134506915
Mail To: Not reported
Mailing Address: 1624 LINCOLN BLVD
Mailing Address 2: Not reported
Mailing City,St,Zip: SANTA MONICA 90404
Contact: Not reported
Contact Phone: Not reported
DUNs Number: Not reported
NPDES Number: Not reported
EPA ID: Not reported
Comments: Not reported
Status: Active

SWEEPS UST:

LINCOLN BLVD CARWASH (Continued) **S101617751**

Status: A
Comp Number: 4764
Number: 1
Board Of Equalization: 44-010540
Ref Date: 06-18-91
Act Date: 06-18-91
Created Date: 02-29-88
Tank Status: A
Owner Tank Id: D01
Swrcb Tank Id: 19-033-004764-000001
Actv Date: 06-18-91
Capacity: 12500
Tank Use: M.V. FUEL
Stg: P
Content: REG UNLEADED
Number Of Tanks: 8

Status: A
Comp Number: 4764
Number: 1
Board Of Equalization: 44-010540
Ref Date: 06-18-91
Act Date: 06-18-91
Created Date: 02-29-88
Tank Status: A
Owner Tank Id: 2
Swrcb Tank Id: 19-033-004764-000002
Actv Date: 06-18-91
Capacity: 12500
Tank Use: M.V. FUEL
Stg: P
Content: REG UNLEADED
Number Of Tanks: Not reported

Status: A
Comp Number: 4764
Number: 1
Board Of Equalization: 44-010540
Ref Date: 06-18-91
Act Date: 06-18-91
Created Date: 02-29-88
Tank Status: A
Owner Tank Id: 3
Swrcb Tank Id: 19-033-004764-000003
Actv Date: 06-18-91
Capacity: 10000
Tank Use: M.V. FUEL
Stg: P
Content: REG UNLEADED
Number Of Tanks: Not reported

Status: A
Comp Number: 4764
Number: 1
Board Of Equalization: 44-010540
Ref Date: 06-18-91
Act Date: 06-18-91

LINCOLN BLVD CARWASH (Continued) **S101617751**

Created Date:	02-29-88
Tank Status:	A
Owner Tank Id:	4
Swrcb Tank Id:	19-033-004764-000004
Actv Date:	06-18-91
Capacity:	10000
Tank Use:	M.V. FUEL
Stg:	P
Content:	REG UNLEADED
Number Of Tanks:	Not reported
Status:	A
Comp Number:	4764
Number:	1
Board Of Equalization:	44-010540
Ref Date:	06-18-91
Act Date:	06-18-91
Created Date:	02-29-88
Tank Status:	A
Owner Tank Id:	5
Swrcb Tank Id:	19-033-004764-000005
Actv Date:	06-18-91
Capacity:	12500
Tank Use:	M.V. FUEL
Stg:	P
Content:	REG UNLEADED
Number Of Tanks:	Not reported
Status:	A
Comp Number:	4764
Number:	1
Board Of Equalization:	44-010540
Ref Date:	06-18-91
Act Date:	06-18-91
Created Date:	02-29-88
Tank Status:	A
Owner Tank Id:	6
Swrcb Tank Id:	19-033-004764-000006
Actv Date:	06-18-91
Capacity:	12500
Tank Use:	M.V. FUEL
Stg:	P
Content:	DIESEL
Number Of Tanks:	Not reported
Status:	A
Comp Number:	4764
Number:	1
Board Of Equalization:	44-010540
Ref Date:	06-18-91
Act Date:	06-18-91
Created Date:	02-29-88
Tank Status:	A
Owner Tank Id:	7
Swrcb Tank Id:	19-033-004764-000007
Actv Date:	06-18-91
Capacity:	10000

LINCOLN BLVD CARWASH (Continued) **S101617751**

Tank Use:	M.V. FUEL
Stg:	P
Content:	REG UNLEADED
Number Of Tanks:	Not reported
Status:	A
Comp Number:	4764
Number:	1
Board Of Equalization:	44-010540
Ref Date:	06-18-91
Act Date:	06-18-91
Created Date:	02-29-88
Tank Status:	A
Owner Tank Id:	8
Swrcb Tank Id:	19-033-004764-000008
Actv Date:	06-18-91
Capacity:	12500
Tank Use:	M.V. FUEL
Stg:	P
Content:	REG UNLEADED
Number Of Tanks:	Not reported

I40 **LINCOLN CAR WASH** **LUST** **S103945730**
NNW **1624 LINCOLN BLVD** **Cortese** **N/A**
1/8-1/4 **SANTA MONICA, CA 90404**
0.170 mi.
897 ft. **Site 3 of 6 in cluster I**

Relative:
Lower

Actual:
92 ft.

LUST:

Region:	STATE
Status:	Remedial action (cleanup) Underway
Case Number:	904040398
Local Case #:	Not reported
Chemical:	Gasoline
Qty Leaked:	Not reported
Abate Method:	Not reported
Release Date:	1999-07-29 00:00:00
Discover Date:	1994-03-17 00:00:00
Report Date:	Not reported
Enforcement Dt:	2001-02-28 00:00:00
Review Date:	2002-09-30 00:00:00
Enter Date:	Not reported
Stop Date:	Not reported
Confirm Leak:	Not reported
Case Type:	Other ground water affected
Cross Street:	Not reported
Enf Type:	Not reported
Funding:	SEL
How Discovered:	Subsurface Monitoring
How Stopped:	Not reported
Leak Cause:	Not reported
Leak Source:	Not reported
Global Id:	T0603701420
Workplan:	1999-07-29 00:00:00
Prelim Assess:	2000-01-24 00:00:00
Pollution Char:	2004-07-16 00:00:00
Remed Plan:	2003-06-02 00:00:00
Remed Action:	2008-03-27 00:00:00

LINCOLN CAR WASH (Continued) **S103945730**

Monitoring: Not reported
MTBE Date: 2000-12-14 00:00:00
GW Qualifier: Not reported
Soil Qualifier: Not reported
Max MTBE GW ppb: 7662
Max MTBE Soil ppb: 12.706
County: 19
Org Name: Not reported
Reg Board: Los Angeles Region
Contact Person: Not reported
Responsible Party: F. EDWARD REYNOLDS JR.
RP Address: P.O. BOX 1996
Interim: Not reported
Oversight Prgm: LUST
MTBE Class: B
MTBE Conc: 2
MTBE Fuel: 1
MTBE Tested: MTBE Detected. Site tested for MTBE and MTBE detected
Staff: JH
Staff Initials: MH
Lead Agency: Regional Board
Local Agency: 19033
Hydr Basin #: SAN FERNANDO VALLEY
Beneficial: Not reported
Priority: Not reported
Cleanup Fund Id: Not reported
Work Suspended: Not reported
Operator: Not reported
Water System Name: Not reported
Well Name: Not reported
Distance To Lust: 0
Waste Discharge Global ID: Not reported
Waste Disch Assigned Name: Not reported
Summary: 1/16/01 WP FOR FURTHER SOIL AND GW INVESTIGATION; 3/19/01 QTRLY GW MON FOR MARCH 2001

LUST REG 4:
Region: 4
Regional Board: 04
County: Los Angeles
facid: 904040398
Status: Pollution Characterization
Substance: Gasoline
Substance Quantity: Not reported
Local Case No: Not reported
Case Type: Groundwater
Abatement Method Used at the Site: Not reported
Global ID: T0603701420
W Global ID: Not reported
Staff: JH
Local Agency: 19033
Cross Street: Not reported
Enforcement Type: SEL
Date Leak Discovered: 3/17/1994
Date Leak First Reported: 7/29/1999
Date Leak Record Entered: Not reported
Date Confirmation Began: Not reported

LINCOLN CAR WASH (Continued) **S103945730**

Date Leak Stopped:	Not reported	
Date Case Last Changed on Database:		9/30/2002
Date the Case was Closed:		Not reported
How Leak Discovered:	Subsurface Monitoring	
How Leak Stopped:	Not reported	
Cause of Leak:	Not reported	
Leak Source:	Not reported	
Operator:	Not reported	
Water System:	Not reported	
Well Name:	Not reported	
Approx. Dist To Production Well (ft):		7387.05748206356484280369499 32
Source of Cleanup Funding:		Not reported
Preliminary Site Assessment Workplan Submitted:		7/29/1999
Preliminary Site Assessment Began:		1/24/2000
Pollution Characterization Began:		7/16/2004
Remediation Plan Submitted:		6/2/2003
Remedial Action Underway:		7/13/2004
Post Remedial Action Monitoring Began:		Not reported
Enforcement Action Date:		2/28/2001
Historical Max MTBE Date:		8/20/2003
Hist Max MTBE Conc in Groundwater:		53254
Hist Max MTBE Conc in Soil:		4042
Significant Interim Remedial Action Taken:		Not reported
GW Qualifier:	=	
Soil Qualifier:	=	
Organization:	Not reported	
Owner Contact:	Not reported	
Responsible Party:	AZIZ JIVANI	
RP Address:	2408 30TH STREET	
Program:	LUST	
Lat/Long:	34.0162751 / -1	
Local Agency Staff:	UNK	
Beneficial Use:	Not reported	
Priority:	Not reported	
Cleanup Fund Id:	Not reported	
Suspended:	Not reported	
Assigned Name:	Not reported	
Summary:	1/16/01 WP FOR FURTHER SOIL AND GW INVESTIGATION; 3/19/01 QTRLY GW MON FOR MARCH 2001	

Cortese:

Region:	CORTESE
Facility Addr2:	1624 LINCOLN BLVD

I41 **LINCOLN BLVD. CAR WASH** **UST** **U003804809**
NNW **1624 LINCOLN BLVD** **N/A**
1/8-1/4 **SANTA MONICA, CA 90404**
0.170 mi.
897 ft. **Site 4 of 6 in cluster I**

Relative:
Lower

Actual:
92 ft.

UST:

Local Agency:	Santa Monica, Los Angeles County
Facility ID:	600177

J42 **HONDA KAWASAKI POLARIS** **RCRA-SQG** **1000886136**
East **828 PICO BLVD** **FINDS** **CA0000084533**
1/8-1/4 **SANTA MONICA, CA 90405** **HAZNET**
0.171 mi.
904 ft. **Site 1 of 4 in cluster J**

Relative:
Lower

Actual:
91 ft.

RCRA-SQG:

Date form received by agency:	12/10/1993
Facility name:	HONDA KAWASAKI POLARIS
Facility address:	828 PICO BLVD SANTA MONICA, CA 90405
EPA ID:	CA0000084533
Mailing address:	PICO BLVD SANTA MONICA, CA 90405
Contact:	KEVIN FLANIGAN
Contact address:	828 PICO BLVD SANTA MONICA, CA 90405
Contact country:	US
Contact telephone:	(310) 450-4643
Contact email:	Not reported
EPA Region:	09
Classification:	Small Small Quantity Generator
Description:	Handler: generates more than 100 and less than 1000 kg of hazardous waste during any calendar month and accumulates less than 6000 kg of hazardous waste at any time; or generates 100 kg or less of hazardous waste during any calendar month, and accumulates more than 1000 kg of hazardous waste at any time

Owner/Operator Summary:

Owner/operator name:	DON YIN
Owner/operator address:	724 NICHOLAS ARCADIA, CA 91006
Owner/operator country:	Not reported
Owner/operator telephone:	(818) 821-0835
Legal status:	Private
Owner/Operator Type:	Owner
Owner/Op start date:	Not reported
Owner/Op end date:	Not reported

Handler Activities Summary:

U.S. importer of hazardous waste:	Unknown
Mixed waste (haz. and radioactive):	Unknown
Recycler of hazardous waste:	No
Transporter of hazardous waste:	No
Treater, storer or disposer of HW:	No
Underground injection activity:	No
On-site burner exemption:	Unknown
Furnace exemption:	Unknown
Used oil fuel burner:	No
Used oil processor:	No
User oil refiner:	No
Used oil fuel marketer to burner:	No
Used oil Specification marketer:	No
Used oil transfer facility:	No
Used oil transporter:	No
Off-site waste receiver:	Commercial status unknown

Violation Status: No violations found

HONDA KAWASAKI POLARIS (Continued) **1000886136**

FINDS:
Other Pertinent Environmental Activity Identified at Site

RCRAInfo is a national information system that supports the Resource Conservation and Recovery Act (RCRA) program through the tracking of events and activities related to facilities that generate, transport, and treat, store, or dispose of hazardous waste. RCRAInfo allows RCRA program staff to track the notification, permit, compliance, and corrective action activities required under RCRA.

HAZNET:

Gepaid:	CA0000084533
Contact:	EDWARD HONG
Telephone:	3108221045
Facility Addr2:	Not reported
Mailing Name:	Not reported
Mailing Address:	4110 LINCOLN BLVD
Mailing City,St,Zip:	MARINA DEL REY, CA 902921325
Gen County:	Los Angeles
TSD EPA ID:	CAT080013352
TSD County:	Los Angeles
Waste Category:	Unspecified organic liquid mixture
Disposal Method:	Recycler
Tons:	0.12
Facility County:	Not reported

Gepaid:	CA0000084533
Contact:	DON YIN
Telephone:	3104504643
Facility Addr2:	Not reported
Mailing Name:	Not reported
Mailing Address:	4110 LINCOLN BLVD
Mailing City,St,Zip:	MARINA DEL REY, CA 902921325
Gen County:	Los Angeles
TSD EPA ID:	CAT000613893
TSD County:	Los Angeles
Waste Category:	Aqueous solution with less than 10% total organic residues
Disposal Method:	Transfer Station
Tons:	.1167
Facility County:	Los Angeles

Gepaid:	CA0000084533
Contact:	DON YIN
Telephone:	3104504643
Facility Addr2:	Not reported
Mailing Name:	Not reported
Mailing Address:	4110 LINCOLN BLVD
Mailing City,St,Zip:	MARINA DEL REY, CA 902921325
Gen County:	Los Angeles
TSD EPA ID:	CAT080013352
TSD County:	Los Angeles
Waste Category:	Aqueous solution with 10% or more total organic residues
Disposal Method:	Recycler
Tons:	.2293
Facility County:	Los Angeles

HONDA KAWASAKI POLARIS (Continued) **1000886136**

Gepaid: CA0000084533
Contact: DON YIN
Telephone: 3104504643
Facility Addr2: Not reported
Mailing Name: Not reported
Mailing Address: 4110 LINCOLN BLVD
Mailing City,St,Zip: MARINA DEL REY, CA 902921325
Gen County: Los Angeles
TSD EPA ID: CAT000613935
TSD County: Los Angeles
Waste Category: Aqueous solution with less than 10% total organic residues
Disposal Method: Transfer Station
Tons: 1.1050
Facility County: Los Angeles

Gepaid: CA0000084533
Contact: DON YIN
Telephone: 3104504643
Facility Addr2: Not reported
Mailing Name: Not reported
Mailing Address: 4110 LINCOLN BLVD
Mailing City,St,Zip: MARINA DEL REY, CA 902921325
Gen County: Los Angeles
TSD EPA ID: CAT080013352
TSD County: Los Angeles
Waste Category: Aqueous solution with 10% or more total organic residues
Disposal Method: Recycler
Tons: .1251
Facility County: Los Angeles

Click this hyperlink while viewing on your computer to access
6 additional CA_HAZNET: record(s) in the EDR Site Report.

J43 **PACIFIC MOTORS** **HAZNET** **U003804957**
East **860 PICO BLVD** **UST** **N/A**
1/8-1/4 **SANTA MONICA, CA 90405** **SWEEPS UST**
0.174 mi.
917 ft. **Site 2 of 4 in cluster J**

Relative:
Lower

Actual:
92 ft.

HAZNET:
Gepaid: CAD982355406
Contact: Not reported
Telephone: 0000000000
Facility Addr2: Not reported
Mailing Name: Not reported
Mailing Address: 860 PICO BLVD
Mailing City,St,Zip: SANTA MONICA, CA 904051325
Gen County: Los Angeles
TSD EPA ID: CAD028409019
TSD County: Los Angeles
Waste Category: Waste oil and mixed oil
Disposal Method: Treatment, Tank
Tons: 3.3360
Facility County: Los Angeles

Gepaid: CAD982355406
Contact: Not reported
Telephone: 0000000000

PACIFIC MOTORS (Continued) **U003804957**

Facility Addr2: Not reported
Mailing Name: Not reported
Mailing Address: 860 PICO BLVD
Mailing City,St,Zip: SANTA MONICA, CA 904051325
Gen County: Los Angeles
TSD EPA ID: CAT080013352
TSD County: Los Angeles
Waste Category: Unspecified aqueous solution
Disposal Method: Treatment, Tank
Tons: 0
Facility County: Los Angeles

Gepaid: CAD982355406
Contact: Not reported
Telephone: 0000000000
Facility Addr2: Not reported
Mailing Name: Not reported
Mailing Address: 860 PICO BLVD
Mailing City,St,Zip: SANTA MONICA, CA 904051325
Gen County: Los Angeles
TSD EPA ID: CAD008252405
TSD County: Los Angeles
Waste Category: Unspecified organic liquid mixture
Disposal Method: Transfer Station
Tons: .0291
Facility County: Los Angeles

UST:
Local Agency: Santa Monica, Los Angeles County
Facility ID: 600229

SWEEPS UST:
Status: A
Comp Number: 124
Number: 2
Board Of Equalization: 44-010520
Ref Date: 02-12-91
Act Date: 02-12-91
Created Date: 01-12-90
Tank Status: A
Owner Tank Id: 124-01
Swrcb Tank Id: 19-033-000124-000001
Actv Date: 02-12-91
Capacity: 200
Tank Use: OIL
Stg: W
Content: WASTE OIL
Number Of Tanks: 1

J44 **PACIFIC MOTORS** **CA FID UST** **1000250225**
East **860 PICO BLVD** **N/A**
1/8-1/4 **SANTA MONICA, CA 90405**
0.174 mi.
917 ft. **Site 3 of 4 in cluster J**

Relative:
Lower

Actual:
92 ft.

CA FID UST:

Facility ID:	19032858
Regulated By:	UTNKA
Regulated ID:	Not reported
Cortese Code:	Not reported
SIC Code:	Not reported
Facility Phone:	2134508129
Mail To:	Not reported
Mailing Address:	860 PICO BLVD
Mailing Address 2:	Not reported
Mailing City,St,Zip:	SANTA MONICA 90405
Contact:	Not reported
Contact Phone:	Not reported
DUNs Number:	Not reported
NPDES Number:	Not reported
EPA ID:	Not reported
Comments:	Not reported
Status:	Active

K45 **SANTA MONICA MUNICIPAL BUS LIN** **HIST UST** **U001563924**
NW **1620 6TH ST** **EMI** **N/A**
1/8-1/4 **SANTA MONICA, CA 90401**
0.181 mi.
957 ft. **Site 1 of 2 in cluster K**

Relative:
Lower

Actual:
83 ft.

HIST UST:

Region:	STATE
Facility ID:	00000007651
Facility Type:	Other
Other Type:	BUS STATION
Total Tanks:	0012
Contact Name:	ROBERT L. AYER
Telephone:	2134588647
Owner Name:	SANTA MONICA MUNICIPAL BUS LIN
Owner Address:	1660 7TH STREET
Owner City,St,Zip:	SANTA MONICA, CA 90401
Tank Num:	001
Container Num:	DIF1
Year Installed:	1984
Tank Capacity:	00001000
Tank Used for:	PRODUCT
Type of Fuel:	Not reported
Tank Construction:	1/4 inches
Leak Detection:	Stock Inventor
Tank Num:	002
Container Num:	SEPT 1
Year Installed:	1983
Tank Capacity:	00010000
Tank Used for:	WASTE
Type of Fuel:	WASTE OIL
Tank Construction:	1/4 inches
Leak Detection:	Visual

SANTA MONICA MUNICIPAL BUS LIN (Continued) **U001563924**

Tank Num: 003
Container Num: GAS 1
Year Installed: 1983
Tank Capacity: 00010000
Tank Used for: PRODUCT
Type of Fuel: UNLEADED
Tank Construction: 1/4 inches
Leak Detection: Stock Inventor

Tank Num: 004
Container Num: ATF 1
Year Installed: 1984
Tank Capacity: 00007000
Tank Used for: PRODUCT
Type of Fuel: Not reported
Tank Construction: 1/4 inches
Leak Detection: Stock Inventor

Tank Num: 005
Container Num: ENG 1
Year Installed: 1984
Tank Capacity: 00010000
Tank Used for: PRODUCT
Type of Fuel: Not reported
Tank Construction: 1/4 inches
Leak Detection: Stock Inventor

Tank Num: 006
Container Num: DSL 4
Year Installed: 1983
Tank Capacity: 00020000
Tank Used for: PRODUCT
Type of Fuel: DIESEL
Tank Construction: 1/4 inches
Leak Detection: Stock Inventor

Tank Num: 007
Container Num: DSL 3
Year Installed: 1983
Tank Capacity: 00020000
Tank Used for: PRODUCT
Type of Fuel: DIESEL
Tank Construction: 1/4 inches
Leak Detection: Stock Inventor

Tank Num: 008
Container Num: DSL 1
Year Installed: 1983
Tank Capacity: 00020000
Tank Used for: PRODUCT
Type of Fuel: DIESEL
Tank Construction: 1/4 inches
Leak Detection: Stock Inventor

Tank Num: 009
Container Num: DSL 2
Year Installed: 1983

SANTA MONICA MUNICIPAL BUS LIN (Continued) **U001563924**

Tank Capacity: 00020000
Tank Used for: PRODUCT
Type of Fuel: DIESEL
Tank Construction: 1/4 inches
Leak Detection: Stock Inventor

Tank Num: 010
Container Num: WST 2
Year Installed: 1984
Tank Capacity: 00000550
Tank Used for: WASTE
Type of Fuel: WASTE OIL
Tank Construction: 1/4 inches
Leak Detection: Stock Inventor

Tank Num: 011
Container Num: WST 1
Year Installed: 1984
Tank Capacity: 00000550
Tank Used for: WASTE
Type of Fuel: WASTE OIL
Tank Construction: 1/4 inches
Leak Detection: Stock Inventor

Tank Num: 012
Container Num: SUM 1
Year Installed: 1983
Tank Capacity: 00001200
Tank Used for: WASTE
Type of Fuel: WASTE OIL
Tank Construction: 2 inches
Leak Detection: Visual

EMI:

Year:	1995
Carbon Monoxide Emissions Tons/Yr:	19
Air Basin:	SC
Facility ID:	10615
Air District Name:	SC
SIC Code:	4131
Air District Name:	SOUTH COAST AQMD
Community Health Air Pollution Info System:	Not reported
Consolidated Emission Reporting Rule:	Not reported
Total Organic Hydrocarbon Gases Tons/Yr:	5
Reactive Organic Gases Tons/Yr:	4
Carbon Monoxide Emissions Tons/Yr:	0
NOX - Oxides of Nitrogen Tons/Yr:	0
SOX - Oxides of Sulphur Tons/Yr:	0
Particulate Matter Tons/Yr:	0
Part. Matter 10 Micrometers & Smllr Tons/Yr:	0

L46 **METROPOLITAN CLEANERS** **HAZNET** **U001563921**
ESE **2003 LINCOLN BLVD** **LUST** **N/A**
1/8-1/4 **SANTA MONICA, CA 90405** **Cortese**
0.185 mi. **SLIC**
977 ft. **Site 1 of 2 in cluster L** **HIST UST**
DRYCLEANERS
Relative: **EMI**
Lower

Actual: HAZNET:
89 ft.

Gepaid:	CAD982009748
Contact:	GEORGE GORODETSKY
Telephone:	3104523443
Facility Addr2:	Not reported
Mailing Name:	Not reported
Mailing Address:	2003 LINCOLN BLVD
Mailing City,St,Zip:	SANTA MONICA, CA 904051316
Gen County:	Los Angeles
TSD EPA ID:	CAD981397417
TSD County:	Los Angeles
Waste Category:	Halogenated solvents (chloroform, methyl chloride, perchloroethylene, etc.)
Disposal Method:	Recycler
Tons:	44.7598
Facility County:	Los Angeles

Gepaid:	CAD982009748
Contact:	GEORGE GORODETSKY
Telephone:	3104523443
Facility Addr2:	Not reported
Mailing Name:	Not reported
Mailing Address:	2003 LINCOLN BLVD
Mailing City,St,Zip:	SANTA MONICA, CA 904051316
Gen County:	Los Angeles
TSD EPA ID:	CAD981397417
TSD County:	Los Angeles
Waste Category:	Not reported
Disposal Method:	Recycler
Tons:	.0000
Facility County:	Los Angeles

Gepaid:	CAD982009748
Contact:	GEORGE GORODETSKY
Telephone:	3104523443
Facility Addr2:	Not reported
Mailing Name:	Not reported
Mailing Address:	2003 LINCOLN BLVD
Mailing City,St,Zip:	SANTA MONICA, CA 904051316
Gen County:	Los Angeles
TSD EPA ID:	NVR000076158
TSD County:	99
Waste Category:	Aqueous solution with less than 10% total organic residues
Disposal Method:	Not reported
Tons:	Not reported
Facility County:	Not reported

Gepaid:	CAD982009748
Contact:	GEORGE GORODETSKY
Telephone:	3104523443
Facility Addr2:	Not reported

METROPOLITAN CLEANERS (Continued) **U001563921**

Mailing Name: Not reported
Mailing Address: 2003 LINCOLN BLVD
Mailing City,St,Zip: SANTA MONICA, CA 904051316
Gen County: Los Angeles
TSD EPA ID: Not reported
TSD County: Los Angeles
Waste Category: Halogenated solvents (chloroform, methyl chloride, perchloroethylene, etc.)
Disposal Method: Not reported
Tons: 0
Facility County: Not reported

Gepaid: CAD982009748
Contact: GEORGE GORODETSKY
Telephone: 3104523443
Facility Addr2: Not reported
Mailing Name: Not reported
Mailing Address: 2003 LINCOLN BLVD
Mailing City,St,Zip: SANTA MONICA, CA 904051316
Gen County: Los Angeles
TSD EPA ID: Not reported
TSD County: Los Angeles
Waste Category: Halogenated solvents (chloroform, methyl chloride, perchloroethylene, etc.)
Disposal Method: Transfer Station
Tons: 0.1
Facility County: Not reported

Click this hyperlink while viewing on your computer to access
9 additional CA_HAZNET: record(s) in the EDR Site Report.

LUST:
Region: STATE
Status: Pollution Characterization
Case Number: 904050043
Local Case #: Not reported
Chemical: Solvents
Qty Leaked: Not reported
Abate Method: Not reported
Release Date: 1987-12-27 00:00:00
Discover Date: Not reported
Report Date: Not reported
Enforcement Dt: Not reported
Review Date: 1989-10-20 00:00:00
Enter Date: 1988-04-13 00:00:00
Stop Date: Not reported
Confirm Leak: Not reported
Case Type: Other ground water affected
Cross Street: PICO
Enf Type: Not reported
Funding: Not reported
How Discovered: Not reported
How Stopped: Not reported
Leak Cause: Not reported
Leak Source: Not reported
Global Id: T0603701424
Workplan: Not reported

METROPOLITAN CLEANERS (Continued) **U001563921**

Prelim Assess: Not reported
Pollution Char: 1988-06-17 00:00:00
Remed Plan: Not reported
Remed Action: Not reported
Monitoring: Not reported
MTBE Date: Not reported
GW Qualifier: Not reported
Soil Qualifier: Not reported
Max MTBE GW ppb: Not reported
Max MTBE Soil ppb: Not reported
County: 19
Org Name: Not reported
Reg Board: Los Angeles Region
Contact Person: Not reported
Responsible Party: BLANK RP
RP Address: Not reported
Interim: No
Oversight Prgm: Spills, Leaks, Investigations and Cleanup UST
MTBE Class: *
MTBE Conc: 0
MTBE Fuel: 0
MTBE Tested: Not Required to be Tested.
Staff: SLC
Staff Initials: MH
Lead Agency: Regional Board
Local Agency: 19033
Hydr Basin #: SAN FERNANDO VALLEY
Beneficial: Not reported
Priority: Not reported
Cleanup Fund Id: Not reported
Work Suspended: Not reported
Operator: Not reported
Water System Name: Not reported
Well Name: Not reported
Distance To Lust: 0
Waste Discharge Global ID: Not reported
Waste Disch Assigned Name: Not reported
Summary: ASSIGNED TO JIT 01/13/89 ; SOLVENT CASE.

LUST REG 4:
Region: 4
Regional Board: 04
County: Los Angeles
facid: 904050043
Status: Pollution Characterization
Substance: Solvents
Substance Quantity: Not reported
Local Case No: Not reported
Case Type: Groundwater
Abatement Method Used at the Site: Not reported
Global ID: T0603701424
W Global ID: Not reported
Staff: SLC
Local Agency: 19033
Cross Street: PICO
Enforcement Type: Not reported
Date Leak Discovered: Not reported

METROPOLITAN CLEANERS (Continued) **U001563921**

Date Leak First Reported:		12/27/1987
Date Leak Record Entered:	4/13/1988	
Date Confirmation Began:	Not reported	
Date Leak Stopped:	Not reported	
Date Case Last Changed on Database:		10/20/1989
Date the Case was Closed:		Not reported
How Leak Discovered:	Not reported	
How Leak Stopped:	Not reported	
Cause of Leak:	Not reported	
Leak Source:	Not reported	
Operator:	Not reported	
Water System:	Not reported	
Well Name:	Not reported	
Approx. Dist To Production Well (ft):		7302.946157600740243265570814 1
Source of Cleanup Funding:		Not reported
Preliminary Site Assessment Workplan Submitted:		Not reported
Preliminary Site Assessment Began:		Not reported
Pollution Characterization Began:		6/17/1988
Remediation Plan Submitted:		Not reported
Remedial Action Underway:		Not reported
Post Remedial Action Monitoring Began:		Not reported
Enforcement Action Date:		Not reported
Historical Max MTBE Date:		Not reported
Hist Max MTBE Conc in Groundwater:		Not reported
Hist Max MTBE Conc in Soil:		Not reported
Significant Interim Remedial Action Taken:		No
GW Qualifier:	Not reported	
Soil Qualifier:	Not reported	
Organization:	Not reported	
Owner Contact:	Not reported	
Responsible Party:	BLANK RP	
RP Address:	Not reported	
Program:	SLIC	
Lat/Long:	34.0115653 / -1	
Local Agency Staff:	UNK	
Beneficial Use:	Not reported	
Priority:	Not reported	
Cleanup Fund Id:	Not reported	
Suspended:	Not reported	
Assigned Name:	Not reported	
Summary:	ASSIGNED TO JIT 01/13/89 ; SOLVENT CASE.	

Cortese:

Region:	CORTESE
Facility Addr2:	2003 LINCOLN BLVD

SLIC:

Region:	STATE
Global Id:	T0603701424
Assigned Name:	MAINSITE
Lead Agency Contact:	SLC
Lead Agency:	LOS ANGELES RWQCB (REGION 4)
Lead Agency Case Number:	904050043
Responsible Party:	Not reported
Recent DTW:	Not reported
Substance Released:	13

METROPOLITAN CLEANERS (Continued) **U001563921**

Facility Status: **Regulatory Review**

HIST UST:
Region: STATE
Facility ID: 00000041371
Facility Type: Not reported
Other Type: Not reported
Total Tanks: 0000
Contact Name: JOANNE MARSHALL
Telephone: 2134523443
Owner Name: METROPOLITAN COAST ENTERPRISES
Owner Address: 2003 LINCOLN BLVD
Owner City,St,Zip: SANTA MONICA, CA 90401

Tank Num: 001
Container Num: 1
Year Installed: Not reported
Tank Capacity: 00000000
Tank Used for: PRODUCT
Type of Fuel: Not reported
Tank Construction: Not reported
Leak Detection: None

CLEANERS:
EPA Id: CAD982009748
NAICS Code: 81232
NAICS Description: Drycleaning and Laundry Services (except Coin-Operated)
Create Date: 6/17/1988
Facility Active: Yes
Inactive Date: Not reported
Facility Addr2: Not reported
Mailing Name: Not reported
Mailing Address: 2003 LINCOLN BLVD
Mailing Address 2: Not reported
Mailing State: CA
Mailing Zip: 904051316
Region Code: 3
Owner Name: METROPOLITAN CLEANERS
Owner Address: 2003 LINCOLN BLVD
Owner Address 2: Not reported
Owner Telephone: Not reported
Owner Fax Number: Not reported
Contact Name: GEORGE GORODETSKY
Contact Address: 2003 LINCOLN BLVD
Contact Address 2: Not reported
Contact Telephone: 3104523443
Contact Fax Number: 3104522878
SIC Description: 7211 Power Laundries Family and Commercial
SIC Description: 7212 Garment Pressing and Agents for Laundries and Drycleaners
SIC Description: 7216 Drycleaning Plants Except Rug Cleaning
SIC Description: 7219 Laundry and Garment Services NEC (alteration and repair)

EMI:
Year: 1987
Carbon Monoxide Emissions Tons/Yr: 19
Air Basin: SC

METROPOLITAN CLEANERS (Continued) **U001563921**

Facility ID:	9726
Air District Name:	SC
SIC Code:	7216
Air District Name:	SOUTH COAST AQMD
Community Health Air Pollution Info System:	Not reported
Consolidated Emission Reporting Rule:	Not reported
Total Organic Hydrocarbon Gases Tons/Yr:	2
Reactive Organic Gases Tons/Yr:	0
Carbon Monoxide Emissions Tons/Yr:	0
NOX - Oxides of Nitrogen Tons/Yr:	0
SOX - Oxides of Sulphur Tons/Yr:	0
Particulate Matter Tons/Yr:	0
Part. Matter 10 Micrometers & Smllr Tons/Yr:	0

Year:	1990
Carbon Monoxide Emissions Tons/Yr:	19
Air Basin:	SC
Facility ID:	9726
Air District Name:	SC
SIC Code:	7216
Air District Name:	SOUTH COAST AQMD
Community Health Air Pollution Info System:	Not reported
Consolidated Emission Reporting Rule:	Not reported
Total Organic Hydrocarbon Gases Tons/Yr:	4
Reactive Organic Gases Tons/Yr:	0
Carbon Monoxide Emissions Tons/Yr:	0
NOX - Oxides of Nitrogen Tons/Yr:	0
SOX - Oxides of Sulphur Tons/Yr:	0
Particulate Matter Tons/Yr:	0
Part. Matter 10 Micrometers & Smllr Tons/Yr:	0

Year:	1995
Carbon Monoxide Emissions Tons/Yr:	19
Air Basin:	SC
Facility ID:	9726
Air District Name:	SC
SIC Code:	7216
Air District Name:	SOUTH COAST AQMD
Community Health Air Pollution Info System:	Not reported
Consolidated Emission Reporting Rule:	Not reported
Total Organic Hydrocarbon Gases Tons/Yr:	2
Reactive Organic Gases Tons/Yr:	0
Carbon Monoxide Emissions Tons/Yr:	0
NOX - Oxides of Nitrogen Tons/Yr:	0
SOX - Oxides of Sulphur Tons/Yr:	0
Particulate Matter Tons/Yr:	0
Part. Matter 10 Micrometers & Smllr Tons/Yr:	0

Year:	1996
Carbon Monoxide Emissions Tons/Yr:	19
Air Basin:	SC
Facility ID:	9726
Air District Name:	SC
SIC Code:	7216
Air District Name:	SOUTH COAST AQMD
Community Health Air Pollution Info System:	Not reported
Consolidated Emission Reporting Rule:	Not reported

METROPOLITAN CLEANERS (Continued) **U001563921**

Total Organic Hydrocarbon Gases Tons/Yr:	0
Reactive Organic Gases Tons/Yr:	0
Carbon Monoxide Emissions Tons/Yr:	0
NOX - Oxides of Nitrogen Tons/Yr:	0
SOX - Oxides of Sulphur Tons/Yr:	0
Particulate Matter Tons/Yr:	0
Part. Matter 10 Micrometers & Smllr Tons/Yr:	0

L47 **WORLD OIL STATION #58** **Cortese** **S105034972**
ESE **2003 LINCOLN** **N/A**
1/8-1/4 **SANTA MONICA, CA 90405**
0.185 mi.
977 ft. **Site 2 of 2 in cluster L**

Relative:
Lower

Actual:
89 ft.

Cortese:
Region: CORTESE
Facility Addr2: Not reported

J48 **NYBERGS UNIQUE LNDRY INC** **RCRA-SQG** **1000214896**
East **838 PICO BLVD** **FINDS** **CAD981577703**
1/8-1/4 **SANTA MONICA, CA 90405**
0.185 mi.
978 ft. **Site 4 of 4 in cluster J**

Relative:
Lower

Actual:
92 ft.

RCRA-SQG:

Date form received by agency:	09/01/1996
Facility name:	NYBERGS UNIQUE LNDRY INC
Facility address:	838 PICO BLVD SANTA MONICA, CA 90405
EPA ID:	CAD981577703
Mailing address:	PICO BLVD SANTA MONICA, CA 90405
Contact:	Not reported
Contact address:	Not reported Not reported
Contact country:	Not reported
Contact telephone:	Not reported
Contact email:	Not reported
EPA Region:	09
Classification:	Small Small Quantity Generator
Description:	Handler: generates more than 100 and less than 1000 kg of hazardous waste during any calendar month and accumulates less than 6000 kg of hazardous waste at any time; or generates 100 kg or less of hazardous waste during any calendar month, and accumulates more than 1000 kg of hazardous waste at any time

Owner/Operator Summary:

Owner/operator name:	HAZEL HOUTZ
Owner/operator address:	NOT REQUIRED NOT REQUIRED, ME 99999
Owner/operator country:	Not reported
Owner/operator telephone:	(415) 555-1212
Legal status:	Private
Owner/Operator Type:	Owner
Owner/Op start date:	Not reported
Owner/Op end date:	Not reported

NYBERGS UNIQUE LNDRY INC (Continued) **1000214896**

Owner/operator name: NOT REQUIRED
Owner/operator address: NOT REQUIRED
NOT REQUIRED, ME 99999
Owner/operator country: Not reported
Owner/operator telephone: (415) 555-1212
Legal status: Private
Owner/Operator Type: Operator
Owner/Op start date: Not reported
Owner/Op end date: Not reported

Handler Activities Summary:
U.S. importer of hazardous waste: Unknown
Mixed waste (haz. and radioactive): Unknown
Recycler of hazardous waste: No
Transporter of hazardous waste: No
Treater, storer or disposer of HW: No
Underground injection activity: No
On-site burner exemption: Unknown
Furnace exemption: Unknown
Used oil fuel burner: No
Used oil processor: No
User oil refiner: No
Used oil fuel marketer to burner: No
Used oil Specification marketer: No
Used oil transfer facility: No
Used oil transporter: No
Off-site waste receiver: Commercial status unknown

Violation Status: No violations found

FINDS:
Other Pertinent Environmental Activity Identified at Site

RCRAInfo is a national information system that supports the Resource Conservation and Recovery Act (RCRA) program through the tracking of events and activities related to facilities that generate, transport, and treat, store, or dispose of hazardous waste. RCRAInfo allows RCRA program staff to track the notification, permit, compliance, and corrective action activities required under RCRA.

I49
NNW
1/8-1/4
0.190 mi.
1004 ft.

Relative:
Lower

Actual:
92 ft.

WERTZ BROTHERS **Cortese** **S101298059**
1613 LINCOLN **N/A**
SANTA MONICA, CA 90404

Site 5 of 6 in cluster I

Cortese:
Region: CORTESE
Facility Addr2: Not reported

I50 **WERTZ BROTHERS, INC.** **LUST** **S104773343**
NNW **1613 LINCOLN BLVD** **N/A**
1/8-1/4 **SANTA MONICA, CA 90404**
0.190 mi.
1004 ft. **Site 6 of 6 in cluster I**

Relative:
Lower

Actual:
92 ft.

LUST:

Region:	STATE
Status:	Case Closed
Case Number:	904040134
Local Case #:	Not reported
Chemical:	Gasoline
Qty Leaked:	Not reported
Abate Method:	Not reported
Release Date:	1991-09-17 00:00:00
Discover Date:	1991-08-14 00:00:00
Report Date:	2002-02-22 00:00:00
Enforcement Dt:	2001-04-05 00:00:00
Review Date:	2002-04-15 00:00:00
Enter Date:	1991-12-14 00:00:00
Stop Date:	1991-08-14 00:00:00
Confirm Leak:	Not reported
Case Type:	Soil only
Cross Street:	COLORADO AVE.
Enf Type:	Not reported
Funding:	EF
How Discovered:	Tank Closure
How Stopped:	Not reported
Leak Cause:	UNK
Leak Source:	UNK
Global Id:	T0603701394
Workplan:	Not reported
Prelim Assess:	1991-09-17 00:00:00
Pollution Char:	1992-12-24 00:00:00
Remed Plan:	Not reported
Remed Action:	Not reported
Monitoring:	2001-09-10 00:00:00
MTBE Date:	Not reported
GW Qualifier:	Not reported
Soil Qualifier:	Not reported
Max MTBE GW ppb:	Not reported
Max MTBE Soil ppb:	Not reported
County:	19
Org Name:	Not reported
Reg Board:	Los Angeles Region
Contact Person:	Not reported
Responsible Party:	MIKE WERTZ
RP Address:	11879 SANTA MONICA BLVD.
Interim:	Not reported
Oversight Prgm:	LUST
MTBE Class:	*
MTBE Conc:	0
MTBE Fuel:	1
MTBE Tested:	MTBE Detected. Site tested for MTBE and MTBE detected
Staff:	JH
Staff Initials:	UNK
Lead Agency:	Regional Board
Local Agency:	19033
Hydr Basin #:	SAN FERNANDO VALLEY

WERTZ BROTHERS, INC. (Continued) **S104773343**

Beneficial: Not reported
Priority: Not reported
Cleanup Fund Id: Not reported
Work Suspended: Not reported
Operator: WERTZ, MIKE
Water System Name: Not reported
Well Name: Not reported
Distance To Lust: 0
Waste Discharge Global ID: Not reported
Waste Disch Assigned Name: Not reported
Summary: Not reported

LUST REG 4:
Region: 4
Regional Board: 04
County: Los Angeles
facid: 904040134
Status: Case Closed
Substance: Gasoline
Substance Quantity: Not reported
Local Case No: Not reported
Case Type: Soil
Abatement Method Used at the Site: Not reported
Global ID: T0603701394
W Global ID: Not reported
Staff: JH
Local Agency: 19033
Cross Street: COLORADO AVE.
Enforcement Type: EF
Date Leak Discovered: 8/14/1991
Date Leak First Reported: 9/17/1991
Date Leak Record Entered: 12/14/1991
Date Confirmation Began: Not reported
Date Leak Stopped: 8/14/1991
Date Case Last Changed on Database: 4/15/2002
Date the Case was Closed: 2/22/2002
How Leak Discovered: Tank Closure
How Leak Stopped: Not reported
Cause of Leak: UNK
Leak Source: UNK
Operator: WERTZ, MIKE
Water System: Not reported
Well Name: Not reported
Approx. Dist To Production Well (ft): 7428.974057317894372249439 1941
Source of Cleanup Funding: UNK
Preliminary Site Assessment Workplan Submitted: Not reported
Preliminary Site Assessment Began: 9/17/1991
Pollution Characterization Began: 12/24/1992
Remediation Plan Submitted: Not reported
Remedial Action Underway: Not reported
Post Remedial Action Monitoring Began: 9/10/2001
Enforcement Action Date: 4/5/2001
Historical Max MTBE Date: 12/6/2001
Hist Max MTBE Conc in Groundwater: 0
Hist Max MTBE Conc in Soil: Not reported
Significant Interim Remedial Action Taken: Not reported
GW Qualifier: ND

WERTZ BROTHERS, INC. (Continued) **S104773343**

Soil Qualifier:	Not reported
Organization:	Not reported
Owner Contact:	Not reported
Responsible Party:	MIKE WERTZ
RP Address:	11879 SANTA MONICA BLVD.
Program:	LUST
Lat/Long:	34.016638 / -1
Local Agency Staff:	UNK
Beneficial Use:	Not reported
Priority:	Not reported
Cleanup Fund Id:	Not reported
Suspended:	Not reported
Assigned Name:	Not reported
Summary:	Not reported

M51 **GOPLEN EXCAVATING & ENGINEERING CONTRACTORS** **UST** **U003939977**
NNE **1030 OLYMPIC BLVD** **N/A**
1/8-1/4 **SANTA MONICA, CA 90404**
0.196 mi.
1037 ft. **Site 1 of 3 in cluster M**

Relative:
Lower

Actual:
86 ft.

UST:

Local Agency:	Santa Monica, Los Angeles County
Facility ID:	600121

M52 **GOPLEN EXCAVATING & ENGINEERIN** **HIST UST** **U001563958**
NNE **1030 OLYMPIC BLVD** **N/A**
1/8-1/4 **SANTA MONICA, CA 90404**
0.196 mi.
1037 ft. **Site 2 of 3 in cluster M**

Relative:
Lower

Actual:
86 ft.

HIST UST:

Region:	STATE
Facility ID:	00000005194
Facility Type:	Other
Other Type:	EXCAVATING CONTR.
Total Tanks:	0006
Contact Name:	JOHN F. GOPLEN, PRESIDENT
Telephone:	2134507311
Owner Name:	GOPLEN EXCAVATING & ENGINEERIN
Owner Address:	1030 OLYMPIC BLVD.
Owner City,St,Zip:	SANTA MONICA, CA 90404
Tank Num:	001
Container Num:	001
Year Installed:	1972
Tank Capacity:	00007000
Tank Used for:	PRODUCT
Type of Fuel:	DIESEL
Tank Construction:	Not reported
Leak Detection:	Visual, Stock Inventor
Tank Num:	002
Container Num:	002
Year Installed:	1972
Tank Capacity:	00007000

GOPLEN EXCAVATING & ENGINEERIN (Continued) **U001563958**

Tank Used for: PRODUCT
Type of Fuel: UNLEADED
Tank Construction: Not reported
Leak Detection: Visual, Stock Inventor

Tank Num: 003
Container Num: 003
Year Installed: 1972
Tank Capacity: 00000500
Tank Used for: WASTE
Type of Fuel: WASTE OIL
Tank Construction: Not reported
Leak Detection: Visual, Stock Inventor

Tank Num: 004
Container Num: 1
Year Installed: 1976
Tank Capacity: 00006000
Tank Used for: PRODUCT
Type of Fuel: DIESEL
Tank Construction: Not reported
Leak Detection: Visual

Tank Num: 005
Container Num: 3
Year Installed: 1976
Tank Capacity: 00006000
Tank Used for: PRODUCT
Type of Fuel: PREMIUM
Tank Construction: Not reported
Leak Detection: Visual

Tank Num: 006
Container Num: 2
Year Installed: 1976
Tank Capacity: 00006000
Tank Used for: PRODUCT
Type of Fuel: DIESEL
Tank Construction: Not reported
Leak Detection: Visual

M53 **GOPLEN EXCAVATING/ENGINEERING** **CA FID UST** **S101617750**
NNE **1030 OLYMPIC BLVD** **SWEEPS UST** **N/A**
1/8-1/4 **SANTA MONICA, CA 90404**
0.196 mi.
1037 ft. **Site 3 of 3 in cluster M**

Relative:
Lower

Actual:
86 ft.

CA FID UST:
Facility ID: 19006588
Regulated By: UTNKA
Regulated ID: 00005194
Cortese Code: Not reported
SIC Code: Not reported
Facility Phone: 2134507311
Mail To: Not reported
Mailing Address: 1030 OLYMPIC BLVD
Mailing Address 2: Not reported
Mailing City,St,Zip: SANTA MONICA 90404

GOPLEN EXCAVATING/ENGINEERING (Continued) **S101617750**

Contact: Not reported
Contact Phone: Not reported
DUNs Number: Not reported
NPDES Number: Not reported
EPA ID: Not reported
Comments: Not reported
Status: Active

SWEEPS UST:
Status: A
Comp Number: 5194
Number: 1
Board Of Equalization: 44-010542
Ref Date: 02-12-91
Act Date: 02-12-91
Created Date: 02-29-88
Tank Status: A
Owner Tank Id: 1
Swrcb Tank Id: 19-033-005194-000004
Actv Date: 02-12-91
Capacity: 600
Tank Use: M.V. FUEL
Stg: P
Content: DIESEL
Number Of Tanks: 2

Status: A
Comp Number: 5194
Number: 1
Board Of Equalization: 44-010542
Ref Date: 02-12-91
Act Date: 02-12-91
Created Date: 02-29-88
Tank Status: A
Owner Tank Id: 3
Swrcb Tank Id: 19-033-005194-000005
Actv Date: 02-12-91
Capacity: 600
Tank Use: M.V. FUEL
Stg: P
Content: REG UNLEADED
Number Of Tanks: Not reported

N54 **BEVERLY HILLS TRANS.** **HIST UST** **U001563915**
NW **700 COLORADO AVE** **N/A**
1/8-1/4 **SANTA MONICA, CA 90401**
0.200 mi.
1054 ft. **Site 1 of 2 in cluster N**

Relative:
Lower

Actual:
91 ft.

HIST UST:
Region: STATE
Facility ID: 00000050447
Facility Type: Not reported
Other Type: MOVING & STG.
Total Tanks: 0001
Contact Name: Not reported
Telephone: 2134506500

BEVERLY HILLS TRANS. (Continued) **U001563915**

Owner Name: BEVERLY HILLS TRANS & STG. CO.
Owner Address: 221 SO. BEVERLY DR.
Owner City,St,Zip: BEVERLY HILLS, CA 90212

Tank Num: 001
Container Num: 1
Year Installed: 1963
Tank Capacity: 00002000
Tank Used for: PRODUCT
Type of Fuel: REGULAR
Tank Construction: Not reported
Leak Detection: None

---

55 NW 1/8-1/4 0.200 mi. 1055 ft.

THOMAS & ASSOCIATES
532 COLORADO BLVD
SANTA MONICA, CA 90401

RCRA-SQG 1000296447
FINDS CAD982016891
HAZNET

Relative: Lower

Actual: 81 ft.

RCRA-SQG:
Date form received by agency: 07/27/1987
Facility name: THOMAS & ASSOCIATES
Facility address: 532 COLORADO BLVD
SANTA MONICA, CA 90401
EPA ID: CAD982016891
Contact: ENVIRONMENTAL MANAGER
Contact address: 532 COLORADO BLVD
SANTA MONICA, CA 90401
Contact country: US
Contact telephone: (213) 451-8502
Contact email: Not reported
EPA Region: 09
Classification: Small Small Quantity Generator
Description: Handler: generates more than 100 and less than 1000 kg of hazardous waste during any calendar month and accumulates less than 6000 kg of hazardous waste at any time; or generates 100 kg or less of hazardous waste during any calendar month, and accumulates more than 1000 kg of hazardous waste at any time

Owner/Operator Summary:
Owner/operator name: NOT REQUIRED
Owner/operator address: NOT REQUIRED
NOT REQUIRED, ME 99999
Owner/operator country: Not reported
Owner/operator telephone: (415) 555-1212
Legal status: Private
Owner/Operator Type: Operator
Owner/Op start date: Not reported
Owner/Op end date: Not reported

Owner/operator name: WAYNE THOMAS
Owner/operator address: NOT REQUIRED
NOT REQUIRED, ME 99999
Owner/operator country: Not reported
Owner/operator telephone: (415) 555-1212
Legal status: Private
Owner/Operator Type: Owner

THOMAS & ASSOCIATES (Continued) **1000296447**

Owner/Op start date: Not reported
Owner/Op end date: Not reported

Handler Activities Summary:
U.S. importer of hazardous waste: Unknown
Mixed waste (haz. and radioactive): Unknown
Recycler of hazardous waste: No
Transporter of hazardous waste: No
Treater, storer or disposer of HW: No
Underground injection activity: No
On-site burner exemption: Unknown
Furnace exemption: Unknown
Used oil fuel burner: No
Used oil processor: No
User oil refiner: No
Used oil fuel marketer to burner: No
Used oil Specification marketer: No
Used oil transfer facility: No
Used oil transporter: No
Off-site waste receiver: Commercial status unknown

Violation Status: No violations found

FINDS:
Other Pertinent Environmental Activity Identified at Site

RCRAInfo is a national information system that supports the Resource Conservation and Recovery Act (RCRA) program through the tracking of events and activities related to facilities that generate, transport, and treat, store, or dispose of hazardous waste. RCRAInfo allows RCRA program staff to track the notification, permit, compliance, and corrective action activities required under RCRA.

HAZNET:
Gepaid: CAD982016891
Contact: Not reported
Telephone: 0000000000
Facility Addr2: Not reported
Mailing Name: Not reported
Mailing Address: 532 COLORADO BLVD
Mailing City,St,Zip: SANTA MONICA, CA 904010000
Gen County: Los Angeles
TSD EPA ID: CAD108040858
TSD County: Los Angeles
Waste Category: Photochemicals/photoprocessing waste
Disposal Method: Not reported
Tons: .0417
Facility County: Los Angeles

K56 **RICHARDS SURGICAL MANUFACTURING CO INC** **RCRA-SQG** **1000239798**
NW **612 COLORADO AVENUE** **FINDS** **CAD066248303**
1/8-1/4 **SANTA MONICA, CA 90401**
0.200 mi.
1057 ft. **Site 2 of 2 in cluster K**

Relative:
Lower

Actual:
84 ft.

RCRA-SQG:

Date form received by agency:	09/01/1996
Facility name:	RICHARDS SURGICAL MANUFACTURING CO INC
Facility address:	612 COLORADO AVENUE SANTA MONICA, CA 90401
EPA ID:	CAD066248303
Mailing address:	COLORADO AVENUE SANTA MONICA, CA 90401
Contact:	Not reported
Contact address:	Not reported Not reported
Contact country:	Not reported
Contact telephone:	Not reported
Contact email:	Not reported
EPA Region:	09
Classification:	Small Small Quantity Generator
Description:	Handler: generates more than 100 and less than 1000 kg of hazardous waste during any calendar month and accumulates less than 6000 kg of hazardous waste at any time; or generates 100 kg or less of hazardous waste during any calendar month, and accumulates more than 1000 kg of hazardous waste at any time

Owner/Operator Summary:

Owner/operator name:	RICHARDS MANUFACTURING COMPANY
Owner/operator address:	NOT REQUIRED NOT REQUIRED, ME 99999
Owner/operator country:	Not reported
Owner/operator telephone:	(415) 555-1212
Legal status:	Private
Owner/Operator Type:	Owner
Owner/Op start date:	Not reported
Owner/Op end date:	Not reported

Owner/operator name:	NOT REQUIRED
Owner/operator address:	NOT REQUIRED NOT REQUIRED, ME 99999
Owner/operator country:	Not reported
Owner/operator telephone:	(415) 555-1212
Legal status:	Private
Owner/Operator Type:	Operator
Owner/Op start date:	Not reported
Owner/Op end date:	Not reported

Handler Activities Summary:

U.S. importer of hazardous waste:	Unknown
Mixed waste (haz. and radioactive):	Unknown
Recycler of hazardous waste:	No
Transporter of hazardous waste:	No
Treater, storer or disposer of HW:	No
Underground injection activity:	No
On-site burner exemption:	Unknown
Furnace exemption:	Unknown

RICHARDS SURGICAL MANUFACTURING CO INC (Continued) **1000239798**

Used oil fuel burner: No
Used oil processor: No
User oil refiner: No
Used oil fuel marketer to burner: No
Used oil Specification marketer: No
Used oil transfer facility: No
Used oil transporter: No
Off-site waste receiver: Commercial status unknown

Violation Status: No violations found

FINDS:
Other Pertinent Environmental Activity Identified at Site

RCRAInfo is a national information system that supports the Resource Conservation and Recovery Act (RCRA) program through the tracking of events and activities related to facilities that generate, transport, and treat, store, or dispose of hazardous waste. RCRAInfo allows RCRA program staff to track the notification, permit, compliance, and corrective action activities required under RCRA.

57
NW
1/8-1/4
0.205 mi.
1083 ft.

RED LINE SERVICE INC
720 COLORADO AVE
SANTA MONICA, CA 90401

RCRA-SQG **1000122307**
FINDS **CAD981574551**
HAZNET

Relative:
Higher

Actual:
93 ft.

RCRA-SQG:
Date form received by agency: 09/01/1996
Facility name: RED LINE SERVICE INC
Facility address: 720 COLORADO AVE
SANTA MONICA, CA 90401
EPA ID: CAD981574551
Contact: Not reported
Contact address: Not reported
Not reported
Contact country: Not reported
Contact telephone: Not reported
Contact email: Not reported
EPA Region: 09
Classification: Small Small Quantity Generator
Description: Handler: generates more than 100 and less than 1000 kg of hazardous waste during any calendar month and accumulates less than 6000 kg of hazardous waste at any time; or generates 100 kg or less of hazardous waste during any calendar month, and accumulates more than 1000 kg of hazardous waste at any time

Owner/Operator Summary:
Owner/operator name: PETER ZIMMERMANN
Owner/operator address: NOT REQUIRED
NOT REQUIRED, ME 99999
Owner/operator country: Not reported
Owner/operator telephone: (415) 555-1212
Legal status: Private
Owner/Operator Type: Owner
Owner/Op start date: Not reported
Owner/Op end date: Not reported

RED LINE SERVICE INC (Continued) **1000122307**

Owner/operator name: NOT REQUIRED
Owner/operator address: NOT REQUIRED
NOT REQUIRED, ME 99999
Owner/operator country: Not reported
Owner/operator telephone: (415) 555-1212
Legal status: Private
Owner/Operator Type: Operator
Owner/Op start date: Not reported
Owner/Op end date: Not reported

Handler Activities Summary:
U.S. importer of hazardous waste: Unknown
Mixed waste (haz. and radioactive): Unknown
Recycler of hazardous waste: No
Transporter of hazardous waste: No
Treater, storer or disposer of HW: No
Underground injection activity: No
On-site burner exemption: Unknown
Furnace exemption: Unknown
Used oil fuel burner: No
Used oil processor: No
User oil refiner: No
Used oil fuel marketer to burner: No
Used oil Specification marketer: No
Used oil transfer facility: No
Used oil transporter: No
Off-site waste receiver: Commercial status unknown

Historical Generators:
Date form received by agency: 11/03/1986
Facility name: RED LINE SERVICE INC
Classification: Large Quantity Generator

Violation Status: No violations found

FINDS:
Other Pertinent Environmental Activity Identified at Site

RCRAInfo is a national information system that supports the Resource Conservation and Recovery Act (RCRA) program through the tracking of events and activities related to facilities that generate, transport, and treat, store, or dispose of hazardous waste. RCRAInfo allows RCRA program staff to track the notification, permit, compliance, and corrective action activities required under RCRA.

HAZNET:
Gepaid: CAD981574551
Contact: PETER ZIMMERMANN
Telephone: 0000000000
Facility Addr2: Not reported
Mailing Name: Not reported
Mailing Address: 720 COLORADO AVE
Mailing City,St,Zip: SANTA MONICA, CA 904012610
Gen County: Los Angeles
TSD EPA ID: CAT000613893

RED LINE SERVICE INC (Continued) **1000122307**

TSD County: Los Angeles
Waste Category: Unspecified organic liquid mixture
Disposal Method: Transfer Station
Tons: .2490
Facility County: Los Angeles

Gepaid: CAL000207895
Contact: MARC BIXEN/PRESIDENT
Telephone: 3104507414
Facility Addr2: Not reported
Mailing Name: Not reported
Mailing Address: 720 COLORADO AVE
Mailing City,St,Zip: SANTA MONICA, CA 904010000
Gen County: Los Angeles
TSD EPA ID: Not reported
TSD County: Los Angeles
Waste Category: Unspecified aqueous solution
Disposal Method: Recycler
Tons: 0.12
Facility County: Not reported

Gepaid: CAD981574551
Contact: PETER ZIMMERMANN
Telephone: 0000000000
Facility Addr2: Not reported
Mailing Name: Not reported
Mailing Address: 720 COLORADO AVE
Mailing City,St,Zip: SANTA MONICA, CA 904012610
Gen County: Los Angeles
TSD EPA ID: CAT000613893
TSD County: Los Angeles
Waste Category: Aqueous solution with less than 10% total organic residues
Disposal Method: Transfer Station
Tons: .0667
Facility County: Los Angeles

Gepaid: CAD981574551
Contact: PETER ZIMMERMANN
Telephone: 0000000000
Facility Addr2: Not reported
Mailing Name: Not reported
Mailing Address: 720 COLORADO AVE
Mailing City,St,Zip: SANTA MONICA, CA 904012610
Gen County: Los Angeles
TSD EPA ID: CAD099452708
TSD County: Los Angeles
Waste Category: Unspecified aqueous solution
Disposal Method: Recycler
Tons: .2502
Facility County: Los Angeles

Gepaid: CAL000207895
Contact: MB AUTO SPECIALISTS INC
Telephone: 0000000000
Facility Addr2: Not reported
Mailing Name: Not reported
Mailing Address: 720 COLORADO AVE

RED LINE SERVICE INC (Continued) **1000122307**

Mailing City,St,Zip: SANTA MONICA, CA 904010000
Gen County: Los Angeles
TSD EPA ID: CAD099452708
TSD County: Los Angeles
Waste Category: Unspecified aqueous solution
Disposal Method: Recycler
Tons: 0.1251
Facility County: Los Angeles

Click this hyperlink while viewing on your computer to access
8 additional CA_HAZNET: record(s) in the EDR Site Report.

O58 **SANTA MONICA PRODUCE** **HIST UST** **U001563981**
NNE **1643 10TH ST** **N/A**
1/8-1/4 **SANTA MONICA, CA 90404**
0.209 mi.
1106 ft. **Site 1 of 4 in cluster O**

Relative:
Higher

Actual:
95 ft.

HIST UST:
Region: STATE
Facility ID: 00000047351
Facility Type: Other
Other Type: FOOD
Total Tanks: 0001
Contact Name: Not reported
Telephone: 2134506115
Owner Name: KARL H. BRAND
Owner Address: 367 SO. CANYON VIEW DR.
Owner City,St,Zip: LOS ANGELES, CA 90049

Tank Num: 001
Container Num: 1
Year Installed: Not reported
Tank Capacity: 00000500
Tank Used for: PRODUCT
Type of Fuel: REGULAR
Tank Construction: 12 gauge
Leak Detection: Visual

O59 **SANTA MONICA PRODUCE** **LUST** **S105035327**
NNE **1643 010TH ST** **Cortese** **N/A**
1/8-1/4 **SANTA MONICA, CA 90404**
0.211 mi.
1115 ft. **Site 2 of 4 in cluster O**

Relative:
Higher

Actual:
94 ft.

LUST:
Region: STATE
Status: Case Closed
Case Number: 904040061
Local Case #: Not reported
Chemical: Gasoline
Qty Leaked: Not reported
Abate Method: Not reported
Release Date: 1987-01-21 00:00:00
Discover Date: 1986-12-17 00:00:00
Report Date: 1996-11-25 00:00:00

SANTA MONICA PRODUCE (Continued) **S105035327**

Enforcement Dt: Not reported
Review Date: 1987-08-27 00:00:00
Enter Date: 1987-01-01 00:00:00
Stop Date: 1986-12-17 00:00:00
Confirm Leak: Not reported
Case Type: Other ground water affected
Cross Street: OLYMPIC BLVD
Enf Type: Not reported
Funding: Not reported
How Discovered: Tank Closure
How Stopped: Not reported
Leak Cause: UNK
Leak Source: UNK
Global Id: T0603701386
Workplan: Not reported
Prelim Assess: Not reported
Pollution Char: 1987-08-27 00:00:00
Remed Plan: Not reported
Remed Action: Not reported
Monitoring: Not reported
MTBE Date: Not reported
GW Qualifier: Not reported
Soil Qualifier: Not reported
Max MTBE GW ppb: Not reported
Max MTBE Soil ppb: Not reported
County: 19
Org Name: Not reported
Reg Board: Los Angeles Region
Contact Person: Not reported
Responsible Party: SANTA MONICA PRODUCE
RP Address: 1643 10TH ST, SANTA MONICA CA 90404
Interim: Not reported
Oversight Prgm: LUST
MTBE Class: *
MTBE Conc: 0
MTBE Fuel: 1
MTBE Tested: Site NOT Tested for MTBE.Includes Unknown and Not Analyzed.
Staff: YR
Staff Initials: UNK
Lead Agency: Regional Board
Local Agency: 19033
Hydr Basin #: SAN FERNANDO VALLEY
Beneficial: Not reported
Priority: Not reported
Cleanup Fund Id: Not reported
Work Suspended: Not reported
Operator: BRAND, KARL
Water System Name: Not reported
Well Name: Not reported
Distance To Lust: 0
Waste Discharge Global ID: Not reported
Waste Disch Assigned Name: Not reported
Summary: SITE ASSESSMENT WORK PLAN SUBMITTED TO CITY OF SANTA MONICA WATER/ WASTE WATER DIVISION FOR REVIEW AND APPROVAL

LUST REG 4:
Region: 4

SANTA MONICA PRODUCE (Continued) **S105035327**

Regional Board:	04	
County:	Los Angeles	
facid:	904040061	
Status:	Case Closed	
Substance:	Gasoline	
Substance Quantity:	Not reported	
Local Case No:	Not reported	
Case Type:	Groundwater	
Abatement Method Used at the Site:		Not reported
Global ID:	T0603701386	
W Global ID:	Not reported	
Staff:	UNK	
Local Agency:	19033	
Cross Street:	OLYMPIC BLVD	
Enforcement Type:	Not reported	
Date Leak Discovered:	12/17/1986	
Date Leak First Reported:		1/21/1987
Date Leak Record Entered:	1/1/1987	
Date Confirmation Began:	Not reported	
Date Leak Stopped:	12/17/1986	
Date Case Last Changed on Database:		8/27/1987
Date the Case was Closed:		11/25/1996
How Leak Discovered:	Tank Closure	
How Leak Stopped:	Not reported	
Cause of Leak:	UNK	
Leak Source:	UNK	
Operator:	BRAND, KARL	
Water System:	Not reported	
Well Name:	Not reported	
Approx. Dist To Production Well (ft):		6562.610962490839164674504963 1
Source of Cleanup Funding:		UNK
Preliminary Site Assessment Workplan Submitted:		Not reported
Preliminary Site Assessment Began:		Not reported
Pollution Characterization Began:		8/27/1987
Remediation Plan Submitted:		Not reported
Remedial Action Underway:		Not reported
Post Remedial Action Monitoring Began:		Not reported
Enforcement Action Date:		Not reported
Historical Max MTBE Date:		Not reported
Hist Max MTBE Conc in Groundwater:		Not reported
Hist Max MTBE Conc in Soil:		Not reported
Significant Interim Remedial Action Taken:		Not reported
GW Qualifier:	Not reported	
Soil Qualifier:	Not reported	
Organization:	Not reported	
Owner Contact:	Not reported	
Responsible Party:	SANTA MONICA PRODUCE	
RP Address:	1643 10TH ST, SANTA MONICA CA 90404	
Program:	LUST	
Lat/Long:	34.0172231 / -1	
Local Agency Staff:	UNK	
Beneficial Use:	Not reported	
Priority:	Not reported	
Cleanup Fund Id:	Not reported	
Suspended:	Not reported	
Assigned Name:	Not reported	
Summary:	SITE ASSESSMENT WORK PLAN SUBMITTED TO CITY OF SANTA MONICA WATER/	

SANTA MONICA PRODUCE (Continued) **S105035327**

WASTE WATER DIVISION FOR REVIEW AND APPROVAL

Cortese:
Region: CORTESE
Facility Addr2: 1643 010TH ST

N60 **KEYSTONE BODY SHOP INC** **RCRA-SQG 1000389762**
NW **631 CLORADO AVE** **FINDS CAD981639123**
1/8-1/4 **SANTA MONICA, CA 90401** **HAZNET**
0.214 mi.
1131 ft. **Site 2 of 2 in cluster N**

Relative:
Lower

Actual:
90 ft.

RCRA-SQG:
Date form received by agency: 02/11/1987
Facility name: KEYSTONE BODY SHOP INC
Facility address: 631 CLORADO AVE
SANTA MONICA, CA 90401
EPA ID: CAD981639123
Mailing address: 631 COLORADO AVE
SANTA MONICA, CA 90401
Contact: ENVIRONMENTAL MANAGER
Contact address: 631 CLORADO AVE
SANTA MONICA, CA 90401
Contact country: US
Contact telephone: (213) 394-0765
Contact email: Not reported
EPA Region: 09
Classification: Small Small Quantity Generator
Description: Handler: generates more than 100 and less than 1000 kg of hazardous waste during any calendar month and accumulates less than 6000 kg of hazardous waste at any time; or generates 100 kg or less of hazardous waste during any calendar month, and accumulates more than 1000 kg of hazardous waste at any time

Owner/Operator Summary:
Owner/operator name: GEORGE NOJIMA
Owner/operator address: NOT REQUIRED
NOT REQUIRED, ME 99999
Owner/operator country: Not reported
Owner/operator telephone: (415) 555-1212
Legal status: Private
Owner/Operator Type: Owner
Owner/Op start date: Not reported
Owner/Op end date: Not reported

Owner/operator name: NOT REQUIRED
Owner/operator address: NOT REQUIRED
NOT REQUIRED, ME 99999
Owner/operator country: Not reported
Owner/operator telephone: (415) 555-1212
Legal status: Private
Owner/Operator Type: Operator
Owner/Op start date: Not reported
Owner/Op end date: Not reported

Handler Activities Summary:

KEYSTONE BODY SHOP INC (Continued) **1000389762**

U.S. importer of hazardous waste:	Unknown
Mixed waste (haz. and radioactive):	Unknown
Recycler of hazardous waste:	No
Transporter of hazardous waste:	No
Treater, storer or disposer of HW:	No
Underground injection activity:	No
On-site burner exemption:	Unknown
Furnace exemption:	Unknown
Used oil fuel burner:	No
Used oil processor:	No
User oil refiner:	No
Used oil fuel marketer to burner:	No
Used oil Specification marketer:	No
Used oil transfer facility:	No
Used oil transporter:	No
Off-site waste receiver:	Commercial status unknown

Violation Status: No violations found

FINDS:

Other Pertinent Environmental Activity Identified at Site

RCRAInfo is a national information system that supports the Resource Conservation and Recovery Act (RCRA) program through the tracking of events and activities related to facilities that generate, transport, and treat, store, or dispose of hazardous waste. RCRAInfo allows RCRA program staff to track the notification, permit, compliance, and corrective action activities required under RCRA.

HAZNET:

Gepaid:	CAD981639123
Contact:	GEORGE NOJIIRNA
Telephone:	2133940765
Facility Addr2:	Not reported
Mailing Name:	Not reported
Mailing Address:	631 COLORADO AVE
Mailing City,St,Zip:	SANTA MONICA, CA 904012507
Gen County:	Los Angeles
TSD EPA ID:	CAD008302903
TSD County:	Los Angeles
Waste Category:	Oxygenated solvents (acetone, butanol, ethyl acetate, etc.)
Disposal Method:	Recycler
Tons:	.9174
Facility County:	Los Angeles

Gepaid:	CAD981639123
Contact:	GEORGE NOJIIRNA
Telephone:	2133940765
Facility Addr2:	Not reported
Mailing Name:	Not reported
Mailing Address:	631 COLORADO AVE
Mailing City,St,Zip:	SANTA MONICA, CA 904012507
Gen County:	Los Angeles
TSD EPA ID:	CAD008302903
TSD County:	Los Angeles
Waste Category:	Oxygenated solvents (acetone, butanol, ethyl acetate, etc.)

KEYSTONE BODY SHOP INC (Continued) **1000389762**

Disposal Method:	Recycler
Tons:	.9174
Facility County:	Los Angeles
Gepaid:	CAD981639123
Contact:	GEORGE NOJIIRNA
Telephone:	2133940765
Facility Addr2:	Not reported
Mailing Name:	Not reported
Mailing Address:	631 COLORADO AVE
Mailing City,St,Zip:	SANTA MONICA, CA 904012507
Gen County:	Los Angeles
TSD EPA ID:	CAD008302903
TSD County:	Los Angeles
Waste Category:	Oxygenated solvents (acetone, butanol, ethyl acetate, etc.)
Disposal Method:	Recycler
Tons:	1.0425
Facility County:	Los Angeles

O61 **STEAVEN JONES DEVELOPMENT CO** **SLIC** **S106483735**
North **1631 10TH ST** **N/A**
1/8-1/4 **SANTA MONICA, CA**
0.216 mi.
1143 ft. **Site 3 of 4 in cluster O**

Relative:
Higher

Actual:
95 ft.

SLIC:

Region:	STATE
Global Id:	SL184241407
Assigned Name:	SLICSITE
Lead Agency Contact:	JEFF HU
Lead Agency:	LOS ANGELES RWQCB (REGION 4)
Lead Agency Case Number:	0549
Responsible Party:	Not reported
Recent DTW:	Not reported
Substance Released:	Not reported
Facility Status:	**Case Closed**

O62 **PUROFLOW CORP** **RCRA-SQG** **1000332445**
North **1631 10TH ST** **FINDS** **CAD001325877**
1/8-1/4 **SANTA MONICA, CA 90404**
0.216 mi.
1143 ft. **Site 4 of 4 in cluster O**

Relative:
Higher

Actual:
95 ft.

RCRA-SQG:

Date form received by agency:	09/01/1996
Facility name:	PUROFLOW CORP
Facility address:	1631 10TH ST SANTA MONICA, CA 90404
EPA ID:	CAD001325877
Contact:	Not reported
Contact address:	Not reported Not reported
Contact country:	Not reported
Contact telephone:	Not reported
Contact email:	Not reported
EPA Region:	09

PUROFLOW CORP (Continued) **1000332445**

Classification: Small Small Quantity Generator
Description: Handler: generates more than 100 and less than 1000 kg of hazardous waste during any calendar month and accumulates less than 6000 kg of hazardous waste at any time; or generates 100 kg or less of hazardous waste during any calendar month, and accumulates more than 1000 kg of hazardous waste at any time

Owner/Operator Summary:
Owner/operator name: NOT REQUIRED
Owner/operator address: NOT REQUIRED
NOT REQUIRED, ME 99999
Owner/operator country: Not reported
Owner/operator telephone: (415) 555-1212
Legal status: Private
Owner/Operator Type: Operator
Owner/Op start date: Not reported
Owner/Op end date: Not reported

Owner/operator name: PUROFLOW INC
Owner/operator address: NOT REQUIRED
NOT REQUIRED, ME 99999
Owner/operator country: Not reported
Owner/operator telephone: (415) 555-1212
Legal status: Private
Owner/Operator Type: Owner
Owner/Op start date: Not reported
Owner/Op end date: Not reported

Handler Activities Summary:
U.S. importer of hazardous waste: Unknown
Mixed waste (haz. and radioactive): Unknown
Recycler of hazardous waste: No
Transporter of hazardous waste: No
Treater, storer or disposer of HW: No
Underground injection activity: No
On-site burner exemption: Unknown
Furnace exemption: Unknown
Used oil fuel burner: No
Used oil processor: No
User oil refiner: No
Used oil fuel marketer to burner: No
Used oil Specification marketer: No
Used oil transfer facility: No
Used oil transporter: No
Off-site waste receiver: Commercial status unknown

Historical Generators:
Date form received by agency: 06/05/1990
Facility name: PUROFLOW CORP
Classification: Large Quantity Generator

Violation Status: No violations found

FINDS:
Other Pertinent Environmental Activity Identified at Site

PUROFLOW CORP (Continued) **1000332445**

NCDB (National Compliance Data Base) supports implementation of the Federal Insecticide, Fungicide, and Rodenticide Act (FIFRA) and the Toxic Substances Control Act (TSCA). The system tracks inspections in regions and states with cooperative agreements, enforcement actions, and settlements.

RCRAInfo is a national information system that supports the Resource Conservation and Recovery Act (RCRA) program through the tracking of events and activities related to facilities that generate, transport, and treat, store, or dispose of hazardous waste. RCRAInfo allows RCRA program staff to track the notification, permit, compliance, and corrective action activities required under RCRA.

P63 **SOUTHERN CALIFORNIA EDISON** **HAZNET** **S102564458**
NNW **819 COLORADO AVE** **VCP** **N/A**
1/8-1/4 **SANTA MONICA, CA 90401** **ENVIROSTOR**
0.220 mi.
1162 ft. **Site 1 of 3 in cluster P**

Relative:
Higher

Actual:
93 ft.

HAZNET:

Gepaid:	CAC002587511
Contact:	KEN HERRERA/ENVIRON SPECIALIST
Telephone:	6612941525
Facility Addr2:	Not reported
Mailing Name:	Not reported
Mailing Address:	PO BOX 800 QUAD 1A
Mailing City,St,Zip:	ROSEMEAD, CA 91770
Gen County:	Los Angeles
TSD EPA ID:	CAD050806850
TSD County:	Los Angeles
Waste Category:	Waste oil and mixed oil
Disposal Method:	Transfer Station
Tons:	21.43
Facility County:	Not reported

Gepaid:	CAC002607041
Contact:	STAN MARSH
Telephone:	6263029711
Facility Addr2:	Not reported
Mailing Name:	Not reported
Mailing Address:	PO BOX 800 QUAD 3A
Mailing City,St,Zip:	ROSEMEAD, CA 917700800
Gen County:	Los Angeles
TSD EPA ID:	CAD050806850
TSD County:	Los Angeles
Waste Category:	Waste oil and mixed oil
Disposal Method:	Not reported
Tons:	0.4
Facility County:	Los Angeles

Gepaid:	CAC002607461
Contact:	STAN MARSH
Telephone:	9513135428
Facility Addr2:	Not reported
Mailing Name:	Not reported
Mailing Address:	PO BOX 800 QUAD 3A
Mailing City,St,Zip:	ROSEMEAD, CA 91770

SOUTHERN CALIFORNIA EDISON (Continued) **S102564458**

Gen County: Los Angeles
TSD EPA ID: CAD009007626
TSD County: Los Angeles
Waste Category: Asbestos-containing waste
Disposal Method: H13
Tons: 0.42
Facility County: Los Angeles

Gepaid: CAC002566926
Contact: MIGUEL FLORES-ENV SPECIALIST
Telephone: 9098205366
Facility Addr2: Not reported
Mailing Name: Not reported
Mailing Address: 2244 S WALNUT GROVE AVE
Mailing City,St,Zip: ROSEMEAD, CA 917700000
Gen County: Los Angeles
TSD EPA ID: CAD009007626
TSD County: Los Angeles
Waste Category: Asbestos-containing waste
Disposal Method: Disposal, Land Fill
Tons: 1.68
Facility County: Los Angeles

Click this hyperlink while viewing on your computer to access
-1 additional CA_HAZNET: record(s) in the EDR Site Report.

VCP:
Facility ID: 19490228
Site Type: Voluntary Cleanup
Site Type Detail: Voluntary Cleanup
Acres: 0.1
National Priorities List: NO
Cleanup Oversight Agencies: SMBRP
Lead Agency: SMBRP
Lead Agency Description: Not reported
Project Manager: Not reported
Supervisor: Hamid Saebfar
Division Branch: Chatsworth
Site Code: 300272
Assembly: 41
Senate: 23
Special Programs Code: Voluntary Cleanup Program
Status: No Further Action
Status Date: 1992-08-24 00:00:00
Restricted Use: NO
Funding: Responsible Party
Lat/Long: 34.0169944444444 / -118.4881
Alias Name: 300272
Alias Type: Project Code (Site Code)
Alias Name: 19490228
Alias Type: Envirostor ID Number
Alias Name: Not reported
Alias Type: Alternate Name
Alias Name: Not reported
Alias Type: Alternate Name
Alias Name: Not reported
Alias Type: Alternate Name

SOUTHERN CALIFORNIA EDISON (Continued) **S102564458**

Alias Name:	Not reported
Alias Type:	Alternate Name
Alias Name:	Not reported
Alias Type:	Alternate Name
Alias Name:	Not reported
Alias Type:	Alternate Name
Alias Name:	Not reported
Alias Type:	Alternate Name
APN:	NONE SPECIFIED
APN Description:	Not reported
Comments:	The Southern California Edison's former manufactured gas plant (MGP) was operated at the site from 1900 to 1903 and dismantled prior to 1909. MGPs such as the subject facility in Santa Monica were operated by various utility companies from the 1800s to the mid-1900s to produce gas from coal or oil. The gas manufacturing and purification processed yielded various byproducts or residues, consisting of lampblack, light oils, tars, sludges, and other petroleum products. During the investigtion,polynuclear aromatic hydrocarbons (PAHs) and metals were detected. The Dept. received a PEA report on May 14, 1992. On August 24, 1992 the Department completed review of the PEA. The PEA recommended "No Further Action" was needed at the site. ThePAH concentration at the site exceeded the PEA screening values. Therefore, the Department recommended that "Further Action" was necessary at the site.

Completed Info:

Completed Area Name:	PROJECT WIDE
Completed Sub Area Name:	Not reported
Completed Document Type:	Preliminary Endangerment Assessment Report
Completed Date:	/ /
Completed Area Name:	PROJECT WIDE
Completed Sub Area Name:	Not reported
Completed Document Type:	Site Screening
Completed Date:	/ /
Confirmed:	NONE SPECIFIED
Confirmed Description:	Not reported
Future Area Name:	Not reported
Future Sub Area Name:	Not reported
Future Document Type:	Not reported
Future Due Date:	Not reported
Media Affected:	10002, 10061, 10063, 10064, 10097, 10100, 10196, 10198, 10199, 20010, 20017, 20027, 30001, 30013, 30160
Media Affected Desc:	Not reported
Media Affected Desc:	Not reported
Media Affected Desc:	Not reported
Media Affected Desc:	Not reported
Media Affected Desc:	Not reported
Media Affected Desc:	Not reported
Media Affected Desc:	Not reported
Media Affected Desc:	Not reported
Media Affected Desc:	Not reported
Media Affected Desc:	Not reported
Media Affected Desc:	Not reported
Media Affected Desc:	Not reported
Media Affected Desc:	Not reported
Media Affected Desc:	Not reported

SOUTHERN CALIFORNIA EDISON (Continued) **S102564458**

Media Affected Desc: Not reported
Media Affected Desc: Not reported

Management:
Management Required: NONE SPECIFIED
Management Required Desc: Not reported
Potential: OTH, SOIL, SV
Potenital Description: Not reported
Potenital Description: Not reported
Potenital Description: Not reported
Schedule Area Name: Not reported
Schedule Sub Area Name: Not reported
Schedule Document Type: Not reported
Schedule Due Date: Not reported
Schedule Revised Date: Not reported
PastUse: MANUFACTURED GAS PLANT

ENVIROSTOR:
Site Type: Voluntary Cleanup
Site Type Detailed: Voluntary Cleanup
Acres: 0.1
NPL: NO
Regulatory Agencies: SMBRP
Lead Agency: SMBRP
Program Manager: Not reported
Supervisor: Hamid Saebfar
Division Branch: Chatsworth
Facility ID: 19490228
Site Code: 300272
Assembly: 41
Senate: 23
Special Program: Voluntary Cleanup Program
Status: No Further Action
Status Date: 1992-08-24 00:00:00
Restricted Use: NO
Funding: Responsible Party
Latitude: 34.0169944444444
Longitude: -118.4881
Alias Name: 300272
Alias Type: Project Code (Site Code)
Alias Name: 19490228
Alias Type: Envirostor ID Number
Alias Name: Not reported
Alias Type: Alternate Name
Alias Name: Not reported
Alias Type: Alternate Name
Alias Name: Not reported
Alias Type: Alternate Name
Alias Name: Not reported
Alias Type: Alternate Name
Alias Name: Not reported
Alias Type: Alternate Name
Alias Name: Not reported
Alias Type: Alternate Name
Alias Name: Not reported
Alias Type: Alternate Name

SOUTHERN CALIFORNIA EDISON (Continued) **S102564458**

APN: NONE SPECIFIED
APN Description: Not reported
Comments: The Southern California Edison's former manufactured gas plant (MGP) was operated at the site from 1900 to 1903 and dismantled prior to 1909. MGPs such as the subject facility in Santa Monica were operated by various utility companies from the 1800s to the mid-1900s to produce gas from coal or oil. The gas manufacturing and purification processed yielded various byproducts or residues, consisting of lampblack, light oils, tars, sludges, and other petroleum products. During the investigtion,polynuclear aromatic hydrocarbons (PAHs) and metals were detected. The Dept. received a PEA report on May 14, 1992. On August 24, 1992 the Department completed review of the PEA. The PEA recommended "No Further Action" was needed at the site. ThePAH concentration at the site exceeded the PEA screening values. Therefore, the Department recommended that "Further Action" was necessary at the site.

Completed Info:
Completed Area Name: PROJECT WIDE
Completed Sub Area Name: Not reported
Completed Document Type: Preliminary Endangerment Assessment Report
Completed Date: / /

Completed Area Name: PROJECT WIDE
Completed Sub Area Name: Not reported
Completed Document Type: Site Screening
Completed Date: / /

Confirmed: NONE SPECIFIED
Confirmed Description: Not reported
Future Area Name: Not reported
Future Sub Area Name: Not reported
Future Document Type: Not reported
Future Due Date: Not reported
Media Affected: 10002, 10061, 10063, 10064, 10097, 10100, 10196, 10198, 10199, 20010, 20017, 20027, 30001, 30013, 30160
Media Affected Desc: Not reported
Media Affected Desc: Not reported
Media Affected Desc: Not reported
Media Affected Desc: Not reported
Media Affected Desc: Not reported
Media Affected Desc: Not reported
Media Affected Desc: Not reported
Media Affected Desc: Not reported
Media Affected Desc: Not reported
Media Affected Desc: Not reported
Media Affected Desc: Not reported
Media Affected Desc: Not reported
Media Affected Desc: Not reported
Media Affected Desc: Not reported
Media Affected Desc: Not reported
Media Affected Desc: Not reported

Management:
Management Required: NONE SPECIFIED
Management Required Desc: Not reported
Potential: OTH, SOIL, SV
Potenital Description: Not reported
Potenital Description: Not reported

SOUTHERN CALIFORNIA EDISON (Continued) **S102564458**

Potenital Description:	Not reported
Schedule Area Name:	Not reported
Schedule Sub Area Name:	Not reported
Schedule Document Type:	Not reported
Schedule Due Date:	Not reported
Schedule Revised Date:	Not reported
PastUse:	MANUFACTURED GAS PLANT

P64 **EDISON/SANTA MONICA MGP** **Manufactured Gas Plants** **1008407777**
NNW **819 COLORADO AVE** **N/A**
1/8-1/4 **SANTA MONICA, CA 90401**
0.220 mi.
1162 ft. **Site 2 of 3 in cluster P**

Relative:
Higher

Actual:
93 ft.

P65 **APEX FURNITURE** **RCRA-SQG** **1000819395**
NNW **830 COLORADO AVE** **FINDS** **CAD983653775**
1/8-1/4 **SANTA MONICA, CA 90401**
0.225 mi.
1188 ft. **Site 3 of 3 in cluster P**

Relative:
Higher

Actual:
94 ft.

RCRA-SQG:

Date form received by agency:	12/08/1992
Facility name:	APEX FURNITURE
Facility address:	830 COLORADO AVE SANTA MONICA, CA 90401
EPA ID:	CAD983653775
Mailing address:	COLORADO AVE SANTA MONICA, CA 90401
Contact:	LINDA BLACK
Contact address:	830 COLORADO AVE SANTA MONICA, CA 90401
Contact country:	US
Contact telephone:	(310) 450-3321
Contact email:	Not reported
EPA Region:	09
Classification:	Small Small Quantity Generator
Description:	Handler: generates more than 100 and less than 1000 kg of hazardous waste during any calendar month and accumulates less than 6000 kg of hazardous waste at any time; or generates 100 kg or less of hazardous waste during any calendar month, and accumulates more than 1000 kg of hazardous waste at any time

Owner/Operator Summary:

Owner/operator name:	BEVERLY HILLS TRANSFER AND STORAGE
Owner/operator address:	1550 S MAIN ST GARDENA, CA 90248
Owner/operator country:	Not reported
Owner/operator telephone:	(310) 532-1121
Legal status:	Private
Owner/Operator Type:	Owner
Owner/Op start date:	Not reported
Owner/Op end date:	Not reported

APEX FURNITURE (Continued) **1000819395**

Handler Activities Summary:
- U.S. importer of hazardous waste: Unknown
- Mixed waste (haz. and radioactive): Unknown
- Recycler of hazardous waste: No
- Transporter of hazardous waste: No
- Treater, storer or disposer of HW: No
- Underground injection activity: No
- On-site burner exemption: Unknown
- Furnace exemption: Unknown
- Used oil fuel burner: No
- Used oil processor: No
- User oil refiner: No
- Used oil fuel marketer to burner: No
- Used oil Specification marketer: No
- Used oil transfer facility: No
- Used oil transporter: No
- Off-site waste receiver: Commercial status unknown

Violation Status: No violations found

FINDS:
Other Pertinent Environmental Activity Identified at Site

RCRAInfo is a national information system that supports the Resource Conservation and Recovery Act (RCRA) program through the tracking of events and activities related to facilities that generate, transport, and treat, store, or dispose of hazardous waste. RCRAInfo allows RCRA program staff to track the notification, permit, compliance, and corrective action activities required under RCRA.

Q66 **ARCO FACILITY NO 01946** **RCRA-SQG** **1004677648**
SSW **332 PICO BLVD** **FINDS** **CAR000100008**
1/8-1/4 **SANTA MONICA, CA 90405** **HAZNET**
0.228 mi.
1204 ft. **Site 1 of 4 in cluster Q**

Relative:
Lower

Actual:
63 ft.

RCRA-SQG:
- Date form received by agency: 05/28/2002
- Facility name: ARCO FACILITY NO 01946
- Facility address: 332 PICO BLVD
  SANTA MONICA, CA 90405
- EPA ID: CAR000100008
- Mailing address: P O BOX 6038
  ARTESIA, CA 907026038
- Contact: JACK OMAN
- Contact address: P O BOX 6038
  ARTESIA, CA 907026038
- Contact country: US
- Contact telephone: (714) 690-2425
- Contact email: Not reported
- EPA Region: 09
- Classification: Small Small Quantity Generator
- Description: Handler: generates more than 100 and less than 1000 kg of hazardous waste during any calendar month and accumulates less than 6000 kg of hazardous waste at any time; or generates 100 kg or less of hazardous waste during any calendar month, and accumulates more than 1000 kg of hazardous waste at any time

ARCO FACILITY NO 01946 (Continued) **1004677648**

Owner/Operator Summary:
Owner/operator name: B P WEST COAST PRODUCTS L L C
Owner/operator address: P O BOX 6038
ARTESIA, CA 90702
Owner/operator country: Not reported
Owner/operator telephone: (714) 690-2425
Legal status: Private
Owner/Operator Type: Owner
Owner/Op start date: Not reported
Owner/Op end date: Not reported

Handler Activities Summary:
U.S. importer of hazardous waste: Unknown
Mixed waste (haz. and radioactive): Unknown
Recycler of hazardous waste: No
Transporter of hazardous waste: No
Treater, storer or disposer of HW: No
Underground injection activity: No
On-site burner exemption: Unknown
Furnace exemption: Unknown
Used oil fuel burner: No
Used oil processor: No
User oil refiner: No
Used oil fuel marketer to burner: No
Used oil Specification marketer: No
Used oil transfer facility: No
Used oil transporter: No
Off-site waste receiver: Commercial status unknown

Hazardous Waste Summary:
Waste code: D000
Waste name: Not Defined

Waste code: D001
Waste name: IGNITABLE HAZARDOUS WASTES ARE THOSE WASTES WHICH HAVE A FLASHPOINT OF LESS THAN 140 DEGREES FAHRENHEIT AS DETERMINED BY A PENSKY-MARTENS CLOSED CUP FLASH POINT TESTER. ANOTHER METHOD OF DETERMINING THE FLASH POINT OF A WASTE IS TO REVIEW THE MATERIAL SAFETY DATA SHEET, WHICH CAN BE OBTAINED FROM THE MANUFACTURER OR DISTRIBUTOR OF THE MATERIAL. LACQUER THINNER IS AN EXAMPLE OF A COMMONLY USED SOLVENT WHICH WOULD BE CONSIDERED AS IGNITABLE HAZARDOUS WASTE.

Waste code: D018
Waste name: BENZENE

Violation Status: No violations found

FINDS:
Other Pertinent Environmental Activity Identified at Site

California - Hazardous Waste Tracking System - Datamart

RCRAInfo is a national information system that supports the Resource Conservation and Recovery Act (RCRA) program through the tracking of events and activities related to facilities that generate, transport, and treat, store, or dispose of hazardous waste. RCRAInfo allows RCRA

ARCO FACILITY NO 01946 (Continued) **1004677648**

program staff to track the notification, permit, compliance, and corrective action activities required under RCRA.

HAZNET:

Gepaid:	CAR000100008
Contact:	Jack Oman
Telephone:	7146902425
Facility Addr2:	Not reported
Mailing Name:	Not reported
Mailing Address:	PO BOX 6038
Mailing City,St,Zip:	Artesia, CA 907026038
Gen County:	Los Angeles
TSD EPA ID:	Not reported
TSD County:	Los Angeles
Waste Category:	Other organic solids
Disposal Method:	Transfer Station
Tons:	0.10
Facility County:	Not reported

Gepaid:	CAR000100008
Contact:	Jack Oman
Telephone:	7146902425
Facility Addr2:	Not reported
Mailing Name:	Not reported
Mailing Address:	PO BOX 6038
Mailing City,St,Zip:	Artesia, CA 907026038
Gen County:	Los Angeles
TSD EPA ID:	Not reported
TSD County:	Los Angeles
Waste Category:	Aqueous solution with less than 10% total organic residues
Disposal Method:	Not reported
Tons:	0.06
Facility County:	Not reported

Gepaid:	CAR000100008
Contact:	Jack Oman
Telephone:	7146902425
Facility Addr2:	Not reported
Mailing Name:	Not reported
Mailing Address:	PO BOX 6038
Mailing City,St,Zip:	Artesia, CA 907026038
Gen County:	Los Angeles
TSD EPA ID:	Not reported
TSD County:	Los Angeles
Waste Category:	Aqueous solution with less than 10% total organic residues
Disposal Method:	Recycler
Tons:	1.72
Facility County:	Not reported

Gepaid:	CAR000100008
Contact:	Jack Oman
Telephone:	7146902425
Facility Addr2:	Not reported
Mailing Name:	Not reported
Mailing Address:	PO BOX 6038
Mailing City,St,Zip:	Artesia, CA 907026038

ARCO FACILITY NO 01946 (Continued) **1004677648**

Gen County:	Los Angeles
TSD EPA ID:	Not reported
TSD County:	Los Angeles
Waste Category:	Other organic solids
Disposal Method:	Not reported
Tons:	0.41
Facility County:	Not reported

Gepaid:	CAR000100008
Contact:	Jack Oman
Telephone:	7146902425
Facility Addr2:	Not reported
Mailing Name:	Not reported
Mailing Address:	PO BOX 6038
Mailing City,St,Zip:	Artesia, CA 907026038
Gen County:	Los Angeles
TSD EPA ID:	Not reported
TSD County:	Los Angeles
Waste Category:	Other organic solids
Disposal Method:	Recycler
Tons:	0.15
Facility County:	Not reported

Click this hyperlink while viewing on your computer to access additional CA_HAZNET: detail in the EDR Site Report.

Q67 **JEFFREY T MOORE** **CHMIRS** **U001564014**
SSW **332 PICO BLVD** **HIST UST** **N/A**
1/8-1/4 **SANTA MONICA, CA 90405**
0.231 mi.
1219 ft. **Site 2 of 4 in cluster Q**

Relative:
Lower

Actual:
63 ft.

CHMIRS:

OES Incident Number:	97-2102
OES notification:	5/26/199712:57:07 AM
OES Date:	Not reported
OES Time:	Not reported
Incident Date:	Not reported
Date Completed:	**Not reported**
Property Use:	Not reported
Agency Id Number:	Not reported
Agency Incident Number:	Not reported
Time Notified:	Not reported
Time Completed:	Not reported
Surrounding Area:	Not reported
Estimated Temperature:	Not reported
Property Management:	Not reported
Special Studies 1:	Not reported
Special Studies 2:	Not reported
Special Studies 3:	Not reported
Special Studies 4:	Not reported
Special Studies 5:	Not reported
Special Studies 6:	Not reported
More Than Two Substances Involved?:	Not reported
Resp Agncy Personel # Of Decontaminated:	Not reported
Responding Agency Personel # Of Injuries:	Not reported
Responding Agency Personel # Of Fatalities:	Not reported
Others Number Of Decontaminated:	Not reported

JEFFREY T MOORE (Continued) **U001564014**

Others Number Of Injuries:	Not reported
Others Number Of Fatalities:	Not reported
Vehicle Make/year:	Not reported
Vehicle License Number:	Not reported
Vehicle State:	Not reported
Vehicle Id Number:	Not reported
CA/DOT/PUC/ICC Number:	Not reported
Company Name:	Not reported
Reporting Officer Name/ID:	Not reported
Report Date:	Not reported
Comments:	Not reported
Facility Telephone:	Not reported
Waterway Involved:	No
Waterway:	Not reported
Spill Site:	Not reported
Cleanup By:	Reporting Party
Containment:	Not reported
What Happened:	Not reported
Type:	Not reported
Measure:	Not reported
Other:	Not reported
Date/Time:	Not reported
Year:	1997
Agency:	Santa Monica FD
Incident Date:	5/26/199712:00:00 AM
Admin Agency:	City of Santa Monica
Amount:	Not reported
Contained:	Yes
Site Type:	Service Station
E Date:	Not reported
Substance:	Gasoline
Quantity Released:	Not reported
BBLS:	0
Cups:	0
CUFT:	0
Gallons:	60
Grams:	0
Pounds:	0
Liters:	0
Ounces:	0
Pints:	0
Quarts:	0
Sheen:	0
Tons:	0
Unknown:	0
Description:	Not reported
Evacuations:	0
Number of Injuries:	0
Number of Fatalities:	0
Description:	Tanker truck off loading at a gasoline station, over filled storage tank.

HIST UST:

Region:	STATE
Facility ID:	00000026675
Facility Type:	Gas Station
Other Type:	Not reported
Total Tanks:	0007

JEFFREY T MOORE (Continued) **U001564014**

Contact Name: Not reported
Telephone: 0000000000
Owner Name: ARCO PETROLEUM PRODUCTS CO.
Owner Address: 515 SOUTH FLOWER STREET
Owner City,St,Zip: LOS ANGELES, CA 90071

Tank Num: 001
Container Num: 0000000001
Year Installed: 1971
Tank Capacity: 00006000
Tank Used for: PRODUCT
Type of Fuel: 06
Tank Construction: 0000240 inches
Leak Detection: Stock Inventor, 10

Tank Num: 002
Container Num: 0000000002
Year Installed: 1967
Tank Capacity: 00006000
Tank Used for: PRODUCT
Type of Fuel: 06
Tank Construction: 0000240 inches
Leak Detection: Stock Inventor, 10

Tank Num: 003
Container Num: 0000000003
Year Installed: 1967
Tank Capacity: 00004000
Tank Used for: PRODUCT
Type of Fuel: 06
Tank Construction: 0000167 inches
Leak Detection: Stock Inventor, 10

Tank Num: 004
Container Num: 0000000004
Year Installed: 1967
Tank Capacity: 00004000
Tank Used for: PRODUCT
Type of Fuel: 06
Tank Construction: 0000167 inches
Leak Detection: Stock Inventor, 10

Tank Num: 005
Container Num: 0000000005
Year Installed: 1981
Tank Capacity: 00010000
Tank Used for: PRODUCT
Type of Fuel: 06
Tank Construction: Not reported
Leak Detection: Stock Inventor, 10

Tank Num: 006
Container Num: 0000000006
Year Installed: Not reported
Tank Capacity: 00000550
Tank Used for: PRODUCT
Type of Fuel: WASTE OIL

JEFFREY T MOORE (Continued) **U001564014**

Tank Construction: 0000093 inches
Leak Detection: Stock Inventor

Tank Num: 007
Container Num: 0000000007
Year Installed: 1981
Tank Capacity: 00010000
Tank Used for: Not reported
Type of Fuel: Not reported
Tank Construction: 0000240 inches
Leak Detection: Stock Inventor, 10

Q68 **ARCO #1946** **HAZNET S101298072**
SSW **332 PICO BLVD** **LUST N/A**
1/8-1/4 **SANTA MONICA, CA 90405** **CHMIRS**
0.231 mi. **Cortese**
1219 ft. **Site 3 of 4 in cluster Q**

Relative:
Lower

Actual:
63 ft.

HAZNET:
Gepaid: CAR000100008
Contact: JACK OMAN WASTE SPECIALIST
Telephone: 7146703958
Facility Addr2: Not reported
Mailing Name: Not reported
Mailing Address: PO BOX 80249
Mailing City,St,Zip: RCHO STA MARG, CA 926880000
Gen County: Los Angeles
TSD EPA ID: CAD008302903
TSD County: Los Angeles
Waste Category: Other organic solids
Disposal Method: Transfer Station
Tons: 0.09
Facility County: Not reported

Gepaid: CAR000100008
Contact: JACK OMAN WASTE SPECIALIST
Telephone: 7146703958
Facility Addr2: Not reported
Mailing Name: Not reported
Mailing Address: PO BOX 80249
Mailing City,St,Zip: RCHO STA MARG, CA 926880000
Gen County: Los Angeles
TSD EPA ID: CAD008302903
TSD County: Los Angeles
Waste Category: Other organic solids
Disposal Method: Transfer Station
Tons: 0.07
Facility County: Los Angeles

Gepaid: CAR000100008
Contact: JACK OMAN WASTE SPECIALIST
Telephone: 7146703958
Facility Addr2: Not reported
Mailing Name: Not reported
Mailing Address: PO BOX 80249
Mailing City,St,Zip: RCHO STA MARG, CA 926880000
Gen County: Los Angeles
TSD EPA ID: CAD008302903

ARCO #1946 (Continued) **S101298072**

TSD County: Los Angeles
Waste Category: Other organic solids
Disposal Method: Transfer Station
Tons: 0.09
Facility County: Not reported

Gepaid: CAR000100008
Contact: JACK OMAN WASTE SPECIALIST
Telephone: 7146703958
Facility Addr2: Not reported
Mailing Name: Not reported
Mailing Address: PO BOX 80249
Mailing City,St,Zip: RCHO STA MARG, CA 926880000
Gen County: Los Angeles
TSD EPA ID: CAD008302903
TSD County: Los Angeles
Waste Category: Other organic solids
Disposal Method: Transfer Station
Tons: 0.25
Facility County: Los Angeles

Gepaid: CAR000100008
Contact: JACK OMAN WASTE SPECIALIST
Telephone: 7146703958
Facility Addr2: Not reported
Mailing Name: Not reported
Mailing Address: PO BOX 80249
Mailing City,St,Zip: RCHO STA MARG, CA 926880000
Gen County: Los Angeles
TSD EPA ID: CAT080013352
TSD County: Los Angeles
Waste Category: Aqueous solution with less than 10% total organic residues
Disposal Method: Not reported
Tons: 0.12
Facility County: Los Angeles

Click this hyperlink while viewing on your computer to access
1 additional CA_HAZNET: record(s) in the EDR Site Report.

LUST:
Region: STATE
Status: Case Closed
Case Number: 904050034
Local Case #: Not reported
Chemical: Gasoline
Qty Leaked: Not reported
Abate Method: Pump and Treat Ground Water - generally employed to remove dissolved contaminants, Remove Free Product - remove floating product from water table, Vapor Extraction
Release Date: 1987-12-29 00:00:00
Discover Date: 1988-08-24 00:00:00
Report Date: 1996-07-19 00:00:00
Enforcement Dt: Not reported
Review Date: 1996-07-09 00:00:00
Enter Date: 1988-03-23 00:00:00
Stop Date: 1988-08-24 00:00:00
Confirm Leak: Not reported

ARCO #1946 (Continued) **S101298072**

Case Type: Other ground water affected
Cross Street: 004TH ST
Enf Type: Not reported
Funding: Not reported
How Discovered: Tank Closure
How Stopped: Not reported
Leak Cause: UNK
Leak Source: Tank
Global Id: T0603701423
Workplan: Not reported
Prelim Assess: Not reported
Pollution Char: 1988-04-25 00:00:00
Remed Plan: 1989-04-07 00:00:00
Remed Action: 1990-10-09 00:00:00
Monitoring: Not reported
MTBE Date: Not reported
GW Qualifier: Not reported
Soil Qualifier: Not reported
Max MTBE GW ppb: Not reported
Max MTBE Soil ppb: Not reported
County: 19
Org Name: Not reported
Reg Board: Los Angeles Region
Contact Person: Not reported
Responsible Party: ARCO PRODUCTS CO
RP Address: 4 CENTERPOINTE DR., SUITE 300, LA PALMA CA 90623 D
Interim: Yes
Oversight Prgm: LUST
MTBE Class: *
MTBE Conc: 0
MTBE Fuel: 1
MTBE Tested: MTBE Detected. Site tested for MTBE and MTBE detected
Staff: YR
Staff Initials: UNK
Lead Agency: Regional Board
Local Agency: 19033
Hydr Basin #: SAN FERNANDO VALLEY
Beneficial: Not reported
Priority: Not reported
Cleanup Fund Id: Not reported
Work Suspended: Not reported
Operator: PRESTIGE STATIONS INC.
Water System Name: Not reported
Well Name: Not reported
Distance To Lust: 0
Waste Discharge Global ID: Not reported
Waste Disch Assigned Name: Not reported
Summary: FREE PRODUCT REMOVAL IN PROGRESS, SAP UNDER REVIEW NEW GAS LEAK REPORTED 3/15/91

Region: STATE
Status: Leak being confirmed
Case Number: 904050034A
Local Case #: Not reported
Chemical: 1
Qty Leaked: Not reported
Abate Method: Not reported

ARCO #1946 (Continued) **S101298072**

Release Date: 2005-04-18 00:00:00
Discover Date: 2005-04-15 00:00:00
Report Date: Not reported
Enforcement Dt: Not reported
Review Date: Not reported
Enter Date: Not reported
Stop Date: Not reported
Confirm Leak: 2005-11-14 00:00:00
Case Type: Other ground water affected
Cross Street: 4TH ST
Enf Type: RB
Funding: DLSEL
How Discovered: OM
How Stopped: Remove Contents
Leak Cause: Structure Failure
Leak Source: Tank
Global Id: T0603739924
Workplan: Not reported
Prelim Assess: Not reported
Pollution Char: Not reported
Remed Plan: Not reported
Remed Action: Not reported
Monitoring: Not reported
MTBE Date: 2005-04-16 00:00:00
GW Qualifier: Not reported
Soil Qualifier: Not reported
Max MTBE GW ppb: 570000
Max MTBE Soil ppb: Not reported
County: 19
Org Name: Not reported
Reg Board: Los Angeles Region
Contact Person: Not reported
Responsible Party: TERESA SANTANA
RP Address: FOUR CENTERPOINTE DR., LPR4-460
Interim: Not reported
Oversight Prgm: LUST
MTBE Class: *
MTBE Conc: 1
MTBE Fuel: 0
MTBE Tested: MTBE Detected. Site tested for MTBE and MTBE detected
Staff: JH
Staff Initials: MH
Lead Agency: Regional Board
Local Agency: 19033
Hydr Basin #: Not reported
Beneficial: Not reported
Priority: Not reported
Cleanup Fund Id: Not reported
Work Suspended: Not reported
Operator: Not reported
Water System Name: Not reported
Well Name: Not reported
Distance To Lust: 0
Waste Discharge Global ID: Not reported
Waste Disch Assigned Name: Not reported
Summary: Not reported

ARCO #1946 (Continued) **S101298072**

LUST REG 4:

Region:	4	
Regional Board:	04	
County:	Los Angeles	
facid:	904050034	
Status:	Case Closed	
Substance:	Gasoline	
Substance Quantity:	Not reported	
Local Case No:	Not reported	
Case Type:	Groundwater	
Abatement Method Used at the Site:		GTFPVE
Global ID:	T0603701423	
W Global ID:	Not reported	
Staff:	UNK	
Local Agency:	19033	
Cross Street:	004TH ST	
Enforcement Type:	Not reported	
Date Leak Discovered:	8/24/1988	
Date Leak First Reported:		12/29/1987
Date Leak Record Entered:	3/23/1988	
Date Confirmation Began:	Not reported	
Date Leak Stopped:	8/24/1988	
Date Case Last Changed on Database:		7/9/1996
Date the Case was Closed:		7/19/1996
How Leak Discovered:	Tank Closure	
How Leak Stopped:	Not reported	
Cause of Leak:	UNK	
Leak Source:	Tank	
Operator:	PRESTIGE STATIONS INC.	
Water System:	Not reported	
Well Name:	Not reported	
Approx. Dist To Production Well (ft):		9127.219950637378901869547111
Source of Cleanup Funding:		Tank
Preliminary Site Assessment Workplan Submitted:		Not reported
Preliminary Site Assessment Began:		Not reported
Pollution Characterization Began:		4/25/1988
Remediation Plan Submitted:		4/7/1989
Remedial Action Underway:		10/9/1990
Post Remedial Action Monitoring Began:		Not reported
Enforcement Action Date:		Not reported
Historical Max MTBE Date:		Not reported
Hist Max MTBE Conc in Groundwater:		Not reported
Hist Max MTBE Conc in Soil:		Not reported
Significant Interim Remedial Action Taken:		Yes
GW Qualifier:	Not reported	
Soil Qualifier:	Not reported	
Organization:	Not reported	
Owner Contact:	Not reported	
Responsible Party:	ARCO PRODUCTS CO	
RP Address:	4 CENTERPOINTE DR., SUITE 300, LA PALMA CA 90623	
Program:	LUST	
Lat/Long:	34.0090963 / -1	
Local Agency Staff:	UNK	
Beneficial Use:	Not reported	
Priority:	Not reported	
Cleanup Fund Id:	Not reported	
Suspended:	Not reported	

ARCO #1946 (Continued) **S101298072**

Assigned Name: Not reported
Summary: FREE PRODUCT REMOVAL IN PROGRESS, SAP UNDER REVIEW NEW GAS LEAK REPORTED 3/15/91

CHMIRS:
OES Incident Number: 05-2272
OES notification: 4/15/200512:22:06 PM
OES Date: Not reported
OES Time: Not reported
Incident Date: Not reported
Date Completed: Not reported
Property Use: Not reported
Agency Id Number: Not reported
Agency Incident Number: Not reported
Time Notified: Not reported
Time Completed: Not reported
Surrounding Area: Not reported
Estimated Temperature: Not reported
Property Management: Not reported
Special Studies 1: Not reported
Special Studies 2: Not reported
Special Studies 3: Not reported
Special Studies 4: Not reported
Special Studies 5: Not reported
Special Studies 6: Not reported
More Than Two Substances Involved?: Not reported
Resp Agncy Personel # Of Decontaminated: Not reported
Responding Agency Personel # Of Injuries: Not reported
Responding Agency Personel # Of Fatalities: Not reported
Others Number Of Decontaminated: Not reported
Others Number Of Injuries: Not reported
Others Number Of Fatalities: Not reported
Vehicle Make/year: Not reported
Vehicle License Number: Not reported
Vehicle State: Not reported
Vehicle Id Number: Not reported
CA/DOT/PUC/ICC Number: Not reported
Company Name: Not reported
Reporting Officer Name/ID: Not reported
Report Date: Not reported
Comments: Not reported
Facility Telephone: Not reported
Waterway Involved: Not reported
Waterway: Not reported
Spill Site: Not reported
Cleanup By: Unknown
Containment: Not reported
What Happened: Not reported
Type: Not reported
Measure: Not reported
Other: Not reported
Date/Time: Not reported
Year: 2005
Agency: BP Arco
Incident Date: 4/15/200512:00:00 AM
Admin Agency: City of Santa Monica
Amount: Not reported

ARCO #1946 (Continued) **S101298072**

Contained:	Unknown
Site Type:	Service Station
E Date:	Not reported
Substance:	Gasoline
Quantity Released:	Not reported
BBLS:	0
Cups:	0
CUFT:	0
Gallons:	0.000000
Grams:	0
Pounds:	0
Liters:	0
Ounces:	0
Pints:	0
Quarts:	0
Sheen:	0
Tons:	0
Unknown:	0
Description:	Not reported
Evacuations:	0
Number of Injuries:	0
Number of Fatalities:	0
Description:	A construction crew drove a pile into an underground tank

Cortese:

Region:	CORTESE
Facility Addr2:	332 PICO BLVD

Q69 **ARCO SERVICE STATION #1946** **CA FID UST** **S101582822**
SSW **332 PICO BLVD** **SWEEPS UST** **N/A**
1/8-1/4 **SANTA MONICA, CA 90405**
0.231 mi.
1219 ft. **Site 4 of 4 in cluster Q**

Relative:
Lower

Actual:
63 ft.

CA FID UST:

Facility ID:	19001561
Regulated By:	UTNKA
Regulated ID:	00026675
Cortese Code:	Not reported
SIC Code:	Not reported
Facility Phone:	2133926597
Mail To:	Not reported
Mailing Address:	17315 STUDEBAKER
Mailing Address 2:	Not reported
Mailing City,St,Zip:	SANTA MONICA 90405
Contact:	Not reported
Contact Phone:	Not reported
DUNs Number:	Not reported
NPDES Number:	Not reported
EPA ID:	Not reported
Comments:	Not reported
Status:	Active

SWEEPS UST:

Status:	A
Comp Number:	26675
Number:	1

ARCO SERVICE STATION #1946 (Continued) **S101582822**

Board Of Equalization:	44-000506
Ref Date:	02-12-91
Act Date:	02-12-91
Created Date:	02-29-88
Tank Status:	A
Owner Tank Id:	2
Swrcb Tank Id:	19-033-026675-000002
Actv Date:	02-12-91
Capacity:	4000
Tank Use:	M.V. FUEL
Stg:	P
Content:	REG UNLEADED
Number Of Tanks:	4

Status:	A
Comp Number:	26675
Number:	1
Board Of Equalization:	44-000506
Ref Date:	02-12-91
Act Date:	02-12-91
Created Date:	02-29-88
Tank Status:	A
Owner Tank Id:	3
Swrcb Tank Id:	19-033-026675-000003
Actv Date:	02-12-91
Capacity:	4000
Tank Use:	M.V. FUEL
Stg:	P
Content:	REG UNLEADED
Number Of Tanks:	Not reported

Status:	A
Comp Number:	26675
Number:	1
Board Of Equalization:	44-000506
Ref Date:	02-12-91
Act Date:	02-12-91
Created Date:	02-29-88
Tank Status:	A
Owner Tank Id:	4
Swrcb Tank Id:	19-033-026675-000004
Actv Date:	02-12-91
Capacity:	6000
Tank Use:	M.V. FUEL
Stg:	P
Content:	REG UNLEADED
Number Of Tanks:	Not reported

Status:	A
Comp Number:	26675
Number:	1
Board Of Equalization:	44-000506
Ref Date:	02-12-91
Act Date:	02-12-91
Created Date:	02-29-88
Tank Status:	A
Owner Tank Id:	5

ARCO SERVICE STATION #1946 (Continued) **S101582822**

Swrcb Tank Id:	19-033-026675-000005
Actv Date:	02-12-91
Capacity:	10000
Tank Use:	M.V. FUEL
Stg:	P
Content:	REG UNLEADED
Number Of Tanks:	Not reported

R70 **THE FINISHERS TOUCH** **HIST UST** **U001564025**
ESE **2103 LINCOLN BLVD** **EMI** **N/A**
1/8-1/4 **SANTA MONICA, CA 90405**
0.244 mi.
1287 ft. **Site 1 of 2 in cluster R**

Relative:
Lower

Actual:
84 ft.

HIST UST:

Region:	STATE
Facility ID:	00000020996
Facility Type:	Not reported
Other Type:	Not reported
Total Tanks:	0001
Contact Name:	ABRAHAM HEFEC
Telephone:	2134523860
Owner Name:	THE FINISHERS TOUCH
Owner Address:	2103 LINCOLKN
Owner City,St,Zip:	SANTA MONICA, CA 90405
Tank Num:	001
Container Num:	01
Year Installed:	1983
Tank Capacity:	00000000
Tank Used for:	WASTE
Type of Fuel:	Not reported
Tank Construction:	Not reported
Leak Detection:	Visual

EMI:

Year:	1987
Carbon Monoxide Emissions Tons/Yr:	19
Air Basin:	SC
Facility ID:	14417
Air District Name:	SC
SIC Code:	3479
Air District Name:	SOUTH COAST AQMD
Community Health Air Pollution Info System:	Not reported
Consolidated Emission Reporting Rule:	Not reported
Total Organic Hydrocarbon Gases Tons/Yr:	2
Reactive Organic Gases Tons/Yr:	2
Carbon Monoxide Emissions Tons/Yr:	0
NOX - Oxides of Nitrogen Tons/Yr:	0
SOX - Oxides of Sulphur Tons/Yr:	0
Particulate Matter Tons/Yr:	0
Part. Matter 10 Micrometers & Smllr Tons/Yr:	0
Year:	1990
Carbon Monoxide Emissions Tons/Yr:	19
Air Basin:	SC
Facility ID:	14417

THE FINISHERS TOUCH (Continued) **U001564025**

Air District Name:	SC
SIC Code:	3479
Air District Name:	SOUTH COAST AQMD
Community Health Air Pollution Info System:	Not reported
Consolidated Emission Reporting Rule:	Not reported
Total Organic Hydrocarbon Gases Tons/Yr:	2
Reactive Organic Gases Tons/Yr:	2
Carbon Monoxide Emissions Tons/Yr:	0
NOX - Oxides of Nitrogen Tons/Yr:	0
SOX - Oxides of Sulphur Tons/Yr:	0
Particulate Matter Tons/Yr:	0
Part. Matter 10 Micrometers & Smllr Tons/Yr:	0

R71 **NASA OIL COMPANY** **LUST** **S103437860**
ESE **2120 LINCOLN BLVD** **Cortese** **N/A**
1/4-1/2 **SANTA MONICA, CA 90405**
0.256 mi.
1354 ft. **Site 2 of 2 in cluster R**

Relative:
Lower

Actual:
83 ft.

LUST:

Region:	STATE
Status:	Remedial action (cleanup) Underway
Case Number:	904050134
Local Case #:	Not reported
Chemical:	Gasoline
Qty Leaked:	Not reported
Abate Method:	Not reported
Release Date:	1992-02-10 00:00:00
Discover Date:	1991-10-16 00:00:00
Report Date:	Not reported
Enforcement Dt:	2001-06-13 00:00:00
Review Date:	Not reported
Enter Date:	1992-03-09 00:00:00
Stop Date:	1991-10-16 00:00:00
Confirm Leak:	1988-08-10 00:00:00
Case Type:	Other ground water affected
Cross Street:	PACIFIC
Enf Type:	Not reported
Funding:	SEL
How Discovered:	OM
How Stopped:	Not reported
Leak Cause:	UNK
Leak Source:	Piping
Global Id:	T0603701433
Workplan:	1992-09-17 00:00:00
Prelim Assess:	1998-08-12 00:00:00
Pollution Char:	1998-10-09 00:00:00
Remed Plan:	1998-11-12 00:00:00
Remed Action:	2006-01-31 00:00:00
Monitoring:	1992-02-10 00:00:00
MTBE Date:	2002-05-13 00:00:00
GW Qualifier:	Not reported
Soil Qualifier:	Not reported
Max MTBE GW ppb:	57,000
Max MTBE Soil ppb:	12,900
County:	19
Org Name:	Not reported
Reg Board:	Los Angeles Region

NASA OIL COMPANY (Continued) **S103437860**

Contact Person: Not reported
Responsible Party: NOEL ANENBERG
RP Address: 5900 CHERRY AVE.
Interim: Not reported
Oversight Prgm: LUST
MTBE Class: *
MTBE Conc: 3
MTBE Fuel: 1
MTBE Tested: MTBE Detected. Site tested for MTBE and MTBE detected
Staff: DPP
Staff Initials: MH
Lead Agency: Regional Board
Local Agency: 19033
Hydr Basin #: SAN FERNANDO VALLEY
Beneficial: Not reported
Priority: Not reported
Cleanup Fund Id: Not reported
Work Suspended: Not reported
Operator: NOEL ANENBERG
Water System Name: Not reported
Well Name: Not reported
Distance To Lust: 0
Waste Discharge Global ID: Not reported
Waste Disch Assigned Name: Not reported
Summary: Not reported

LUST REG 4:
Region: 4
Regional Board: 04
County: Los Angeles
facid: 904050134
Status: Remedial action (cleanup) Underway
Substance: Gasoline
Substance Quantity: Not reported
Local Case No: Not reported
Case Type: Groundwater
Abatement Method Used at the Site: Not reported
Global ID: T0603701433
W Global ID: Not reported
Staff: DP
Local Agency: 19033
Cross Street: PACIFIC
Enforcement Type: SEL
Date Leak Discovered: 10/16/1991
Date Leak First Reported: 2/10/1992
Date Leak Record Entered: 3/9/1992
Date Confirmation Began: 8/10/1988
Date Leak Stopped: 10/16/1991
Date Case Last Changed on Database: 9/6/2002
Date the Case was Closed: Not reported
How Leak Discovered: OM
How Leak Stopped: Not reported
Cause of Leak: UNK
Leak Source: Piping
Operator: NOEL ANENBERG
Water System: Not reported
Well Name: Not reported

NASA OIL COMPANY (Continued) **S103437860**

Approx. Dist To Production Well (ft):	7433.669413967103447524755 5918
Source of Cleanup Funding:	Piping
Preliminary Site Assessment Workplan Submitted:	9/17/1992
Preliminary Site Assessment Began:	8/12/1998
Pollution Characterization Began:	5/31/2002
Remediation Plan Submitted:	3/6/2003
Remedial Action Underway:	12/15/2003
Post Remedial Action Monitoring Began:	2/10/1992
Enforcement Action Date:	6/13/2001
Historical Max MTBE Date:	11/13/2000
Hist Max MTBE Conc in Groundwater:	190000
Hist Max MTBE Conc in Soil:	12900
Significant Interim Remedial Action Taken:	Not reported
GW Qualifier:	Not reported
Soil Qualifier:	Not reported
Organization:	Not reported
Owner Contact:	Not reported
Responsible Party:	NOEL ANENBERG
RP Address:	5900 CHERRY AVE.
Program:	LUST
Lat/Long:	34.0107013 / -1
Local Agency Staff:	UNK
Beneficial Use:	Not reported
Priority:	Not reported
Cleanup Fund Id:	Not reported
Suspended:	Not reported
Assigned Name:	Not reported
Summary:	Not reported

Cortese:

Region:	CORTESE
Facility Addr2:	2120 LINCOLN BLVD

S72 **RAND CORPORATION** **ENVIROSTOR** **S107737130**
SW **1700 MAIN ST.** **N/A**
1/4-1/2 **SANTA MONICA, CA 90401**
0.267 mi.
1408 ft. **Site 1 of 2 in cluster S**

Relative:
Lower

Actual:
62 ft.

ENVIROSTOR:

Site Type:	Evaluation
Site Type Detailed:	Evaluation
Acres:	Not reported
NPL:	NO
Regulatory Agencies:	LA CNTY FIRE DEPT. (BILLING AND UST), LOS ANGELES COUNTY
Lead Agency:	NONE SPECIFIED
Program Manager:	Not reported
Supervisor:	Greg Holmes
Division Branch:	Cypress
Facility ID:	70000146
Site Code:	Not reported
Assembly:	41
Senate:	23
Special Program:	Not reported
Status:	Refer: 1248 Local Agency
Status Date:	2005-09-05 00:00:00
Restricted Use:	NO

RAND CORPORATION (Continued) **S107737130**

Funding: Not Applicable
Latitude: 0
Longitude: 0
Alias Name: 70000146
Alias Type: Envirostor ID Number

APN: NONE SPECIFIED
APN Description: Not reported
Comments: Not reported

Completed Info:
Completed Area Name: Not reported
Completed Sub Area Name: Not reported
Completed Document Type: Not reported
Completed Date: Not reported

Confirmed: NONE SPECIFIED
Confirmed Description: Not reported
Future Area Name: Not reported
Future Sub Area Name: Not reported
Future Document Type: Not reported
Future Due Date: Not reported
Media Affected: NONE SPECIFIED
Media Affected Desc: Not reported

Management:
Management Required: NONE SPECIFIED
Management Required Desc: Not reported
Potential: NONE SPECIFIED
Potenital Description: Not reported
Schedule Area Name: Not reported
Schedule Sub Area Name: Not reported
Schedule Document Type: Not reported
Schedule Due Date: Not reported
Schedule Revised Date: Not reported
PastUse: NONE SPECIFIED

S73 **SANTA MONICA POLICE DEPARTMENT** **HAZNET S101298067**
SW **1685 MAIN ST** **LUST N/A**
1/4-1/2 **SANTA MONICA, CA 90401** **Cortese**
0.268 mi.
1416 ft. **Site 2 of 2 in cluster S**

Relative:
Lower

Actual:
62 ft.

HAZNET:
Gepaid: CAC002556640
Contact: RICH BERMAN
Telephone: 3104588711
Facility Addr2: Not reported
Mailing Name: Not reported
Mailing Address: 200 SANTA MONICA PIER STE C
Mailing City,St,Zip: SANTA MONICA, CA 90401
Gen County: Los Angeles
TSD EPA ID: Not reported
TSD County: Los Angeles
Waste Category: Unspecified organic liquid mixture
Disposal Method: Transfer Station
Tons: 0.01
Facility County: Not reported

SANTA MONICA POLICE DEPARTMENT (Continued) **S101298067**

LUST:

Region:	STATE
Status:	Case Closed
Case Number:	904010152
Local Case #:	Not reported
Chemical:	Diesel
Qty Leaked:	Not reported
Abate Method:	Not reported
Release Date:	1992-02-10 00:00:00
Discover Date:	1991-12-10 00:00:00
Report Date:	1994-12-20 00:00:00
Enforcement Dt:	Not reported
Review Date:	1994-12-20 00:00:00
Enter Date:	1992-03-09 00:00:00
Stop Date:	1991-12-10 00:00:00
Confirm Leak:	Not reported
Case Type:	Soil only
Cross Street:	COLORADO AVE
Enf Type:	Not reported
Funding:	Not reported
How Discovered:	Inventory Control
How Stopped:	Not reported
Leak Cause:	UNK
Leak Source:	UNK
Global Id:	T0603701375
Workplan:	Not reported
Prelim Assess:	Not reported
Pollution Char:	Not reported
Remed Plan:	Not reported
Remed Action:	1992-06-10 00:00:00
Monitoring:	Not reported
MTBE Date:	Not reported
GW Qualifier:	Not reported
Soil Qualifier:	Not reported
Max MTBE GW ppb:	Not reported
Max MTBE Soil ppb:	Not reported
County:	19
Org Name:	Not reported
Reg Board:	Los Angeles Region
Contact Person:	Not reported
Responsible Party:	CITY OF SANTA MONICA
RP Address:	200 SANTA MONICA PIER, SUITE E., SANTA MONICA, 90401
Interim:	Not reported
Oversight Prgm:	LUST
MTBE Class:	*
MTBE Conc:	0
MTBE Fuel:	0
MTBE Tested:	Not Required to be Tested.
Staff:	YR
Staff Initials:	UNK
Lead Agency:	Local Agency
Local Agency:	19033
Hydr Basin #:	SAN FERNANDO VALLEY
Beneficial:	Not reported
Priority:	Not reported
Cleanup Fund Id:	Not reported
Work Suspended:	Not reported

SANTA MONICA POLICE DEPARTMENT (Continued) **S101298067**

Operator: Not reported
Water System Name: Not reported
Well Name: Not reported
Distance To Lust: 0
Waste Discharge Global ID: Not reported
Waste Disch Assigned Name: Not reported
Summary: Not reported

LUST REG 4:

Region:	4	
Regional Board:	04	
County:	Los Angeles	
facid:	904010152	
Status:	Case Closed	
Substance:	Diesel	
Substance Quantity:	Not reported	
Local Case No:	Not reported	
Case Type:	Soil	
Abatement Method Used at the Site:		Not reported
Global ID:	T0603701375	
W Global ID:	Not reported	
Staff:	UNK	
Local Agency:	19033	
Cross Street:	COLORADO AVE	
Enforcement Type:	Not reported	
Date Leak Discovered:	12/10/1991	
Date Leak First Reported:		2/10/1992
Date Leak Record Entered:	3/9/1992	
Date Confirmation Began:	Not reported	
Date Leak Stopped:	12/10/1991	
Date Case Last Changed on Database:		12/20/1994
Date the Case was Closed:		12/20/1994
How Leak Discovered:	Inventory Control	
How Leak Stopped:	Not reported	
Cause of Leak:	UNK	
Leak Source:	UNK	
Operator:	Not reported	
Water System:	Not reported	
Well Name:	Not reported	
Approx. Dist To Production Well (ft):		9490.361465358514744884344518
Source of Cleanup Funding:		UNK
Preliminary Site Assessment Workplan Submitted:		Not reported
Preliminary Site Assessment Began:		Not reported
Pollution Characterization Began:		Not reported
Remediation Plan Submitted:		Not reported
Remedial Action Underway:		6/10/1992
Post Remedial Action Monitoring Began:		Not reported
Enforcement Action Date:		Not reported
Historical Max MTBE Date:		Not reported
Hist Max MTBE Conc in Groundwater:		Not reported
Hist Max MTBE Conc in Soil:		Not reported
Significant Interim Remedial Action Taken:		Not reported
GW Qualifier:	Not reported	
Soil Qualifier:	Not reported	
Organization:	Not reported	
Owner Contact:	Not reported	
Responsible Party:	CITY OF SANTA MONICA	

SANTA MONICA POLICE DEPARTMENT (Continued) **S101298067**

RP Address: 200 SANTA MONICA PIER, SUITE E., SANTA MONICA, 90401
Program: LUST
Lat/Long: 34.0111481 / -1
Local Agency Staff: UNK
Beneficial Use: Not reported
Priority: Not reported
Cleanup Fund Id: Not reported
Suspended: Not reported
Assigned Name: Not reported
Summary: Not reported

Cortese:
Region: CORTESE
Facility Addr2: Not reported

74
NW
1/4-1/2
0.281 mi.
1484 ft.

SANTA MONICA MUNICIPAL BUS LINES MAINTENANCE FACIL **LUST** **S101298081**
1620 006TH ST **Cortese** **N/A**
SANTA MONICA, CA 90401

Relative:
Lower

Actual:
87 ft.

LUST:
Region: STATE
Status: Remedial action (cleanup) Underway
Case Number: 904010043
Local Case #: Not reported
Chemical: Diesel
Qty Leaked: Not reported
Abate Method: Vapor Extraction, S, Remove Free Product - remove floating product from water table
Release Date: 1990-07-16 00:00:00
Discover Date: 1988-02-01 00:00:00
Report Date: Not reported
Enforcement Dt: 2001-02-28 00:00:00
Review Date: Not reported
Enter Date: 1990-08-30 00:00:00
Stop Date: Not reported
Confirm Leak: 1990-07-16 00:00:00
Case Type: Other ground water affected
Cross Street: Not reported
Enf Type: Not reported
Funding: SEL
How Discovered: Inventory Control
How Stopped: Not reported
Leak Cause: Corrosion
Leak Source: Piping
Global Id: T0603701364
Workplan: 1991-11-18 00:00:00
Prelim Assess: 1996-12-01 00:00:00
Pollution Char: 1996-12-04 00:00:00
Remed Plan: 2000-02-05 00:00:00
Remed Action: 2004-07-12 00:00:00
Monitoring: Not reported
MTBE Date: 1965-01-01 00:00:00
GW Qualifier: Not reported
Soil Qualifier: Not reported
Max MTBE GW ppb: 33,000

SANTA MONICA MUNICIPAL BUS LINES MAINTENANCE FACIL (Continued) **S101298081**

Max MTBE Soil ppb: Not reported
County: 19
Org Name: Not reported
Reg Board: Los Angeles Region
Contact Person: Not reported
Responsible Party: SCOTT BROTEN
RP Address: 28202 CABOT RD., SUITE #510
Interim: Not reported
Oversight Prgm: LUST
MTBE Class: *
MTBE Conc: 1
MTBE Fuel: 0
MTBE Tested: MTBE Detected. Site tested for MTBE and MTBE detected
Staff: JH
Staff Initials: RB
Lead Agency: Regional Board
Local Agency: 19033
Hydr Basin #: SAN FERNANDO VALLEY
Beneficial: Not reported
Priority: Not reported
Cleanup Fund Id: Not reported
Work Suspended: Not reported
Operator: Not reported
Water System Name: Not reported
Well Name: Not reported
Distance To Lust: 0
Waste Discharge Global ID: Not reported
Waste Disch Assigned Name: Not reported
Summary: SUBSURFACE SOIL VAPOR, NUTRIENT, AND GW PIPING SYSTEM FOR RAP SYSTEM WERE CONSTRUCTED.; 1/15/01 4TH QTR GW MON RPT 2000; 1/30/01 WP FOR DOWN GRADIENT ASSESSMENT ACTIVITIES; 4/13/01 1ST QTR GW MON RPT 2001

LUST REG 4:
Region: 4
Regional Board: 04
County: Los Angeles
facid: 904010043
Status: Remedial action (cleanup) Underway
Substance: Diesel
Substance Quantity: Not reported
Local Case No: Not reported
Case Type: Groundwater
Abatement Method Used at the Site: VES FP
Global ID: T0603701364
W Global ID: Not reported
Staff: JH
Local Agency: 19033
Cross Street: Not reported
Enforcement Type: LET
Date Leak Discovered: 2/1/1988
Date Leak First Reported: 7/16/1990
Date Leak Record Entered: 8/30/1990
Date Confirmation Began: 7/16/1990
Date Leak Stopped: Not reported
Date Case Last Changed on Database: 4/12/2002
Date the Case was Closed: Not reported
How Leak Discovered: Inventory Control

SANTA MONICA MUNICIPAL BUS LINES MAINTENANCE FACIL (Continued) **S101298081**

How Leak Stopped:	Not reported
Cause of Leak:	Corrosion
Leak Source:	Piping
Operator:	Not reported
Water System:	Not reported
Well Name:	Not reported
Approx. Dist To Production Well (ft):	8292.652377066205181577931775
Source of Cleanup Funding:	Piping
Preliminary Site Assessment Workplan Submitted:	11/18/1991
Preliminary Site Assessment Began:	12/1/1996
Pollution Characterization Began:	12/4/1996
Remediation Plan Submitted:	2/5/2000
Remedial Action Underway:	2/27/2001
Post Remedial Action Monitoring Began:	Not reported
Enforcement Action Date:	2/28/2001
Historical Max MTBE Date:	1/1/1965
Hist Max MTBE Conc in Groundwater:	33000
Hist Max MTBE Conc in Soil:	Not reported
Significant Interim Remedial Action Taken:	Not reported
GW Qualifier:	Not reported
Soil Qualifier:	Not reported
Organization:	Not reported
Owner Contact:	Not reported
Responsible Party:	BRIAN JOHNSON
RP Address:	200 SANTA MONICA PIER
Program:	LUST
Lat/Long:	34.0150991 / -1
Local Agency Staff:	UNK
Beneficial Use:	Not reported
Priority:	Not reported
Cleanup Fund Id:	Not reported
Suspended:	Not reported
Assigned Name:	Not reported
Summary:	SUBSURFACE SOIL VAPOR, NUTRIENT, AND GW PIPING SYSTEM FOR RAP SYSTEM WERE CONSTRUCTED.; 1/15/01 4TH QTR GW MON RPT 2000; 1/30/01 WP FOR DOWN GRADIENT ASSESSMENT ACTIVITIES; 4/13/01 1ST QTR GW MON RPT 2001

Cortese:

Region:	CORTESE
Facility Addr2:	1620 006TH ST

---

75 West 1/4-1/2 0.288 mi. 1520 ft.

SEARS
302 COLORADO AVE
SANTA MONICA, CA 90401

HAZNET **1000369353**
LUST **N/A**
Cortese

Relative: Lower

Actual: 67 ft.

HAZNET:

Gepaid:	CAD099992976
Contact:	NADINE LAJEUNE/MNG ENV SVCS
Telephone:	8472867199
Facility Addr2:	Not reported
Mailing Name:	Not reported
Mailing Address:	3333 BEVERLY RD A2-238A
Mailing City,St,Zip:	HOFFMAN ESTATES, IL 601793322
Gen County:	Los Angeles
TSD EPA ID:	CAT000613935

SEARS (Continued) **1000369353**

TSD County: Los Angeles
Waste Category: Aqueous solution with less than 10% total organic residues
Disposal Method: Transfer Station
Tons: 0.75
Facility County: Not reported

Gepaid: CAD099992976
Contact: MICHAEL OLSEN/MGR. ENV. COMP.
Telephone: 8472867222
Facility Addr2: Not reported
Mailing Name: Not reported
Mailing Address: 3333 BEVERLY RD #B5 339A
Mailing City,St,Zip: HOFFMAN ESTATES, IL 601790000
Gen County: Los Angeles
TSD EPA ID: CAT000613935
TSD County: Los Angeles
Waste Category: Aqueous solution with less than 10% total organic residues
Disposal Method: Transfer Station
Tons: 0.03
Facility County: Los Angeles

Gepaid: CAD099992976
Contact: KATHLEEN FLAHERTY/ENV SPECIAL
Telephone: 8472867199
Facility Addr2: Not reported
Mailing Name: SEARS #1178/6081
Mailing Address: 3333 BEVERLY RD A2-238A
Mailing City,St,Zip: HOFFMAN ESTATES, IL 601793322
Gen County: Los Angeles
TSD EPA ID: CAD008364432
TSD County: Los Angeles
Waste Category: Latex waste
Disposal Method: Transfer Station
Tons: 0.62
Facility County: Los Angeles

Gepaid: CAD099992976
Contact: KATHLEEN FLAHERTY/ENV SPECIAL
Telephone: 8472867199
Facility Addr2: Not reported
Mailing Name: SEARS #1178/6081
Mailing Address: 3333 BEVERLY RD A2-238A
Mailing City,St,Zip: HOFFMAN ESTATES, IL 601793322
Gen County: Los Angeles
TSD EPA ID: CAT080033681
TSD County: Los Angeles
Waste Category: Other inorganic solid waste
Disposal Method: Disposal, Land Fill
Tons: 1.65
Facility County: Los Angeles

Gepaid: CAD099992976
Contact: KATHLEEN FLAHERTY/ENV SPECIAL
Telephone: 8472867199
Facility Addr2: Not reported
Mailing Name: SEARS #1178/6081
Mailing Address: 3333 BEVERLY RD A2-238A

SEARS (Continued) **1000369353**

Mailing City,St,Zip: HOFFMAN ESTATES, IL 601793322
Gen County: Los Angeles
TSD EPA ID: CAT080013352
TSD County: Los Angeles
Waste Category: Unspecified organic liquid mixture
Disposal Method: Recycler
Tons: 1.19
Facility County: Los Angeles

Click this hyperlink while viewing on your computer to access
4 additional CA_HAZNET: record(s) in the EDR Site Report.

LUST:
Region: STATE
Status: Post remedial action monitoring
Case Number: 904010089
Local Case #: Not reported
Chemical: Hydrocarbons
Qty Leaked: Not reported
Abate Method: Not reported
Release Date: 1992-06-30 00:00:00
Discover Date: 1987-11-11 00:00:00
Report Date: Not reported
Enforcement Dt: Not reported
Review Date: 1992-08-24 00:00:00
Enter Date: 1992-08-13 00:00:00
Stop Date: 1987-11-11 00:00:00
Confirm Leak: Not reported
Case Type: Soil only
Cross Street: MAIN
Enf Type: Not reported
Funding: Not reported
How Discovered: Tank Closure
How Stopped: Not reported
Leak Cause: UNK
Leak Source: UNK
Global Id: T0603701368
Workplan: Not reported
Prelim Assess: Not reported
Pollution Char: Not reported
Remed Plan: Not reported
Remed Action: Not reported
Monitoring: 1992-06-30 00:00:00
MTBE Date: Not reported
GW Qualifier: Not reported
Soil Qualifier: Not reported
Max MTBE GW ppb: Not reported
Max MTBE Soil ppb: Not reported
County: 19
Org Name: Not reported
Reg Board: Los Angeles Region
Contact Person: Not reported
Responsible Party: SEARS, ROEBUCK & CO.
RP Address: 13330 E. TELEGRAPH RD., SANTA FE SPRINGS, 90670
Interim: Not reported
Oversight Prgm: LUST
MTBE Class: *

SEARS (Continued) **1000369353**

MTBE Conc: 0
MTBE Fuel: 0
MTBE Tested: MTBE Detected. Site tested for MTBE and MTBE detected
Staff: YR
Staff Initials: MH
Lead Agency: Local Agency
Local Agency: 19033
Hydr Basin #: SAN FERNANDO VALLEY
Beneficial: Not reported
Priority: Not reported
Cleanup Fund Id: Not reported
Work Suspended: Not reported
Operator: Not reported
Water System Name: Not reported
Well Name: Not reported
Distance To Lust: 0
Waste Discharge Global ID: Not reported
Waste Disch Assigned Name: Not reported
Summary: Not reported

LUST REG 4:
Region: 4
Regional Board: 04
County: Los Angeles
facid: 904010089
Status: Post remedial action monitoring
Substance: Hydrocarbons
Substance Quantity: Not reported
Local Case No: Not reported
Case Type: Soil
Abatement Method Used at the Site: Not reported
Global ID: T0603701368
W Global ID: Not reported
Staff: UNK
Local Agency: 19033
Cross Street: MAIN
Enforcement Type: Not reported
Date Leak Discovered: 11/11/1987
Date Leak First Reported: 6/30/1992
Date Leak Record Entered: 8/13/1992
Date Confirmation Began: Not reported
Date Leak Stopped: 11/11/1987
Date Case Last Changed on Database: 8/24/1992
Date the Case was Closed: Not reported
How Leak Discovered: Tank Closure
How Leak Stopped: Not reported
Cause of Leak: UNK
Leak Source: UNK
Operator: Not reported
Water System: Not reported
Well Name: Not reported
Approx. Dist To Production Well (ft): 9417.029192906704767160672591
Source of Cleanup Funding: UNK
Preliminary Site Assessment Workplan Submitted: Not reported
Preliminary Site Assessment Began: Not reported
Pollution Characterization Began: Not reported
Remediation Plan Submitted: Not reported

SEARS (Continued) **1000369353**

Remedial Action Underway:	Not reported
Post Remedial Action Monitoring Began:	6/30/1992
Enforcement Action Date:	Not reported
Historical Max MTBE Date:	11/1/2001
Hist Max MTBE Conc in Groundwater:	0
Hist Max MTBE Conc in Soil:	0
Significant Interim Remedial Action Taken:	Not reported
GW Qualifier:	ND
Soil Qualifier:	ND
Organization:	Not reported
Owner Contact:	Not reported
Responsible Party:	SEARS, ROEBUCK & CO.
RP Address:	13330 E. TELEGRAPH RD., SANTA FE SPRINGS, 90670
Program:	LUST
Lat/Long:	34.0128921 / -1
Local Agency Staff:	UNK
Beneficial Use:	Not reported
Priority:	Not reported
Cleanup Fund Id:	Not reported
Suspended:	Not reported
Assigned Name:	Not reported
Summary:	Not reported

Cortese:

Region:	CORTESE
Facility Addr2:	302 COLORADO AVE

T76 **TUNE UP MASTERS SHOP #5** **LUST** **S102439305**
NNW **1534 LINCOLN BLVD** **Cortese** **N/A**
1/4-1/2 **SANTA MONICA, CA 90401**
0.293 mi.
1549 ft. **Site 1 of 2 in cluster T**

Relative:
Higher

Actual:
96 ft.

LUST:

Region:	STATE
Status:	Case Closed
Case Number:	904010125
Local Case #:	Not reported
Chemical:	Waste Oil
Qty Leaked:	Not reported
Abate Method:	Not reported
Release Date:	1992-06-17 00:00:00
Discover Date:	1991-07-17 00:00:00
Report Date:	1992-06-17 00:00:00
Enforcement Dt:	Not reported
Review Date:	1992-06-19 00:00:00
Enter Date:	1992-06-01 00:00:00
Stop Date:	1991-07-17 00:00:00
Confirm Leak:	Not reported
Case Type:	Soil only
Cross Street:	BROADWAY
Enf Type:	Not reported
Funding:	Not reported
How Discovered:	Tank Closure
How Stopped:	Not reported
Leak Cause:	UNK
Leak Source:	UNK

TUNE UP MASTERS SHOP #5 (Continued) **S102439305**

Global Id: T0603701372
Workplan: Not reported
Prelim Assess: Not reported
Pollution Char: Not reported
Remed Plan: Not reported
Remed Action: Not reported
Monitoring: Not reported
MTBE Date: Not reported
GW Qualifier: Not reported
Soil Qualifier: Not reported
Max MTBE GW ppb: Not reported
Max MTBE Soil ppb: Not reported
County: 19
Org Name: Not reported
Reg Board: Los Angeles Region
Contact Person: Not reported
Responsible Party: TUNE UP MASTERS
RP Address: 2001 CORPORATE CENTER DR., NEWBURY PARK, 91320
Interim: Not reported
Oversight Prgm: LUST
MTBE Class: *
MTBE Conc: 0
MTBE Fuel: 0
MTBE Tested: Not Required to be Tested.
Staff: YR
Staff Initials: UNK
Lead Agency: Local Agency
Local Agency: 19033
Hydr Basin #: SAN FERNANDO VALLEY
Beneficial: Not reported
Priority: Not reported
Cleanup Fund Id: Not reported
Work Suspended: Not reported
Operator: Not reported
Water System Name: Not reported
Well Name: Not reported
Distance To Lust: 0
Waste Discharge Global ID: Not reported
Waste Disch Assigned Name: Not reported
Summary: Not reported

LUST REG 4:
Region: 4
Regional Board: 04
County: Los Angeles
facid: 904010125
Status: Case Closed
Substance: Waste Oil
Substance Quantity: Not reported
Local Case No: Not reported
Case Type: Soil
Abatement Method Used at the Site: Not reported
Global ID: T0603701372
W Global ID: Not reported
Staff: UNK
Local Agency: 19033
Cross Street: BROADWAY

TUNE UP MASTERS SHOP #5 (Continued) **S102439305**

Enforcement Type:	Not reported	
Date Leak Discovered:	7/17/1991	
Date Leak First Reported:		6/17/1992
Date Leak Record Entered:	6/1/1992	
Date Confirmation Began:	Not reported	
Date Leak Stopped:	7/17/1991	
Date Case Last Changed on Database:		6/19/1992
Date the Case was Closed:		6/17/1992
How Leak Discovered:	Tank Closure	
How Leak Stopped:	Not reported	
Cause of Leak:	UNK	
Leak Source:	UNK	
Operator:	Not reported	
Water System:	Not reported	
Well Name:	Not reported	
Approx. Dist To Production Well (ft):		7643.3001909476746298642609001
Source of Cleanup Funding:		UNK
Preliminary Site Assessment Workplan Submitted:		Not reported
Preliminary Site Assessment Began:		Not reported
Pollution Characterization Began:		Not reported
Remediation Plan Submitted:		Not reported
Remedial Action Underway:		Not reported
Post Remedial Action Monitoring Began:		Not reported
Enforcement Action Date:		Not reported
Historical Max MTBE Date:		Not reported
Hist Max MTBE Conc in Groundwater:		Not reported
Hist Max MTBE Conc in Soil:		Not reported
Significant Interim Remedial Action Taken:		Not reported
GW Qualifier:	Not reported	
Soil Qualifier:	Not reported	
Organization:	Not reported	
Owner Contact:	Not reported	
Responsible Party:	TUNE UP MASTERS	
RP Address:	2001 CORPORATE CENTER DR., NEWBURY PARK, 91320	
Program:	LUST	
Lat/Long:	34.017572 / -1	
Local Agency Staff:	UNK	
Beneficial Use:	Not reported	
Priority:	Not reported	
Cleanup Fund Id:	Not reported	
Suspended:	Not reported	
Assigned Name:	Not reported	
Summary:	Not reported	

Cortese:

Region:	CORTESE
Facility Addr2:	1534 LINCOLN BLVD

77
NNE
1/4-1/2
0.299 mi.
1579 ft.

PACIFICA EQUITIES, LLC
1639 11TH ST.
SANTA MONICA, CA 90404

LUST **S108418228**
N/A

Relative:
Higher

Actual:
102 ft.

LUST:

Region:	STATE
Status:	Leak being confirmed
Case Number:	Not reported
Local Case #:	Not reported
Chemical:	NNPETD,79016
Qty Leaked:	Not reported
Abate Method:	Not reported
Release Date:	2005-12-01 00:00:00
Discover Date:	2005-10-25 00:00:00
Report Date:	Not reported
Enforcement Dt:	Not reported
Review Date:	Not reported
Enter Date:	Not reported
Stop Date:	Not reported
Confirm Leak:	2007-01-12 00:00:00
Case Type:	Soil only
Cross Street:	COLORADO AVE.
Enf Type:	LOC
Funding:	Not reported
How Discovered:	Tank Closure
How Stopped:	Close Tank
Leak Cause:	UNK
Leak Source:	UNK
Global Id:	T0603746434
Workplan:	Not reported
Prelim Assess:	Not reported
Pollution Char:	Not reported
Remed Plan:	Not reported
Remed Action:	Not reported
Monitoring:	Not reported
MTBE Date:	Not reported
GW Qualifier:	Not reported
Soil Qualifier:	Not reported
Max MTBE GW ppb:	Not reported
Max MTBE Soil ppb:	Not reported
County:	19
Org Name:	Not reported
Reg Board:	Los Angeles Region
Contact Person:	Not reported
Responsible Party:	GARY KHAMNEIPUR
RP Address:	250 NO. CLIFFWOOD AVE.
Interim:	Not reported
Oversight Prgm:	LUST
MTBE Class:	*
MTBE Conc:	0
MTBE Fuel:	0
MTBE Tested:	MTBE Detected. Site tested for MTBE and MTBE detected
Staff:	YR
Staff Initials:	MH
Lead Agency:	Local Agency
Local Agency:	19033
Hydr Basin #:	Not reported

PACIFICA EQUITIES, LLC (Continued) **S108418228**

Beneficial: Not reported
Priority: Not reported
Cleanup Fund Id: Not reported
Work Suspended: Not reported
Operator: Not reported
Water System Name: Not reported
Well Name: Not reported
Distance To Lust: 0
Waste Discharge Global ID: Not reported
Waste Disch Assigned Name: Not reported
Summary: Not reported

T78 **VONS STORE #262** **HAZNET** **S102440981**
NNW **1522 LINCOLN BLVD** **LUST** **N/A**
1/4-1/2 **SANTA MONICA, CA 90401** **Cortese**
0.309 mi.
1630 ft. **Site 2 of 2 in cluster T**

Relative:
Higher

Actual:
97 ft.

HAZNET:
Gepaid: CAC001046680
Contact: VONS CO, INC.
Telephone: 3103937174
Facility Addr2: Not reported
Mailing Name: Not reported
Mailing Address: P.O. BOX 3338
Mailing City,St,Zip: LOS ANGELES, CA 900510000
Gen County: Los Angeles
TSD EPA ID: CAT080013352
TSD County: Los Angeles
Waste Category: Waste oil and mixed oil
Disposal Method: Recycler
Tons: .4378
Facility County: Los Angeles

LUST:
Region: STATE
Status: Case Closed
Case Number: 904010061
Local Case #: Not reported
Chemical: Hydrocarbons
Qty Leaked: Not reported
Abate Method: Not reported
Release Date: 1994-10-03 00:00:00
Discover Date: 1994-09-22 00:00:00
Report Date: 1996-02-27 00:00:00
Enforcement Dt: Not reported
Review Date: 1996-02-27 00:00:00
Enter Date: 1996-04-15 00:00:00
Stop Date: 1994-09-22 00:00:00
Confirm Leak: Not reported
Case Type: Soil only
Cross Street: BROADWAY
Enf Type: Not reported
Funding: Not reported
How Discovered: Tank Closure
How Stopped: Not reported
Leak Cause: UNK

VONS STORE #262 (Continued) **S102440981**

Leak Source: UNK
Global Id: T0603701366
Workplan: Not reported
Prelim Assess: Not reported
Pollution Char: Not reported
Remed Plan: Not reported
Remed Action: Not reported
Monitoring: Not reported
MTBE Date: Not reported
GW Qualifier: Not reported
Soil Qualifier: Not reported
Max MTBE GW ppb: Not reported
Max MTBE Soil ppb: Not reported
County: 19
Org Name: Not reported
Reg Board: Los Angeles Region
Contact Person: Not reported
Responsible Party: THE VONS COMPANIES, INC.
RP Address: 618 MICHILLINDA AVE., ARCADIA, CA 91007
Interim: Not reported
Oversight Prgm: LUST
MTBE Class: *
MTBE Conc: 0
MTBE Fuel: 0
MTBE Tested: Not Required to be Tested.
Staff: YR
Staff Initials: UNK
Lead Agency: Local Agency
Local Agency: 19033
Hydr Basin #: SAN FERNANDO VALLEY
Beneficial: Not reported
Priority: Not reported
Cleanup Fund Id: Not reported
Work Suspended: Not reported
Operator: OLD CASE #960415-01
Water System Name: Not reported
Well Name: Not reported
Distance To Lust: 0
Waste Discharge Global ID: Not reported
Waste Disch Assigned Name: Not reported
Summary: OLD CASE #960415-01

LUST REG 4:
Region: 4
Regional Board: 04
County: Los Angeles
facid: 904010061
Status: Case Closed
Substance: Hydrocarbons
Substance Quantity: Not reported
Local Case No: Not reported
Case Type: Soil
Abatement Method Used at the Site: Not reported
Global ID: T0603701366
W Global ID: Not reported
Staff: UNK
Local Agency: 19033

VONS STORE #262 (Continued) **S102440981**

Cross Street:	BROADWAY	
Enforcement Type:	Not reported	
Date Leak Discovered:	9/22/1994	
Date Leak First Reported:		10/3/1994
Date Leak Record Entered:	4/15/1996	
Date Confirmation Began:	Not reported	
Date Leak Stopped:	9/22/1994	
Date Case Last Changed on Database:		2/27/1996
Date the Case was Closed:		2/27/1996
How Leak Discovered:	Tank Closure	
How Leak Stopped:	Not reported	
Cause of Leak:	UNK	
Leak Source:	UNK	
Operator:	OLD CASE #960415-01	
Water System:	Not reported	
Well Name:	Not reported	
Approx. Dist To Production Well (ft):		7665.837037542981008662754592 2
Source of Cleanup Funding:		UNK
Preliminary Site Assessment Workplan Submitted:		Not reported
Preliminary Site Assessment Began:		Not reported
Pollution Characterization Began:		Not reported
Remediation Plan Submitted:		Not reported
Remedial Action Underway:		Not reported
Post Remedial Action Monitoring Began:		Not reported
Enforcement Action Date:		Not reported
Historical Max MTBE Date:		Not reported
Hist Max MTBE Conc in Groundwater:		Not reported
Hist Max MTBE Conc in Soil:		Not reported
Significant Interim Remedial Action Taken:		Not reported
GW Qualifier:	Not reported	
Soil Qualifier:	Not reported	
Organization:	Not reported	
Owner Contact:	Not reported	
Responsible Party:	THE VONS COMPANIES, INC.	
RP Address:	618 MICHILLINDA AVE., ARCADIA, CA 91007	
Program:	LUST	
Lat/Long:	34.017726 / -1	
Local Agency Staff:	UNK	
Beneficial Use:	Not reported	
Priority:	Not reported	
Cleanup Fund Id:	Not reported	
Suspended:	Not reported	
Assigned Name:	Not reported	
Summary:	OLD CASE #960415-01	

Cortese:

Region:	CORTESE
Facility Addr2:	1522 LINCOLN BLVD

79
NE
1/4-1/2
0.338 mi.
1786 ft.

LEXUS OF SANTA MONICA
1630 012TH ST
SANTA MONICA, CA 90404

LUST
Cortese
LA Co. Site Mitigation
SLIC

S103437880
N/A

Relative:
Higher

Actual:
105 ft.

LUST:

Region:	STATE
Status:	Post remedial action monitoring
Case Number:	904040089
Local Case #:	Not reported
Chemical:	Solvents
Qty Leaked:	Not reported
Abate Method:	Not reported
Release Date:	1993-03-17 00:00:00
Discover Date:	1993-03-17 00:00:00
Report Date:	Not reported
Enforcement Dt:	Not reported
Review Date:	1996-10-03 00:00:00
Enter Date:	1996-09-24 00:00:00
Stop Date:	1996-08-30 00:00:00
Confirm Leak:	Not reported
Case Type:	Other ground water affected
Cross Street:	OLYMPIC BLVD
Enf Type:	Not reported
Funding:	Not reported
How Discovered:	Subsurface Monitoring
How Stopped:	Not reported
Leak Cause:	Not reported
Leak Source:	Not reported
Global Id:	T0603701388
Workplan:	Not reported
Prelim Assess:	Not reported
Pollution Char:	1996-08-30 00:00:00
Remed Plan:	1996-06-10 00:00:00
Remed Action:	Not reported
Monitoring:	1998-10-24 00:00:00
MTBE Date:	Not reported
GW Qualifier:	Not reported
Soil Qualifier:	Not reported
Max MTBE GW ppb:	Not reported
Max MTBE Soil ppb:	Not reported
County:	19
Org Name:	Not reported
Reg Board:	Los Angeles Region
Contact Person:	Not reported
Responsible Party:	STEVE & JONES DEVELOPMENT CO
RP Address:	2932 WILSHIRE BLVD, SUITE #204, SANTA MONICA CA 90403
Interim:	No
Oversight Prgm:	Spills, Leaks, Investigations and Cleanup UST
MTBE Class:	*
MTBE Conc:	0
MTBE Fuel:	0
MTBE Tested:	Not Required to be Tested.
Staff:	SLC
Staff Initials:	MH
Lead Agency:	Regional Board
Local Agency:	19033
Hydr Basin #:	SAN FERNANDO VALLEY

LEXUS OF SANTA MONICA (Continued) **S103437880**

Beneficial: Not reported
Priority: 2
Cleanup Fund Id: Not reported
Work Suspended: Not reported
Operator: Not reported
Water System Name: Not reported
Well Name: Not reported
Distance To Lust: 0
Waste Discharge Global ID: Not reported
Waste Disch Assigned Name: Not reported
Summary: REFER TO SLIC #609

LUST REG 4:
Region: 4
Regional Board: 04
County: Los Angeles
facid: 904040089
Status: Post remedial action monitoring
Substance: Solvents
Substance Quantity: Not reported
Local Case No: Not reported
Case Type: Groundwater
Abatement Method Used at the Site: Not reported
Global ID: T0603701388
W Global ID: Not reported
Staff: SLC
Local Agency: 19033
Cross Street: OLYMPIC BLVD
Enforcement Type: Not reported
Date Leak Discovered: 3/17/1993
Date Leak First Reported: 3/17/1993
Date Leak Record Entered: 9/24/1996
Date Confirmation Began: Not reported
Date Leak Stopped: 8/30/1996
Date Case Last Changed on Database: 10/3/1996
Date the Case was Closed: Not reported
How Leak Discovered: Subsurface Monitoring
How Leak Stopped: Not reported
Cause of Leak: Not reported
Leak Source: Not reported
Operator: Not reported
Water System: Not reported
Well Name: Not reported
Approx. Dist To Production Well (ft): 5896.913062505499358514768592
Source of Cleanup Funding: Not reported
Preliminary Site Assessment Workplan Submitted: Not reported
Preliminary Site Assessment Began: Not reported
Pollution Characterization Began: 8/30/1996
Remediation Plan Submitted: 6/10/1996
Remedial Action Underway: Not reported
Post Remedial Action Monitoring Began: 10/24/1998
Enforcement Action Date: Not reported
Historical Max MTBE Date: Not reported
Hist Max MTBE Conc in Groundwater: Not reported
Hist Max MTBE Conc in Soil: Not reported
Significant Interim Remedial Action Taken: No
GW Qualifier: Not reported

LEXUS OF SANTA MONICA (Continued) **S103437880**

Soil Qualifier: Not reported
Organization: Not reported
Owner Contact: Not reported
Responsible Party: STEVE & JONES DEVELOPMENT CO
RP Address: 2932 WILSHIRE BLVD, SUITE #204, SANTA MONICA CA 90403
Program: SLIC
Lat/Long: 34.018928 / -1
Local Agency Staff: UNK
Beneficial Use: Not reported
Priority: 2
Cleanup Fund Id: Not reported
Suspended: Not reported
Assigned Name: Not reported
Summary: REFER TO SLIC #609

Cortese:
Region: CORTESE
Facility Addr2: 1630 012TH ST

LA Co. Site Mitigation:
Facility ID: Not reported
Site ID: SD0010553
Case ID: Not reported
Abated: Yes
Assigned To: GB
Entered Date: 03/01/2006
Abated Date: 04/06/1990

SLIC:
Region: STATE
Global Id: T0603701388
Assigned Name: MAINSITE
Lead Agency Contact: SLC
Lead Agency: LOS ANGELES RWQCB (REGION 4)
Lead Agency Case Number: 904040089
Responsible Party: STEVE & JONES DEVELOPMENT CO
Recent DTW: Not reported
Substance Released: 13
Facility Status: Verification Monitoring Underway

80
NNE
1/4-1/2
0.351 mi.
1851 ft.

Relative:
Higher

Actual:
106 ft.

LEXUS OF SANTA MONICA **SLIC** **S106483755**
1630 12TH ST **N/A**
SANTA MONICA, CA

SLIC:
Region: STATE
Global Id: SL184591442
Assigned Name: SLICSITE
Lead Agency Contact: MOHAMMAD ZAIDI
Lead Agency: LOS ANGELES RWQCB (REGION 4)
Lead Agency Case Number: 0609
Responsible Party: Steaven Jones Development Company
Recent DTW: Not reported
Substance Released: PCE, TCE, VOC

LEXUS OF SANTA MONICA (Continued) **S106483755**

Facility Status: **Case Closed**

81
ESE
1/4-1/2
0.380 mi.
2009 ft.

INSTA-TUNE
2307 LINCOLN BLVD
SANTA MONICA, CA 90405

LUST **U003783636**
Cortese **N/A**
UST
SWEEPS UST

Relative:
Lower

Actual:
78 ft.

LUST:

Region:	STATE
Status:	Case Closed
Case Number:	904050225
Local Case #:	Not reported
Chemical:	Hydrocarbons
Qty Leaked:	Not reported
Abate Method:	Not reported
Release Date:	2000-02-01 00:00:00
Discover Date:	1999-08-13 00:00:00
Report Date:	2000-02-07 00:00:00
Enforcement Dt:	Not reported
Review Date:	2000-02-01 00:00:00
Enter Date:	Not reported
Stop Date:	1999-05-03 00:00:00
Confirm Leak:	Not reported
Case Type:	Soil only
Cross Street:	PEARL ST
Enf Type:	Not reported
Funding:	Not reported
How Discovered:	Repair Tank
How Stopped:	Not reported
Leak Cause:	UNK
Leak Source:	UNK
Global Id:	T0603701442
Workplan:	2000-02-01 00:00:00
Prelim Assess:	Not reported
Pollution Char:	Not reported
Remed Plan:	Not reported
Remed Action:	Not reported
Monitoring:	Not reported
MTBE Date:	Not reported
GW Qualifier:	Not reported
Soil Qualifier:	Not reported
Max MTBE GW ppb:	Not reported
Max MTBE Soil ppb:	0.140
County:	19
Org Name:	Not reported
Reg Board:	Los Angeles Region
Contact Person:	Not reported
Responsible Party:	SALMA OBEJI
RP Address:	2001 WILSHIRE BLVD., STE. 510, SANTA MONICA CA 90403
Interim:	Not reported
Oversight Prgm:	LUST
MTBE Class:	*
MTBE Conc:	1
MTBE Fuel:	0
MTBE Tested:	MTBE Detected. Site tested for MTBE and MTBE detected
Staff:	YR
Staff Initials:	MH

INSTA-TUNE (Continued) **U003783636**

Lead Agency: Local Agency
Local Agency: 19033
Hydr Basin #: SAN FERNANDO VALLEY
Beneficial: Not reported
Priority: Not reported
Cleanup Fund Id: Not reported
Work Suspended: Not reported
Operator: Not reported
Water System Name: Not reported
Well Name: Not reported
Distance To Lust: 0
Waste Discharge Global ID: Not reported
Waste Disch Assigned Name: Not reported
Summary: Not reported

LUST REG 4:
Region: 4
Regional Board: 04
County: Los Angeles
facid: 904050225
Status: Preliminary site assessment workplan submitted
Substance: Hydrocarbons
Substance Quantity: Not reported
Local Case No: Not reported
Case Type: Soil
Abatement Method Used at the Site: Not reported
Global ID: T0603701442
W Global ID: Not reported
Staff: UNK
Local Agency: 19033
Cross Street: PEARL ST
Enforcement Type: Not reported
Date Leak Discovered: 8/13/1999
Date Leak First Reported: 2/1/2000
Date Leak Record Entered: Not reported
Date Confirmation Began: Not reported
Date Leak Stopped: 5/3/1999
Date Case Last Changed on Database: 2/1/2000
Date the Case was Closed: Not reported
How Leak Discovered: Repair Tank
How Leak Stopped: Not reported
Cause of Leak: UNK
Leak Source: UNK
Operator: Not reported
Water System: Not reported
Well Name: Not reported
Approx. Dist To Production Well (ft): 7481.71203697123610806153530 21
Source of Cleanup Funding: UNK
Preliminary Site Assessment Workplan Submitted: 2/1/2000
Preliminary Site Assessment Began: Not reported
Pollution Characterization Began: Not reported
Remediation Plan Submitted: Not reported
Remedial Action Underway: Not reported
Post Remedial Action Monitoring Began: Not reported
Enforcement Action Date: Not reported
Historical Max MTBE Date: Not reported
Hist Max MTBE Conc in Groundwater: Not reported

INSTA-TUNE (Continued) **U003783636**

Hist Max MTBE Conc in Soil: .14
Significant Interim Remedial Action Taken: Not reported
GW Qualifier: Not reported
Soil Qualifier: Not reported
Organization: Not reported
Owner Contact: Not reported
Responsible Party: SALMA OBEJI
RP Address: 2001 WILSHIRE BLVD., STE. 510, SANTA MONICA CA 90403
Program: LUST
Lat/Long: 34.0095224 / -1
Local Agency Staff: UNK
Beneficial Use: Not reported
Priority: Not reported
Cleanup Fund Id: Not reported
Suspended: Not reported
Assigned Name: Not reported
Summary: Not reported

Cortese:
Region: CORTESE
Facility Addr2: 2307 LINCOLN BLVD

UST:
Local Agency: Santa Monica, Los Angeles County
Facility ID: 600147

SWEEPS UST:
Status: A
Comp Number: 50935
Number: 1
Board Of Equalization: 44-010577
Ref Date: 02-12-91
Act Date: 02-12-91
Created Date: 02-29-88
Tank Status: A
Owner Tank Id: 10
Swrcb Tank Id: 19-033-050935-000010
Actv Date: 02-12-91
Capacity: 550
Tank Use: OIL
Stg: W
Content: WASTE OIL
Number Of Tanks: 1

---

82 **PIONEER BOULANGERIE** **HAZNET** **S104406326**
SSW **2012 MAIN ST** **LUST** **N/A**
1/4-1/2 **SANTA MONICA, CA 90405** **Cortese**
0.386 mi.
2038 ft.

Relative:
Lower

Actual:
52 ft.

HAZNET:
Gepaid: CAC002249889
Contact: JOHN GARACOCHEA
Telephone: 3103923066
Facility Addr2: Not reported
Mailing Name: Not reported

PIONEER BOULANGERIE (Continued) **S104406326**

Mailing Address: 512 ROSE AVE
Mailing City,St,Zip: VENICE, CA 902910000
Gen County: Los Angeles
TSD EPA ID: CAT080013352
TSD County: Los Angeles
Waste Category: Waste oil and mixed oil
Disposal Method: Recycler
Tons: 1.1676
Facility County: Los Angeles

Gepaid: CAC001181480
Contact: JOHN B GARACOCHEA
Telephone: 3103923066
Facility Addr2: Not reported
Mailing Name: Not reported
Mailing Address: 512 ROSE AVE
Mailing City,St,Zip: VENICE, CA 902910000
Gen County: Los Angeles
TSD EPA ID: CAT080013352
TSD County: Los Angeles
Waste Category: Waste oil and mixed oil
Disposal Method: Recycler
Tons: 1.3969
Facility County: Los Angeles

LUST:
Region: STATE
Status: Case Closed
Case Number: 904050207
Local Case #: Not reported
Chemical: Hydrocarbons
Qty Leaked: Not reported
Abate Method: Not reported
Release Date: 2000-01-10 00:00:00
Discover Date: 1999-06-27 00:00:00
Report Date: 2001-01-23 00:00:00
Enforcement Dt: Not reported
Review Date: 2001-02-16 00:00:00
Enter Date: Not reported
Stop Date: Not reported
Confirm Leak: Not reported
Case Type: Other ground water affected
Cross Street: Not reported
Enf Type: Not reported
Funding: Not reported
How Discovered: OM
How Stopped: Not reported
Leak Cause: Not reported
Leak Source: UNK
Global Id: T0603701440
Workplan: Not reported
Prelim Assess: Not reported
Pollution Char: 1999-05-27 00:00:00
Remed Plan: Not reported
Remed Action: Not reported
Monitoring: Not reported
MTBE Date: 1965-01-01 00:00:00

PIONEER BOULANGERIE (Continued) **S104406326**

GW Qualifier: <
Soil Qualifier: <
Max MTBE GW ppb: 1
Max MTBE Soil ppb: 0.001
County: 19
Org Name: Not reported
Reg Board: Los Angeles Region
Contact Person: Not reported
Responsible Party: PIONEER FRENCH BAKERY
RP Address: 512 ROSE AVE., VENICE, CA 90291
Interim: Not reported
Oversight Prgm: LUST
MTBE Class: Not reported
MTBE Conc: 2
MTBE Fuel: 0
MTBE Tested: MTBE Detected. Site tested for MTBE and MTBE detected
Staff: DMB
Staff Initials: UNK
Lead Agency: Regional Board
Local Agency: 19033
Hydr Basin #: SAN FERNANDO VALLEY
Beneficial: Not reported
Priority: Not reported
Cleanup Fund Id: Not reported
Work Suspended: Not reported
Operator: Not reported
Water System Name: Not reported
Well Name: Not reported
Distance To Lust: 0
Waste Discharge Global ID: Not reported
Waste Disch Assigned Name: Not reported
Summary: 5/4/00 GW ASSESSMENT RPT; 7/26/00 GW ASSESSMENT RPT; 11/1/00 GW ASSESSMENT RPT; 11/22/00 LOW RISK PETROLEUM UST SITE CLOSURE; 2/16/01 UST MONITORING WELL ABANDONMENT

LUST REG 4:
Region: 4
Regional Board: 04
County: Los Angeles
facid: 904050207
Status: Case Closed
Substance: Hydrocarbons
Substance Quantity: Not reported
Local Case No: Not reported
Case Type: Groundwater
Abatement Method Used at the Site: Not reported
Global ID: T0603701440
W Global ID: Not reported
Staff: TCS
Local Agency: 19033
Cross Street: Not reported
Enforcement Type: Not reported
Date Leak Discovered: 6/27/1999
Date Leak First Reported: 1/10/2000
Date Leak Record Entered: Not reported
Date Confirmation Began: Not reported
Date Leak Stopped: Not reported

PIONEER BOULANGERIE (Continued) **S104406326**

Date Case Last Changed on Database:		2/16/2001
Date the Case was Closed:		1/23/2001
How Leak Discovered:	OM	
How Leak Stopped:	Not reported	
Cause of Leak:	Not reported	
Leak Source:	UNK	
Operator:	Not reported	
Water System:	Not reported	
Well Name:	Not reported	
Approx. Dist To Production Well (ft):		9933.442044316846077080507411
Source of Cleanup Funding:		UNK
Preliminary Site Assessment Workplan Submitted:		Not reported
Preliminary Site Assessment Began:		Not reported
Pollution Characterization Began:		5/27/1999
Remediation Plan Submitted:		Not reported
Remedial Action Underway:		Not reported
Post Remedial Action Monitoring Began:		Not reported
Enforcement Action Date:		Not reported
Historical Max MTBE Date:		1/1/1965
Hist Max MTBE Conc in Groundwater:		1
Hist Max MTBE Conc in Soil:		.001
Significant Interim Remedial Action Taken:		Not reported
GW Qualifier:	<	
Soil Qualifier:	<	
Organization:	Not reported	
Owner Contact:	Not reported	
Responsible Party:	PIONEER FRENCH BAKERY	
RP Address:	512 ROSE AVE., VENICE, CA 90291	
Program:	LUST	
Lat/Long:	34.0069683 / -1	
Local Agency Staff:	UNK	
Beneficial Use:	Not reported	
Priority:	Not reported	
Cleanup Fund Id:	Not reported	
Suspended:	Not reported	
Assigned Name:	Not reported	
Summary:	5/4/00 GW ASSESSMENT RPT; 7/26/00 GW ASSESSMENT RPT; 11/1/00 GW ASSESSMENT RPT; 11/22/00 LOW RISK PETROLEUM UST SITE CLOSURE; 2/16/01 UST MONITORING WELL ABANDONMENT	

Cortese:

Region:	CORTESE
Facility Addr2:	2012 MAIN ST

---

83 **SANTA MONICA AAF REDIS STA #3** **FUDS** **1009484291**
SW **N/A**
1/4-1/2 **SANTA MONICA, CA**
0.397 mi.
2094 ft.

Relative:
Lower

Actual:
52 ft.

FUDS:

Federal Facility ID:	CA9799F5622
FUDS #:	J09CA0620
Facility Name:	SANTA MONICA AAF REDIS STA #3
City:	SANTA MONICA
State:	CA
EPA Region:	9

SANTA MONICA AAF REDIS STA #3 (Continued) **1009484291**

County:	LOS ANGELES
Congressional District:	30
US Army District:	Los Angeles District (SPL)
Fiscal Year:	2006
Telephone:	213-452-3921
NPL Status:	Not reported
RAB:	Not reported
CTC:	7.36
Current Owner:	PRIVATE
Current Prog:	Not reported
Future Prog:	Not reported

FUDS Description Details:

The site consisted of 53.664 acres.

FUDS History Details:

The site was used by personnel returning from Europe and the Pacific during WWII to provide rest and relaxation opportunities before reassigning them.

---

84 **SANTA MONICA FIRE DEPT.** **LUST** **S100273262**
NW **1444 007TH ST** **Cortese** **N/A**
1/4-1/2 **SANTA MONICA, CA 90401**
0.401 mi.
2115 ft.

Relative:
Higher

Actual:
97 ft.

LUST:

Region:	STATE
Status:	Case Closed
Case Number:	904010116
Local Case #:	Not reported
Chemical:	Diesel
Qty Leaked:	Not reported
Abate Method:	Not reported
Release Date:	1991-10-01 00:00:00
Discover Date:	Not reported
Report Date:	1996-02-27 00:00:00
Enforcement Dt:	Not reported
Review Date:	1996-02-27 00:00:00
Enter Date:	1991-11-04 00:00:00
Stop Date:	Not reported
Confirm Leak:	Not reported
Case Type:	Soil only
Cross Street:	BROADWAY
Enf Type:	Not reported
Funding:	Not reported
How Discovered:	Tank Closure
How Stopped:	Not reported
Leak Cause:	UNK
Leak Source:	UNK
Global Id:	T0603701371
Workplan:	Not reported
Prelim Assess:	1991-10-01 00:00:00
Pollution Char:	Not reported
Remed Plan:	Not reported
Remed Action:	Not reported
Monitoring:	Not reported
MTBE Date:	Not reported

SANTA MONICA FIRE DEPT. (Continued) **S100273262**

GW Qualifier: Not reported
Soil Qualifier: Not reported
Max MTBE GW ppb: Not reported
Max MTBE Soil ppb: Not reported
County: 19
Org Name: Not reported
Reg Board: Los Angeles Region
Contact Person: Not reported
Responsible Party: CITY OF SANTA MONICA
RP Address: 200 SANTA MONICA PIER, SUITE E, SANTA MONICA, 90401
Interim: Not reported
Oversight Prgm: LUST
MTBE Class: *
MTBE Conc: 0
MTBE Fuel: 0
MTBE Tested: Not Required to be Tested.
Staff: YR
Staff Initials: UNK
Lead Agency: Local Agency
Local Agency: 19033
Hydr Basin #: SAN FERNANDO VALLEY
Beneficial: Not reported
Priority: Not reported
Cleanup Fund Id: Not reported
Work Suspended: Not reported
Operator: Not reported
Water System Name: Not reported
Well Name: Not reported
Distance To Lust: 0
Waste Discharge Global ID: Not reported
Waste Disch Assigned Name: Not reported
Summary: Not reported

LUST REG 4:
Region: 4
Regional Board: 04
County: Los Angeles
facid: 904010116
Status: Case Closed
Substance: Diesel
Substance Quantity: Not reported
Local Case No: Not reported
Case Type: Soil
Abatement Method Used at the Site: Not reported
Global ID: T0603701371
W Global ID: Not reported
Staff: UNK
Local Agency: 19033
Cross Street: BROADWAY
Enforcement Type: Not reported
Date Leak Discovered: Not reported
Date Leak First Reported: 10/1/1991
Date Leak Record Entered: 11/4/1991
Date Confirmation Began: Not reported
Date Leak Stopped: Not reported
Date Case Last Changed on Database: 2/27/1996
Date the Case was Closed: 2/27/1996

SANTA MONICA FIRE DEPT. (Continued) **S100273262**

How Leak Discovered:	Tank Closure
How Leak Stopped:	Not reported
Cause of Leak:	UNK
Leak Source:	UNK
Operator:	Not reported
Water System:	Not reported
Well Name:	Not reported
Approx. Dist To Production Well (ft):	8215.525012978882869654286568
Source of Cleanup Funding:	UNK
Preliminary Site Assessment Workplan Submitted:	Not reported
Preliminary Site Assessment Began:	10/1/1991
Pollution Characterization Began:	Not reported
Remediation Plan Submitted:	Not reported
Remedial Action Underway:	Not reported
Post Remedial Action Monitoring Began:	Not reported
Enforcement Action Date:	Not reported
Historical Max MTBE Date:	Not reported
Hist Max MTBE Conc in Groundwater:	Not reported
Hist Max MTBE Conc in Soil:	Not reported
Significant Interim Remedial Action Taken:	Not reported
GW Qualifier:	Not reported
Soil Qualifier:	Not reported
Organization:	Not reported
Owner Contact:	Not reported
Responsible Party:	CITY OF SANTA MONICA
RP Address:	200 SANTA MONICA PIER, SUITE E, SANTA MONICA, 90401
Program:	LUST
Lat/Long:	34.0179889 / -1
Local Agency Staff:	UNK
Beneficial Use:	Not reported
Priority:	Not reported
Cleanup Fund Id:	Not reported
Suspended:	Not reported
Assigned Name:	Not reported
Summary:	Not reported

Cortese:

Region:	CORTESE
Facility Addr2:	1444 007TH ST

U85 **CVS CORPORATION** **LUST** **S109117600**
NW **1411 LINCOLN BLVD.** **N/A**
1/4-1/2 **SANTA MONICA, CA 90401**
0.456 mi.
2406 ft. **Site 1 of 2 in cluster U**

Relative:
Higher

Actual:
105 ft.

LUST:

Region:	STATE
Status:	Not reported
Case Number:	Not reported
Local Case #:	Not reported
Chemical:	Hydrocarbons
Qty Leaked:	Not reported
Abate Method:	Not reported
Release Date:	2008-05-02 00:00:00
Discover Date:	1998-02-03 00:00:00
Report Date:	Not reported

CVS CORPORATION (Continued) **S109117600**

Enforcement Dt: Not reported
Review Date: Not reported
Enter Date: Not reported
Stop Date: Not reported
Confirm Leak: Not reported
Case Type: Soil only
Cross Street: SANTA MONICA BLVD.
Enf Type: LOC
Funding: Not reported
How Discovered: Tank Closure
How Stopped: Close Tank
Leak Cause: UNK
Leak Source: UNK
Global Id: T0603769905
Workplan: Not reported
Prelim Assess: Not reported
Pollution Char: Not reported
Remed Plan: Not reported
Remed Action: Not reported
Monitoring: Not reported
MTBE Date: Not reported
GW Qualifier: Not reported
Soil Qualifier: Not reported
Max MTBE GW ppb: Not reported
Max MTBE Soil ppb: Not reported
County: 19
Org Name: Not reported
Reg Board: Los Angeles Region
Contact Person: Not reported
Responsible Party: KELLY JENNINGS
RP Address: 4020 STIRRUP DR.
Interim: Not reported
Oversight Prgm: LUST
MTBE Class: *
MTBE Conc: 0
MTBE Fuel: 0
MTBE Tested: Not Required to be Tested.
Staff: YR
Staff Initials: MH
Lead Agency: Local Agency
Local Agency: 19033
Hydr Basin #: Not reported
Beneficial: Not reported
Priority: Not reported
Cleanup Fund Id: Not reported
Work Suspended: Not reported
Operator: Not reported
Water System Name: Not reported
Well Name: Not reported
Distance To Lust: 0
Waste Discharge Global ID: Not reported
Waste Disch Assigned Name: Not reported
Summary: Not reported

86
NW
1/4-1/2
0.460 mi.
2431 ft.

MOBIL #11-F24
731 SANTA MONICA BLVD
SANTA MONICA, CA 90401

LUST **S102433548**
N/A

Relative:
Higher

Actual:
104 ft.

LUST:

Region:	STATE
Status:	Case Closed
Case Number:	904010098
Local Case #:	Not reported
Chemical:	1
Qty Leaked:	Not reported
Abate Method:	Not reported
Release Date:	1990-06-15 00:00:00
Discover Date:	1990-06-13 00:00:00
Report Date:	1991-02-13 00:00:00
Enforcement Dt:	Not reported
Review Date:	1991-02-13 00:00:00
Enter Date:	1991-03-16 00:00:00
Stop Date:	Not reported
Confirm Leak:	1990-06-15 00:00:00
Case Type:	Soil only
Cross Street:	LINCOLN
Enf Type:	Not reported
Funding:	Not reported
How Discovered:	Tank Test
How Stopped:	Not reported
Leak Cause:	UNK
Leak Source:	UNK
Global Id:	T0603701369
Workplan:	Not reported
Prelim Assess:	Not reported
Pollution Char:	Not reported
Remed Plan:	Not reported
Remed Action:	Not reported
Monitoring:	Not reported
MTBE Date:	Not reported
GW Qualifier:	Not reported
Soil Qualifier:	Not reported
Max MTBE GW ppb:	Not reported
Max MTBE Soil ppb:	Not reported
County:	19
Org Name:	Not reported
Reg Board:	Los Angeles Region
Contact Person:	Not reported
Responsible Party:	MOBIL
RP Address:	200 SANTA MONICA PIER #C, SANTA MONICA, CA 90401
Interim:	Not reported
Oversight Prgm:	LUST
MTBE Class:	*
MTBE Conc:	0
MTBE Fuel:	0
MTBE Tested:	MTBE Detected. Site tested for MTBE and MTBE detected
Staff:	YR
Staff Initials:	UNK
Lead Agency:	Local Agency
Local Agency:	19033
Hydr Basin #:	SAN FERNANDO VALLEY

MOBIL #11-F24 (Continued) **S102433548**

Beneficial: Not reported
Priority: Not reported
Cleanup Fund Id: Not reported
Work Suspended: Not reported
Operator: Not reported
Water System Name: Not reported
Well Name: Not reported
Distance To Lust: 0
Waste Discharge Global ID: Not reported
Waste Disch Assigned Name: Not reported
Summary: Not reported

LUST REG 4:
Region: 4
Regional Board: 04
County: Los Angeles
facid: 904010098
Status: Case Closed
Substance: 1
Substance Quantity: Not reported
Local Case No: Not reported
Case Type: Soil
Abatement Method Used at the Site: Not reported
Global ID: T0603701369
W Global ID: Not reported
Staff: UNK
Local Agency: 19033
Cross Street: LINCOLN
Enforcement Type: Not reported
Date Leak Discovered: 6/13/1990
Date Leak First Reported: 6/15/1990
Date Leak Record Entered: 3/16/1991
Date Confirmation Began: 6/15/1990
Date Leak Stopped: Not reported
Date Case Last Changed on Database: 2/13/1991
Date the Case was Closed: 2/13/1991
How Leak Discovered: Tank Test
How Leak Stopped: Not reported
Cause of Leak: UNK
Leak Source: UNK
Operator: Not reported
Water System: Not reported
Well Name: Not reported
Approx. Dist To Production Well (ft): 8185.8542574865722394064208 14
Source of Cleanup Funding: UNK
Preliminary Site Assessment Workplan Submitted: Not reported
Preliminary Site Assessment Began: Not reported
Pollution Characterization Began: Not reported
Remediation Plan Submitted: Not reported
Remedial Action Underway: Not reported
Post Remedial Action Monitoring Began: Not reported
Enforcement Action Date: Not reported
Historical Max MTBE Date: 10/29/2001
Hist Max MTBE Conc in Groundwater: 6
Hist Max MTBE Conc in Soil: 6.8
Significant Interim Remedial Action Taken: Not reported
GW Qualifier: =

MOBIL #11-F24 (Continued) **S102433548**

Soil Qualifier:	=
Organization:	Not reported
Owner Contact:	Not reported
Responsible Party:	MOBIL
RP Address:	200 SANTA MONICA PIER #C, SANTA MONICA, CA 90401
Program:	LUST
Lat/Long:	34.0189829 / -1
Local Agency Staff:	UNK
Beneficial Use:	Not reported
Priority:	Not reported
Cleanup Fund Id:	Not reported
Suspended:	Not reported
Assigned Name:	Not reported
Summary:	Not reported

U87 **SHERIDAN TOYOTA, INC.** **LUST U003783681**
NW **801 SANTA MONICA BLVD** **UST N/A**
1/4-1/2 **SANTA MONICA, CA 90401**
0.464 mi.
2452 ft. **Site 2 of 2 in cluster U**

Relative:
Higher

Actual:
106 ft.

LUST:

Region:	STATE
Status:	Case Closed
Case Number:	904010161
Local Case #:	Not reported
Chemical:	Hydrocarbons
Qty Leaked:	Not reported
Abate Method:	Not reported
Release Date:	1999-06-25 00:00:00
Discover Date:	1999-06-21 00:00:00
Report Date:	2007-08-22 00:00:00
Enforcement Dt:	Not reported
Review Date:	2000-11-27 00:00:00
Enter Date:	Not reported
Stop Date:	1998-12-30 00:00:00
Confirm Leak:	Not reported
Case Type:	Soil only
Cross Street:	LINCOLN BLVD
Enf Type:	Not reported
Funding:	Not reported
How Discovered:	OM
How Stopped:	Not reported
Leak Cause:	Not reported
Leak Source:	UNK
Global Id:	T0603701376
Workplan:	Not reported
Prelim Assess:	1999-06-25 00:00:00
Pollution Char:	Not reported
Remed Plan:	Not reported
Remed Action:	Not reported
Monitoring:	Not reported
MTBE Date:	Not reported
GW Qualifier:	Not reported
Soil Qualifier:	Not reported
Max MTBE GW ppb:	Not reported
Max MTBE Soil ppb:	Not reported
County:	19

SHERIDAN TOYOTA, INC. (Continued) **U003783681**

Org Name: Not reported
Reg Board: Los Angeles Region
Contact Person: Not reported
Responsible Party: SHERIDAN TOYOTA, INC.
RP Address: 801 SANTA MONICA BLVD., SANTA MONICA CA 90401
Interim: Not reported
Oversight Prgm: LUST
MTBE Class: *
MTBE Conc: 0
MTBE Fuel: 0
MTBE Tested: Not Required to be Tested.
Staff: YR
Staff Initials: MH
Lead Agency: Local Agency
Local Agency: 19033
Hydr Basin #: SAN FERNANDO VALLEY
Beneficial: Not reported
Priority: Not reported
Cleanup Fund Id: Not reported
Work Suspended: Not reported
Operator: LEN SHERIDAN
Water System Name: Not reported
Well Name: Not reported
Distance To Lust: 0
Waste Discharge Global ID: Not reported
Waste Disch Assigned Name: Not reported
Summary: Case closed via email communication to SWRCB from Monica Hanley, Environmental Compliance Specialist City of Santa Monica on 8/22/07.

LUST REG 4:
Region: 4
Regional Board: 04
County: Los Angeles
facid: 904010161
Status: Preliminary site assessment underway
Substance: Hydrocarbons
Substance Quantity: Not reported
Local Case No: Not reported
Case Type: Soil
Abatement Method Used at the Site: Not reported
Global ID: T0603701376
W Global ID: Not reported
Staff: UNK
Local Agency: 19033
Cross Street: LINCOLN BLVD
Enforcement Type: Not reported
Date Leak Discovered: 6/21/1999
Date Leak First Reported: 6/25/1999
Date Leak Record Entered: Not reported
Date Confirmation Began: Not reported
Date Leak Stopped: 12/30/1998
Date Case Last Changed on Database: 11/27/2000
Date the Case was Closed: Not reported
How Leak Discovered: OM
How Leak Stopped: Not reported
Cause of Leak: Not reported
Leak Source: UNK

SHERIDAN TOYOTA, INC. (Continued) **U003783681**

Operator:	LEN SHERIDAN	
Water System:	Not reported	
Well Name:	Not reported	
Approx. Dist To Production Well (ft):		7918.6374842297408019278646307
Source of Cleanup Funding:		UNK
Preliminary Site Assessment Workplan Submitted:		Not reported
Preliminary Site Assessment Began:		6/25/1999
Pollution Characterization Began:		Not reported
Remediation Plan Submitted:		Not reported
Remedial Action Underway:		Not reported
Post Remedial Action Monitoring Began:		Not reported
Enforcement Action Date:		Not reported
Historical Max MTBE Date:		Not reported
Hist Max MTBE Conc in Groundwater:		Not reported
Hist Max MTBE Conc in Soil:		Not reported
Significant Interim Remedial Action Taken:		Not reported
GW Qualifier:	Not reported	
Soil Qualifier:	Not reported	
Organization:	Not reported	
Owner Contact:	Not reported	
Responsible Party:	SHERIDAN TOYOTA, INC.	
RP Address:	801 SANTA MONICA BLVD., SANTA MONICA CA 90401	
Program:	LUST	
Lat/Long:	34.0195369 / -1	
Local Agency Staff:	UNK	
Beneficial Use:	Not reported	
Priority:	Not reported	
Cleanup Fund Id:	Not reported	
Suspended:	Not reported	
Assigned Name:	Not reported	
Summary:	Not reported	

UST:

Local Agency:	Santa Monica, Los Angeles County
Facility ID:	600303

88
West
1/4-1/2
0.480 mi.
2532 ft.

KURUMAYA USA INC **LUST** **S101298086**
1535 OCEAN AVE **Cortese** **N/A**
SANTA MONICA, CA 90401

Relative:
Lower

Actual:
64 ft.

LUST:

Region:	STATE
Status:	Case Closed
Case Number:	904010134
Local Case #:	Not reported
Chemical:	Waste Oil
Qty Leaked:	Not reported
Abate Method:	Not reported
Release Date:	1992-05-13 00:00:00
Discover Date:	1992-04-16 00:00:00
Report Date:	1992-10-22 00:00:00
Enforcement Dt:	Not reported
Review Date:	1992-10-22 00:00:00
Enter Date:	1992-05-25 00:00:00
Stop Date:	1992-04-16 00:00:00

KURUMAYA USA INC (Continued) **S101298086**

Confirm Leak: Not reported
Case Type: Soil only
Cross Street: BROADWAY
Enf Type: Not reported
Funding: Not reported
How Discovered: Tank Closure
How Stopped: Not reported
Leak Cause: UNK
Leak Source: UNK
Global Id: T0603701373
Workplan: Not reported
Prelim Assess: Not reported
Pollution Char: 1992-05-13 00:00:00
Remed Plan: Not reported
Remed Action: Not reported
Monitoring: Not reported
MTBE Date: Not reported
GW Qualifier: Not reported
Soil Qualifier: Not reported
Max MTBE GW ppb: Not reported
Max MTBE Soil ppb: Not reported
County: 19
Org Name: Not reported
Reg Board: Los Angeles Region
Contact Person: Not reported
Responsible Party: ITO INVESTMENT
RP Address: 17870 CASTLETON, SUITE #260, INDUSTRY, CA 91784
Interim: Not reported
Oversight Prgm: LUST
MTBE Class: *
MTBE Conc: 0
MTBE Fuel: 0
MTBE Tested: Not Required to be Tested.
Staff: YR
Staff Initials: UNK
Lead Agency: Local Agency
Local Agency: 19033
Hydr Basin #: SAN FERNANDO VALLEY
Beneficial: Not reported
Priority: Not reported
Cleanup Fund Id: Not reported
Work Suspended: Not reported
Operator: HOSOKAWA, KEN
Water System Name: Not reported
Well Name: Not reported
Distance To Lust: 0
Waste Discharge Global ID: Not reported
Waste Disch Assigned Name: Not reported
Summary: Not reported

LUST REG 4:
Region: 4
Regional Board: 04
County: Los Angeles
facid: 904010134
Status: Case Closed
Substance: Waste Oil

KURUMAYA USA INC (Continued) **S101298086**

Substance Quantity:	Not reported	
Local Case No:	Not reported	
Case Type:	Soil	
Abatement Method Used at the Site:		Not reported
Global ID:	T0603701373	
W Global ID:	Not reported	
Staff:	UNK	
Local Agency:	19033	
Cross Street:	BROADWAY	
Enforcement Type:	Not reported	
Date Leak Discovered:	4/16/1992	
Date Leak First Reported:		5/13/1992
Date Leak Record Entered:	5/25/1992	
Date Confirmation Began:	Not reported	
Date Leak Stopped:	4/16/1992	
Date Case Last Changed on Database:		10/22/1992
Date the Case was Closed:		10/22/1992
How Leak Discovered:	Tank Closure	
How Leak Stopped:	Not reported	
Cause of Leak:	UNK	
Leak Source:	UNK	
Operator:	HOSOKAWA, KEN	
Water System:	Not reported	
Well Name:	Not reported	
Approx. Dist To Production Well (ft):		10282.671537886459527915080409
Source of Cleanup Funding:		UNK
Preliminary Site Assessment Workplan Submitted:		Not reported
Preliminary Site Assessment Began:		Not reported
Pollution Characterization Began:		5/13/1992
Remediation Plan Submitted:		Not reported
Remedial Action Underway:		Not reported
Post Remedial Action Monitoring Began:		Not reported
Enforcement Action Date:		Not reported
Historical Max MTBE Date:		Not reported
Hist Max MTBE Conc in Groundwater:		Not reported
Hist Max MTBE Conc in Soil:		Not reported
Significant Interim Remedial Action Taken:		Not reported
GW Qualifier:	Not reported	
Soil Qualifier:	Not reported	
Organization:	Not reported	
Owner Contact:	Not reported	
Responsible Party:	ITO INVESTMENT	
RP Address:	17870 CASTLETON, SUITE #260, INDUSTRY, CA 91784	
Program:	LUST	
Lat/Long:	34.012325 / -1	
Local Agency Staff:	UNK	
Beneficial Use:	Not reported	
Priority:	Not reported	
Cleanup Fund Id:	Not reported	
Suspended:	Not reported	
Assigned Name:	Not reported	
Summary:	Not reported	

Cortese:

Region:	CORTESE
Facility Addr2:	1535 OCEAN AVE

89
NNW
1/4-1/2
0.481 mi.
2539 ft.

NISSAN
900 SANTA MONICA BLVD
SANTA MONICA, CA 90401

HAZNET
LUST
Cortese

S101298078
N/A

Relative:
Higher

Actual:
112 ft.

HAZNET:

Gepaid:	CAD981379837
Contact:	ROBERT KRAMER
Telephone:	0000000000
Facility Addr2:	Not reported
Mailing Name:	Not reported
Mailing Address:	900 SANTA MONICA BLVD
Mailing City,St,Zip:	SANTA MONICA, CA 904010000
Gen County:	Los Angeles
TSD EPA ID:	CAT080013352
TSD County:	Los Angeles
Waste Category:	Aqueous solution with 10% or more total organic residues
Disposal Method:	Recycler
Tons:	.3127
Facility County:	Los Angeles

Gepaid:	CAD981379837
Contact:	ROBERT KRAMER
Telephone:	0000000000
Facility Addr2:	Not reported
Mailing Name:	Not reported
Mailing Address:	900 SANTA MONICA BLVD
Mailing City,St,Zip:	SANTA MONICA, CA 904010000
Gen County:	Los Angeles
TSD EPA ID:	CAT080033681
TSD County:	Los Angeles
Waste Category:	Other organic solids
Disposal Method:	Disposal, Land Fill
Tons:	.1000
Facility County:	Los Angeles

Gepaid:	CAD981379837
Contact:	ROBERT KRAMER
Telephone:	0000000000
Facility Addr2:	Not reported
Mailing Name:	Not reported
Mailing Address:	900 SANTA MONICA BLVD
Mailing City,St,Zip:	SANTA MONICA, CA 904010000
Gen County:	Los Angeles
TSD EPA ID:	CAT080013352
TSD County:	Los Angeles
Waste Category:	Aqueous solution with 10% or more total organic residues
Disposal Method:	Recycler
Tons:	1.7931
Facility County:	Los Angeles

Gepaid:	CAD981379837
Contact:	SERVICE MANAGER
Telephone:	2133937211
Facility Addr2:	Not reported
Mailing Name:	Not reported
Mailing Address:	900 SANTA MONICA BLVD
Mailing City,St,Zip:	SANTA MONICA, CA 904010000

NISSAN (Continued) **S101298078**

Gen County: Los Angeles
TSD EPA ID: Not reported
TSD County: San Bernardino
Waste Category: Other organic solids
Disposal Method: Transfer Station
Tons: 0.12
Facility County: Not reported

Gepaid: CAD981379837
Contact: ROBERT KRAMER
Telephone: 0000000000
Facility Addr2: Not reported
Mailing Name: Not reported
Mailing Address: 900 SANTA MONICA BLVD
Mailing City,St,Zip: SANTA MONICA, CA 904010000
Gen County: Los Angeles
TSD EPA ID: CAT000613893
TSD County: Los Angeles
Waste Category: Aqueous solution with less than 10% total organic residues
Disposal Method: Treatment, Tank
Tons: .0208
Facility County: Los Angeles

Click this hyperlink while viewing on your computer to access
10 additional CA_HAZNET: record(s) in the EDR Site Report.

LUST:
Region: STATE
Status: Case Closed
Case Number: 904010107
Local Case #: Not reported
Chemical: Waste Oil
Qty Leaked: Not reported
Abate Method: Not reported
Release Date: 1992-06-23 00:00:00
Discover Date: 1992-06-08 00:00:00
Report Date: 2007-08-22 00:00:00
Enforcement Dt: Not reported
Review Date: 1992-08-24 00:00:00
Enter Date: 1992-06-07 00:00:00
Stop Date: 1992-06-08 00:00:00
Confirm Leak: Not reported
Case Type: Soil only
Cross Street: 009TH ST.
Enf Type: Not reported
Funding: Not reported
How Discovered: Tank Closure
How Stopped: Not reported
Leak Cause: UNK
Leak Source: UNK
Global Id: T0603701370
Workplan: Not reported
Prelim Assess: Not reported
Pollution Char: 1992-06-23 00:00:00
Remed Plan: Not reported
Remed Action: Not reported
Monitoring: Not reported

NISSAN (Continued) **S101298078**

MTBE Date: Not reported
GW Qualifier: Not reported
Soil Qualifier: Not reported
Max MTBE GW ppb: Not reported
Max MTBE Soil ppb: Not reported
County: 19
Org Name: Not reported
Reg Board: Los Angeles Region
Contact Person: Not reported
Responsible Party: NISSAN MOTOR CORP.
RP Address: P.O. BOX 191, GARDENIA, 90248
Interim: Not reported
Oversight Prgm: LUST
MTBE Class: *
MTBE Conc: 0
MTBE Fuel: 0
MTBE Tested: Not Required to be Tested.
Staff: YR
Staff Initials: MH
Lead Agency: Local Agency
Local Agency: 19033
Hydr Basin #: SAN FERNANDO VALLEY
Beneficial: Not reported
Priority: Not reported
Cleanup Fund Id: Not reported
Work Suspended: Not reported
Operator: Not reported
Water System Name: Not reported
Well Name: Not reported
Distance To Lust: 0
Waste Discharge Global ID: Not reported
Waste Disch Assigned Name: Not reported
Summary: Case closed via email communication to SWRCB from Monica Hanley, Environmental Compliance Specialist City of Santa Monica on 8/22/07.

LUST REG 4:
Region: 4
Regional Board: 04
County: Los Angeles
facid: 904010107
Status: Pollution Characterization
Substance: Waste Oil
Substance Quantity: Not reported
Local Case No: Not reported
Case Type: Soil
Abatement Method Used at the Site: Not reported
Global ID: T0603701370
W Global ID: Not reported
Staff: UNK
Local Agency: 19033
Cross Street: 009TH ST.
Enforcement Type: Not reported
Date Leak Discovered: 6/8/1992
Date Leak First Reported: 6/23/1992
Date Leak Record Entered: 6/7/1992
Date Confirmation Began: Not reported
Date Leak Stopped: 6/8/1992

NISSAN (Continued) **S101298078**

Date Case Last Changed on Database:		8/24/1992
Date the Case was Closed:		Not reported
How Leak Discovered:	Tank Closure	
How Leak Stopped:	Not reported	
Cause of Leak:	UNK	
Leak Source:	UNK	
Operator:	Not reported	
Water System:	Not reported	
Well Name:	Not reported	
Approx. Dist To Production Well (ft):		7522.728617777620807144268903 3
Source of Cleanup Funding:		UNK
Preliminary Site Assessment Workplan Submitted:		Not reported
Preliminary Site Assessment Began:		Not reported
Pollution Characterization Began:		6/23/1992
Remediation Plan Submitted:		Not reported
Remedial Action Underway:		Not reported
Post Remedial Action Monitoring Began:		Not reported
Enforcement Action Date:		Not reported
Historical Max MTBE Date:		Not reported
Hist Max MTBE Conc in Groundwater:		Not reported
Hist Max MTBE Conc in Soil:		Not reported
Significant Interim Remedial Action Taken:		Not reported
GW Qualifier:	Not reported	
Soil Qualifier:	Not reported	
Organization:	Not reported	
Owner Contact:	Not reported	
Responsible Party:	NISSAN MOTOR CORP.	
RP Address:	P.O. BOX 191, GARDENIA, 90248	
Program:	LUST	
Lat/Long:	34.0201369 / -1	
Local Agency Staff:	UNK	
Beneficial Use:	Not reported	
Priority:	Not reported	
Cleanup Fund Id:	Not reported	
Suspended:	Not reported	
Assigned Name:	Not reported	
Summary:	Not reported	

Cortese:

Region:	CORTESE
Facility Addr2:	900 SANTA MONICA BLVD

90
SE
1/2-1
0.830 mi.
4384 ft.

FISHER AUTO WRECKING **ENVIROSTOR** **S101481054**
2827 LINCOLN BLVD. **N/A**
SANTA MONICA, CA 90407

Relative:
Lower

Actual:
51 ft.

ENVIROSTOR:

Site Type:	Historical
Site Type Detailed:	* Historical
Acres:	Not reported
NPL:	NO
Regulatory Agencies:	NONE SPECIFIED
Lead Agency:	NONE SPECIFIED
Program Manager:	Not reported
Supervisor:	* MMONROY

FISHER AUTO WRECKING (Continued) **S101481054**

Division Branch: Chatsworth
Facility ID: 19750074
Site Code: Not reported
Assembly: 41
Senate: 23
Special Program: Not reported
Status: Refer: Other Agency
Status Date: 1995-08-29 00:00:00
Restricted Use: NO
Funding: Not reported
Latitude: 34.0055555555556
Longitude: -118.473888888889
Alias Name: 19750074
Alias Type: Envirostor ID Number
Alias Name: Not reported
Alias Type: Alternate Name
Alias Name: Not reported
Alias Type: Alternate Name

APN: NONE SPECIFIED
APN Description: Not reported
Comments: The City of Santa Monica, Environmental Programs Division submitted a site remediation report to the Department. City certified that no further activities be required at the site. On December 21, 1992, the city assumed the oversight of site assessThe site is a City of Santa Monica Development Project. The site investigation report submitted to the Department shows evidence of TPH contamination at the site. The results of the Phase I assessment indicated the potential for soil contaminationand groundwater contamination due to the past land use and gw contamination from an unauthorized gasoline release at the adjecent Bonus Car Wash. Groundwater was encountered at 10-12 feet bags. Staff recommends PEA due to the evidence of contaminament and remedial activities. City certified that the assessment and subsequent remediation were conducted in accordance with or in a manner exceeding standards set forth in Title 22 of the CCR.tion.

Completed Info:
Completed Area Name: PROJECT WIDE
Completed Sub Area Name: Not reported
Completed Document Type: Site Screening
Completed Date: / /

Completed Area Name: PROJECT WIDE
Completed Sub Area Name: Not reported
Completed Document Type: Site Screening
Completed Date: / /

Confirmed: NONE SPECIFIED
Confirmed Description: Not reported
Future Area Name: Not reported
Future Sub Area Name: Not reported
Future Document Type: Not reported
Future Due Date: Not reported
Media Affected: 10009, 10097, 10196, 10198, 10199
Media Affected Desc: Not reported
Media Affected Desc: Not reported
Media Affected Desc: Not reported

FISHER AUTO WRECKING (Continued) **S101481054**

Media Affected Desc: Not reported
Media Affected Desc: Not reported

Management:
Management Required: NONE SPECIFIED
Management Required Desc: Not reported
Potential: NONE SPECIFIED
Potenital Description: Not reported
Schedule Area Name: Not reported
Schedule Sub Area Name: Not reported
Schedule Document Type: Not reported
Schedule Due Date: Not reported
Schedule Revised Date: Not reported
PastUse: NONE SPECIFIED

91
ENE
1/2-1
0.934 mi.
4929 ft.

SANTA MONICA COLLEGE
1900 PICO BLVD
SANTA MONICA, CA 90404

LUST **1000395231**
CHMIRS **N/A**
Cortese
EMI
ENVIROSTOR

Relative:
Higher

Actual:
157 ft.

LUST:
Region: STATE
Status: Case Closed
Case Number: 904040316
Local Case #: Not reported
Chemical: Gasoline
Qty Leaked: Not reported
Abate Method: Not reported
Release Date: 1990-11-14 00:00:00
Discover Date: 1990-09-29 00:00:00
Report Date: 1991-08-03 00:00:00
Enforcement Dt: Not reported
Review Date: 1993-07-20 00:00:00
Enter Date: 1993-07-20 00:00:00
Stop Date: 1990-09-20 00:00:00
Confirm Leak: Not reported
Case Type: Soil only
Cross Street: 16TH ST
Enf Type: Not reported
Funding: Not reported
How Discovered: OM
How Stopped: Not reported
Leak Cause: UNK
Leak Source: UNK
Global Id: T0603701412
Workplan: Not reported
Prelim Assess: Not reported
Pollution Char: Not reported
Remed Plan: Not reported
Remed Action: Not reported
Monitoring: Not reported
MTBE Date: Not reported
GW Qualifier: Not reported
Soil Qualifier: Not reported
Max MTBE GW ppb: Not reported
Max MTBE Soil ppb: Not reported
County: 19

SANTA MONICA COLLEGE (Continued) **1000395231**

Org Name: Not reported
Reg Board: Los Angeles Region
Contact Person: Not reported
Responsible Party: SANTA MONICA COLLEGE
RP Address: 1900 PICO BLVD., SANTA MONICA, CA 90405-1628
Interim: Not reported
Oversight Prgm: LUST
MTBE Class: *
MTBE Conc: 0
MTBE Fuel: 1
MTBE Tested: Site NOT Tested for MTBE.Includes Unknown and Not Analyzed.
Staff: YR
Staff Initials: UNK
Lead Agency: Local Agency
Local Agency: 19033
Hydr Basin #: UNNAMED BASIN
Beneficial: Not reported
Priority: Not reported
Cleanup Fund Id: Not reported
Work Suspended: Not reported
Operator: Not reported
Water System Name: Not reported
Well Name: Not reported
Distance To Lust: 0
Waste Discharge Global ID: Not reported
Waste Disch Assigned Name: Not reported
Summary: Not reported

LUST REG 4:
Region: 4
Regional Board: 04
County: Los Angeles
facid: 904040316
Status: Case Closed
Substance: Gasoline
Substance Quantity: Not reported
Local Case No: Not reported
Case Type: Soil
Abatement Method Used at the Site: Not reported
Global ID: T0603701412
W Global ID: Not reported
Staff: UNK
Local Agency: 19033
Cross Street: 16TH ST
Enforcement Type: Not reported
Date Leak Discovered: 9/29/1990
Date Leak First Reported: 11/14/1990
Date Leak Record Entered: 7/20/1993
Date Confirmation Began: Not reported
Date Leak Stopped: 9/20/1990
Date Case Last Changed on Database: 7/20/1993
Date the Case was Closed: 8/3/1991
How Leak Discovered: OM
How Leak Stopped: Not reported
Cause of Leak: UNK
Leak Source: UNK
Operator: Not reported

SANTA MONICA COLLEGE (Continued) **1000395231**

Water System: Not reported
Well Name: Not reported
Approx. Dist To Production Well (ft): 2912.0581966976668022599814467
Source of Cleanup Funding: UNK
Preliminary Site Assessment Workplan Submitted: Not reported
Preliminary Site Assessment Began: Not reported
Pollution Characterization Began: Not reported
Remediation Plan Submitted: Not reported
Remedial Action Underway: Not reported
Post Remedial Action Monitoring Began: Not reported
Enforcement Action Date: Not reported
Historical Max MTBE Date: Not reported
Hist Max MTBE Conc in Groundwater: Not reported
Hist Max MTBE Conc in Soil: Not reported
Significant Interim Remedial Action Taken: Not reported
GW Qualifier: Not reported
Soil Qualifier: Not reported
Organization: Not reported
Owner Contact: Not reported
Responsible Party: SANTA MONICA COLLEGE
RP Address: 1900 PICO BLVD., SANTA MONICA, CA 90405-1628
Program: LUST
Lat/Long: 34.0194572 / -1
Local Agency Staff: UNK
Beneficial Use: Not reported
Priority: Not reported
Cleanup Fund Id: Not reported
Suspended: Not reported
Assigned Name: Not reported
Summary: Not reported

CHMIRS:
OES Incident Number: 2981
OES notification: Not reported
OES Date: 7/6/1994
OES Time: 08:41:52 AM
Incident Date: Not reported
Date Completed: Not reported
Property Use: Not reported
Agency Id Number: Not reported
Agency Incident Number: Not reported
Time Notified: Not reported
Time Completed: Not reported
Surrounding Area: Not reported
Estimated Temperature: Not reported
Property Management: Not reported
Special Studies 1: Not reported
Special Studies 2: Not reported
Special Studies 3: Not reported
Special Studies 4: Not reported
Special Studies 5: Not reported
Special Studies 6: Not reported
More Than Two Substances Involved?: Not reported
Resp Agncy Personel # Of Decontaminated: Not reported
Responding Agency Personel # Of Injuries: Not reported
Responding Agency Personel # Of Fatalities: Not reported
Others Number Of Decontaminated: Not reported

SANTA MONICA COLLEGE (Continued) **1000395231**

Others Number Of Injuries:	Not reported
Others Number Of Fatalities:	Not reported
Vehicle Make/year:	Not reported
Vehicle License Number:	Not reported
Vehicle State:	Not reported
Vehicle Id Number:	Not reported
CA/DOT/PUC/ICC Number:	Not reported
Company Name:	Not reported
Reporting Officer Name/ID:	Not reported
Report Date:	Not reported
Comments:	Not reported
Facility Telephone:	Not reported
Waterway Involved:	NO
Waterway:	Not reported
Spill Site:	Not reported
Cleanup By:	none required
Containment:	Not reported
What Happened:	Not reported
Type:	CHEMICAL
Measure:	Not reported
Other:	Not reported
Date/Time:	Not reported
Year:	1994
Agency:	city of santa monica
Incident Date:	1130 5 jul 94
Admin Agency:	Not reported
Amount:	300 pounds
Contained:	NO
Site Type:	Not reported
E Date:	Not reported
Substance:	pool chlorine
Quantity Released:	Not reported
BBLS:	Not reported
Cups:	Not reported
CUFT:	Not reported
Gallons:	Not reported
Grams:	Not reported
Pounds:	Not reported
Liters:	Not reported
Ounces:	Not reported
Pints:	Not reported
Quarts:	Not reported
Sheen:	Not reported
Tons:	Not reported
Unknown:	Not reported
Description:	leak in public pool system, two cylinders of chlorine emptied 4 persons exposed and pool area was evacuated also reported by Jones chem at 0940 6 jul 94 cby
Evacuations:	YES
Number of Injuries:	YES
Number of Fatalities:	NO
Description:	Transferring of chemical from storage site, cart tipped over spilling acid. Precautionary evacuations of a nearby pool, evacuees were returned.
OES Incident Number:	97-2630
OES notification:	7/3/199705:25:48 PM
OES Date:	Not reported

SANTA MONICA COLLEGE (Continued) **1000395231**

OES Time:	Not reported
Incident Date:	Not reported
Date Completed:	**Not reported**
Property Use:	Not reported
Agency Id Number:	Not reported
Agency Incident Number:	Not reported
Time Notified:	Not reported
Time Completed:	Not reported
Surrounding Area:	Not reported
Estimated Temperature:	Not reported
Property Management:	Not reported
Special Studies 1:	Not reported
Special Studies 2:	Not reported
Special Studies 3:	Not reported
Special Studies 4:	Not reported
Special Studies 5:	Not reported
Special Studies 6:	Not reported
More Than Two Substances Involved?:	Not reported
Resp Agncy Personel # Of Decontaminated:	Not reported
Responding Agency Personel # Of Injuries:	Not reported
Responding Agency Personel # Of Fatalities:	Not reported
Others Number Of Decontaminated:	Not reported
Others Number Of Injuries:	Not reported
Others Number Of Fatalities:	Not reported
Vehicle Make/year:	Not reported
Vehicle License Number:	Not reported
Vehicle State:	Not reported
Vehicle Id Number:	Not reported
CA/DOT/PUC/ICC Number:	Not reported
Company Name:	Not reported
Reporting Officer Name/ID:	Not reported
Report Date:	Not reported
Comments:	Not reported
Facility Telephone:	Not reported
Waterway Involved:	No
Waterway:	no
Spill Site:	Not reported
Cleanup By:	Co. Health
Containment:	Not reported
What Happened:	Not reported
Type:	Not reported
Measure:	Not reported
Other:	Not reported
Date/Time:	Not reported
Year:	1997
Agency:	Santa Monica FD
Incident Date:	7/3/199712:00:00 AM
Admin Agency:	Not reported
Amount:	Not reported
Contained:	No
Site Type:	Road
E Date:	Not reported
Substance:	hydrochloric acid 37% concentration
Quantity Released:	Not reported
BBLS:	0
Cups:	0
CUFT:	0

SANTA MONICA COLLEGE (Continued) **1000395231**

Gallons:	0.000000
Grams:	0
Pounds:	0
Liters:	0
Ounces:	0
Pints:	0
Quarts:	0
Sheen:	0
Tons:	0
Unknown:	0
Description:	Not reported
Evacuations:	200
Number of Injuries:	1
Number of Fatalities:	0
Description:	Transferring of chemical from storage site, cart tipped over spilling acid. Precautionary evacuations of a nearby pool, evacuees were returned.

Cortese:

Region:	CORTESE
Facility Addr2:	1900 PICO BLVD

EMI:

Year:	1990
Carbon Monoxide Emissions Tons/Yr:	19
Air Basin:	SC
Facility ID:	44115
Air District Name:	SC
SIC Code:	8222
Air District Name:	SOUTH COAST AQMD
Community Health Air Pollution Info System:	Not reported
Consolidated Emission Reporting Rule:	Not reported
Total Organic Hydrocarbon Gases Tons/Yr:	1
Reactive Organic Gases Tons/Yr:	0
Carbon Monoxide Emissions Tons/Yr:	0
NOX - Oxides of Nitrogen Tons/Yr:	1
SOX - Oxides of Sulphur Tons/Yr:	0
Particulate Matter Tons/Yr:	0
Part. Matter 10 Micrometers & Smllr Tons/Yr:	0

Year:	1995
Carbon Monoxide Emissions Tons/Yr:	19
Air Basin:	SC
Facility ID:	44115
Air District Name:	SC
SIC Code:	8222
Air District Name:	SOUTH COAST AQMD
Community Health Air Pollution Info System:	Not reported
Consolidated Emission Reporting Rule:	Not reported
Total Organic Hydrocarbon Gases Tons/Yr:	1
Reactive Organic Gases Tons/Yr:	0
Carbon Monoxide Emissions Tons/Yr:	2
NOX - Oxides of Nitrogen Tons/Yr:	1
SOX - Oxides of Sulphur Tons/Yr:	0
Particulate Matter Tons/Yr:	0
Part. Matter 10 Micrometers & Smllr Tons/Yr:	0

SANTA MONICA COLLEGE (Continued) **1000395231**

Year:	2002
Carbon Monoxide Emissions Tons/Yr:	19
Air Basin:	SC
Facility ID:	44115
Air District Name:	SC
SIC Code:	8222
Air District Name:	SOUTH COAST AQMD
Community Health Air Pollution Info System:	Not reported
Consolidated Emission Reporting Rule:	Not reported
Total Organic Hydrocarbon Gases Tons/Yr:	0
Reactive Organic Gases Tons/Yr:	0
Carbon Monoxide Emissions Tons/Yr:	1
NOX - Oxides of Nitrogen Tons/Yr:	1
SOX - Oxides of Sulphur Tons/Yr:	0
Particulate Matter Tons/Yr:	0
Part. Matter 10 Micrometers & Smllr Tons/Yr:	0

Year:	2003
Carbon Monoxide Emissions Tons/Yr:	19
Air Basin:	SC
Facility ID:	44115
Air District Name:	SC
SIC Code:	8222
Air District Name:	SOUTH COAST AQMD
Community Health Air Pollution Info System:	Not reported
Consolidated Emission Reporting Rule:	Not reported
Total Organic Hydrocarbon Gases Tons/Yr:	0
Reactive Organic Gases Tons/Yr:	0
Carbon Monoxide Emissions Tons/Yr:	1
NOX - Oxides of Nitrogen Tons/Yr:	1
SOX - Oxides of Sulphur Tons/Yr:	0
Particulate Matter Tons/Yr:	0
Part. Matter 10 Micrometers & Smllr Tons/Yr:	0

Year:	2004
Carbon Monoxide Emissions Tons/Yr:	19
Air Basin:	SC
Facility ID:	44115
Air District Name:	SC
SIC Code:	8222
Air District Name:	SOUTH COAST AQMD
Community Health Air Pollution Info System:	Not reported
Consolidated Emission Reporting Rule:	Not reported
Total Organic Hydrocarbon Gases Tons/Yr:	0.293955
Reactive Organic Gases Tons/Yr:	0.11
Carbon Monoxide Emissions Tons/Yr:	0.78387
NOX - Oxides of Nitrogen Tons/Yr:	1.07468
SOX - Oxides of Sulphur Tons/Yr:	0.0070849
Particulate Matter Tons/Yr:	0.07878775
Part. Matter 10 Micrometers & Smllr Tons/Yr:	0.07

ENVIROSTOR:

Site Type:	Evaluation
Site Type Detailed:	Evaluation
Acres:	Not reported
NPL:	NO
Regulatory Agencies:	NONE SPECIFIED

SANTA MONICA COLLEGE (Continued) **1000395231**

Lead Agency:	NONE SPECIFIED
Program Manager:	Not reported
Supervisor:	Referred - Not Assigned
Division Branch:	Cypress
Facility ID:	19750102
Site Code:	Not reported
Assembly:	41
Senate:	23
Special Program:	Not reported
Status:	Refer: 1248 Local Agency
Status Date:	2004-03-16 00:00:00
Restricted Use:	NO
Funding:	Not Applicable
Latitude:	0
Longitude:	0
Alias Name:	19750102
Alias Type:	Envirostor ID Number
APN:	NONE SPECIFIED
APN Description:	Not reported
Comments:	Not reported

Completed Info:

Completed Area Name:	Not reported
Completed Sub Area Name:	Not reported
Completed Document Type:	Not reported
Completed Date:	Not reported
Confirmed:	NONE SPECIFIED
Confirmed Description:	Not reported
Future Area Name:	Not reported
Future Sub Area Name:	Not reported
Future Document Type:	Not reported
Future Due Date:	Not reported
Media Affected:	NONE SPECIFIED
Media Affected Desc:	Not reported

Management:

Management Required:	NONE SPECIFIED
Management Required Desc:	Not reported
Potential:	NONE SPECIFIED
Potenital Description:	Not reported
Schedule Area Name:	Not reported
Schedule Sub Area Name:	Not reported
Schedule Document Type:	Not reported
Schedule Due Date:	Not reported
Schedule Revised Date:	Not reported
PastUse:	NONE SPECIFIED

ORPHAN SUMMARY

City	EDR ID	Site Name	Site Address	Zip	Database(s)
LOS ANGELES COUNTY	S105642458	1X MCKESSON DRUG CO	2		HAZNET, LUST, CHMIRS
SANTA MONICA	S104404712	LEXUS - SANTA MONICA	1630 012TH	90404	SLIC
SANTA MONICA	S106102537	SANTA MONICA RRCYCLING SITE	24TH STREET S. OF MICHIGAN		CA WDS
SANTA MONICA	1003879956	IDEAL CHEMICAL	1723 AND 1725 CLOVERFIELD BLVD.	90404	CERC-NFRAP
SANTA MONICA	1003879968	HIGHLAND ENG. CO.	1942 BERKELEY AVE.	90404	CERC-NFRAP
SANTA MONICA	S107139577	CITY OF SANTA MONICA ENVIROMENTAL PROGRAM DIV	1600 BLOCK OF COLORADO BLVD INTRSC	90401	HAZNET
SANTA MONICA	1003880048	DUMPSITE #1	INT DEWEY & WALGROVE AVE	90405	CERC-NFRAP
SANTA MONICA	U003971190	CHON'S SHELL SERVICE	1866 LINCOLN BLVD	90404	UST
SANTA MONICA	1003879958	WARD OIL	2600 NEBRASKA AVE.	90404	CERC-NFRAP
SANTA MONICA	1003879959	SPAZIER SOAP CHEMICAL	2400 NEBRASKA AVE.	90404	CERC-NFRAP
SANTA MONICA	1003879960	SPC ELECTRONIC RESEARCH	2500 NEBRASKA AVE.	90404	CERC-NFRAP
SANTA MONICA	S108219741	SANTA MONICA PLAZA	395 SANTA MONICA PLAZA	90401	HAZNET
SANTA MONICA	S106838952	SANTA MONICA CITY, TRANS FAC	1620 SIXTH ST	90401	EMI
SANTA MONICA	S106089366	CITY OF SANTA MONICA	205 2ND ST	90401	HAZNET
SANTA MONICA	S103630887	AMERICAN RED CROSS OF SANTA MONICA	1450 114TH ST	90401	HAZNET
SANTA MONICA	1007087656	SEPHORA STORE 26 SANTA MONICA	1349 THIRD STREET	90401	FINDS
SANTA MONICA	1006930251	SEPHORA STORE 26 SANTA MONICA	1349 THIRD STREET	90401	RCRA-SQG, HAZNET

GOVERNMENT RECORDS SEARCHED / DATA CURRENCY TRACKING

To maintain currency of the following federal and state databases, EDR contacts the appropriate governmental agency on a monthly or quarterly basis, as required.

Number of Days to Update: Provides confirmation that EDR is reporting records that have been updated within 90 days from the date the government agency made the information available to the public.

FEDERAL RECORDS

NPL: National Priority List

National Priorities List (Superfund). The NPL is a subset of CERCLIS and identifies over 1,200 sites for priority cleanup under the Superfund Program. NPL sites may encompass relatively large areas. As such, EDR provides polygon coverage for over 1,000 NPL site boundaries produced by EPA's Environmental Photographic Interpretation Center (EPIC) and regional EPA offices.

Date of Government Version: 04/30/2008
Date Data Arrived at EDR: 05/06/2008
Date Made Active in Reports: 06/09/2008
Number of Days to Update: 34

Source: EPA
Telephone: N/A
Last EDR Contact: 07/28/2008
Next Scheduled EDR Contact: 10/27/2008
Data Release Frequency: Quarterly

NPL Site Boundaries

Sources:

EPA's Environmental Photographic Interpretation Center (EPIC)
Telephone: 202-564-7333

EPA Region 1
Telephone 617-918-1143

EPA Region 6
Telephone: 214-655-6659

EPA Region 3
Telephone 215-814-5418

EPA Region 7
Telephone: 913-551-7247

EPA Region 4
Telephone 404-562-8033

EPA Region 8
Telephone: 303-312-6774

EPA Region 5
Telephone 312-886-6686

EPA Region 9
Telephone: 415-947-4246

EPA Region 10
Telephone 206-553-8665

Proposed NPL: Proposed National Priority List Sites

A site that has been proposed for listing on the National Priorities List through the issuance of a proposed rule in the Federal Register. EPA then accepts public comments on the site, responds to the comments, and places on the NPL those sites that continue to meet the requirements for listing.

Date of Government Version: 04/30/2008
Date Data Arrived at EDR: 05/06/2008
Date Made Active in Reports: 06/09/2008
Number of Days to Update: 34

Source: EPA
Telephone: N/A
Last EDR Contact: 07/28/2008
Next Scheduled EDR Contact: 10/27/2008
Data Release Frequency: Quarterly

DELISTED NPL: National Priority List Deletions

The National Oil and Hazardous Substances Pollution Contingency Plan (NCP) establishes the criteria that the EPA uses to delete sites from the NPL. In accordance with 40 CFR 300.425.(e), sites may be deleted from the NPL where no further response is appropriate.

Date of Government Version: 04/30/2008
Date Data Arrived at EDR: 05/06/2008
Date Made Active in Reports: 06/09/2008
Number of Days to Update: 34

Source: EPA
Telephone: N/A
Last EDR Contact: 07/28/2008
Next Scheduled EDR Contact: 10/27/2008
Data Release Frequency: Quarterly

GOVERNMENT RECORDS SEARCHED / DATA CURRENCY TRACKING

NPL LIENS: Federal Superfund Liens

Federal Superfund Liens. Under the authority granted the USEPA by CERCLA of 1980, the USEPA has the authority to file liens against real property in order to recover remedial action expenditures or when the property owner received notification of potential liability. USEPA compiles a listing of filed notices of Superfund Liens.

Date of Government Version: 10/15/1991
Date Data Arrived at EDR: 02/02/1994
Date Made Active in Reports: 03/30/1994
Number of Days to Update: 56

Source: EPA
Telephone: 202-564-4267
Last EDR Contact: 05/19/2008
Next Scheduled EDR Contact: 08/18/2008
Data Release Frequency: No Update Planned

CERCLIS: Comprehensive Environmental Response, Compensation, and Liability Information System

CERCLIS contains data on potentially hazardous waste sites that have been reported to the USEPA by states, municipalities, private companies and private persons, pursuant to Section 103 of the Comprehensive Environmental Response, Compensation, and Liability Act (CERCLA). CERCLIS contains sites which are either proposed to or on the National Priorities List (NPL) and sites which are in the screening and assessment phase for possible inclusion on the NPL.

Date of Government Version: 04/08/2008
Date Data Arrived at EDR: 04/25/2008
Date Made Active in Reports: 05/21/2008
Number of Days to Update: 26

Source: EPA
Telephone: 703-412-9810
Last EDR Contact: 07/22/2008
Next Scheduled EDR Contact: 09/15/2008
Data Release Frequency: Quarterly

CERCLIS-NFRAP: CERCLIS No Further Remedial Action Planned

Archived sites are sites that have been removed and archived from the inventory of CERCLIS sites. Archived status indicates that, to the best of EPA's knowledge, assessment at a site has been completed and that EPA has determined no further steps will be taken to list this site on the National Priorities List (NPL), unless information indicates this decision was not appropriate or other considerations require a recommendation for listing at a later time. This decision does not necessarily mean that there is no hazard associated with a given site; it only means that, based upon available information, the location is not judged to be a potential NPL site.

Date of Government Version: 12/03/2007
Date Data Arrived at EDR: 12/06/2007
Date Made Active in Reports: 02/20/2008
Number of Days to Update: 76

Source: EPA
Telephone: 703-412-9810
Last EDR Contact: 06/17/2008
Next Scheduled EDR Contact: 09/15/2008
Data Release Frequency: Quarterly

LIENS 2: CERCLA Lien Information

A Federal CERCLA ('Superfund') lien can exist by operation of law at any site or property at which EPA has spent Superfund monies. These monies are spent to investigate and address releases and threatened releases of contamination. CERCLIS provides information as to the identity of these sites and properties.

Date of Government Version: 02/08/2008
Date Data Arrived at EDR: 03/07/2008
Date Made Active in Reports: 03/20/2008
Number of Days to Update: 13

Source: Environmental Protection Agency
Telephone: 202-564-6023
Last EDR Contact: 05/19/2008
Next Scheduled EDR Contact: 08/18/2008
Data Release Frequency: Varies

CORRACTS: Corrective Action Report

CORRACTS identifies hazardous waste handlers with RCRA corrective action activity.

Date of Government Version: 03/26/2008
Date Data Arrived at EDR: 04/02/2008
Date Made Active in Reports: 05/06/2008
Number of Days to Update: 34

Source: EPA
Telephone: 800-424-9346
Last EDR Contact: 06/02/2008
Next Scheduled EDR Contact: 09/01/2008
Data Release Frequency: Quarterly

RCRA-TSDF: RCRA - Transporters, Storage and Disposal

RCRAInfo is EPA's comprehensive information system, providing access to data supporting the Resource Conservation and Recovery Act (RCRA) of 1976 and the Hazardous and Solid Waste Amendments (HSWA) of 1984. The database includes selective information on sites which generate, transport, store, treat and/or dispose of hazardous waste as defined by the Resource Conservation and Recovery Act (RCRA). Transporters are individuals or entities that move hazardous waste from the generator offsite to a facility that can recycle, treat, store, or dispose of the waste. TSDFs treat, store, or dispose of the waste.

Date of Government Version: 03/06/2008
Date Data Arrived at EDR: 03/06/2008
Date Made Active in Reports: 04/18/2008
Number of Days to Update: 43

Source: Environmental Protection Agency
Telephone: (415) 495-8895
Last EDR Contact: 05/21/2008
Next Scheduled EDR Contact: 08/18/2008
Data Release Frequency: Quarterly

RCRA-LQG: RCRA - Large Quantity Generators

RCRAInfo is EPA's comprehensive information system, providing access to data supporting the Resource Conservation and Recovery Act (RCRA) of 1976 and the Hazardous and Solid Waste Amendments (HSWA) of 1984. The database includes selective information on sites which generate, transport, store, treat and/or dispose of hazardous waste as defined by the Resource Conservation and Recovery Act (RCRA). Large quantity generators (LQGs) generate over 1,000 kilograms (kg) of hazardous waste, or over 1 kg of acutely hazardous waste per month.

Date of Government Version: 03/06/2008
Date Data Arrived at EDR: 03/06/2008
Date Made Active in Reports: 04/18/2008
Number of Days to Update: 43

Source: Environmental Protection Agency
Telephone: (415) 495-8895
Last EDR Contact: 05/21/2008
Next Scheduled EDR Contact: 08/18/2008
Data Release Frequency: Quarterly

RCRA-SQG: RCRA - Small Quantity Generators

RCRAInfo is EPA's comprehensive information system, providing access to data supporting the Resource Conservation and Recovery Act (RCRA) of 1976 and the Hazardous and Solid Waste Amendments (HSWA) of 1984. The database includes selective information on sites which generate, transport, store, treat and/or dispose of hazardous waste as defined by the Resource Conservation and Recovery Act (RCRA). Small quantity generators (SQGs) generate between 100 kg and 1,000 kg of hazardous waste per month.

Date of Government Version: 03/06/2008
Date Data Arrived at EDR: 03/06/2008
Date Made Active in Reports: 04/18/2008
Number of Days to Update: 43

Source: Environmental Protection Agency
Telephone: (415) 495-8895
Last EDR Contact: 05/21/2008
Next Scheduled EDR Contact: 08/18/2008
Data Release Frequency: Quarterly

RCRA-CESQG: RCRA - Conditionally Exempt Small Quantity Generators

RCRAInfo is EPA's comprehensive information system, providing access to data supporting the Resource Conservation and Recovery Act (RCRA) of 1976 and the Hazardous and Solid Waste Amendments (HSWA) of 1984. The database includes selective information on sites which generate, transport, store, treat and/or dispose of hazardous waste as defined by the Resource Conservation and Recovery Act (RCRA). Conditionally exempt small quantity generators (CESQGs) generate less than 100 kg of hazardous waste, or less than 1 kg of acutely hazardous waste per month.

Date of Government Version: 03/06/2008
Date Data Arrived at EDR: 03/06/2008
Date Made Active in Reports: 04/18/2008
Number of Days to Update: 43

Source: Environmental Protection Agency
Telephone: (415) 495-8895
Last EDR Contact: 05/21/2008
Next Scheduled EDR Contact: 08/18/2008
Data Release Frequency: Varies

RCRA-NonGen: RCRA - Non Generators

RCRAInfo is EPA's comprehensive information system, providing access to data supporting the Resource Conservation and Recovery Act (RCRA) of 1976 and the Hazardous and Solid Waste Amendments (HSWA) of 1984. The database includes selective information on sites which generate, transport, store, treat and/or dispose of hazardous waste as defined by the Resource Conservation and Recovery Act (RCRA). Non-Generators do not presently generate hazardous waste.

Date of Government Version: 03/06/2008
Date Data Arrived at EDR: 03/06/2008
Date Made Active in Reports: 04/18/2008
Number of Days to Update: 43

Source: Environmental Protection Agency
Telephone: (415) 495-8895
Last EDR Contact: 05/21/2008
Next Scheduled EDR Contact: 08/18/2008
Data Release Frequency: Varies

GOVERNMENT RECORDS SEARCHED / DATA CURRENCY TRACKING

US ENG CONTROLS: Engineering Controls Sites List

A listing of sites with engineering controls in place. Engineering controls include various forms of caps, building foundations, liners, and treatment methods to create pathway elimination for regulated substances to enter environmental media or effect human health.

Date of Government Version: 04/04/2008
Date Data Arrived at EDR: 04/17/2008
Date Made Active in Reports: 05/15/2008
Number of Days to Update: 28

Source: Environmental Protection Agency
Telephone: 703-603-0695
Last EDR Contact: 06/30/2008
Next Scheduled EDR Contact: 09/29/2008
Data Release Frequency: Varies

US INST CONTROL: Sites with Institutional Controls

A listing of sites with institutional controls in place. Institutional controls include administrative measures, such as groundwater use restrictions, construction restrictions, property use restrictions, and post remediation care requirements intended to prevent exposure to contaminants remaining on site. Deed restrictions are generally required as part of the institutional controls.

Date of Government Version: 04/04/2008
Date Data Arrived at EDR: 04/17/2008
Date Made Active in Reports: 05/15/2008
Number of Days to Update: 28

Source: Environmental Protection Agency
Telephone: 703-603-0695
Last EDR Contact: 06/30/2008
Next Scheduled EDR Contact: 09/29/2008
Data Release Frequency: Varies

ERNS: Emergency Response Notification System

Emergency Response Notification System. ERNS records and stores information on reported releases of oil and hazardous substances.

Date of Government Version: 12/31/2007
Date Data Arrived at EDR: 01/23/2008
Date Made Active in Reports: 03/17/2008
Number of Days to Update: 54

Source: National Response Center, United States Coast Guard
Telephone: 202-267-2180
Last EDR Contact: 07/25/2008
Next Scheduled EDR Contact: 10/20/2008
Data Release Frequency: Annually

HMIRS: Hazardous Materials Information Reporting System

Hazardous Materials Incident Report System. HMIRS contains hazardous material spill incidents reported to DOT.

Date of Government Version: 12/31/2007
Date Data Arrived at EDR: 04/16/2008
Date Made Active in Reports: 05/15/2008
Number of Days to Update: 29

Source: U.S. Department of Transportation
Telephone: 202-366-4555
Last EDR Contact: 07/15/2008
Next Scheduled EDR Contact: 10/13/2008
Data Release Frequency: Annually

DOT OPS: Incident and Accident Data

Department of Transporation, Office of Pipeline Safety Incident and Accident data.

Date of Government Version: 02/14/2008
Date Data Arrived at EDR: 02/27/2008
Date Made Active in Reports: 03/20/2008
Number of Days to Update: 22

Source: Department of Transporation, Office of Pipeline Safety
Telephone: 202-366-4595
Last EDR Contact: 05/28/2008
Next Scheduled EDR Contact: 08/25/2008
Data Release Frequency: Varies

CDL: Clandestine Drug Labs

A listing of clandestine drug lab locations. The U.S. Department of Justice ("the Department") provides this web site as a public service. It contains addresses of some locations where law enforcement agencies reported they found chemicals or other items that indicated the presence of either clandestine drug laboratories or dumpsites. In most cases, the source of the entries is not the Department, and the Department has not verified the entry and does not guarantee its accuracy. Members of the public must verify the accuracy of all entries by, for example, contacting local law enforcement and local health departments.

Date of Government Version: 09/01/2007
Date Data Arrived at EDR: 12/03/2007
Date Made Active in Reports: 12/28/2007
Number of Days to Update: 25

Source: Drug Enforcement Administration
Telephone: 202-307-1000
Last EDR Contact: 06/27/2008
Next Scheduled EDR Contact: 09/22/2008
Data Release Frequency: Quarterly

US BROWNFIELDS: A Listing of Brownfields Sites

Included in the listing are brownfields properties addresses by Cooperative Agreement Recipients and brownfields properties addressed by Targeted Brownfields Assessments. Targeted Brownfields Assessments-EPA's Targeted Brownfields Assessments (TBA) program is designed to help states, tribes, and municipalities--especially those without EPA Brownfields Assessment Demonstration Pilots--minimize the uncertainties of contamination often associated with brownfields. Under the TBA program, EPA provides funding and/or technical assistance for environmental assessments at brownfields sites throughout the country. Targeted Brownfields Assessments supplement and work with other efforts under EPA's Brownfields Initiative to promote cleanup and redevelopment of brownfields. Cooperative Agreement Recipients-States, political subdivisions, territories, and Indian tribes become Brownfields Cleanup Revolving Loan Fund (BCRLF) cooperative agreement recipients when they enter into BCRLF cooperative agreements with the U.S. EPA. EPA selects BCRLF cooperative agreement recipients based on a proposal and application process. BCRLF cooperative agreement recipients must use EPA funds provided through BCRLF cooperative agreement for specified brownfields-related cleanup activities.

Date of Government Version: 04/01/2008
Date Data Arrived at EDR: 04/30/2008
Date Made Active in Reports: 05/30/2008
Number of Days to Update: 30

Source: Environmental Protection Agency
Telephone: 202-566-2777
Last EDR Contact: 07/15/2008
Next Scheduled EDR Contact: 10/13/2008
Data Release Frequency: Semi-Annually

DOD: Department of Defense Sites

This data set consists of federally owned or administered lands, administered by the Department of Defense, that have any area equal to or greater than 640 acres of the United States, Puerto Rico, and the U.S. Virgin Islands.

Date of Government Version: 12/31/2005
Date Data Arrived at EDR: 11/10/2006
Date Made Active in Reports: 01/11/2007
Number of Days to Update: 62

Source: USGS
Telephone: 703-692-8801
Last EDR Contact: 05/09/2008
Next Scheduled EDR Contact: 08/04/2008
Data Release Frequency: Semi-Annually

FUDS: Formerly Used Defense Sites

The listing includes locations of Formerly Used Defense Sites properties where the US Army Corps of Engineers is actively working or will take necessary cleanup actions.

Date of Government Version: 12/31/2006
Date Data Arrived at EDR: 08/31/2007
Date Made Active in Reports: 10/11/2007
Number of Days to Update: 41

Source: U.S. Army Corps of Engineers
Telephone: 202-528-4285
Last EDR Contact: 06/30/2008
Next Scheduled EDR Contact: 09/29/2008
Data Release Frequency: Varies

LUCIS: Land Use Control Information System

LUCIS contains records of land use control information pertaining to the former Navy Base Realignment and Closure properties.

Date of Government Version: 12/09/2005
Date Data Arrived at EDR: 12/11/2006
Date Made Active in Reports: 01/11/2007
Number of Days to Update: 31

Source: Department of the Navy
Telephone: 843-820-7326
Last EDR Contact: 06/09/2008
Next Scheduled EDR Contact: 09/08/2008
Data Release Frequency: Varies

CONSENT: Superfund (CERCLA) Consent Decrees

Major legal settlements that establish responsibility and standards for cleanup at NPL (Superfund) sites. Released periodically by United States District Courts after settlement by parties to litigation matters.

Date of Government Version: 02/08/2008
Date Data Arrived at EDR: 04/25/2008
Date Made Active in Reports: 05/30/2008
Number of Days to Update: 35
Source: Department of Justice, Consent Decree Library
Telephone: Varies
Last EDR Contact: 07/21/2008
Next Scheduled EDR Contact: 10/20/2008
Data Release Frequency: Varies

ROD: Records Of Decision

Record of Decision. ROD documents mandate a permanent remedy at an NPL (Superfund) site containing technical and health information to aid in the cleanup.

Date of Government Version: 01/14/2008
Date Data Arrived at EDR: 01/22/2008
Date Made Active in Reports: 01/30/2008
Number of Days to Update: 8
Source: EPA
Telephone: 703-416-0223
Last EDR Contact: 06/30/2008
Next Scheduled EDR Contact: 09/29/2008
Data Release Frequency: Annually

UMTRA: Uranium Mill Tailings Sites

Uranium ore was mined by private companies for federal government use in national defense programs. When the mills shut down, large piles of the sand-like material (mill tailings) remain after uranium has been extracted from the ore. Levels of human exposure to radioactive materials from the piles are low; however, in some cases tailings were used as construction materials before the potential health hazards of the tailings were recognized.

Date of Government Version: 07/13/2007
Date Data Arrived at EDR: 12/03/2007
Date Made Active in Reports: 01/24/2008
Number of Days to Update: 52
Source: Department of Energy
Telephone: 505-845-0011
Last EDR Contact: 06/16/2008
Next Scheduled EDR Contact: 09/15/2008
Data Release Frequency: Varies

ODI: Open Dump Inventory

An open dump is defined as a disposal facility that does not comply with one or more of the Part 257 or Part 258 Subtitle D Criteria.

Date of Government Version: 06/30/1985
Date Data Arrived at EDR: 08/09/2004
Date Made Active in Reports: 09/17/2004
Number of Days to Update: 39
Source: Environmental Protection Agency
Telephone: 800-424-9346
Last EDR Contact: 06/09/2004
Next Scheduled EDR Contact: N/A
Data Release Frequency: No Update Planned

DEBRIS REGION 9: Torres Martinez Reservation Illegal Dump Site Locations

A listing of illegal dump sites location on the Torres Martinez Indian Reservation located in eastern Riverside County and northern Imperial County, California.

Date of Government Version: 03/25/2008
Date Data Arrived at EDR: 04/17/2008
Date Made Active in Reports: 05/15/2008
Number of Days to Update: 28
Source: EPA, Region 9
Telephone: 415-972-3336
Last EDR Contact: 06/23/2008
Next Scheduled EDR Contact: 09/22/2008
Data Release Frequency: Varies

MINES: Mines Master Index File

Contains all mine identification numbers issued for mines active or opened since 1971. The data also includes violation information.

Date of Government Version: 02/07/2008
Date Data Arrived at EDR: 03/26/2008
Date Made Active in Reports: 04/18/2008
Number of Days to Update: 23
Source: Department of Labor, Mine Safety and Health Administration
Telephone: 303-231-5959
Last EDR Contact: 06/25/2008
Next Scheduled EDR Contact: 09/22/2008
Data Release Frequency: Semi-Annually

TRIS: Toxic Chemical Release Inventory System

Toxic Release Inventory System. TRIS identifies facilities which release toxic chemicals to the air, water and land in reportable quantities under SARA Title III Section 313.

Date of Government Version: 12/31/2006
Date Data Arrived at EDR: 02/29/2008
Date Made Active in Reports: 04/18/2008
Number of Days to Update: 49

Source: EPA
Telephone: 202-566-0250
Last EDR Contact: 06/16/2008
Next Scheduled EDR Contact: 09/15/2008
Data Release Frequency: Annually

TSCA: Toxic Substances Control Act

Toxic Substances Control Act. TSCA identifies manufacturers and importers of chemical substances included on the TSCA Chemical Substance Inventory list. It includes data on the production volume of these substances by plant site.

Date of Government Version: 12/31/2002
Date Data Arrived at EDR: 04/14/2006
Date Made Active in Reports: 05/30/2006
Number of Days to Update: 46

Source: EPA
Telephone: 202-260-5521
Last EDR Contact: 07/14/2008
Next Scheduled EDR Contact: 10/13/2008
Data Release Frequency: Every 4 Years

FTTS: FIFRA/ TSCA Tracking System - FIFRA (Federal Insecticide, Fungicide, & Rodenticide Act)/TSCA (Toxic Substances Control Act)

FTTS tracks administrative cases and pesticide enforcement actions and compliance activities related to FIFRA, TSCA and EPCRA (Emergency Planning and Community Right-to-Know Act). To maintain currency, EDR contacts the Agency on a quarterly basis.

Date of Government Version: 04/11/2008
Date Data Arrived at EDR: 04/24/2008
Date Made Active in Reports: 05/21/2008
Number of Days to Update: 27

Source: EPA/Office of Prevention, Pesticides and Toxic Substances
Telephone: 202-566-1667
Last EDR Contact: 06/16/2008
Next Scheduled EDR Contact: 09/15/2008
Data Release Frequency: Quarterly

FTTS INSP: FIFRA/ TSCA Tracking System - FIFRA (Federal Insecticide, Fungicide, & Rodenticide Act)/TSCA (Toxic Substances Control Act)

A listing of FIFRA/TSCA Tracking System (FTTS) inspections and enforcements.

Date of Government Version: 04/11/2008
Date Data Arrived at EDR: 04/24/2008
Date Made Active in Reports: 05/21/2008
Number of Days to Update: 27

Source: EPA
Telephone: 202-566-1667
Last EDR Contact: 06/16/2008
Next Scheduled EDR Contact: 09/15/2008
Data Release Frequency: Quarterly

HIST FTTS: FIFRA/TSCA Tracking System Administrative Case Listing

A complete administrative case listing from the FIFRA/TSCA Tracking System (FTTS) for all ten EPA regions. The information was obtained from the National Compliance Database (NCDB). NCDB supports the implementation of FIFRA (Federal Insecticide, Fungicide, and Rodenticide Act) and TSCA (Toxic Substances Control Act). Some EPA regions are now closing out records. Because of that, and the fact that some EPA regions are not providing EPA Headquarters with updated records, it was decided to create a HIST FTTS database. It included records that may not be included in the newer FTTS database updates. This database is no longer updated.

Date of Government Version: 10/19/2006
Date Data Arrived at EDR: 03/01/2007
Date Made Active in Reports: 04/10/2007
Number of Days to Update: 40

Source: Environmental Protection Agency
Telephone: 202-564-2501
Last EDR Contact: 12/17/2007
Next Scheduled EDR Contact: 03/17/2008
Data Release Frequency: No Update Planned

HIST FTTS INSP: FIFRA/TSCA Tracking System Inspection & Enforcement Case Listing

A complete inspection and enforcement case listing from the FIFRA/TSCA Tracking System (FTTS) for all ten EPA regions. The information was obtained from the National Compliance Database (NCDB). NCDB supports the implementation of FIFRA (Federal Insecticide, Fungicide, and Rodenticide Act) and TSCA (Toxic Substances Control Act). Some EPA regions are now closing out records. Because of that, and the fact that some EPA regions are not providing EPA Headquarters with updated records, it was decided to create a HIST FTTS database. It included records that may not be included in the newer FTTS database updates. This database is no longer updated.

Date of Government Version: 10/19/2006
Date Data Arrived at EDR: 03/01/2007
Date Made Active in Reports: 04/10/2007
Number of Days to Update: 40
Source: Environmental Protection Agency
Telephone: 202-564-2501
Last EDR Contact: 12/17/2008
Next Scheduled EDR Contact: 03/17/2008
Data Release Frequency: No Update Planned

SSTS: Section 7 Tracking Systems

Section 7 of the Federal Insecticide, Fungicide and Rodenticide Act, as amended (92 Stat. 829) requires all registered pesticide-producing establishments to submit a report to the Environmental Protection Agency by March 1st each year. Each establishment must report the types and amounts of pesticides, active ingredients and devices being produced, and those having been produced and sold or distributed in the past year.

Date of Government Version: 12/31/2006
Date Data Arrived at EDR: 03/14/2008
Date Made Active in Reports: 04/18/2008
Number of Days to Update: 35
Source: EPA
Telephone: 202-564-4203
Last EDR Contact: 07/14/2008
Next Scheduled EDR Contact: 10/13/2008
Data Release Frequency: Annually

ICIS: Integrated Compliance Information System

The Integrated Compliance Information System (ICIS) supports the information needs of the national enforcement and compliance program as well as the unique needs of the National Pollutant Discharge Elimination System (NPDES) program.

Date of Government Version: 02/28/2008
Date Data Arrived at EDR: 03/18/2008
Date Made Active in Reports: 05/06/2008
Number of Days to Update: 49
Source: Environmental Protection Agency
Telephone: 202-564-5088
Last EDR Contact: 07/14/2008
Next Scheduled EDR Contact: 10/13/2008
Data Release Frequency: Quarterly

PADS: PCB Activity Database System

PCB Activity Database. PADS Identifies generators, transporters, commercial storers and/or brokers and disposers of PCB's who are required to notify the EPA of such activities.

Date of Government Version: 12/04/2007
Date Data Arrived at EDR: 02/07/2008
Date Made Active in Reports: 03/17/2008
Number of Days to Update: 39
Source: EPA
Telephone: 202-566-0500
Last EDR Contact: 06/20/2008
Next Scheduled EDR Contact: 08/04/2008
Data Release Frequency: Annually

MLTS: Material Licensing Tracking System

MLTS is maintained by the Nuclear Regulatory Commission and contains a list of approximately 8,100 sites which possess or use radioactive materials and which are subject to NRC licensing requirements. To maintain currency, EDR contacts the Agency on a quarterly basis.

Date of Government Version: 04/22/2008
Date Data Arrived at EDR: 05/06/2008
Date Made Active in Reports: 06/09/2008
Number of Days to Update: 34
Source: Nuclear Regulatory Commission
Telephone: 301-415-7169
Last EDR Contact: 06/30/2008
Next Scheduled EDR Contact: 09/29/2008
Data Release Frequency: Quarterly

RADINFO: Radiation Information Database

The Radiation Information Database (RADINFO) contains information about facilities that are regulated by U.S. Environmental Protection Agency (EPA) regulations for radiation and radioactivity.

Date of Government Version: 04/29/2008
Date Data Arrived at EDR: 05/01/2008
Date Made Active in Reports: 05/21/2008
Number of Days to Update: 20
Source: Environmental Protection Agency
Telephone: 202-343-9775
Last EDR Contact: 07/31/2008
Next Scheduled EDR Contact: 10/27/2008
Data Release Frequency: Quarterly

FINDS: Facility Index System/Facility Registry System

Facility Index System. FINDS contains both facility information and 'pointers' to other sources that contain more detail. EDR includes the following FINDS databases in this report: PCS (Permit Compliance System), AIRS (Aerometric Information Retrieval System), DOCKET (Enforcement Docket used to manage and track information on civil judicial enforcement cases for all environmental statutes), FURS (Federal Underground Injection Control), C-DOCKET (Criminal Docket System used to track criminal enforcement actions for all environmental statutes), FFIS (Federal Facilities Information System), STATE (State Environmental Laws and Statutes), and PADS (PCB Activity Data System).

Date of Government Version: 04/03/2008
Date Data Arrived at EDR: 04/08/2008
Date Made Active in Reports: 05/06/2008
Number of Days to Update: 28

Source: EPA
Telephone: (415) 947-8000
Last EDR Contact: 06/30/2008
Next Scheduled EDR Contact: 09/29/2008
Data Release Frequency: Quarterly

RAATS: RCRA Administrative Action Tracking System

RCRA Administration Action Tracking System. RAATS contains records based on enforcement actions issued under RCRA pertaining to major violators and includes administrative and civil actions brought by the EPA. For administration actions after September 30, 1995, data entry in the RAATS database was discontinued. EPA will retain a copy of the database for historical records. It was necessary to terminate RAATS because a decrease in agency resources made it impossible to continue to update the information contained in the database.

Date of Government Version: 04/17/1995
Date Data Arrived at EDR: 07/03/1995
Date Made Active in Reports: 08/07/1995
Number of Days to Update: 35

Source: EPA
Telephone: 202-564-4104
Last EDR Contact: 06/02/2008
Next Scheduled EDR Contact: 09/01/2008
Data Release Frequency: No Update Planned

BRS: Biennial Reporting System

The Biennial Reporting System is a national system administered by the EPA that collects data on the generation and management of hazardous waste. BRS captures detailed data from two groups: Large Quantity Generators (LQG) and Treatment, Storage, and Disposal Facilities.

Date of Government Version: 12/31/2005
Date Data Arrived at EDR: 03/06/2007
Date Made Active in Reports: 04/13/2007
Number of Days to Update: 38

Source: EPA/NTIS
Telephone: 800-424-9346
Last EDR Contact: 06/11/2008
Next Scheduled EDR Contact: 09/08/2008
Data Release Frequency: Biennially

STATE AND LOCAL RECORDS

HIST CAL-SITES: Calsites Database

The Calsites database contains potential or confirmed hazardous substance release properties. In 1996, California EPA reevaluated and significantly reduced the number of sites in the Calsites database. No longer updated by the state agency. It has been replaced by ENVIROSTOR.

Date of Government Version: 08/08/2005
Date Data Arrived at EDR: 08/03/2006
Date Made Active in Reports: 08/24/2006
Number of Days to Update: 21

Source: Department of Toxic Substance Control
Telephone: 916-323-3400
Last EDR Contact: 05/27/2008
Next Scheduled EDR Contact: 08/25/2008
Data Release Frequency: No Update Planned

CA BOND EXP. PLAN: Bond Expenditure Plan

Department of Health Services developed a site-specific expenditure plan as the basis for an appropriation of Hazardous Substance Cleanup Bond Act funds. It is not updated.

Date of Government Version: 01/01/1989
Date Data Arrived at EDR: 07/27/1994
Date Made Active in Reports: 08/02/1994
Number of Days to Update: 6

Source: Department of Health Services
Telephone: 916-255-2118
Last EDR Contact: 05/31/1994
Next Scheduled EDR Contact: N/A
Data Release Frequency: No Update Planned

SCH: School Property Evaluation Program

This category contains proposed and existing school sites that are being evaluated by DTSC for possible hazardous materials contamination. In some cases, these properties may be listed in the CalSites category depending on the level of threat to public health and safety or the environment they pose.

Date of Government Version: 05/27/2008
Date Data Arrived at EDR: 05/28/2008
Date Made Active in Reports: 06/20/2008
Number of Days to Update: 23

Source: Department of Toxic Substances Control
Telephone: 916-323-3400
Last EDR Contact: 05/28/2008
Next Scheduled EDR Contact: 08/25/2008
Data Release Frequency: Quarterly

TOXIC PITS: Toxic Pits Cleanup Act Sites

Toxic PITS Cleanup Act Sites. TOXIC PITS identifies sites suspected of containing hazardous substances where cleanup has not yet been completed.

Date of Government Version: 07/01/1995
Date Data Arrived at EDR: 08/30/1995
Date Made Active in Reports: 09/26/1995
Number of Days to Update: 27

Source: State Water Resources Control Board
Telephone: 916-227-4364
Last EDR Contact: 07/28/2008
Next Scheduled EDR Contact: 10/27/2008
Data Release Frequency: No Update Planned

SWF/LF (SWIS): Solid Waste Information System

Active, Closed and Inactive Landfills. SWF/LF records typically contain an inve ntory of solid waste disposal facilities or landfills. These may be active or i nactive facilities or open dumps that failed to meet RCRA Section 4004 criteria for solid waste landfills or disposal sites.

Date of Government Version: 06/09/2008
Date Data Arrived at EDR: 06/11/2008
Date Made Active in Reports: 06/20/2008
Number of Days to Update: 9

Source: Integrated Waste Management Board
Telephone: 916-341-6320
Last EDR Contact: 06/11/2008
Next Scheduled EDR Contact: 09/08/2008
Data Release Frequency: Quarterly

WMUDS/SWAT: Waste Management Unit Database

Waste Management Unit Database System. WMUDS is used by the State Water Resources Control Board staff and the Regional Water Quality Control Boards for program tracking and inventory of waste management units. WMUDS is composed of the following databases: Facility Information, Scheduled Inspections Information, Waste Management Unit Information, SWAT Program Information, SWAT Report Summary Information, SWAT Report Summary Data, Chapter 15 (formerly Subchapter 15) Information, Chapter 15 Monitoring Parameters, TPCA Program Information, RCRA Program Information, Closure Information, and Interested Parties Information.

Date of Government Version: 04/01/2000
Date Data Arrived at EDR: 04/10/2000
Date Made Active in Reports: 05/10/2000
Number of Days to Update: 30

Source: State Water Resources Control Board
Telephone: 916-227-4448
Last EDR Contact: 06/02/2008
Next Scheduled EDR Contact: 09/01/2008
Data Release Frequency: Quarterly

CA WDS: Waste Discharge System

Sites which have been issued waste discharge requirements.

Date of Government Version: 06/19/2007
Date Data Arrived at EDR: 06/20/2007
Date Made Active in Reports: 06/29/2007
Number of Days to Update: 9

Source: State Water Resources Control Board
Telephone: 916-341-5227
Last EDR Contact: 06/16/2008
Next Scheduled EDR Contact: 09/15/2008
Data Release Frequency: Quarterly

CORTESE: "Cortese" Hazardous Waste & Substances Sites List

The sites for the list are designated by the State Water Resource Control Board (LUST), the Integrated Waste Board (SWF/LS), and the Department of Toxic Substances Control (Cal-Sites). This listing is no longer updated by the state agency.

Date of Government Version: 04/01/2001
Date Data Arrived at EDR: 05/29/2001
Date Made Active in Reports: 07/26/2001
Number of Days to Update: 58

Source: CAL EPA/Office of Emergency Information
Telephone: 916-323-3400
Last EDR Contact: 07/21/2008
Next Scheduled EDR Contact: 10/20/2008
Data Release Frequency: No Update Planned

SWRCY: Recycler Database
A listing of recycling facilities in California.

Date of Government Version: 07/09/2008
Date Data Arrived at EDR: 07/10/2008
Date Made Active in Reports: 07/31/2008
Number of Days to Update: 21

Source: Department of Conservation
Telephone: 916-323-3836
Last EDR Contact: 07/10/2008
Next Scheduled EDR Contact: 10/06/2008
Data Release Frequency: Quarterly

LUST REG 9: Leaking Underground Storage Tank Report
Orange, Riverside, San Diego counties. For more current information, please refer to the State Water Resources Control Board's LUST database.

Date of Government Version: 03/01/2001
Date Data Arrived at EDR: 04/23/2001
Date Made Active in Reports: 05/21/2001
Number of Days to Update: 28

Source: California Regional Water Quality Control Board San Diego Region (9)
Telephone: 858-637-5595
Last EDR Contact: 07/14/2008
Next Scheduled EDR Contact: 10/13/2008
Data Release Frequency: No Update Planned

LUST REG 8: Leaking Underground Storage Tanks
California Regional Water Quality Control Board Santa Ana Region (8). For more current information, please refer to the State Water Resources Control Board's LUST database.

Date of Government Version: 02/14/2005
Date Data Arrived at EDR: 02/15/2005
Date Made Active in Reports: 03/28/2005
Number of Days to Update: 41

Source: California Regional Water Quality Control Board Santa Ana Region (8)
Telephone: 909-782-4496
Last EDR Contact: 08/04/2008
Next Scheduled EDR Contact: 11/03/2008
Data Release Frequency: Varies

LUST REG 6V: Leaking Underground Storage Tank Case Listing
Leaking Underground Storage Tank locations. Inyo, Kern, Los Angeles, Mono, San Bernardino counties.

Date of Government Version: 06/07/2005
Date Data Arrived at EDR: 06/07/2005
Date Made Active in Reports: 06/29/2005
Number of Days to Update: 22

Source: California Regional Water Quality Control Board Victorville Branch Office (6)
Telephone: 760-241-7365
Last EDR Contact: 06/30/2008
Next Scheduled EDR Contact: 09/29/2008
Data Release Frequency: No Update Planned

LUST REG 6L: Leaking Underground Storage Tank Case Listing
For more current information, please refer to the State Water Resources Control Board's LUST database.

Date of Government Version: 09/09/2003
Date Data Arrived at EDR: 09/10/2003
Date Made Active in Reports: 10/07/2003
Number of Days to Update: 27

Source: California Regional Water Quality Control Board Lahontan Region (6)
Telephone: 530-542-5572
Last EDR Contact: 06/02/2008
Next Scheduled EDR Contact: 09/01/2008
Data Release Frequency: No Update Planned

LUST REG 5: Leaking Underground Storage Tank Database
Leaking Underground Storage Tank locations. Alameda, Alpine, Amador, Butte, Colusa, Contra Costa, Calveras, El Dorado, Fresno, Glenn, Kern, Kings, Lake, Lassen, Madera, Mariposa, Merced, Modoc, Napa, Nevada, Placer, Plumas, Sacramento, San Joaquin, Shasta, Solano, Stanislaus, Sutter, Tehama, Tulare, Tuolumne, Yolo, Yuba counties.

Date of Government Version: 07/01/2008
Date Data Arrived at EDR: 07/22/2008
Date Made Active in Reports: 07/31/2008
Number of Days to Update: 9

Source: California Regional Water Quality Control Board Central Valley Region (5)
Telephone: 916-464-4834
Last EDR Contact: 07/22/2008
Next Scheduled EDR Contact: 09/29/2008
Data Release Frequency: Quarterly

LUST REG 4: Underground Storage Tank Leak List

Los Angeles, Ventura counties. For more current information, please refer to the State Water Resources Control Board's LUST database.

Date of Government Version: 09/07/2004
Date Data Arrived at EDR: 09/07/2004
Date Made Active in Reports: 10/12/2004
Number of Days to Update: 35

Source: California Regional Water Quality Control Board Los Angeles Region (4)
Telephone: 213-576-6710
Last EDR Contact: 06/23/2008
Next Scheduled EDR Contact: 09/22/2008
Data Release Frequency: No Update Planned

LUST REG 3: Leaking Underground Storage Tank Database

Leaking Underground Storage Tank locations. Monterey, San Benito, San Luis Obispo, Santa Barbara, Santa Cruz counties.

Date of Government Version: 05/19/2003
Date Data Arrived at EDR: 05/19/2003
Date Made Active in Reports: 06/02/2003
Number of Days to Update: 14

Source: California Regional Water Quality Control Board Central Coast Region (3)
Telephone: 805-542-4786
Last EDR Contact: 05/12/2008
Next Scheduled EDR Contact: 08/11/2008
Data Release Frequency: No Update Planned

LUST REG 2: Fuel Leak List

Leaking Underground Storage Tank locations. Alameda, Contra Costa, Marin, Napa, San Francisco, San Mateo, Santa Clara, Solano, Sonoma counties.

Date of Government Version: 09/30/2004
Date Data Arrived at EDR: 10/20/2004
Date Made Active in Reports: 11/19/2004
Number of Days to Update: 30

Source: California Regional Water Quality Control Board San Francisco Bay Region (2)
Telephone: 510-622-2433
Last EDR Contact: 07/09/2008
Next Scheduled EDR Contact: 10/06/2008
Data Release Frequency: Quarterly

LUST REG 1: Active Toxic Site Investigation

Del Norte, Humboldt, Lake, Mendocino, Modoc, Siskiyou, Sonoma, Trinity counties. For more current information, please refer to the State Water Resources Control Board's LUST database.

Date of Government Version: 02/01/2001
Date Data Arrived at EDR: 02/28/2001
Date Made Active in Reports: 03/29/2001
Number of Days to Update: 29

Source: California Regional Water Quality Control Board North Coast (1)
Telephone: 707-570-3769
Last EDR Contact: 05/19/2008
Next Scheduled EDR Contact: 08/18/2008
Data Release Frequency: No Update Planned

LUST: Geotracker's Leaking Underground Fuel Tank Report

Leaking Underground Storage Tank Incident Reports. LUST records contain an inventory of reported leaking underground storage tank incidents. Not all states maintain these records, and the information stored varies by state. For more information on a particular leaking underground storage tank sites, please contact the appropriate regulatory agency.

Date of Government Version: 07/03/2008
Date Data Arrived at EDR: 07/11/2008
Date Made Active in Reports: 07/31/2008
Number of Days to Update: 20

Source: State Water Resources Control Board
Telephone: see region list
Last EDR Contact: 07/11/2008
Next Scheduled EDR Contact: 10/06/2008
Data Release Frequency: Quarterly

LUST REG 7: Leaking Underground Storage Tank Case Listing

Leaking Underground Storage Tank locations. Imperial, Riverside, San Diego, Santa Barbara counties.

Date of Government Version: 02/26/2004
Date Data Arrived at EDR: 02/26/2004
Date Made Active in Reports: 03/24/2004
Number of Days to Update: 27

Source: California Regional Water Quality Control Board Colorado River Basin Region (7)
Telephone: 760-776-8943
Last EDR Contact: 05/19/2008
Next Scheduled EDR Contact: 08/18/2008
Data Release Frequency: No Update Planned

CA FID UST: Facility Inventory Database

The Facility Inventory Database (FID) contains a historical listing of active and inactive underground storage tank locations from the State Water Resource Control Board. Refer to local/county source for current data.

Date of Government Version: 10/31/1994
Date Data Arrived at EDR: 09/05/1995
Date Made Active in Reports: 09/29/1995
Number of Days to Update: 24

Source: California Environmental Protection Agency
Telephone: 916-341-5851
Last EDR Contact: 12/28/1998
Next Scheduled EDR Contact: N/A
Data Release Frequency: No Update Planned

SLIC: Statewide SLIC Cases

The SLIC (Spills, Leaks, Investigations and Cleanup) program is designed to protect and restore water quality from spills, leaks, and similar discharges.

Date of Government Version: 07/03/2008
Date Data Arrived at EDR: 07/11/2008
Date Made Active in Reports: 07/31/2008
Number of Days to Update: 20

Source: State Water Resources Control Board
Telephone: 866-480-1028
Last EDR Contact: 07/11/2008
Next Scheduled EDR Contact: 10/06/2008
Data Release Frequency: Varies

SLIC REG 1: Active Toxic Site Investigations

The SLIC (Spills, Leaks, Investigations and Cleanup) program is designed to protect and restore water quality from spills, leaks, and similar discharges.

Date of Government Version: 04/03/2003
Date Data Arrived at EDR: 04/07/2003
Date Made Active in Reports: 04/25/2003
Number of Days to Update: 18

Source: California Regional Water Quality Control Board, North Coast Region (1)
Telephone: 707-576-2220
Last EDR Contact: 05/19/2008
Next Scheduled EDR Contact: 08/18/2008
Data Release Frequency: No Update Planned

SLIC REG 2: Spills, Leaks, Investigation & Cleanup Cost Recovery Listing

The SLIC (Spills, Leaks, Investigations and Cleanup) program is designed to protect and restore water quality from spills, leaks, and similar discharges.

Date of Government Version: 09/30/2004
Date Data Arrived at EDR: 10/20/2004
Date Made Active in Reports: 11/19/2004
Number of Days to Update: 30

Source: Regional Water Quality Control Board San Francisco Bay Region (2)
Telephone: 510-286-0457
Last EDR Contact: 07/09/2008
Next Scheduled EDR Contact: 10/06/2008
Data Release Frequency: Quarterly

SLIC REG 3: Spills, Leaks, Investigation & Cleanup Cost Recovery Listing

The SLIC (Spills, Leaks, Investigations and Cleanup) program is designed to protect and restore water quality from spills, leaks, and similar discharges.

Date of Government Version: 05/18/2006
Date Data Arrived at EDR: 05/18/2006
Date Made Active in Reports: 06/15/2006
Number of Days to Update: 28

Source: California Regional Water Quality Control Board Central Coast Region (3)
Telephone: 805-549-3147
Last EDR Contact: 05/12/2008
Next Scheduled EDR Contact: 08/11/2008
Data Release Frequency: Semi-Annually

SLIC REG 4: Spills, Leaks, Investigation & Cleanup Cost Recovery Listing

The SLIC (Spills, Leaks, Investigations and Cleanup) program is designed to protect and restore water quality from spills, leaks, and similar discharges.

Date of Government Version: 11/17/2004
Date Data Arrived at EDR: 11/18/2004
Date Made Active in Reports: 01/04/2005
Number of Days to Update: 47

Source: Region Water Quality Control Board Los Angeles Region (4)
Telephone: 213-576-6600
Last EDR Contact: 07/21/2008
Next Scheduled EDR Contact: 10/20/2008
Data Release Frequency: Varies

SLIC REG 5: Spills, Leaks, Investigation & Cleanup Cost Recovery Listing
The SLIC (Spills, Leaks, Investigations and Cleanup) program is designed to protect and restore water quality from spills, leaks, and similar discharges.

Date of Government Version: 04/01/2005
Date Data Arrived at EDR: 04/05/2005
Date Made Active in Reports: 04/21/2005
Number of Days to Update: 16

Source: Regional Water Quality Control Board Central Valley Region (5)
Telephone: 916-464-3291
Last EDR Contact: 06/30/2008
Next Scheduled EDR Contact: 09/29/2008
Data Release Frequency: Semi-Annually

SLIC REG 6V: Spills, Leaks, Investigation & Cleanup Cost Recovery Listing
The SLIC (Spills, Leaks, Investigations and Cleanup) program is designed to protect and restore water quality from spills, leaks, and similar discharges.

Date of Government Version: 05/24/2005
Date Data Arrived at EDR: 05/25/2005
Date Made Active in Reports: 06/16/2005
Number of Days to Update: 22

Source: Regional Water Quality Control Board, Victorville Branch
Telephone: 619-241-6583
Last EDR Contact: 06/30/2008
Next Scheduled EDR Contact: 09/29/2008
Data Release Frequency: Semi-Annually

SLIC REG 6L: SLIC Sites
The SLIC (Spills, Leaks, Investigations and Cleanup) program is designed to protect and restore water quality from spills, leaks, and similar discharges.

Date of Government Version: 09/07/2004
Date Data Arrived at EDR: 09/07/2004
Date Made Active in Reports: 10/12/2004
Number of Days to Update: 35

Source: California Regional Water Quality Control Board, Lahontan Region
Telephone: 530-542-5574
Last EDR Contact: 06/02/2008
Next Scheduled EDR Contact: 09/01/2008
Data Release Frequency: No Update Planned

SLIC REG 7: SLIC List
The SLIC (Spills, Leaks, Investigations and Cleanup) program is designed to protect and restore water quality from spills, leaks, and similar discharges.

Date of Government Version: 11/24/2004
Date Data Arrived at EDR: 11/29/2004
Date Made Active in Reports: 01/04/2005
Number of Days to Update: 36

Source: California Regional Quality Control Board, Colorado River Basin Region
Telephone: 760-346-7491
Last EDR Contact: 05/19/2008
Next Scheduled EDR Contact: 08/18/2008
Data Release Frequency: No Update Planned

SLIC REG 8: Spills, Leaks, Investigation & Cleanup Cost Recovery Listing
The SLIC (Spills, Leaks, Investigations and Cleanup) program is designed to protect and restore water quality from spills, leaks, and similar discharges.

Date of Government Version: 04/03/2008
Date Data Arrived at EDR: 04/03/2008
Date Made Active in Reports: 04/14/2008
Number of Days to Update: 11

Source: California Region Water Quality Control Board Santa Ana Region (8)
Telephone: 951-782-3298
Last EDR Contact: 06/30/2008
Next Scheduled EDR Contact: 09/29/2008
Data Release Frequency: Semi-Annually

SLIC REG 9: Spills, Leaks, Investigation & Cleanup Cost Recovery Listing
The SLIC (Spills, Leaks, Investigations and Cleanup) program is designed to protect and restore water quality from spills, leaks, and similar discharges.

Date of Government Version: 09/10/2007
Date Data Arrived at EDR: 09/11/2007
Date Made Active in Reports: 09/28/2007
Number of Days to Update: 17

Source: California Regional Water Quality Control Board San Diego Region (9)
Telephone: 858-467-2980
Last EDR Contact: 05/27/2008
Next Scheduled EDR Contact: 08/25/2008
Data Release Frequency: Annually

GOVERNMENT RECORDS SEARCHED / DATA CURRENCY TRACKING

UST: Active UST Facilities
Active UST facilities gathered from the local regulatory agencies

Date of Government Version: 07/10/2008
Date Data Arrived at EDR: 07/10/2008
Date Made Active in Reports: 07/25/2008
Number of Days to Update: 15

Source: SWRCB
Telephone: 916-480-1028
Last EDR Contact: 07/10/2008
Next Scheduled EDR Contact: 10/06/2008
Data Release Frequency: Semi-Annually

UST MENDOCINO: Mendocino County UST Database
A listing of underground storage tank locations in Mendocino County.

Date of Government Version: 06/23/2008
Date Data Arrived at EDR: 06/23/2008
Date Made Active in Reports: 07/02/2008
Number of Days to Update: 9

Source: Department of Public Health
Telephone: 707-463-4466
Last EDR Contact: 06/23/2008
Next Scheduled EDR Contact: 09/22/2008
Data Release Frequency: Varies

HIST UST: Hazardous Substance Storage Container Database
The Hazardous Substance Storage Container Database is a historical listing of UST sites. Refer to local/county source for current data.

Date of Government Version: 10/15/1990
Date Data Arrived at EDR: 01/25/1991
Date Made Active in Reports: 02/12/1991
Number of Days to Update: 18

Source: State Water Resources Control Board
Telephone: 916-341-5851
Last EDR Contact: 07/26/2001
Next Scheduled EDR Contact: N/A
Data Release Frequency: No Update Planned

AST: Aboveground Petroleum Storage Tank Facilities
Registered Aboveground Storage Tanks.

Date of Government Version: 11/01/2007
Date Data Arrived at EDR: 11/27/2007
Date Made Active in Reports: 02/14/2008
Number of Days to Update: 79

Source: State Water Resources Control Board
Telephone: 916-341-5712
Last EDR Contact: 07/28/2008
Next Scheduled EDR Contact: 10/27/2008
Data Release Frequency: Quarterly

LIENS: Environmental Liens Listing
A listing of property locations with environmental liens for California where DTSC is a lien holder.

Date of Government Version: 05/05/2008
Date Data Arrived at EDR: 05/06/2008
Date Made Active in Reports: 06/20/2008
Number of Days to Update: 45

Source: Department of Toxic Substances Control
Telephone: 916-323-3400
Last EDR Contact: 08/04/2008
Next Scheduled EDR Contact: 11/03/2008
Data Release Frequency: Varies

SWEEPS UST: SWEEPS UST Listing
Statewide Environmental Evaluation and Planning System. This underground storage tank listing was updated and maintained by a company contacted by the SWRCB in the early 1990's. The listing is no longer updated or maintained. The local agency is the contact for more information on a site on the SWEEPS list.

Date of Government Version: 06/01/1994
Date Data Arrived at EDR: 07/07/2005
Date Made Active in Reports: 08/11/2005
Number of Days to Update: 35

Source: State Water Resources Control Board
Telephone: N/A
Last EDR Contact: 06/03/2005
Next Scheduled EDR Contact: N/A
Data Release Frequency: No Update Planned

CHMIRS: California Hazardous Material Incident Report System
California Hazardous Material Incident Reporting System. CHMIRS contains information on reported hazardous material incidents (accidental releases or spills).

Date of Government Version: 12/31/2007
Date Data Arrived at EDR: 05/09/2008
Date Made Active in Reports: 06/20/2008
Number of Days to Update: 42

Source: Office of Emergency Services
Telephone: 916-845-8400
Last EDR Contact: 05/02/2008
Next Scheduled EDR Contact: 05/19/2008
Data Release Frequency: Varies

NOTIFY 65: Proposition 65 Records

Proposition 65 Notification Records. NOTIFY 65 contains facility notifications about any release which could impact drinking water and thereby expose the public to a potential health risk.

Date of Government Version: 10/21/1993
Date Data Arrived at EDR: 11/01/1993
Date Made Active in Reports: 11/19/1993
Number of Days to Update: 18

Source: State Water Resources Control Board
Telephone: 916-445-3846
Last EDR Contact: 07/14/2008
Next Scheduled EDR Contact: 10/13/2008
Data Release Frequency: No Update Planned

DEED: Deed Restriction Listing

Site Mitigation and Brownfields Reuse Program Facility Sites with Deed Restrictions & Hazardous Waste Management Program Facility Sites with Deed / Land Use Restriction. The DTSC Site Mitigation and Brownfields Reuse Program (SMBRP) list includes sites cleaned up under the program's oversight and generally does not include current or former hazardous waste facilities that required a hazardous waste facility permit. The list represents deed restrictions that are active. Some sites have multiple deed restrictions. The DTSC Hazardous Waste Management Program (HWMP) has developed a list of current or former hazardous waste facilities that have a recorded land use restriction at the local county recorder's office. The land use restrictions on this list were required by the DTSC HWMP as a result of the presence of hazardous substances that remain on site after the facility (or part of the facility) has been closed or cleaned up. The types of land use restriction include deed notice, deed restriction, or a land use restriction that binds current and future owners.

Date of Government Version: 06/30/2008
Date Data Arrived at EDR: 06/30/2008
Date Made Active in Reports: 07/31/2008
Number of Days to Update: 31

Source: Department of Toxic Substances Control
Telephone: 916-323-3400
Last EDR Contact: 06/30/2008
Next Scheduled EDR Contact: 09/29/2008
Data Release Frequency: Semi-Annually

VCP: Voluntary Cleanup Program Properties

Contains low threat level properties with either confirmed or unconfirmed releases and the project proponents have request that DTSC oversee investigation and/or cleanup activities and have agreed to provide coverage for DTSC's costs.

Date of Government Version: 05/27/2008
Date Data Arrived at EDR: 05/28/2008
Date Made Active in Reports: 06/20/2008
Number of Days to Update: 23

Source: Department of Toxic Substances Control
Telephone: 916-323-3400
Last EDR Contact: 05/28/2008
Next Scheduled EDR Contact: 08/25/2008
Data Release Frequency: Quarterly

DRYCLEANERS: Cleaner Facilities

A list of drycleaner related facilities that have EPA ID numbers. These are facilities with certain SIC codes: power laundries, family and commercial; garment pressing and cleaner's agents; linen supply; coin-operated laundries and cleaning; drycleaning plants, except rugs; carpet and upholster cleaning; industrial launderers; laundry and garment services.

Date of Government Version: 07/31/2007
Date Data Arrived at EDR: 07/31/2007
Date Made Active in Reports: 08/09/2007
Number of Days to Update: 9

Source: Department of Toxic Substance Control
Telephone: 916-327-4498
Last EDR Contact: 07/03/2008
Next Scheduled EDR Contact: 08/11/2008
Data Release Frequency: Annually

WIP: Well Investigation Program Case List

Well Investigation Program case in the San Gabriel and San Fernando Valley area.

Date of Government Version: 02/26/2008
Date Data Arrived at EDR: 04/23/2008
Date Made Active in Reports: 05/06/2008
Number of Days to Update: 13

Source: Los Angeles Water Quality Control Board
Telephone: 213-576-6726
Last EDR Contact: 07/25/2008
Next Scheduled EDR Contact: 10/20/2008
Data Release Frequency: Varies

CDL: Clandestine Drug Labs

A listing of drug lab locations. Listing of a location in this database does not indicate that any illegal drug lab materials were or were not present there, and does not constitute a determination that the location either requires or does not require additional cleanup work.

Date of Government Version: 12/31/2007
Date Data Arrived at EDR: 04/22/2008
Date Made Active in Reports: 05/06/2008
Number of Days to Update: 14

Source: Department of Toxic Substances Control
Telephone: 916-255-6504
Last EDR Contact: 07/21/2008
Next Scheduled EDR Contact: 10/20/2008
Data Release Frequency: Varies

RESPONSE: State Response Sites

Identifies confirmed release sites where DTSC is involved in remediation, either in a lead or oversight capacity. These confirmed release sites are generally high-priority and high potential risk.

Date of Government Version: 05/27/2008
Date Data Arrived at EDR: 05/28/2008
Date Made Active in Reports: 06/20/2008
Number of Days to Update: 23

Source: Department of Toxic Substances Control
Telephone: 916-323-3400
Last EDR Contact: 05/28/2008
Next Scheduled EDR Contact: 08/25/2008
Data Release Frequency: Quarterly

HAZNET: Facility and Manifest Data

Facility and Manifest Data. The data is extracted from the copies of hazardous waste manifests received each year by the DTSC. The annual volume of manifests is typically 700,000 - 1,000,000 annually, representing approximately 350,000 - 500,000 shipments. Data are from the manifests submitted without correction, and therefore many contain some invalid values for data elements such as generator ID, TSD ID, waste category, and disposal method.

Date of Government Version: 12/31/2006
Date Data Arrived at EDR: 10/04/2007
Date Made Active in Reports: 11/07/2007
Number of Days to Update: 34

Source: California Environmental Protection Agency
Telephone: 916-255-1136
Last EDR Contact: 05/09/2008
Next Scheduled EDR Contact: 08/04/2008
Data Release Frequency: Annually

EMI: Emissions Inventory Data

Toxics and criteria pollutant emissions data collected by the ARB and local air pollution agencies.

Date of Government Version: 12/31/2005
Date Data Arrived at EDR: 04/17/2007
Date Made Active in Reports: 05/10/2007
Number of Days to Update: 23

Source: California Air Resources Board
Telephone: 916-322-2990
Last EDR Contact: 04/18/2008
Next Scheduled EDR Contact: 07/14/2008
Data Release Frequency: Varies

HAULERS: Registered Waste Tire Haulers Listing

A listing of registered waste tire haulers.

Date of Government Version: 07/15/2008
Date Data Arrived at EDR: 07/18/2008
Date Made Active in Reports: 07/31/2008
Number of Days to Update: 13

Source: Integrated Waste Management Board
Telephone: 916-341-6422
Last EDR Contact: 07/14/2008
Next Scheduled EDR Contact: 09/08/2008
Data Release Frequency: Varies

ENVIROSTOR: EnviroStor Database

The Department of Toxic Substances Control's (DTSC's) Site Mitigation and Brownfields Reuse Program's (SMBRP's) EnviroStor database identifes sites that have known contamination or sites for which there may be reasons to investigate further. The database includes the following site types: Federal Superfund sites (National Priorities List (NPL)); State Response, including Military Facilities and State Superfund; Voluntary Cleanup; and School sites. EnviroStor provides similar information to the information that was available in CalSites, and provides additional site information, including, but not limited to, identification of formerly-contaminated properties that have been released for reuse, properties where environmental deed restrictions have been recorded to prevent inappropriate land uses, and risk characterization information that is used to assess potential impacts to public health and the environment at contaminated sites.

Date of Government Version: 05/27/2008
Date Data Arrived at EDR: 05/28/2008
Date Made Active in Reports: 06/20/2008
Number of Days to Update: 23

Source: Department of Toxic Substances Control
Telephone: 916-323-3400
Last EDR Contact: 05/28/2008
Next Scheduled EDR Contact: 08/25/2008
Data Release Frequency: Quarterly

TRIBAL RECORDS

INDIAN RESERV: Indian Reservations

This map layer portrays Indian administered lands of the United States that have any area equal to or greater than 640 acres.

Date of Government Version: 12/31/2005
Date Data Arrived at EDR: 12/08/2006
Date Made Active in Reports: 01/11/2007
Number of Days to Update: 34

Source: USGS
Telephone: 202-208-3710
Last EDR Contact: 05/09/2008
Next Scheduled EDR Contact: 08/04/2008
Data Release Frequency: Semi-Annually

INDIAN ODI: Report on the Status of Open Dumps on Indian Lands

Location of open dumps on Indian land.

Date of Government Version: 12/31/1998
Date Data Arrived at EDR: 12/03/2007
Date Made Active in Reports: 01/24/2008
Number of Days to Update: 52

Source: Environmental Protection Agency
Telephone: 703-308-8245
Last EDR Contact: 05/27/2008
Next Scheduled EDR Contact: 08/25/2008
Data Release Frequency: Varies

INDIAN LUST R10: Leaking Underground Storage Tanks on Indian Land

LUSTs on Indian land in Alaska, Idaho, Oregon and Washington.

Date of Government Version: 02/21/2008
Date Data Arrived at EDR: 02/26/2008
Date Made Active in Reports: 03/20/2008
Number of Days to Update: 23

Source: EPA Region 10
Telephone: 206-553-2857
Last EDR Contact: 05/19/2008
Next Scheduled EDR Contact: 08/18/2008
Data Release Frequency: Quarterly

INDIAN LUST R6: Leaking Underground Storage Tanks on Indian Land

LUSTs on Indian land in New Mexico and Oklahoma.

Date of Government Version: 02/28/2008
Date Data Arrived at EDR: 02/29/2008
Date Made Active in Reports: 03/17/2008
Number of Days to Update: 17

Source: EPA Region 6
Telephone: 214-665-6597
Last EDR Contact: 05/19/2008
Next Scheduled EDR Contact: 08/18/2008
Data Release Frequency: Varies

INDIAN LUST R9: Leaking Underground Storage Tanks on Indian Land

LUSTs on Indian land in Arizona, California, New Mexico and Nevada

Date of Government Version: 02/25/2008
Date Data Arrived at EDR: 02/26/2008
Date Made Active in Reports: 03/17/2008
Number of Days to Update: 20

Source: Environmental Protection Agency
Telephone: 415-972-3372
Last EDR Contact: 05/19/2008
Next Scheduled EDR Contact: 08/18/2008
Data Release Frequency: Quarterly

INDIAN LUST R8: Leaking Underground Storage Tanks on Indian Land

LUSTs on Indian land in Colorado, Montana, North Dakota, South Dakota, Utah and Wyoming.

Date of Government Version: 02/20/2008
Date Data Arrived at EDR: 03/04/2008
Date Made Active in Reports: 03/17/2008
Number of Days to Update: 13

Source: EPA Region 8
Telephone: 303-312-6271
Last EDR Contact: 05/19/2008
Next Scheduled EDR Contact: 08/18/2008
Data Release Frequency: Quarterly

INDIAN LUST R7: Leaking Underground Storage Tanks on Indian Land
LUSTs on Indian land in Iowa, Kansas, and Nebraska

Date of Government Version: 03/17/2008
Date Data Arrived at EDR: 03/27/2008
Date Made Active in Reports: 05/06/2008
Number of Days to Update: 40

Source: EPA Region 7
Telephone: 913-551-7003
Last EDR Contact: 05/19/2008
Next Scheduled EDR Contact: 08/18/2008
Data Release Frequency: Varies

INDIAN LUST R4: Leaking Underground Storage Tanks on Indian Land
LUSTs on Indian land in Florida, Mississippi and North Carolina.

Date of Government Version: 03/17/2008
Date Data Arrived at EDR: 03/27/2008
Date Made Active in Reports: 05/06/2008
Number of Days to Update: 40

Source: EPA Region 4
Telephone: 404-562-8677
Last EDR Contact: 05/19/2008
Next Scheduled EDR Contact: 08/18/2008
Data Release Frequency: Semi-Annually

INDIAN LUST R1: Leaking Underground Storage Tanks on Indian Land
A listing of leaking underground storage tank locations on Indian Land.

Date of Government Version: 03/12/2008
Date Data Arrived at EDR: 03/14/2008
Date Made Active in Reports: 03/20/2008
Number of Days to Update: 6

Source: EPA Region 1
Telephone: 617-918-1313
Last EDR Contact: 05/19/2008
Next Scheduled EDR Contact: 08/18/2008
Data Release Frequency: Varies

INDIAN UST R1: Underground Storage Tanks on Indian Land
A listing of underground storage tank locations on Indian Land.

Date of Government Version: 03/12/2008
Date Data Arrived at EDR: 03/14/2008
Date Made Active in Reports: 03/20/2008
Number of Days to Update: 6

Source: EPA, Region 1
Telephone: 617-918-1313
Last EDR Contact: 05/19/2008
Next Scheduled EDR Contact: 08/18/2008
Data Release Frequency: Varies

INDIAN UST R4: Underground Storage Tanks on Indian Land
No description is available for this data

Date of Government Version: 03/17/2008
Date Data Arrived at EDR: 03/27/2008
Date Made Active in Reports: 05/06/2008
Number of Days to Update: 40

Source: EPA Region 4
Telephone: 404-562-9424
Last EDR Contact: 05/19/2008
Next Scheduled EDR Contact: 08/18/2008
Data Release Frequency: Semi-Annually

INDIAN UST R10: Underground Storage Tanks on Indian Land
No description is available for this data

Date of Government Version: 02/21/2008
Date Data Arrived at EDR: 02/26/2008
Date Made Active in Reports: 03/20/2008
Number of Days to Update: 23

Source: EPA Region 10
Telephone: 206-553-2857
Last EDR Contact: 05/19/2008
Next Scheduled EDR Contact: 08/18/2008
Data Release Frequency: Quarterly

INDIAN UST R8: Underground Storage Tanks on Indian Land
No description is available for this data

Date of Government Version: 02/20/2008
Date Data Arrived at EDR: 03/04/2008
Date Made Active in Reports: 03/17/2008
Number of Days to Update: 13

Source: EPA Region 8
Telephone: 303-312-6137
Last EDR Contact: 05/19/2008
Next Scheduled EDR Contact: 08/18/2008
Data Release Frequency: Quarterly

INDIAN UST R6: Underground Storage Tanks on Indian Land
No description is available for this data

Date of Government Version: 02/28/2008
Date Data Arrived at EDR: 02/29/2008
Date Made Active in Reports: 03/17/2008
Number of Days to Update: 17

Source: EPA Region 6
Telephone: 214-665-7591
Last EDR Contact: 05/19/2008
Next Scheduled EDR Contact: 08/18/2008
Data Release Frequency: Semi-Annually

INDIAN UST R5: Underground Storage Tanks on Indian Land
No description is available for this data

Date of Government Version: 12/21/2007
Date Data Arrived at EDR: 12/21/2007
Date Made Active in Reports: 01/24/2008
Number of Days to Update: 34

Source: EPA Region 5
Telephone: 312-886-6136
Last EDR Contact: 05/19/2008
Next Scheduled EDR Contact: 08/18/2008
Data Release Frequency: Varies

INDIAN UST R9: Underground Storage Tanks on Indian Land
No description is available for this data

Date of Government Version: 02/25/2008
Date Data Arrived at EDR: 02/26/2008
Date Made Active in Reports: 03/20/2008
Number of Days to Update: 23

Source: EPA Region 9
Telephone: 415-972-3368
Last EDR Contact: 05/19/2008
Next Scheduled EDR Contact: 08/18/2008
Data Release Frequency: Quarterly

INDIAN UST R7: Underground Storage Tanks on Indian Land
No description is available for this data

Date of Government Version: 06/01/2007
Date Data Arrived at EDR: 06/14/2007
Date Made Active in Reports: 07/05/2007
Number of Days to Update: 21

Source: EPA Region 7
Telephone: 913-551-7003
Last EDR Contact: 05/19/2008
Next Scheduled EDR Contact: 08/18/2008
Data Release Frequency: Varies

INDIAN VCP R1: Voluntary Cleanup Priority Listing
A listing of voluntary cleanup priority sites located on Indian Land located in Region 1.

Date of Government Version: 04/02/2008
Date Data Arrived at EDR: 04/22/2008
Date Made Active in Reports: 05/19/2008
Number of Days to Update: 27

Source: EPA, Region 1
Telephone: 617-918-1102
Last EDR Contact: 07/21/2008
Next Scheduled EDR Contact: 10/20/2008
Data Release Frequency: Varies

INDIAN VCP R7: Voluntary Cleanup Priority Lisitng
A listing of voluntary cleanup priority sites located on Indian Land located in Region 7.

Date of Government Version: 03/20/2008
Date Data Arrived at EDR: 04/22/2008
Date Made Active in Reports: 05/19/2008
Number of Days to Update: 27

Source: EPA, Region 7
Telephone: 913-551-7365
Last EDR Contact: 07/21/2008
Next Scheduled EDR Contact: 10/20/2008
Data Release Frequency: Varies

EDR PROPRIETARY RECORDS

Manufactured Gas Plants: EDR Proprietary Manufactured Gas Plants
The EDR Proprietary Manufactured Gas Plant Database includes records of coal gas plants (manufactured gas plants) compiled by EDR's researchers. Manufactured gas sites were used in the United States from the 1800's to 1950's to produce a gas that could be distributed and used as fuel. These plants used whale oil, rosin, coal, or a mixture of coal, oil, and water that also produced a significant amount of waste. Many of the byproducts of the gas production, such as coal tar (oily waste containing volatile and non-volatile chemicals), sludges, oils and other compounds are potentially hazardous to human health and the environment. The byproduct from this process was frequently disposed of directly at the plant site and can remain or spread slowly, serving as a continuous source of soil and groundwater contamination.

Date of Government Version: N/A
Date Data Arrived at EDR: N/A
Date Made Active in Reports: N/A
Number of Days to Update: N/A

Source: EDR, Inc.
Telephone: N/A
Last EDR Contact: N/A
Next Scheduled EDR Contact: N/A
Data Release Frequency: No Update Planned

COUNTY RECORDS

ALAMEDA COUNTY:

Contaminated Sites

A listing of contaminated sites overseen by the Toxic Release Program (oil and groundwater contamination from chemical releases and spills) and the Leaking Underground Storage Tank Program (soil and ground water contamination from leaking petroleum USTs).

Date of Government Version: 01/28/2008
Date Data Arrived at EDR: 01/29/2008
Date Made Active in Reports: 02/14/2008
Number of Days to Update: 16

Source: Alameda County Environmental Health Services
Telephone: 510-567-6700
Last EDR Contact: 08/04/2008
Next Scheduled EDR Contact: 10/20/2008
Data Release Frequency: Semi-Annually

Underground Tanks

Underground storage tank sites located in Alameda county.

Date of Government Version: 01/28/2008
Date Data Arrived at EDR: 01/29/2008
Date Made Active in Reports: 02/08/2008
Number of Days to Update: 10

Source: Alameda County Environmental Health Services
Telephone: 510-567-6700
Last EDR Contact: 08/04/2008
Next Scheduled EDR Contact: 10/20/2008
Data Release Frequency: Semi-Annually

CONTRA COSTA COUNTY:

Site List

List includes sites from the underground tank, hazardous waste generator and business plan/2185 programs.

Date of Government Version: 06/03/2008
Date Data Arrived at EDR: 06/05/2008
Date Made Active in Reports: 06/20/2008
Number of Days to Update: 15

Source: Contra Costa Health Services Department
Telephone: 925-646-2286
Last EDR Contact: 05/27/2008
Next Scheduled EDR Contact: 08/25/2008
Data Release Frequency: Semi-Annually

FRESNO COUNTY:

CUPA Resources List

Certified Unified Program Agency. CUPA's are responsible for implementing a unified hazardous materials and hazardous waste management regulatory program. The agency provides oversight of businesses that deal with hazardous materials, operate underground storage tanks or aboveground storage tanks.

Date of Government Version: 03/31/2008
Date Data Arrived at EDR: 04/18/2008
Date Made Active in Reports: 05/06/2008
Number of Days to Update: 18

Source: Dept. of Community Health
Telephone: 559-445-3271
Last EDR Contact: 08/04/2008
Next Scheduled EDR Contact: 11/03/2008
Data Release Frequency: Semi-Annually

KERN COUNTY:

Underground Storage Tank Sites & Tank Listing
Kern County Sites and Tanks Listing.

Date of Government Version: 06/02/2008
Date Data Arrived at EDR: 06/03/2008
Date Made Active in Reports: 07/02/2008
Number of Days to Update: 29

Source: Kern County Environment Health Services Department
Telephone: 661-862-8700
Last EDR Contact: 06/02/2008
Next Scheduled EDR Contact: 09/01/2008
Data Release Frequency: Quarterly

LOS ANGELES COUNTY:

San Gabriel Valley Areas of Concern
San Gabriel Valley areas where VOC contamination is at or above the MCL as designated by region 9 EPA office.

Date of Government Version: 12/31/1998
Date Data Arrived at EDR: 07/07/1999
Date Made Active in Reports: N/A
Number of Days to Update: 0

Source: EPA Region 9
Telephone: 415-972-3178
Last EDR Contact: 07/14/2008
Next Scheduled EDR Contact: 10/13/2008
Data Release Frequency: No Update Planned

HMS: Street Number List
Industrial Waste and Underground Storage Tank Sites.

Date of Government Version: 04/30/2008
Date Data Arrived at EDR: 06/24/2008
Date Made Active in Reports: 07/31/2008
Number of Days to Update: 37

Source: Department of Public Works
Telephone: 626-458-3517
Last EDR Contact: 05/12/2008
Next Scheduled EDR Contact: 08/11/2008
Data Release Frequency: Semi-Annually

List of Solid Waste Facilities
Solid Waste Facilities in Los Angeles County.

Date of Government Version: 05/12/2008
Date Data Arrived at EDR: 05/27/2008
Date Made Active in Reports: 06/20/2008
Number of Days to Update: 24

Source: La County Department of Public Works
Telephone: 818-458-5185
Last EDR Contact: 05/14/2008
Next Scheduled EDR Contact: 08/11/2008
Data Release Frequency: Varies

City of Los Angeles Landfills
Landfills owned and maintained by the City of Los Angeles.

Date of Government Version: 03/01/2008
Date Data Arrived at EDR: 03/20/2008
Date Made Active in Reports: 04/14/2008
Number of Days to Update: 25

Source: Engineering & Construction Division
Telephone: 213-473-7869
Last EDR Contact: 06/09/2008
Next Scheduled EDR Contact: 09/08/2008
Data Release Frequency: Varies

Site Mitigation List
Industrial sites that have had some sort of spill or complaint.

Date of Government Version: 02/14/2008
Date Data Arrived at EDR: 04/10/2008
Date Made Active in Reports: 05/06/2008
Number of Days to Update: 26

Source: Community Health Services
Telephone: 323-890-7806
Last EDR Contact: 05/12/2008
Next Scheduled EDR Contact: 08/11/2008
Data Release Frequency: Annually

City of El Segundo Underground Storage Tank
Underground storage tank sites located in El Segundo city.

Date of Government Version: 05/27/2008
Date Data Arrived at EDR: 06/10/2008
Date Made Active in Reports: 07/02/2008
Number of Days to Update: 22

Source: City of El Segundo Fire Department
Telephone: 310-524-2236
Last EDR Contact: 05/27/2008
Next Scheduled EDR Contact: 08/11/2008
Data Release Frequency: Semi-Annually

City of Long Beach Underground Storage Tank
Underground storage tank sites located in the city of Long Beach.

Date of Government Version: 03/28/2003
Date Data Arrived at EDR: 10/23/2003
Date Made Active in Reports: 11/26/2003
Number of Days to Update: 34

Source: City of Long Beach Fire Department
Telephone: 562-570-2563
Last EDR Contact: 05/21/2008
Next Scheduled EDR Contact: 08/18/2008
Data Release Frequency: Annually

City of Torrance Underground Storage Tank
Underground storage tank sites located in the city of Torrance.

Date of Government Version: 02/26/2008
Date Data Arrived at EDR: 02/27/2008
Date Made Active in Reports: 03/14/2008
Number of Days to Update: 16

Source: City of Torrance Fire Department
Telephone: 310-618-2973
Last EDR Contact: 05/27/2008
Next Scheduled EDR Contact: 08/11/2008
Data Release Frequency: Semi-Annually

MARIN COUNTY:

Underground Storage Tank Sites
Currently permitted USTs in Marin County.

Date of Government Version: 05/07/2008
Date Data Arrived at EDR: 05/27/2008
Date Made Active in Reports: 07/02/2008
Number of Days to Update: 36

Source: Public Works Department Waste Management
Telephone: 415-499-6647
Last EDR Contact: 07/28/2008
Next Scheduled EDR Contact: 10/27/2008
Data Release Frequency: Semi-Annually

NAPA COUNTY:

Sites With Reported Contamination
A listing of leaking underground storage tank sites located in Napa county.

Date of Government Version: 07/09/2008
Date Data Arrived at EDR: 07/09/2008
Date Made Active in Reports: 07/31/2008
Number of Days to Update: 22

Source: Napa County Department of Environmental Management
Telephone: 707-253-4269
Last EDR Contact: 07/09/2008
Next Scheduled EDR Contact: 09/22/2008
Data Release Frequency: Semi-Annually

Closed and Operating Underground Storage Tank Sites
Underground storage tank sites located in Napa county.

Date of Government Version: 01/15/2008
Date Data Arrived at EDR: 01/16/2008
Date Made Active in Reports: 02/08/2008
Number of Days to Update: 23

Source: Napa County Department of Environmental Management
Telephone: 707-253-4269
Last EDR Contact: 07/21/2008
Next Scheduled EDR Contact: 09/22/2008
Data Release Frequency: Annually

ORANGE COUNTY:

List of Industrial Site Cleanups
Petroleum and non-petroleum spills.

Date of Government Version: 06/02/2008
Date Data Arrived at EDR: 06/13/2008
Date Made Active in Reports: 06/20/2008
Number of Days to Update: 7
Source: Health Care Agency
Telephone: 714-834-3446
Last EDR Contact: 06/04/2008
Next Scheduled EDR Contact: 09/01/2008
Data Release Frequency: Annually

List of Underground Storage Tank Cleanups
Orange County Underground Storage Tank Cleanups (LUST).

Date of Government Version: 06/02/2008
Date Data Arrived at EDR: 06/16/2008
Date Made Active in Reports: 06/20/2008
Number of Days to Update: 4
Source: Health Care Agency
Telephone: 714-834-3446
Last EDR Contact: 06/04/2008
Next Scheduled EDR Contact: 09/01/2008
Data Release Frequency: Quarterly

List of Underground Storage Tank Facilities
Orange County Underground Storage Tank Facilities (UST).

Date of Government Version: 06/02/2008
Date Data Arrived at EDR: 06/13/2008
Date Made Active in Reports: 07/14/2008
Number of Days to Update: 31
Source: Health Care Agency
Telephone: 714-834-3446
Last EDR Contact: 06/04/2008
Next Scheduled EDR Contact: 09/01/2008
Data Release Frequency: Quarterly

PLACER COUNTY:

Master List of Facilities
List includes aboveground tanks, underground tanks and cleanup sites.

Date of Government Version: 07/23/2007
Date Data Arrived at EDR: 07/23/2007
Date Made Active in Reports: 08/09/2007
Number of Days to Update: 17
Source: Placer County Health and Human Services
Telephone: 530-889-7312
Last EDR Contact: 06/16/2008
Next Scheduled EDR Contact: 09/15/2008
Data Release Frequency: Semi-Annually

RIVERSIDE COUNTY:

Listing of Underground Tank Cleanup Sites
Riverside County Underground Storage Tank Cleanup Sites (LUST).

Date of Government Version: 07/15/2008
Date Data Arrived at EDR: 07/18/2008
Date Made Active in Reports: 07/31/2008
Number of Days to Update: 13
Source: Department of Public Health
Telephone: 951-358-5055
Last EDR Contact: 07/14/2008
Next Scheduled EDR Contact: 10/13/2008
Data Release Frequency: Quarterly

Underground Storage Tank Tank List
Underground storage tank sites located in Riverside county.

Date of Government Version: 05/13/2008
Date Data Arrived at EDR: 05/15/2008
Date Made Active in Reports: 07/02/2008
Number of Days to Update: 48
Source: Health Services Agency
Telephone: 951-358-5055
Last EDR Contact: 07/28/2008
Next Scheduled EDR Contact: 10/13/2008
Data Release Frequency: Quarterly

SACRAMENTO COUNTY:

Contaminated Sites

List of sites where unauthorized releases of potentially hazardous materials have occurred.

Date of Government Version: 05/06/2008
Date Data Arrived at EDR: 05/08/2008
Date Made Active in Reports: 06/20/2008
Number of Days to Update: 43

Source: Sacramento County Environmental Management
Telephone: 916-875-8406
Last EDR Contact: 07/28/2008
Next Scheduled EDR Contact: 10/27/2008
Data Release Frequency: Quarterly

ML - Regulatory Compliance Master List

Any business that has hazardous materials on site - hazardous material storage sites, underground storage tanks, waste generators.

Date of Government Version: 05/06/2008
Date Data Arrived at EDR: 05/08/2008
Date Made Active in Reports: 06/20/2008
Number of Days to Update: 43

Source: Sacramento County Environmental Management
Telephone: 916-875-8406
Last EDR Contact: 07/28/2008
Next Scheduled EDR Contact: 10/27/2008
Data Release Frequency: Quarterly

SAN BERNARDINO COUNTY:

Hazardous Material Permits

This listing includes underground storage tanks, medical waste handlers/generators, hazardous materials handlers, hazardous waste generators, and waste oil generators/handlers.

Date of Government Version: 06/23/2008
Date Data Arrived at EDR: 06/23/2008
Date Made Active in Reports: 07/31/2008
Number of Days to Update: 38

Source: San Bernardino County Fire Department Hazardous Materials Division
Telephone: 909-387-3041
Last EDR Contact: 06/02/2008
Next Scheduled EDR Contact: 09/01/2008
Data Release Frequency: Quarterly

SAN DIEGO COUNTY:

Hazardous Materials Management Division Database

The database includes: HE58 - This report contains the business name, site address, business phone number, establishment 'H' permit number, type of permit, and the business status. HE17 - In addition to providing the same information provided in the HE58 listing, HE17 provides inspection dates, violations received by the establishment, hazardous waste generated, the quantity, method of storage, treatment/disposal of waste and the hauler, and information on underground storage tanks. Unauthorized Release List - Includes a summary of environmental contamination cases in San Diego County (underground tank cases, non-tank cases, groundwater contamination, and soil contamination are included.)

Date of Government Version: 05/16/2005
Date Data Arrived at EDR: 05/18/2005
Date Made Active in Reports: 06/16/2005
Number of Days to Update: 29

Source: Hazardous Materials Management Division
Telephone: 619-338-2268
Last EDR Contact: 07/29/2008
Next Scheduled EDR Contact: 09/29/2008
Data Release Frequency: Quarterly

Solid Waste Facilities

San Diego County Solid Waste Facilities.

Date of Government Version: 08/01/2007
Date Data Arrived at EDR: 02/05/2008
Date Made Active in Reports: 02/14/2008
Number of Days to Update: 9

Source: Department of Health Services
Telephone: 619-338-2209
Last EDR Contact: 05/19/2008
Next Scheduled EDR Contact: 08/18/2008
Data Release Frequency: Varies

Environmental Case Listing

The listing contains all underground tank release cases and projects pertaining to properties contaminated with hazardous substances that are actively under review by the Site Assessment and Mitigation Program.

Date of Government Version: 06/04/2008
Date Data Arrived at EDR: 07/25/2008
Date Made Active in Reports: 07/31/2008
Number of Days to Update: 6

Source: San Diego County Department of Environmental Health
Telephone: 619-338-2371
Last EDR Contact: 07/03/2008
Next Scheduled EDR Contact: 09/29/2008
Data Release Frequency: Varies

SAN FRANCISCO COUNTY:

Local Oversite Facilities

A listing of leaking underground storage tank sites located in San Francisco county.

Date of Government Version: 06/02/2008
Date Data Arrived at EDR: 06/03/2008
Date Made Active in Reports: 06/20/2008
Number of Days to Update: 17

Source: Department Of Public Health San Francisco County
Telephone: 415-252-3920
Last EDR Contact: 06/02/2008
Next Scheduled EDR Contact: 09/01/2008
Data Release Frequency: Quarterly

Underground Storage Tank Information

Underground storage tank sites located in San Francisco county.

Date of Government Version: 06/02/2008
Date Data Arrived at EDR: 06/03/2008
Date Made Active in Reports: 07/14/2008
Number of Days to Update: 41

Source: Department of Public Health
Telephone: 415-252-3920
Last EDR Contact: 06/02/2008
Next Scheduled EDR Contact: 09/01/2008
Data Release Frequency: Quarterly

SAN JOAQUIN COUNTY:

San Joaquin Co. UST

A listing of underground storage tank locations in San Joaquin county.

Date of Government Version: 06/12/2008
Date Data Arrived at EDR: 06/13/2008
Date Made Active in Reports: 07/02/2008
Number of Days to Update: 19

Source: Environmental Health Department
Telephone: N/A
Last EDR Contact: 07/14/2008
Next Scheduled EDR Contact: 10/13/2008
Data Release Frequency: Semi-Annually

SAN MATEO COUNTY:

Business Inventory

List includes Hazardous Materials Business Plan, hazardous waste generators, and underground storage tanks.

Date of Government Version: 06/18/2008
Date Data Arrived at EDR: 06/18/2008
Date Made Active in Reports: 06/20/2008
Number of Days to Update: 2

Source: San Mateo County Environmental Health Services Division
Telephone: 650-363-1921
Last EDR Contact: 07/09/2008
Next Scheduled EDR Contact: 10/06/2008
Data Release Frequency: Annually

Fuel Leak List

A listing of leaking underground storage tank sites located in San Mateo county.

Date of Government Version: 07/10/2008
Date Data Arrived at EDR: 07/11/2008
Date Made Active in Reports: 07/31/2008
Number of Days to Update: 20

Source: San Mateo County Environmental Health Services Division
Telephone: 650-363-1921
Last EDR Contact: 07/09/2008
Next Scheduled EDR Contact: 10/06/2008
Data Release Frequency: Semi-Annually

SANTA CLARA COUNTY:

HIST LUST - Fuel Leak Site Activity Report
A listing of open and closed leaking underground storage tanks. This listing is no longer updated by the county. Leaking underground storage tanks are now handled by the Department of Environmental Health.

Date of Government Version: 03/29/2005
Date Data Arrived at EDR: 03/30/2005
Date Made Active in Reports: 04/21/2005
Number of Days to Update: 22
Source: Santa Clara Valley Water District
Telephone: 408-265-2600
Last EDR Contact: 06/23/2008
Next Scheduled EDR Contact: 09/22/2008
Data Release Frequency: No Update Planned

LOP Listing
A listing of leaking underground storage tanks located in Santa Clara county.

Date of Government Version: 07/17/2008
Date Data Arrived at EDR: 07/18/2008
Date Made Active in Reports: 07/31/2008
Number of Days to Update: 13
Source: Department of Environmental Health
Telephone: 408-918-3417
Last EDR Contact: 07/09/2008
Next Scheduled EDR Contact: 09/22/2008
Data Release Frequency: Varies

Hazardous Material Facilities
Hazardous material facilities, including underground storage tank sites.

Date of Government Version: 06/06/2008
Date Data Arrived at EDR: 06/10/2008
Date Made Active in Reports: 06/20/2008
Number of Days to Update: 10
Source: City of San Jose Fire Department
Telephone: 408-277-4659
Last EDR Contact: 06/02/2008
Next Scheduled EDR Contact: 09/01/2008
Data Release Frequency: Annually

SOLANO COUNTY:

Leaking Underground Storage Tanks
A listing of leaking underground storage tank sites located in Solano county.

Date of Government Version: 06/23/2008
Date Data Arrived at EDR: 07/09/2008
Date Made Active in Reports: 07/31/2008
Number of Days to Update: 22
Source: Solano County Department of Environmental Management
Telephone: 707-784-6770
Last EDR Contact: 06/23/2008
Next Scheduled EDR Contact: 09/22/2008
Data Release Frequency: Quarterly

Underground Storage Tanks
Underground storage tank sites located in Solano county.

Date of Government Version: 06/22/2008
Date Data Arrived at EDR: 07/03/2008
Date Made Active in Reports: 07/25/2008
Number of Days to Update: 22
Source: Solano County Department of Environmental Management
Telephone: 707-784-6770
Last EDR Contact: 06/23/2008
Next Scheduled EDR Contact: 09/22/2008
Data Release Frequency: Quarterly

SONOMA COUNTY:

Leaking Underground Storage Tank Sites
A listing of leaking underground storage tank sites located in Sonoma county.

Date of Government Version: 07/01/2008
Date Data Arrived at EDR: 07/22/2008
Date Made Active in Reports: 07/31/2008
Number of Days to Update: 9
Source: Department of Health Services
Telephone: 707-565-6565
Last EDR Contact: 07/21/2008
Next Scheduled EDR Contact: 10/20/2008
Data Release Frequency: Quarterly

SUTTER COUNTY:

GOVERNMENT RECORDS SEARCHED / DATA CURRENCY TRACKING

Underground Storage Tanks

Underground storage tank sites located in Sutter county.

Date of Government Version: 05/04/2007
Date Data Arrived at EDR: 05/04/2007
Date Made Active in Reports: 05/24/2007
Number of Days to Update: 20

Source: Sutter County Department of Agriculture
Telephone: 530-822-7500
Last EDR Contact: 06/30/2008
Next Scheduled EDR Contact: 09/29/2008
Data Release Frequency: Semi-Annually

VENTURA COUNTY:

Business Plan, Hazardous Waste Producers, and Operating Underground Tanks

The BWT list indicates by site address whether the Environmental Health Division has Business Plan (B), Waste Producer (W), and/or Underground Tank (T) information.

Date of Government Version: 05/29/2008
Date Data Arrived at EDR: 06/24/2008
Date Made Active in Reports: 07/31/2008
Number of Days to Update: 37

Source: Ventura County Environmental Health Division
Telephone: 805-654-2813
Last EDR Contact: 06/11/2008
Next Scheduled EDR Contact: 09/08/2008
Data Release Frequency: Quarterly

Inventory of Illegal Abandoned and Inactive Sites

Ventura County Inventory of Closed, Illegal Abandoned, and Inactive Sites.

Date of Government Version: 08/01/2007
Date Data Arrived at EDR: 08/29/2007
Date Made Active in Reports: 09/26/2007
Number of Days to Update: 28

Source: Environmental Health Division
Telephone: 805-654-2813
Last EDR Contact: 05/19/2008
Next Scheduled EDR Contact: 08/18/2008
Data Release Frequency: Annually

Listing of Underground Tank Cleanup Sites

Ventura County Underground Storage Tank Cleanup Sites (LUST).

Date of Government Version: 05/29/2008
Date Data Arrived at EDR: 06/24/2008
Date Made Active in Reports: 07/31/2008
Number of Days to Update: 37

Source: Environmental Health Division
Telephone: 805-654-2813
Last EDR Contact: 06/11/2008
Next Scheduled EDR Contact: 09/08/2008
Data Release Frequency: Quarterly

Underground Tank Closed Sites List

Ventura County Operating Underground Storage Tank Sites (UST)/Underground Tank Closed Sites List.

Date of Government Version: 06/27/2008
Date Data Arrived at EDR: 07/11/2008
Date Made Active in Reports: 07/25/2008
Number of Days to Update: 14

Source: Environmental Health Division
Telephone: 805-654-2813
Last EDR Contact: 07/11/2008
Next Scheduled EDR Contact: 10/06/2008
Data Release Frequency: Quarterly

YOLO COUNTY:

Underground Storage Tank Comprehensive Facility Report

Underground storage tank sites located in Yolo county.

Date of Government Version: 05/13/2008
Date Data Arrived at EDR: 05/30/2008
Date Made Active in Reports: 07/02/2008
Number of Days to Update: 33

Source: Yolo County Department of Health
Telephone: 530-666-8646
Last EDR Contact: 07/28/2008
Next Scheduled EDR Contact: 07/14/2008
Data Release Frequency: Annually

OTHER DATABASE(S)

Depending on the geographic area covered by this report, the data provided in these specialty databases may or may not be complete. For example, the existence of wetlands information data in a specific report does not mean that all wetlands in the area covered by the report are included. Moreover, the absence of any reported wetlands information does not necessarily mean that wetlands do not exist in the area covered by the report.

CT MANIFEST: Hazardous Waste Manifest Data

Facility and manifest data. Manifest is a document that lists and tracks hazardous waste from the generator through transporters to a tsd facility.

Date of Government Version: 12/31/2005
Date Data Arrived at EDR: 06/15/2007
Date Made Active in Reports: 08/20/2007
Number of Days to Update: 66

Source: Department of Environmental Protection
Telephone: 860-424-3375
Last EDR Contact: 06/13/2008
Next Scheduled EDR Contact: 09/08/2008
Data Release Frequency: Annually

NJ MANIFEST: Manifest Information

Hazardous waste manifest information.

Date of Government Version: 09/30/2007
Date Data Arrived at EDR: 12/04/2007
Date Made Active in Reports: 12/31/2007
Number of Days to Update: 27

Source: Department of Environmental Protection
Telephone: N/A
Last EDR Contact: 04/03/2008
Next Scheduled EDR Contact: 06/30/2008
Data Release Frequency: Annually

NY MANIFEST: Facility and Manifest Data

Manifest is a document that lists and tracks hazardous waste from the generator through transporters to a TSD facility.

Date of Government Version: 05/27/2008
Date Data Arrived at EDR: 05/29/2008
Date Made Active in Reports: 07/10/2008
Number of Days to Update: 42

Source: Department of Environmental Conservation
Telephone: 518-402-8651
Last EDR Contact: 05/29/2008
Next Scheduled EDR Contact: 08/25/2008
Data Release Frequency: Annually

PA MANIFEST: Manifest Information

Hazardous waste manifest information.

Date of Government Version: 12/31/2006
Date Data Arrived at EDR: 12/21/2007
Date Made Active in Reports: 01/10/2008
Number of Days to Update: 20

Source: Department of Environmental Protection
Telephone: N/A
Last EDR Contact: 06/09/2008
Next Scheduled EDR Contact: 09/08/2008
Data Release Frequency: Annually

RI MANIFEST: Manifest information

Hazardous waste manifest information

Date of Government Version: 10/01/2007
Date Data Arrived at EDR: 11/09/2007
Date Made Active in Reports: 01/15/2008
Number of Days to Update: 67

Source: Department of Environmental Management
Telephone: 401-222-2797
Last EDR Contact: 06/16/2008
Next Scheduled EDR Contact: 09/15/2008
Data Release Frequency: Annually

WI MANIFEST: Manifest Information

Hazardous waste manifest information.

Date of Government Version: 12/31/2006
Date Data Arrived at EDR: 04/27/2007
Date Made Active in Reports: 06/08/2007
Number of Days to Update: 42

Source: Department of Natural Resources
Telephone: N/A
Last EDR Contact: 07/21/2008
Next Scheduled EDR Contact: 10/06/2008
Data Release Frequency: Annually

Oil/Gas Pipelines: This data was obtained by EDR from the USGS in 1994. It is referred to by USGS as GeoData Digital Line Graphs from 1:100,000-Scale Maps. It was extracted from the transportation category including some oil, but primarily gas pipelines.

Electric Power Transmission Line Data
Source: PennWell Corporation
Telephone: (800) 823-6277
This map includes information copyrighted by PennWell Corporation. This information is provided on a best effort basis and PennWell Corporation does not guarantee its accuracy nor warrant its fitness for any particular purpose. Such information has been reprinted with the permission of PennWell.

Sensitive Receptors: There are individuals deemed sensitive receptors due to their fragile immune systems and special sensitivity to environmental discharges. These sensitive receptors typically include the elderly, the sick, and children. While the location of all sensitive receptors cannot be determined, EDR indicates those buildings and facilities - schools, daycares, hospitals, medical centers, and nursing homes - where individuals who are sensitive receptors are likely to be located.

AHA Hospitals:
Source: American Hospital Association, Inc.
Telephone: 312-280-5991
The database includes a listing of hospitals based on the American Hospital Association's annual survey of hospitals.

Medical Centers: Provider of Services Listing
Source: Centers for Medicare & Medicaid Services
Telephone: 410-786-3000
A listing of hospitals with Medicare provider number, produced by Centers of Medicare & Medicaid Services, a federal agency within the U.S. Department of Health and Human Services.

Nursing Homes
Source: National Institutes of Health
Telephone: 301-594-6248
Information on Medicare and Medicaid certified nursing homes in the United States.

Public Schools
Source: National Center for Education Statistics
Telephone: 202-502-7300
The National Center for Education Statistics' primary database on elementary and secondary public education in the United States. It is a comprehensive, annual, national statistical database of all public elementary and secondary schools and school districts, which contains data that are comparable across all states.

Private Schools
Source: National Center for Education Statistics
Telephone: 202-502-7300
The National Center for Education Statistics' primary database on private school locations in the United States.

Daycare Centers: Licensed Facilities
Source: Department of Social Services
Telephone: 916-657-4041

Flood Zone Data: This data, available in select counties across the country, was obtained by EDR in 1999 from the Federal Emergency Management Agency (FEMA). Data depicts 100-year and 500-year flood zones as defined by FEMA.

NWI: National Wetlands Inventory. This data, available in select counties across the country, was obtained by EDR in 2002 and 2005 from the U.S. Fish and Wildlife Service.

STREET AND ADDRESS INFORMATION

© 2008 Tele Atlas North America, Inc. All rights reserved. This material is proprietary and the subject of copyright protection and other intellectual property rights owned by or licensed to Tele Atlas North America, Inc. The use of this material is subject to the terms of a license agreement. You will be held liable for any unauthorized copying or disclosure of this material.

GEOCHECK ®- PHYSICAL SETTING SOURCE ADDENDUM

TARGET PROPERTY ADDRESS

SANTA MONICA HIGH SCHOOL
601 PICO BOULEVARD
SANTA MONICA, CA 90401

TARGET PROPERTY COORDINATES

Latitude (North):	34.01351 - 34° 0' 48.6''
Longitude (West):	118.48653 - 118° 29' 11.5''
Universal Tranverse Mercator:	Zone 11
UTM X (Meters):	362735.0
UTM Y (Meters):	3764455.8
Elevation:	93 ft. above sea level

USGS TOPOGRAPHIC MAP

Target Property Map:	34118-A4 BEVERLY HILLS, CA
Most Recent Revision:	1999
South Map:	33118-H4 VENICE, CA
Most Recent Revision:	1981
West Map:	34118-A5 TOPANGA, CA
Most Recent Revision:	1991

EDR's GeoCheck Physical Setting Source Addendum is provided to assist the environmental professional in forming an opinion about the impact of potential contaminant migration.

Assessment of the impact of contaminant migration generally has two principle investigative components:

1. Groundwater flow direction, and
2. Groundwater flow velocity.

Groundwater flow direction may be impacted by surface topography, hydrology, hydrogeology, characteristics of the soil, and nearby wells. Groundwater flow velocity is generally impacted by the nature of the geologic strata.

GEOCHECK® - PHYSICAL SETTING SOURCE SUMMARY

GROUNDWATER FLOW DIRECTION INFORMATION

Groundwater flow direction for a particular site is best determined by a qualified environmental professional using site-specific well data. If such data is not reasonably ascertainable, it may be necessary to rely on other sources of information, such as surface topographic information, hydrologic information, hydrogeologic data collected on nearby properties, and regional groundwater flow information (from deep aquifers).


TOPOGRAPHIC INFORMATION

Surface topography may be indicative of the direction of surficial groundwater flow. This information can be used to assist the environmental professional in forming an opinion about the impact of nearby contaminated properties or, should contamination exist on the target property, what downgradient sites might be impacted.

TARGET PROPERTY TOPOGRAPHY

General Topographic Gradient: General SW

SURROUNDING TOPOGRAPHY: ELEVATION PROFILES

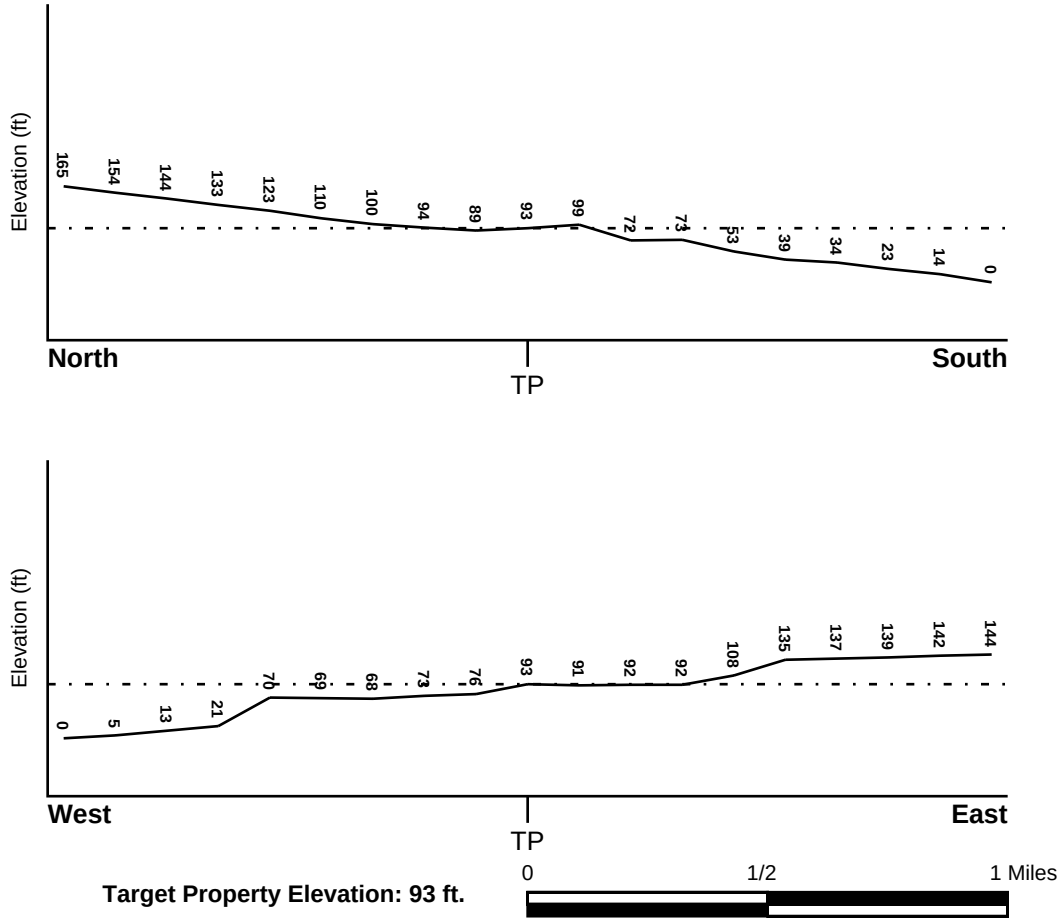

Target Property Elevation: 93 ft.

Source: Topography has been determined from the USGS 7.5' Digital Elevation Model and should be evaluated on a relative (not an absolute) basis. Relative elevation information between sites of close proximity should be field verified.

GEOCHECK® - PHYSICAL SETTING SOURCE SUMMARY

HYDROLOGIC INFORMATION

Surface water can act as a hydrologic barrier to groundwater flow. Such hydrologic information can be used to assist the environmental professional in forming an opinion about the impact of nearby contaminated properties or, should contamination exist on the target property, what downgradient sites might be impacted.

Refer to the Physical Setting Source Map following this summary for hydrologic information (major waterways and bodies of water).

FEMA FLOOD ZONE

Target Property County	FEMA Flood Electronic Data
LOS ANGELES, CA	YES - refer to the Overview Map and Detail Map

Flood Plain Panel at Target Property: 0601590000A

Additional Panels in search area: Not Reported

NATIONAL WETLAND INVENTORY

NWI Quad at Target Property	NWI Electronic Data Coverage
BEVERLY HILLS	YES - refer to the Overview Map and Detail Map

HYDROGEOLOGIC INFORMATION

Hydrogeologic information obtained by installation of wells on a specific site can often be an indicator of groundwater flow direction in the immediate area. Such hydrogeologic information can be used to assist the environmental professional in forming an opinion about the impact of nearby contaminated properties or, should contamination exist on the target property, what downgradient sites might be impacted.

Site-Specific Hydrogeological Data*:

Search Radius:	1.25 miles
Location Relative to TP:	1 - 2 Miles NNE
Site Name:	Chemold Co.- Colorado
Site EPA ID Number:	CA0000476739
Groundwater Flow Direction:	Southeast
Measured Depth to Water:	approximately 125 feet in the Ballona aquifer.
Hydraulic Connection:	The near surface deposits to a depth of 90 feet vary from gravel, to fine sand, to clay of the recent alluvium. The recent alluvium is underlain by the Silverado aquifer, which is located within sand and gravel deposits with small amounts of clay.
Sole Source Aquifer:	No information about a sole source aquifer is available
Data Quality:	Information based on site-specific subsurface investigations is documented in the CERCLIS investigation report(s)

AQUIFLOW®

Search Radius: 1.000 Mile.

EDR has developed the AQUIFLOW Information System to provide data on the general direction of groundwater flow at specific points. EDR has reviewed reports submitted by environmental professionals to regulatory authorities at select sites and has extracted the date of the report, groundwater flow direction as determined hydrogeologically, and the depth to water table.

MAP ID	LOCATION FROM TP	GENERAL DIRECTION GROUNDWATER FLOW

* ©1996 Site--specific hydrogeological data gathered by CERCLIS Alerts, Inc., Bainbridge Island, WA. All rights reserved. All of the information and opinions presented are those of the cited EPA report(s), which were completed under a Comprehensive Environmental Response Compensation and Liability Information System (CERCLIS) investigation.

GEOCHECK® - PHYSICAL SETTING SOURCE SUMMARY

MAP ID	LOCATION FROM TP	GENERAL DIRECTION GROUNDWATER FLOW
1	1/8 - 1/4 Mile ESE	S
2	1/4 - 1/2 Mile NW	Not Reported

For additional site information, refer to Physical Setting Source Map Findings.

GEOCHECK® - PHYSICAL SETTING SOURCE SUMMARY

GROUNDWATER FLOW VELOCITY INFORMATION

Groundwater flow velocity information for a particular site is best determined by a qualified environmental professional using site specific geologic and soil strata data. If such data are not reasonably ascertainable, it may be necessary to rely on other sources of information, including geologic age identification, rock stratigraphic unit and soil characteristics data collected on nearby properties and regional soil information. In general, contaminant plumes move more quickly through sandy-gravelly types of soils than silty-clayey types of soils.

GEOLOGIC INFORMATION IN GENERAL AREA OF TARGET PROPERTY

Geologic information can be used by the environmental professional in forming an opinion about the relative speed at which contaminant migration may be occurring.

ROCK STRATIGRAPHIC UNIT

Era:	Cenozoic
System:	Quaternary
Series:	Quaternary
Code:	Q *(decoded above as Era, System & Series)*

GEOLOGIC AGE IDENTIFICATION

Category: Stratifed Sequence

Geologic Age and Rock Stratigraphic Unit Source: P.G. Schruben, R.E. Arndt and W.J. Bawiec, Geology of the Conterminous U.S. at 1:2,500,000 Scale - a digital representation of the 1974 P.B. King and H.M. Beikman Map, USGS Digital Data Series DDS - 11 (1994).

DOMINANT SOIL COMPOSITION IN GENERAL AREA OF TARGET PROPERTY

The U.S. Department of Agriculture's (USDA) Soil Conservation Service (SCS) leads the National Cooperative Soil Survey (NCSS) and is responsible for collecting, storing, maintaining and distributing soil survey information for privately owned lands in the United States. A soil map in a soil survey is a representation of soil patterns in a landscape. Soil maps for STATSGO are compiled by generalizing more detailed (SSURGO) soil survey maps. The following information is based on Soil Conservation Service STATSGO data.

Soil Component Name: URBAN LAND

Soil Surface Texture: variable

Hydrologic Group: Not reported

Soil Drainage Class: Not reported

Hydric Status: Soil does not meet the requirements for a hydric soil.

Corrosion Potential - Uncoated Steel: Not Reported

Depth to Bedrock Min: > 10 inches

Depth to Bedrock Max: > 10 inches

GEOCHECK® - PHYSICAL SETTING SOURCE SUMMARY

Soil Layer Information							
	Boundary			Classification			
Layer	Upper	Lower	Soil Texture Class	AASHTO Group	Unified Soil	Permeability Rate (in/hr)	Soil Reaction (pH)
1	0 inches	6 inches	variable	Not reported	Not reported	Max: 0.00 Min: 0.00	Max: 0.00 Min: 0.00

OTHER SOIL TYPES IN AREA

Based on Soil Conservation Service STATSGO data, the following additional subordinant soil types may appear within the general area of target property.

Soil Surface Textures:
loam
clay
silt loam
loamy sand
sandy loam
fine sand
clay loam
gravelly - sandy loam
coarse sand
gravelly - sand
sand

Surficial Soil Types:
loam
clay
silt loam
loamy sand
sandy loam
fine sand
clay loam
gravelly - sandy loam
coarse sand
gravelly - sand
sand

Shallow Soil Types:
fine sandy loam
gravelly - loam
sand
silty clay

Deeper Soil Types:
stratified
clay loam
silty clay loam
gravelly - sandy loam
coarse sand
sand
weathered bedrock
very fine sandy loam

GEOCHECK® - PHYSICAL SETTING SOURCE SUMMARY

LOCAL / REGIONAL WATER AGENCY RECORDS

EDR Local/Regional Water Agency records provide water well information to assist the environmental professional in assessing sources that may impact ground water flow direction, and in forming an opinion about the impact of contaminant migration on nearby drinking water wells.

WELL SEARCH DISTANCE INFORMATION

DATABASE	SEARCH DISTANCE (miles)
Federal USGS	1.000
Federal FRDS PWS	Nearest PWS within 1 mile
State Database	1.000

FEDERAL USGS WELL INFORMATION

MAP ID	WELL ID	LOCATION FROM TP
No Wells Found		

FEDERAL FRDS PUBLIC WATER SUPPLY SYSTEM INFORMATION


MAP ID	WELL ID	LOCATION FROM TP
3	CA1910146	1/4 - 1/2 Mile NW

Note: PWS System location is not always the same as well location.

STATE DATABASE WELL INFORMATION

MAP ID	WELL ID	LOCATION FROM TP
No Wells Found		

PHYSICAL SETTING SOURCE MAP - 02286308.1r

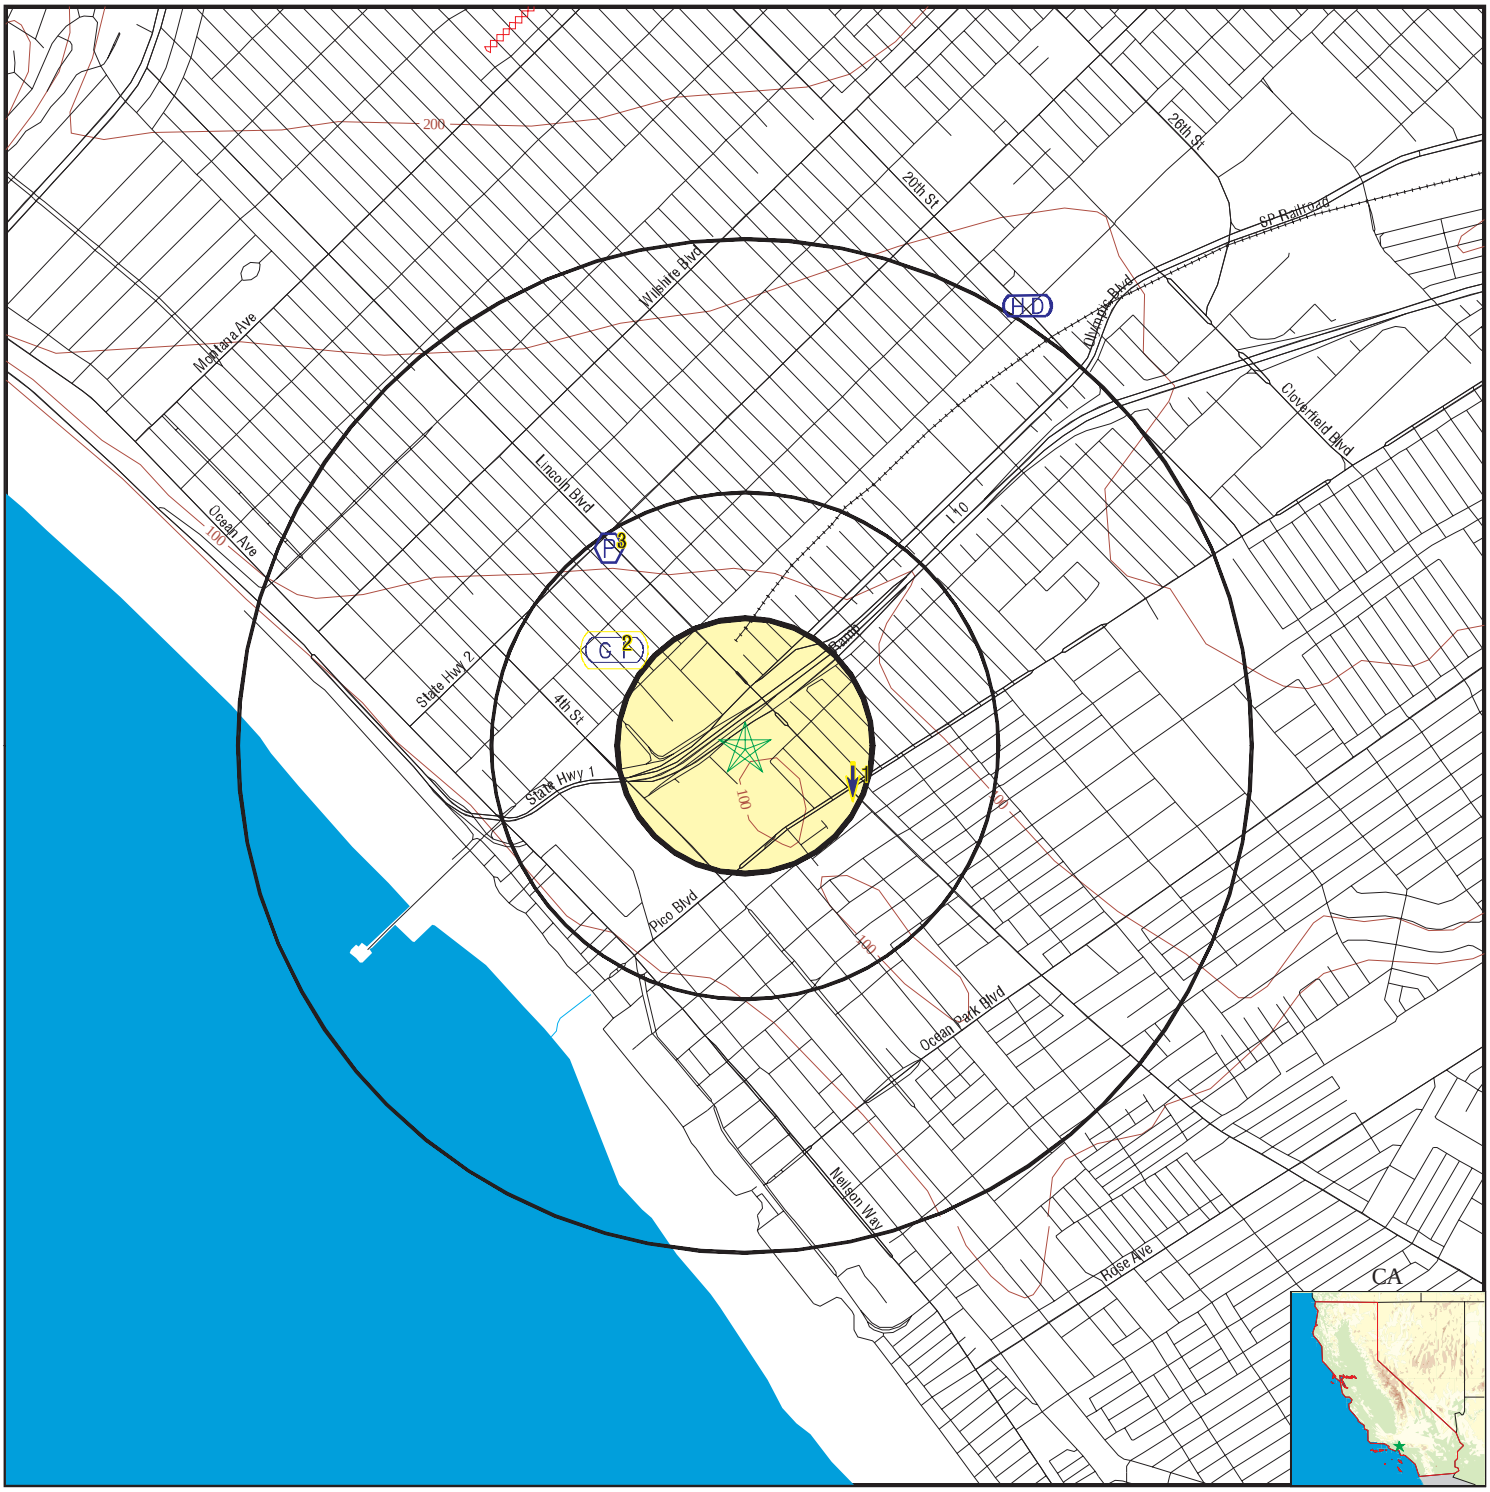

- County Boundary
- Major Roads
- Contour Lines
- Earthquake Fault Lines
- Earthquake epicenter, Richter 5 or greater
- Water Wells
- Public Water Supply Wells
- Cluster of Multiple Icons
- Groundwater Flow Direction
- Indeterminate Groundwater Flow at Location
- Groundwater Flow Varies at Location
- Closest Hydrogeological Data
- Oil, gas or related wells

SITE NAME:	Santa Monica High School	CLIENT:	LFR Inc
ADDRESS:	601 Pico Boulevard Santa Monica CA 90401	CONTACT:	Dana Brodie
LAT/LONG:	34.0135 / 118.4865	INQUIRY #:	02286308.1r
		DATE:	August 06, 2008 12:50 pm

Copyright © 2008 EDR, Inc. © 2007 Tele Atlas Rel. 07/2006.

GEOCHECK® - PHYSICAL SETTING SOURCE MAP FINDINGS

Map ID
Direction
Distance
Elevation

			Database	EDR ID Number
1 **ESE** **1/8 - 1/4 Mile** **Higher**	Site ID: Groundwater Flow: Shallow Water Depth: Deep Water Depth: Average Water Depth: Date:	904010025 S Not Reported Not Reported 68.7 09/1994	**AQUIFLOW**	**70437**
2 **NW** **1/4 - 1/2 Mile** **Lower**	Site ID: Groundwater Flow: Shallow Water Depth: Deep Water Depth: Average Water Depth: Date:	904010043 Not Reported 49.46 52.31 Not Reported 04/14/1999	**AQUIFLOW**	**70511**

3
NW
1/4 - 1/2 Mile
Higher

FRDS PWS **CA1910146**

PWS ID: CA1910146 PWS Status: Not Reported
Date Initiated: Not Reported Date Deactivated: Not Reported
PWS Name: SANTA MONICA-CITY, WATER DIVISION
SANTA MONICA, CA 90401

Pwsid:	CA1910146	Epa region:	09
State:	CA	County:	Not Reported
Pws name:	SANTA MONICA-CITY, WATER DIVISION		
Population Served:	84084	Pwssvcconn:	17123
PWS Source:	Purch_surface_water	Pws type:	CWS
Status:	Active	Owner type:	Local_Govt
Facility id:	CA1910146009		
Facility name:	CHARNOCK WELL 17 - DESTROYED		
Facility type:	Well	Treatment process:	gaseous chlorination, post
Treatment objective:	disinfection		
Contact name:	GILBERT M. BORBOA		
Original name:	SANTA MONICA-CITY WATER DIVISION		
Contact phone:	3104588230	Contact address1:	1212 FIFTH ST. 3RD FLOOR
Contact address2:	Not Reported	Contact city:	SANTA MONICA
Contact zip:	90401		

Pwsid:	CA1910146	Epa region:	09
State:	CA	County:	Not Reported
Pws name:	SANTA MONICA-CITY, WATER DIVISION		
Population Served:	84084	Pwssvcconn:	17123
PWS Source:	Purch_surface_water	Pws type:	CWS
Status:	Active	Owner type:	Local_Govt
Facility id:	CA1910146010		
Facility name:	CHARNOCK WELL 18 - INACTIVE		
Facility type:	Well	Treatment process:	gaseous chlorination, post
Treatment objective:	disinfection		

Contact name:	GILBERT M. BORBOA		
Original name:	SANTA MONICA-CITY WATER DIVISION		
Contact phone:	3104588230	Contact address1:	1212 FIFTH ST. 3RD FLOOR
Contact address2:	Not Reported	Contact city:	SANTA MONICA
Contact zip:	90401		

Pwsid:	CA1910146	Epa region:	09
State:	CA	County:	Not Reported
Pws name:	SANTA MONICA-CITY, WATER DIVISION		
Population Served:	84084	Pwssvcconn:	17123
PWS Source:	Purch_surface_water	Pws type:	CWS
Status:	Active	Owner type:	Local_Govt
Facility id:	CA1910146011		
Facility name:	CHARNOCK WELL 19 - INACTIVE		
Facility type:	Well	Treatment process:	gaseous chlorination, post
Treatment objective:	disinfection		
Contact name:	GILBERT M. BORBOA		
Original name:	SANTA MONICA-CITY WATER DIVISION		
Contact phone:	3104588230	Contact address1:	1212 FIFTH ST. 3RD FLOOR
Contact address2:	Not Reported	Contact city:	SANTA MONICA
Contact zip:	90401		

Pwsid:	CA1910146	Epa region:	09
State:	CA	County:	Not Reported
Pws name:	SANTA MONICA-CITY, WATER DIVISION		
Population Served:	84084	Pwssvcconn:	17123
PWS Source:	Purch_surface_water	Pws type:	CWS
Status:	Active	Owner type:	Local_Govt
Facility id:	CA1910146012		
Facility name:	SANTA MONICA WELL 01		
Facility type:	Well	Treatment process:	gaseous chlorination, post
Treatment objective:	disinfection		
Contact name:	GILBERT M. BORBOA		
Original name:	SANTA MONICA-CITY WATER DIVISION		
Contact phone:	3104588230	Contact address1:	1212 FIFTH ST. 3RD FLOOR
Contact address2:	Not Reported	Contact city:	SANTA MONICA
Contact zip:	90401		

Pwsid:	CA1910146	Epa region:	09
State:	CA	County:	Not Reported
Pws name:	SANTA MONICA-CITY, WATER DIVISION		
Population Served:	84084	Pwssvcconn:	17123
PWS Source:	Purch_surface_water	Pws type:	CWS
Status:	Active	Owner type:	Local_Govt
Facility id:	CA1910146013		
Facility name:	SANTA MONICA WELL 02 - DESTROYED		
Facility type:	Well	Treatment process:	gaseous chlorination, post
Treatment objective:	disinfection		
Contact name:	GILBERT M. BORBOA		
Original name:	SANTA MONICA-CITY WATER DIVISION		
Contact phone:	3104588230	Contact address1:	1212 FIFTH ST. 3RD FLOOR
Contact address2:	Not Reported	Contact city:	SANTA MONICA
Contact zip:	90401		

Pwsid:	CA1910146	Epa region:	09
State:	CA	County:	Not Reported
Pws name:	SANTA MONICA-CITY, WATER DIVISION		
Population Served:	84084	Pwssvcconn:	17123
PWS Source:	Purch_surface_water	Pws type:	CWS
Status:	Active	Owner type:	Local_Govt
Facility id:	CA1910146014		
Facility name:	SANTA MONICA WELL 02A - INACTIVE		
Facility type:	Well	Treatment process:	gaseous chlorination, post
Treatment objective:	disinfection		
Contact name:	GILBERT M. BORBOA		
Original name:	SANTA MONICA-CITY WATER DIVISION		
Contact phone:	3104588230	Contact address1:	1212 FIFTH ST. 3RD FLOOR
Contact address2:	Not Reported	Contact city:	SANTA MONICA
Contact zip:	90401		

Pwsid:	CA1910146	Epa region:	09
State:	CA	County:	Not Reported
Pws name:	SANTA MONICA-CITY, WATER DIVISION		
Population Served:	84084	Pwssvcconn:	17123
PWS Source:	Purch_surface_water	Pws type:	CWS
Status:	Active	Owner type:	Local_Govt
Facility id:	CA1910146015		
Facility name:	SANTA MONICA WELL 03		
Facility type:	Well	Treatment process:	gaseous chlorination, post
Treatment objective:	disinfection		
Contact name:	GILBERT M. BORBOA		
Original name:	SANTA MONICA-CITY WATER DIVISION		
Contact phone:	3104588230	Contact address1:	1212 FIFTH ST. 3RD FLOOR
Contact address2:	Not Reported	Contact city:	SANTA MONICA
Contact zip:	90401		

Pwsid:	CA1910146	Epa region:	09
State:	CA	County:	Not Reported
Pws name:	SANTA MONICA-CITY, WATER DIVISION		
Population Served:	84084	Pwssvcconn:	17123
PWS Source:	Purch_surface_water	Pws type:	CWS
Status:	Active	Owner type:	Local_Govt
Facility id:	CA1910146016		
Facility name:	SANTA MONICA WELL 01-CHLORINATION		
Facility type:	Treatment_plant	Treatment process:	gaseous chlorination, post
Treatment objective:	disinfection		
Contact name:	GILBERT M. BORBOA		
Original name:	SANTA MONICA-CITY WATER DIVISION		
Contact phone:	3104588230	Contact address1:	1212 FIFTH ST. 3RD FLOOR
Contact address2:	Not Reported	Contact city:	SANTA MONICA
Contact zip:	90401		

Pwsid:	CA1910146	Epa region:	09
State:	CA	County:	Not Reported
Pws name:	SANTA MONICA-CITY, WATER DIVISION		
Population Served:	84084	Pwssvcconn:	17123
PWS Source:	Purch_surface_water	Pws type:	CWS
Status:	Active	Owner type:	Local_Govt
Facility id:	CA1910146017		
Facility name:	SANTA MONICA WELL 04		
Facility type:	Well	Treatment process:	gaseous chlorination, post
Treatment objective:	disinfection		

Contact name:	GILBERT M. BORBOA		
Original name:	SANTA MONICA-CITY WATER DIVISION		
Contact phone:	3104588230	Contact address1:	1212 FIFTH ST. 3RD FLOOR
Contact address2:	Not Reported	Contact city:	SANTA MONICA
Contact zip:	90401		

Pwsid:	CA1910146	Epa region:	09
State:	CA	County:	Not Reported
Pws name:	SANTA MONICA-CITY, WATER DIVISION		
Population Served:	84084	Pwssvcconn:	17123
PWS Source:	Purch_surface_water	Pws type:	CWS
Status:	Active	Owner type:	Local_Govt
Facility id:	CA1910146018		
Facility name:	SANTA MONICA WELL 05 - DESTROYED		
Facility type:	Well	Treatment process:	gaseous chlorination, post
Treatment objective:	disinfection		
Contact name:	GILBERT M. BORBOA		
Original name:	SANTA MONICA-CITY WATER DIVISION		
Contact phone:	3104588230	Contact address1:	1212 FIFTH ST. 3RD FLOOR
Contact address2:	Not Reported	Contact city:	SANTA MONICA
Contact zip:	90401		

Pwsid:	CA1910146	Epa region:	09
State:	CA	County:	Not Reported
Pws name:	SANTA MONICA-CITY, WATER DIVISION		
Population Served:	84084	Pwssvcconn:	17123
PWS Source:	Purch_surface_water	Pws type:	CWS
Status:	Active	Owner type:	Local_Govt
Facility id:	CA1910146019		
Facility name:	SANTA MONICA WELL 06 - DESTROYED		
Facility type:	Well	Treatment process:	gaseous chlorination, post
Treatment objective:	disinfection		
Contact name:	GILBERT M. BORBOA		
Original name:	SANTA MONICA-CITY WATER DIVISION		
Contact phone:	3104588230	Contact address1:	1212 FIFTH ST. 3RD FLOOR
Contact address2:	Not Reported	Contact city:	SANTA MONICA
Contact zip:	90401		

Pwsid:	CA1910146	Epa region:	09
State:	CA	County:	Not Reported
Pws name:	SANTA MONICA-CITY, WATER DIVISION		
Population Served:	84084	Pwssvcconn:	17123
PWS Source:	Purch_surface_water	Pws type:	CWS
Status:	Active	Owner type:	Local_Govt
Facility id:	CA1910146020		
Facility name:	SANTA MONICA WELL 07 - INACTIVE		
Facility type:	Well	Treatment process:	gaseous chlorination, post
Treatment objective:	disinfection		
Contact name:	GILBERT M. BORBOA		
Original name:	SANTA MONICA-CITY WATER DIVISION		
Contact phone:	3104588230	Contact address1:	1212 FIFTH ST. 3RD FLOOR
Contact address2:	Not Reported	Contact city:	SANTA MONICA
Contact zip:	90401		

Pwsid:	CA1910146	Epa region:	09
State:	CA	County:	Not Reported
Pws name:	SANTA MONICA-CITY, WATER DIVISION		
Population Served:	84084	Pwssvcconn:	17123
PWS Source:	Purch_surface_water	Pws type:	CWS
Status:	Active	Owner type:	Local_Govt
Facility id:	CA1910146021		
Facility name:	ARCADIA TREATMENT PLANT - TREATED		
Facility type:	Treatment_plant	Treatment process:	gaseous chlorination, post
Treatment objective:	disinfection		
Contact name:	GILBERT M. BORBOA		
Original name:	SANTA MONICA-CITY WATER DIVISION		
Contact phone:	3104588230	Contact address1:	1212 FIFTH ST. 3RD FLOOR
Contact address2:	Not Reported	Contact city:	SANTA MONICA
Contact zip:	90401		

Pwsid:	CA1910146	Epa region:	09
State:	CA	County:	Not Reported
Pws name:	SANTA MONICA-CITY, WATER DIVISION		
Population Served:	84084	Pwssvcconn:	17123
PWS Source:	Purch_surface_water	Pws type:	CWS
Status:	Active	Owner type:	Local_Govt
Facility id:	CA1910146022		
Facility name:	ARCADIA TREATMENT PLANT - MIXED INFLUENT		
Facility type:	Treatment_plant	Treatment process:	gaseous chlorination, post
Treatment objective:	disinfection		
Contact name:	GILBERT M. BORBOA		
Original name:	SANTA MONICA-CITY WATER DIVISION		
Contact phone:	3104588230	Contact address1:	1212 FIFTH ST. 3RD FLOOR
Contact address2:	Not Reported	Contact city:	SANTA MONICA
Contact zip:	90401		

Pwsid:	CA1910146	Epa region:	09
State:	CA	County:	Not Reported
Pws name:	SANTA MONICA-CITY, WATER DIVISION		
Population Served:	84084	Pwssvcconn:	17123
PWS Source:	Purch_surface_water	Pws type:	CWS
Status:	Active	Owner type:	Local_Govt
Facility id:	CA1910146023		
Facility name:	SAMPLER 10, TREATED + MWD		
Facility type:	Treatment_plant	Treatment process:	gaseous chlorination, post
Treatment objective:	disinfection		
Contact name:	GILBERT M. BORBOA		
Original name:	SANTA MONICA-CITY WATER DIVISION		
Contact phone:	3104588230	Contact address1:	1212 FIFTH ST. 3RD FLOOR
Contact address2:	Not Reported	Contact city:	SANTA MONICA
Contact zip:	90401		

Pwsid:	CA1910146	Epa region:	09
State:	CA	County:	Not Reported
Pws name:	SANTA MONICA-CITY, WATER DIVISION		
Population Served:	84084	Pwssvcconn:	17123
PWS Source:	Purch_surface_water	Pws type:	CWS
Status:	Active	Owner type:	Local_Govt
Facility id:	CA1910146024		
Facility name:	MWD CONNECTION SMN-1 - TREATED		
Facility type:	Consecutive_connection	Treatment process:	gaseous chlorination, post
Treatment objective:	disinfection		

Contact name:	GILBERT M. BORBOA		
Original name:	SANTA MONICA-CITY WATER DIVISION		
Contact phone:	3104588230	Contact address1:	1212 FIFTH ST. 3RD FLOOR
Contact address2:	Not Reported	Contact city:	SANTA MONICA
Contact zip:	90401		

Pwsid:	CA1910146	Epa region:	09
State:	CA	County:	Not Reported
Pws name:	SANTA MONICA-CITY, WATER DIVISION		
Population Served:	84084	Pwssvcconn:	17123
PWS Source:	Purch_surface_water	Pws type:	CWS
Status:	Active	Owner type:	Local_Govt
Facility id:	CA1910146025		
Facility name:	MWD CONNECTION SMN-2 - TREATED		
Facility type:	Consecutive_connection	Treatment process:	gaseous chlorination, post
Treatment objective:	disinfection		
Contact name:	GILBERT M. BORBOA		
Original name:	SANTA MONICA-CITY WATER DIVISION		
Contact phone:	3104588230	Contact address1:	1212 FIFTH ST. 3RD FLOOR
Contact address2:	Not Reported	Contact city:	SANTA MONICA
Contact zip:	90401		

Pwsid:	CA1910146	Epa region:	09
State:	CA	County:	Not Reported
Pws name:	SANTA MONICA-CITY, WATER DIVISION		
Population Served:	84084	Pwssvcconn:	17123
PWS Source:	Purch_surface_water	Pws type:	CWS
Status:	Active	Owner type:	Local_Govt
Facility id:	CA1910146026		
Facility name:	SANTA MONICA WELL 03-CHLORINATION		
Facility type:	Treatment_plant	Treatment process:	gaseous chlorination, post
Treatment objective:	disinfection		
Contact name:	GILBERT M. BORBOA		
Original name:	SANTA MONICA-CITY WATER DIVISION		
Contact phone:	3104588230	Contact address1:	1212 FIFTH ST. 3RD FLOOR
Contact address2:	Not Reported	Contact city:	SANTA MONICA
Contact zip:	90401		

Pwsid:	CA1910146	Epa region:	09
State:	CA	County:	Not Reported
Pws name:	SANTA MONICA-CITY, WATER DIVISION		
Population Served:	84084	Pwssvcconn:	17123
PWS Source:	Purch_surface_water	Pws type:	CWS
Status:	Active	Owner type:	Local_Govt
Facility id:	CA1910146027		
Facility name:	SANTA MONICA WELL 04-CHLORINATION		
Facility type:	Treatment_plant	Treatment process:	gaseous chlorination, post
Treatment objective:	disinfection		
Contact name:	GILBERT M. BORBOA		
Original name:	SANTA MONICA-CITY WATER DIVISION		
Contact phone:	3104588230	Contact address1:	1212 FIFTH ST. 3RD FLOOR
Contact address2:	Not Reported	Contact city:	SANTA MONICA
Contact zip:	90401		

Pwsid:	CA1910146	Epa region:	09
State:	CA	County:	Not Reported
Pws name:	SANTA MONICA-CITY, WATER DIVISION		
Population Served:	84084	Pwssvcconn:	17123
PWS Source:	Purch_surface_water	Pws type:	CWS
Status:	Active	Owner type:	Local_Govt
Facility id:	CA1910146028		
Facility name:	ARCADIA GAC (PARS) INFLUENT - TREATED		
Facility type:	Treatment_plant	Treatment process:	gaseous chlorination, post
Treatment objective:	disinfection		
Contact name:	GILBERT M. BORBOA		
Original name:	SANTA MONICA-CITY WATER DIVISION		
Contact phone:	3104588230	Contact address1:	1212 FIFTH ST. 3RD FLOOR
Contact address2:	Not Reported	Contact city:	SANTA MONICA
Contact zip:	90401		

Pwsid:	CA1910146	Epa region:	09
State:	CA	County:	Not Reported
Pws name:	SANTA MONICA-CITY, WATER DIVISION		
Population Served:	84084	Pwssvcconn:	17123
PWS Source:	Purch_surface_water	Pws type:	CWS
Status:	Active	Owner type:	Local_Govt
Facility id:	CA1910146029		
Facility name:	ARCADIA GAC (PARS) VESSEL #1-EFFLUENT-TD		
Facility type:	Treatment_plant	Treatment process:	gaseous chlorination, post
Treatment objective:	disinfection		
Contact name:	GILBERT M. BORBOA		
Original name:	SANTA MONICA-CITY WATER DIVISION		
Contact phone:	3104588230	Contact address1:	1212 FIFTH ST. 3RD FLOOR
Contact address2:	Not Reported	Contact city:	SANTA MONICA
Contact zip:	90401		

Pwsid:	CA1910146	Epa region:	09
State:	CA	County:	Not Reported
Pws name:	SANTA MONICA-CITY, WATER DIVISION		
Population Served:	84084	Pwssvcconn:	17123
PWS Source:	Purch_surface_water	Pws type:	CWS
Status:	Active	Owner type:	Local_Govt
Facility id:	CA1910146030		
Facility name:	ARCADIA GAC (PARS) VESSEL #2-PORT B		
Facility type:	Treatment_plant	Treatment process:	gaseous chlorination, post
Treatment objective:	disinfection		
Contact name:	GILBERT M. BORBOA		
Original name:	SANTA MONICA-CITY WATER DIVISION		
Contact phone:	3104588230	Contact address1:	1212 FIFTH ST. 3RD FLOOR
Contact address2:	Not Reported	Contact city:	SANTA MONICA
Contact zip:	90401		

Pwsid:	CA1910146	Epa region:	09
State:	CA	County:	Not Reported
Pws name:	SANTA MONICA-CITY, WATER DIVISION		
Population Served:	84084	Pwssvcconn:	17123
PWS Source:	Purch_surface_water	Pws type:	CWS
Status:	Active	Owner type:	Local_Govt
Facility id:	CA1910146031		
Facility name:	ARCADIA GAC (PARS) VESSEL #2-EFFLUENT		
Facility type:	Treatment_plant	Treatment process:	gaseous chlorination, post
Treatment objective:	disinfection		

Contact name:	GILBERT M. BORBOA		
Original name:	SANTA MONICA-CITY WATER DIVISION		
Contact phone:	3104588230	Contact address1:	1212 FIFTH ST. 3RD FLOOR
Contact address2:	Not Reported	Contact city:	SANTA MONICA
Contact zip:	90401		

Pwsid:	CA1910146	Epa region:	09
State:	CA	County:	Not Reported
Pws name:	SANTA MONICA-CITY, WATER DIVISION		
Population Served:	84084	Pwssvcconn:	17123
PWS Source:	Purch_surface_water	Pws type:	CWS
Status:	Active	Owner type:	Local_Govt
Facility id:	33		
Facility name:	ARCADIA GAC (PARS) VESSEL #4-EFFLUENT		
Facility type:	Other	Treatment process:	gaseous chlorination, post
Treatment objective:	disinfection		
Contact name:	GILBERT M. BORBOA		
Original name:	SANTA MONICA-CITY WATER DIVISION		
Contact phone:	3104588230	Contact address1:	1212 FIFTH ST. 3RD FLOOR
Contact address2:	Not Reported	Contact city:	SANTA MONICA
Contact zip:	90401		

Pwsid:	CA1910146	Epa region:	09
State:	CA	County:	Not Reported
Pws name:	SANTA MONICA-CITY, WATER DIVISION		
Population Served:	84084	Pwssvcconn:	17123
PWS Source:	Purch_surface_water	Pws type:	CWS
Status:	Active	Owner type:	Local_Govt
Facility id:	4		
Facility name:	CHARNOCK WELL 12 - DESTROYED		
Facility type:	Well	Treatment process:	gaseous chlorination, post
Treatment objective:	disinfection		
Contact name:	GILBERT M. BORBOA		
Original name:	SANTA MONICA-CITY WATER DIVISION		
Contact phone:	3104588230	Contact address1:	1212 FIFTH ST. 3RD FLOOR
Contact address2:	Not Reported	Contact city:	SANTA MONICA
Contact zip:	90401		

Pwsid:	CA1910146	Epa region:	09
State:	CA	County:	Not Reported
Pws name:	SANTA MONICA-CITY, WATER DIVISION		
Population Served:	84084	Pwssvcconn:	17123
PWS Source:	Purch_surface_water	Pws type:	CWS
Status:	Active	Owner type:	Local_Govt
Facility id:	5		
Facility name:	CHARNOCK WELL 13 - INACTIVE		
Facility type:	Well	Treatment process:	gaseous chlorination, post
Treatment objective:	disinfection		
Contact name:	GILBERT M. BORBOA		
Original name:	SANTA MONICA-CITY WATER DIVISION		
Contact phone:	3104588230	Contact address1:	1212 FIFTH ST. 3RD FLOOR
Contact address2:	Not Reported	Contact city:	SANTA MONICA
Contact zip:	90401		

Pwsid:	CA1910146	Epa region:	09
State:	CA	County:	Not Reported
Pws name:	SANTA MONICA-CITY, WATER DIVISION		
Population Served:	84084	Pwssvcconn:	17123
PWS Source:	Purch_surface_water	Pws type:	CWS
Status:	Active	Owner type:	Local_Govt
Facility id:	6		
Facility name:	CHARNOCK WELL 14 - DESTROYED		
Facility type:	Well	Treatment process:	gaseous chlorination, post
Treatment objective:	disinfection		
Contact name:	GILBERT M. BORBOA		
Original name:	SANTA MONICA-CITY WATER DIVISION		
Contact phone:	3104588230	Contact address1:	1212 FIFTH ST. 3RD FLOOR
Contact address2:	Not Reported	Contact city:	SANTA MONICA
Contact zip:	90401		

Pwsid:	CA1910146	Epa region:	09
State:	CA	County:	Not Reported
Pws name:	SANTA MONICA-CITY, WATER DIVISION		
Population Served:	84084	Pwssvcconn:	17123
PWS Source:	Purch_surface_water	Pws type:	CWS
Status:	Active	Owner type:	Local_Govt
Facility id:	7		
Facility name:	CHARNOCK WELL 15 - INACTIVE		
Facility type:	Well	Treatment process:	gaseous chlorination, post
Treatment objective:	disinfection		
Contact name:	GILBERT M. BORBOA		
Original name:	SANTA MONICA-CITY WATER DIVISION		
Contact phone:	3104588230	Contact address1:	1212 FIFTH ST. 3RD FLOOR
Contact address2:	Not Reported	Contact city:	SANTA MONICA
Contact zip:	90401		

Pwsid:	CA1910146	Epa region:	09
State:	CA	County:	Not Reported
Pws name:	SANTA MONICA-CITY, WATER DIVISION		
Population Served:	84084	Pwssvcconn:	17123
PWS Source:	Purch_surface_water	Pws type:	CWS
Status:	Active	Owner type:	Local_Govt
Facility id:	8		
Facility name:	CHARNOCK WELL 16 - INACTIVE		
Facility type:	Well	Treatment process:	gaseous chlorination, post
Treatment objective:	disinfection		
Contact name:	GILBERT M. BORBOA		
Original name:	SANTA MONICA-CITY WATER DIVISION		
Contact phone:	3104588230	Contact address1:	1212 FIFTH ST. 3RD FLOOR
Contact address2:	Not Reported	Contact city:	SANTA MONICA
Contact zip:	90401		

Pwsid:	CA1910146	Epa region:	09
State:	CA	County:	Not Reported
Pws name:	SANTA MONICA-CITY, WATER DIVISION		
Population Served:	84084	Pwssvcconn:	17123
PWS Source:	Purch_surface_water	Pws type:	CWS
Status:	Active	Owner type:	Local_Govt
Facility id:	9		
Facility name:	CHARNOCK WELL 17 - DESTROYED		
Facility type:	Well	Treatment process:	gaseous chlorination, post
Treatment objective:	disinfection		

Contact name:	GILBERT M. BORBOA		
Original name:	SANTA MONICA-CITY WATER DIVISION		
Contact phone:	3104588230	Contact address1:	1212 FIFTH ST. 3RD FLOOR
Contact address2:	Not Reported	Contact city:	SANTA MONICA
Contact zip:	90401		

Pwsid:	CA1910146	Epa region:	09
State:	CA	County:	Not Reported
Pws name:	SANTA MONICA-CITY, WATER DIVISION		
Population Served:	84084	Pwssvcconn:	17123
PWS Source:	Purch_surface_water	Pws type:	CWS
Status:	Active	Owner type:	Local_Govt
Facility id:	CA1910146001		
Facility name:	ARCADIA WELL 05		
Facility type:	Well	Treatment process:	gaseous chlorination, post
Treatment objective:	disinfection		
Contact name:	GILBERT M. BORBOA		
Original name:	SANTA MONICA-CITY WATER DIVISION		
Contact phone:	3104588230	Contact address1:	1212 FIFTH ST. 3RD FLOOR
Contact address2:	Not Reported	Contact city:	SANTA MONICA
Contact zip:	90401		

Pwsid:	CA1910146	Epa region:	09
State:	CA	County:	Not Reported
Pws name:	SANTA MONICA-CITY, WATER DIVISION		
Population Served:	84084	Pwssvcconn:	17123
PWS Source:	Purch_surface_water	Pws type:	CWS
Status:	Active	Owner type:	Local_Govt
Facility id:	CA1910146002		
Facility name:	ARCADIA WELL 03 - DESTROYED		
Facility type:	Well	Treatment process:	gaseous chlorination, post
Treatment objective:	disinfection		
Contact name:	GILBERT M. BORBOA		
Original name:	SANTA MONICA-CITY WATER DIVISION		
Contact phone:	3104588230	Contact address1:	1212 FIFTH ST. 3RD FLOOR
Contact address2:	Not Reported	Contact city:	SANTA MONICA
Contact zip:	90401		

Pwsid:	CA1910146	Epa region:	09
State:	CA	County:	Not Reported
Pws name:	SANTA MONICA-CITY, WATER DIVISION		
Population Served:	84084	Pwssvcconn:	17123
PWS Source:	Purch_surface_water	Pws type:	CWS
Status:	Active	Owner type:	Local_Govt
Facility id:	CA1910146003		
Facility name:	ARCADIA WELL 04		
Facility type:	Well	Treatment process:	gaseous chlorination, post
Treatment objective:	disinfection		
Contact name:	GILBERT M. BORBOA		
Original name:	SANTA MONICA-CITY WATER DIVISION		
Contact phone:	3104588230	Contact address1:	1212 FIFTH ST. 3RD FLOOR
Contact address2:	Not Reported	Contact city:	SANTA MONICA
Contact zip:	90401		

Pwsid:	CA1910146	Epa region:	09
State:	CA	County:	Not Reported
Pws name:	SANTA MONICA-CITY, WATER DIVISION		
Population Served:	84084	Pwssvcconn:	17123
PWS Source:	Purch_surface_water	Pws type:	CWS
Status:	Active	Owner type:	Local_Govt
Facility id:	CA1910146004		
Facility name:	CHARNOCK WELL 12 - DESTROYED		
Facility type:	Well	Treatment process:	gaseous chlorination, post
Treatment objective:	disinfection		
Contact name:	GILBERT M. BORBOA		
Original name:	SANTA MONICA-CITY WATER DIVISION		
Contact phone:	3104588230	Contact address1:	1212 FIFTH ST. 3RD FLOOR
Contact address2:	Not Reported	Contact city:	SANTA MONICA
Contact zip:	90401		

Pwsid:	CA1910146	Epa region:	09
State:	CA	County:	Not Reported
Pws name:	SANTA MONICA-CITY, WATER DIVISION		
Population Served:	84084	Pwssvcconn:	17123
PWS Source:	Purch_surface_water	Pws type:	CWS
Status:	Active	Owner type:	Local_Govt
Facility id:	CA1910146005		
Facility name:	CHARNOCK WELL 13 - INACTIVE		
Facility type:	Well	Treatment process:	gaseous chlorination, post
Treatment objective:	disinfection		
Contact name:	GILBERT M. BORBOA		
Original name:	SANTA MONICA-CITY WATER DIVISION		
Contact phone:	3104588230	Contact address1:	1212 FIFTH ST. 3RD FLOOR
Contact address2:	Not Reported	Contact city:	SANTA MONICA
Contact zip:	90401		

Pwsid:	CA1910146	Epa region:	09
State:	CA	County:	Not Reported
Pws name:	SANTA MONICA-CITY, WATER DIVISION		
Population Served:	84084	Pwssvcconn:	17123
PWS Source:	Purch_surface_water	Pws type:	CWS
Status:	Active	Owner type:	Local_Govt
Facility id:	CA1910146006		
Facility name:	CHARNOCK WELL 14 - DESTROYED		
Facility type:	Well	Treatment process:	gaseous chlorination, post
Treatment objective:	disinfection		
Contact name:	GILBERT M. BORBOA		
Original name:	SANTA MONICA-CITY WATER DIVISION		
Contact phone:	3104588230	Contact address1:	1212 FIFTH ST. 3RD FLOOR
Contact address2:	Not Reported	Contact city:	SANTA MONICA
Contact zip:	90401		

Pwsid:	CA1910146	Epa region:	09
State:	CA	County:	Not Reported
Pws name:	SANTA MONICA-CITY, WATER DIVISION		
Population Served:	84084	Pwssvcconn:	17123
PWS Source:	Purch_surface_water	Pws type:	CWS
Status:	Active	Owner type:	Local_Govt
Facility id:	CA1910146007		
Facility name:	CHARNOCK WELL 15 - INACTIVE		
Facility type:	Well	Treatment process:	gaseous chlorination, post
Treatment objective:	disinfection		

Contact name:	GILBERT M. BORBOA		
Original name:	SANTA MONICA-CITY WATER DIVISION		
Contact phone:	3104588230	Contact address1:	1212 FIFTH ST. 3RD FLOOR
Contact address2:	Not Reported	Contact city:	SANTA MONICA
Contact zip:	90401		

Pwsid:	CA1910146	Epa region:	09
State:	CA	County:	Not Reported
Pws name:	SANTA MONICA-CITY, WATER DIVISION		
Population Served:	84084	Pwssvcconn:	17123
PWS Source:	Purch_surface_water	Pws type:	CWS
Status:	Active	Owner type:	Local_Govt
Facility id:	CA1910146008		
Facility name:	CHARNOCK WELL 16 - INACTIVE		
Facility type:	Well	Treatment process:	gaseous chlorination, post
Treatment objective:	disinfection		
Contact name:	GILBERT M. BORBOA		
Original name:	SANTA MONICA-CITY WATER DIVISION		
Contact phone:	3104588230	Contact address1:	1212 FIFTH ST. 3RD FLOOR
Contact address2:	Not Reported	Contact city:	SANTA MONICA
Contact zip:	90401		

Pwsid:	CA1910146	Epa region:	09
State:	CA	County:	Not Reported
Pws name:	SANTA MONICA-CITY, WATER DIVISION		
Population Served:	84084	Pwssvcconn:	17123
PWS Source:	Purch_surface_water	Pws type:	CWS
Status:	Active	Owner type:	Local_Govt
Facility id:	CA1910146009		
Facility name:	CHARNOCK WELL 17 - DESTROYED		
Facility type:	Well	Treatment process:	gaseous chlorination, post
Treatment objective:	disinfection		
Contact name:	GILBERT M. BORBOA		
Original name:	SANTA MONICA-CITY WATER DIVISION		
Contact phone:	3104588230	Contact address1:	1212 FIFTH ST. 3RD FLOOR
Contact address2:	Not Reported	Contact city:	SANTA MONICA
Contact zip:	90401		

Pwsid:	CA1910146	Epa region:	09
State:	CA	County:	Not Reported
Pws name:	SANTA MONICA-CITY, WATER DIVISION		
Population Served:	84084	Pwssvcconn:	17123
PWS Source:	Purch_surface_water	Pws type:	CWS
Status:	Active	Owner type:	Local_Govt
Facility id:	CA1910146010		
Facility name:	CHARNOCK WELL 18 - INACTIVE		
Facility type:	Well	Treatment process:	gaseous chlorination, post
Treatment objective:	disinfection		
Contact name:	GILBERT M. BORBOA		
Original name:	SANTA MONICA-CITY WATER DIVISION		
Contact phone:	3104588230	Contact address1:	1212 FIFTH ST. 3RD FLOOR
Contact address2:	Not Reported	Contact city:	SANTA MONICA
Contact zip:	90401		

Pwsid:	CA1910146	Epa region:	09
State:	CA	County:	Not Reported
Pws name:	SANTA MONICA-CITY, WATER DIVISION		
Population Served:	84084	Pwssvcconn:	17123
PWS Source:	Purch_surface_water	Pws type:	CWS
Status:	Active	Owner type:	Local_Govt
Facility id:	CA1910146011		
Facility name:	CHARNOCK WELL 19 - INACTIVE		
Facility type:	Well	Treatment process:	gaseous chlorination, post
Treatment objective:	disinfection		
Contact name:	GILBERT M. BORBOA		
Original name:	SANTA MONICA-CITY WATER DIVISION		
Contact phone:	3104588230	Contact address1:	1212 FIFTH ST. 3RD FLOOR
Contact address2:	Not Reported	Contact city:	SANTA MONICA
Contact zip:	90401		

Pwsid:	CA1910146	Epa region:	09
State:	CA	County:	Not Reported
Pws name:	SANTA MONICA-CITY, WATER DIVISION		
Population Served:	84084	Pwssvcconn:	17123
PWS Source:	Purch_surface_water	Pws type:	CWS
Status:	Active	Owner type:	Local_Govt
Facility id:	CA1910146012		
Facility name:	SANTA MONICA WELL 01		
Facility type:	Well	Treatment process:	gaseous chlorination, post
Treatment objective:	disinfection		
Contact name:	GILBERT M. BORBOA		
Original name:	SANTA MONICA-CITY WATER DIVISION		
Contact phone:	3104588230	Contact address1:	1212 FIFTH ST. 3RD FLOOR
Contact address2:	Not Reported	Contact city:	SANTA MONICA
Contact zip:	90401		

Pwsid:	CA1910146	Epa region:	09
State:	CA	County:	Not Reported
Pws name:	SANTA MONICA-CITY, WATER DIVISION		
Population Served:	84084	Pwssvcconn:	17123
PWS Source:	Purch_surface_water	Pws type:	CWS
Status:	Active	Owner type:	Local_Govt
Facility id:	CA1910146013		
Facility name:	SANTA MONICA WELL 02 - DESTROYED		
Facility type:	Well	Treatment process:	gaseous chlorination, post
Treatment objective:	disinfection		
Contact name:	GILBERT M. BORBOA		
Original name:	SANTA MONICA-CITY WATER DIVISION		
Contact phone:	3104588230	Contact address1:	1212 FIFTH ST. 3RD FLOOR
Contact address2:	Not Reported	Contact city:	SANTA MONICA
Contact zip:	90401		

Pwsid:	CA1910146	Epa region:	09
State:	CA	County:	Not Reported
Pws name:	SANTA MONICA-CITY, WATER DIVISION		
Population Served:	84084	Pwssvcconn:	17123
PWS Source:	Purch_surface_water	Pws type:	CWS
Status:	Active	Owner type:	Local_Govt
Facility id:	CA1910146014		
Facility name:	SANTA MONICA WELL 02A - INACTIVE		
Facility type:	Well	Treatment process:	gaseous chlorination, post
Treatment objective:	disinfection		

Contact name:	GILBERT M. BORBOA		
Original name:	SANTA MONICA-CITY WATER DIVISION		
Contact phone:	3104588230	Contact address1:	1212 FIFTH ST. 3RD FLOOR
Contact address2:	Not Reported	Contact city:	SANTA MONICA
Contact zip:	90401		

Pwsid:	CA1910146	Epa region:	09
State:	CA	County:	Not Reported
Pws name:	SANTA MONICA-CITY, WATER DIVISION		
Population Served:	84084	Pwssvcconn:	17123
PWS Source:	Purch_surface_water	Pws type:	CWS
Status:	Active	Owner type:	Local_Govt
Facility id:	CA1910146015		
Facility name:	SANTA MONICA WELL 03		
Facility type:	Well	Treatment process:	gaseous chlorination, post
Treatment objective:	disinfection		
Contact name:	GILBERT M. BORBOA		
Original name:	SANTA MONICA-CITY WATER DIVISION		
Contact phone:	3104588230	Contact address1:	1212 FIFTH ST. 3RD FLOOR
Contact address2:	Not Reported	Contact city:	SANTA MONICA
Contact zip:	90401		

Pwsid:	CA1910146	Epa region:	09
State:	CA	County:	Not Reported
Pws name:	SANTA MONICA-CITY, WATER DIVISION		
Population Served:	84084	Pwssvcconn:	17123
PWS Source:	Purch_surface_water	Pws type:	CWS
Status:	Active	Owner type:	Local_Govt
Facility id:	CA1910146016		
Facility name:	SANTA MONICA WELL 01-CHLORINATION		
Facility type:	Treatment_plant	Treatment process:	gaseous chlorination, post
Treatment objective:	disinfection		
Contact name:	GILBERT M. BORBOA		
Original name:	SANTA MONICA-CITY WATER DIVISION		
Contact phone:	3104588230	Contact address1:	1212 FIFTH ST. 3RD FLOOR
Contact address2:	Not Reported	Contact city:	SANTA MONICA
Contact zip:	90401		

Pwsid:	CA1910146	Epa region:	09
State:	CA	County:	Not Reported
Pws name:	SANTA MONICA-CITY, WATER DIVISION		
Population Served:	84084	Pwssvcconn:	17123
PWS Source:	Purch_surface_water	Pws type:	CWS
Status:	Active	Owner type:	Local_Govt
Facility id:	CA1910146017		
Facility name:	SANTA MONICA WELL 04		
Facility type:	Well	Treatment process:	gaseous chlorination, post
Treatment objective:	disinfection		
Contact name:	GILBERT M. BORBOA		
Original name:	SANTA MONICA-CITY WATER DIVISION		
Contact phone:	3104588230	Contact address1:	1212 FIFTH ST. 3RD FLOOR
Contact address2:	Not Reported	Contact city:	SANTA MONICA
Contact zip:	90401		

GEOCHECK® - PHYSICAL SETTING SOURCE MAP FINDINGS

Pwsid:	CA1910146	Epa region:	09
State:	CA	County:	Not Reported
Pws name:	SANTA MONICA-CITY, WATER DIVISION		
Population Served:	84084	Pwssvcconn:	17123
PWS Source:	Purch_surface_water	Pws type:	CWS
Status:	Active	Owner type:	Local_Govt
Facility id:	CA1910146032		
Facility name:	ARCADIA GAC (PARS) VESSEL #3-EFFLUENT		
Facility type:	Treatment_plant	Treatment process:	gaseous chlorination, post
Treatment objective:	disinfection		
Contact name:	GILBERT M. BORBOA		
Original name:	SANTA MONICA-CITY WATER DIVISION		
Contact phone:	3104588230	Contact address1:	1212 FIFTH ST. 3RD FLOOR
Contact address2:	Not Reported	Contact city:	SANTA MONICA
Contact zip:	90401		

Pwsid:	CA1910146	Epa region:	09
State:	CA	County:	Not Reported
Pws name:	SANTA MONICA-CITY, WATER DIVISION		
Population Served:	84084	Pwssvcconn:	17123
PWS Source:	Purch_surface_water	Pws type:	CWS
Status:	Active	Owner type:	Local_Govt
Facility id:	CA1910146033		
Facility name:	ARCADIA GAC (PARS) VESSEL #4-EFFLUENT		
Facility type:	Treatment_plant	Treatment process:	gaseous chlorination, post
Treatment objective:	disinfection		
Contact name:	GILBERT M. BORBOA		
Original name:	SANTA MONICA-CITY WATER DIVISION		
Contact phone:	3104588230	Contact address1:	1212 FIFTH ST. 3RD FLOOR
Contact address2:	Not Reported	Contact city:	SANTA MONICA
Contact zip:	90401		

Pwsid:	CA1910146	Epa region:	09
State:	CA	County:	Not Reported
Pws name:	SANTA MONICA-CITY, WATER DIVISION		
Population Served:	84084	Pwssvcconn:	17123
PWS Source:	Purch_surface_water	Pws type:	CWS
Status:	Active	Owner type:	Local_Govt
Facility id:	1		
Facility name:	ARCADIA WELL 05		
Facility type:	Well	Treatment process:	gaseous chlorination, post
Treatment objective:	disinfection		
Contact name:	GILBERT M. BORBOA		
Original name:	SANTA MONICA-CITY WATER DIVISION		
Contact phone:	3104588230	Contact address1:	1212 FIFTH ST. 3RD FLOOR
Contact address2:	Not Reported	Contact city:	SANTA MONICA
Contact zip:	90401		

Addressee / Facility: Not Reported

Facility Latitude:	34 01 09	Facility Longitude:	118 29 25
City Served:	SANTA MONICA		
Treatment Class:	Mixed (treated and untreated)	Population:	86905

Violations information not reported.

GEOCHECK® - PHYSICAL SETTING SOURCE MAP FINDINGS
RADON

AREA RADON INFORMATION

State Database: CA Radon

Radon Test Results

Zip	Total Sites	> 4 Pci/L	Pct. > 4 Pci/L
90401	11	0	0.00

Federal EPA Radon Zone for LOS ANGELES County: 2

Note: Zone 1 indoor average level > 4 pCi/L.
: Zone 2 indoor average level >= 2 pCi/L and <= 4 pCi/L.
: Zone 3 indoor average level < 2 pCi/L.

Federal Area Radon Information for LOS ANGELES COUNTY, CA

Number of sites tested: 63

Area	Average Activity	% <4 pCi/L	% 4-20 pCi/L	% >20 pCi/L
Living Area - 1st Floor	0.711 pCi/L	98%	2%	0%
Living Area - 2nd Floor	Not Reported	Not Reported	Not Reported	Not Reported
Basement	0.933 pCi/L	100%	0%	0%

PHYSICAL SETTING SOURCE RECORDS SEARCHED

TOPOGRAPHIC INFORMATION

USGS 7.5' Digital Elevation Model (DEM)
Source: United States Geologic Survey
EDR acquired the USGS 7.5' Digital Elevation Model in 2002 and updated it in 2006. The 7.5 minute DEM corresponds to the USGS 1:24,000- and 1:25,000-scale topographic quadrangle maps. The DEM provides elevation data with consistent elevation units and projection.

HYDROLOGIC INFORMATION

Flood Zone Data: This data, available in select counties across the country, was obtained by EDR in 1999 from the Federal Emergency Management Agency (FEMA). Data depicts 100-year and 500-year flood zones as defined by FEMA.

NWI: National Wetlands Inventory. This data, available in select counties across the country, was obtained by EDR in 2002 and 2005 from the U.S. Fish and Wildlife Service.

HYDROGEOLOGIC INFORMATION

AQUIFLOW^{R} Information System
Source: EDR proprietary database of groundwater flow information
EDR has developed the AQUIFLOW Information System (AIS) to provide data on the general direction of groundwater flow at specific points. EDR has reviewed reports submitted to regulatory authorities at select sites and has extracted the date of the report, hydrogeologically determined groundwater flow direction and depth to water table information.

GEOLOGIC INFORMATION

Geologic Age and Rock Stratigraphic Unit
Source: P.G. Schruben, R.E. Arndt and W.J. Bawiec, Geology of the Conterminous U.S. at 1:2,500,000 Scale - A digital representation of the 1974 P.B. King and H.M. Beikman Map, USGS Digital Data Series DDS - 11 (1994).

STATSGO: State Soil Geographic Database
Source: Department of Agriculture, Natural Resources Conservation Services
The U.S. Department of Agriculture's (USDA) Natural Resources Conservation Service (NRCS) leads the national Conservation Soil Survey (NCSS) and is responsible for collecting, storing, maintaining and distributing soil survey information for privately owned lands in the United States. A soil map in a soil survey is a representation of soil patterns in a landscape. Soil maps for STATSGO are compiled by generalizing more detailed (SSURGO) soil survey maps.

SSURGO: Soil Survey Geographic Database
Source: Department of Agriculture, Natural Resources Conservation Services (NRCS)
Telephone: 800-672-5559
SSURGO is the most detailed level of mapping done by the Natural Resources Conservation Services, mapping scales generally range from 1:12,000 to 1:63,360. Field mapping methods using national standards are used to construct the soil maps in the Soil Survey Geographic (SSURGO) database. SSURGO digitizing duplicates the original soil survey maps. This level of mapping is designed for use by landowners, townships and county natural resource planning and management.

LOCAL / REGIONAL WATER AGENCY RECORDS

FEDERAL WATER WELLS

PWS: Public Water Systems
Source: EPA/Office of Drinking Water
Telephone: 202-564-3750
Public Water System data from the Federal Reporting Data System. A PWS is any water system which provides water to at least 25 people for at least 60 days annually. PWSs provide water from wells, rivers and other sources.

PWS ENF: Public Water Systems Violation and Enforcement Data
Source: EPA/Office of Drinking Water
Telephone: 202-564-3750
Violation and Enforcement data for Public Water Systems from the Safe Drinking Water Information System (SDWIS) after August 1995. Prior to August 1995, the data came from the Federal Reporting Data System (FRDS).

USGS Water Wells: USGS National Water Inventory System (NWIS)
This database contains descriptive information on sites where the USGS collects or has collected data on surface water and/or groundwater. The groundwater data includes information on wells, springs, and other sources of groundwater.

STATE RECORDS

Water Well Database
Source: Department of Water Resources
Telephone: 916-651-9648

California Drinking Water Quality Database
Source: Department of Health Services
Telephone: 916-324-2319
The database includes all drinking water compliance and special studies monitoring for the state of California since 1984. It consists of over 3,200,000 individual analyses along with well and water system information.

OTHER STATE DATABASE INFORMATION

California Oil and Gas Well Locations
Source: Department of Conservation
Telephone: 916-323-1779

RADON

State Database: CA Radon
Source: Department of Health Services
Telephone: 916-324-2208
Radon Database for California

Area Radon Information
Source: USGS
Telephone: 703-356-4020
The National Radon Database has been developed by the U.S. Environmental Protection Agency (USEPA) and is a compilation of the EPA/State Residential Radon Survey and the National Residential Radon Survey. The study covers the years 1986 - 1992. Where necessary data has been supplemented by information collected at private sources such as universities and research institutions.

EPA Radon Zones
Source: EPA
Telephone: 703-356-4020
Sections 307 & 309 of IRAA directed EPA to list and identify areas of U.S. with the potential for elevated indoor radon levels.

OTHER

Airport Landing Facilities: Private and public use landing facilities
Source: Federal Aviation Administration, 800-457-6656

Epicenters: World earthquake epicenters, Richter 5 or greater
Source: Department of Commerce, National Oceanic and Atmospheric Administration

California Earthquake Fault Lines: The fault lines displayed on EDR's Topographic map are digitized quaternary fault lines, prepared in 1975 by the United State Geological Survey. Additional information (also from 1975) regarding activity at specific fault lines comes from California's Preliminary Fault Activity Map prepared by the California Division of Mines and Geology.

PHYSICAL SETTING SOURCE RECORDS SEARCHED

STREET AND ADDRESS INFORMATION

© 2008 Tele Atlas North America, Inc. All rights reserved. This material is proprietary and the subject of copyright protection and other intellectual property rights owned by or licensed to Tele Atlas North America, Inc. The use of this material is subject to the terms of a license agreement. You will be held liable for any unauthorized copying or disclosure of this material.

Appendix B-2

EDR City Directory Abstract

The EDR-City Directory
Abstract

Santa Monica High School
601 Pico Blvd
Santa Monica, CA 90405

Inquiry Number: 2065492.6

Tuesday, October 30, 2007

EDR® Environmental Data Resources Inc

The Standard in Environmental Risk Information

440 Wheelers Farms Road
Milford, Connecticut 06461

Nationwide Customer Service

Telephone: 1-800-352-0050
Fax: 1-800-231-6802
Internet: www.edrnet.com

EDR City Directory Abstract

Environmental Data Resources, Inc.'s (EDR) City Directory Abstract is a screening report designed to assist environmental professionals in evaluating potential liability on a target property resulting from past activities. EDR's City Directory Abstract includes a search and abstract of available city directory data. For each address, the directory lists the name of the corresponding occupant at five year intervals.

Thank you for your business.
Please contact EDR at 1-800-352-0050
with any questions or comments.

Disclaimer - Copyright and Trademark Notice

This Report contains certain information obtained from a variety of public and other sources reasonably available to Environmental Data Resources, Inc. It cannot be concluded from this Report that coverage information for the target and surrounding properties does not exist from other sources. **NO WARRANTY EXPRESSED OR IMPLIED, IS MADE WHATSOEVER IN CONNECTION WITH THIS REPORT. ENVIRONMENTAL DATA RESOURCES, INC. SPECIFICALLY DISCLAIMS THE MAKING OF ANY SUCH WARRANTIES, INCLUDING WITHOUT LIMITATION, MERCHANTABILITY OR FITNESS FOR A PARTICULAR USE OR PURPOSE. ALL RISK IS ASSUMED BY THE USER. IN NO EVENT SHALL ENVIRONMENTAL DATA RESOURCES, INC. BE LIABLE TO ANYONE, WHETHER ARISING OUT OF ERRORS OR OMISSIONS, NEGLIGENCE, ACCIDENT OR ANY OTHER CAUSE, FOR ANY LOSS OR DAMAGE, INCLUDING, WITHOUT LIMITATION, SPECIAL, INCIDENTAL, CONSEQUENTIAL, OR EXEMPLARY DAMAGES. ANY LIABILITY ON THE PART OF ENVIRONMENTAL DATA RESOURCES, INC. IS STRICTLY LIMITED TO A REFUND OF THE AMOUNT PAID FOR THIS REPORT.** Purchaser accepts this Report "AS IS". Any analyses, estimates, ratings, environmental risk levels or risk codes provided in this Report are provided for illustrative purposes only, and are not intended to provide, nor should they be interpreted as providing any facts regarding, or prediction orforecast of, any environmental risk for any property. Only a Phase I Environmental Site Assessment performed by an environmental professional can provide information regarding the environmental risk for any property. Additionally, the information provided in this Report is not to be construed as legal advice.

Copyright 2007 by Environmental Data Resources, Inc. All rights reserved. Reproduction in any media or format, in whole or in part, of any report or map of Environmental Data Resources, Inc. or its affiliates is prohibited without prior written permission.

EDR and its logos (including Sanborn and Sanborn Map) are trademarks of Environmental Data Resources, Inc. or its affiliates. All other trademarks used herein are the property of their respective owners.

SUMMARY

- ***City Directories:***

Business directories including city, cross reference and telephone directories were reviewed, if available, at approximately five year intervals for the years spanning 1920 through 2006. (These years are not necessarily inclusive.) A summary of the information obtained is provided in the text of this report.

This report compiles information by geocoding the subject properties (that is, plotting the latitude and longitude for such subject properties and obtaining data concerning properties within 1/8th of a mile of the subject properties). There is no warranty or guarantee that geocoding will report or list all properties within the specified radius of the subject properties and any such warranty or guarantee is expressly disclaimed. Accordingly, some properties within the aforementioned radius and the information concerning those properties may not be referenced in this report.

Date EDR Searched Historical Sources: October 30, 2007

Target Property:
601 Pico Blvd
Santa Monica, CA 90405

Year	***Uses***	***Source***
1920	Address Not Listed in Research Source	Los Angeles Directory Co.
1921	Address Not Listed in Research Source	Los Angeles Directory Co.
1923	Address Not Listed in Research Source	Los Angeles Directory Co.
1924	Address Not Listed in Research Source	Los Angeles Directory Co.
1925	Address Not Listed in Research Source	Los Angeles Directory Co.
1926	Address Not Listed in Research Source	Los Angeles Directory Co.
1927	Address Not Listed in Research Source	Kaasen Directory Company Publishers
1928	Address Not Listed in Research Source	Los Angeles Directory Co.
1929	Address Not Listed in Research Source	Los Angeles Directory Co.
1930	Address Not Listed in Research Source	Los Angeles Directory Co.
1931	Address Not Listed in Research Source	Los Angeles Directory Company Publishers
1932	Address Not Listed in Research Source	Los Angeles Directory Co.
1933	Address Not Listed in Research Source	Los Angeles Directory Co.
1934	Address Not Listed in Research Source	Los Angeles Directory Co.
1935	Address Not Listed in Research Source	Los Angeles Directory Co.
1936	Address Not Listed in Research Source	Los Angeles Directory Co.

Year	Uses	Source
1937	Address Not Listed in Research Source	Los Angeles Directory Co.
1938	Address Not Listed in Research Source	Los Angeles Directory Company Publishers
1939	Address Not Listed in Research Source	Los Angeles Directory Co.
1940	Address Not Listed in Research Source	Los Angeles Directory Co.
1942	Address Not Listed in Research Source	Los Angeles Directory Co.
1944	Address Not Listed in Research Source	R. L. Polk & Co.
1945	Address Not Listed in Research Source	R. L. Polk & Co.
1946	Address Not Listed in Research Source	Los Angeles Directory Co.
1947	Address Not Listed in Research Source	Pacific Directory Co.
1948	Address Not Listed in Research Source	Los Angeles Directory Co.
1949	Address Not Listed in Research Source	Los Angeles Directory Co.
1950	Address Not Listed in Research Source	Pacific Telephone
1951	Address Not Listed in Research Source	Los Angeles Directory Co Publishers
1952	Address Not Listed in Research Source	Los Angeles Directory Co.
1954	****PICO PL****	R. L. Polk & Co.
	SANTA MONICA UNIFIED SCHOOL DISTRICT (601)	
	****PICO BLVD****	R. L. Polk & Co.
	SANTA MONICA HIGH SCH EX (601)	
1955	Address Not Listed in Research Source	R. L. Polk & Co.
1956	Address Not Listed in Research Source	Pacific Telephone
1957	Address Not Listed in Research Source	Pacific Telephone
1958	****PICO PL****	Pacific Telephone

Year	Uses	Source
1958	(continued)	
	SANTA MONICA UNIFIED SCHOOL DISTRICT SANTA MONICA CITY COLLE (601)	
1960	Address Not Listed in Research Source	Pacific Telephone
1961	Address Not Listed in Research Source	Luskey Brothers & Co
1962	****PICO PL****	Pacific Telephone
	SANTA MONICA HIGH SCHOOL (601)	
	SANTA MONICA UNIFIED SCHOOL DISTRICT (601)	
1963	Address Not Listed in Research Source	Pacific Telephone
1964	Address Not Listed in Research Source	Pacific Telephone
1965	****PICO PL****	GTE
	SANTA MONICA HIGH SCHOOL (601)	
	SANTA MONICA UNIFIED SCHOOL DISTRICT BOARD OF EDUCATION ADMI (601)	
1966	Address Not Listed in Research Source	Pacific Telephone
1967	Address Not Listed in Research Source	R. L. Polk & Co.
1969	Address Not Listed in Research Source	Pacific Telephone
1970	****PICO WAY****	R. L. Polk & Co.
	SANTA MONICA HICH SCHOOL (601)	
	SANTA MONICA UNIFIED SCHOOL DISTRICT (601)	
1971	Address Not Listed in Research Source	B&G Publications
1972	Address Not Listed in Research Source	R. L. Polk & Co.
1975	Address Not Listed in Research Source	Pacific Telephone
1976	Address Not Listed in Research Source	R.L. Polk & co Publishers
1980	****PICO BLVD****	Pacific Telephone
	REGIONAL OCCUPATIONAL PROGRAM (601)	
	SANTA MONICA HIGH SCHOOL (601)	
1981	Address Not Listed in Research Source	Pacific Telephone
1985	****PICO BLVD****	Pacific Bell

Year	Uses	Source
1985	(continued)	
	SANTA MONICA-MAUBU UNIFIED SCHOOL DISTRICT HIGH SCHOOLS (601)	
1986	Address Not Listed in Research Source	Pacific Bell
1990	Address Not Listed in Research Source	Pacific Bell
1991	Address Not Listed in Research Source	Pacific Bell
1995	Address Not Listed in Research Source	Pacific Bell Telephone
1996	Address Not Listed in Research Source	GTE
1999	Address Not Listed in Research Source	Haines Company
2000	****PICO BLVD****	Pacific Bell Telephone
	BARNUM HALL (601)	
	SAMO HI ALUMNI ASSN (601)	
	SNTA MNCA CIVIC LIGHT OPERA (601)	
	SNTA MNCA MLBU SC HI (601)	
	SNTA MNCA MLBU SC OCPTNL PRGRM (601)	
2001	Address Not Listed in Research Source	Haines & Company, Inc.
2003	Address Not Listed in Research Source	Haines & Company
2004	Address Not Listed in Research Source	Haines Company
2006	Address Not Listed in Research Source	Haines Company

Adjoining Properties

SURROUNDING

Multiple Addresses
Santa Monica, CA 90405

Year	Uses	Source
1920	****6TH ST****	Los Angeles Directory Co.
	HOSACK 0 T (2020)	
	RANEY T H (2020)	
	KENNEDY M A MRS (2021)	
	PRESTON H T (2021)	
	2028 ALLEN G W (2025)	

Year	Uses	Source
1920 (continued)	MERRITT P B (2025)	
	****7TH ST****	Los Angeles Directory Co.
	BURNS THOS (1807)	
	MORRISON W D (1809)	
	WOLFE HENRY (1811)	
	COPELAND ETTA (1817)	
	LYNCH D H (1823)	
	SHERROD J D (1829)	
	MC CONNELL J D (1833)	
	WEIHE W G (1837)	
	LEE L A MRS (1843)	
	PROPER MARIE MRS (1851)	
1921	Address Not Listed in Research Source	Los Angeles Directory Co.
1923	Address Not Listed in Research Source	Los Angeles Directory Co.
1924	****6TH****	Los Angeles Directory Co.
	NICHOLLS M E NURSE (1918)	
	MC CUTCHEON J E (2013)	
	SHELDON L P (2014)	
	HOSACK 0 T (2020)	
	RAMEY T H (2020)	
	MILLER M J MRS (2021)	
	ZERBONI J L (2021)	
	MOORE G C (2025)	
	GREENLEES J A (2026)	
	BUCK DANI (2028)	
	DAVIS H H (2028)	
	JOHNSON C A MRS (2029)	
	****7TH****	Los Angeles Directory Co.
	BISHOP A J (1807)	
	MORRISON W D (1809)	
	WOLF HENRY (1811)	
	CURTIS E A (1817)	
	LYNCH D H (1823)	
	GROVES E J (1829)	
	MC CONNELL J C (1833)	
	WEIHL W G (1837)	
	BRODIE ALEX (1843)	
	PRAPER M E MRS (1851)	
	ADELAIDE DR VAN NUYS SUSANNAH MRS (1857)	
	COLORADO AV BAY LUMBER CO (1857)	

Year	Uses	Source
1924	(continued)	
	A JOHANSON A (1857)	
	****BAY****	Los Angeles Directory Co.
	CLAYTON E A (503)	
	DENVER APARTMENTS (503)	
	FLEEK C B MRS (503)	
	ROPES HARRY (503)	
	DUNN L D MRS (507)	
	BANE JOHN (517)	
	CHURCHILL MANILA MRS (517)	
	POWELL E V MRS (526)	
	LORBEER J B (527)	
	BAILEY G W (542)	
	VACANT (615)	
	BRECEDA AGAPITO (618)	
	RAINES L L MRS (620)	
	BUCKNER NELLIE MRS (621)	
	WRIGHT W M (621)	
	VACANT (623)	
	ABBOTT HELEN MRS (630)	
	BATEMAN RICHD (701)	
	MORENO FERMIN (704)	
	RIOS HERALD MRS (710)	
	YOUNG GEO (713)	
	MILLER 0 E (714)	
	SMITH F M (718)	
	THOMPSON F A (719)	
	****PICO BLVD****	Los Angeles Directory Co.
	EDBORG GUS (502)	
	BIRDNO G H (504)	
	TYLEE C L (506)	
	RILEY H T (508)	
	BRASIER P F (634)	
	CASE CHAS (634)	
	DENTON 0 V MRS (636)	
1925	Address Not Listed in Research Source	Los Angeles Directory Co.
1926	Address Not Listed in Research Source	Los Angeles Directory Co.
1927	Address Not Listed in Research Source	Kaasen Directory Company Publishers
1928	****5TH****	Los Angeles Directory Co.
	VACANT (2015)	

Year	Uses	Source
1928 (continued)		
	JOHNSON EDITH MRS (2016)	
	CUNNINGHAM E E (2017)	
	BOUTERIONS FRANK (2018)	
	TICE FRANK (2018)	
	KLEIN S B (2019)	
	BOWLES J E (2020)	
	HAYES J A (2020)	
	PRINGLE MAUDE MRS (2025)	
	DUDLEY W H (2027)	
	MARQUEZ ANTONIA (2028)	
	AMODON LOWRY (2031)	
	HILDERMAN CAROLINE MRS (2031)	
	GEORGE MICHL (2034)	
	PETERSON VICTOR (2034)	
	HENDRICKS ISABEL MRS (2034)	
	****6TH****	Los Angeles Directory Co.
	CEJUDO ENRIQUE (1915)	
	REHMKE B M MRS (1915)	
	NICHOLLS MARY E NURSE (1918)	
	COONTZ A B MRS (1921)	
	GROGGINS W A (1933)	
	WELLER RILLA NURSE (2009)	
	MCCUTCHEQN JOS (2013)	
	SHELDON L P (2014)	
	DUNSTON AGATHA J NURSE (2018)	
	WASHBURN HUGH (2020)	
	ZERBONI J L (2021)	
	VACANT (2024)	
	POSA JOS (2025)	
	BUCK DANL (2028)	
	VACANT (2029)	
	****7TH****	Los Angeles Directory Co.
	VACANT (1807)	
	FERGUSON G W (1809)	
	WOLF LOUISA MRS (1811)	
	YOUNG D R (1817)	
	LYNCH D H (1823)	
	SANTA MONICA HIGH SCHOOL (1824)	
	ROBERTS E B (1827)	
	FULLER S W (1827)	
	GOMEZ F H2 (1827)	
	WHITTEN F M (1829)	
	WILSON B F (1829)	

Year	Uses	Source
1928 (continued)		
	BERRY ETTA MRS (1829)	
	MCCONNELL J C (1833)	
	WEIHE NELLIE MRS DRSMKR (1837)	
	WEIHE W G (1837)	
	COOPER HARRY PITNEY C P (1843)	
	VACANT (1851)	
	MCKINLEY C W (1857)	
	VACANT (1857)	
	CAMPBELL W M (1857)	
	DINGELDEN JOHANNA MRS (1857)	
	****BAY****	Los Angeles Directory Co.
	MONTAGUE L M (501)	
	GANER NATHALIE MRS (501)	
	MCALEXANDER ELVIN (501)	
	VACANT (501)	
	HUGHES W H (501)	
	LEONARD J E (501)	
	DENVER APARTMENTS (503)	
	FAIRCHILD JAS (503)	
	OQONNORS JOLH (503)	
	WELLS E E MRS (503)	
	DUNN L D MRS (507)	
	VACANT (517)	
	MOORE LULU MRS (517)	
	VACANT (526)	
	LORBEER J B (527)	
	VACANT (602)	
	WALKER F C (606)	
	ARBOUR JEFF (612)	
	OSTER R W (612)	
	RUCKER J J (617)	
	BRECEDA AGAPITO (618)	
	VEIL G A (620)	
	WRIGHT W M (621)	
	POTTER L A MRS (630)	
	SYKES HENRY (631)	
	ANDERTON JOS (636)	
	METZLER ARTH (640)	
	BATEMAN RICHD (701)	
	NAVARETTE ANTONIO (704)	
	RIOS HERALDO MRS (710)	
	****PICO BLVD****	Los Angeles Directory Co.
	DURAN JOS (430)	

Year	Uses	Source
1928	(continued)	
	CUTTING B P MFRS AGT (436)	
	BROWN HENRY (502)	
	DELALLATA LOUIS (504)	
	GLEASON P J (506)	
	GANO ISAAC (508)	
	FREEMAN ALEENE MRS (550)	
	VACANT (701)	
	VACANT (703)	
	GRAVES J H REAL EST (705)	
	VACANT (707)	
	VACANT (709)	
	VACANT (711)	
	STULSOFT M CO PLUMBERS SUPP (715)	
1929	****PICO BLVD****	Los Angeles Directory Co.
	CALLEIA RENE M CRMRYWKR (785)	
1930	Address Not Listed in Research Source	Los Angeles Directory Co.
1931	Address Not Listed in Research Source	Los Angeles Directory Company Publishers
1932	Address Not Listed in Research Source	Los Angeles Directory Co.
1933	****BAY****	Los Angeles Directory Co.
	VACANT (501)	
	B ROBBLE TW A (501)	
	C COLDEL WNI (501)	
	D HIBBARD ALAN (501)	
	WATERTON JAS (501)	
	IF REICHERT JOHN (501)	
	DENVER APARTMENTS (503)	
	LUCIEN P E (503)	
	SCHAUB ANNA C (O) (503)	
	TURNEY RHODCA M (503)	
	WILLERT K A (503)	
	GREELEY H A (507)	
	CHURCHILL MORILLA MRS (517)	
	TAIT A D MRS NURSE (517)	
	PAHL IILDA C (517)	
	WELLER C N (526)	
	LORBEER A C MRS (527)	
	TREBILOCK WIN (602)	
	PETERSON R H (606)	
	HAWTHORNE WV (612)	

Year	Uses	Source
1933	(continued)	
	RUCKER JOHN (617)	
	VACANT (618)	
	WHARTNN DELLA MRS (620)	
	WRIGHT WV M (621)	
	CARTER JAS (621)	
	ABBOTT HELEN MRS (630)	
	SMITH WALTER (630)	
	SCOTT ALEX JR (631)	
	ARNOLD AUG (636)	
	METZLER ARTH (640)	
	BATEMAN RICHD (701)	
	COUNTRYMAN BERN (704)	
	RIOS HERALDO MRS (710)	
	****PICO BLVD****	Los Angeles Directory Co.
	LESTER 3 S (430)	
	ZEVNIK CHAS (436)	
	JOHNSON F (502)	
	GOTCHER LESLIE (504)	
	STUBER FRANK (506)	
	SHIELDS B A MRS (508)	
	LORBEER CARROLL (530)	
	VACANT (701)	
	VACANT (707)	
	SILK HENRY BOOKS (709)	
	VACANT (711)	
	VACANT (713)	
	SLMONS JACK WHOL PROD (715)	
1934	Address Not Listed in Research Source	Los Angeles Directory Co.
1935	Address Not Listed in Research Source	Los Angeles Directory Co.
1936	****5TH ST****	Los Angeles Directory Co.
	WASHINGTON CLARENCE (2015)	
	KING H M (2016)	
	MITCHELL LOUISA MRS (O) (2016)	
	CUNNINGHAM E E (O) (2017)	
	SCHRISS DAN (2017)	
	BONNER F A (O) (2018)	
	CARDER J W (2018)	
	KLEIN S B(O) (2019)	
	JONES J B (2020)	
	HAYES J A (O) (2020)	

Year	Uses	Source
1936 (continued)		
	PRINGFLE MAUDE MRS (O) (2025)	
	FLETCHER O S (2027)	
	WILLIAMS ELLA MRS (2027)	
	MANRIQUEZ ANTONIO (2028)	
	DORMER J L (2031)	
	HILDERMAN CAROLINE MRS (O) (2031)	
	EGGLESTON E C (2034)	
	KENNEDY C B (2034)	
	VACANT (2034)	
	CHRISTIE L D (2034)	
	****6TH ST****	Los Angeles Directory Co.
	) CEJUDO H R MRS (O) (1915)	
	FORREST E C MRS (1918)	
	LITTLER I1 FRANCES (1921)	
	)33 BEST W J MRS (1933)	
	IRELAND FRED (2009)	
	MCCUTCHEON J E1 (O) (2011)	
	P"ETTERSON HENRY (2013)	
	JORDAN LOUISE (O) (2014)	
	DUNSTON AGATHA MRS NURSE (O) (2018)	
	YOUNG CHAS (2020)	
	WELDEXNANN MURRAY ZERBONI J L (2021)	
	BOWEN A M (2025)	
	COCHRAN J R (2026)	
	BUCK DANI (O) (2028)	
	THOMPSON G (2029)	
	****BAY****	Los Angeles Directory Co.
	ROBBIE W A (501)	
	HANSEN M M MRS (501)	
	DENNEY G (501)	
	WATERTON ALBT (501)	
	SEAVEY MATTIE H (501)	
	HAMMOND R H (501)	
	DENVER APARTMENTS (503)	
	SCHAUB A C MRS (O) (503)	
	TURNEY RHODA M (503)	
	MCGUIRE W A (507)	
	VACANT (517)	
	WELLER C N (O) (526)	
	LORBEER A C MRS (O) (527)	
	VACANT (602)	
	VACANT (606)	
	VACANT (612)	

Year	Uses	Source
1936 (continued)		
	RUCKER JOHN (O) (617)	
	WHITE BESSIE MRS (618)	
	WHARTON DELLA MRS (620)	
	WRIGHT W M (621)	
	ABBOTT HELEN MRS (630)	
	BETHEL R A (631)	
	ANDERTON JOS (O) (636)	
	METZLER ARTH (640)	
	BATEMAN RICHD (O) (701)	
	VACANT (704)	
	GOMEZ FRANCISCA MRS (710)	
	****PICO BLVD****	Los Angeles Directory Co.
	VACANT (430)	
	ELLEOR V D (431)	
	VACANT (436)	
	WATERMAN W M HD INDY (508)	
	LORBEER C W C (O) (530)	
	CUTLER ARTH (634)	
	COOK ALLIE MRS RESTR (701)	
	VACANT (703)	
	VACANT (705)	
	VACANT (707)	
	VACANT (709)	
	VACANT (711)	
	VACANT (713)	
	VACANT (715)	
1937	****PICO****	Los Angeles Directory Co.
	ESCOBEDO JOSE SHOE REPR (449)	
1938	Address Not Listed in Research Source	Los Angeles Directory Company Publishers
1939	Address Not Listed in Research Source	Los Angeles Directory Co.
1940	****5TH****	Los Angeles Directory Co.
	WASHINGTON CLARENCE (2015)	
	MACDERINOT GEO (2016)	
	BURKE LUCY MRS (2016)	
	ADAMS B H (2017)	
	FELLOWS G L (2017)	
	BONNER F A (2018)	
	VACANT (2018)	
	APHILLIPS 3 A (2019)	
	HAYES H T (2020)	

Year	Uses	Source
1940 (continued)		
	AHAYES J A (2020)	
	APRINGLE MAUDE MRS (2025)	
	AFLETCHER HENRI (2027)	
	STAMPS HILLIS (2027)	
	MANRIQUEZ ANTONIO (2028)	
	LAFILDERMAN CAROLINE MRS (2031)	
	EG-LESTON S C (2034)	
	DOYLE 3 B (2034)	
	MILLER G (2034)	
	GAUTSCHY LEE (2034)	
	****6TH****	Los Angeles Directory Co.
	ACEJUDO H H MRS (1915)	
	LORBEER CARROLL (1916)	
	CUPP F C (1918)	
	PETERS L C (1921)	
	ABEST W J MRS (1933)	
	MATOBA THOS (2001)	
	STEINBOCK RAYE MRS (2003)	
	VACANT (2005)	
	YOUNG CHAS (2009)	
	AMCCUTCHEON J (2011)	
	KING- WINNIE MRS (2013)	
	JORDAN LOUISE (R)S (2014)	
	SADUNSTON AGATHA MRS (2018)	
	ATRUSTHAM H H (2020)	
	KOERBEL C A (2021)	
	WEIDEMANN MURRAY (2021)	
	JZARDSTEEN MARIE MRS (2025)	
	JOBSEN G M MRS (2026)	
	RUTTER HARLAN (2028)	
	RUTTER L A (2028)	
	VACANT (2029)	
	****7TH****	Los Angeles Directory Co.
	VREELAND G B (1805)	
	KIRK J H (1809)	
	VACANT (1811)	
	CASHMERE NANCY MRS (1817)	
	LYNCH D H (1823)	
	LEMMER (1827)	
	JENNINGS R HR (1827)	
	DELRE FRED (1827)	
	CASE T R (1829)	
	VACANT (1829)	

Year	Uses	Source
1940 (continued)		
	SMITH B W (1829)	
	RANGLE WM (1833)	
	AWEIHE NELLIE MRS DRSMKR (1837)	
	APITNEY C P (1843)	
	BURFORD W E B (1851)	
	RANKIN DUDLEY (1853)	
	BRUNTON J W (1857)	
	MEARS B F (1857)	
	HOLMES COLHN (1857)	
	AHOLLAND DONALD (1857)	
	LEAVY K B (1857)	
	DAVIS R W (1857)	
	LINCH ELLA MRS (1857)	
	****BAY****	Los Angeles Directory Co.
	HOBBLE W A (501)	
	HANSE N M M MRS (501)	
	STARDEVANT F A (501)	
	HEINANER V J3 MRS (501)	
	GOUGH TE X (501)	
	HAMMOND H H (501)	
	FENIX M (503)	
	GALE IL A (503)	
	HOLLAND C S MRS (503)	
	JDENIVER APARTMENTS (503)	
	SCHAUB A C MRS (503)	
	KOPP NATHAN (507)	
	DUNN X1 C BAY (OP) (517)	
	PANKS GERALDINE MRS (517)	
	C4WELLER C N (526)	
	NATI YOUTH ADNIN (527)	
	CASALE G E (602)	
	SCHACKSEL ROSE MR (606)	
	WAGNER S M MRIS (612)	
	FALCKR J (617)	
	VACANT (618)	
	WHARTON DELLA MRS (620)	
	WRLGHT W M (621)	
	PAYNE LAWERNE (621)	
	ABBOT EELEN MRS (630)	
	VEGORS H H (630)	
	SATHERAE (631)	
	RIESER 3 A (636)	
	METZL R ARTH (640)	

Year	Uses	Source
1940 (continued)	BATEINAN RLCHA (701)	
	STOWELLSA ALBT (704)	
	GOMEZ FRANICISCA MRS (710)	
	****PICO BLVD****	Los Angeles Directory Co.
	VACANT (430)	
	HOLLISTER F H CONFY (436)	
	DAVID A W MRS (502)	
	SHARP EDGAR (502)	
	ELLISON S F (504)	
	RIPLEY H G (504)	
	AMADON C H (506)	
	BALY S H (508)	
	CHACON MARCOS (634)	
	MAGIJ ANSELMA MRS (634)	
	VACANT (701)	
	LEWIN RICHD CIGAR MKR (703)	
	VACANT (705)	
	FRANKLIN C E TYPESETTING (707)	
	DEMOULIN WG SIGNS (709)	
	VACANT (711)	
	BRILLHART H L FIRES (715)	
1942	****PICO BLVD****	Los Angeles Directory Co.
	DOCKMAN I A (609)	
	BURKE EDWIN J RODMN U S ENG (740)	
1944	Address Not Listed in Research Source	R. L. Polk & Co.
1945	Address Not Listed in Research Source	R. L. Polk & Co.
1946	Address Not Listed in Research Source	Los Angeles Directory Co.
1947	Address Not Listed in Research Source	Pacific Directory Co.
1948	****BAY****	Los Angeles Directory Co.
	B SMITH MARGT MRS (501)	
	C STUART C V` (501)	
	D MABERRY ETHEL MRS (501)	
	E GOUGH EDITH MRS (501)	
	F LESTER I P (501)	
	CURRAN J W (503)	
	KLLMER W R (503)	
	KOPP NATHAN (507)	
	MINA MICHL (511)	

Year	Uses	Source
1948	(continued)	
	1/2 BARNES MAUREEN MRS (517)	
	BOWMAN MARY MRS (517)	
	ACHAVEZ A A (526)	
	13IARD T W (527)	
	VACANT (527)	
	PFREEMAN RUTH MRS (602)	
	ZENOR R W (606)	
	JONES M G MRS (612)	
	BUCKER J L (617)	
	BURKS H H MRS (618)	
	MARTLNEZ MAURILLO (618)	
	WHARTON D 1 MRS (620)	
	1/2 RHODES A M MRS (621)	
	AHENSLEY NATHAN (621)	
	1/2 DOUTHWAITE F S (630)	
	ABBOTT HELEN MRS (630)	
	FISHER F N (631)	
	AHALPERLN IDA MRS NOTARY PUBLIC (636)	
	AMETZLER APO (640)	
	ABATEMAN RICH (701)	
	NELSON S (704)	
	PINSON ILEVI (710)	
	ATERRELL J S (714)	
	WHARTON M 3 R (718)	
	THOMPSON J B MR (719)	
	****PICO BLVD****	Los Angeles Directory Co.
	VACANT (502)	
	MARINE TER (504)	
	PETERSON ROSE MRS (506)	
	HEAD T L (508)	
	LORBEER CARROLL PAVING CONTR (530)	
	MERCEDES CESQUIPUL (634)	
	TORRES MARCELA MRS (634)	
	CUNNINGHAM G H MUSCAL INSTRUMENTS (701)	
	VACANT (703)	
	VACANT (705)	
	FRANKLIN ST (707)	
	SAMARJIAN JACOB CONFY (708)	
	BEST MARTIN BOOKSSETTING (709)	
	S & S FUR (710)	
	CONSUMERS COOPERATIV SOCIETY GRO (713)	
1949	Address Not Listed in Research Source	Los Angeles Directory Co.

Year	Uses	Source
1950	****E BAY ST****	Pacific Telephone
	KIRKENDALL W J (580)	
	POISE CARL W R (608)	
	****W BAY ST****	Pacific Telephone
	SNYDER ALFRED H (490)	
1951	****PICO BLVD E****	Los Angeles Directory Co Publishers
	E PICO A & B DIE CUTTING & STEEL RULE DIE CO (500)	
	E PICO A & B STEEL RULE DIE & DIE CUTTING CO (500)	
	E PICO HANDY MKT (501)	
	E PICO ESCAMILLA JOSEPHINE R (503)	
	E PICO JACKSON A P CO (504)	
	E PICO (505)	
	E PICO BL EVENSON J C (505)	
	E PICO BL TELLEZ FLORENCE MRS R (505)	
	E PICO LAWSON MILDRED C R (505)	
	HOFFSTADT ESTELLA COTA MRS R (505)	
	E PICO (509)	
	FELIX EVA R (509)	
	SANCHEZ JOE M (509)	
	E PICO RICH T L TIRE SHOP & GARAGE (525)	
	E PICO BL MARTINEZ LILLIE R (527)	
	E PICO LAS GOLONDRINAS CAFE (531)	
	E PICO MORENO ROSARIO O R (532)	
	E PICO VILLA LIDIA R (532)	
	E PICO ALVARADO BLANCHE R (536)	
	E PICO (548)	
	FURLONG LUKE R (548)	
	E PICO (618)	
	VARELA HERMINIA R (618)	
	E PICO BARANOV MARVIN J PUB ACCTNG (627)	
	E PICO SEGELIA CHARLES R (714)	
	E PICO GONSALEZ ROSIE T R (716)	
	E PICO BL BERNI MANUEL (718)	
	E PICO BARENFELD SHIRT MFG CO (719)	
	E PICO CAL SUN INC SPORTSWR (719)	
	E PICO CALIF CASUALAIRE (719)	
	E PICO JOHNSON SMITH CORP AIR CYLNDRS (727)	
	E PICO SMITH JOHNSON CORP AIR CYLNDRS (727)	
	E PICO BROWNING COFFEE CO (730)	
	E PICO BL BELLOWS CO THE AIR DEVICES (733)	
	E PICO WONG TOM R (735)	
	E PICO SIMON ZULLI CO BEDSPREADS (738)	
	E PICO ZULLI S J SIMON ZULLI CO BEDSPREADS (738)	

Year	Uses	Source
1951 (continued)		
	E PICO JACKSON FRANK R (739)	
	E PICO RODRIGUEZ JOSEPHINE V R (739)	
	E PICO AMERICAN METAL PROCESSING CO (743)	
	E PICO BL KUNZ W H & CO COFFEE (745)	
	E PICO BL MISSION COFFEE CO (745)	
	E PICO ACE ENAMELING CO INC (752)	
	E PICO BL MOCHIZUKI DOROTHY R (753)	
	E PICO KONO OTOICHI R (753)	
	E PICO BL (754)	
	LEYFER ONEAS (754)	
	TAYLOR OPHELIA R (754)	
	WESSON MARY BELL (754)	
	E PICO NISHIO ISAMU R (755)	
	E PICO BABB CARLOS D R (757)	
	E PICO CASTANOS BENNY M R (758)	
	E PICO HAND WOVEN FABRICS INC (762)	
	E PICO B & M SIREN MFG CO (763)	
	E PICO BL MILES RICHARD O B & M SIREN MFG CO (763)	
	E PICO MILES LABS COSMETICS (763)	
	E PICO STUART RADIATOR CO (765)	
	E PICO BL CLOUD IRENE R (766)	
	E PICO GONZALES ISSAC S R (766)	
	E PICO ABBEY MFG CO (767)	
	E PICO BL A & S SCREW PRODUCTS CO (767)	
	E PICO BL WESTRN BAR SPECIALTIES MFG CO (769)	
	E PICO BL WILSON ANNA R (772)	
	E PICO ROBERTSON SHELBY R (775)	
	E PICO AMES SUPPLY CO (777)	
	E PICO KIP CORP LTD (778)	
	E PICO BL LEED INSULATOR CO (781)	
	E PICO LEVIN LOUIS & SON INC INSTRMNTS (782)	
	E PICO SAUNDERS W J ARCHT (785)	
	****PICO BLVD W****	Los Angeles Directory Co Publishers
	W PICO EXCELSIOR CLNRS & LAUNDRY (501)	
	W PICO STEVES GARAGE STEVES MOTOR EXCH (506)	
	W PICO STEVES MOTOR EXCH (506)	
	W PICO EMPIRE EXPRESS & STORAGE CO (515)	
	W PICO REBUILDERS EXCH PARTS CO (519)	
	W PICO SPEED O KEY SERV (521)	
	W PICO HAMLIN RALPH MOTORS SEE WEDGE WORTH SERV (523)	
	W PICO WEDGWORTH SERV (523)	
	W PICO BROGAN DRUG CO (600)	

Year	Uses	Source
1951	(continued)	
	W PICO BROGAN DRUG CO (600)	
	W PICO THOMAS RESTAURANT (601)	
	W PICO GORLICKS JEWLRS (606)	
	W PICO PICO GRILL (608)	
	W PICO NORWOOD HOTEL (609)	
	W PICO LYON TAILORS (610)	
	W PICO STONE SAM LYON TAILORS (610)	
	W PICO BL CARTERS INK COMPANY THE (611)	
	W PICO TURF POOL ROOM (612)	
	W PICO BL A 1 ARTIFICIAL FLOWERS (613)	
	W PICO BL MANGINI TOM A 1 ARTIFICIAL FLOWERS (613)	
	W PICO BRADBURY ROBB STATNRS (615)	
	W PICO ROBB BRADBURY PRNTRS (615)	
	W PICO TURF CAFE (616)	
	W PICO GOCKLEY CHAS E PICO HDWE CO (620)	
	W PICO PICO HDWE CO (620)	
	W PICO HORTON & CONVERSE PHARMACIES OFC (621)	
	W PICO CITY LIQUOR STORE (622)	
	W PICO BL GELB CHAS W DELCTSN (624)	
	W PICO BOULEVARD THE (636)	
	W PICO WINDSOR STATIONERS (636)	
	W PICO KAY WIN MENS SHOP (638)	
	GOLDEN WEST COMMANDERY NO 43 K T (706)	
	L A CHAPTER NO 33 R A M (706)	
	MASONIC TEMPLE (706)	
	SIGNET CHAPTER NO 57 R A M (706)	
	W PICO HEART DANCING ACADEMY (706)	
	W PICO L A COUNCIL NO 11 (706)	
	W PICO LOS ANGELES COMMANDERY NO 9 K T (706)	
	W PICO MASONIC TEMPLE BLDG (706)	
	W PICO MASONIC TEMPLE NEW MASONIC TEMPLE ASSN MGR (706)	
	W PICO MASONIC TEMPLE CLUB ROOMS & LIBRARY (706)	
	W PICO HOWARD CO THE GIFTWARES (708)	
	LEFTWICH MORRIS M TYPESETTING (710)	
	W PICO ANGELUS TYPESETTING CO (710)	
	W PICO BL (710)	
	W PICO TEXAS JEWLRS (712)	
1952	Address Not Listed in Research Source	Los Angeles Directory Co.
1954	****BAY ST****	R. L. Polk & Co.
	SMITH MARGARET MRS (501)	
	STUART CHAS F (501)	

Year	Uses	Source
1954 (continued)		
	WYATT HOSEA (502)	
	BATTLE A C (503)	
	VASQUEZ MARIO L (507)	
	BAIZ M (507)	
	HARRIS CHARLOTTE (511)	
	WYATT LEO MRS (512)	
	ARMSTRONG LELA (516)	
	WILLIAMS JESSIE (516)	
	JENKINS RUBY S (516)	
	WILSON MARY (517)	
	BABCOCK EDW S (517)	
	BRIONES GENARO (526)	
	HILL LAURA B (527)	
	COLE THEOPHILUS (602)	
	MURPHY EDNA MRS (606)	
	CARTER MYRTLE (612)	
	RUCKER JOHN SR (617)	
	MEJIA SPCORRO (618)	
	MONDINE AUGUSTINE (618)	
	HENSLEY NATHAN (621)	
	WEBSTER MATIIE C (621)	
	ROQUE PAT (626)	
	BLACKMAN WM H (631)	
	HALPERIN IDA (636)	
	METZLER ARTHUR (640)	
	BATEMAN RICHARD R (701)	
	MARTINEZ FELIX (713)	
	BLACKBURN GEO A (719)	
	****PICO PL****	R. L. Polk & Co.
	PERNAR MATT R (608)	
	MCGLAZE RALPH E (612)	
	TALBOT THOS W (614)	
	COOK JOHN P (615)	
	PINE MAY N R (620)	
	DOHERTY PATTI B (625)	
	EISEN THELMA (625)	
	WILSON TRIZ A (626)	
	GALLEGO MERCEDES (634)	
	****BAY****	R. L. Polk & Co.
	STUART CHAS F EX (501)	
	A WVRIGHT THYRA C MRS (501)	
	B SMITH L VLARGT MRS EXS 3886 (501)	
	D STERLING CLAUDE W B (501)	

Year	Uses	Source
1954 (continued)		
	E GUINN BUSTER (501)	
	F SMITH FRED (501)	
	A WYATT MANDY MRS EX (502)	
	B VVYATT HOSEA EX (502)	
	A JACKSON JOS (503)	
	B STAMPS CLEVELAND (503)	
	FLATTLE PERNEATHER EXO 8223 (503)	
	VASQUEZ MARIO EXG 7864 (507)	
	FLAIZ MARCOS C EX (507)	
	TACANT (511)	
	WYATT LEO EXO 5689 (512)	
	A GARRETT EARL EXS 4918 (516)	
	B WILLIAMS JESSE EX (516)	
	C JTENKINS RUBY S MRS EX (516)	
	YOUNG AZALIE MRS (516)	
	BABCOCK EDW S EX (517)	
	WILSON MARY J MRS EX (517)	
	FIRIONES GENARO JR EX (526)	
	LIATRD LILLIE M MRS EX (527)	
	VACANT (602)	
	3 IVURPHY HARRY EXO 6211 (606)	
	CARTER MYRTLE MRS EX (612)	
	ALLEN NELSON B EXS 5322 (614)	
	SHKTEPHERD CHAS T EX& 1446 (616)	
	ZZLZCKER JOHN W EX (617)	
	VACANT (618)	
	IVONDINE AUGUSTINE EXS 0024 (618)	
	TCKCSER JOHN L JR (620)	
	WEBSTER MATTIE C EX (621)	
	FLENSLEY NATHAN EX (621)	
	FLOQUE PATRICIO EX (626)	
	NSELSON CELIA MRS (629)	
	XUNDER CONSTN (630)	
	FLEGENHARDT ALPHIONSE (630)	
	LACKNMAN WMN H EX (631)	
	FLALPERIN IDA MRS NOTARY PUB EX (636)	
	METZLER ARTH P EX (640)	
	BATEMAN RICHD EX (701)	
	MARTINEZ FELIX T EX (713)	
	BLACKBURN GEO A EX (719)	
	****PICO BLVD****	R. L. Polk & Co.
	HIGGINS WM (502)	
	WISEMAN DONALD EX (502)	

Year	Uses	Source
1954	(continued)	
	A VARGELETIS PAUL (502)	
	GOTCHER DOROTHY F MRS EX (504)	
	VACANT (504)	
	KIRKLAND J THOS EX (506)	
	HEAD TOMMY L EX (508)	
	VACANT (526)	
	VASQUEZ JOS EX (530)	
	PENN WELSEY (634)	
	ADAMS & SON GUNS REPR EX (701)	
	SANTA MONICA SAW SHOP SAW FILER EX (701)	
	FOCAN JULIAN METAL WKR (703)	
	FRANKLIN CLYDE E TYPESETTING EX (707)	
	LEOS SANDWICH SHOP RESTR (708)	
	A MANGROBANG ELADIO (708)	
	VACANT (709)	
	NO RETURN (710)	
	REFGR SERV CO (713)	
	WILSON BROS APPL REPR EX (715)	
	****PICO PL****	R. L. Polk & Co.
	PERNAR MATT EX (608)	
	COOK JOHN P EX (612)	
	TALBOT THOS W EX (614)	
	MC GLAZE RALPH E EX (615)	
	WALKER STANLEY (618)	
	PINE ELLIOTT M EX (620)	
	BOONE JULIE MRS (621)	
	ROBERTS HAROLD (625)	
	A TAYLOR FRED G (625)	
	B DOHERTY PATTIE B EXO 4888 (625)	
	WILSON BEATRIZ MRS (626)	
1955	Address Not Listed in Research Source	R. L. Polk & Co.
1956	Address Not Listed in Research Source	Pacific Telephone
1957	****W BAY ST****	Pacific Telephone
	REED JOHN D JR (515)	
1958	****BAY ST****	Pacific Telephone
	SMITH MARGARET MRS (501)	
	STUART CHAS F (501)	
	BATTLE PERNEATLIER (503)	
	ROBBS ROSIE LEE (508)	
	WYATT LEO MRS (512)	

Year	Uses	Source
1958 (continued)		
	HAWKINS PEGGY JO (516)	
	MOREHEAD WM F (516)	
	JENKINS RUBY S (516)	
	BRIONES GENARO (526)	
	PAPIN GEO G DC (527)	
	COLE THEOPHILUS (602)	
	CARTER MYRTLE (612)	
	MADRID ANITA MRS (614)	
	WHITEHOUSE JOS (616)	
	WLITELHOUSE YVONNE (616)	
	MONDINE AUGUSTINE (618)	
	RUCKER JOHN L (620)	
	WILLIAMS JAS W (621)	
	WEBSTER MATTIE C (621)	
	ROQUE PAT (626)	
	GUERCIO RONALD P (631)	
	HALPERIN IDA (636)	
	LOPEZ MICHAEL (640)	
	BATEMAN RICHARD R (701)	
	ORENSTEIN CHAS (708)	
	VOSS HARRY C (708)	
	WINTROW WM A MRS (709)	
	MARABLE SAMI A OR (710)	
	OREILLY JO ANNE (710)	
	PREWITT WM S (710)	
	****PICO PL****	Pacific Telephone
	ILARTIN PLUMBNG (434)	
	BERNARDIN JOHN L (434)	
	COLLINS ANN V (434)	
	LEWIS CLARA B (436)	
	PERNARWILHELMINA B (608)	
	CAYWOOCD RAY B (612)	
	JONES EVERETT LEE (612)	
	MARKS SARAH H MRS (612)	
	RUBY LAVERNE (612)	
	SANCHEZ LEO (612)	
	TALBOT THOS W (614)	
	IVMCGLAZE RALPH E (615)	
	BAKER PAUL I (618)	
	LEWIS RUSSELL L (618)	
	LIVINGSTONE WM (618)	
	THOMAS EDW M (618)	
	PINE ELLIOTT (620)	

Year	Uses	Source
1958	(continued)	
	CAMPBELL G M (624)	
	HARE HARRY MRS (624)	
	HENRICKSON GERALD (624)	
	MEUSER RONALD (624)	
	SMITH JAS N (625)	
	RUMLJANEP (625)	
	DE VORE JESSE A (626)	
	BOONE DAN (630)	
	FALLON MARILYN (630)	
	LAMBERT JILL (630)	
	PIERCE J W (630)	
	WAGNER JOE H (630)	
	ZAK BETTY J (630)	
	TROTTER PAUL J (632)	
1960	Address Not Listed in Research Source	Pacific Telephone
1961	Address Not Listed in Research Source	Luskey Brothers & Co
1962	****5TH ST****	Pacific Telephone
	ELIGA J B REV (2008)	
	WALLACE C T (2015)	
	BEASLEY EUGENE (2016)	
	WASHINGTON GEO (2017)	
	LA COUR GEORGIE (2017)	
	DILLARD WILLIE (2018)	
	WEBSTER LELA (2019)	
	HAYES MARY L (2024)	
	ROBERTS R D (2024)	
	PRINGLE MAUD MRS (2025)	
	KING JOE (2028)	
	****6TH ST****	Pacific Telephone
	WHEELER JOYCE (1913)	
	HERMNANDEZ LORENZA (1915)	
	OUCHIDA K J (1933)	
	IVLACIAS MICHAEL (1940)	
	VERWEY JOHN P (1940)	
	FRENCH LANNY (1944)	
	WRIGHT GLADYS M (2001)	
	(OERBAL CARL (2003)	
	HEINTZ L N (2009)	
	PETERSON RONALD (2011)	
	MONROVIASON RUSSELL M (2013)	

Year	Uses	Source
1962 (continued)		
	PINSON LEVL H (2014)	
	HARRIS GERALCL L (2020)	
	WEIDEMANN MURRAY (2021)	
	QUINLARI ANNETTA (2024)	
	DIAZ EFREN A (2028)	
	FRANKEL BENJ (2029)	
	****7TH ST****	Pacific Telephone
	BENS CHAS (1809)	
	BLAND LILLY L (1809)	
	EL IAS SARVEY (1809)	
	HAND ROBT T (1809)	
	JONES MARY A (1809)	
	JOUBERT JAS W (1809)	
	MCINTOSH ROBT (1809)	
	RAY ERNEST C (1809)	
	SHAUGHUESSY CATHERINE (1809)	
	WOLFE G W (1809)	
	BASSLER WM MRS (1817)	
	BROWN JOS S (1817)	
	DAEHN NOLAN W (1817)	
	HOLMES MICHAEL (1817)	
	KERR ROBT (1817)	
	THORUP JIM (1817)	
	BROCKWAY LEWIS (1823)	
	CASE DOUGLASS (1823)	
	DRIBE RICHARD M (1823)	
	FIANEGIN WM (1823)	
	ORMSHY MICHAEL (1823)	
	ROLISON JAS D JR (1823)	
	SINVA WM (1823)	
	QUIMBY BARBARA E (1827)	
	PAULSUN M H (1829)	
	BURSHOLDER PATSY (1833)	
	BYERLY MARY JO (1833)	
	EUNNE ELSHETH SANTA MONICA (1833)	
	GROGGER CARL- CEX 4-7021 (1833)	
	HETENHOESER JOHN P (1833)	
	HINT FRIDRICM (1833)	
	MCCOY HUGH MI (1833)	
	ANDERSON DONALD W (1835)	
	FLEMING STANLEY L (1835)	
	FORDHAM BERT M (1835)	
	HOPPS JACK C (1835)	

Year	Uses	Source
1962 (continued)		
	LEE ERIC (1837)	
	MCGOWAN GERTRUDE MRS (1843)	
	BURFORD WILFORD E (1851)	
	DICK RUTH (1853)	
	DANIELS LOIS A (1857)	
	AVEUY BILL R (1857)	
	****BAY ST****	Pacific Telephone
	SMITH MARGARET MRS (501)	
	WYATT HOSES (502)	
	BATTLE PERNEATHER (503)	
	BAIZ MVARCOS (507)	
	MILES GENEVA (508)	
	JENKINS RUBY S (516)	
	HOFF LOWELL RONALD (517)	
	FISH MARION MRS (521)	
	HARTT GEO L (521)	
	MICKENNA JERRY (521)	
	SHAVER EMMA PARMELY (521)	
	SPENCE JOINNY (521)	
	BRIONES GENARO (526)	
	GBAU ROBT0 (609)	
	CARTER MYRTLE (612)	
	GOGUEN RAYMOND (616)	
	WILLIAMS JAS W (617)	
	RUCKER JOHNNIE L (620)	
	DUARLES ROBERT (621)	
	ROQUE PAT (626)	
	STARK WILBER A (630)	
	HALPENIN IDA (636)	
	BATEMAN RICHARD (701)	
	JONES GEO (708)	
	JONES RONALD E (708)	
	SANCHIEZ BENJ (708)	
	WINTROW WM A MRS (709)	
	CONGER JIMMY (710)	
	DIEFENDERFER JOHN D (710)	
	****PICO PL****	Pacific Telephone
	JACKSON DAVID LEE (430)	
	LEWIS CLARA B (434)	
	COLLINS ANN V (434)	
	REDGWICIC J W (436)	
	FORTIER OMER J (502)	
	TEMPLE EVELYN (504)	

Year	Uses	Source
1962	(continued)	
	KLEANSMITH FIED MRS (504)	
	PERNAR WILHELMINA B (608)	
	HEINZ LAVINA A (612)	
	TALBOT THOS W (614)	
	MCGLAZE RALPH E (615)	
	CORLEY SHIRLEY (621)	
	NORTHRIDGERIS FRANK N (624)	
	SMITH JAS N (625)	
	BERMAN MARCIA J (625)	
	AT-OCLA ANSIA R (626)	
	HUARD BLANCHE (630)	
	BOOUME DAN (632)	
	GOLDBERG ALYCE (632)	
	MCFARLIN ROBT L (632)	
	ADAMS & SON GUNSHOP (701)	
	SANTA MONICA SAW SHOP (701)	
	NISLIKIAN ARCADI (703)	
	PERFECT HOSTESS FOODS (703)	
	CHUCK & HAL S APPLIANCE SERV (707)	
	MLANGROBANG ELADIO (708)	
	CLAWSON WM L (708)	
	WILSON DANNY APPLIANCE SERV (711)	
	WILSON S SANTA MONICA APPLIANCE SER/ (711)	
	WILSON BROS APPLIANCE SHOP (715)	
	WILSON BROS APPLIANCE SHOP (715)	
	COAST CANVAS FOOTWEAR DISTR (718)	
1963	Address Not Listed in Research Source	Pacific Telephone
1964	Address Not Listed in Research Source	Pacific Telephone
1965	****5TH ST****	GTE
	RICHARDSON SAMI M (2011)	
	WYATT HOSEA (2011)	
	DILLARD WILLIE (2018)	
	WEBSTER LEIA (2019)	
	HAYES MARY L (2024)	
	PRINGLE MAUD MRS (2025)	
	****6TH ST****	GTE
	WHEELER JOYCE (1913)	
	FINKEL BRURIA (1915)	
	JONES DOROTHY MRS (1921)	
	OUCHIDA K J (1933)	

Year	Uses	Source
1965 (continued)		
	PALMA JOE B (1944)	
	WRIGHT GLADYS M (2001)	
	HEINTI L N (2009)	
	WALLEY MICHAEL (2011)	
	EZELL BARBARA A (2014)	
	EZELL SMITH H (2014)	
	PINSON LEVI H (2018)	
	JOHNFSON GEO (2020)	
	MANSON RUSSELL M (2024)	
	WOODS LOUISE MRS (2025)	
	FRANKEL BENJ (2029)	
	****7TH ST****	GTE
	CARUSO NICHOLAS (1809)	
	ELFIAS HARVEY (1809)	
	RAMOS ANTHONY (1809)	
	SHAUGHEESSY CATHERINE (1809)	
	WILSON ERNEST (1809)	
	EMERY JOS (1817)	
	KERR ROBT (1817)	
	PEELMAN GERALD D (1817)	
	HERBERT VERNE A (1823)	
	LINDE JOHN (1823)	
	MEEDER SHELDON (1823)	
	SNELL WALTER M (1823)	
	VOJTSEK DIANNE (1823)	
	WALLACECLINTON (1823)	
	CODY FREDERICK (1827)	
	QUIMBY BARBARA E (1827)	
	VAN DE WETERING P H MRS (1829)	
	GUIRELL FRANCES (1833)	
	MACGREGOR BRIAN (1833)	
	MCCOY HUGH M (1833)	
	STEELE WALTER E (1833)	
	CAGLE GLEN (1835)	
	FORDHAM BERT M (1835)	
	MCDONALD D B (1835)	
	HARTZELL PAUL L (1851)	
	GARCIA ANATOLIO (1857)	
	WILLARD MINNIE (1857)	
	AVERY BILL R (1857)	
	****BAY ST****	GTE
	LOYA RAFAEL (501)	
	SMITH MARGARET MRS (501)	

Year	Uses	Source
1965 (continued)		
	STERLING MARY V (501)	
	WYATT LEO (502)	
	BATTLE PERNEATHER (503)	
	BEAL MARCOS (507)	
	THREATT FRANK (508)	
	BREADEN MARY (511)	
	DICKENS FREDRICK (512)	
	WYATT LEO (512)	
	MONROE LEROY (516)	
	PERSON ANNIE (516)	
	JENKINS RUBY S (516)	
	GUTIERREZ ANGELIA (517)	
	HOFF LOWELL RONALD (521)	
	BRIONES GENARO (526)	
	FREDRICK KATLLERINE (602)	
	COLLINS LAWRENCE (606)	
	SUPPA FRANCISCO (614)	
	RUCKER JOHNRNIE L (620)	
	ROQUE PAT (626)	
	ROQUE PAT (626)	
	HERNANDEZ PETER (629)	
	FULTON PATRICIA (631)	
	WILLIAMS JAS W (678)	
	BROWN ROBT (705)	
	DAVIS IRVING (705)	
	DELBRUEGGE HOWARD (705)	
	SWANSON RAYMOND F (705)	
	WOOD RUTH (705)	
	JONES GEO (708)	
	JONES RONALD E (708)	
	WINTROW WM A MRS (709)	
	DAILEY CATHERINE M (710)	
	VELEZ JOSE A (710)	
	CARUTHERS DALE (714)	
	LOREDO MICHAEL (714)	
	BLACKBURN GEO A (719)	
	****PICO BLVD****	GTE
	MCCUILOH ANNA W (630)	
	****PICO PL****	GTE
	FORTIER OMER J (502)	
	TEMPLE EVELYN (504)	
	VINCENT JENNIE MRS (508)	
	RUML JANE P (612)	

Year	Uses	Source
1965	(continued)	
	TALBOT THOS W (614)	
	MCGLAZE RALOH E (615)	
	MUSICK JOHN (618)	
	PRINCE MOLLY (618)	
	REED LV (618)	
	GREENING ANNA MRS (620)	
	CORLEY SHIRLEY (621)	
	BOONE DAN (624)	
	NORRIS FRANK N (624)	
	PALMITIER L R (624)	
	ROACHELLE JAS D (624)	
	PEARCE MARCIA J (625)	
	SMITH JAS N (625)	
	AROCHA ANNA R (626)	
	INGRARM MARIANNE (630)	
	MAXEY EARL (630)	
	WOODS BETTY JEAN (632)	
	ADAMS & SON CUSTOM RIFLES (701)	
	SANTA MONICA SAW SHOCEAN PARK (701)	
	SCOTT ENGINEERING (705)	
	CHUCK & HAL S APPLIANCE SERV (707)	
	MANGROBANG ELADIC (708)	
	WILSON BROS APPLIANCE SH OCEAN PARK (715)	
	WILSON BROS APPLIANCE SH OCEAN PARK (715)	
	COAST FOOTWEAR DLSTR (718)	
1966	Address Not Listed in Research Source	Pacific Telephone
1967	Address Not Listed in Research Source	R. L. Polk & Co.
1969	Address Not Listed in Research Source	Pacific Telephone
1970	****5TH ST****	R. L. Polk & Co.
	GRAY JOHN P (2008)	
	FREEMAN ANDREW (2011)	
	RITHARDSON SAML M (2011)	
	LANE LOUISE (2016)	
	FOWLER LEROY (2018)	
	HUSS PATTIE (2024)	
	ROBERTS R D (2024)	
	ACKERMAN S B (2027)	
	SALAWAY GAIL (2027)	
	SUTHERLAND DAVID (2027)	

Year	Uses	Source
1970 (continued)		
	GOLD MAX (2031)	
	****6TH ST****	R. L. Polk & Co.
	CHESNO JERRY (1901)	
	CHESTERTON GIL (1901)	
	COSBY BETTY JO (1901)	
	GILBERT J M (1901)	
	GIVERTZ JACOB (1901)	
	PETERSON ALAN (1901)	
	ROGERS JAS LEWIS CONTR (1901)	
	SZYDLOWSKI STANLEY (1901)	
	CORLEY S V (1913)	
	PEARCE MALLORY (1915)	
	JOHNSON J L (1929)	
	SCINULZE A M (1929)	
	BAKER SHLRLEY (1944)	
	GARCIA JOSE (1944)	
	ELLISON WALTER (2001)	
	BEATTY YVONNE (2005)	
	HELNLT L N (2009)	
	GARRETT EMMA MRS (2014)	
	QUINLAN ANNETTA (2024)	
	DIES EFREN A (2028)	
	FRARKEL BENJ (2029)	
	****7TH ST****	R. L. Polk & Co.
	CANO JORGE L (1809)	
	GONZALEZ AGUSTIN (1809)	
	KUNOFSKY JUDITH (1809)	
	SHAUGHNESSY CATHERINE (1809)	
	BASSFORD TRAVIS (1811)	
	BENICK THOS (1811)	
	DAVIDSON JUDY (1811)	
	FRIAR P (1811)	
	PEVEHOUSE JIMMY (1811)	
	SPLITTGERBER JOY (1811)	
	BOWEN HAMILTON R (1817)	
	DICKAU KEITH (1817)	
	FISCHER MARY E (1817)	
	IWULSKI JULIAN (1817)	
	KERR ROBT (1817)	
	KOOKEN RANCE (1817)	
	MASIDONLO ANDRE (1817)	
	PUELMAN GERALD D (1817)	
	BRUNO ANTHONY F (1823)	

Year	Uses	Source
1970 (continued)		
	CRAIG W H (1823)	
	QUIMBY BARBARA E (1827)	
	STOWBUNENKO ALEX (1829)	
	DUANE HELEN (1833)	
	FLANIGAN MARGARET (1833)	
	GOFORTH H E (1833)	
	GUIREIL FRANCES (1833)	
	KAHANE LILLIAN (1833)	
	MACGREGOR BRIAN (1833)	
	MCCOY HUGH M (1833)	
	MCNAMARA JOHN (1833)	
	REDFEARN DAVID (1833)	
	COSTANTLNO ANDEILNO RAUL (1835)	
	TAIT PAUL (1835)	
	THOMPSON DIANE (1835)	
	HERNANDEZ SAL (1837)	
	BURMAN LARRY (1843)	
	CALDERON MARIO (1843)	
	HARTZELL GERALD (1843)	
	KNIGHT S (1843)	
	STORY STEVEN (1843)	
	ALBRO V (1851)	
	EPPS JACK (1851)	
	SCHMIDT BETSY (1851)	
	BLOCK VICTORIA (1857)	
	DUMALS RAYMOND (1857)	
	MCNEELEY D (1857)	
	PARKER GARY (1857)	
	STANTON RAY F (1857)	
	****BAY ST****	R. L. Polk & Co.
	BOKEIMAN MARINA (501)	
	OBERN VAUGHN (501)	
	PENDELL DALE (501)	
	BAIZ MARMOS (507)	
	BREADEN MARY (511)	
	KAUFMAN MELVIN (512)	
	SIMMONS MANNING (512)	
	BACON DAVID (602)	
	FRANKLIN GREGORY (602)	
	SADER RICHARD (602)	
	KIDD LEO (606)	
	ARVIZU JOSE (609)	
	CARTER MYRTLE (612)	

Year	Uses	Source
1970 (continued)		
	CIPOLLONE LULS (614)	
	BARROSO RICARDO (616)	
	ROCKER JOHNNIE L (620)	
	GRAHAM GORDON B (621)	
	DREW MILAN R (621)	
	ROQUE PAT (626)	
	JEWELL ROBT L (631)	
	SAVAGE FRANK (631)	
	BERTRAND JOHN J (705)	
	KACHEL GERALD (705)	
	STAILMAN ROBT (705)	
	SPENCER BARRY (708)	
	STEWART ROBT L JR (709)	
	KAYE JUDITH (710)	
	SANTA MONICA (710)	
	****S PICO PL****	R. L. Polk & Co.
	KRAKOW CATHY M (618)	
	****PICO PL****	R. L. Polk & Co.
	ANSOHN ALEXANDER (434)	
	BINGHAM TODD JR (612)	
	BLISS JAN (612)	
	TALBOT THOS W (614)	
	TALBOT CHAS P (618)	
	JIRNENEZ ADOIPHO (620)	
	GARRATT MIKE (624)	
	NORRLS FRANK N (624)	
	ROSS MARYBETH (624)	
	OBRIEN JEN (625)	
	SMITH JAS N (625)	
	AROHA ANNA R (626)	
	ENGELHARDT CONRAD (632)	
	SMITH JEFFREY T (632)	
	STEWART LARRY (632)	
	DANNY WILSON (707)	
	GENE WSRIGHT (715)	
	****PICO WAY****	R. L. Polk & Co.
	BP SERVICE (436)	
	REDGWICK J W (436)	
	BUXTON HELENSANTA MONICA (502)	
	TEMPLE EVELYN (504)	
	COLLINS A V (506)	
	FLETCHER ROBT (508)	

Year	Uses	Source
1970	(continued)	
	CORNWALL JOS G (612)	
	SHAPIRO STUART C (612)	
	SLANTEN SEYMOUR (612)	
	EIDELMAN WM (618)	
	FRIEDMAN MARK (618)	
	REED BRANDT (618)	
	REED L V (618)	
	SEAGER JANET (618)	
	TONDRO TRACY (618)	
	JORDAN KENNETH C (630)	
	SANTA MONICA SAW WORKS (701)	
	ALICES RESTAURANT (708)	
	SATORI PRODUCTIONS (713)	
	COAST FOOTWEAR DISTRIBUTOR (718)	
1971	Address Not Listed in Research Source	B&G Publications
1972	Address Not Listed in Research Source	R. L. Polk & Co.
1975	****5TH ST****	Pacific Telephone
	FREEMAN ANDREW (2011)	
	LANE L (2016)	
	GIBSON PRESTON (2017)	
	DILLARD WILLIE (2018)	
	CALDWELL BEN R (2018)	
	MARLOWE C (2024)	
	ARCE EPLPANIO (2028)	
	LEUNIG INGEBORN (2031)	
	NAUMANN BEVERLY (2031)	
	CHERNOFF E P (2034)	
	FREDERICK BAMBI (2034)	
	HERWOOD J (2034)	
	HOGUE MELINDA H (2034)	
	HOGUE MICHAEL J392510 (2034)	
	PORTER DANNY LEE (2034)	
	****6TH ST****	Pacific Telephone
	COHEN STEPHEN (1901)	
	GARRISON JAS A (1901)	
	HARTMAN WM (1901)	
	MORRISSETTE LARRY (1901)	
	MURRAY DENNIS (1901)	
	CORLEY S V (1913)	
	PEARCE MALLORY (1915)	

Year	Uses	Source
1975 (continued)		
	COHEN JAN (1929)	
	COHEN STEVEN NEIL (1929)	
	OUCHIDA K J (1933)	
	CASTANEDA MIGUEL (1940)	
	LEONARD J (2001)	
	HEINTZ L N (2009)	
	HOWARD FRAN (2011)	
	BOND MARY (2013)	
	PINSON LEVI H (2018)	
	MATTHEWS JAMES W (2020)	
	DIAZ EFREN A (2028)	
	FRANKEL BENJAMIN (2029)	
	****7TH ST****	Pacific Telephone
	CHAPIN LEONARD A (1809)	
	GRIFFIN GARY (1809)	
	PENNSY M (1809)	
	HUNT HOLLY (1811)	
	NIELSEN R (1811)	
	AUSTIN ROBT (1817)	
	BOWEN HAMILTON R (1817)	
	CULLISON JOHN (1817)	
	FISCHER MARY E (1817)	
	IRVINE ORA G (1817)	
	IWULSKI JULIAN (1817)	
	KERR ROBERT (1817)	
	MILLER PAUL (1817)	
	PEELMAN GERALD (1817)	
	BRUNO ANTHONY F (1823)	
	EARNSHAW KATHERINE (1823)	
	LOMELI ISABEL (1823)	
	ALBAN D (1829)	
	NEVILT GAYLE (1829)	
	CARR H C (1833)	
	CASS WM (1833)	
	DRAKE M E (1833)	
	GUIRELL F (1833)	
	NARAMORE COY (1833)	
	COSTANTINO ANDELMO RAUL (1835)	
	HERNANDEZ LORENZA (1837)	
	CRESSY FRANK (1843)	
	DUNN ALFRED C (1843)	
	EAST CLYDE D (1843)	
	EDDLEMAN EDW (1843)	

Year	Uses	Source
1975 (continued)		
	PLESHEK CHAS F (1843)	
	BURKE ALLEN (1851)	
	CURRER WM J III (1851)	
	HAGOPIAN GEO (1851)	
	HALL GEO L (1857)	
	KIRKENDOLL CHAS R (1857)	
	****BAY ST****	Pacific Telephone
	CARLYLE C (501)	
	DAUBERT K L (501)	
	OLIS LESLIE (501)	
	PORTER LYNN (501)	
	LOSOYAJAIME (503)	
	BALZ MARCOS (507)	
	BREADEN MARY (511)	
	ALVARADO DAVID (512)	
	ALVARADO EULALIA (512)	
	LEVITT DAN DREW (512)	
	GARCIA FRED (517)	
	GINTERLIN (517)	
	BRIONES GENARO (526)	
	HOFFMAN LARAINE E (602)	
	ARVIZU JOSE (609)	
	ME INTYRE RITA (612)	
	CIPOLLONE LUIS (614)	
	BARROSO RICIRDO--396-2584 (616)	
	GRAHAM GARY L (621)	
	GRAHAM GORDON B (621)	
	BEAVERS BILLY (631)	
	BEAVERS PATTI (631)	
	KOUDELKA VACLAV (631)	
	POLLACK BARRY (631)	
	SANTAMONICA (631)	
	BULLINGTON MARION (705)	
	COX D (705)	
	PHILLIPS JESSE (705)	
	BOUDREAULT M L (708)	
	HECKENDORF RL (708)	
	FLAT JAS O (710)	
	MANGNI JOSE (710)	
	****S PICO PL****	Pacific Telephone
	ANDERSON CAROL A (655)	
	****PICO BLVD****	Pacific Telephone

Year	Uses	Source
1975 (continued)		
	MARTIN PLUMBLNG (436)	
	BUXTON HELEN (502)	
	EALY SAMI (506)	
	ALLEY ANDREW (530)	
	BAKER ROAINE ALIEN (530)	
	BRODKIN CHARISSE (530)	
	DAVID VIRGINIA MRS (530)	
	DAWSON K (530)	
	DITTMAN RONALD (530)	
	HANLNCHEK ANN (530)	
	IBARRA JOSE (530)	
	JOHNSON ROBE W (530)	
	MARK GEO (530)	
	OPPERGARD RONNIE (530)	
	CONSUEGRA SONIA (612)	
	DEETS CAROLE L (612)	
	MCGUIRE JANE E (612)	
	MONTENEGRO MARINA (612)	
	NEVARCZ FERNANDO (612)	
	CLAUER C ROBT (618)	
	FREEDMAN KATHY (618)	
	GONZALEZ ROGELIO (618)	
	GUILLEN JOSE (618)	
	NAVARES ANGLE (618)	
	PENSABENE VINCENT (624)	
	SANTA MONICA (624)	
	AREBALO ELIZABETH (630)	
	MORIN SOELA (630)	
	NCLLSON PAUL (630)	
	BLACKBURN TIM (632)	
	CHAVEZ MIGUEL (632)	
	OBRIEN MICHAEL T (632)	
	CHEZ PUCE (708)	
	MANGROBANG ELADLO (708)	
	COHEN J H (709)	
	MORRELL MICHAEL (711)	
	GENE S APPLIANCE CENTER (715)	
	GENE S APPLIANCE CENTER (715)	
	GENE WRIGHT (715)	
	COAST FOOTWEAR DISTRIBUTOR (718)	
	****PICO PL****	Pacific Telephone
	ESPINOZA MIGUEL (612)	
	MCGLAZE RALPH E (615)	

Year	Uses	Source
1975	(continued)	
	OBRIEN JEN (625)	
	AROCHA ANNA R (626)	
1976	****PICO BLVD****	R.L. Polk & co Publishers
	RICH GARAGE (525)	
	FAR WEST SALES FRUIT & VEGETBL (710)	
	SENKA INTERNATL INC (710)	
	IMPERIAL PRINTING INK & SUPPLIES (730)	
	IMPERIAL INKS (730)	
	CALIFORNIA SWIMWEAR CO INC (738)	
	CITY GIRL (738)	
	RONLEN CO (745)	
	WEST COAST TAG & LABEL CO (745)	
	BOB DANIELS CUTTING SERVICE (752)	
	SUPREME CABINET & STORE FIXTURE CO INC (755)	
	UNITED GARMENT DELIVERY SERVICE (757)	
	CUMMINGS BUCCI & ASSOCIATES (758)	
	B & M SIREN MFG CO (763)	
	MILES LABS (763)	
	MILES RICHARD O B & M SIREN MFG CO (763)	
	KAUFMAN HENRY (766)	
	WESTERN PLASTICS FABRICS INC (766)	
	CHRISTIE CRATE CO (771)	
	ARISTOCRAT FASHIONS DIV OF ARTESIA LEATHER GOODS (772)	
	ARTESIA LEATHER GOODS (772)	
	ARTESIA LEATHER GOODS (772)	
	TOTAL STEREO (774)	
	TOTAL SUPPLIERS INC (774)	
	CHEMISE GRANDE (777)	
	PARK YOUNG GI (777)	
	FOX PRODUCTS CO BATRY CHARGING (778)	
	P A WHSE (778)	
	P A WHSE (778)	
	PIONEER ADVANCE SALES INC (778)	
1980	****5TH ST****	Pacific Telephone
	FREEMAN ANDREW (2011)	
	RICHARDSON SAMUEL M (2011)	
	GIBSON PRESTON (2017)	
	WASHINGTON GEORGE (2017)	
	DILLARD WILLIE MRS (2018)	
	FRIEDMAN ARTHUR M (2024)	
	MARLOWE C (2024)	
	ARCE EPLPANIO (2028)	

Year	Uses	Source
1980 (continued)		
	****6TH ST****	Pacific Telephone
	CUNNINGHAM TOM (1901)	
	CUNNLNGHAM TIMOTHY (1901)	
	GARRISON JAS A (1901)	
	GLANZ A (1901)	
	GTANTZBERG CHAS (1901)	
	LINDSTROM LEE (1901)	
	MANGROBANG ELADIO (1901)	
	ROSEVEAR DON (1901)	
	WRIGHT ERNEST L (1901)	
	ESTRELLA MERCEDES (1913)	
	BERMAN MARCIA (1915)	
	PEARCE MALLORY (1915)	
	ZEITLIN PAT A (1921)	
	ABBEY JAS J (1929)	
	MAC ADAM DOLORES (1929)	
	MC GANNON KAREN (1929)	
	SHEBER MARK (1929)	
	OUCHLDA KJ (1933)	
	AYRE WM (1940)	
	BOND JAS (1944)	
	LEFKOSITS NORMAN (2001)	
	LEFKOVLTS NORMAN (2001)	
	KINGSLEY PAMELA (2003)	
	HEINTC LN (2009)	
	TIUTON DENN IS (2011)	
	BERDIANSKY BB&KIPP (2013)	
	PINSON LEVI H (2018)	
	MATTHEWS JAMES W (2020)	
	FALS NONA (2021)	
	FALSEY JOHN (2021)	
	FALSIA JOE (2021)	
	WEIDEMANN MURRAY (2021)	
	WILSON LESTER & RITA (2024)	
	LEWIS J (2025)	
	MANUEL LOUISE (2025)	
	DIAZ EFREN A (2028)	
	DIAZ ELVA (2028)	
	WOLF RICHARD M (2029)	
	****7TH ST****	Pacific Telephone
	BARNETT MICHAEL (1805)	
	DORSEY JOANNE (1805)	
	FERGUSON H (1805)	

Year	Uses	Source
1980 (continued)		
	FERGUSON J (1805)	
	FERGUSON J (1805)	
	TANITSKY RICHARD (1805)	
	REPOSA FRANK (1806)	
	RILEY JUNE (1809)	
	SELIGMAN K A (1809)	
	SMITH DAVID M (1809)	
	SMITH H G (1809)	
	DERKAZARIAN CHAS (1811)	
	DICKERMAN ANDREW (1811)	
	HENDRICKS RICHARD (1811)	
	JAY STEVE (1811)	
	SEILER (1811)	
	SEILER L (1811)	
	SELLER CHAS (1811)	
	TEE NANCY (1811)	
	CORREA OTILIO (1817)	
	FISCHER MATY E (1817)	
	FRIEND STEPHEN (1817)	
	IRVINE ORA G (1817)	
	PEELMAN GERALD D (1817)	
	RALSTON P (1817)	
	ROLLINS L (1817)	
	RUBINS BRUCE (1817)	
	SANDOVAL DESIDERIO (1817)	
	BELSSNER SHERRI (1823)	
	LOMELI ISABEL (1823)	
	SCHWARTZ L (1823)	
	SCHWARTZ LARRY (1823)	
	STERMER MARTHA MRS (1823)	
	WALLACE CLINTON (1823)	
	GEORGE RICHARD (1827)	
	VON BUSKIRK N (1827)	
	ETRA WM (1829)	
	ETSCOVITZ J L (1829)	
	ETTARE I (1829)	
	BALL (1833)	
	BALL EVERETT H (1833)	
	CALKINS KIRM (1833)	
	GUIRELL F (1833)	
	I NARAMORE COY (1833)	
	TRIANA BENITO (1833)	
	CAMPBELL EILEEN (1835)	

Year	Uses	Source
1980 (continued)		
	CAMPBELL MICHAEL A (1835)	
	CAMPBELL MICHAEL AT ATTY (1835)	
	CAMPOS GEO (1835)	
	COSTANTINO ANSELIMO RAUL (1835)	
	ROZLCKA D (1835)	
	TAIT PAUL (1835)	
	WEST PUBLISHING CO (1835)	
	HPRNUNDER PIOQULNTO (1837)	
	DONADA C (1843)	
	EDDLEMAN EDW (1843)	
	EDDLEMAN ROY (1843)	
	HARMAN DAVE (1843)	
	MARIN VICTOR A VIC (1843)	
	PLESHEK CHAS F CHUCK (1843)	
	SALMON B (1843)	
	HILGENDURF E (1851)	
	NEWMAN VINCENT (1851)	
	OSOFSKY CHAS (1851)	
	SLADE JAS (1851)	
	****BAY ST****	Pacific Telephone
	KENSLNGER ROBT (501)	
	LORD CHRIS B (501)	
	SLOAN KEITH (501)	
	OODNAN RICHARD B (501)	
	ROSA SUNNY (502)	
	ROSE SUSA (502)	
	WYATT HOSEA (502)	
	GALPERIN ROBT (507)	
	SIMON FREDDIE (508)	
	BREADEN MARY (511)	
	HAINES C (512)	
	HALL CATHERINE (512)	
	WEBSTER LELA (512)	
	WYATT LEO (512)	
	KERN EDW (515)	
	CARTER BLANCHE N (516)	
	DEASON PAUL (516)	
	PURTILL FRANK (516)	
	SCOTT LAURA (516)	
	ROSS JOHN (517)	
	BRIONES GENARO (526)	
	CROSBIE (602)	
	CROSBIE QUIN (602)	

Year	***Uses***	***Source***
1980 (continued)		
	VANCANTEN N (606)	
	VANZANTEN G (606)	
	VANZANTEN J H (606)	
	OKUMURA M (609)	
	ME INTYRE RITA (612)	
	WOLFSON ROBYN (612)	
	HASBROUCK HAROLD L JOHNNY (616)	
	SHELTON DONALD K (617)	
	STELLA RAYMOND (618)	
	RUCKER JOHNNIE L (620)	
	RUCKER K (620)	
	RUCKER L (620)	
	GRAHAM GARY L (621)	
	GRAHAM GORDON B (621)	
	ROQUE PAT (626)	
	CARNES THOS D (705)	
	CRAVEN CANDACE (705)	
	CROTTY DAN I & KAY (708)	
	STROMMER EDW (708)	
	BAEHME N (709)	
	DAVIES GEO (714)	
	KUNZ AMALLA (714)	
	SEVILLA M (714)	
	****PICO BLVD****	Pacific Telephone
	GILL S (504)	
	GILL SA (504)	
	IRASK B (504)	
	AI YAS IN MOHAMA (530)	
	ALPERT JEFF (530)	
	AMMAN BISHER (530)	
	AMOS MARLENE (530)	
	ANDERSON APRIL (530)	
	BEST WESTERN INN AT SANTA MONICA (530)	
	BEST WESTERN INTERNATIONAL RESERVATIONS CENTER NO CHARGE TO (530)	
	BUSHEY ARCHIE (530)	
	DANESHVAR POOR PARVANEB (530)	
	DES VERNEY PHYLLIS (530)	
	DICK PAUL (530)	
	DOWNS FEL IX (530)	
	DOWNS JOEL (530)	
	ELLISEN NANCY (530)	
	ELLISH (530)	

Year	Uses	Source
1980 (continued)		
	ERNEST ROBT (530)	
	ERNEST T (530)	
	FISHER HARVEY (530)	
	FISHER HELEN F (530)	
	GAGE ELLNOR C (530)	
	GALLARDO GREGORY K (530)	
	GREU YOUSSES (530)	
	HOEPKER EDGAR (530)	
	HORIKAWA TERMYA (530)	
	JANICE P (530)	
	KARIMI GHOBAD (530)	
	KAY DUSTY (530)	
	KISH MIYUKI & TORU (530)	
	KLIML MOLHAMED (530)	
	LEWIS VIVIAN (530)	
	LINDSEY STERN LENA (530)	
	MESGHALI ATTALAH (530)	
	MEYERS RON (530)	
	MILLER JAY (530)	
	MORRIS DONAT W DON (530)	
	MORRIS E (530)	
	NEPTUNE LOUNGE (530)	
	NUSS BILL (530)	
	OXENDINE BILL (530)	
	PEARSON PAUL (530)	
	PIVODA D (530)	
	POSEIDON ROOM (530)	
	PRICE SUE (530)	
	PRICE SUSAN (530)	
	PRICE TERRN A MA (530)	
	RAYET J L (530)	
	REGVLGVL BENAREUR (530)	
	SANTA MONICA (530)	
	SEAMAN PATRICIA S (530)	
	SHAIUBAZZADAH SHAHAB (530)	
	SHINDA HARUM (530)	
	SPEAR JEFFREY A (530)	
	TAVASSOL FARHAD (530)	
	THOMSON STEPHEN & KATHY (530)	
	TRACEY GERALD H (530)	
	VILLAREAL L (530)	
	WATANABE YUKITOMO (530)	
	WENKSTERN THOS H (530)	

Year	Uses	Source
1980 (continued)		
	BRANDT WM (612)	
	BRANDT WM (612)	
	HUTSON SHERRY (612)	
	JONES MCHEL (612)	
	MC GLAZE GREG (612)	
	RUTTEANBER ALISON (612)	
	SCHREPEL PAT (612)	
	WASSERMAN SUSAN (612)	
	WICKWIRE JOHN (612)	
	FORD WM B (618)	
	HARRISON ZANE JR (618)	
	SIVRLGHT MARY (618)	
	RUML S (620)	
	RUMLER B (620)	
	MIN MRR MORY (624)	
	MINAMIDE JANET E (624)	
	MISHANEC D (624)	
	MORAN RICK (624)	
	ADAMS IRENE (630)	
	CONROY JUDITH (630)	
	LAWRENCE M (630)	
	LAWRENCE MF (630)	
	BELL JOHN (632)	
	HASSETQUIST CHRISTOPHER (632)	
	OBRIEN MICHAEL T (632)	
	SANTA MONICA SAW WORKS (701)	
	ALEX SHOE REPAIR (703)	
	CHEZ PUCE (708)	
	ALEXANDER BERNICE (709)	
	KOTOS KLMON (711)	
	WHITE CARRYL J (711)	
	METZGER NICHOLAS (713)	
	FACEY MARTIN (715)	
	****PICO PL****	Pacific Telephone
	LANDERS VICKIE (608)	
	ESPINOZA MIGUE (612)	
	TALBOT THOS W (614)	
	CEJUDO PAT (615)	
	MC GLAZE RALPH E (615)	
	TALBOT CHARLES P (618)	
	GRIFFIN JOHN P (624)	
	OBRIEN JEN (625)	
	SMITH S K (625)	

Year	Uses	Source
1980	(continued)	
	WHEELER ROBIN (625)	
	AROCHA ANNA R (626)	
1981	Address Not Listed in Research Source	Pacific Telephone
1985	****W BAY ST****	Pacific Bell
	GOLDEN WEST ROOFING (525)	
	****5TH ST****	Pacific Bell
	PUTNAM W DAVID (2008)	
	NOAH PETER R (2010)	
	FREEMAN ANDREW (2011)	
	RICHARDSON SAMUEL M (2011)	
	WASHINGTON GEO (2017)	
	CROWELL L (2017)	
	DILLARD WILLIE MRS (2018)	
	BROOKS C (2019)	
	OCEAN PARK VILLA (2019)	
	TOCHE MICHAEL A (2019)	
	RIOS CLEOTILDE (2027)	
	ARCE EPIPANIO (2028)	
	BECERRA JESUS (2028)	
	NAUMANN B (2031)	
	CAMERON KURT (2034)	
	****5TH****	Pacific Bell
	GUTIERREZ FILOMENO (2027)	
	WHITE WM (2027)	
	WHITTLESTON STEPHEN (2027)	
	****6TH ST****	Pacific Bell
	CUNNINGHAM TIMOTHY (1901)	
	DANG CAN (1901)	
	IMOTO KAZUMI (1901)	
	LINEBACK ROBY B (1901)	
	MANGROBANG ELADLO33965067 (1901)	
	ROSEVEAR DONALD (DON) (1901)	
	SAINZ RICHARD (1901)	
	SUGA M (1901)	
	WRIGHT ERNEST L (1901)	
	ADELMAN ALAN R (1920)	
	AGHAI TOURIA (1920)	
	ALSBROOK STEVE (1920)	
	APELBALUM H (1920)	
	ASHESHIANM (1920)	
	BOCK KRISTIN (1920)	

Year	Uses	Source
1985 (continued)		
	BRIAN L MITCH (1920)	
	CAVALIERE FRANK L (1920)	
	DANESHVARPOORPARVANEH (1920)	
	FUKUI SUSUMU (1920)	
	GAGE ELINOR C (1920)	
	GALLARDO GREGORY (1920)	
	HAGHANI DAVID (1920)	
	HENRY C M (1920)	
	IZAD MOHAMAD (1920)	
	KALIL FANKFIRIE (1920)	
	KASTROS M N (1920)	
	KAY DUSTY (1920)	
	LEE SUK JAI (1920)	
	LINDSEY-STERN LENA (1920)	
	LYFORD KATHY (1920)	
	MARTIN JANICE P (1920)	
	MARVIN RICHARD K (1920)	
	ME GRANE RANDY3392 3848 (1920)	
	MOEIN NASROLAH (1920)	
	NAMOR APARTMENTS (1920)	
	NICOLOSI ANTHONY (1920)	
	OXENDINEBILL (1920)	
	PACIFIC OCEAN APARTMENTS (1920)	
	RASHIDI RAMSES (1920)	
	RAZET RANDY (1920)	
	ROGERS D (1920)	
	RYAN THOMAS (1920)	
	SARTAIN JEFFREY (1920)	
	SHAHBAZZADEH SHAHAB (1920)	
	STEPHENS GARY L (1920)	
	TAYLOR MARILYN (1920)	
	TRACEY GERALD H (1920)	
	TREANOR JOHN (1920)	
	UNSTOTTODD (1920)	
	INGRAM ROBT & KAREN (1929)	
	LAROSE CLAUDE H (1929)	
	OUCHIDA K J (1933)	
	HAXALL E L (1940)	
	HEINTZ LN (2009)	
	BERDIANSKY B B & KIPP (2013)	
	PINSON LEVI H (2018)	
	MATTHEWS JAS W (2020)	
	WEIDEMANN MURRAY (2021)	

Year	Uses	Source
1985 (continued)		
	ROBERTS JOHN (2021)	
	MANUEL L (2025)	
	MANUEL LOUISE (2025)	
	PEVEHOUSE JIM (2026)	
	****6TH****	Pacific Bell
	CROMWELL NICHOLAS (1920)	
	HORVATH PETER (1920)	
	THORDSEN H (1920)	
	****7TH ST****	Pacific Bell
	GANTD J (1805)	
	NERHEIM LESLIE (1805)	
	TANITSKY RICHARD (1805)	
	ONEILL SARA (1809)	
	RAPTON AVRA (1809)	
	SELIGMAN K A (1809)	
	HENDRICKS RICHARD (1811)	
	JAY STEVE (1811)	
	LEE NANCY (1811)	
	MORRISSEY J (1811)	
	SEILER CHAS (1811)	
	BAKER JANET & DONALD (1817)	
	FISCHER MARY E (1817)	
	IRVINE ORA6 (1817)	
	PEELMAN GERALD D (1817)	
	ROLLINS L (1817)	
	SANDOVAL DESIDERIO (1817)	
	HIRAKAWA EARL (1823)	
	LABOR M (1823)	
	LOMELI ISABEL (1823)	
	LUMLEY CYRIL (1823)	
	SCHWARTZ LIBBY E (1823)	
	STARR P (1823)	
	WALLACE CLINTON (1823)	
	FINN JAMES ANTHONY II (1827)	
	ETRA WM (1829)	
	BALL EVERETT (1833)	
	FISHER DAVID JAS (1833)	
	GREEN EDWIN (1833)	
	RUHLAND SHARON (1833)	
	TRIANA BENITO (1833)	
	TRIMBLE PATSY & ROBT (1833)	
	GAUTHIER ROBT & PAM (1835)	
	KAYNE RAYMOND (1835)	

Year	Uses	Source
1985 (continued)		
	ALPER TOMMY (1843)	
	EDDLEMAN EDW (1843)	
	SCHULTZ C (1843)	
	VIS NATHANIEL (1843)	
	GIBNEY CHRIS (1851)	
	MORENO GEO (1851)	
	RICE JEANNE (1851)	
	SLADE JAS (1851)	
	SNATCHKO REDA (1851)	
	VALDES JAS H DR (1857)	
	VENTURA BRUCE (1857)	
	****BAY ST****	Pacific Bell
	GOODMAN RICHARD B (501)	
	KENSINGER ROBT (501)	
	LORD CHRIS B (501)	
	SLOAN KEITH (501)	
	WYATT HOSEA (502)	
	BREADEN MARY SANTA MONIC (511)	
	C (512)	
	KELLERT JAS (512)	
	WEBSTER LELA (512)	
	WYATT LEO (512)	
	CARTER BLANCHE N (516)	
	BRIONES GENARO (526)	
	ENQUIST SUSAN (609)	
	PURSELL ROBIN (612)	
	HASBROUCK HAROLD L JOHNNY (616)	
	RUCKER JOHNNIE L (620)	
	GRAHAM GARY L (621)	
	GRAHAM GORDON B (621)	
	ROQUE PAT (626)	
	DOMBROWSKI BILL (631)	
	HILL GREG (631)	
	KAUFMAN GADT (631)	
	SHUGART PAULA (631)	
	WAGNER ADAM & CAROL (631)	
	PHILLIPS DAVID L (640)	
	LINGREY L M (643)	
	HASSEN RICHARD B (705)	
	JONES CARY (705)	
	BOUDREAULT M L (708)	
	BOEHMEN (709)	
	CROTTYDANI LEE (710)	

Year	Uses	Source
1985 (continued)		
	****PICO BLVD****	Pacific Bell
	MARTIN LEDFORD D (436)	
	MARTIN PLUMBING (436)	
	ODONNELL SUSAN (436)	
	FRIEDLAND MARC (502)	
	TOMICH LORILEE (502)	
	TRACY P L (504)	
	BAY VIEW PLAZA HOLIDAY INN (530)	
	HOLIDAY INN BAY VIEW PLAZA (530)	
	HOLIDAY INN SANTA MONICA (530)	
	M K B INDUSTRIES (530)	
	MARSHALL PHILIP ENTERPRISES INC (530)	
	NATIONAL CAR RENTAL SYSTEM WORLDWIDE RESERVATIONS (530)	
	NEPTUNE LOUNGE (530)	
	POSEIDON ROOM (530)	
	BEATON JAS M (612)	
	COREY FATIMA (612)	
	ESPINOZA RAFAEL (612)	
	MASON I B (612)	
	ME GLAZE GREG (612)	
	RANDBL RICHARD C (612)	
	BRADEN M J SANTA MONICA (618)	
	CASTTLTORAMON E (618)	
	RAIVLIH PETER (618)	
	DE RAIMONDO JOHN B (624)	
	GRIFFIN J (624)	
	CLINE KELLY A (630)	
	BYMESAVID (632)	
	OBRIEN MICHAEL T (632)	
	PAJARDO JESUS (632)	
	AU CHAMBERTIN RESTAURANT (708)	
	CHAMBERTIN (708)	
	****PICO PL****	Pacific Bell
	TALBOT THOS W (614)	
	CEUDOPAT (615)	
	MCGLAZE RALPH E (615)	
	TALBOT CHAS P (618)	
	RUMI S (620)	
	WHEELER ROBIN (625)	
	AROCHA ANNA R (626)	
1986	****PICO BLVD****	Pacific Bell
	NATIONAL CAR RENTAL (503)	

Year	Uses	Source
1986	(continued)	
	QUEENS WHARF SPORT FISHING LONG BEACH (555)	
1990	****PICO BLVD****	Pacific Bell
	NATIONAL CAR RENTAL (503)	
	QUEEN S WHARF SPORT FISHING LONG BEACH (555)	
1991	****5TH ST****	Pacific Bell
	WASHINGTONGEO (2017)	
	****6TH ST****	Pacific Bell
	MANGROBANG ELADIO (1901)	
	BRETTT (1920)	
	BRIAN MITCH (1920)	
	IZADMOHAMAD (1920)	
	BEACHRATINC (1940)	
	****7TH****	Pacific Bell
	PHILLIPS ELIZABETH (1827)	
	****BAY ST****	Pacific Bell
	BRIONES GENARO (526)	
	ENQUISTSUSAN (609)	
	MEDINA SAL (612)	
	GREENFIELD LAURA (617)	
	LEWHEWM (699)	
	HILLSDAVID (708)	
	LEWISKENT (710)	
	****PICO BLVD****	Pacific Bell
	MARTIN PLUMBING INC (436)	
	HOLIDAY INN SANTA MONICA (530)	
	HOUDAY INN BAYVIEW PLAZA (530)	
	BEATON JAS M (612)	
	MASONIB (612)	
	MBAZBAZ RAFAEL (612)	
	GRIFFIN JOHN P (624)	
1995	Address Not Listed in Research Source	Pacific Bell Telephone
1996	Address Not Listed in Research Source	GTE
1999	Address Not Listed in Research Source	Haines Company
2000	****PICO BLVD E****	Pacific Bell Telephone
	WEALTH CODE (531)	
	****5TH ST****	Pacific Bell Telephone
	FREEMAN ANDREW (2011)	
	RICHARDSON SAMUEL M (2011)	

Year	Uses	Source
2000 (continued)		
	MARTIN PATICIA (2016)	
	WASHINGTON GEO (2017)	
	1/2 ADAMS RYAN (2018)	
	FINK JEROME (2018)	
	5TH 90405 CONT (2019)	
	COPELAND CARL R (2019)	
	OCEAN PARK (2019)	
	SHESHIN ANDREY (2019)	
	TEGEGNE YESSUF M (2019)	
	XXXX (2021)	
	XXXX (2024)	
	GUNDERSON RICK (2027)	
	RIOS CLEOTILDE (2027)	
	WHITTLESTON STEPHEN (2027)	
	FOSTER ADAM (2028)	
	FULLER JAMES (2028)	
	PRINGLE MATT (2028)	
	****6TH ST****	Pacific Bell Telephone
	LAUTEMAN JOHN (1901)	
	LINEBACK ROBY B (1901)	
	MANGROBANG ELADIO (1901)	
	MARSHALL DAVID (1913)	
	X PICO PL (1913)	
	ALLGAIR GEORGE (1920)	
	BAHIDI SOHRAB (1920)	
	BOYDELL C (1920)	
	CASSIDY FRANK (1920)	
	CASSIDY FRANK (1920)	
	CHIHPING LIU (1920)	
	CHRISTOGOULOU ULYSES (1920)	
	DAVIDIAN ROBT (1920)	
	DILLMAN MARK (1920)	
	DUNBAR ARATI (1920)	
	DUNBAR BRET (1920)	
	FELSTEIN DAVID E (1920)	
	FONG CELI (1920)	
	GARVIN ERIN (1920)	
	GOEBEL JAMAS W (1920)	
	GRAEBER MARC (1920)	
	HARTWELL CHRISTOPHER (1920)	
	HATANAKA NOBU (1920)	
	HORIKOSHI TAKAYO (1920)	
	KIM DONGHYUN (1920)	

Year	Uses	Source
2000 (continued)		
	LOPEZ MARTIN M (1920)	
	MARVAN JEFFREY (1920)	
	METZNER MARK (1920)	
	NIKKEL MARK (1920)	
	OBERMEYER AARON (1920)	
	OLIVER RUSSELL P (1920)	
	PAC OCEAN APTS AGHAI TOURIA (1920)	
	QUEENEY WARREN (1920)	
	RONAYNE DENISE (1920)	
	STEPHENS GARY (1920)	
	SUASNAEAR ANA C (1920)	
	VERELA RAPHAEL (1920)	
	YALE JANET (1920)	
	NEGUS GEOFFREY (1921)	
	STEIN MARCIA (1929)	
	X BAY (1929)	
	OUCHIDA K J (1933)	
	MELLEN ROBERT (1940)	
	XXXX (1944)	
	CHRISTOPHER F (2001)	
	XXXX (2003)	
	CHRISTOPHER FRANCES (2005)	
	HEINTZ GRACE (2009)	
	XXXX (2011)	
	BERDIANSKY B B (2013)	
	BERDIANSKY KIPP (2013)	
	PINSON HATTIE (2014)	
	PINSON HATTIE (2018)	
	WINEGAR KATE (2020)	
	1/2 THOMPSON EALINE (2021)	
	DECKER ROBT (2021)	
	DIAZ EFREN (2024)	
	SAMUEL C (2025)	
	SAMUEL J (2025)	
	CENTENO GEORGE (2028)	
	MULLINS PETER (2029)	
	WESTLANN CORP 310 B (2071)	
	X GRANT (2071)	
	****7TH ST****	Pacific Bell Telephone
	LAGOS JOAQUIN (1805)	
	NERHEIM LESLIE (1805)	
	RAPTON AVRA (1809)	
	RIDER EUGENE R (1809)	

Year	Uses	Source
2000 (continued)		
	WEINBERG SAMUEL (1809)	
	CAMACHO MONICA (1811)	
	FLINKMAN STAN (1811)	
	HENDRICKS RICHARD (1811)	
	LEIBOVITZ STANFORD (1811)	
	GROSS J 310 396 5929 I (1817)	
	JIMENEZ CELESTINO S (1817)	
	OGAWA KENNETH (1817)	
	WEINBERG SAMUEL (1817)	
	LOMELI ISABEL (1823)	
	LUMLEY CYRIL (1823)	
	SCHWARTZ LIBBY E 310 450 6424 I (1823)	
	SORENSEN PAUL (1823)	
	NEVAREZ KENNETH 310 305 1497 I (1827)	
	VERGE MARK (1827)	
	WEINBERG SAMUEL (1833)	
	DAVIS STEVE 310 392 3718 I (1835)	
	LUSE COULTER (1835)	
	LUSE GALL (1835)	
	SUHD GLENN (1835)	
	SUHD MEL MAIER (1835)	
	MARETICS SIW (1837)	
	VALDES JAMES (1837)	
	7TH 90401 CONT (1843)	
	BEHRLE RICHARD 310 392 2794 I (1843)	
	FLINKMAN STAN (1843)	
	LIOTTA GARY (1843)	
	PHILLIPS CASSIDY (1843)	
	SNATCHKO REDA 310 450 3795 U (1851)	
	OCEAN PARK AREA (1857)	
	SINCHAK KEVIN (1857)	
	VALDES JAMES H DR (1857)	
	WEALTH CODE (1857)	
	X PICO BLVD (1857)	
	****BAY****	Pacific Bell Telephone
	CHASE MARK (501)	
	LORD CHRIS B (501)	
	QUALLIOTINE RICHARD (501)	
	ROBBS ROSIE (502)	
	BATTLE PEMEATHER (503)	
	LUCI EDWARD (507)	
	MURRAY JAMES (507)	
	ROBBS ROSIE (508)	

Year	Uses	Source
2000 (continued)		
	BALDONADO ARTHUR (511)	
	ELIGA SADIE (512)	
	WYATT LEO (512)	
	XXXX (515)	
	MURAY WENDY (516)	
	XXXX (517)	
	XXXX (521)	
	BRIONES GENAR (526)	
	X 6TH (526)	
	SPENCER RODERICK (602)	
	XXXX (606)	
	OUCHIDA KIYOSHI (609)	
	ROUSSEAU JEROME (609)	
	MEDINA SAL (612)	
	HECKENDORF KAREN (614)	
	STRINGER KENNETH (615)	
	XXXX (616)	
	CALL AMY (617)	
	GUNDERSON RICK (618)	
	RUCKER JOHNNIE L (620)	
	DREW MILAN (621)	
	KEITH LANCE (621)	
	ROQUE JOSEPHINE (626)	
	DESIR CYNTHIA (629)	
	HENMAN DAREL (630)	
	HALEY LISA (633)	
	STIRLING HALEY LISA (633)	
	SHAFFER PAUL (635)	
	SHAFFER PAUL (635)	
	SHAFFER VICKI (635)	
	SHAFFER VICKI (635)	
	RINGERING LADONNA (636)	
	RAMILLON CAROL (637)	
	REAGAN LEE (639)	
	DELACUESTA QUIRINO (640)	
	LUNDAY RUSSELL (641)	
	KAPLAN TERI 00 E (643)	
	SATKIN ELLEN 00 T (645)	
	OZTOPCU KURTULUS (701)	
	SCHAUER SUSAN (703)	
	CONNOR LUBNA (705)	
	LEAHEY RADCLYFE (707)	
	RETZINGER TERRY (707)	

Year	Uses	Source
2000 (continued)		
	CHESTERFIELD ALAN (708)	
	LEWIS KENT (708)	
	BROWN JADE (709)	
	LITTLE KEN (710)	
	MCLEAN DAVE (710)	
	MUDIE SAM (713)	
	LEWIS ALPHONSE (714)	
	MILLINGTON MARK J (714)	
	TAUB BARBARA (714)	
	TEJERA PETER (719)	
	****PICO BLVD****	Pacific Bell Telephone
	MARTIN LEDFORD (502)	
	XXXX (504)	
	DODD MICHAEL (506)	
	MARTIN LEDFORD (506)	
	XXXX (508)	
	BAYVIEW PLAZA HOTEL (530)	
	CLUB SANTE (530)	
	CLUB SANTE (530)	
	HOLIDAY INN SANTA MONICA (530)	
	MADAME BUTTERFLY CLUB SANTE (530)	
	MADAME BUTTERFLY CLUB SANTE (530)	
	NEPTUNE LOUNGE (530)	
	POSEIDON ROOM (530)	
	SUN GIFT SHOP IN HOLIDAY INN (530)	
	XXXX (608)	
	ALANIZ ALBERTO (612)	
	APARTMENTS BELTCHEV IVAYLO (612)	
	BOUHOUTSOS J (612)	
	BOUHOUTSOS J 00 S (612)	
	BOUHOUTSOS J 00 S CONWAY DAVID JR (612)	
	CASTILLO RAMON E (612)	
	CIANI SERGIO (612)	
	CIANI SERGIO (612)	
	DOTHCHEVSKI EMIL (612)	
	FAJARDO JESUS (612)	
	LAZAROV DIMITAR (612)	
	MASON I B (612)	
	MC GLAZE GREG (612)	
	MONTELONGO ANA M (612)	
	TALBOT CHAS P (612)	
	VILLAREAL MERCEDES (612)	
	X 7TH (612)	

Year	Uses	Source
2000 (continued)		
	XXXX (612)	
	XXXX (612)	
	SHAEVEL KENNETH (701)	
	BICYCLE AMBULANCE (707)	
	XXXX (708)	
	PICO BLVD 90405 CONT (709)	
	XXXX (709)	
	XXXX (710)	
	K B SALES (711)	
	X LINCOLN BLVD (711)	
	****PICO PL****	Pacific Bell Telephone
	NEGUS GEOFFREY (608)	
	XXXX (612)	
	TALBOT GEORGE (614)	
	FOSTER CLARE (615)	
	FOSTER CLARE (615)	
	TALBOT GEORGE (620)	
	XXXX (624)	
	ROBERT MARK (625)	
	WHEELER ROBIN (625)	
	1/2 ZAGONE MICHAEL A (626)	
	HANSEN MERCADES (626)	
	X 7TH (626)	
2001	Address Not Listed in Research Source	Haines & Company, Inc.
2003	Address Not Listed in Research Source	Haines & Company
2004	Address Not Listed in Research Source	Haines Company
2006	Address Not Listed in Research Source	Haines Company

APPENDIX C

Site Photographs



1. View of the Site looking northwest.



2. View of the Site looking northeast.

Site Photographs



3. View of Site and 6th Street looking southeast.



4. View of the Site looking north.

Site Photographs



5. View of grounds maintenance office on the southern corner of the Site.



6. View of the pad-mounted transformer located along the southwestern boundary of the Site.

Site Photographs



7. View of the three stage clarifier located along the southwestern boundary of the Site.



8. View of the location of the inplace UST along the southwestern boundary of the Site.

Site Photographs



9. View of the waste oil and used oil filters storage in the auto shop at the Site.



10. View of a hydraulic lift in the auto shop at the Site.

Site Photographs



11. View of the parts cleaner and storage in the auto shop at the Site.



12. View of the chemical storage room in the Technology building at the Site.

Site Photographs



13. View of an emergency shower located in a chemistry laboratory room in the Science Building at the Site.



14. View of the Technology building and parking lot looking northeast.



15. View of the softball field located on the eastern corner of the Site looking east.

APPENDIX D

Interview Documentation

INTERVIEW SOURCES

- Mr. Dan Cox
  Auto Shop Teacher
  Santa Monica High School

- Mr. Terry Kamibayashi
  SMMUSD Facilities Department
  Santa Monica High School

- Mr. Greg Runyon
  S House Principal
  Santa Monica High School

- Ms. Eva Mayoral
  I House Principal
  Santa Monica High School

APPENDIX E

Supporting Documentation

Ocean Blue Engineers, Inc.

August 14, 2008 1134.2008.01-21

Santa Monica-Mailbu Unified School District
1651 16th Street
Santa Monica, CA 90404

Attention: Ms. Virginia Hyatt

SUBJECT: LIMITED SUBSURFACE INVESTIGATION AT THE PROPERTY LOCATED AT 601 PICO BOULEVARD, SANTA MONICA, CALIFORNIA

Dear Ms. Hyatt:

Enclosed with this transmittal is the report of the limited subsurface investigation at the above referenced property.

If you have any questions or require additional information, please call us at (310) 473-5911.

Sincerely

OCEAN BLUE ENGINEERS, INC.

Jahan Nazarian - Ph.D., R.E.A.
Project Director

cc: Ms. Mitra Nehorai-Tome - Parsons
Mr. Larry Fugal - California Construction Management, Inc.

LIMITED SUBSURFACE INVESTIGATION AT THE PROPERTY LOCATED AT 601 PICO BOULEVARD, SANTA MONICA, CALIFORNIA

FOR:
SANTA MONICA MALIBU UNIFIED SCHOOL DISTRICT
1651 16TH STREET
SANTA MONICA, CALIFORNIA 90404

BY:
OCEAN BLUE ENGINEERS, INC.
1727 S. BENTLEY AVENUE, SUITE 206
LOS ANGELES, CALIFORNIA 90025

AUGUST 14, 2008

1727 S. Bentley Avenue, Suite 206
Los Angeles, CA 90025
Tel: (310) 473-5911
Fax: (310) 473-9110
www.obeinc.com

Ocean Blue
Engineers, Inc.

TABLE OF CONTENTS

	Page
1.0 Introduction	1
2.0 Property Description and Background	1
3.0 Objectives	1
4.0 Groundwater Depth	1
5.0 Field Investigation Program	1
6.0 Site Geology	2
7.0 Laboratory Analyses Program	2
7.1 Quality Control Program	3
8.0 Discussion	3
9.0 Conclusions	3
10.0 Recommendations	3
11.0 Limitations	4
12.0 Disclaimer	4
13.0 Summary	4
14.0 References	6

APPENDICES

Appendix A - Figures

Appendix B - Boring Logs

Appendix C - Formal Laboratory Reports and Chain-of-Custody Records Pertaining to the Soil Samples Collected on August 6, 2008

LIMITED SUBSURFACE INVESTIGATION AT THE PROPERTY LOCATED AT 601 PICO BOULEVARD, SANTA MONICA, CALIFORNIA

1. INTRODUCTION

Ocean Blue Engineers, Inc. (OBE) has been retained to conduct a limited subsurface investigation at the site of an in-place abandoned underground waste oil tank above referenced property and prepare the appropriate report.

This report presents our observations and the results of the laboratory analyses program of the limited subsurface investigation and soil sampling performed around the in-place abandoned underground tank at the above referenced property.

2.0 PROPERTY DESCRIPTION AND BACKGROUND

The property located at 601 Pico Boulevard, Santa Monica houses the Santa Monica High School. The property is improved with several buildings. An in-place abandoned waste oil underground tank estimated to have a capacity of 500 gallons is located outside the auto shop in a bermed area.

Figure 1 enclosed in Appendix A presents a scaled partial plot plan of the property showing the location of the in-place abandoned underground tank.

3. OBJECTIVES

The objectives of the current investigation was to attempt to determine if leakage of the waste oils previously stored in the tank has occurred.

4.0 GROUNDWATER DEPTH

The geotracker database was accessed to obtain information regarding groundwater depth from monitoring wells at a nearby site. The site known as World Oil is located at 1801 Lincoln Boulevard, Santa Monica (elevation approximately 90 feet above mean sea level (MSL)). The groundwater depth at the site is reported to be approximately 65 from the surface.

Based on the above information, and review of the appropriate USGS map (1) which shows that the elevation of the property is approximately 80 feet above MSL, the groundwater depth is estimated to be approximately 55 to 60 feet from the surface at the property.

5.0 FIELD INVESTIGATION PROGRAM

On August 6, 2008, the limited subsurface investigation program was conducted at the locations of interest at the property.

Two borings were advanced close to the in-place abandoned tank to depths of 15 feet from the surface and soil samples were collected at the desired depths. The tank is located in a bermed area which has a higher elevation than its surrounding areas. Boring B-1 was advanced within the bermed area, while boring B-2 was

advanced in the area which has a lower elevation. Figure 1 enclosed in Appendix A show the location of the borings advanced in this investigation. Table 1 presents a summary of the boring specifications and sampling horizons related to this investigation:

Table 1 - Boring Specifications and Sampling Horizons

Boring No.	B-1	B-2
Total Depth (Feet)	15	15
Sampling Depths (Feet)	2, 5, 10 and 15	2, 5, 10 and 15

Relatively undisturbed continuous soil samples were collected inside four feet acetate tubes which were placed in the penetrating probe that lead the acetate tube and the rods attached to it into the subsurface. The soil samples were collected continuously in the acetate tube from just below the paving to the bottom of each boring by hammering the probe with a hydraulically operated hammer into the subsurface soils. At every four foot interval, the acetate tube was taken out of the probe and brought to the surface. Then, at each desired sampling horizon, the acetate tube was cut for analyses. The tube ends were then covered with Teflon, sealed with plastic end caps, labeled appropriately, and placed in an ice chest filled with ice to reduce the potential for volatilization.

The duplicate soil samples were monitored with a photionization detector (PID) as well as visually and for olfactory evidence. The field monitoring indicated that contaminated soils were not present.

The sampling probe was washed in a soap solution, followed by a rinse with tap water and a final rinse with distilled water after completion of each boring to eliminate cross contamination.

Duplicate soil samples were also logged and examined for visual indications of staining and odors. Soil classifications and other observations were recorded using the Uniform Soil Classification System (USCS).

After completion of the drilling and soil sampling program, each boring was backfilled with bentonite chips to about 3-inches from the surface and hydrated by water and finished with concrete quick-patch.

Groundwater was not encountered during this investigation.

6.0 SITE GEOLOGY

The subsurface investigations revealed that the soil profile at the site consists mostly of silty sand. Enclosed in Appendix B are the boring logs.

7.0 LABORATORY ANALYSES PROGRAM

The soil samples under the strict chain-of-custody procedures were submitted to Alpha Scientific Corporation (ASC), a State of California certified laboratory. Based on the project requirements and field monitoring, the laboratory was requested to analyze a select number of the samples collected from the borings for total petroleum hydrocarbons (TPH) in the gasoline range (C4 - C12), in the diesel range (C13 - C23) and in the oil range (C24 - C40) and by the EPA Method 8260B for volatile organic compounds (VOCs) which include halogenated solvents. A summary of the laboratory analyses results are presented in Table 2:

Table 2 - Summary of the Laboratory Analyses Results for Soil Samples Collected on August 6, 2008

Soil Sample I.D.	EPA 8015M (TPH Gasoline Range) mg/kg♦	EPA 8015M (TPH Diesel Range) mg/kg♥	EPA 8015M (TPH Oil Range) mg/kg♣	EPA 8260B (VOCs) µg/kg♠
B-1 @ 2'	ND	ND	ND	ND
B-1 @ 5'	ND	ND	ND	ND
B-1 @ 10'	ND	ND	ND	ND
B-1 @ 15'	NA	NA	NA	NA
B-2 @ 2'	NA	NA	NA	NA
B-2 @ 5'	ND	ND	ND	ND
B-2 @ 10'	ND	ND	ND	ND
B-2 @ 15'	ND	ND	ND	ND

ND - Non-Detected NA - Not Analyzed

♦ Method Detection Limit = 0.2 mg/kg
♥ Method Detection Limit = 5.0 mg/kg
♣ Method Detection Limit = 25.0 mg/kg
♠ Method Detection Limit Varies for Each Compound. Please See the Formal Laboratory Reports.

The laboratory results show that all the soil samples analyzed were non-detected for the contaminants of concern.

Enclosed in Appendix C are the formal laboratory reports and the chain-of-custody records pertaining to this investigation.

7.1 Quality Control Program

The results of the quality control program, conducted by the laboratory indicate that the percentage of recoveries of the spiked and duplicate spiked samples are within the acceptable limits. This indicates that the laboratory results are reliable.

8.0 DISCUSSION

The results of the analyses of the soil samples show that TPH in the gasoline, diesel and oil ranges, as well as VOCs were not detected in the soil samples which were analyzed.

9.0 CONCLUSIONS

The laboratory analyses results indicate that TPH characterized as gasoline, diesel and oil as well as VOCs were not detected in the soil samples which were analyzed.

The analyses results indicate that it is likely that leakage of the waste oils previously stored in the in-place abandoned tank has not occurred.

10.0 RECOMMENDATIONS

No further subsurface investigation at the site of the in-place abandoned waste oil tank which has been the subject of this investigation is recommended at this time.

It is recommended to remove the in-place abandoned underground waste oil tank according to the prevailing regulations of the City of Santa Monica Environmental Programs Division (EPD).

11.0 LIMITATIONS

The conclusions and recommendations in this report are based on the following:

a. The results of laboratory analyses of six of the eight soil samples collected in this subsurface investigation program;

b. The formations encountered at the locations investigated at the property;

c. The observations of field personnel; and

d. The information regarding groundwater data obtained by the personnel of OBE.

It is possible that variations in the soil or ground conditions could exist beyond the points explored in this investigation. Also, changes in the groundwater conditions could occur in the future due to variations in rainfall, temperature, regional water usage, or other factors.

Future regulatory laws or modification of the current laws, agency inspections, and/or attitude changes may affect the environmental status of the property.

12.0 DISCLAIMER

The professional services provided by OBE were performed using the degree of care and skill ordinarily exercised by environmental professionals in this field.

Except as otherwise expressly set forth in this report, no warranty, expressed or implied, of any kind is made or intended in connection with this report, or by the fact that you are being furnished with the report, or by any other oral or written statement.

This subsurface investigation report has been prepared for the benefit of Santa Monica Malibu Unified School District (the client) and its expressed consultants . Any use of or reliance upon this information by a party other than the client and the concerned agencies shall be solely at the risk of such third party and without legal recourse against OBE, its subsidiaries, subcontractors, and affiliates, or their respective employees, officers or directors, regardless of whether the action in which recovery of damage is sought is based upon contract, tort (including the sole, concurrent, or other negligence and strict liability of OBE), statute or otherwise. This report shall not be used by any party that does not agree to be bound by the above statement.

13.0 SUMMARY

This report has presented our observations, the results of field investigations, drilling, soil sampling and analyses programs, as well as conclusions and recommendations regarding the limited subsurface investigation performed at the site of an in-place abandoned waste oil underground storage tank at the property located at 601 Pico Boulevard, Santa Monica, California.

If you have any questions or require additional information, please call us at (310) 473-5911.

Sincerely
OCEAN BLUE ENGINEERS, INC.

Parviz Mobayen - M.S., R.E.A.
Project Manager

Jahan Nazarian Ph.D., R.E.A.
Project Director

John P. Schock - B.S., P.E.
Registered Civil Engineer


REGISTERED PROFESSIONAL ENGINEER
JOHN P. SCHOCK
No. C35420
Exp. 9/2009
CIVIL
STATE OF CALIFORNIA

14.0 REFERENCES

1. USGS Map, Beverly Hills Quadrangle, California 7.5 Minute Series (Topographic), 1966, Photorevised 1981.

APPENDIX A

Figures

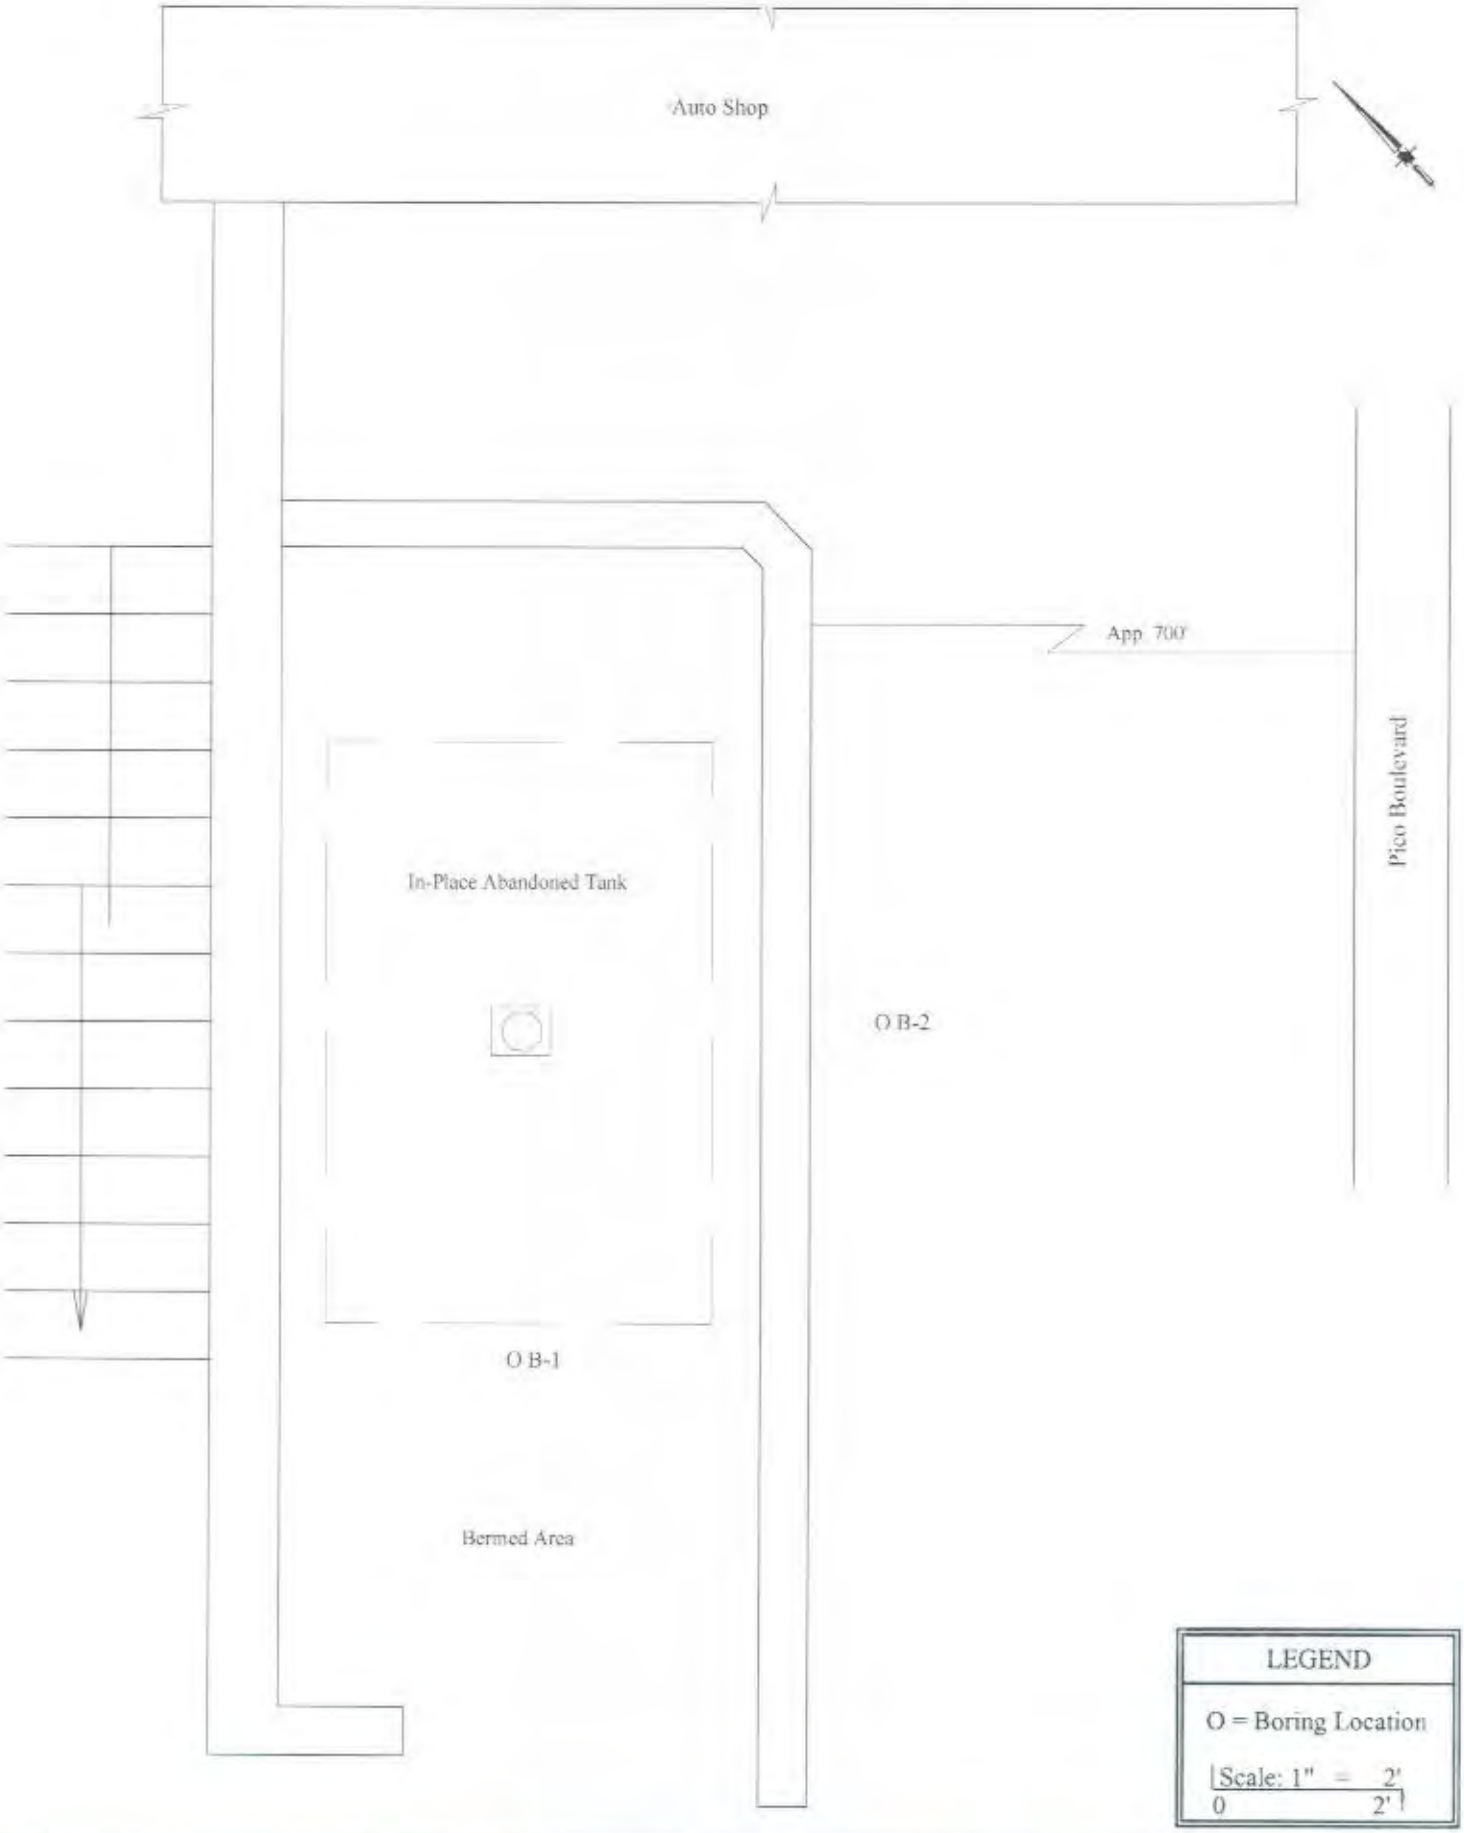






LEGEND
O = Boring Location
Scale: 1" = 2' (0 to 2')

OBE Ocean Blue Engineers, Inc.	**PARTIAL PROPERTY PLOT PLAN** **Showing the In-place Abandoned Tank and Boring Locations** 601 Pico Boulevard Santa Monica, CA 90401	**Project No.** 1134.2008.01-21 **Drawing No.** 1

APPENDIX B

Boring Logs

LEGEND FOR SOILS BORING LOG

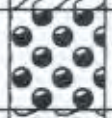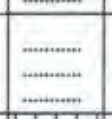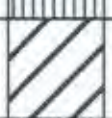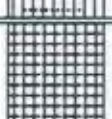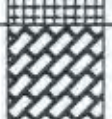MAJOR DIVISIONS		SYMBOLS		TYPICAL SOIL DESCRIPTIONS
COARSE GRAINED SOILS (More than 50% Retained on No. 200 Sieve)	GRAVELS (50% or More of Coarse Fraction Retained on No. 4 Sieve)	GW		Well Graded Gravels or Gravel-Sand Mixture, Little or no Fines
		GP		Poorly Graded Gravels or Gravel-Sand Mixtures, Little or no Fines
		GM		Silty Gravels, Gravel-Sand-Silt Mixture
		GC		Clayey Gravels, Gravel-Sand-Clay Mixture
	SANDS (More than 50% of Coarse Fraction Passes Through No. 4 Sieve)	SW		Well Graded Sands or Gravelly Sands, Little or no Fines
		SP		Poorly Graded Sands or Gravelly Sands, Little or no Fines
		SM		Silty Sands, Sand-Silt Mixtures
		SC		Clayey Sands, Sand-Clay Mixtures
FINE GRAINED SOILS (50% or More Passes No. 200 Sieve)	SILTS AND CLAYS Liquid Limit <50	ML		Inorganic Silts and Very Fine Sands, Rock Flour, Silty or Clayey Fine Sands or Clayey Silts with Slight Plasticity
		CL		Inorganic Clays of Low to Medium Plasticity, Gravelly Clays, Sandy Clays, Silty Clays, Lean Clays
		OL		Organic Silts, and Organic Silty Clays of Low Plasticity
	SILTS AND CLAYS Liquid Limit >50	MH		Inorganic Silts, Micaceous or Diatomaceous Fine Sandy or Silty Soils, Elastic Silts
		CH		Inorganic Clays of High Plasticity, Fat Clays
		OH		Organic Clays of Medium to High Plasticity, Organic Silty Clays, Organic Silts
HIGHLY ORGANIC SOILS		Pt		Peat and Other Highly Organic Soils

I Sampling Depth

▼ Approximate Groundwater Depth

SOILS BORING LOG

Boring: B-1
Project Location: 601Pico Boulevard, Santa Monica, CA
Drilling Method: Geo-Probe
Date: August 6, 2008
Time Started: 12:30 p.m. Time Completed: 12:55 p.m.

Boring Location: See Figure 1
Project No.: 1134.2008.01-21
Drilling Rig: Track Mounted
Geologist: Parviz Mobayen
Depth to Groundwater: Not Encountered

Elevation' / Depth'	Soil Symbols Sampler Symbols	USCS	Description	Sample No.	Blows per 6"	PID (ppm)
0			4" Concrete			
		SM	Silty SAND, fine to very fine, rusty brown, non-odorous			
5				B-1 @ 5'		0
			Same as above, fine to medium, light brown			
10				B-1 @ 10'		0
			Same as above, very fine, light brown			
15				B-1 @ 15'		0
20						
25						
30						

Remarks:

SOILS BORING LOG

Boring: B-2
Project Location: 601Pico Boulevard, Santa Monica, CA
Drilling Method: Geo-Probe
Date: August 6, 2008
Time Started: 1:05 p.m. Time Completed: 1:30 p.m.

Boring Location: See Figure 1
Project No.: 1134.2008.01-21
Drilling Rig: Track Mounted
Geologist: Parviz Mobayen
Depth to Groundwater: Not Encountered

Elevation' / Depth'	Soil Symbols Sampler Symbols	USCS	Description	Sample No.	Blows per 6"	PID (ppm)
0			4" Concrete			
		SM	Silty SAND, fine to very fine, rusty brown, non-odorous			
5				B-2 @ 5'		0
			Same as above, fine to very fine, light brown			
10				B-2 @ 10'		0
			Same as above, fin to very fine and some coarse sand, light brown			
15				B-2 @ 15'		0
20						
25						
30						

Remarks:

APPENDIX C

Formal Laboratory Reports and Chain-of-Custody Records Pertaining to the Soil Samples Collected on August 6, 2008

Alpha Scientific Corporation
Environmental Laboratories

08-08-2008

Dr. Jahan Nazarian
Ocean Blue Engineers, Inc.
1727 S. Bentley Ave., Suite 206
Los Angeles, CA 90025

Project: 1134.2008.01-21/Subsurface Investigation
Project Site: 601 Pico Blvd., Santa Monica
Sample Date: 08-06-2008
Lab Job No.: D808025

Dear Dr. Nazarian:

Enclosed please find the analytical report for the samples received by Alpha Scientific Corporation on 08-06-2008 and analyzed by the following EPA methods:

EPA 8015M (Total Petroleum Hydrocarbons)
EPA 8260B (VOCs & Oxygenates by GC/MS)

All analyses have met the QA/QC criteria of this laboratory.

The sample(s) arrived in good conditions (i.e., chilled, intact) and with a chain of custody record attached.

Alpha Scientific Corporation is a CA DHS certified laboratory (Certificate Number 2633). Thank you for giving us the opportunity to serve you. Please feel free to call me at (562) 809-8880 if our laboratory can be of further service to you.

Sincerely,

Roger Wang, Ph.D.
Laboratory Director

Enclosures

This cover letter is an integral part of this analytical report.

16760 Gridley Road, Cerritos, CA 90703 Phone (562) 809-8880 Fax (562) 809-8801

Alpha Scientific Corporation
Environmental Laboratories

08-08-2008

Client:	Ocean Blue Engineers, Inc.	Lab Job No.:	D808025
Project:	1134.2008.01-21/Subsurface Investigation		
Project Site:	601 Pico Blvd., Santa Monica	Date Sampled:	08-06-2008
Matrix:	Soil	Date Received:	08-06-2008
Batch No. for TPH-g:	BMH06-GS1	Date Analyzed:	08-06-2008
Batch No.:for TPH-d:	EH07-DS1	Date Analyzed:	08-07-2008

EPA 8015M (Total Petroleum Hydrocarbons)
Reporting Unit: mg/kg (ppm)

Sample ID	Lab ID	C4-C12 Gasoline Range	C13-C23 Diesel Range	C24-C40 Oil Range
MDL		0.2	5	25
PQL		0.5	10	50
MB		ND	ND	ND
B-1@2'	D808025-1	ND	ND	ND
B-1@5'	D808025-2	ND	ND	ND
B-1@10'	D808025-3	ND	ND	ND
B-2@5'	D808025-6	ND	ND	ND
B-2@10'	D808025-7	ND	ND	ND
B-2@15'	D808025-8	ND	ND	ND

MDL: Method Detection Limit.
PQL: Practical Quantitation Limit.
ND: Not Detected (at the specified limit).
J: Trace value. Result is below MDL.

16760 Gridley Road, Cerritos, CA 90703 Phone (562) 809-8880 Fax (562) 809-8801

Alpha Scientific Corporation
Environmental Laboratories

Client: Ocean Blue Engineers, Inc.
Project: 1134.2008.01-21/Subsurface Investigation

Lab Job No.: D808025
Matrix: Soil

Date Reported: 08-08-2008
Date Sampled: 08-06-2008

EPA 8260B (VOCs & Oxygenates by GC/MS, Page 1 of 2)
Reporting Unit: µg/kg(ppb)

DATE ANALYZED			08-06	08-06-08	08-06-08	08-06-08	08-06-08	08-06-08
DILUTION FACTOR (DF)			1	1	1	1	1	1
LAB SAMPLE I.D.				D808025-1	D808025-2	D808025-3	D808025-6	D808025-7
CLIENT SAMPLE I.D.				B-1@2'	B-1@5'	B-1@10'	B-2@5'	B-2@10'
COMPOUND	**MDL**	**PQL**	MB					
Dichlorodifluoromethane	2	5	ND	ND	ND	ND	ND	ND
Chloromethane	2	5	ND	ND	ND	ND	ND	ND
Vinyl Chloride	1	2	ND	ND	ND	ND	ND	ND
Bromomethane	2	5	ND	ND	ND	ND	ND	ND
Chloroethane	2	5	ND	ND	ND	ND	ND	ND
Trichlorofluoromethane	2	5	ND	ND	ND	ND	ND	ND
1,1-Dichloroethene	2	5	ND	ND	ND	ND	ND	ND
Iodomethane	2	5	ND	ND	ND	ND	ND	ND
Methylene Chloride	5	10	ND	ND	ND	ND	ND	ND
trans-1,2-Dichloroethene	2	5	ND	ND	ND	ND	ND	ND
1,1-Dichloroethane	2	5	ND	ND	ND	ND	ND	ND
2,2-Dichloropropane	2	5	ND	ND	ND	ND	ND	ND
cis-1,2-Dichloroethene	2	5	ND	ND	ND	ND	ND	ND
Bromochloromethane	2	5	ND	ND	ND	ND	ND	ND
Chloroform	2	5	ND	ND	ND	ND	ND	ND
1,2-Dichloroethane	1	5	ND	ND	ND	ND	ND	ND
1,1,1-Trichloroethane	2	5	ND	ND	ND	ND	ND	ND
Carbon tetrachloride	1	5	ND	ND	ND	ND	ND	ND
1,1-Dichloropropene	2	5	ND	ND	ND	ND	ND	ND
Benzene	1	2	ND	ND	ND	ND	ND	ND
Trichloroethene	2	4	ND	ND	ND	ND	ND	ND
1,2-Dichloropropane	2	5	ND	ND	ND	ND	ND	ND
Bromodichloromethane	2	5	ND	ND	ND	ND	ND	ND
Dibromomethane	2	5	ND	ND	ND	ND	ND	ND
Trans-1,3-Dichloropropene	2	5	ND	ND	ND	ND	ND	ND
cis-1,3-Dichloropropene	2	5	ND	ND	ND	ND	ND	ND
1,1,2-Trichloroethane	2	5	ND	ND	ND	ND	ND	ND
1,3-Dichloropropane	1	5	ND	ND	ND	ND	ND	ND
Dibromochloromethane	2	5	ND	ND	ND	ND	ND	ND
2-Chloroethylvinyl ether	2	10	ND	ND	ND	ND	ND	ND
Bromoform	2	5	ND	ND	ND	ND	ND	ND
Isopropylbenzene	2	5	ND	ND	ND	ND	ND	ND

16760 Gridley Road, Cerritos, CA 90703 Phone (562) 809-8880 Fax (562) 809-8801

Client: Ocean Blue Engineers, Inc.
Project: 1134.2008.01-21/Subsurface Investigation

Lab Job No.: D808025
Matrix: Soil

Date Reported: 08-08-2008
Date Sampled: 08-06-2008

EPA 8260B (VOCs & Oxygenates by GC/MS, Page 2 of 2)

Reporting Unit: µg/kg(ppb)

COMPOUND	MDL	PQL	MB	B-1@2'	B-1@5'	B-1@10'	B-2@5'	B-2@10'
Bromobenzene	2	5	ND	ND	ND	ND	ND	ND
Toluene	1	2	ND	ND	ND	ND	ND	ND
Tetrachloroethene	2	4	ND	ND	ND	ND	ND	ND
1,2-Dibromoethane(EDB)	2	5	ND	ND	ND	ND	ND	ND
Chlorobenzene	2	5	ND	ND	ND	ND	ND	ND
1,1,1,2-Tetrachloroethane	2	5	ND	ND	ND	ND	ND	ND
Ethylbenzene	1	2	ND	ND	ND	ND	ND	ND
Total Xylenes	2	4	ND	ND	ND	ND	ND	ND
Styrene	2	5	ND	ND	ND	ND	ND	ND
1,1,2,2-Tetrachloroethane	2	5	ND	ND	ND	ND	ND	ND
1,2,3-Trichloropropane	2	5	ND	ND	ND	ND	ND	ND
n-Propylbenzene	2	5	ND	ND	ND	ND	ND	ND
2-Chlorotoluene	2	5	ND	ND	ND	ND	ND	ND
4-Chlorotoluene	2	5	ND	ND	ND	ND	ND	ND
1,3,5-Trimethylbenzene	2	5	ND	ND	ND	ND	ND	ND
tert-Butylbenzene	2	5	ND	ND	ND	ND	ND	ND
1,2,4-Trimethylbenzene	2	5	ND	ND	ND	ND	ND	ND
Sec-Butylbenzene	2	5	ND	ND	ND	ND	ND	ND
1,3-Dichlorobenzene	2	5	ND	ND	ND	ND	ND	ND
p-Isopropyltoluene	2	5	ND	ND	ND	ND	ND	ND
1,4-Dichlorobenzene	2	5	ND	ND	ND	ND	ND	ND
1,2-Dichlorobenzene	2	5	ND	ND	ND	ND	ND	ND
n-Butylbenzene	2	5	ND	ND	ND	ND	ND	ND
1,2,4-Trichlorobenzene	2	5	ND	ND	ND	ND	ND	ND
1,2-Dibromo-3-Chloropropane	2	5	ND	ND	ND	ND	ND	ND
Hexachlorobutadiene	2	5	ND	ND	ND	ND	ND	ND
Naphthalene	2	5	ND	ND	ND	ND	ND	ND
1,2,3-Trichlorobenzene	2	5	ND	ND	ND	ND	ND	ND
Acetone	50	100	ND	ND	ND	ND	ND	ND
2-Butanone (MEK)	35	50	ND	ND	ND	ND	ND	ND
4-Methyl-2-pentanone(MIBK)	35	50	ND	ND	ND	ND	ND	ND
Ethanol	500	1,000	ND	ND	ND	ND	ND	ND
MTBE	2	5	ND	ND	ND	ND	ND	ND
ETBE	2	5	ND	ND	ND	ND	ND	ND
DIPE	2	5	ND	ND	ND	ND	ND	ND
TAME	2	5	ND	ND	ND	ND	ND	ND
T-Butyl Alcohol	20	50	ND	ND	ND	ND	ND	ND

MDL=Method Detection Limit; PQL=Practical Quantification Limit; MB=Method Blank;
ND=Not Detected (below DF × MDL), * Obtained from a higher dilution analysis. J=trace concentration.

16760 Gridley Road, Cerritos, CA 90703 Phone (562) 809-8880 Fax (562) 809-8801

Alpha Scientific Corporation
Environmental Laboratories

Client: Ocean Blue Engineers, Inc.
Project: 1134.2008.01-21/Subsurface Investigation

Lab Job No.: D808025
Matrix: Soil

Date Reported: 08-08-2008
Date Sampled: 08-06-2008

EPA 8260B (VOCs & Oxygenates by GC/MS, Page 1 of 2)

Reporting Unit: µg/kg(ppb)

DATE ANALYZED			08-06	08-06-08				
DILUTION FACTOR (DF)			1	1				
LAB SAMPLE I.D.				D808025-8				
CLIENT SAMPLE I.D.				B-2@15'				
COMPOUND	**MDL**	**PQL**	MB					
Dichlorodifluoromethane	2	5	ND	ND				
Chloromethane	2	5	ND	ND				
Vinyl Chloride	1	2	ND	ND				
Bromomethane	2	5	ND	ND				
Chloroethane	2	5	ND	ND				
Trichlorofluoromethane	2	5	ND	ND				
1,1-Dichloroethene	2	5	ND	ND				
Iodomethane	2	5	ND	ND				
Methylene Chloride	5	10	ND	ND				
trans-1,2-Dichloroethene	2	5	ND	ND				
1,1-Dichloroethane	2	5	ND	ND				
2,2-Dichloropropane	2	5	ND	ND				
cis-1,2-Dichloroethene	2	5	ND	ND				
Bromochloromethane	2	5	ND	ND				
Chloroform	2	5	ND	ND				
1,2-Dichloroethane	1	5	ND	ND				
1,1,1-Trichloroethane	2	5	ND	ND				
Carbon tetrachloride	1	5	ND	ND				
1,1-Dichloropropene	2	5	ND	ND				
Benzene	1	2	ND	ND				
Trichloroethene	2	4	ND	ND				
1,2-Dichloropropane	2	5	ND	ND				
Bromodichloromethane	2	5	ND	ND				
Dibromomethane	2	5	ND	ND				
Trans-1,3-Dichloropropene	2	5	ND	ND				
cis-1,3-Dichloropropene	2	5	ND	ND				
1,1,2-Trichloroethane	2	5	ND	ND				
1,3-Dichloropropane	1	5	ND	ND				
Dibromochloromethane	2	5	ND	ND				
2-Chloroethylvinyl ether	2	10	ND	ND				
Bromoform	2	5	ND	ND				
Isopropylbenzene	2	5	ND	ND				

16760 Gridley Road, Cerritos, CA 90703 Phone (562) 809-8880 Fax (562) 809-8801

Client: Ocean Blue Engineers, Inc.
Project: 1134.2008.01-21/Subsurface Investigation

Lab Job No.: D808025
Matrix: Soil

Date Reported: 08-08-2008
Date Sampled: 08-06-2008

EPA 8260B (VOCs & Oxygenates by GC/MS, Page 2 of 2)
Reporting Unit: µg/kg(ppb)

COMPOUND	MDL	PQL	MB	B-2@15'				
Bromobenzene	2	5	ND	ND				
Toluene	1	2	ND	ND				
Tetrachloroethene	2	4	ND	ND				
1,2-Dibromoethane(EDB)	2	5	ND	ND				
Chlorobenzene	2	5	ND	ND				
1,1,1,2-Tetrachloroethane	2	5	ND	ND				
Ethylbenzene	1	2	ND	ND				
Total Xylenes	2	4	ND	ND				
Styrene	2	5	ND	ND				
1,1,2,2-Tetrachloroethane	2	5	ND	ND				
1,2,3-Trichloropropane	2	5	ND	ND				
n-Propylbenzene	2	5	ND	ND				
2-Chlorotoluene	2	5	ND	ND				
4-Chlorotoluene	2	5	ND	ND				
1,3,5-Trimethylbenzene	2	5	ND	ND				
tert-Butylbenzene	2	5	ND	ND				
1,2,4-Trimethylbenzene	2	5	ND	ND				
Sec-Butylbenzene	2	5	ND	ND				
1,3-Dichlorobenzene	2	5	ND	ND				
p-Isopropyltoluene	2	5	ND	ND				
1,4-Dichlorobenzene	2	5	ND	ND				
1,2-Dichlorobenzene	2	5	ND	ND				
n-Butylbenzene	2	5	ND	ND				
1,2,4-Trichlorobenzene	2	5	ND	ND				
1,2-Dibromo-3-Chloropropane	2	5	ND	ND				
Hexachlorobutadiene	2	5	ND	ND				
Naphthalene	2	5	ND	ND				
1,2,3-Trichlorobenzene	2	5	ND	ND				
Acetone	50	100	ND	ND				
2-Butanone (MEK)	35	50	ND	ND				
4-Methyl-2-pentanone(MIBK)	35	50	ND	ND				
Ethanol	500	1,000	ND	ND				
MTBE	2	5	ND	ND				
ETBE	2	5	ND	ND				
DIPE	2	5	ND	ND				
TAME	2	5	ND	ND				
T-Butyl Alcohol	20	50	ND	ND				

MDL=Method Detection Limit; PQL=Practical Quantification Limit; MB=Method Blank;
ND=Not Detected (below DF × MDL), * Obtained from a higher dilution analysis, J=trace concentration.

16760 Gridley Road, Cerritos, CA 90703 Phone (562) 809-8880 Fax (562) 809-8801

Alpha Scientific Corporation
Environmental Laboratories

08-08-2008

EPA 8015M (TPH)
Batch QA/QC Report

Client:	Ocean Blue Engineers, Inc.	Lab Job No.:	D808025
Project:	1134.2008.01-21/Subsurface Investigation		
Matrix:	Soil	Lab Sample ID:	D808025-1
Batch No.:	BMH06-GS1	Date Analyzed:	08-06-2008

I. MS/MSD Report
Unit: ppb

Analyte	Sample Conc.	Spike Conc.	MS	MSD	MS %Rec.	MSD %Rec.	% RPD	%RPD Accept. Limit	%Rec Accept. Limit
TPH-G	ND	1,000	959	961	95.9	96.1	0.2	30	70-130

II. LCS Result
Unit: ppb

Analyte	LCS Report Value	True Value	Rec.%	%Rec Accept. Limit
TPH-G	959	1,000	95.9	80-120

ND: Not Detected (at the specified limit).

16760 Gridley Road, Cerritos, CA 90703 Phone (562) 809-8880 Fax (562) 809-8801

Alpha Scientific Corporation
Environmental Laboratories

08-08-2008

EPA 8015M (TPH)
Batch QA/QC Report

Client: Ocean Blue Engineers, Inc.
Project: 1134.2008.01-21/Subsurface Investigation
Matrix: Soil
Batch No.:for TPH-d: EH07-DS1

Lab Job No.: D808025
Lab Sample ID: D808025-3
Date Analyzed: 08-07-2008

I. MS/MSD Report
Unit: ppm

Analyte	Sample Conc.	Spike Conc.	MS	MSD	MS %Rec.	MSD %Rec.	% RPD	%RPD Accept. Limit	%Rec Accept. Limit
TPH-D	ND	200	181	185	94.0	92.5	1.6	30	70-130

II. LCS Report
Unit: ppm

Analyte	LCS Report Value	True Value	Rec.%	Accept. Limit
TPH-D	200	200	100.0	80-120

ND: Not Detected (at the specified limit).

16760 Gridley Road, Cerritos, CA 90703 Phone (562) 809-8880 Fax (562) 809-8801

08-08-2008

EPA 8260B
Batch QA/QC Report

Client:	Ocean Blue Engineers, Inc.	Lab Job No.:	D808025
Project:	1134.2008.01-21/Subsurface Investigation		
Matrix:	Soil	Lab Sample ID:	D808025-1
Batch No:	0806-VOBS1	Date Analyzed:	08-06-2008

I. MS/MSD Report
Unit: ppb

Analyte	Sample Conc.	Spike Conc.	MS	MSD	MS %Rec.	MSD %Rec.	% RPD	%RPD Accept. Limit	%Rec Accept. Limit
1,1-Dichloroethene	ND	20	21.9	22.3	109.5	111.5	1.8	30	70-130
Benzene	ND	20	20.5	19.4	102.5	97.0	5.5	30	70-130
Trichloro-ethene	ND	20	19.7	18.4	98.5	92.0	6.8	30	70-130
Toluene	ND	20	20.9	19.8	104.5	99.0	5.4	30	70-130
Chlorobenzene	ND	20	22.3	19.3	111.5	96.5	14.4	30	70-130

II. LCS Result
Unit: ppb

Analyte	LCS Value	True Value	Rec.%	Accept. Limit
1,1-Dichloroethene	44.1	50.0	88.2	80-120
Benzene	43.3	50.0	86.6	80-120
Trichloro-ethene	43.8	50.0	87.6	80-120
Toluene	46.4	50.0	92.8	80-120
Chlorobenzene	47.3	50.0	94.6	80-120

ND: Not Detected.

16760 Gridley Road, Cerritos, CA 90703 Phone (562) 809-8880 Fax (562) 809-8801

Chain-of-Custody Records Page 1 of 1

D 808025

Ocean Blue Engineers, Inc.

Client: OBE/SAMWD | Project Description: Subsurface Investigation 601 Pico Blvd., Santa Monica

Job Number: 1134.2008.01-21 | Sampler(s): Pervis/Johen

Sample Number	Sample Matrix	Date Sampled	Time Sampled	Type: Composite or Grab	Number of Containers	Comments	EPA 8015 (M)g	EPA 8015 (M)d	EPA 8015 (M) (C4 - C40)	EPA 8260B (BTEX & Oxys)	EPA 8260B (VOCs)	EPA 418.1 (TRPH)	EPA 8270 (Semi VOCs)	EPA 8082 (PCBs)	EPA 7000 Series Metals
B-102'	Soil	August 6, 2008	p.m.	Grab	1	D 808025-1			X	X					
B-105'	"	"	"	"	1	2			X	X					
B-1010'	"	"	"	"	1	3			X	X					
B-1015'	"	"	"	"	1	4									
B-202'	"	"	"	"	1	5									
B-205'	"	"	"	"	1	6			X	X					
B-2010'	"	"	"	"	1	7			X	X					
B-2015'	"	"	"	"	1	8			X	X					

Signature	Company	Date	Time
Relinquished By: Johen Nzeme	Ocean Blue Engineers, Inc.	August 6, 2008	5:25 p.m.
Received By:	ASC	8-6-08	5:25 pm
Relinquished By:			
Received By:			

For Dept. Use Only

No. B6171

Date 7/18 1949

Fee, $ 76 50

APPLICATION FOR BUILDING PERMIT

BUILDING DEPARTMENT, CITY OF SANTA MONICA

This Application Must Be Filled Out In Ink

NOTE THIS IS NOT A BUILDING PERMIT. DO NOT START WORK BEFORE PLANS ARE APPROVED, AND PERMIT IS ISSUED.

LOCATION: Address 601 Pico (7th & Michigan)

Lot A Block — Tract 3853 Size of Lot 1276 x 602 Fire Zone No. V

List Existing Buildings On Lot High School Bldgs. How Used Public High School

Type of Construction:

Type 1—Fire Resistive ☑ Type 2—Heavy Timber ☐ Type 3—Ordinary Masonry ☐ Type 4—Metal Frame ☐ Type 5—Wood Frame ☐

Nature of Work:

Construction ☐ Enlargement ☑ Alteration ☑ Conversion ☐ Repair ☐ Occupancy Group C

Specific Use of Building School Auto Shop Add'n. No. of Rooms 1 No. of Families —

Material: Exterior Walls Reinf. Concrete First Floor Joists slab x Second Floor Joists str. steel roof frame

Number of Stories 1 Height to Highest Point 16'-7" Roof Material Compo.

Size Width 33 ft.; by Length 54' ft.; Total Floor Area 1782 sq. ft.

VALUATION OF PROPOSED BLDG. { Including Plumbing, Gas Fitting, Sewers, Cesspools, Electrical, Painting, Finishing, all Labor, etc. } $ 18,800

Owner S.M. Bd. of Education Address 1333 6th St., Santa Monica

Contractor Roy J. Beck & Sons { State License No. 39445-B-1 / City License No. }

Address Phone No.

Architect Joe M. Estep State License No.

Address 236 24th St. Phone No.

NOTE: The granting of a Building Permit does not grant any right or privilege to: (1) Erect any building and/or structure or any portion thereof, upon any street, alley, or other public place or portion thereof; or (2) Use any building and/or structure or any portion thereof, for any purpose that is, or may be prohibited by ordinance of the City of Santa Monica. The granting of a Building Permit does not affect or prejudice any claim of title to, or right of possession in, the property described in such Permit.

I have read the above application and know the contents thereof; the same is true and correct. I further state that I am familiar with the laws governing building within the City of Santa Monica and State of California, and amendments thereto, and that the above building and/or structure will be built in conformity therewith.

Approved W. Cusick Date 7/19/49 Signed S.M. Bd. of Ed. By Frank M. White Applicant

NOTE: IF NO PLANS ARE FILED, SHOW LOT AND BUILDING SITE PLAN AND WINDOW SIZES ON OTHER SIDE.

(FOR ZONING DEPARTMENT USE ONLY)

Distance—Curb to Property Line ( )

Minimum Distance—Property Line to Bldg. Line (15' ~~7~~ 13th St

Minimum Side Yard Width Per Ord. 9115 Ca 5' Map Sheet No. 9

Minimum Rear Yard Depth (15') Classification C-2 C-3 M-3

Minimum Depth Off-street Loading (0')

Minimum Distance between Buildings ( )

Intended use of new construction or alteration Addition to existing use R-3

Plans Checked and Use Approved [illegible] Date 7-18-49

CITY OF SANTA MONICA
BUILDING DEPT.—PLUMBING DIVISION

No. E20952

This permit is granted in accordance with application on file in Building Department.

Location 601 - Pico Blvd. Science Bldg. Date 1-26-55

Lot Bl. Tr. Sprinkler Valves

Permit Granted to A. L. Lock Gas Meters 1

Owner or Builder S.M. School Dist. Gas Outlets 11

Sewer ✓

Toilets	Sinks	Flr. ~~Sink~~ Drain	Htg. Appl.	Water Heaters
10	84	4		
Lav.	Ldry. Tray	Urinals	Gas Vent.	Water Piping
15		8		
Bath Tubs	Disp. Units	Trap Sand Grease	No. of Reg.	Exam. Cert. Renwl.
Sets 2				
Showers 2	Wash. Mach. 4	D.F. 4		Fee $ 109.00

Rough Plumbing	131	11-16-55	Ground Work		
GAS: House Piping	✓	" " "	GAS: Yard Piping	✓	12-8-55
WATER: House Piping	✓	" " "	WATER: Yard Piping	✓	11-18-55
Sewer (House)	✓	11-18-55	Sewer (Connection)	ON L.OT.	
Shower Pan			Sprinkler Valves		
Heating Appliances			No. of Reg.		
Gas Vent			Final Inspec.	✓	5-11-56

Water Heater

Gas Cert. No. Date Meter

Ocean Blue Engineers, Inc.

April 14, 2010

1402.2010.01-02

PARSONS
12100 Wilshire Boulevard, Suite 1950
Los Angeles, CA 90025

Attention: Ms. Mitra Nehoray Tome, AIA

SUBJECT: REMEDIAL ACTION OF A PLANTER AT THE PROPERTY LOCATED AT 601 PICO BOULEVARD, SANTA MONICA, CALIFORNIA

Dear Ms. Tome:

Enclosed with this transmittal is the report of our observations, field monitoring, remedial action, confirmation soil sampling and laboratory analyses following the excavation of the impacted soils from a part of the planter adjacent to the Science Building at the above referenced property.

If you have any questions or require additional information, please call us at (310) 473-5911.

Sincerely

OCEAN BLUE ENGINEERS, INC.

Jahan Nazarian - Ph.D, R.E.A.
Project Manager

REMEDIAL ACTION OF A PLANTER AT THE PROPERTY LOCATED AT 601 PICO BOULEVARD, SANTA MONICA, CALIFORNIA

FOR:
PARSONS
12100 WILSHIRE BOULEVARD, SUITE 1950
LOS ANGELES, CA 90025

BY:
OCEAN BLUE ENGINEERS, INC.
1727 S. BENTLEY AVENUE, SUITE 206
LOS ANGELES, CA 90025

APRIL 14, 2010

1727 S. Bentley Avenue, Suite 206
Los Angeles, CA 90025
Tel: (310) 473-5911
Fax: (310) 473-9110
www.obeinc.com

Ocean Blue
Engineers, Inc.

TABLE OF CONTENTS

	Page
1.0 Introduction	1
2.0 Property Description	1
3.0 Previous Investigations	1
4.0 Groundwater Depth	1
5.0 Field Activities Program	1
5.1 Remedial Action	2
5.2 Confirmation Soil Sampling	2
6.0 Laboratory Analyses Program	2
6.1 Quality Control Program	2
7.0 Site Restoration	2
8.0 Waste Management	3
9.0 Discussion	3
10. Conclusions	3
11.0 Recommendations	3
12.0 Limitations	3
13.0 Disclaimer	3
14.0 Summary	4
15.0 References	5

APPENDICES

Appendix A - Figures

Appendix B - Summary of the Laboratory Analyses Results Pertaining to the Soil Samples Collected from the Planter in 2009

Appendix C - Formal Laboratory Reports and Chain-of-Custody Records Pertaining to the Confirmation Soil Samples Collected on April 6, 2010

Appendix D - Signed Hazardous Waste Manifest and Weight Ticket Pertaining to the Disposal of Soils Excavated from the Planter on April 6, 2010

REMEDIAL ACTION OF A PLANTER AT THE PROPERTY LOCATED AT 601 PICO BOULEVARD, SANTA MONICA, CALIFORNIA

1.0 INTRODUCTION

Ocean Blue Engineers, Inc., (OBE) has been retained to perform remedial action of the western 30 feet of a planter adjacent to the Science Building at the above referenced property, conduct confirmation soil sampling, perform laboratory analyses, dispose of the impacted soils, backfill the excavation and prepare the appropriate report.

This report presents the results of our observations, field monitoring, confirmation soil sampling and laboratory analyses following the removal of the impacted soils from a part of the planter referenced above.

2.0 PROPERTY DESCRIPTION

The property located at 601 Pico Boulevard, Santa Monica, California, houses Santa Monica High School (SAMOHI). Several buildings, playing fields and parking lots are present at the school.

Figure 1 enclosed in Appendix A presents a partial plot plan of the property showing the part of the planter adjacent to the Science Building which is the subject of this project.

3. PREVIOUS INVESTIGATIONS

The investigation of the planter adjacent to the Science Building in 2009 had shown that the western 30 feet of the planter contained pesticides such as chlordane and dieldrin in the near surface soils (at a depth of 0.5 foot) above the California Human Health Screening Levels (CHHSLs) (1). However, at a depth of two feet pesticides were either non-detected or their levels were below their respective CHHSLs (1).

Table B1 enclosed in Appendix B presets a summary of the laboratory analyses results pertaining to the soil samples collected in 2009 (1).

4. GROUNDWATER DEPTH

The State of California geotracker database was employed to obtain groundwater data for the vicinity of the property. The nearest monitoring wells are located at a service station located within one-quarter of one-mile to the west/southwest of the property at 332 Pico Boulevard, Santa Monica. The average groundwater depth for this site is reported to be approximately 45 feet from the surface and the ground surface elevation is about 60 feet above mean sea level (MSL) (2).

Based on the above information, and considering the elevation of the property which is approximately 70 feet above MSL (3), the groundwater depth at the property is estimated to be 50 to 55 feet from the surface.

5. FIELD ACTIVITIES PROGRAM

The field activities which included excavation of impacted soils of the western 30 feet of the planter adjacent to the Science Building , field monitoring, confirmation soil sampling, laboratory analyses, disposal of the impacted soils and backfilling of the excavation was conducted in several stages as follows:

5.1 Remedial Action

On April 6, 2010, a backhoe was employed to excavated the impacted soils to a depth of two feet in the western 30 feet of the planter and place them on plastic sheets placed next to the excavation. Two roof drain pipes, two laboratory drain lines, a sewer line, a sewer clean-out and an electrical line were uncovered during the excavation activities. A tree stump is located adjacent to a roof drain and it could not be removed without damaging a roof drain. During the excavation activities, a photo-ionization detector (PID) was used to monitor the emissions from the excavated soils. The field monitoring did not detect any emissions.

Figure 1 enclosed in Appendix A presents the extent of the remediated area of the planter.

5.2 Soil Sampling

On April 6, 2010, confirmation soil samples were collected from the excavation bottom at depths of 2 feet 3 inches from the surface. A samples tube was inserted directly into the soil mass at each soil sample location and completely filled with soil. After collection of each soil sample, the sample tube ends were covered with Teflon, sealed with plastic end caps, labeled and stored in an ice chest filled with ice for preservation of the soil samples.

Figure 1 enclosed in Appendix A shows the locations of the confirmation soil samples collected on April 6, 2010.

6. LABORATORY ANALYSES PROGRAM

The soil samples were transported to a State of California certified laboratory under the strict chain-of-custody procedures. The laboratory was requested to analyze all the samples by the EPA Method 8081A for pesticides and to provide the results on the same day. Table 1 presents a summary of the laboratory analyses results for the confirmation soil samples collected on April 6, 2010:

Table 1 - Summary of the Laboratory Analyses Results for the Confirmation Soil Samples Collected on April 6, 2010

Confirmation Soil Sample I.D.		EPA 8081A (Pesticides) µg/kg♦
#1	Excavation Bottom @ 2′ 3″ Below Surface	ND
#2	Excavation Bottom @ 2′ 3″ Below Surface	ND

ND = Non-Detected
♦ Method Detection Limit = 3 µg/kg, Except for Chlordane and Toxaphene which Have Higher Detection Limits.

Enclosed in Appendix C are the formal laboratory reports and the chain-of-custody records pertaining to the confirmation soil samples collected on April 6, 2010 from the excavation bottom.

6.1 Quality Control Program

The results of the quality control program conducted by the laboratory indicate that the percentage of recoveries of the spiked and duplicate spiked samples are within the acceptable limits. This indicates that the laboratory results are reliable.

7. SITE RESTORATION

On April 7, 2010, the excavation was backfilled with approximately 11.5 tons of imported fill sand to the surface watered and compacted lightly to avoid damaging the lines within the excavation.

8. WASTE MANAGEMENT

On April 6, 2010, the excavated soils were loaded onto a truck and shipped under hazardous waste manifest to a permitted landfill for disposal.

Enclosed in Appendix D is the signed hazardous waste manifest and the weight ticket pertaining to the soils excavated from the western 30 feet of the planter adjacent to the Science Building on April 6, 2010.

9. DISCUSSION

Confirmation soil sampling and analyses following the remedial action showed that the two soil samples collected from the excavation bottom were non-detected for pesticides.

10. CONCLUSIONS

The impacted soils in the western 30 feet of the planter adjacent to the Science Buildings have been removed and the area of concern has been remediated satisfactorily.

11. RECOMMENDATIONS

Based on the available data, no further action in the western 30 feet of the planter adjacent to the Science Building is recommended at this time.

12. LIMITATIONS

The conclusions and recommendations in this report are based on the following:

a. The results of laboratory analyses of two confirmation soil samples collected from the excavation bottom after remedial action;

b. Review of previous subsurface investigation report (1);

c. Field monitoring and the observations of field personnel;

d. The information regarding groundwater data obtained by the personnel of OBE.

It is possible that variations in the soil or ground conditions could exist beyond the points explored in this investigation. Also, changes in the groundwater conditions could occur in the future due to variations in rainfall, temperature, regional water usage, or other factors.

Further regulatory modifications, agency inspections, and/or attitude changes may affect the environmental status of the property.

13. DISCLAIMER

The professional services provided by OBE were performed using the degree of care and skill ordinarily exercised by environmental professionals in this field.

Except as otherwise expressly set forth in this report, no warranty, expressed or implied, of any kind is made or intended in connection with this report, or by the fact that you are being furnished with the report, or by any other oral or written statement.

OBE does not warrant or guarantee the property suitable for any particular purpose or certify the property as clean.

This report has been prepared for the benefit of PARSONS (the client). Any use of or reliance upon this information by a party other than the client shall be solely at the risk of such third party and without legal recourse against OBE, its subsidiaries, subcontractors, and affiliates, or their respective employees, officers or directors, regardless of whether the action in which recovery of damage is sought is based upon contract, tort (including the sole, concurrent, or other negligence and strict liability of OBE), statute or otherwise. This report shall not be used by any party that does not agree to be bound by the above statement.

14. SUMMARY

This report has presented our observations, the results of the field monitoring, confirmation soil sampling, laboratory analyses program, backfilling of the excavation and soil disposal, as well as conclusions and recommendations regarding the remedial action performed at the western 30 feet of the planter adjacent to the Science Building at the property located at 601 Pico Boulevard, Santa Monica, California.

If you have any questions or need additional information, please call us at (310) 473-5911.

Sincerely,
OCEAN BLUE ENGINEERS, INC.

Jahan Nazarian - Ph.D., R.E.A.
Project Manager

John P. Schock, B.S.
Registered Civil Engineer



15.0 REFERENCES


1. Additional Soil Sampling Memorandum, Shallow Planter, Science Building, Santa Monica High School, Kroner Environmental Services, Inc, August 26, 2009.

2. Geotracker Database Global I.D. T0603739924: Quarterly Monitoring and Status Report, ARCO # 1946, 332 Pico Boulevard, Santa Monica, California, The Source Group, July 15, 2009.

3. USGS Map, Beverly Hills Quadrangle, California 7.5 Minute Series (Topographic), 1966, Photorevised 1981.

APPENDIX A

Figures

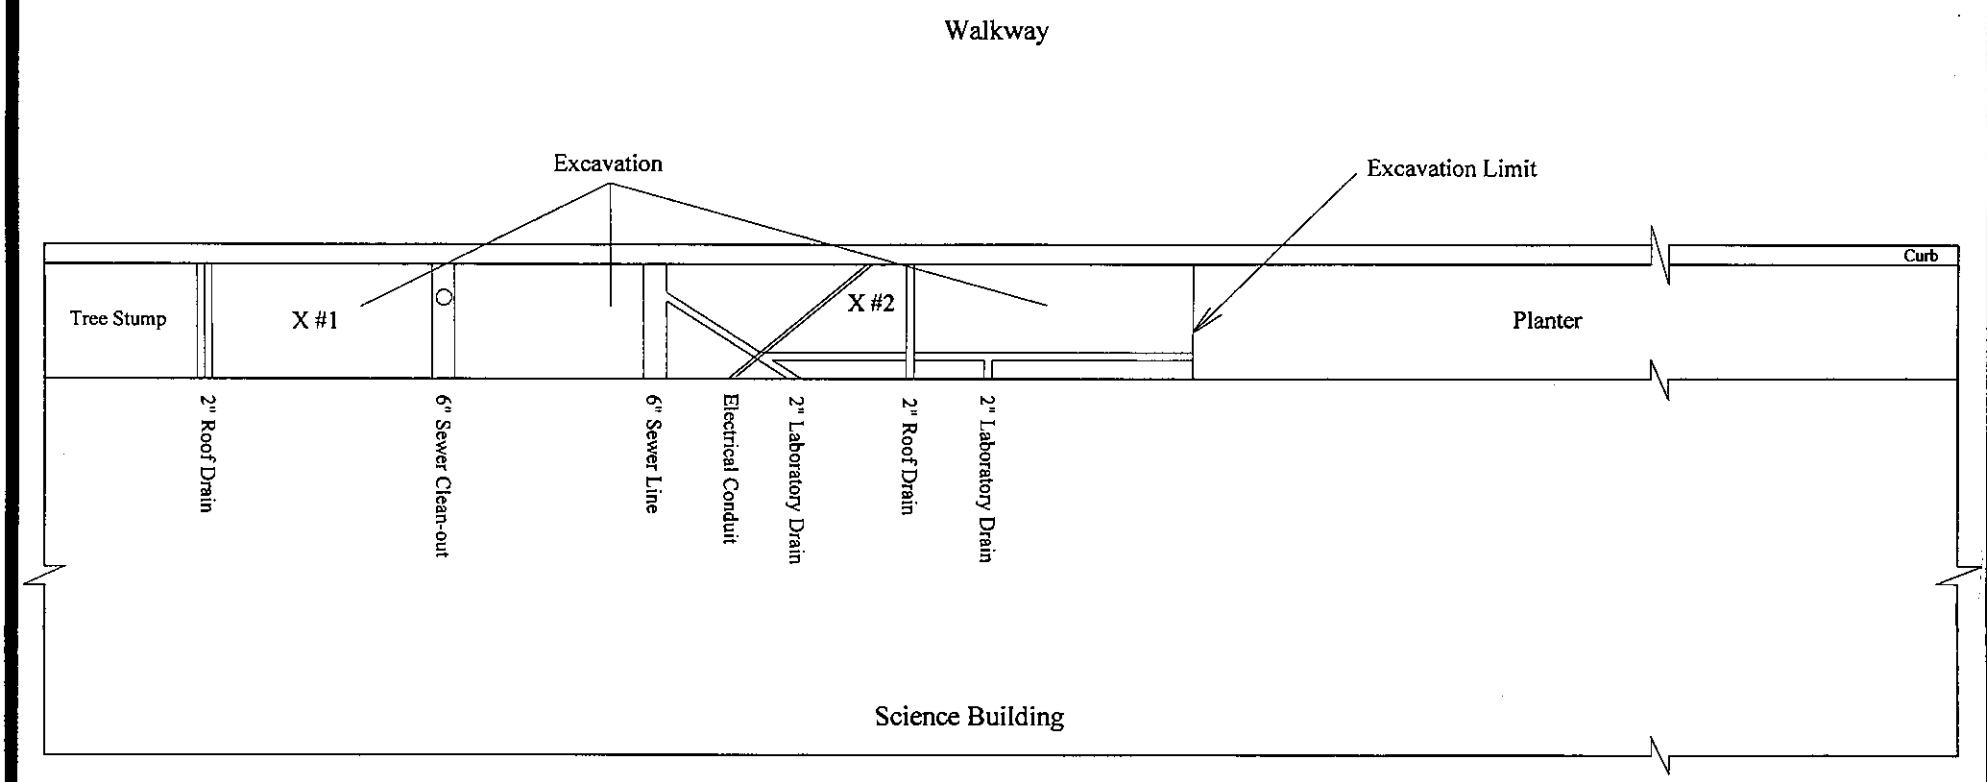

LEGEND
X = Sample Location
Scale: 1" = 5' (0 – 5')

Ocean Blue Engineers, Inc.

PARTIAL PROPERTY PLOT PLAN
Showing the Science Building, Planter, the Excavation Limit, Underground Lines and the Soil Sample Locations
601 Pico Boulevard
Santa Monica, CA 90401

Project No.
1402.2010.01-02

Drawing No.
1

APPENDIX B

Summary of the Laboratory Analyses Results Pertaining to the Soil Samples Collected from the Planter in 2009

TABLE 1
SUMMARY OF SOIL SAMPLE RESULTS

Proposed New Construction Area

Santa Monica High School, 601 Pico Blvd., Santa Monica, CA

SAMPLE			Pesticides								Metals	LAB
ID	Depth (Ft)	Date	alpha Chlordane	gamma Chlordane	4,4 -DDD	4,4 -DDE	4,4 -DDT	Dieldrin	Chlordane	Others	Lead	
			8081A (ug/kg)								8082 (ug/kg)	
Areas Around Existing Structures - Lead and Termiticides												
HAB-5	0.5	1/26/2009	79.1	63.2	28.5	42.8	205	**57.7**	**1180**	ND	47.7	Positive
HAB-5	2.0	1/26/2009	ND(<8)	ND(<8)	ND(<16)	ND(<16)	ND(<16)	ND(<12)	58.9	ND	6.00	Positive
HAB-5-SO-01 @ 0.5	0.5	8/3/2009	16.3	13.2	37.7	136	963	ND(<3)	**958**	ND	36.8	Positive
HAB-5-SO-01 @ 2	2.0	8/3/2009	ND(<2)	ND(<2)	5.40	9.32	71.7	ND(<3)	105	ND	6.92	Positive
HAB-5-SO-02 @ 0.5	0.5	8/3/2009	160	161	15.9	24.3	126	ND(<3)	**2410**	ND	69.4	Positive
HAB-5-SO-02 @ 2	2.0	8/3/2009	11.2	10.4	ND(<4)	4.40	ND(<20)	ND(<12)	193	ND	13.6	Positive
HAB-5-SO-03 @ 0.5	0.5	8/3/2009	ND(<2)	ND(<2)	ND(<4)	ND(<4)	ND(<4)	ND(<3)	19.3	ND	61.3	Positive
HAB-5-SO-03 @ 2	2.0	8/3/2009	ND(<2)	ND(<2)	ND(<4)	ND(<4)	ND(<4)	ND(<3)	ND(<10)	ND	2.62	Positive
Maximum Detected		ug/kg	**160**	**161**	**37.7**	**136**	**963**	**0**	**2410**	0	**69.4**	
		mg/kg	**0.16**	**0.161**	**0.0377**	**0.136**	**0.963**	**0**	**2.41**	0	**0.0694**	
CHHSL for Residential Use		ug/kg	-	-	*2300*	*1600*	*1600*	*35*	*430*	-	*89*	

ABBREVIATIONS

CHHSLs California Human Health Screening Levels

mg/kg Milligrams per kilogram

ND Not Detected at or above Practical Quantitation Limit in parentheses (if reported)

ug/kg Micrograms per kilogram

Source: Kroner Environmental Services, Inc., Please See Reference #1

APPENDIX C

Formal Laboratory Reports and Chain-of-Custody Records Pertaining to the Confirmation Soil Samples Collected on April 6, 2010

Alpha Scientific Corporation
Environmental Laboratories

04-06-2010

Dr. Jahan Nazarian
Ocean Blue Engineers, Inc.
1727 S. Bentley Ave., Suite 206
Los Angeles, CA 90025

Project: 1402.2010.01-02/Remediation at the Planter
Project Site: 601 Pico Blvd., Santa Monica
Sample Date: 04-06-2010
Lab Job No.: D004018

Dear Dr. Nazarian:

Enclosed please find the analytical report for the samples received by Alpha Scientific Corporation on 04-06-2010 and analyzed by the following methods:

EPA 8081A (Organochlorine Pesticides)

All analyses have met the QA/QC criteria of this laboratory.

The sample(s) arrived in good conditions (i.e., chilled, intact) and with a chain of custody record attached.

Alpha Scientific Corporation is a CA DHS certified laboratory (Certificate Number 2633). Thank you for giving us the opportunity to serve you. Please feel free to call me at (562) 809-8880 if our laboratory can be of further service to you.

Sincerely,

Roger Wang, Ph.D.
Laboratory Director

Enclosures

This cover letter is an integral part of this analytical report.

16760 Gridley Road, Cerritos, CA 90703 Phone (562) 809-8880 Fax (562) 809-8801

Client:	Ocean Blue Engineers, Inc.	Lab Job No.:	D004018
Project:	1402.2010.01-02/Remediation at the Planter		
Project Site:	601 Pico Blvd., Santa Monica	Date Sampled:	04-06-2010
Matrix:	Soil	Date Received:	04-06-2010
Prep. Method:	EPA 3550B	Date Prepared:	04-06-2010
Batch No.	CD06-PS1	Date Analyzed:	04-06-2010
		Date Reported:	04-06-2010

EPA 8081A (Organochlorine Pesticides)
Reporting Unit: µg/kg (ppb)

LAB SAMPLE I.D.			MB	D004018-1	D004018-2			
CLIENT SAMPLE I.D.				#1 at 2'3"	#2 at 2'3"			
DILUTION FACTOR				1	1			
COMPOUND	**MDL**	**PQL**						
Alpha-BHC	3	5	ND	ND	ND			
Gamma-BHC (Lindane)	3	5	ND	ND	ND			
Heptachlor	3	5	ND	ND	ND			
Aldrin	3	5	ND	ND	ND			
Betta-BHC	3	5	ND	ND	ND			
Delta-BHC	3	5	ND	ND	ND			
Heptachlor Epoxide	3	5	ND	ND	ND			
Endosulfan I	3	5	ND	ND	ND			
4,4'-DDE	3	5	ND	ND	ND			
Dieldrin	3	5	ND	ND	ND			
Endrin	3	5	ND	ND	ND			
4,4'-DDD	3	5	ND	ND	ND			
Endosulfan II	3	5	ND	ND	ND			
4,4'-DDT	3	5	ND	ND	ND			
Endrin Aldehyde	3	5	ND	ND	ND			
Endosulfan Sulfate	3	5	ND	ND	ND			
Methoxychlor	3	5	ND	ND	ND			
Chlordane	15	25	ND	ND	ND			
Toxaphene	60	100	ND	ND	ND			

MDL=Method Detection Limit; PQL=Practical Quantitation Limit; MB=Method Blank;
ND=Not Detected (below DF × MDL).
J=Result is beween DF × MDL and DF × PQL;
* Obtained from a higher dilution analysis.

16760 Gridley Road, Cerritos, CA 90703 Phone (562) 809-8880 Fax (562) 809-8801

04-06-2010

EPA 8081A (Pesticides)
Batch QA/QC Report

Client:	Ocean Blue Engineers, Inc.	Lab Job No.:	D004018
Project:	1402.2010.01-02/Remediation at the Planter		
Matrix:	Soil	Lab Sample ID:	UR004006-32
Batch No.	CD06-PS1	Date Analyzed:	04-06-2010

I. MS/MSD Report
Unit: ppb

Analyte	Method Blank	Spike Conc.	MS	MSD	MS %Rec.	MSD %Rec.	% RPD	%RPD Accept. Limit	%Rec Accept. Limit
Gamma-BHC	ND	20	16.6	18.6	83.0	93.0	11.4	30	46-127
Heptachlor	ND	20	17.0	18.7	85.0	93.5	9.5	30	31-134
Aldrin	ND	20	17.2	19.3	86.0	96.5	11.5	30	36-132
Dieldrin	ND	20	18.1	18.7	90.5	93.5	3.3	30	21-134
Endrin	ND	20	22.4	20.4	112.0	102.0	9.3	30	42-139
4,4'-DDT	ND	20	21.9	20.6	109.5	103.0	6.1	30	21-134

II. LCS Result
Unit: ppb

Analyte	LCS Report Value	True Value	Rec.%	Accept. Limit
Gamma-BHC	18.2	20	91.0	80-120
Heptachlor	19.0	20	95.0	80-120
Aldrin	19.7	20	98.5	80-120
Dieldrin	19.0	20	95.0	80-120
Endrin	18.8	20	94.0	80-120
4,4'-DDT	18.5	20	92.5	80-120

ND: Not Detected.

16760 Gridley Road, Cerritos, CA 90703 Phone (562) 809-8880 Fax (562) 809-8801

Chain-of-Custody Records Page 1 of 1

D004018

Ocean Blue Engineers, Inc.

Client: OBE/PAR/SAM 045	Project Description: Remediation at the Planter 601 Pico Blvd, Santa Monica
Job Number: 1402.2010.01-02	Sampler(s): John

Sample Number	Sample Matrix	Date Sampled	Time Sampled	Type: Composite or Grab	Number of Containers	Comments / Lab ID	EPA 8015 (M)g	EPA 8015 (M)d	EPA 8015 (M) (C4 - C40)	EPA 8260B (BTEX & Oxys)	EPA 8260B (VOCs)	EPA 418.1 (TRPH)	EPA 8270 (Semi VOCs)	EPA 8082 (PCBs)	EPA 7000 Series Metals	EPA 8081A (Pesticides)
Analyses Required																
#1 at 2' 3"	Soil	April 6, 2010	a.m.	Grab	1	D004018-1										X
#2 at 2' 3"	"	"	"	"	1	-2										X

Signature	Company	Date	Time
Relinquished By: John Nazarian	Ocean Blue Engineering	April 6, 2010	2:00 p.m.
Received By:	ASC Lab	4-6-2010	2:00 pm
Relinquished By:			
Received By:			

APPENDIX D

Signed Hazardous Waste Manifest and Weight Ticket Pertaining to the Disposal of the Soils Excavated from the Planter on April 6, 2010

Please print or type. (Form designed for use on elite (12-pitch) typewriter.)

Form Approved. OMB No. 2050-0039

UNIFORM HAZARDOUS WASTE MANIFEST	1. Generator ID Number	2. Page 1 of	3. Emergency Response Phone	4. Manifest Tracking Number
	CAL000258025	1	(800) 368-4778	007145354 JJK

GENERATOR

5. Generator's Name and Mailing Address
SANTA MONICA HIGH SCHOOL
601 PICO BLVD.
SANTA MONICA CA 90401
Generator's Phone: 310 473-6911

Generator's Site Address (if different than mailing address)
601 PICO BLVD.
SANTA MONICA CA 90401

6. Transporter 1 Company Name
ENVIRONMENTAL RECOVERY SERVICES, INC.
U.S. EPA ID Number
CAR000188201

7. Transporter 2 Company Name
NV TRANSPORT
U.S. EPA ID Number
CAR000189928

8. Designated Facility Name and Site Address
US ECOLOGY
HWY 95, 12 MILES SOUTH
BEATTY NV 89003
Facility's Phone: (775)553-2203
U.S. EPA ID Number
NVT330010000

9a. HM	9b. U.S. DOT Description (Including Proper Shipping Name, Hazard Class, ID Number, and Packing Group (if any))	10. Containers No.	10. Containers Type	11. Total Quantity	12. Unit Wt./Vol.	13. Waste Codes		
	1. NON RCRA HAZARDOUS WASTE, SOLID (SOIL.)	1	CM	20	Y	552		
	2.							
	3.							
	4.							

14. Special Handling Instructions and Additional Information
981) 07-013-7759-0 - CONTAMINATED SOIL.
ERG#:981. N/A **ERS W.O.#53487 - SA **
BILL TO ENVIROSERV **WEAR PROPER PPE

15. GENERATOR'S/OFFEROR'S CERTIFICATION: I hereby declare that the contents of this consignment are fully and accurately described above by the proper shipping name, and are classified, packaged, marked and labeled/placarded, and are in all respects in proper condition for transport according to applicable international and national governmental regulations. If export shipment and I am the Primary Exporter, I certify that the contents of this consignment conform to the terms of the attached EPA Acknowledgment of Consent.
I certify that the waste minimization statement identified in 40 CFR 262.27(a) (if I am a large quantity generator) or (b) (if I am a small quantity generator) is true.

Generator's/Offeror's Printed/Typed Name	Signature	Month	Day	Year
for SA Mohr		4	6	10

INTL

16. International Shipments ☐ Import to U.S. ☐ Export from U.S. Port of entry/exit:
Transporter signature (for exports only): Date leaving U.S.:

TRANSPORTER

17. Transporter Acknowledgment of Receipt of Materials

Transporter 1 Printed/Typed Name	Signature	Month	Day	Year
Javier J Rico		4	6	10
Transporter 2 Printed/Typed Name	Signature	Month	Day	Year
Edgar E Soto		4	7	10

DESIGNATED FACILITY

18. Discrepancy
18a. Discrepancy Indication Space ☐ Quantity ☐ Type ☐ Residue ☐ Partial Rejection ☐ Full Rejection
Manifest Reference Number:
18b. Alternate Facility (or Generator) U.S. EPA ID Number
Facility's Phone:
18c. Signature of Alternate Facility (or Generator) Month Day Year

19. Hazardous Waste Report Management Method Codes (i.e., codes for hazardous waste treatment, disposal, and recycling systems)

1.	2.	3.	4.
H132			

20. Designated Facility Owner or Operator: Certification of receipt of hazardous materials covered by the manifest except as noted in Item 18a

Printed/Typed Name	Signature	Month	Day	Year
		4	11	10

EPA Form 8700-22 (Rev. 3-05) Previous editions are obsolete.

TRANSPORTER'S COPY

10:14AM 4-07-10
TIME IN 9:27AM

TICKET NUMBER 130852

RUCK NUMBER 027 MANIFEST NO. 007145354JJK

US ECOLOGY
BEATTY, NV.
(775)553-2203

NBOUND 62180 lb

62180 lb GROSS
37940 lb TARE
24240 lb NET

LFR an ARCADIS company

March 25, 2009 002-11144-14

Ms. Virginia I. Hyatt
Purchasing Director
Santa Monica–Malibu Unified School District
1651 Sixteenth Street
Santa Monica, California 90404-3891

Subject: Stage 2 Pipeline Risk Analysis of a High-Volume Water Pipeline Located Within 1,500 Feet of the Santa Monica High School, Science and Technology Building and Site Improvements Project, 601 Pico Boulevard, Santa Monica, California

Dear Ms. Hyatt:

LFR Inc. (LFR) is pleased to submit to the Santa Monica–Malibu Unified School District (SMMUSD) this report presenting the results of a Stage 2 pipeline risk analysis for a high-volume water pipeline located within 1,500 feet of the Santa Monica High School, Science and Technology Building and Site Improvements Project. Santa Monica High School is located at 601 Pico Boulevard, Santa Monica, California ("the Site"; Figure 1). The Site specifically consists of the Science and Technology buildings, a parking lot, a softball field, an auto shop, a grounds maintenance office, and landscaped walkways.

LFR conducted a pipeline search in January 2009 to identify hazardous materials pipelines, natural gas pipelines, and/or high-volume water lines within 1,500 feet of the Site. The pipeline search entailed submitting requests to the state fire marshal, The Gas Company (the local natural gas purveyor), and the City of Santa Monica Public Works Department. The pipeline search did not identify any hazardous materials pipelines or any natural gas pipelines exceeding 80 pounds per square inch (psi), indicating no further review of either of these pipeline types was necessary. Twelve high-volume water lines were identified. High-volume water pipelines (defined as pipelines with diameters greater than 12 inches) are required by the California Department of Education (CDE) to undergo a risk assessment. This report constitutes the further evaluation of the identified high-volume water lines.

This risk analysis was conducted using the methodology presented in the CDE "Guidance Protocol for School Site Pipeline Risk Analysis," dated February 2007 ("the February 2007 Protocol"). This report presents an evaluation of potential hazards to identify imminent health and safety threats posed by the pipelines to students, faculty, and staff within the boundaries of the Site. This document describes the methodology used to conduct the pipeline risk assessments and summarizes the findings.

714.444.0111 m
714.444.0117 f
3150 Bristol Street, Suite 250
Costa Mesa, California 92626
Offices Nationwide
www.lfr.com

Executive Summary

The February 2007 Protocol defines high-volume water lines as lines 12 inches in diameter or greater. This Stage 2 pipeline risk analysis considered the potential impacts associated with hypothetical worst-case accidental release from the 12 active high-volume water pipelines located within 1,500 feet of the Site (Figure 2). Table 1 identifies the locations and diameters of the identified pipelines.

Table 1. Location and Diameter of Identified Pipelines

Pipeline Location (Name)	Pipeline Cross Streets	Diameter
Lincoln Boulevard	Colorado and Strand	12 inches
Pico Boulevard	Lincoln Boulevard and 4th Street	12 inches
4th Street	Pico and Colorado Avenue	Mostly 10 inches (the portion crossing the freeway is 12 inches)
5th Street	I-10 and Colorado Avenue	12 inches
Colorado Avenue	Lincoln Boulevard and 6th Street	12 inches
Main Street	Colorado Avenue and Pico Boulevard	12 inches
3rd Street	Pico Boulevard and Bay	12 inches
Alley between 4th and 5th Streets	At Colorado Avenue going northwest	12 inches
Alley between 5th and 6th Streets	At Colorado Avenue going northwest	12 inches
Alley between 6th and 7th Streets	At Colorado Avenue going northwest	12 inches
Alley between 7th Street and Lincoln Boulevard	At Colorado Avenue going northwest	12 inches
Alley between Lincoln Boulevard and 9th Street	At Colorado Avenue going northwest	12 inches

Under the February 2007 Protocol, a water line poses a significant risk to a site if an accidental release can result in a pool (located onsite) with a depth of 1 foot or greater in a five-minute release period. A 1-foot-deep pool could pose a drowning hazard or lead to flooding and subterranean erosion, resulting in subsidence or the formation of a sinkhole on the site. Based on the risk calculations contained in the February 2007 Protocol, the maximum impact distance for a release from a 12-inch-diameter water pipeline is 59 feet. Since none of the 12 high-volume pipelines identified above are located within 59 feet of the Site, and are all located topographically lower than the Site (Figure 3), these water pipelines do not pose a significant risk to the Site population.

Introduction

The California Code of Regulations (CCR) Title 5, Section 14010(h) stipulates that proposed or significantly modified school sites must not be located near an aboveground water storage tank or within 1,500 feet of the easement of an aboveground or underground pipeline that can pose a safety hazard as determined by a risk analysis study. If the risk analysis shows potential hazards, exemptions to specific sections of these regulations may be granted, as described under CCR Title 5 Sections 14010(u) and 14011(n), if the risks associated with these potential hazards can be mitigated.

Based on information from the Phase I Environmental Screening Assessment for the Site and a CDE Checklist Review conducted by LFR, 12 relevant[1] high-volume water pipelines were identified:

- 12-inch-diameter water pipeline on Lincoln Boulevard
- 12-inch-diameter water pipeline on Pico Boulevard
- 10-inch-diameter water pipeline on 4th Street (the portion crossing the freeway is 12 inches in diameter)
- 12-inch-diameter water pipeline on 5th Street
- 12-inch-diameter water pipeline on Colorado Avenue
- 12-inch-diameter water pipeline on Main Street
- 12-inch-diameter water pipeline on 3rd Street
- 12-inch-diameter water pipeline in the alley between 4th Street and 5th Street
- 12-inch-diameter water pipeline in the alley between 5th Street and 6th Street
- 12-inch-diameter water pipeline in the alley between 6th Street and 7th Street
- 12-inch-diameter water pipeline in the alley between 7th Street and Lincoln Boulevard
- 12-inch-diameter water pipeline in the alley between Lincoln Boulevard and 9th Street

Because the SMMUSD proposes to modify the existing school site, a Stage 2 risk analysis is required to assess the potential imminent health and safety risks from hypothetical worst-case accidental releases from the pipelines.

Site and Pipeline Information

The Site consists of the Science and Technology buildings, a parking lot, a softball field, an auto shop, a grounds maintenance office, and landscaped walkways of the Santa Monica High School located at 601 Pico Boulevard. LFR performed a Phase I Environmental Screening Assessment and

[1] Other pipelines may have been identified within the 1,500-foot radius of the Site. However, only the pipelines that fell within the parameters of the February 2007 Protocol were evaluated.

a pipeline review to identify all pipelines within 1,500 feet of the Site (natural gas, petroleum, and water pipelines). Based on the information contained in the reports, twelve high-volume water pipelines were identified. The pipeline locations, diameters, and distances from the Site are listed in Table 2 and shown on Figure 1.

Table 2. Pipeline Location, Diameter, and Distance from the Site

Type	Diameter	Pipeline Location	Distance from Site
High-Volume Water	12-inch	Lincoln Boulevard	205 feet
High-Volume Water	12-inch	Pico Boulevard	510 feet
High-Volume Water	10-inch/12-inch	4th Street	800 feet
High-Volume Water	12-inch	5th Street	615 feet
High-Volume Water	12-inch	Colorado Avenue	1,070 feet
High-Volume Water	12-inch	Main Street	1,400 feet
High-Volume Water	12-inch	3rd Street	1,340 feet
High-Volume Water	12-inch	Alley between 4th and 5th Streets	1,220 feet
High-Volume Water	12-inch	Alley between 5th and 6th Streets	1,060 feet
High-Volume Water	12-inch	Alley between 6th and 7th Streets	1,060 feet
High-Volume Water	12-inch	Alley between 7th Street and Lincoln Boulevard	1,120 feet
High-Volume Water	12-inch	Alley between Lincoln Boulevard and 9th Street	1,200 feet

Risk Assessment Approach

The purpose of a Stage 2 risk analysis is to analyze potential imminent health and safety risks including potential fatalities to students, faculty, and staff at a school site associated with possible accidental releases from a pipeline. A Stage 2 pipeline risk analysis for water pipelines does not predict future events. The indication of risk developed by a Stage 2 risk analysis (significant or not significant) is intended for use for threat prioritization and planning purposes only.

The CDE requires that high-volume water pipelines be evaluated as part of a Stage 2 pipeline risk analysis. The February 2007 Protocol defines high-volume water lines as lines that are 12 inches in diameter or greater. According to the February 2007 Protocol, a water line poses a significant risk to a site population if an accidental release can result in a pool (located onsite) with a depth of 1 foot or greater. A 1-foot-deep pool could pose a drowning hazard or could lead to flooding and subterranean erosion, resulting in subsidence or the formation of a sinkhole on the site.

As stated in the February 2007 Protocol, the diameter of a 1-foot-deep pool is calculated assuming a full rupture of the water pipeline for a period of five minutes. If the terrain is relatively flat, the February 2007 Protocol assumes that a circular pool will form from the release point. If the water line is draining into a channel (i.e., a street bordered by a curb system) it is assumed that a rectangular pool will form from the release point. Since the pool is assumed to be displaced by a full diameter towards the school site, the pool diameter is taken as an estimate of the impact distance. However, topographic features of the site and the surrounding area can be considered when evaluating the potential for a pool to accumulate on a site.

Water Pipeline Findings

Table 3: Water Pipeline Potential Impact on Site

Pipeline	Impact Distance (flat topography)	Distance from Site	Topography	Potentially Impact Site?
12-inch-diameter in Lincoln Boulevard	59 feet	205 feet	Elevation of pipeline lower than nearest Site border	No
12-inch-diameter in Pico Boulevard	59 feet	510 feet		No
10-inch/12-inch-diameter in 4th Street	59 feet	800 feet		No
12-inch-diameter in 5th Street	59 feet	615 feet		No
12-inch-diameter in Colorado Avenue	59 feet	1,070 feet		No
12-inch-diameter in Main Street	59 feet	1,400 feet		No
12-inch-diameter in 3rd Street	59 feet	1,340 feet		No
12-inch-diameter in alley between 4th Street and 5th Street	59 feet	1,220 feet		No
12-inch-diameter in alley between 5th Street and 6th Street	59 feet	1,060 feet		No
12-inch-diameter in alley between 6th Street and 7th Street	59 feet	1,060 feet		No
12-inch-diameter in alley between 7th Street and Lincoln Boulevard	59 feet	1,120 feet		No
12-inch-diameter in alley between Lincoln Boulevard and 9th Street	59 feet	1,200 feet		No

Based on the February 2007 Protocol, the maximum impact distance of the twelve 12-inch-diameter water pipelines is 59 feet (Appendix A). Since the water pipelines are located farther than 59 feet from the Site, and the Site is elevated above the pipelines (i.e., water would flow away

from the Site in the event of a rupture), these water pipelines do not pose a significant risk to the Site population under the CDE criterion of significant risk.

Conclusions and Recommendations

Based on the February 2007 Protocol, the 12 high-volume water pipelines located within 1,500 feet of the Site do not pose a significant risk to the Site. Therefore, a Stage 3 pipeline risk analysis is not required.

Per CDE requirements related to findings, based on LFR's pipeline search and this Stage 2 analysis, the area within 1,500 feet of the proposed school site does not contain one or more pipelines, situated underground or aboveground, that carry hazardous substances, extremely hazardous materials or hazardous wastes, unless the pipeline is a natural gas line that is only used to supply natural gas to that school or neighborhood or other nearby schools, and no pipelines within 1,500 feet of, or at, the proposed school site pose a safety hazard as determined by a risk analysis study conducted per CDE criteria.

Limitations

The opinions and recommendations presented in this report are based upon the scope of services, information obtained through performance of the services, and the schedule as agreed upon by LFR and the party for whom this report was originally prepared. This report is an instrument of professional service and was prepared in accordance with the generally accepted standards and level of skill and care under similar conditions and circumstances established by the environmental consulting industry. No representation, warranty or guarantee, expressed or implied, is intended or given. To the extent that LFR relied upon any information prepared by other parties not under contract to LFR, LFR makes no representation as to the accuracy or completeness of such information. This report is expressly for the sole and exclusive use of the party for whom this report was originally prepared for a particular purpose. Only the party for whom this report was originally prepared and/or other specifically named parties have the right to make use of and rely upon this report. Reuse of this report or any portion thereof for other than its intended purpose, or if modified, or if used by third parties, shall be at the user's sole risk.

Results of any investigation or testing and any findings presented in this report apply solely to conditions existing at the time when LFR's investigative work was performed. It must be recognized that any such investigative or testing activities are inherently limited and do not represent a conclusive or complete characterization. Conditions in other parts of the project site may vary from those at the locations where data were collected. LFR's ability to interpret investigation results is related to the availability of the data and the extent of the investigation activities. As such, 100 percent confidence in environmental investigation conclusions cannot reasonably be achieved.

LFR, therefore, does not provide any guarantees, certifications or warranties regarding any conclusions regarding environmental contamination of any such property. Furthermore, nothing contained in this document shall relieve any other party of its responsibility to abide by contract documents and applicable laws, codes, regulations or standards.

It has been a pleasure to work with you on this project. If you have any questions concerning the contents of this report or attachments, please call Alice Hale at (510) 652-4500, Stephanie Gentry at (916) 786-2132 or Martin Hamann at (714) 755-7216.

Sincerely,





Martin E. Hamann, PG, CHG, REA II
Principal Hydrogeologist (P.G. #5482)

Alice M. Hale
Staff II Engineer

Attachments

Figures: 1 Site Vicinity Map
2 Pipeline Locations
3 Site Topography

Appendix: A Pipeline Risk Calculations

References

California Department of Education (CDE). 2007. Guidance Protocol for School Site Pipeline Risk Analysis. February.

LFR Inc. (LFR). 2009. Phase I Environmental Site Assessment, Santa Monica High School, Science and Technology Building and Site Improvements Project, 601 Pico Boulevard, Santa Monica, California. January 20.

LFR an ARCADIS company

CERTIFICATION

This document has been prepared under the supervision of and reviewed by an LFR Inc. California Registered Geotechnical Engineer and Professional Engineer.

March 25, 2009

Jeff R. Raines, P.E., G.E. Date
Principal Geotechnical Engineer
California Professional Engineer No. C51120
California Registered Geotechnical Engineer No. 2762



FIGURES



MAP SOURCE: Google Earth Pro™ 2007, 34°00'40.43"N, 118°29'06.03"W

N

0 300 600 1,200 feet

Vicinity Map

Santa Monica High School
601 Pico Boulevard, Santa Monica, CA - 002-11144-04

LFR

Figure 1

CM: K:\Data\Graphics\11000\11144\Santa Monica\001 Santa Monica HS\002-11144-00-001 Vicinity Map.dwg [Vicinity] 8/26/08 9:43am JDLoving XREFS:



EXPLANATION

12" WATER PIPELINES

1,500-FOOT RADIUS

N

0 380 FEET


Pipeline Locations

Santa Monica High School
601 Pico Boulevard, Santa Monica, CA. - 002-111144-14

LFR

Figure 2

CM: K:\Data\Graphics\11000\11144\Santa Monica\001 Santa Monica HS\002-111144-14.dwg [Pipelines] 3/13/09 4:43pm emuresa XREFS: [XSITE.DWG

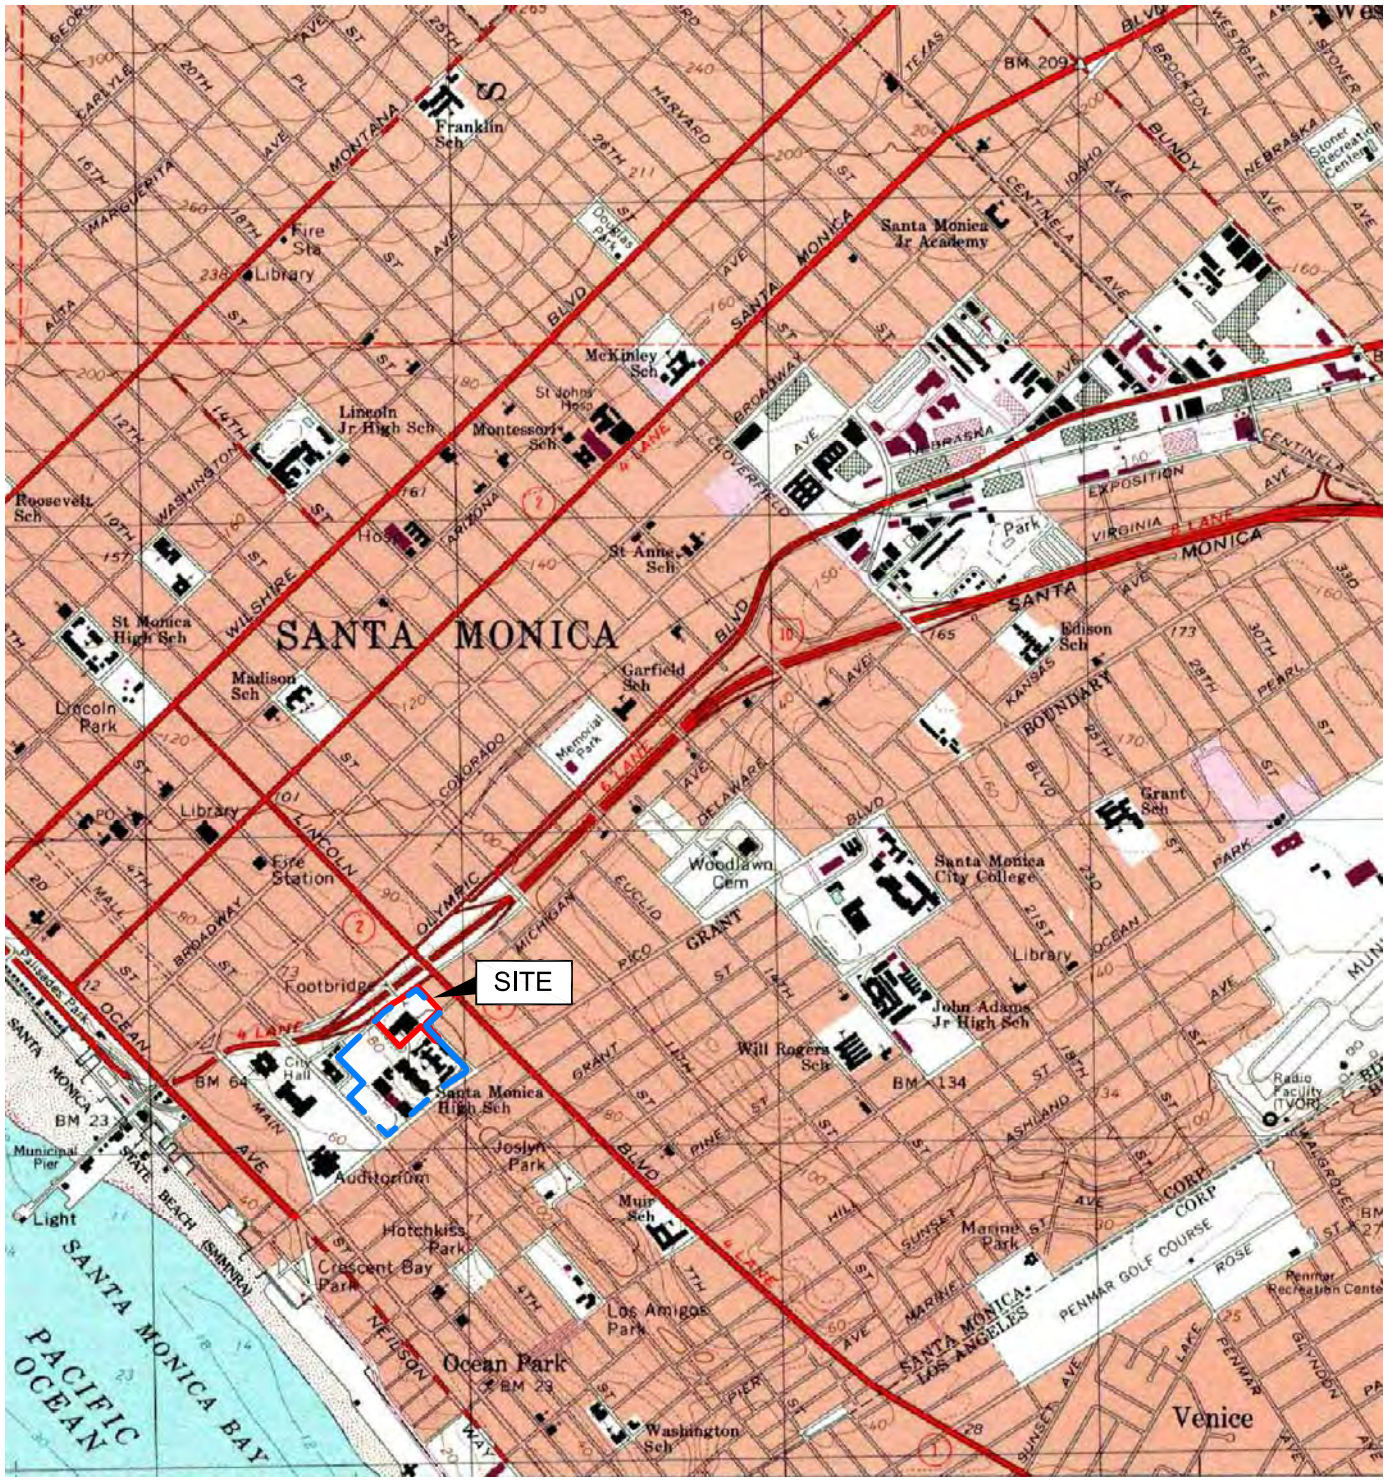

CM: K:\Data\Graphics\11000\11144\Santa Monica\001 Santa Monica HS\002-11144-04 - Historical Maps.dwg [T1995 (2)] 3/13/09 10:24am emuresa XREFS:

Historical Topographic Map
1995

Santa Monica High School
601 Pico Boulevard, Santa Monica, CA - 002-11144-14

LFR

Figure 3

APPENDIX A

Pipeline Risk Calculations

12-inch Diameter Water Pipeline

Estimated Water Release Impacts

		Site:	Santa Monica High School
		Pipeline Type:	Water Line
		Pipeline ID:	12-inch water pipelines
		Pipe Diameter (inches):	12.00
Water Release Calculations	**Value**	**Units**	**Data Source**
Velocity of water	5	ft/sec	Default Value, p. 4-61
Duration of release	5	min	Default Value, p. 4-61
Pool Depth	1	ft	Default Value, p. 4-61
Nominal Pipe Area	0.79	ft^2	Area = $\pi*D^2/4$
Release Rate	236	ft^3/min	(area)*(velocity)*(60 sec/min)
Release Volume	1178	ft^3	(release rate)*(release duration)
Pool Surface Area (1- foot depth)	1178	ft^2	(release volume)/(pool depth)
Impact Distance for Circular Pool (diameter)	**39**	ft	D = (4A/π)^.5
Impact Distance for Rectangular Channel (Diameter) (Width = 20 feet)	**59**	ft	(pool surface area)/(20 feet)
Water Impacts on Site			
Distance from Water Line to the Site	205	ft	Measured
Will the Water Line Impact the Site (circular pool)? *Assuming flat terrain and no barriers	**no**		If circular pool diameter is greater than distance from Site, yes
Will the Water Line Impact the Site (rectangular pool)? *Assuming flat terrain and no barriers	**no**		If rectangular pool diameter is greater than distance from Site, yes

HEALTH RISK ASSESSMENT

Santa Monica-Malibu Unified School District (SMMUSD)
Santa Monica High School Science/Technology Building

Prepared by:

PCR SERVICES CORPORATION

September 2009

TABLE OF CONTENTS i

Page

1.0 EXECUTIVE SUMMARY 1
1.1 Findings 1

2.0 INTRODUCTION 3
2.1 Purpose 3
2.2. Site Location 3
2.3 Project Description 3

3.0 AIR QUALITY ASSESSMENT 9
3.1. Significance Thresholds 9
3.2 Methodology 10
3.3 Air Quality Impact Analysis 19

4.0 UNCERTAINTY ASSESSMENT 21

APPENDICES

APPENDIX A: SCAQMD FINDS ¼-MILE RADIUS OUTPUT

APPENDIX B: CARCINOGENIC AND NON-CARCINOGENIC RISK CALCULATION WORKSHEETS

APPENDIX C: EMISSION RATE CALCULATIONS

APPENDIX D: ISCST3 MODEL OUTPUT FILE

LIST OF FIGURES

Page

Figure 1 Project Vicinity Map 5
Figure 2 Site Plan 7

LIST OF TABLES

Page

Table 1 Chemicals of Concern and Their Toxicity Category 12
Table 2 Modeling Assumptions 13
Table 3 Exposure Parameters 15
Table 4 California Ambient Air Quality Standards 17

LIST OF TABLES ii

Page

Table 5 Background Concentrations 18
Table 6 Ambient Concentration Limit Analysis 19
Table 7 Risk Calculations 19
Table 8 Criteria Pollutant Analysis 20

1.0 EXECUTIVE SUMMARY

1.1 FINDINGS

This report provides an analysis of potential air quality impacts related to the proposed Science/Technology Building to replace the existing science building at Santa Monica High School in the City of Santa Monica, California. The analyses evaluated the incremental change in health risk and criteria pollutant concentration exposure related to the proposed redevelopment of the northeast portion of the Santa Monica High School campus. Due to site constraints, the proposed redevelopment would necessitate moving the athletic field (baseball/softball diamond) west of its original location and constructing new classrooms closer to the school boundary (and closer to major off-site sources or air pollutants such as the Santa Monica Interstate freeway, the I-10) than the exiting classrooms are currently situated. Thus, this study evaluated the incremental change in estimated risk and pollutant concentrations due to exposure from off-site sources at the new classroom location and baseball diamond for both the student and staff receptors as compared to their existing locations. The findings of the analysis are as follows:

- For carcinogenic exposures, the increase in risk is calculated to be less than the applicable threshold of 10 in one million for both student and staff receptors, resulting in a less than significant impact.
- For chronic non-carcinogenic exposures, the increase in the respiratory hazard index was estimated to be less than the applicable threshold of one for both student and staff receptors, resulting in a less than significant impact.
- For acute non-carcinogenic exposures, the increase in the respiratory hazard index was estimated to be less than the applicable threshold of one for both student and staff receptors, resulting in a less than significant impact.
- As set forth by the South Coast Air Quality Management District (SCAQMD), the increase in exposure to off-site sources of particulate matter (with diameter equal to or less than 10 microns, PM_{10}) would not exceed the localized emission threshold (LST) of 2.5 micrograms per cubic meter (ug/m^3) for PM_{10} or $PM_{2.5}$ resulting in a less than significant impact. The operation of the proposed project would also not result in an increase in exposure to concentrations of NO_2, CO, or SOx, in excess of established thresholds, resulting in less than significant impacts for those pollutants.

(This page intentionally left blank)

2.0 INTRODUCTION

2.1 PURPOSE

PCR Services Corporation (PCR) was requested by the Santa Monica Malibu Unified School District (SMMUSD) to analyze potential impacts related to the proposed redevelopment of a portion of the Santa Monica High School campus. The SMMUSD is the Lead Agency under the California Environmental Quality Act (CEQA). Because CEQA does not specifically establish methodology or significance criteria, lead agencies frequently rely on other environmental statutes, policies, and guidance to help establish appropriate criteria. State Public Resources Code (PRC) Section 21151.8 and Education Code (EC) Section 17213 prohibit the approval of an environmental impact report (EIR) or negative declaration (or mitigated negative declaration, MND) for a project involving the construction of a new elementary or secondary school without conducting a formal health risk assessment (HRA.)

Under both the State Public Resources Code and Education Code, approval of an environmental impact report or negative declaration for a project involving the purchase of new land is prohibited unless an HRA is conducted that includes all stationary sources within ¼ mile (1,320 feet) of the proposed project boundary. These regulations also require analysis of health risks associated with mobile source emissions, pursuant to Senate Bill 352 (SB352), for proposed school sites located in proximity to a freeway or busy traffic corridor. Although the SMMUSD is neither purchasing new land nor moving to implement this project, the HRA was performed in accordance with the specified methodology. PCR performed an HRA to evaluate potential carcinogenic and non-carcinogenic risks to students and staff resulting from the change in exposure to localized sources of toxic air contaminants (TACs).


2.2. SITE LOCATION

The school is located at 601 Pico Boulevard in the City of Santa Monica and the project site is located on the southwest corner of Olympic Boulevard and Lincoln Boulevard, approximately 100 feet south of Interstate 10 (I-10, Santa Monica Freeway), which becomes State Route 1 (SR-1, Pacific Coast Highway) approximately 800 feet southwest of the campus, and Interstate 405 (I-405, San Diego Freeway) approximately 3.5 miles to the northeast. The proposed project site specifically occupies the northeastern 5.2 acres of the campus bordered by Olympic Boulevard on the north, 6th Street on the west, the remainder of the Santa Monica High School campus on the south, and 7th Court Alley on the east. The project site location, in a regional and a local context, is illustrated in **Figure 1**.

2.3 PROJECT DESCRIPTION

The proposed project includes the addition of a three-story 84,000 square-foot high school science/technology building to the existing high school providing additional program space with 6 classrooms and an automotive shop. This redevelopment includes demolition of the existing science building and relocation of the existing baseball/softball field west of its current location.

Construction is anticipated to span 36 months beginning in September of 2010 and to be fully operational in September of 2013. The project is proposed to occur in two phases. Phase 1 consists of construction of the new building while the existing building is to remain in operation. Phase 2 consists of demolition of the existing buildings and construction of the new parking lot and new softball field. Approximately 3,000 cubic yards of dirt would be required to be exported. The project site plan is illustrated in **Figure 2**. Additional drawings provided by R.L. Binder were used to place receptors at locations where windows would be operable. A building section drawing also provided by R.L. Binder was used to determine receptor elevations.

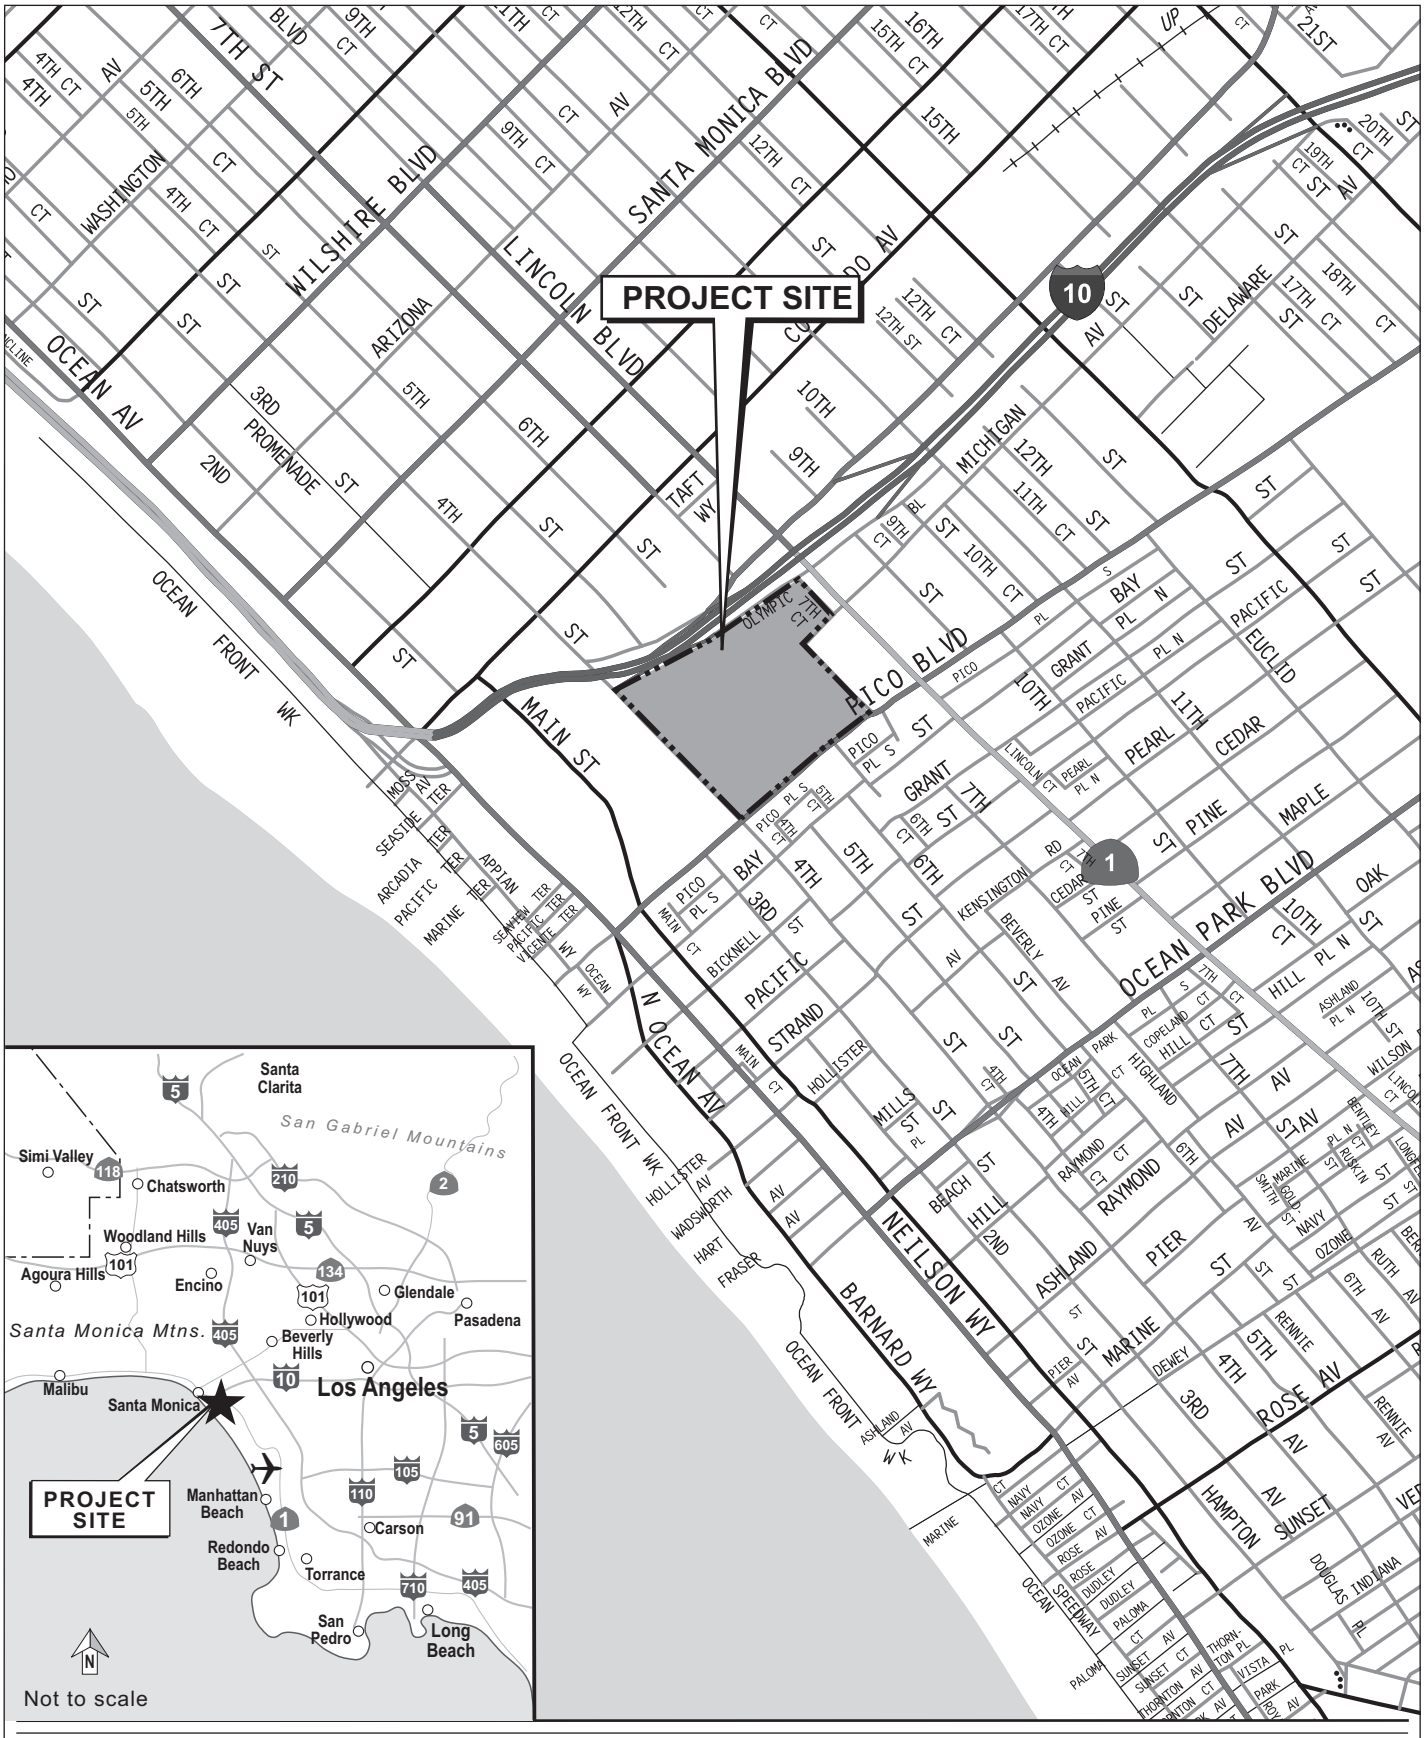


PCR

0 .25 0.5 Mile

Source: PCR Services Corporation, 2009.

Figure 1
Santa Monica High School Science and Technology Building Project Location Map

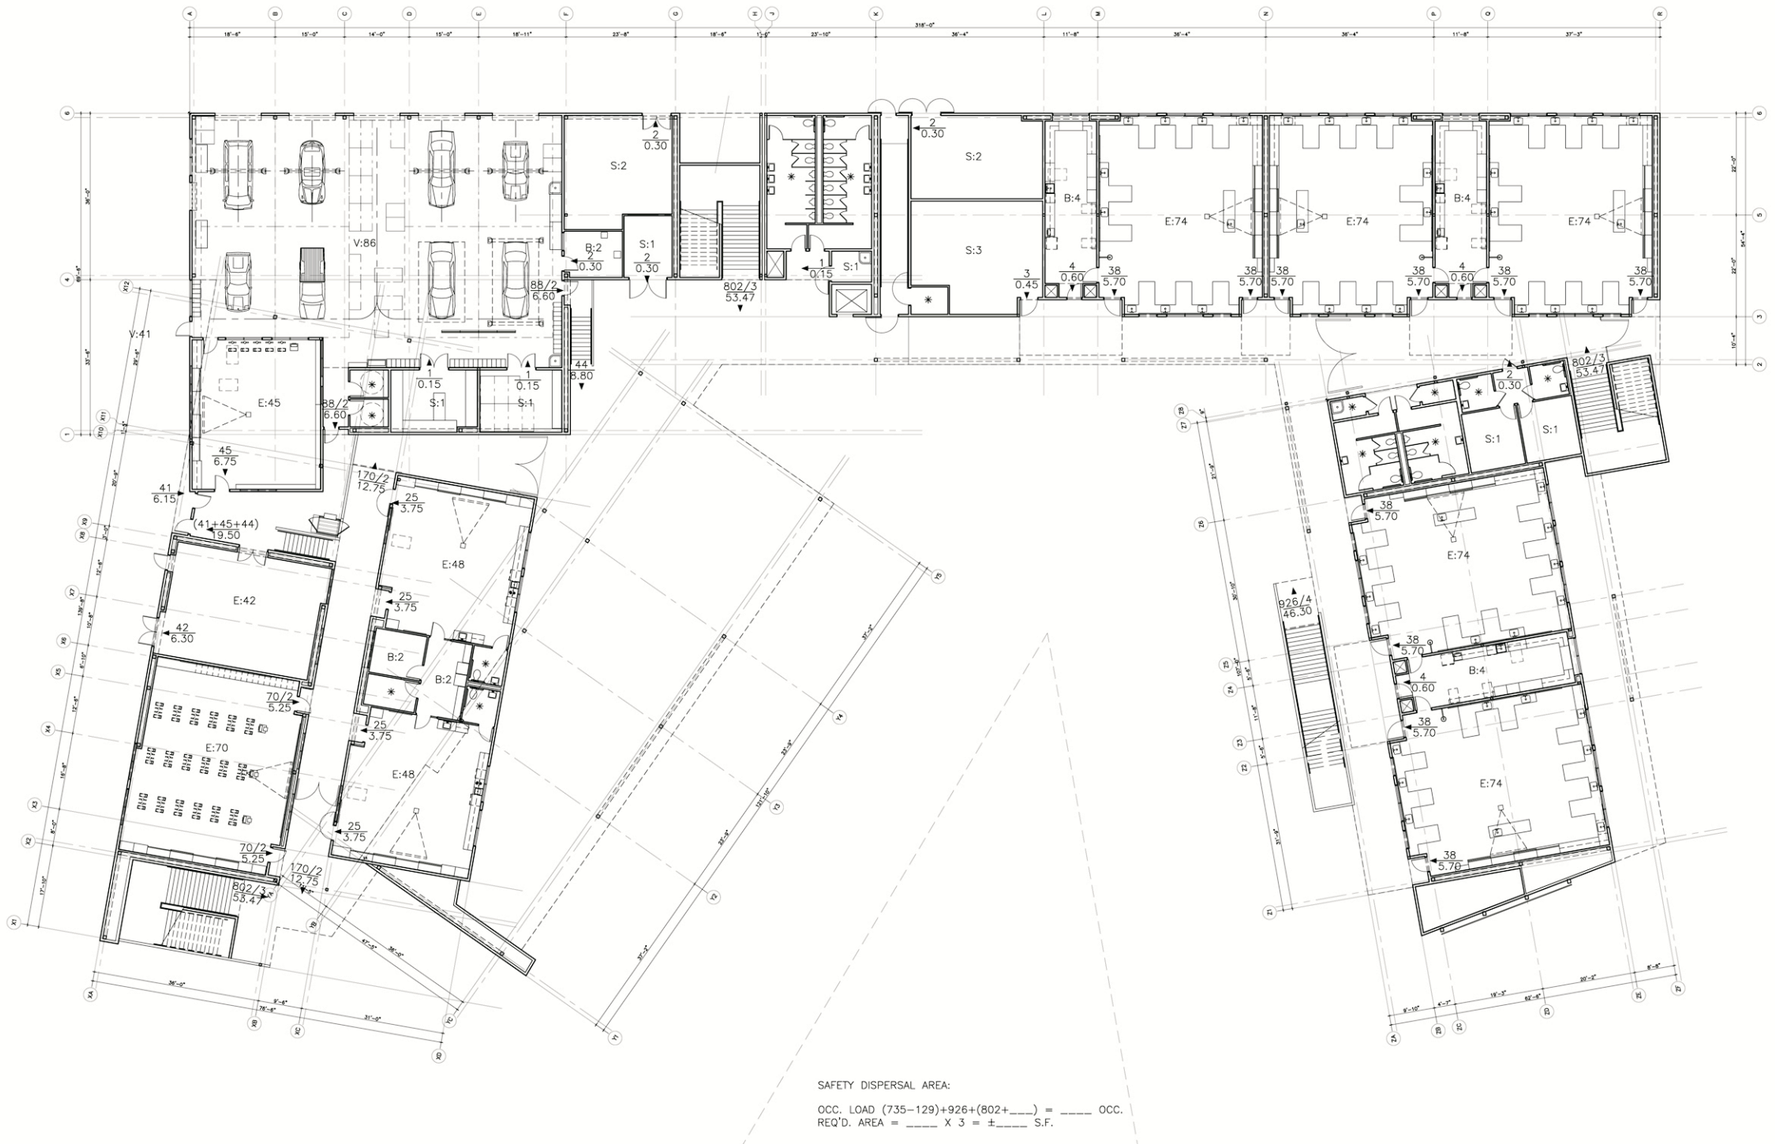

EXIT DIAGRAM SYMBOL LEGEND:

Sym.	Function of Space	Factor (S.F./Occ.)
A:	Assembly w/o fixed seats - unconcentrated	15
B:	Business - offices	100
D:	Deck, assembly w/o fixed seats - concentrated	7
E:	Educational - Classrooms	20
V:	Educational - shops & other vocational rooms	50
S:	Accessory storages; mech. & elec. equipment rooms	300

✱ Occ. load for accessory use area is not included when computing the aggregate load for the building.

C:44 ← Occ. use; ← Occ. load

23/4.6 ← Occ. load; ← Calculated Required Exit Width (in inch) w/ sprinkler system: Occ. load x 0.2 for stairway & Group A occ. that have an occupant load greater than 300; and occ. load x 0.15 for other exits. Minimun. exit door widths are 36". Minimun corridor & stair widths for Group E with capacity of 100 or more are 72". Minimun stairway widths serving occupant loads of 50 or more but less than 100 are 44". Minimun stairway widths serving occupant loads of less than 50 are 36". Calculated required exit widths showing less than these minimums are shown to allow computation of aggregate exit requirements

Exit access travel distance - With automatic sprinkler system throughout, max. length of exit access travel from the most remote point within the building to the entrance to an exit shall not exceed 250' (travel distances shown on the exit diagrams are to edge of overhang where occurs at first floor).

Fire extinguisher, see floor plan for note and loc.

1 hr. fire-rated occupancy separation (fire barrier), see floor plan for wall type and extent. Provide 45 min. fire door or fire shutter assembly where opening occurs.

1 hr. rated corridor/stair w/ 1 hr. struct. protection above, ref. wall types on plans. Provide min. 1/3 hr. fire door where occurs. See ____

1 hr. rated corridor/stair w/ 1 hr. rated floor assembly above, ref. wall types on plans. Provide min. 1/3 hr. fire door where occurs. See ____

Extend 1 hr. rated floor assembly above to underside of 2nd floor corridor area, See ____

1 hr. rated room/area/shaft w/ 1 hr. struct. protection above, ref. wall types on plans. Provide 3/4 hr. fire door where occurs. See ____

1 hr. rated room/area w/ 1 hr. rated floor assembly above, ref. wall types on plans. Provide 3/4 hr. fire door where occurs. See ____

Typical Notes:
A. Firestop penetrations through fire rated wall & floor/ceiling assembly, typ. u.n.o. See ____
B. Rated assemblies for shafts are not required per Section 707.2 Exception #7, CBC.

EXIT DIAGRAM – FIRST FLOOR

PCR

N

Source: Rebecca L. Binder Architecture & Planning, 2009.

Figure 2
Santa Monica High School
Science and Technology Building
Site Plan

3.0 AIR QUALITY ASSESSMENT

This air quality assessment includes a discussion of applicable significance thresholds, methodologies, and results. The analyses follow approved methodologies promulgated by the SCAQMD and California Air Resource Board (CARB), and include assessment of potential operation impacts related to air toxics and criteria pollutants for the project.

3.1. SIGNIFICANCE THRESHOLDS

CEQA requires that direct and indirect impacts to the existing environment which may result from implementation of the proposed action be analyzed. The proposed Science/Technology Building will replace existing facilities at Santa Monica High School and would not add any new sources of TACs or substantially alter the existing environment. However, in situations where the project involves introducing a new sensitive use into an existing environment with localized sources of TACs SCAQMD recommends that potential impacts from the existing environment be analyzed.

The CARB's *Air Quality and Land Use Handbook: A Community Health Perspective (March 2005)* provides important air quality information about certain types of facilities (e.g., freeways, refineries, rail yards, ports, etc.) that should be considered when siting sensitive land uses (e.g., schools). A key air pollutant common to these sources is particulate matter from diesel engines, referred to as DPM. CARB identifies DPM as both a carcinogen and long-term chronic TAC. Gasoline exhaust also results in additional TAC emissions (e.g., 1,3 butadiene, benzene, formaldehyde, etc). Because living, working, and recreating near sources of air toxics may increase both cancer and non-cancer health risks, CARB recommends that proximity be considered in the siting of new sensitive land uses. CARB's recommendations are based primarily on data showing that the air pollution exposure can be reduced as much as 80 percent with recommended separation. The CARB recommends that site-specific project design improvements may help reduce air pollution exposures and should also be considered when siting new sensitive land uses. The recommendations are advisory and should not be interpreted as defined "buffer zones." In addition, the CARB recognizes that site-specific analysis is preferred over use of the recommended site distances, which is similar to a screening level approach.

In addition to CARB's recommendations, SCAQMD has established quantitative thresholds for analyze the significance of direct impacts from a project that introduces new sources of TAC emissions to sensitive populations. While it was not originally intended to evaluate projects which introduce new sensitive receptors to an area with existing off-site TAC sources, in the absence of a more applicable threshold for exposure, SCAQMD has recommended that this threshold be used as a conservative measure of the potential risk to new receptors. This is consistent with Educational Code Section 17213 for sites which involve land acquisition. Although this proposed project does not directly increase TAC emissions nor involve acquisition of new land, the SMMUSD has adopted the recommended significance thresholds as detailed below.

3.1.1 Toxic Air Contaminants

The determination of the significance of toxic air contaminants shall be made on a case-by-case basis, considering the following factors:

- The regulatory framework for the toxic material(s) and process(es) involved;
- The proximity of the toxic air contaminants to sensitive receptors;
- The quantity, volume and toxicity of the contaminants expected to be emitted;
- The likelihood and potential level of exposure; and
- The degree to which project design will reduce the risk of exposure.

Based on these guidelines, the project would have a significant impact from toxic air contaminant exposure, if:

- The change in carcinogenic risk equals or exceeds 10 in one million (1.0 E-05) at any receptor location.

The change in any chronic or acute hazard index equals or exceeds a value of 1. The change in risk is hereby defined as quantitative risk values calculated at the existing facility subtracted from the predicted risk values for the corresponding new facilities (including project specific location, orientation, and design parameters). Details of the methodology are explained in Section 3.2 below.

3.1.2 Criteria Pollutants

The SCAQMD has developed methodology to assess the potential for localized emissions to cause an exceedance of applicable ambient air quality standards. Impacts would be considered significant if the following would occur:

- The predicted localized contribution to a pollutant concentration at the proposed sensitive land use when added to the representative background concentration would exceed the applicable ambient air quality standards (applies only to those pollutants for which the Basin is classified as attainment of the standard), or
- The predicted localized sources of $PM_{2.5}$ and PM_{10} contribute more than 2.5 ug/m^3 at the proposed sensitive land use (since the South Coast Air Basin does not meet the ambient air quality standards for, the SCAQMD instead recommends using this allowable increase as a significance threshold, consistent with SCAQMD Rule 1303).

3.2 METHODOLOGY

PCR performed an HRA to evaluate the change in carcinogenic risk to students and staff resulting from exposure to localized sources of TACs, consistent with State and local requirements under CEQA. Because the project site is located in close proximity to the I-10 freeway, a criteria pollutant analysis was also conducted to calculate the change in exposure to criteria pollutants. The assessment and dispersion modeling methodologies used in the preparation of this report are based on the appropriate procedures presented by the U.S. Environmental Protection Agency and

California Environmental Protection Agency, including the Office of Environmental Health Hazard Assessment (OEHHA). The following guidance documents were used in this analysis:

- Office of Environmental Health Hazard Assessment, 2000. Air Toxic Hot Spots Program Risk Assessment Guidelines. Part IV: Technical Support Document for Exposure Assessment and Stochastic Analysis.
- United States Environmental Protection Agency, Office of Research and Development, 2002. *Child Specific Exposure Factors Handbook*. EPA-600-P-00-002B (Interim Report).
- California Air Pollution Control Officers Association (CAPCOA), 1993. *Air Toxics "Hot Spots" Program Risk Assessment Guidelines.*

As discussed above, Public Resources Code Section 21151.8 and Education Code Section 17213 prohibit the approval of an environmental impact report or negative declaration for a project involving the purchase of a school site or construction of a new elementary or secondary school unless a formal HRA is conducted. In addition, Senate Bill 352 (SB 352), passed in 2003, amended these sections of law to include the criteria about freeways and busy traffic corridors within 500 feet of a proposed school site. SB 352 defined facility as "any source with a potential to use, generate, emit or discharge hazardous air pollutants, including, but not limited to, pollutants that meet the definition of a hazardous substance, and whose process or operation is identified as an emission source pursuant to the most recent list of source categories published by the California Air Resources Board." Prior to this legislation, facility was not defined, but widely accepted as Air District permitted facilities (e.g., power plants, refineries, gasoline stations, etc.). However, the SB 352 definition also includes non-permitted sources (e.g., warehouse distribution centers, or sources that should have permits but do not).

3.2.1 Source Identification

PCR contacted the appropriate administering agencies to identify permitted and non-permitted facilities within ¼ mile. The SCAQMD no longer requires a written request to obtain these data, as they are readily available on-line through their Facility Information Database (FIND). All existing permitted sources were identified and verified. In addition, PCR conducted extensive site reconnaissance to identified unpermitted stationary TAC emitting sources within this radius. In total, 54 operative facilities were identified.

Sources include gas stations, restaurant char-broilers, auto body shops, and dry cleaners, and a complete list can be found in Appendix C. The assessment also considered the impact of potential long term (i.e., chronic) exposures to hazardous emissions generated from mobile source activity associated with vehicles traversing the nearby Interstate-10 and associated ramps and access roads.

3.2.2 Identification of Chemicals of Concern

Contaminant release information and associated chemical species were identified through a review of available documentation for each source listed in Appendix A. The limiting factor for the inclusion of a compound was the availability of published exposure factors and other toxicity data

enabling risks to be quantified and, where appropriate, target organs identified. **Table 1** lists the contaminants emitted from the sources identified within ¼ mile of the school and the potential health impacts.

Table 1

Chemicals of Concern and Their Toxicity Category

Chemical	Cancer	Chronic	Acute
1. 1, 3-butadiene	x	x	x
2. 2-butoxyethanol		x	x
3. Acetaldehyde	x	x	x
4. Acetone		x	x
5. Benzene	x	x	x
6. Chlorodifluoromethane		x	x
7. Diacetone Alcohol		x	x
8. Diesel Particulates	x	x	x
9. Ethylbenzene	x	x	x
10. Formaldehyde	x	x	x
11. Methanol		x	x
12. Methyl Chloroform		x	x
13. MTBE	x	x	x
14. Perchloroethylene	x	x	x
15. Toluene		x	x
16. Xylene		x	x

Source: PCR Services, 2009.

3.2.3 Emissions

Permitted sources are required to report annual emissions of criteria pollutants and some TACs to the SCAQMD. Large sources of TACs are required to complete and submit quadrennial reports calculating their comprehensive TAC emissions. However, only a few of the permitted sources within ¼ mile of the proposed project site meet the requirements to report all TAC emissions. Therefore, TAC emissions were calculated based on permit limits (i.e. maximum permissible throughput or usage rates) combined with conservative engineering estimates (i.e. published values regarding content of specific TACs in products used by industry)for most sources. Emission factors for the unpermitted sources were based on information provided by the facility manager or representative during an onsite interview conducted by PCR. All emission factors were calculated using conservative methodologies promulgated by OEHHA, California Air Resource Board (ARB), and SCAQMD. Emission rates are based on data gathered specific to each source from the actual facility. The emission rate calculation worksheets for unpermitted sources are presented in Appendix C. To the degree practical, all contaminant emissions generated from each source location were considered in the analysis. A list of emitted compounds for each source is outlined in Appendix A.

Data regarding the number of vehicles and ratio of heavy duty diesel trucks was gathered from California Department of Transportation (Caltrans) traffic data to accurately model the freeway.[1] Emission factors were derived from CARB's EMFAC2007 model to reflect county-wide conditions. Currently, emission factors are generated from a series of computer based programs to produce a composite emission rate for vehicles traveling within a defined geographical area or along a discrete roadway segment. To account for the emission standards imposed on the California fleet, CARB has developed the EMFAC2007 emission factor model. EMFAC2007 was utilized to identify pollutant emission rates for total organic gases (TOG) and diesel exhaust particulates.

To quantify the generation of hazardous emissions, the TOG emission rate was multiplied by available exhaust fractions for identified compounds promulgated by the U.S. Environmental Protection Agency (U.S. EPA, 1993). To determine hourly traffic volumes, the assessment employed available average daily traffic counts published by the California Department of Transportation, Traffic and Vehicle Data Systems Unit, and reported on the Caltrans Website.

3.2.4 Modeling

Potential TAC and criteria pollutant impacts are evaluated by conducting a detailed analysis (i.e., dispersion modeling), based on mobile and stationary sources identified in the ¼ mile radius as discussed above. PCR utilizes the Industrial Source Complex-Short Term (ISCST3) model in this study, which is designed to provide conservative estimates of air pollutant concentrations. The model is a steady state Gaussian plume model and is utilized by California Environmental Protection Agency for estimating ground level impacts from point and fugitive sources in simple and complex terrain. Modeling parameters assumed in this analysis are detailed below in **Table 2**.

Table 2

Modeling Assumptions

Parameter	Assumption
Dispersion	No Stack-Tip Downwash
Dispersion	Bypass Calms Processing Routine
Dispersion	Vertical Term Adjustment if HE>ZI
Dispersion Coefficient	Urban
Exponential Decay	No Exponential Decay
Terrain	Derived from USGS as Simple + Complex
Metrological Data	Supplied by LAX Met Station
School Hours	Modeled Ending Hours 09-16

Source: PCR Services, 2009.

Sources were modeled based on emissions rates calculated from information procured during PCR's source interviews or from public data on the SCAQMD FIND database. Once an emission rate

[1] *http://www.dot.ca.gov/.*

was generated, sources were modeled based on their emission profiles and onsite location of TAC emissions. For example, stacks were modeled as point sources, freeways and roadways as line sources, gas stations as area sources, and chemical usage as volume sources. A total of 55 sources were identified and modeled in this analysis contributing to either the risk estimates or the acute and chronic hazard indices.

Given the school site's close proximity to the Santa Monica Bay, modeling was performed using meteorological data collected at Los Angeles International Airport (LAX). Meteorological data from LAX was obtained through a previous project and has been reviewed and approved for regulatory use by the SCAQMD.[2] The most recent set of complete meteorological data (surface and upper air) collected at LAX consists of hourly surface and upper air data from the LAX meteorological observation station operated by the National Weather Service (NWS) for the 12-month period beginning March 1, 1996 and ending February 28, 1997. The meteorological station was located in line with the southern runways on the east side of the airport. The meteorological data set included hourly values of air, dew point, and virtual temperatures; wind speed and direction; pressure; stability class; and mixing height. Meteorological data were extracted from the database, and rearranged to create a full calendar year (January 1 to December 31) compatible with the ISC meteorological data input formats. Unit conversions were performed as needed. Where missing data occurred, the previous hour's data were used to fill in data, in accordance with acceptable protocols.

3.2.5 Exposure Parameters

Recent guidance from the California Environmental Protection Agency, OEHHA recommends a refinement to the standard approach when determining exposure parameters for schools (OEHHA, 2000, 2003). Once determined, contaminant dose is multiplied by the cancer potency factor (CPF) in units of inverse dose expressed in milligrams per kilogram per day $(mg/kg/day)^{-1}$ to derive the cancer risk estimate. Therefore, to accommodate the unique exposures associated with the proposed school-based population, the following dose algorithm was utilized.

$$CDI = (C_{air} \times EF \times ED \times IR) / (BW \times AT)$$

Where:

CDI	=	chronic daily intake (mg/kg/day)
C_{air}	=	concentration of contaminant in air (mg/m^3)
EF	=	exposure frequency (days/year)
ED	=	exposure duration (years)
IR	=	inhalation rate (m^3/day)
BW	=	body weight (kg)
AT	=	averaging time (days)

[2] *LAX Master Plan EIR (LAX South Airfield), 2001.*

To represent the unique characteristics of the school-based population, the assessment employed the U.S. Environmental Protection Agency's guidance to develop viable dose estimates based on reasonable maximum exposures (RME). RMEs are defined as the "highest exposure that is reasonably expected to occur" for a given receptor population. As listed in **Table 3**, lifetime risk values for the student population were adjusted to account for an exposure-duration of 180 days per year for thirteen (13) years (the proposed school would include grades K through eight). An average student body weight of 43.2 kg and an inhalation rate of 19.5 m^3/day (452 L/kg-day) were assumed. To assess staff exposure related risk, school-based exposures were adjusted to account for an employment-duration of 240 days per year for forty (40) years. This timeline is considered appropriate for potential long term exposures to both certificated and classified personnel and consistent with workplace exposures established under Proposition 65.

Table 3

Exposure Parameters

Parameter	Adult	Student
Frequency	240 days/yr	180 days/yr
Duration	40 yrs	13 yrs
Inhalation Rate	19.0 m^3/day	19.5 m^3/day
Average Body Weight	70 kg	43.2 kg
Averaging Time Cancer Days	25,550	25,550
Averaging Time Non-Cancer Days	14,600	4,745

Source: PCR Services, 2009.

3.2.6 Unit Risk Factor (URF) Toxicity

Carcinogenic compounds are not considered to have threshold levels (i.e., dose levels below which there are no risks). Any exposure, therefore, will have some associated risk. As a result, the State of California has established a threshold of one in one hundred thousand (1.0E-05) as a level posing no significant risk for exposures to carcinogens regulated under the Safe Drinking Water and Toxic Enforcement Act (Proposition 65).

The URFs utilized in the assessment and corresponding cancer potency factors were obtained principally from OEHHA guidance. For gasoline vapors, the toxicity value presented in the former *CAPCOA Air Toxic Hot Spots Program Risk Assessment Guidelines* (1993) was utilized. This was done to ensure a conservative (i.e., health protective) assessment by accounting for the mass generation of product vapors rather than reducing the risk estimate by limiting source strength based upon the fraction of benzene in the vapor phase. For compounds not listed in the OEHHA database, toxicity values from the U.S. Environmental Protection Agency, Integrated Risk Information System (IRIS) were utilized.

Health risks associated with exposure to carcinogenic compounds at the proposed school facility can be defined in terms of the probability of developing cancer as a result of exposure to a chemical at a given concentration. Under a deterministic approach (i.e., point estimate methodology), the cancer risk probability is determined by multiplying the chemical's annual concentration by its URF. The URF is a measure of the carcinogenic potential of a chemical when a dose is received through the inhalation pathway. It represents an upper bound estimate of the probability of contracting cancer as a result of continuous exposure to an ambient concentration of one $\mu g/m^3$ over a 70 year lifetime.

An evaluation of the potential non-cancer effects of acute and chronic chemical exposures was also conducted. Under the point estimate approach, adverse health effects are evaluated by comparing the annual ground level concentration of each chemical compound with the appropriate Reference Exposure Level (REL). Particulate matter concentrations for the acute and chronic analysis were generated using 1-hour and 24-hour averaging times respectively. Available RELs promulgated by OEHHA were considered in the assessment. For compounds not listed in the OEHHA database, RELs from the Consolidated Table of OEHHA/ARB Approved Risk Assessment Health Values were utilized. When identified, U. S. Environmental Protection Agency Reference Concentrations (RfCs) reported in this table were substituted with updated values from the IRIS database.

In the absence of published inhalation REL/RfC values, a compound's available oral reference dose was employed by assuming equal absorption by the inhalation and oral routes. When inhalation and/or oral toxicity values were not available, informal inhalation concentrations were developed by converting occupational exposure levels (i.e., Threshold Limit Values) derived by the American Conference of Governmental Industrial Hygienists to a lifetime exposure, as follows:

$$(TLV \text{ in } mg/m^3) \times (20\ m^3/day) / [(420) \times (70\ kg)] = mg/kg/day$$

The exposure level expressed in mg/kg/day may additionally be converted to $\mu g/m^3$ by the following:

$$(mg/kg/day) \times (70\ kg) \times (1{,}000\ \mu g/mg) / (20\ m^3/day) = \mu g/m^3$$

To quantify non-carcinogenic impacts, the hazard index approach was used. The approach assumes that chronic sub-threshold exposures adversely affect a specific organ or organ system (toxicological endpoint). For each discrete chemical exposure, target organs presented in regulatory guidance were utilized. When informal concentrations were developed, endpoints identified in the U.S. Department of Health and Human Services, National Institute for Occupational Safety and Health Pocket Guide to Chemical Hazards were employed.

To calculate the hazard index, each chemical's concentration or dose is divided by the appropriate toxicity value. For compounds affecting the same toxicological endpoint, this ratio is summed. Where the total is equal to or exceeds one, a health hazard is presumed to exist. In a manner consistent with the assessment of carcinogenic exposures, REL/RfC values were converted to units expressed in mg/kg/day to accommodate the above referenced intake algorithm.

3.2.7 Criteria Pollutants

Pollutant emissions are considered to have a significant effect on the environment if they result in concentrations that create either a violation of an ambient air quality standard, contribute to an existing air quality violation or expose sensitive receptors to substantive pollutant concentrations. Should ambient air quality already exceed existing standards, SCAQMD has established specific significance criteria to account for the continued degradation of local air quality.

The State of California has promulgated strict ambient air quality standards for various pollutants. These standards were established to safeguard the public's health and welfare with specific emphasis on protecting those individuals susceptible to respiratory distress, such as asthmatics, the young, the elderly and those with existing conditions which may be affected by increased pollutant concentrations. Generally, healthy individuals can tolerate occasional exposure to pollutants above these regulatory standards before adverse health effects are observed. However, recent research has shown that unhealthful respiratory responses occur with exposures to pollutants at levels that only marginally exceed clean air standards. A list of criteria pollutants considered in the assessment and their associated air quality standards are presented in **Table 4**.

Table 4

California Ambient Air Quality Standards

Pollutant	Standard	Health Effects
Carbon Monoxide (CO)	> 9.0 ppm (8 hour average) > 20 ppm (1 hour average)	1. Aggravation of angina pectoris and other aspects of coronary heart disease. 2. Decreased exercise tolerance in persons with peripheral vascular disease and lung disease. 3. Impairment of central nervous system functions. 4. Possible increased risk to fetuses
Nitrogen Dioxide (NOx)	> 0.030 ppm (1 hour average)	1. Potential to aggravate chronic respiratory disease and respiratory symptoms to sensitive groups. 2. Risk to public health implied by pulmonary and extra-pulmonary biochemical and cellular changes and pulmonary structural changes.
Sulfur Dioxide (SOx)	> 0.04 ppm (24 hour average) > 0.25 ppm (1 hour average)	
Respirable Particulate Matter (PM_{10})	> 50 µg/m^3 (24 hour average) > 20 µg/m^3 (Annual Arithmetic Mean)	1. Excess deaths from short-term exposures and the exacerbation of symptoms in

Table 4

California Ambient Air Quality Standards

Pollutant	Standard	Health Effects
Fine Particulate Matter ($PM_{2.5}$)	No Separate State Standard (24-hour average) > 12 µg/m³ (Annual Arithmetic Mean)	sensitive individuals with respiratory disease. 2. Excess seasonal declines in pulmonary function especially in children.

Abbreviations: ppm: parts per million; µg/m3: micrograms per cubic meter.

Source: California Code of Regulations, Title 17, Section 70200.

The SCAQMD maintains a network of air quality monitoring stations located throughout the Basin and has divided the Basin into air monitoring areas or source receptor areas (SRA). The project site is located in the Los Angeles County Coastal Monitoring Area in SRA 2. The most representative monitoring station for this area is the Los Angeles-Westchester Parkway monitoring station, which was chosen due to its proximity to the project site and location relative to the Santa Monica Bay. Background pollutant concentrations collected at the Los Angeles-Westchester Parkway Monitoring Station for the last three years (2005-2007) of available data is shown on **Table 5**.

Table 5

Background Concentrations

Pollutant	Averaging Time	CAAQS (µg/m³)	3-Year Maximum (µg/m³)	Difference (µg/m³)
Carbon Monoxide (CO)	1 hour	2300.0	3795.0	7411.1
Nitrogen Dioxide (NO_2)	1 hour	338.0	154.0	184.0
Sulfur Dioxide (SOx)	24 hours	105.0	31.5	73.5

Abbreviations: µg/m³: micrograms per cubic meter.

Source: PCR Services, 2009.

For those pollutants in attainment (CO, NO_2, SO_2), the significance thresholds are the difference between the highest background concentrations experienced (**Table 5**) and the applicable standards (**Table 4**), as shown on **Table 6**. For particulate matter (PM_{10} and $PM_{2.5}$) concentrations, which are classified in the basin as non-attainment, an incremental increase of 2.5 ug/m³ is applied as the threshold of significance.

Table 6

Ambient Concentration Limit Analysis

Pollutant	Averaging Time	Significance Threshold
Carbon Monoxide (CO)	1 hour	7411.1 µg/m^3
Nitrogen Dioxide (NOx)	1 hour	184.0 µg/m^3
Sulfur Dioxide (SOx)	24 hours	73.5 µg/m^3
Respirable Particulate Matter (PM_{10})	24 hours	2.5 µg/m^3
Fine Particulate Matter ($PM_{2.5}$)	24 hours	2.5 µg/m^3

Abbreviations: ppm: parts per million; µg/m3: micrograms per cubic meter; N/A: Not Applicable.

Source: PCR Services, 2009.

3.3 AIR QUALITY IMPACT ANALYSIS

The potential impact to exposure of TACs and criteria pollutants from the proposed redevelopment on the Santa Monica High School campus was assessed separately and presented below.

3.3.1 Toxic Air Contaminants

The incremental carcinogenic risks resulting from TAC emissions attributable to the adjacent freeway and nearby stationary sources are shown in **Table 7**. As shown therein, the incremental risk presented below is the difference between the risks at the existing classroom locations and baseball diamond location and the proposed development presented. A maximum increase of 5.23 in one million was predicted for the staff member who could spend 9 continuous hours in and around the proposed new science building. Student risk is estimated to increase 2.13 in one million. Although the carcinogenic risk would increase due to the Science/Technology building being located closer to the primary source of TAC emissions, the incremental increases are within the acceptable thresholds under CEQA and impacts would be less than significant. Staff exposure at the sports facility is expected to decrease.

Table 7

Risk Calculations

	Cancer Risk (# in one million)		
Configuration	Typical Classroom Setting Adult Risk	Typical Classroom Setting Student Risk	PE Teacher
Significance Threshold	**1.0E-05**	**1.0E-05**	**1.0E-05**
Existing Development	4.24E-06	1.71E-06	5.44E-06
Proposed Development	9.47E-06	3.84E-06	5.33E-06
Incremental Change	**5.23E-06**	**2.13E-06**	**-1.10E-07**

Source: PCR Services Corporation, 2009

For chronic non-carcinogenic effects, the incremental increase in hazard index identified for each toxicological endpoint totaled less than one for both students and staff (Appendix B). Therefore, chronic non-carcinogenic hazards were predicted to be within acceptable limits. Additionally, for acute non-carcinogenic effects, incremental increase in the hazard index identified for each toxicological endpoint totaled less than one for both students and staff (Appendix B). Therefore, acute non-carcinogenic hazards were predicted to be within acceptable limits.

3.3.2 Criteria Pollutant Impacts

Results of the dispersion modeling for criteria pollutants are shown in **Table 8**. Results of the analysis predicted that the freeway would produce pollutant concentrations that would not exceed the significance thresholds for PM_{10}, $PM_{2.5}$, CO, NOx, or SOx at the proposed project site.

Table 8

Criteria Pollutant Analysis

	Pollutants				
Configuration	**PM_{10}**	**$PM_{2.5}$**	**NO_2**	**CO**	**SO2**
Significance Threshold µg/m^3	2.5	2.5	184.0	7411.1	73.5
Existing Classroom Location	3.70	1.23	13.41	126.98	0.08
Proposed Development	5.32	1.85	20.13	192.40	0.14
Difference	1.62	0.62	6.72	65.42	0.06
Percent Change	44%	51%	50%	52%	82%
Existing Baseball Field Location	4.23	1.45	15.18	149.43	0.09
Proposed Baseball Field Location	4.54	1.51	15.18	158.78	0.10
Difference	0.31	0.06	0.00	9.35	0.01
Percent Change	7%	4%	0%	6%	6%

Source: PCR Services Corporation, 2009

4.0 UNCERTAINTY ASSESSMENT

Evaluating carcinogenic and criteria pollutant concentrations based on OEHHA methodology and SCAQMD guidance has an implied uncertainty. These methodologies were developed to provide a conservative health risk estimate. The conservative nature of this methodology relies on a number of inputs designed to prevent an underestimation of risk. The following discusses the conservative nature of the risk assessment and criteria pollutant analysis assumptions utilized in this analysis.

The cancer risk from exhaust (e.g., DPM) occurs mainly through inhalation and is typically calculated using the USEPA recommended ISCST3 dispersion model. Output from the dispersion analysis was used to estimate the TAC concentrations. The cancer risk estimate is then calculated based on those estimated TAC concentrations using the risk methodology promulgated by OEHHA. The risk assessment guidelines established by SCAQMD and included in the following analysis are designed to produce conservative (high) estimates of the risk posed by TACs, due to the following factors:

- As a conservative measure, the SCAQMD does not recognize indoor adjustments for schools. However, studies have shown that the typical person spends approximately 87 percent of their time indoors, 5 percent of their time outdoors, and 7 percent of their time in vehicles. A DPM exposure assessment showed that an average indoor concentration was 2.0 $\mu g/m^3$, compared with an outdoor concentration of 3.0 $\mu g/m^3$.[1]
- OEHHA has a toxicity database that lists TACs and their URFs. A URF describes the cancer potency of a particular TAC and is used to estimate cancer risk.[4] Most of these URFs are extrapolated from animal studies based on continuous exposure to particular toxin. This method can have some significant uncertainties. For example, a chemical that is carcinogenic by one route of exposure is considered to be carcinogenic for all routes of exposure at its maximum potency. Also, it is not realistic for a receptor to be exposed to a continuous concentration of TACs over time. In reality, receptors are exposed to constantly changing concentration levels that would expose receptors to lower levels of TACs over time than analyzed in this analysis.
- The ISCST3 air dispersion model as applied in this study is also designed to provide conservative estimates of air pollutant concentrations.

The threshold for significance used to evaluate the exposure to TACs is 10 excess cancer cases per one million people. This is the threshold recommended by the SCAQMD and the CARB explicitly to characterize impacts attributable to projects that introduce new sources of TAC emissions in an area, and in practice has also been applied to new on-site sensitive receptors introduced into areas with existing TAC sources nearby.

Additional uncertainty associated with this analysis is applied to the cancer risk estimates. Cancer risk is often expressed as the maximum number of new cases of cancer projected to occur in a hypothetical population of one million people due to exposure to a specific cancer-causing substance. The exposure students and staff experience in this analysis would assume the entire school day is spent outdoors exposing them to the same concentration all day. The probability

[1] *South Coast Air Quality Management District (SCAQMD), 2002. Health Risk Assessment Guidance for Analyzing Cancer Risks from Mobile Source Diesel Emissions.*

derived from these assumptions is usually expressed in terms of the estimated number of people who will develop cancer per one million people exposed.

The South Coast Air Basin is classified as non-attainment of the California Ambient Air Quality Standards (CAAQS) and NAAQS for both PM_{10} and $PM_{2.5}$, a status which could have disallowed any development resulting in an increased exposure. However, as the SCAQMD sets policies and promulgates rules intended to bring the Basin into attainment, the SCAQMD has established a project-level allowable incremental increase of 2.5 ug/m^3 (24-hour average) as the CEQA significance thresholds as discussed above. Although the basin is in non-attainment for PM, in reality it is uncertain whether these coastal areas experience such high levels of PM on average. The most applicable monitoring data for the Santa Monica High School was derived from the LAX monitoring station. Air quality monitoring data in the SCAB and basin-wide risk estimates published in the MATES III study reveal that the cleanest air in the basin is along the coastline bordering Santa Monica Bay. Due to the proximity of the school site to the Santa Monica Bay, ambient PM levels are predicted to be lower than those recorded at the LAX monitoring site.

Methodology employed in this analysis utilizes 3 year maximums to determine applicable significance thresholds for criteria pollutants in attainment in the basin. Although conservative in nature and preventative of any underestimation of pollutant concentrations, it does not reflect the background concentrations people attending school in the area would be exposed to on a routine daily basis. The same concept applies to exposures to PM. Although background levels are not utilized for PM to determine a significance threshold due to its status in the basin as non-attainment, actual exposures on a daily basis in the project area are considerably less than what is reported in this analysis.

As such, uncertainty in the health risk and criteria pollutant analyses are conservative in nature and are designed to prevent any undisclosed impacts to human health. Concentrations reported in this report represent a worst-case scenario that is likely an over estimation of actual pollutant concentrations on campus.

APPENDIX A

SCAQMD FINDS ¼-Mile Radius Output

SCAQMD FINDS
1/4 Mile Search Results

#	FAC_ID	FAC_NAME	STREET_NBR	STREET_NAM	CITY	STATE	ZIP	SIC	#ID#
1	1308	RAND CORP	1776	MAIN	SANTA MONICA	CA	90401	8731	128
2	14416	SEARS ROEBUCK & CO UNIT #1178	302	COLORADO	SANTA MONICA	CA	90401	5311	1576
3	16764	MACY'S - SANTA MONICA #92	315	COLORADO	SANTA MONICA	CA	90401	5311	1820
4	21508	ROYALTY AUTO BODY	1550	5TH	SANTA MONICA	CA	90401	7538	2338
5	101481	HSR LTD PTNRSHIP/DOUBLETREE GUEST SUITES	1707	4TH	SANTA MONICA	CA	90401		10027
6	117227	SHCI SM BCH HOTEL LLC, LOEWS SM BCH HOTE	1700	OCEAN	SANTA MONICA	CA	90401	7011	12959
7	132481	ARCO FAC #01946, BP WEST COAST PRODS LLC	332	PICO	SANTA MONICA	CA	90405	5541	17156
8	146463	PCA 1, LP./DOUBLETREE GUEST SUITES HOTEL	1707	4TH	SANTA MONICA	CA	90401		19554
9	149678	DOUBLE TREE GUEST SUITES	1707	4TH	SANTA MONICA	CA	90401		20956
10	8392	BALBOA RADIATOR & AUTO PARTS INC, SANTA	1537	LINCOLN	SANTA MONICA	CA	90401	3714	918
11	26863	WORLD OIL CO #16	1801	LINCOLN	SANTA MONICA	CA	90404	5441	2851
12	48535	CITY OF SANTA MONICA EPD/BIG BLUE BUS	1660	7TH	SANTA MONICA	CA	90401	4131	4193
13	51695	LINCOLN BL CAR WASH, AZIZCO INC	1624	LINCOLN	SANTA MONICA	CA	90404	5541	4382
14	109187	HOLMES BODY SHOP-SANTA MONICA-INC	1665	11TH	SANTA MONICA	CA	90404	7532	11270
15	121703	CLASSY CLEANERS, D MENDOZA, DBA	1803	LINCOLN	SANTA MONICA	CA	90405	7216	14197
16	124128	COLLISION CRAFT, RICHARD ROGERS, DBA	1626	LINCOLN	SANTA MONICA	CA	90404	7532	14822
17	128467	4MC COMPANY 3, INC	1661	LINCOLN	SANTA MONICA	CA	90404	7819	15912
18	138608	NEW LOOK ENT, ALEXANDERS BODY SHOP DBA	1008	OLYMPIC	SANTA MONICA	CA	90404	7538	17972
19	146862	JIN S. KWAK & KEN. KWAK SHELL #136086	1866	LINCOLN	SANTA MONICA	CA	90404	5541	19738
20	153167	CHEVRON ENVIRONMENTAL MANAGEMENT CO	1732	LINCOLN	SANTA MONICA	CA	90404		22813
21	153959	THE REYNOLDS GROUP	1624	LINCOLN	SANTA MONICA	CA	90404		23235
22	14417	THE FINISHER'S TOUCH	2103	LINCOLN	SANTA MONICA	CA	90405	3479	1577
23	36603	ZUKIE ENT INC	2107	LINCOLN	SANTA MONICA	CA	90405	7538	3415
24	64405	EL POLLO LOCO	1906	LINCOLN	SANTA MONICA	CA	90405	5812	5604
25	118488	METROPOLITAN CLEANERS, G. GORODETSKY,DBA	2003	LINCOLN	SANTA MONICA	CA	90405		13264
26	124934	REGIS PROPERTIES LLC, FOUR POINTS HOTEL	530	PICO	SANTA MONICA	CA	90405		15033
27	128971	QUALITY EXPRESS CLEANERS	1908	LINCOLN	SANTA MONICA	CA	90405	7216	16106
28	146654	G-MAK INVESTMENTS INC, LINCOLN 76 DBA	2120	LINCOLN	SANTA MONICA	CA	90405	5541	19640
29	151027	GEORGIO CLEANER	828	PICO	SANTA MONICA	CA	90405	7216	21628
30	103096	STRIPPER HERK	2015	MAIN	SANTA MONICA	CA	90405	7290	10266
31	121715	GREG'S CABINET & WOOD FINISHING	2015	MAIN	SANTA MONICA	CA	90405	2511	14202
32	123148	SANTA MONICA CIVIC AUDITORIUM	1855	MAIN	SANTA MONICA	CA	90401		14612
33	150283	ARCHSTONESMITH SANTA MONICA APARTMENTS	2000	MAIN	SANTA MONICA	CA	90405		21281
34	150296	ARCHSTONESMITH SANTA MONICA APARTMENTS	201	BICKNELL	SANTA MONICA	CA	90405		21287

Chemical Compounds Emitted From Each Facility

Source	Contaminant
1. Interstate 10	1,3-Butadiene, Acetaldehyde, Benzene, Formaldehyde, Diesel Particulates
2. 405 Automotive Inc.	Toluene, Methanol, Acetone, Diacetone Alcohol
3. Alexander Body Shop	2-butoxyethanol, Xylene, Ethylbenzene
4. America's Finest Products (Santa Monica Chemical Corp.)	Diesel Particulates
5. Archstone SM Apartments	Diesel Particulates
6. Arco Station	Gasoline Vapors
7. Bay Films	Perchloroethylene
8. BigBlueBus maintenance bldg.	Diesel Particulates, Methyl Chloroform
9. Brake Masters	Methyl Chloroform
10. Capo	Acetaldehyde
11. Cha Cha Chicken	Acetaldehyde
12. Chevron Station	Gasoline Vapors
13. Chez Jay	Acetaldehyde
14. City Hall	Diesel Particulates
15. Classy Cleaners	Perchloroethylene
16. Collision Craft Body & Paint; Lincoln Auto Center	Toluene, Methanol, Acetone, Diacetone alcohol, Methyl chloroform, 2-butoxyethanol, Xylene
17. County Building	Diesel Particulates
18. Denny's	Acetaldehyde
19. DoubleTree Guest Suites	Diesel Particulates, Acetaldehyde
20. El Pollo Loco	Acetaldehyde
21. El Texate	Acetaldehyde
22. Exxon Station	Gasoline Vapors
23. EZ-Lube	Toluene, Methanol, Acetone, Diacetone alcohol, Methyl chloroform
24. Finisher's Touch	2-butoxyethanol, Xylene
25. Fisher Hardware & Lumber	Diesel Particulates
26. Fritto Misto	Acetaldehyde
27. Georgio Cleaner	Perchloroethylene
28. G-Mak Investments/76 Station	Gasoline Vapors
29. Greg's Cabinet and Wood Finishing	Xylene
30. Hard-Tech T-Shirt	Diesel Particulates
31. Holmes/Lexus Body Shop	2-butoxyethanol, Xylene, Ethylbenzene
32. LeMans Body & Paint	2-butoxyethanol, Xylene, Ethylbenzene
33. Le Merigot Hotel	Diesel Particulates
34. Lincoln Blvd. Car Wash/Gas Sta.	Gasoline Vapors
35. Loews Beach Hotel	Diesel Particulates
36. Macy's Santa Monica #92	Diesel Particulates
37. Metropolitan Cleaners	Perchloroethylene

38. Midas	Toluene, Methanol, Acetone, Diacetone alcohol, Methyl chloroform
39. MotoClub di Santa Monica / Hammy Boys Motorsports	Toluene, Methanol, Acetone, Diacetone alcohol, Methyl chloroform
40. Municipal Vehicle Gas Sta.	Gasoline Vapors
41. Norm's	Acetaldehyde
42. Public Safety Bldg	Diesel Particulates
43. Quality Express Cleaners	Perchloroethylene
44. RAND	1,3-Butadiene, Benzene, Chlorodifluoromethane, Formaldehyde, Perchloroethylene
45. Red Line Service/MB Auto Specialists?	Toluene, Methanol, Acetone, Diacetone alcohol, Methyl chloroform
46. Royalty Auto Body	2-butoxyethanol, Xylene, Ethylbenzene
47. Santa Monica Civic Auditorium	Diesel Particulates
48. Sears Roebuck &Co Unit #1178	Diesel Particulates
49. Seaside Motors	Toluene, Methanol, Acetone, Diacetone alcohol, Methyl chloroform
50. Shell Service Sta.	Gasoline Vapors
51. Sheraton Delfina Santa Monica Hotel	Diesel Particulates
52. Stripper Herk	Methylene Chloride
53. Tommy's Hamburgers	Acetaldehyde
54. U-Haul	Gasoline Vapors
55. Viceroy Hotel	Diesel Particulates

APPENDIX B

Carcinogenic and Non-Carcinogenic Risk Calculation Worksheets

Table B1: Quantification of Carcinogenic Risks and Noncarcinogenic Hazards Adult/Worker Exposure

Santa Monica High School
Adult Risk
Existing Classrooms

Source	Mass GLC		Weight Fraction	Contaminant	Carcinogenic Hazard			Noncarcinogenic Hazard / Toxicological Endpoints*									
	(µg/m3)	(mg/m3)			URF (µg/m3)$^{-1}$	CPF (mg/kg/day)$^{-1}$	RISK	REL (µg/m3)	RfD (mg/kg/day)	RESP	CNS/PNS	CV/BL	IMMUN	KIDN	GI/LV	REPRO	EYES
(a)	(b)	(c)	(d)	(e)	(f)	(g)	(h)	(i)	(j)	(k)	(l)	(m)	(n)	(o)	(p)	(q)	(r)
Source 1 (10 Freeway-TOG)	0.02946	2.9E-05	6.4E-01	Benzene	2.9E-05	1.0E-01	1.9E-07	6.0E+01	1.7E-02	2.0E-04	2.0E-04	2.0E-04				2.0E-04	
			2.0E-01	Formaldehyde	6.0E-06	2.1E-02	1.3E-08	3.0E+00	8.6E-04	1.2E-03							1.2E-03
			8.6E-02	1,3-Butadiene	1.7E-04	6.0E-01	1.5E-07	2.0E+01	5.7E-03	7.9E-05							
			7.6E-02	Acetaldehyde	2.7E-06	9.5E-03	2.2E-09	9.0E+00	2.6E-03	1.6E-04							
Source 1 (10 Freeway-DPM)	0.03043	3.0E-05	1.0E+00	Diesel Exhaust Particulate	3.0E-04	1.1E+00	3.3E-06	5.0E+00	1.4E-03	3.8E-03							
Source 2 (405 Automotive Inc.)	0.01860	1.9E-05	1.0E-01	Toluene				3.0E+02	8.6E-02	4.0E-06	4.0E-06					4.0E-06	
			1.2E-02	Diacetone Alcohol				5.7E+02	1.6E-01	2.5E-07				2.5E-07			2.5E-07
			6.9E-02	Methanol				4.0E+03	1.1E+00							2.0E-07	
			5.4E-02	Acetone				1.3E+06	3.7E+02					4.8E-10			
			7.6E-01	Methyl Chloroform				1.0E+03	2.9E-01		8.8E-06						
Source 3 (Alexander Auto Body)	0.00123	1.2E-06	1.96E-01	Xylene				7.00E+02	2.0E-01		2.2E-07						
			2.70E-02	Ethylbenzene	2.50E-06	8.8E-03	3.0E-11	2.00E+03	5.7E-01					1.0E-08	1.0E-08	1.0E-08	
			9.70E-02	2-Butoxyethanol				2.00E+01	5.7E-03			3.7E-06					
Source 4 (Americas Finest Products)	0.00000	1.0E-09	1.0E+00	Diesel Exhaust Particulate	3.0E-04	1.1E+00	1.1E-10	5.0E+00	1.4E-03	1.2E-07							
Source 5 (Archstone SM Apartments)	0.00000	1.0E-09	1.0E+00	Diesel Exhaust Particulate	3.0E-04	1.1E+00	1.1E-10	5.0E+00	1.4E-03	1.2E-07							
Source 6a (Arco)	0.00122	1.2E-06	3.0E-03	Benzene	2.9E-05	1.0E-01	3.8E-11	6.0E+01	1.7E-02	3.8E-08	3.8E-08	3.8E-08				3.8E-08	
Source 6b (Arco)	0.00146	1.5E-06	1.0E-02	Benzene	2.9E-05	1.0E-01	1.5E-10	6.0E+01	1.7E-02	1.5E-07	1.5E-07	1.5E-07				1.5E-07	
			8.0E-02	Toluene				3.0E+02	8.6E-02	2.4E-07	2.4E-07					2.4E-07	
			1.6E-02	Ethylbenzene	2.5E-06	8.8E-03	2.1E-11	2.0E+03	5.7E-01					7.3E-09	7.3E-09	7.3E-09	
			2.4E-02	Xylene				7.0E+02	2.0E-01		3.1E-08						
			1.1E-01	MTBE	1.7E-07	6.0E-04	9.7E-12	3.0E+02	8.6E-02	3.3E-07							
Source 7 (Bay Films)	0.00290	2.9E-06	1.00E+00	Perchloroethylene	5.9E-06	2.1E-02	6.1E-09	3.5E+01	1.0E-02	5.2E-05							5.2E-05
Source 8a (Big Blue Bus Idling)	0.00001	1.0E-08	1.0E+00	Diesel Exhaust Particulate	3.0E-04	1.1E+00	1.1E-09	5.0E+00	1.4E-03	1.2E-06							
Source 8b (Big Blue Bus Auto Repair)	0.01371	1.4E-05	9.9E-01	Methyl Chloroform				1.0E+03	2.9E-01		8.5E-06						
Source 9 (Brake Masters)	0.00379	3.8E-06	9.9E-01	Methyl Chloroform				1.0E+03	2.9E-01		2.3E-06						
Source 10 (Capo)	0.00517	5.2E-06	1.0E+00	Acetaldehyde	2.7E-06	1.0E-02	5.3E-09	9.0E+00	2.6E-03	3.6E-04							
Source 11 (Cha Cha Chicken)	0.00213	2.1E-06	1.0E+00	Acetaldehyde	2.7E-06	1.0E-02	2.2E-09	9.0E+00	2.6E-03	1.5E-04							
Source 12a (Chevron)	0.03863	3.9E-05	3.0E-03	Benzene	2.9E-05	1.0E-01	1.2E-09	6.0E+01	1.7E-02	1.2E-06	1.2E-06	1.2E-06				1.2E-06	
Source 12b (Chevron)	0.03972	4.0E-05	1.0E-02	Benzene	2.9E-05	1.0E-01	4.1E-09	6.0E+01	1.7E-02	4.1E-06	4.1E-06	4.1E-06				4.1E-06	
			8.0E-02	Toluene				3.0E+02	8.6E-02	6.6E-06	6.6E-06					6.6E-06	
			1.6E-02	Ethylbenzene	2.5E-06	8.8E-03	5.7E-10	2.0E+03	5.7E-01					2.0E-07	2.0E-07	2.0E-07	
			2.4E-02	Xylene				7.0E+02	2.0E-01		8.5E-07						
			1.1E-01	MTBE	1.7E-07	6.0E-04	2.7E-10	3.0E+02	8.6E-02	9.1E-06							
Source 13 (Chez Jay)	0.03384	3.4E-05	1.0E+00	Acetaldehyde	2.7E-06	1.0E-02	3.5E-08	9.0E+00	2.6E-03	2.3E-03							
Source 14 (City Hall)	0.00015	1.5E-07	1.0E+00	Diesel Exhaust Particulate	3.0E-04	1.1E+00	1.6E-08	5.0E+00	1.4E-03	1.9E-05							
Source 15 (Classy Cleaners)	0.02411	2.4E-05	1.00E+00	Perchloroethylene	5.9E-06	2.1E-02	5.1E-08	3.5E+01	1.0E-02	4.3E-04							4.3E-04
Source 16A (Collision Craft)	0.00308	3.1E-06	1.7E-01	Toluene				3.0E+02	8.6E-02	1.1E-06	1.1E-06					1.1E-06	
			1.2E-02	Diacetone Alcohol				5.7E+02	1.6E-01	4.1E-08				4.1E-08			4.1E-08
			1.1E-01	Methanol				4.0E+03	1.1E+00							5.3E-08	
			8.8E-02	Acetone				1.3E+06	3.7E+02					1.3E-10			
			6.1E-01	Methyl Chloroform				1.0E+03	2.9E-01		1.2E-06						
Source 16B (Collision Craft)	0.00109	1.1E-06	1.69E-01	Xylene				7.00E+02	2.0E-01		1.6E-07						
			2.70E-02	Ethylbenzene	2.50E-06	8.8E-03	2.6E-11	2.00E+03	5.7E-01					9.2E-09	9.2E-09	9.2E-09	
			9.70E-02	2-Butoxyethanol				2.00E+01	5.7E-03			3.3E-06					
Source 17 (County Building)	0.00021	2.1E-07	1.0E+00	Diesel Exhaust Particulate	3.0E-04	1.1E+00	2.2E-08	5.0E+00	1.4E-03	2.6E-05							
Source 18 (Dennys)	0.00139	1.4E-06	1.0E+00	Acetaldehyde	2.7E-06	1.0E-02	1.4E-09	9.0E+00	2.6E-03	9.6E-05							
Source 19a (Double Tree Guest Suites)	0.00065	6.5E-07	1.0E+00	Diesel Exhaust Particulate	3.0E-04	1.1E+00	7.0E-08	5.0E+00	1.4E-03	8.1E-05							
Source 19b (Double Tree Guest Suites)	0.17074	1.7E-04	1.0E+00	Acetaldehyde	2.7E-06	1.0E-02	1.7E-07	9.0E+00	2.6E-03	1.2E-02							
Source 20 (El Pollo Loco)	0.02463	2.5E-05	1.0E+00	Acetaldehyde	2.7E-06	1.0E-02	2.5E-08	9.0E+00	2.6E-03	1.7E-03							
Source 21 (El Texate)	0.00568	5.7E-06	1.0E+00	Acetaldehyde	2.7E-06	1.0E-02	5.8E-09	9.0E+00	2.6E-03	3.9E-04							
Source 22a (Exxon)	0.02023	2.0E-05	3.0E-03	Benzene	2.9E-05	1.0E-01	6.3E-10	6.0E+01	1.7E-02	6.3E-07	6.3E-07	6.3E-07				6.3E-07	
Source 22b (Exxon)	0.02442	2.4E-05	1.0E-02	Benzene	2.9E-05	1.0E-01	2.5E-09	6.0E+01	1.7E-02	2.5E-06	2.5E-06	2.5E-06				2.5E-06	
			8.0E-02	Toluene				3.0E+02	8.6E-02	4.1E-06	4.1E-06					4.1E-06	
			1.6E-02	Ethylbenzene	2.5E-06	8.8E-03	3.5E-10	2.0E+03	5.7E-01					1.2E-07	1.2E-07	1.2E-07	
			2.4E-02	Xylene				7.0E+02	2.0E-01		5.2E-07						
			1.1E-01	MTBE	1.7E-07	6.0E-04	1.6E-10	3.0E+02	8.6E-02	5.6E-06							
Source 23 (EZ-Lube)	0.03270	3.3E-05	1.3E-01	Toluene				3.0E+02	8.6E-02	8.6E-06	8.6E-06					8.6E-06	
			1.5E-02	Diacetone Alcohol				5.7E+02	1.6E-01	5.4E-07				5.4E-07			5.4E-07
			8.5E-02	Methanol				4.0E+03	1.1E+00							4.3E-07	
			6.7E-02	Acetone				1.3E+06	3.7E+02					1.1E-09			
			7.0E-01	Methyl Chloroform				1.0E+03	2.9E-01		1.4E-05						
Source 24 (Finisher's Touch)	0.00124	1.2E-06	1.58E-01	Xylene				7.00E+02	2.0E-01		1.7E-07						
			3.00E-02	Ethylbenzene	2.50E-06	8.8E-03	3.3E-11	2.00E+03	5.7E-01					1.2E-08	1.2E-08	1.2E-08	
			1.10E-01	2-Butoxyethanol				2.00E+01	5.7E-03			4.3E-06					

Santa Monica High School
Adult Risk
Existing Classrooms

Source	Mass GLC		Weight Fraction	Contaminant	Carcinogenic Hazard			Noncarcinogenic Hazard / Toxicological Endpoints*									
	(µg/m3)	(mg/m3)			URF (µg/m3)$^{-1}$	CPF (mg/kg/day)$^{-1}$	RISK	REL (µg/m3)	RfD (mg/kg/day)	RESP	CNS/PNS	CV/BL	IMMUN	KIDN	GI/LV	REPRO	EYES
(a)	(b)	(c)	(d)	(e)	(f)	(g)	(h)	(i)	(j)	(k)	(l)	(m)	(n)	(o)	(p)	(q)	(r)
Source 25 (Fisher Hardware and Lumber)	0.00000	1.0E-09	1.0E+00	Diesel Exhaust Particulate	3.0E-04	1.1E+00	1.1E-10	5.0E+00	1.4E-03	1.2E-07							
Source 26 (Fritto Misto)	0.00275	2.8E-06	1.0E+00	Acetaldehyde	2.7E-06	1.0E-02	2.8E-09	9.0E+00	2.6E-03	1.9E-04							
Source 27 (Georgio Cleaner)	0.00865	8.7E-06	1.00E+00	Perchloroethylene	5.9E-06	2.1E-02	1.8E-08	3.5E+01	1.0E-02	1.5E-04							1.5E-04
Source 28a (G Mak/76)	0.00228	2.3E-06	3.0E-03	Benzene	2.9E-05	1.0E-01	7.1E-11	6.0E+01	1.7E-02	7.1E-08	7.1E-08	7.1E-08				7.1E-08	
Source 28b (G Mak/76)	0.00275	2.8E-06	1.0E-02	Benzene	2.9E-05	1.0E-01	2.8E-10	6.0E+01	1.7E-02	2.9E-07	2.9E-07	2.9E-07				2.9E-07	
			8.0E-02	Toluene				3.0E+02	8.6E-02	4.6E-07	4.6E-07					4.6E-07	
			1.6E-02	Ethylbenzene	2.5E-06	8.8E-03	3.9E-11	2.0E+03	5.7E-01					1.4E-08	1.4E-08	1.4E-08	
			2.4E-02	Xylene				7.0E+02	2.0E-01		5.9E-08						
			1.1E-01	MTBE	1.7E-07	6.0E-04	1.8E-11	3.0E+02	8.6E-02	6.3E-07							
Source 29 (Gregs Cabinet and Wood FInishing)	0.00019	1.9E-07	5.00E-01	Xylene				7.0E+02	2.0E-01		8.5E-08						
Source 30 (Hard Tech T-Shirt)	0.00001	1.0E-08	1.0E+00	Diesel Exhaust Particulate	3.0E-04	1.1E+00	1.1E-09	5.0E+00	1.4E-03	1.2E-06							
Source 31 (Holmes/Lexus Body Shop)	0.00777	7.8E-06	1.49E-01	Xylene				7.00E+02	2.0E-01		1.0E-06						
			3.10E-02	Ethylbenzene	2.50E-06	8.8E-03	2.1E-10	2.00E+03	5.7E-01					7.5E-08	7.5E-08	7.5E-08	
			1.13E-01	2-Butoxyethanol				2.00E+01	5.7E-03			2.7E-05					
Source 32 (LeMANS Paint and Body)	0.00182	1.8E-06	1.96E-01	Xylene				7.00E+02	2.0E-01		3.2E-07						
			2.70E-02	Ethylbenzene	2.50E-06	8.8E-03	4.4E-11	2.00E+03	5.7E-01					1.5E-08	1.5E-08	1.5E-08	
			9.70E-02	2-Butoxyethanol				2.00E+01	5.7E-03			5.5E-06					
Source 33 (Le Merigot Hotel)	0.00003	3.0E-08	1.0E+00	Diesel Exhaust Particulate	3.0E-04	1.1E+00	3.2E-09	5.0E+00	1.4E-03	3.7E-06							
Source 34a (Lincoln Car Wash)	0.00064	6.4E-07	3.0E-03	Benzene	2.9E-05	1.0E-01	2.0E-11	6.0E+01	1.7E-02	2.0E-08	2.0E-08	2.0E-08				2.0E-08	
Source 34b (Lincoln Car Wash)	0.00077	7.7E-07	1.0E-02	Benzene	2.9E-05	1.0E-01	8.0E-11	6.0E+01	1.7E-02	8.0E-08	8.0E-08	8.0E-08				8.0E-08	
			8.0E-02	Toluene				3.0E+02	8.6E-02	1.3E-07	1.3E-07					1.3E-07	
			1.6E-02	Ethylbenzene	2.50E-06	8.8E-03	1.1E-11	2.0E+03	5.7E-01					3.8E-09	3.8E-09	3.8E-09	
			2.4E-02	Xylene				7.0E+02	2.0E-01		1.6E-08						
			1.1E-01	MTBE	1.7E-07	6.0E-04	5.1E-12	3.0E+02	8.6E-02	1.8E-07							
Source 35 (Loews Beach Hotel)	0.00004	4.0E-08	1.0E+00	Diesel Exhaust Particulate	3.0E-04	1.1E+00	4.3E-09	5.0E+00	1.4E-03	5.0E-06							
Source 36 (Macy's)	0.00002	2.0E-08	1.0E+00	Diesel Exhaust Particulate	3.0E-04	1.1E+00	2.1E-09	5.0E+00	1.4E-03	2.5E-06							
Source 37 (Metropolitan Cleaner)	0.00953	9.5E-06	1.00E+00	Perchloroethylene	5.9E-06	2.1E-02	2.0E-08	3.5E+01	1.0E-02	1.7E-04							1.7E-04
Source 38 (Midas)	0.00069	6.9E-07	1.7E-01	Toluene				3.0E+02	8.6E-02	2.4E-07	2.4E-07					2.4E-07	
			1.9E-02	Diacetone Alcohol				5.7E+02	1.6E-01	1.4E-08				1.4E-08			1.4E-08
			1.1E-01	Methanol				4.0E+03	1.1E+00							1.2E-08	
			8.8E-02	Acetone				1.3E+06	3.7E+02					2.9E-11			
			6.1E-01	Methyl Chloroform				1.0E+03	2.9E-01		2.6E-07						
Source 39 (Moto Club of Santa Monica)	0.00388	3.9E-06	1.7E-01	Toluene				3.0E+02	8.6E-02	1.3E-06	1.3E-06					1.3E-06	
			1.9E-02	Diacetone Alcohol				5.7E+02	1.6E-01	8.1E-08				8.1E-08			8.1E-08
			1.1E-01	Methanol				4.0E+03	1.1E+00							6.7E-08	
			8.8E-02	Acetone				1.3E+06	3.7E+02					1.6E-10			
			6.1E-01	Methyl Chloroform				1.0E+03	2.9E-01		1.5E-06						
Source 40a (Municipal Gas)	0.01037	1.0E-05	3.0E-03	Benzene	2.9E-05	1.0E-01	3.2E-10	6.0E+01	1.7E-02	3.2E-07	3.2E-07	3.2E-07				3.2E-07	
Source 40b (Municipal Gas)	0.01250	1.3E-05	1.0E-02	Benzene	2.9E-05	1.0E-01	1.3E-09	6.0E+01	1.7E-02	1.3E-06	1.3E-06	1.3E-06				1.3E-06	
			8.0E-02	Toluene				3.0E+02	8.6E-02	2.1E-06	2.1E-06					2.1E-06	
			1.6E-02	Ethylbenzene	2.50E-06	8.8E-03	1.8E-10	2.0E+03	5.7E-01					6.2E-08	6.2E-08	6.2E-08	
			2.4E-02	Xylene				7.0E+02	2.0E-01		2.7E-07						
			1.1E-01	MTBE	1.7E-07	6.0E-04	8.3E-11	3.0E+02	8.6E-02	2.9E-06							
Source 41 (Norms)	0.00607	6.1E-06	1.0E+00	Acetaldehyde	2.7E-06	1.0E-02	6.2E-09	9.0E+00	2.6E-03	4.2E-04							
Source 42 (Public Saftey Building)	0.00009	9.0E-08	1.0E+00	Diesel Exhaust Particulate	3.0E-04	1.1E+00	9.6E-09	5.0E+00	1.4E-03	1.1E-05							
Source 43 (Quality Express Cleaners)	0.02556	2.6E-05	1.00E+00	Perchloroethylene	5.9E-06	2.1E-02	5.4E-08	3.5E+01	1.0E-02	4.6E-04							4.6E-04
Source 44 (RAND)	0.00052	5.2E-07	5.6E-04	Benzene	2.9E-05	1.0E-01	3.0E-12	6.0E+01	1.7E-02	3.0E-09	3.0E-09	3.0E-09				3.0E-09	
			5.3E-05	1,3-Butadiene	1.7E-04	6.0E-01	1.7E-12	2.0E+01	5.7E-03	8.6E-10							
			1.5E-03	Formaldehyde	6.0E-06	2.1E-02	1.7E-12	3.0E+00	8.6E-04	1.7E-07							1.7E-07
			6.68E-01	Perchloroethylene	5.9E-06	2.1E-02	7.3E-10	3.5E+01	1.0E-02	6.2E-06							6.2E-06
			3.30E-01	Chlorodifluoromethane (Freon 22)				1.0E+02	2.9E-02	1.1E-06	1.1E-06			1.1E-06			
Source 45 (Red Line Service)	0.00312	3.1E-06	1.7E-01	Toluene				3.0E+02	8.6E-02	1.1E-06	1.1E-06					1.1E-06	
			1.9E-02	Diacetone Alcohol				5.7E+02	1.6E-01	6.5E-08				6.5E-08			6.5E-08
			1.1E-01	Methanol				4.0E+03	1.1E+00							5.4E-08	
			8.8E-02	Acetone				1.3E+06	3.7E+02					1.3E-10			
			6.1E-01	Methyl Chloroform				1.0E+03	2.9E-01		1.2E-06						
Source 46 (Royalty Auto Body)	0.00065	6.5E-07	1.96E-01	Xylene				7.00E+02	2.0E-01		1.1E-07						
			2.70E-02	Ethylbenzene	2.50E-06	8.8E-03	1.6E-11	2.00E+03	5.7E-01					5.5E-09	5.5E-09	5.5E-09	
			9.70E-02	2-Butoxyethanol				2.00E+01	5.7E-03			2.0E-06					
Source 47 (SM Civic Auditorium)	0.00001	1.0E-08	1.0E+00	Diesel Exhaust Particulate	3.0E-04	1.1E+00	1.1E-09	5.0E+00	1.4E-03	1.2E-06							
Source 48 (Sears)	0.00002	2.0E-08	1.0E+00	Diesel Exhaust Particulate	3.0E-04	1.1E+00	2.1E-09	5.0E+00	1.4E-03	2.5E-06							
Source 49 (SeaSide Motors)	0.02218	2.2E-05	1.0E-01	Toluene				3.0E+02	8.6E-02	4.7E-06	4.7E-06					4.7E-06	
			1.2E-02	Diacetone Alcohol				5.7E+02	1.6E-01	2.9E-07				2.9E-07			2.9E-07
			6.9E-02	Methanol				4.0E+03	1.1E+00							2.4E-07	

Table B1: Quantification of Carcinogenic Risks and Noncarcinogenic Hazards Adult/Worker Exposure

Santa Monica High School
Adult Risk
Existing Classrooms

Source	*Mass GLC*		*Weight Fraction*	*Contaminant*	*Carcinogenic Hazard*			*Noncarcinogenic Hazard / Toxicological Endpoints**									
	(µg/m3)	*(mg/m3)*			*URF (µg/m3)$^{-1}$*	*CPF (mg/kg/day)$^{-1}$*	*RISK*	*REL (µg/m3)*	*RfD (mg/kg/day)*	*RESP*	*CNS/PNS*	*CV/BL*	*IMMUN*	*KIDN*	*GI/LV*	*REPRO*	*EYES*
(a)	*(b)*	*(c)*	*(d)*	*(e)*	*(f)*	*(g)*	*(h)*	*(i)*	*(j)*	*(k)*	*(l)*	*(m)*	*(n)*	*(o)*	*(p)*	*(q)*	*(r)*
			5.4E-02	Acetone				1.3E+06	3.7E+02					5.8E-10			
			7.6E-01	Methyl Chloroform				1.0E+03	2.9E-01		1.0E-05						
Source 50a (Shell)	0.01080	1.1E-05	3.0E-03	Benzene	2.9E-05	1.0E-01	3.4E-10	6.0E+01	1.7E-02	3.4E-07	3.4E-07	3.4E-07				3.4E-07	
Source 50b (Shell)	0.01301	1.3E-05	1.0E-02	Benzene	2.9E-05	1.0E-01	1.3E-09	6.0E+01	1.7E-02	1.4E-06	1.4E-06	1.4E-06				1.4E-06	
			8.0E-02	Toluene				3.0E+02	8.6E-02	2.2E-06	2.2E-06					2.2E-06	
			1.6E-02	Ethylbenzene	2.50E-06	8.8E-03	1.9E-10	2.0E+03	5.7E-01					6.5E-08	6.5E-08	6.5E-08	
			2.4E-02	Xylene				7.0E+02	2.0E-01		2.8E-07						
			1.1E-01	MTBE	1.7E-07	6.0E-04	8.7E-11	3.0E+02	8.6E-02	3.0E-06							
Source 51 (Sheraton Delfina)	0.00006	6.0E-08	1.0E+00	Diesel Exhaust Particulate	3.0E-04	1.1E+00	6.4E-09	5.0E+00	1.4E-03	7.5E-06							
Source 52 (Stripper Herk)	0.01044	1.0E-05	1.0E+00	Methylene Chloride	1.0E-06	3.5E-03	3.7E-09	4.0E+02	1.1E-01	1.6E-05	1.6E-05	1.6E-05					
Source 53 (Tommy's Hamburger's)	0.02559	2.6E-05	1.0E+00	Acetaldehyde	2.7E-06	1.0E-02	2.6E-08	9.0E+00	2.6E-03	1.8E-03							
Source 54a (U-Haul)	0.00082	7.9E-04	3.0E-03	Benzene	2.9E-05	1.0E-01	2.5E-08	6.0E+01	1.7E-02	2.5E-05	2.5E-05	2.5E-05				2.5E-05	
Source 54b (U-Haul)	0.00099	9.9E-07	1.0E-02	Benzene	2.9E-05	1.0E-01	1.0E-10	6.0E+01	1.7E-02	1.0E-07	1.0E-07	1.0E-07				1.0E-07	
			8.0E-02	Toluene				3.0E+02	8.6E-02	1.6E-07	1.6E-07					1.6E-07	
			1.6E-02	Ethylbenzene	2.50E-06	8.8E-03	1.4E-11	2.0E+03	5.7E-01					4.9E-09	4.9E-09	4.9E-09	
			2.4E-02	Xylene				7.0E+02	2.0E-01		2.1E-08						
			1.1E-01	MTBE	1.7E-07	6.0E-04	6.6E-12	3.0E+02	8.6E-02	2.3E-07							
Source 55 (Viceroy)	0.00002	2.0E-08	1.0E+00	Diesel Exhaust Particulate	3.0E-04	1.1E+00	2.1E-09	5.0E+00	1.4E-03	2.5E-06							
Total							4.24E-06			2.63E-02	3.40E-04	2.95E-04	0.00E+00	2.96E-06	6.05E-07	2.71E-04	2.50E-03

* Key to Toxocological Endpoints

RESP	Respiratory System
CNS/PNS	Central/Peripheral Nervous System
CV/BL	Cardiovascular/Blood System
IMMUN	Immune System
KIDN	Kidney
GI/LV	Gastrointestinal System/Liver
REPRO	Reproductive System (e.g., teratogenic and developmental effects)
EYES	Eye irritation and/or other effects

Note: Exposure factors used to calculate contaminant intake

exposure frequency (days/year)	240
exposure duration (years)	40
inhalation rate (m3/day)	19.0
average body weight (kg)	70
averaging time(cancer) (days)	25550
averaging time(noncancer) (days)	14600
diesel particulate control efficiency	0%

Santa Monica High School
Adult Risk
Future Classrooms

Source	*Mass GLC*		*Weight Fraction*	*Contaminant*	*Carcinogenic Hazard*			*Noncarcinogenic Hazard / Toxicological Endpoints**									
	(µg/m3)	*(mg/m3)*			*URF (µg/m3)$^{-1}$*	*CPF (mg/kg/day)$^{-1}$*	*RISK*	*REL (µg/m3)*	*RfD (mg/kg/day)*	*RESP*	*CNS/PNS*	*CV/BL*	*IMMUN*	*KIDN*	*GI/LV*	*REPRO*	*EYES*
(a)	*(b)*	*(c)*	*(d)*	*(e)*	*(f)*	*(g)*	*(h)*	*(i)*	*(j)*	*(k)*	*(l)*	*(m)*	*(n)*	*(o)*	*(p)*	*(q)*	*(r)*
Source 1 (10 Freeway-TOG)	0.07315	7.3E-05	6.4E-01	Benzene	2.9E-05	1.0E-01	4.8E-07	6.0E+01	1.7E-02	4.9E-04	4.9E-04	4.9E-04				4.9E-04	
			2.0E-01	Formaldehyde	6.0E-06	2.1E-02	3.1E-08	3.0E+00	8.6E-04	3.1E-03							3.1E-03
			8.6E-02	1,3-Butadiene	1.7E-04	6.0E-01	3.8E-07	2.0E+01	5.7E-03	2.0E-04							
			7.6E-02	Acetaldehyde	2.7E-06	9.5E-03	5.4E-09	9.0E+00	2.6E-03	3.9E-04							
Source 1 (10 Freeway-DPM)	0.07415	7.4E-05	1.0E+00	Diesel Exhaust Particulate	3.0E-04	1.1E+00	7.9E-06	5.0E+00	1.4E-03	9.3E-03							
Source 2 (405 Automotive Inc.)	0.03610	3.6E-05	1.0E-01	Toluene				3.0E+02	8.6E-02	7.7E-06	7.7E-06					7.7E-06	
			1.2E-02	Diacetone Alcohol				5.7E+02	1.6E-01	4.8E-07				4.8E-07			4.8E-07
			6.9E-02	Methanol				4.0E+03	1.1E+00							3.9E-07	
			5.4E-02	Acetone				1.3E+06	3.7E+02					9.4E-10			
			7.6E-01	Methyl Chloroform				1.0E+03	2.9E-01		1.7E-05						
Source 3 (Alexander Auto Body)	0.00174	1.7E-06	1.96E-01	Xylene				7.00E+02	2.0E-01		3.0E-07						
			2.70E-02	Ethylbenzene	2.50E-06	8.8E-03	4.2E-11	2.00E+03	5.7E-01					1.5E-08	1.5E-08	1.5E-08	
			9.70E-02	2-Butoxyethanol				2.00E+01	5.7E-03			5.3E-06					
Source 4 (Americas Finest Products)	0.00001	1.0E-08	1.0E+00	Diesel Exhaust Particulate	3.0E-04	1.1E+00	1.1E-09	5.0E+00	1.4E-03	1.2E-06							
Source 5 (Archstone SM Apartments)	0.00000	1.0E-09	1.0E+00	Diesel Exhaust Particulate	3.0E-04	1.1E+00	1.1E-10	5.0E+00	1.4E-03	1.2E-07							
Source 6a (Arco)	0.00029	2.9E-07	3.0E-03	Benzene	2.9E-05	1.0E-01	9.0E-12	6.0E+01	1.7E-02	9.1E-09	9.1E-09	9.1E-09				9.1E-09	
Source 6b (Arco)	0.00111	1.1E-06	1.0E-02	Benzene	2.9E-05	1.0E-01	1.1E-10	6.0E+01	1.7E-02	1.2E-07	1.2E-07	1.2E-07				1.2E-07	
			8.0E-02	Toluene				3.0E+02	8.6E-02	1.8E-07	1.8E-07					1.8E-07	
			1.6E-02	Ethylbenzene	2.5E-06	8.8E-03	1.6E-11	2.0E+03	5.7E-01					5.5E-09	5.5E-09	5.5E-09	
			2.4E-02	Xylene				7.0E+02	2.0E-01		2.4E-08						
			1.1E-01	MTBE	1.7E-07	6.0E-04	7.4E-12	3.0E+02	8.6E-02	2.5E-07							
Source 7 (Bay Films)	0.00357	3.6E-06	1.00E+00	Perchloroethylene	5.9E-06	2.1E-02	7.5E-09	3.5E+01	1.0E-02	6.4E-05							6.4E-05
Source 8a (Big Blue Bus Idling)	0.00001	1.0E-08	1.0E+00	Diesel Exhaust Particulate	3.0E-04	1.1E+00	1.1E-09	5.0E+00	1.4E-03	1.2E-06							
Source 8b (Big Blue Bus Auto Repair)	0.06752	6.8E-05	9.9E-01	Methyl Chloroform				1.0E+03	2.9E-01		4.2E-05						
Source 9 (Brake Masters)	0.00558	5.6E-06	9.9E-01	Methyl Chloroform				1.0E+03	2.9E-01		3.5E-06						
Source 10 (Capo)	0.00460	4.6E-06	1.0E+00	Acetaldehyde	2.7E-06	1.0E-02	4.7E-09	9.0E+00	2.6E-03	3.2E-04							
Source 11 (Cha Cha Chicken)	0.00199	2.0E-06	1.0E+00	Acetaldehyde	2.7E-06	1.0E-02	2.0E-09	9.0E+00	2.6E-03	1.4E-04							
Source 12a (Chevron)	0.34239	3.4E-04	3.0E-03	Benzene	2.9E-05	1.0E-01	1.1E-08	6.0E+01	1.7E-02	1.1E-05	1.1E-05	1.1E-05				1.1E-05	
Source 12b (Chevron)	0.47986	4.8E-04	1.0E-02	Benzene	2.9E-05	1.0E-01	5.0E-08	6.0E+01	1.7E-02	5.0E-05	5.0E-05	5.0E-05				5.0E-05	
			8.0E-02	Toluene				3.0E+02	8.6E-02	8.0E-05	8.0E-05					8.0E-05	
			1.6E-02	Ethylbenzene	2.5E-06	8.8E-03	6.9E-09	2.0E+03	5.7E-01					2.4E-06	2.4E-06	2.4E-06	
			2.4E-02	Xylene				7.0E+02	2.0E-01		1.0E-05						
			1.1E-01	MTBE	1.7E-07	6.0E-04	3.2E-09	3.0E+02	8.6E-02	1.1E-04							
Source 13 (Chez Jay)	0.02157	2.2E-05	1.0E+00	Acetaldehyde	2.7E-06	1.0E-02	2.2E-08	9.0E+00	2.6E-03	1.5E-03							
Source 14 (City Hall)	0.00011	1.1E-07	1.0E+00	Diesel Exhaust Particulate	3.0E-04	1.1E+00	1.2E-08	5.0E+00	1.4E-03	1.4E-05							
Source 15 (Classy Cleaners)	0.07227	7.2E-05	1.00E+00	Perchloroethylene	5.9E-06	2.1E-02	1.5E-07	3.5E+01	1.0E-02	1.3E-03							1.3E-03
Source 16A (Collision Craft)	0.00239	2.4E-06	1.7E-01	Toluene				3.0E+02	8.6E-02	8.2E-07	8.2E-07					8.2E-07	
			1.2E-02	Diacetone Alcohol				5.7E+02	1.6E-01	3.2E-08				3.2E-08			3.2E-08
			1.1E-01	Methanol				4.0E+03	1.1E+00							4.1E-08	
			8.8E-02	Acetone				1.3E+06	3.7E+02					1.0E-10			
			6.1E-01	Methyl Chloroform				1.0E+03	2.9E-01		9.1E-07						
Source 16B (Collision Craft)	0.00088	8.8E-07	1.69E-01	Xylene				7.00E+02	2.0E-01		1.3E-07						
			2.70E-02	Ethylbenzene	2.50E-06	8.8E-03	2.1E-11	2.00E+03	5.7E-01					7.4E-09	7.4E-09	7.4E-09	
			9.70E-02	2-Butoxyethanol				2.00E+01	5.7E-03			2.7E-06					
Source 17 (County Building)	0.00020	2.0E-07	1.0E+00	Diesel Exhaust Particulate	3.0E-04	1.1E+00	2.1E-08	5.0E+00	1.4E-03	2.5E-05							
Source 18 (Dennys)	0.00313	3.1E-06	1.0E+00	Acetaldehyde	2.7E-06	1.0E-02	3.2E-09	9.0E+00	2.6E-03	2.2E-04							
Source 19a (Double Tree Guest Suites)	0.00023	2.3E-07	1.0E+00	Diesel Exhaust Particulate	3.0E-04	1.1E+00	2.5E-08	5.0E+00	1.4E-03	2.9E-05							
Source 19b (Double Tree Guest Suites)	0.09223	9.2E-05	1.0E+00	Acetaldehyde	2.7E-06	1.0E-02	9.4E-08	9.0E+00	2.6E-03	6.4E-03							
Source 20 (El Pollo Loco)	0.02428	2.4E-05	1.0E+00	Acetaldehyde	2.7E-06	1.0E-02	2.5E-08	9.0E+00	2.6E-03	1.7E-03							
Source 21 (El Texate)	0.00348	3.5E-06	1.0E+00	Acetaldehyde	2.7E-06	1.0E-02	3.5E-09	9.0E+00	2.6E-03	2.4E-04							
Source 22a (Exxon)	0.05754	5.8E-05	3.0E-03	Benzene	2.9E-05	1.0E-01	1.8E-09	6.0E+01	1.7E-02	1.8E-06	1.8E-06	1.8E-06				1.8E-06	
Source 22b (Exxon)	0.06947	6.9E-05	1.0E-02	Benzene	2.9E-05	1.0E-01	7.2E-09	6.0E+01	1.7E-02	7.2E-06	7.2E-06	7.2E-06				7.2E-06	
			8.0E-02	Toluene				3.0E+02	8.6E-02	1.2E-05	1.2E-05					1.2E-05	
			1.6E-02	Ethylbenzene	2.5E-06	8.8E-03	9.9E-10	2.0E+03	5.7E-01					3.5E-07	3.5E-07	3.5E-07	
			2.4E-02	Xylene				7.0E+02	2.0E-01		1.5E-06						
			1.1E-01	MTBE	1.7E-07	6.0E-04	4.6E-10	3.0E+02	8.6E-02	1.6E-05							
Source 23 (EZ-Lube)	0.10159	1.0E-04	1.3E-01	Toluene				3.0E+02	8.6E-02	2.7E-05	2.7E-05					2.7E-05	
			1.5E-02	Diacetone Alcohol				5.7E+02	1.6E-01	1.7E-06				1.7E-06			1.7E-06
			8.5E-02	Methanol				4.0E+03	1.1E+00							1.3E-06	
			6.7E-02	Acetone				1.3E+06	3.7E+02					3.3E-09			
			7.0E-01	Methyl Chloroform				1.0E+03	2.9E-01		4.4E-05						
Source 24 (Finisher's Touch)	0.00129	1.3E-06	1.58E-01	Xylene				7.00E+02	2.0E-01		1.8E-07						
			3.00E-02	Ethylbenzene	2.50E-06	8.8E-03	3.5E-11	2.00E+03	5.7E-01					1.2E-08	1.2E-08	1.2E-08	
			1.10E-01	2-Butoxyethanol				2.00E+01	5.7E-03			4.4E-06					

Santa Monica High School
Adult Risk
Future Classrooms

Source	Mass GLC		Weight Fraction	Contaminant	Carcinogenic Hazard			Noncarcinogenic Hazard / Toxicological Endpoints*									
	(µg/m3)	(mg/m3)			URF (µg/m3)$^{-1}$	CPF (mg/kg/day)$^{-1}$	RISK	REL (µg/m3)	RfD (mg/kg/day)	RESP	CNS/PNS	CV/BL	IMMUN	KIDN	GI/LV	REPRO	EYES
(a)	(b)	(c)	(d)	(e)	(f)	(g)	(h)	(i)	(j)	(k)	(l)	(m)	(n)	(o)	(p)	(q)	(r)
Source 25 (Fisher Hardware and Lumber)	0.00000	1.0E-09	1.0E+00	Diesel Exhaust Particulate	3.0E-04	1.1E+00	1.1E-10	5.0E+00	1.4E-03	1.2E-07							
Source 26 (Fritto Misto)	0.00270	2.7E-06	1.0E+00	Acetaldehyde	2.7E-06	1.0E-02	2.8E-09	9.0E+00	2.6E-03	1.9E-04							
Source 27 (Georgio Cleaner)	0.00970	9.7E-06	1.00E+00	Perchloroethylene	5.9E-06	2.1E-02	2.0E-08	3.5E+01	1.0E-02	1.7E-04							1.7E-04
Source 28a (G Mak/76)	0.00219	2.2E-06	3.0E-03	Benzene	2.9E-05	1.0E-01	6.8E-11	6.0E+01	1.7E-02	6.8E-08	6.8E-08	6.8E-08				6.8E-08	
Source 28b (G Mak/76)	0.00263	2.6E-06	1.0E-02	Benzene	2.9E-05	1.0E-01	2.7E-10	6.0E+01	1.7E-02	2.7E-07	2.7E-07	2.7E-07				2.7E-07	
			8.0E-02	Toluene				3.0E+02	8.6E-02	4.4E-07	4.4E-07					4.4E-07	
			1.6E-02	Ethylbenzene	2.5E-06	8.8E-03	3.8E-11	2.0E+03	5.7E-01					1.3E-08	1.3E-08	1.3E-08	
			2.4E-02	Xylene				7.0E+02	2.0E-01		5.6E-08						
			1.1E-01	MTBE	1.7E-07	6.0E-04	1.8E-11	3.0E+02	8.6E-02	6.0E-07							
Source 29 (Gregs Cabinet and Wood FInishing)	0.00017	1.7E-07	5.00E-01	Xylene				7.0E+02	2.0E-01		7.6E-08						
Source 30 (Hard Tech T-Shirt)	0.00001	1.0E-08	1.0E+00	Diesel Exhaust Particulate	3.0E-04	1.1E+00	1.1E-09	5.0E+00	1.4E-03	1.2E-06							
Source 31 (Holmes/Lexus Body Shop)	0.01002	1.0E-05	1.49E-01	Xylene				7.00E+02	2.0E-01		1.3E-06						
			3.10E-02	Ethylbenzene	2.50E-06	8.8E-03	2.8E-10	2.00E+03	5.7E-01					9.7E-08	9.7E-08	9.7E-08	
			1.13E-01	2-Butoxyethanol				2.00E+01	5.7E-03			3.5E-05					
Source 32 (LeMANS Paint and Body)	0.00201	2.0E-06	1.96E-01	Xylene				7.00E+02	2.0E-01		3.5E-07						
			2.70E-02	Ethylbenzene	2.50E-06	8.8E-03	4.8E-11	2.00E+03	5.7E-01					1.7E-08	1.7E-08	1.7E-08	
			9.70E-02	2-Butoxyethanol				2.00E+01	5.7E-03			6.1E-06					
Source 33 (Le Merigot Hotel)	0.00002	2.0E-08	1.0E+00	Diesel Exhaust Particulate	3.0E-04	1.1E+00	2.1E-09	5.0E+00	1.4E-03	2.5E-06							
Source 34a (Lincoln Car Wash)	0.00055	5.5E-07	3.0E-03	Benzene	2.9E-05	1.0E-01	1.7E-11	6.0E+01	1.7E-02	1.7E-08	1.7E-08	1.7E-08				1.7E-08	
Source 34b (Lincoln Car Wash)	0.00067	6.7E-07	1.0E-02	Benzene	2.9E-05	1.0E-01	6.9E-11	6.0E+01	1.7E-02	7.0E-08	7.0E-08	7.0E-08				7.0E-08	
			8.0E-02	Toluene				3.0E+02	8.6E-02	1.1E-07	1.1E-07					1.1E-07	
			1.6E-02	Ethylbenzene	2.50E-06	8.8E-03	9.6E-12	2.0E+03	5.7E-01					3.3E-09	3.3E-09	3.3E-09	
			2.4E-02	Xylene				7.0E+02	2.0E-01		1.4E-08						
			1.1E-01	MTBE	1.7E-07	6.0E-04	4.5E-12	3.0E+02	8.6E-02	1.5E-07							
Source 35 (Loews Beach Hotel)	0.00003	3.0E-08	1.0E+00	Diesel Exhaust Particulate	3.0E-04	1.1E+00	3.2E-09	5.0E+00	1.4E-03	3.7E-06							
Source 36 (Macy's)	0.00003	3.0E-08	1.0E+00	Diesel Exhaust Particulate	3.0E-04	1.1E+00	3.2E-09	5.0E+00	1.4E-03	3.7E-06							
Source 37 (Metropolitan Cleaner)	0.01033	1.0E-05	1.00E+00	Perchloroethylene	5.9E-06	2.1E-02	2.2E-08	3.5E+01	1.0E-02	1.8E-04							1.8E-04
Source 38 (Midas)	0.00201	2.0E-06	1.7E-01	Toluene				3.0E+02	8.6E-02	6.9E-07	6.9E-07					6.9E-07	
			1.9E-02	Diacetone Alcohol				5.7E+02	1.6E-01	4.2E-08				4.2E-08			4.2E-08
			1.1E-01	Methanol				4.0E+03	1.1E+00							3.5E-08	
			8.8E-02	Acetone				1.3E+06	3.7E+02					8.5E-11			
			6.1E-01	Methyl Chloroform				1.0E+03	2.9E-01		7.7E-07						
Source 39 (Moto Club of Santa Monica)	0.00416	4.2E-06	1.7E-01	Toluene				3.0E+02	8.6E-02	1.4E-06	1.4E-06					1.4E-06	
			1.9E-02	Diacetone Alcohol				5.7E+02	1.6E-01	8.7E-08				8.7E-08			8.7E-08
			1.1E-01	Methanol				4.0E+03	1.1E+00							7.2E-08	
			8.8E-02	Acetone				1.3E+06	3.7E+02					1.8E-10			
			6.1E-01	Methyl Chloroform				1.0E+03	2.9E-01		1.6E-06						
Source 40a (Municipal Gas)	0.01942	1.9E-05	3.0E-03	Benzene	2.9E-05	1.0E-01	6.0E-10	6.0E+01	1.7E-02	6.1E-07	6.1E-07	6.1E-07				6.1E-07	
Source 40b (Municipal Gas)	0.02341	2.3E-05	1.0E-02	Benzene	2.9E-05	1.0E-01	2.4E-09	6.0E+01	1.7E-02	2.4E-06	2.4E-06	2.4E-06				2.4E-06	
			8.0E-02	Toluene				3.0E+02	8.6E-02	3.9E-06	3.9E-06					3.9E-06	
			1.6E-02	Ethylbenzene	2.50E-06	8.8E-03	3.3E-10	2.0E+03	5.7E-01					1.2E-07	1.2E-07	1.2E-07	
			2.4E-02	Xylene				7.0E+02	2.0E-01		5.0E-07						
			1.1E-01	MTBE	1.7E-07	6.0E-04	1.6E-10	3.0E+02	8.6E-02	5.4E-06							
Source 41 (Norms)	0.00500	5.0E-06	1.0E+00	Acetaldehyde	2.7E-06	1.0E-02	5.1E-09	9.0E+00	2.6E-03	3.5E-04							
Source 42 (Public Saftey Building)	0.00012	1.2E-07	1.0E+00	Diesel Exhaust Particulate	3.0E-04	1.1E+00	1.3E-08	5.0E+00	1.4E-03	1.5E-05							
Source 43 (Quality Express Cleaners)	0.02540	2.5E-05	1.00E+00	Perchloroethylene	5.9E-06	2.1E-02	5.3E-08	3.5E+01	1.0E-02	4.5E-04							4.5E-04
Source 44 (RAND)	0.00042	4.2E-07	5.6E-04	Benzene	2.9E-05	1.0E-01	2.4E-12	6.0E+01	1.7E-02	2.4E-09	2.4E-09	2.4E-09				2.4E-09	
			5.3E-05	1,3-Butadiene	1.7E-04	6.0E-01	1.3E-12	2.0E+01	5.7E-03	6.9E-10							
			1.5E-03	Formaldehyde	6.0E-06	2.1E-02	1.4E-12	3.0E+00	8.6E-04	1.3E-07							1.3E-07
			6.68E-01	Perchloroethylene	5.9E-06	2.1E-02	5.9E-10	3.5E+01	1.0E-02	5.0E-06							5.0E-06
			3.30E-01	Chlorodifluoromethane (Freon 22)				1.0E+02	2.9E-02	8.7E-07	8.7E-07			8.7E-07			
Source 45 (Red Line Service)	0.00311	3.1E-06	1.7E-01	Toluene				3.0E+02	8.6E-02	1.1E-06	1.1E-06					1.1E-06	
			1.9E-02	Diacetone Alcohol				5.7E+02	1.6E-01	6.5E-08				6.5E-08			6.5E-08
			1.1E-01	Methanol				4.0E+03	1.1E+00							5.4E-08	
			8.8E-02	Acetone				1.3E+06	3.7E+02					1.3E-10			
			6.1E-01	Methyl Chloroform				1.0E+03	2.9E-01		1.2E-06						
Source 46 (Royalty Auto Body)	0.00074	7.4E-07	1.96E-01	Xylene				7.00E+02	2.0E-01		1.3E-07						
			2.70E-02	Ethylbenzene	2.50E-06	8.8E-03	1.8E-11	2.00E+03	5.7E-01					6.2E-09	6.2E-09	6.2E-09	
			9.70E-02	2-Butoxyethanol				2.00E+01	5.7E-03			2.2E-06					
Source 47 (SM Civic Auditorium)	0.00001	1.0E-08	1.0E+00	Diesel Exhaust Particulate	3.0E-04	1.1E+00	1.1E-09	5.0E+00	1.4E-03	1.2E-06							
Source 48 (Sears)	0.00004	4.0E-08	1.0E+00	Diesel Exhaust Particulate	3.0E-04	1.1E+00	4.3E-09	5.0E+00	1.4E-03	5.0E-06							
Source 49 (SeaSide Motors)	0.02306	2.3E-05	1.0E-01	Toluene				3.0E+02	8.6E-02	4.9E-06	4.9E-06					4.9E-06	
			1.2E-02	Diacetone Alcohol				5.7E+02	1.6E-01	3.1E-07				3.1E-07			3.1E-07
			6.9E-02	Methanol				4.0E+03	1.1E+00							2.5E-07	

Table B1: Quantification of Carcinogenic Risks and Noncarcinogenic Hazards Adult/Worker Exposure

Santa Monica High School
Adult Risk
Future Classrooms

Source	*Mass GLC*		*Weight Fraction*	*Contaminant*	*Carcinogenic Hazard*			*Noncarcinogenic Hazard / Toxicological Endpoints**									
	(µg/m3)	*(mg/m3)*			*URF (µg/m3)$^{-1}$*	*CPF (mg/kg/day)$^{-1}$*	*RISK*	*REL (µg/m3)*	*RfD (mg/kg/day)*	*RESP*	*CNS/PNS*	*CV/BL*	*IMMUN*	*KIDN*	*GI/LV*	*REPRO*	*EYES*
(a)	*(b)*	*(c)*	*(d)*	*(e)*	*(f)*	*(g)*	*(h)*	*(i)*	*(j)*	*(k)*	*(l)*	*(m)*	*(n)*	*(o)*	*(p)*	*(q)*	*(r)*
			5.4E-02	Acetone				1.3E+06	3.7E+02					6.0E-10			
			7.6E-01	Methyl Chloroform				1.0E+03	2.9E-01		1.1E-05						
Source 50a (Shell)	0.01216	1.2E-05	3.0E-03	Benzene	2.9E-05	1.0E-01	3.8E-10	6.0E+01	1.7E-02	3.8E-07	3.8E-07	3.8E-07				3.8E-07	
Source 50b (Shell)	0.01466	1.5E-05	1.0E-02	Benzene	2.9E-05	1.0E-01	1.5E-09	6.0E+01	1.7E-02	1.5E-06	1.5E-06	1.5E-06				1.5E-06	
			8.0E-02	Toluene				3.0E+02	8.6E-02	2.4E-06	2.4E-06					2.4E-06	
			1.6E-02	Ethylbenzene	2.50E-06	8.8E-03	2.1E-10	2.0E+03	5.7E-01					7.3E-08	7.3E-08	7.3E-08	
			2.4E-02	Xylene				7.0E+02	2.0E-01		3.1E-07						
			1.1E-01	MTBE	1.7E-07	6.0E-04	9.8E-11	3.0E+02	8.6E-02	3.4E-06							
Source 51 (Sheraton Delfina)	0.00003	3.0E-08	1.0E+00	Diesel Exhaust Particulate	3.0E-04	1.1E+00	3.2E-09	5.0E+00	1.4E-03	3.7E-06							
Source 52 (Stripper Herk)	0.00939	9.4E-06	1.0E+00	Methylene Chloride	1.0E-06	3.5E-03	3.4E-09	4.0E+02	1.1E-01	1.5E-05	1.5E-05	1.5E-05					
Source 53 (Tommy's Hamburger's)	0.02820	2.8E-05	1.0E+00	Acetaldehyde	2.7E-06	1.0E-02	2.9E-08	9.0E+00	2.6E-03	2.0E-03							
Source 54a (U-Haul)	0.00312	3.1E-06	3.0E-03	Benzene	2.9E-05	1.0E-01	9.7E-11	6.0E+01	1.7E-02	9.7E-08	9.7E-08	9.7E-08				9.7E-08	
Source 54b (U-Haul)	0.00378	3.8E-06	1.0E-02	Benzene	2.9E-05	1.0E-01	3.9E-10	6.0E+01	1.7E-02	3.9E-07	3.9E-07	3.9E-07				3.9E-07	
			8.0E-02	Toluene				3.0E+02	8.6E-02	6.3E-07	6.3E-07					6.3E-07	
			1.6E-02	Ethylbenzene	2.50E-06	8.8E-03	5.4E-11	2.0E+03	5.7E-01					1.9E-08	1.9E-08	1.9E-08	
			2.4E-02	Xylene				7.0E+02	2.0E-01		8.1E-08						
			1.1E-01	MTBE	1.7E-07	6.0E-04	2.5E-11	3.0E+02	8.6E-02	8.7E-07							
Source 55 (Viceroy)	0.00001	1.0E-08	1.0E+00	Diesel Exhaust Particulate	3.0E-04	1.1E+00	1.1E-09	5.0E+00	1.4E-03	1.2E-06							
Total							9.47E-06			2.90E-02	8.57E-04	6.32E-04	0.00E+00	6.69E-06	3.13E-06	7.09E-04	5.23E-03

* Key to Toxocological Endpoints

RESP	Respiratory System
CNS/PNS	Central/Peripheral Nervous System
CV/BL	Cardiovascular/Blood System
IMMUN	Immune System
KIDN	Kidney
GI/LV	Gastrointestinal System/Liver
REPRO	Reproductive System (e.g., teratogenic and developmental effects)
EYES	Eye irritation and/or other effects

Note: Exposure factors used to calculate contaminant intake

exposure frequency (days/year)	240
exposure duration (years)	40
inhalation rate (m3/day)	19.0
average body weight (kg)	70
averaging time(cancer) (days)	25550
averaging time(noncancer) (days)	14600
diesel particulate control efficiency	0%

Santa Monica High School
Adult Risk
Future Baseball Field

Source	*Mass GLC*		*Weight Fraction*	*Contaminant*	*Carcinogenic Hazard*			*Noncarcinogenic Hazard / Toxicological Endpoints**									
	(µg/m3)	*(mg/m3)*			*URF (µg/m3)$^{-1}$*	*CPF (mg/kg/day)$^{-1}$*	*RISK*	*REL (µg/m3)*	*RfD (mg/kg/day)*	*RESP*	*CNS/PNS*	*CV/BL*	*IMMUN*	*KIDN*	*GI/LV*	*REPRO*	*EYES*
(a)	*(b)*	*(c)*	*(d)*	*(e)*	*(f)*	*(g)*	*(h)*	*(i)*	*(j)*	*(k)*	*(l)*	*(m)*	*(n)*	*(o)*	*(p)*	*(q)*	*(r)*
Source 1 (10 Freeway-TOG)	0.03882	3.9E-05	6.4E-01	Benzene	2.9E-05	1.0E-01	2.6E-07	6.0E+01	1.7E-02	2.6E-04	2.6E-04	2.6E-04				2.6E-04	
			2.0E-01	Formaldehyde	6.0E-06	2.1E-02	1.7E-08	3.0E+00	8.6E-04	1.6E-03							1.6E-03
			8.6E-02	1,3-Butadiene	1.7E-04	6.0E-01	2.0E-07	2.0E+01	5.7E-03	1.0E-04							
			7.6E-02	Acetaldehyde	2.7E-06	9.5E-03	2.8E-09	9.0E+00	2.6E-03	2.0E-04							
Source 1 (10 Freeway-DPM)	0.03993	4.0E-05	1.0E+00	Diesel Exhaust Particulate	3.0E-04	1.1E+00	4.3E-06	5.0E+00	1.4E-03	5.0E-03							
Source 2 (405 Automotive Inc.)	0.01631	1.6E-05	1.0E-01	Toluene				3.0E+02	8.6E-02	3.5E-06	3.5E-06					3.5E-06	
			1.2E-02	Diacetone Alcohol				5.7E+02	1.6E-01	2.2E-07				2.2E-07			2.2E-07
			6.9E-02	Methanol				4.0E+03	1.1E+00							1.8E-07	
			5.4E-02	Acetone				1.3E+06	3.7E+02					4.2E-10			
			7.6E-01	Methyl Chloroform				1.0E+03	2.9E-01		7.7E-06						
Source 3 (Alexander Auto Body)	0.00113	1.1E-06	1.96E-01	Xylene				7.00E+02	2.0E-01		2.0E-07						
			2.70E-02	Ethylbenzene	2.50E-06	8.8E-03	2.7E-11	2.00E+03	5.7E-01					9.5E-09	9.5E-09	9.5E-09	
			9.70E-02	2-Butoxyethanol				2.00E+01	5.7E-03			3.4E-06					
Source 4 (Americas Finest Products)	0.00000	0.0E+00	1.0E+00	Diesel Exhaust Particulate	3.0E-04	1.1E+00	0.0E+00	5.0E+00	1.4E-03	0.0E+00							
Source 5 (Archstone SM Apartments)	0.00001	1.0E-08	1.0E+00	Diesel Exhaust Particulate	3.0E-04	1.1E+00	1.1E-09	5.0E+00	1.4E-03	1.2E-06							
Source 6a (Arco)	0.00126	1.3E-06	3.0E-03	Benzene	2.9E-05	1.0E-01	3.9E-11	6.0E+01	1.7E-02	3.9E-08	3.9E-08	3.9E-08				3.9E-08	
Source 6b (Arco)	0.00151	1.5E-06	1.0E-02	Benzene	2.9E-05	1.0E-01	1.6E-10	6.0E+01	1.7E-02	1.6E-07	1.6E-07	1.6E-07				1.6E-07	
			8.0E-02	Toluene				3.0E+02	8.6E-02	2.5E-07	2.5E-07					2.5E-07	
			1.6E-02	Ethylbenzene	2.5E-06	8.8E-03	2.2E-11	2.0E+03	5.7E-01					7.5E-09	7.5E-09	7.5E-09	
			2.4E-02	Xylene				7.0E+02	2.0E-01		3.2E-08						
			1.1E-01	MTBE	1.7E-07	6.0E-04	1.0E-11	3.0E+02	8.6E-02	3.5E-07							
Source 7 (Bay Films)	0.00316	3.2E-06	1.00E+00	Perchloroethylene	5.9E-06	2.1E-02	6.7E-09	3.5E+01	1.0E-02	5.6E-05							5.6E-05
Source 8a (Big Blue Bus Idling)	0.00001	1.0E-08	1.0E+00	Diesel Exhaust Particulate	3.0E-04	1.1E+00	1.1E-09	5.0E+00	1.4E-03	1.2E-06							
Source 8b (Big Blue Bus Auto Repair)	0.01432	1.4E-05	9.9E-01	Methyl Chloroform				1.0E+03	2.9E-01		8.9E-06						
Source 9 (Brake Masters)	0.00420	4.2E-06	9.9E-01	Methyl Chloroform				1.0E+03	2.9E-01		2.6E-06						
Source 10 (Capo)	0.00547	5.5E-06	1.0E+00	Acetaldehyde	2.7E-06	1.0E-02	5.6E-09	9.0E+00	2.6E-03	3.8E-04							
Source 11 (Cha Cha Chicken)	0.00218	2.2E-06	1.0E+00	Acetaldehyde	2.7E-06	1.0E-02	2.2E-09	9.0E+00	2.6E-03	1.5E-04							
Source 12a (Chevron)	0.03119	3.1E-05	3.0E-03	Benzene	2.9E-05	1.0E-01	9.7E-10	6.0E+01	1.7E-02	9.7E-07	9.7E-07	9.7E-07				9.7E-07	
Source 12b (Chevron)	0.03359	3.4E-05	1.0E-02	Benzene	2.9E-05	1.0E-01	3.5E-09	6.0E+01	1.7E-02	3.5E-06	3.5E-06	3.5E-06				3.5E-06	
			8.0E-02	Toluene				3.0E+02	8.6E-02	5.6E-06	5.6E-06					5.6E-06	
			1.6E-02	Ethylbenzene	2.5E-06	8.8E-03	4.8E-10	2.0E+03	5.7E-01					1.7E-07	1.7E-07	1.7E-07	
			2.4E-02	Xylene				7.0E+02	2.0E-01		7.2E-07						
			1.1E-01	MTBE	1.7E-07	6.0E-04	2.2E-10	3.0E+02	8.6E-02	7.7E-06							
Source 13 (Chez Jay)	0.03338	3.3E-05	1.0E+00	Acetaldehyde	2.7E-06	1.0E-02	3.4E-08	9.0E+00	2.6E-03	2.3E-03							
Source 14 (City Hall)	0.00017	1.7E-07	1.0E+00	Diesel Exhaust Particulate	3.0E-04	1.1E+00	1.8E-08	5.0E+00	1.4E-03	2.1E-05							
Source 15 (Classy Cleaners)	0.01951	2.0E-05	1.00E+00	Perchloroethylene	5.9E-06	2.1E-02	4.1E-08	3.5E+01	1.0E-02	3.5E-04							3.5E-04
Source 16A (Collision Craft)	0.00358	3.6E-06	1.7E-01	Toluene				3.0E+02	8.6E-02	1.2E-06	1.2E-06					1.2E-06	
			1.2E-02	Diacetone Alcohol				5.7E+02	1.6E-01	4.7E-08				4.7E-08			4.7E-08
			1.1E-01	Methanol				4.0E+03	1.1E+00							6.2E-08	
			8.8E-02	Acetone				1.3E+06	3.7E+02					1.5E-10			
			6.1E-01	Methyl Chloroform				1.0E+03	2.9E-01		1.4E-06						
Source 16B (Collision Craft)	0.00130	1.3E-06	1.69E-01	Xylene				7.00E+02	2.0E-01		2.0E-07						
			2.70E-02	Ethylbenzene	2.50E-06	8.8E-03	3.1E-11	2.00E+03	5.7E-01					1.1E-08	1.1E-08	1.1E-08	
			9.70E-02	2-Butoxyethanol				2.00E+01	5.7E-03			3.9E-06					
Source 17 (County Building)	0.00021	2.1E-07	1.0E+00	Diesel Exhaust Particulate	3.0E-04	1.1E+00	2.2E-08	5.0E+00	1.4E-03	2.6E-05							
Source 18 (Dennys)	0.00361	3.6E-06	1.0E+00	Acetaldehyde	2.7E-06	1.0E-02	3.7E-09	9.0E+00	2.6E-03	2.5E-04							
Source 19a (Double Tree Guest Suites)	0.00063	6.3E-07	1.0E+00	Diesel Exhaust Particulate	3.0E-04	1.1E+00	6.7E-08	5.0E+00	1.4E-03	7.9E-05							
Source 19b (Double Tree Guest Suites)	0.16417	1.6E-04	1.0E+00	Acetaldehyde	2.7E-06	1.0E-02	1.7E-07	9.0E+00	2.6E-03	1.1E-02							
Source 20 (El Pollo Loco)	0.02309	2.3E-05	1.0E+00	Acetaldehyde	2.7E-06	1.0E-02	2.4E-08	9.0E+00	2.6E-03	1.6E-03							
Source 21 (El Texate)	0.00572	5.7E-06	1.0E+00	Acetaldehyde	2.7E-06	1.0E-02	5.8E-09	9.0E+00	2.6E-03	4.0E-04							
Source 22a (Exxon)	0.01666	1.7E-05	3.0E-03	Benzene	2.9E-05	1.0E-01	5.2E-10	6.0E+01	1.7E-02	5.2E-07	5.2E-07	5.2E-07				5.2E-07	
Source 22b (Exxon)	0.02014	2.0E-05	1.0E-02	Benzene	2.9E-05	1.0E-01	2.1E-09	6.0E+01	1.7E-02	2.1E-06	2.1E-06	2.1E-06				2.1E-06	
			8.0E-02	Toluene				3.0E+02	8.6E-02	3.4E-06	3.4E-06					3.4E-06	
			1.6E-02	Ethylbenzene	2.5E-06	8.8E-03	2.9E-10	2.0E+03	5.7E-01					1.0E-07	1.0E-07	1.0E-07	
			2.4E-02	Xylene				7.0E+02	2.0E-01		4.3E-07						
			1.1E-01	MTBE	1.7E-07	6.0E-04	1.3E-10	3.0E+02	8.6E-02	4.6E-06							
Source 23 (EZ-Lube)	0.02753	2.8E-05	1.3E-01	Toluene				3.0E+02	8.6E-02	7.2E-06	7.2E-06					7.2E-06	
			1.5E-02	Diacetone Alcohol				5.7E+02	1.6E-01	4.6E-07				4.6E-07			4.6E-07
			8.5E-02	Methanol				4.0E+03	1.1E+00							3.7E-07	
			6.7E-02	Acetone				1.3E+06	3.7E+02					8.9E-10			
			7.0E-01	Methyl Chloroform				1.0E+03	2.9E-01		1.2E-05						
Source 24 (Finisher's Touch)	0.00118	1.2E-06	1.58E-01	Xylene				7.00E+02	2.0E-01		1.7E-07						
			3.00E-02	Ethylbenzene	2.50E-06	8.8E-03	3.2E-11	2.00E+03	5.7E-01					1.1E-08	1.1E-08	1.1E-08	
			1.10E-01	2-Butoxyethanol				2.00E+01	5.7E-03			4.1E-06					

Santa Monica High School
Adult Risk
Future Baseball Field

Source	*Mass GLC*		*Weight Fraction*	*Contaminant*	*Carcinogenic Hazard*			*Noncarcinogenic Hazard / Toxicological Endpoints**									
	(µg/m3)	*(mg/m3)*			*URF (µg/m3)$^{-1}$*	*CPF (mg/kg/day)$^{-1}$*	*RISK*	*REL (µg/m3)*	*RfD (mg/kg/day)*	*RESP*	*CNS/PNS*	*CV/BL*	*IMMUN*	*KIDN*	*GI/LV*	*REPRO*	*EYES*
(a)	*(b)*	*(c)*	*(d)*	*(e)*	*(f)*	*(g)*	*(h)*	*(i)*	*(j)*	*(k)*	*(l)*	*(m)*	*(n)*	*(o)*	*(p)*	*(q)*	*(r)*
Source 25 (Fisher Hardware and Lumber)	0.00000	1.0E-09	1.0E+00	Diesel Exhaust Particulate	3.0E-04	1.1E+00	1.1E-10	5.0E+00	1.4E-03	1.2E-07							
Source 26 (Fritto Misto)	0.00299	3.0E-06	1.0E+00	Acetaldehyde	2.7E-06	1.0E-02	3.0E-09	9.0E+00	2.6E-03	2.1E-04							
Source 27 (Georgio Cleaner)	0.00802	8.0E-06	1.00E+00	Perchloroethylene	5.9E-06	2.1E-02	1.7E-08	3.5E+01	1.0E-02	1.4E-04							1.4E-04
Source 28a (G Mak/76)	0.00221	2.2E-06	3.0E-03	Benzene	2.9E-05	1.0E-01	6.9E-11	6.0E+01	1.7E-02	6.9E-08	6.9E-08	6.9E-08				6.9E-08	
Source 28b (G Mak/76)	0.00266	2.7E-06	1.0E-02	Benzene	2.9E-05	1.0E-01	2.8E-10	6.0E+01	1.7E-02	2.8E-07	2.8E-07	2.8E-07				2.8E-07	
			8.0E-02	Toluene				3.0E+02	8.6E-02	4.4E-07	4.4E-07					4.4E-07	
			1.6E-02	Ethylbenzene	2.5E-06	8.8E-03	3.8E-11	2.0E+03	5.7E-01					1.3E-08	1.3E-08	1.3E-08	
			2.4E-02	Xylene				7.0E+02	2.0E-01		5.7E-08						
			1.1E-01	MTBE	1.7E-07	6.0E-04	1.8E-11	3.0E+02	8.6E-02	6.1E-07							
Source 29 (Gregs Cabinet and Wood FInishing)	0.00019	1.9E-07	5.00E-01	Xylene				7.0E+02	2.0E-01		8.5E-08						
Source 30 (Hard Tech T-Shirt)	0.00000	1.0E-09	1.0E+00	Diesel Exhaust Particulate	3.0E-04	1.1E+00	1.1E-10	5.0E+00	1.4E-03	1.2E-07							
Source 31 (Holmes/Lexus Body Shop)	0.00790	7.9E-06	1.49E-01	Xylene				7.00E+02	2.0E-01		1.1E-06						
			3.10E-02	Ethylbenzene	2.50E-06	8.8E-03	2.2E-10	2.00E+03	5.7E-01					7.6E-08	7.6E-08	7.6E-08	
			1.13E-01	2-Butoxyethanol				2.00E+01	5.7E-03			2.8E-05					
Source 32 (LeMANS Paint and Body)	0.00174	1.7E-06	1.96E-01	Xylene				7.00E+02	2.0E-01		3.0E-07						
			2.70E-02	Ethylbenzene	2.50E-06	8.8E-03	4.2E-11	2.00E+03	5.7E-01					1.5E-08	1.5E-08	1.5E-08	
			9.70E-02	2-Butoxyethanol				2.00E+01	5.7E-03			5.3E-06					
Source 33 (Le Merigot Hotel)	0.00003	3.0E-08	1.0E+00	Diesel Exhaust Particulate	3.0E-04	1.1E+00	3.2E-09	5.0E+00	1.4E-03	3.7E-06							
Source 34a (Lincoln Car Wash)	0.00075	7.5E-07	3.0E-03	Benzene	2.9E-05	1.0E-01	2.3E-11	6.0E+01	1.7E-02	2.3E-08	2.3E-08	2.3E-08				2.3E-08	
Source 34b (Lincoln Car Wash)	0.00091	9.1E-07	1.0E-02	Benzene	2.9E-05	1.0E-01	9.4E-11	6.0E+01	1.7E-02	9.5E-08	9.5E-08	9.5E-08				9.5E-08	
			8.0E-02	Toluene				3.0E+02	8.6E-02	1.5E-07	1.5E-07					1.5E-07	
			1.6E-02	Ethylbenzene	2.50E-06	8.8E-03	1.3E-11	2.0E+03	5.7E-01					4.5E-09	4.5E-09	4.5E-09	
			2.4E-02	Xylene				7.0E+02	2.0E-01		1.9E-08						
			1.1E-01	MTBE	1.7E-07	6.0E-04	6.1E-12	3.0E+02	8.6E-02	2.1E-07							
Source 35 (Loews Beach Hotel)	0.00004	4.0E-08	1.0E+00	Diesel Exhaust Particulate	3.0E-04	1.1E+00	4.3E-09	5.0E+00	1.4E-03	5.0E-06							
Source 36 (Macy's)	0.00002	2.0E-08	1.0E+00	Diesel Exhaust Particulate	3.0E-04	1.1E+00	2.1E-09	5.0E+00	1.4E-03	2.5E-06							
Source 37 (Metropolitan Cleaner)	0.00900	9.0E-06	1.00E+00	Perchloroethylene	5.9E-06	2.1E-02	1.9E-08	3.5E+01	1.0E-02	1.6E-04							1.6E-04
Source 38 (Midas)	0.00074	7.4E-07	1.7E-01	Toluene				3.0E+02	8.6E-02	2.5E-07	2.5E-07					2.5E-07	
			1.9E-02	Diacetone Alcohol				5.7E+02	1.6E-01	1.5E-08				1.5E-08			1.5E-08
			1.1E-01	Methanol				4.0E+03	1.1E+00							1.3E-08	
			8.8E-02	Acetone				1.3E+06	3.7E+02					3.1E-11			
			6.1E-01	Methyl Chloroform				1.0E+03	2.9E-01		2.8E-07						
Source 39 (Moto Club of Santa Monica)	0.00367	3.7E-06	1.7E-01	Toluene				3.0E+02	8.6E-02	1.3E-06	1.3E-06					1.3E-06	
			1.9E-02	Diacetone Alcohol				5.7E+02	1.6E-01	7.7E-08				7.7E-08			7.7E-08
			1.1E-01	Methanol				4.0E+03	1.1E+00							6.4E-08	
			8.8E-02	Acetone				1.3E+06	3.7E+02					1.6E-10			
			6.1E-01	Methyl Chloroform				1.0E+03	2.9E-01		1.4E-06						
Source 40a (Municipal Gas)	0.01310	1.3E-05	3.0E-03	Benzene	2.9E-05	1.0E-01	4.1E-10	6.0E+01	1.7E-02	4.1E-07	4.1E-07	4.1E-07				4.1E-07	
Source 40b (Municipal Gas)	0.01579	1.6E-05	1.0E-02	Benzene	2.9E-05	1.0E-01	1.6E-09	6.0E+01	1.7E-02	1.6E-06	1.6E-06	1.6E-06				1.6E-06	
			8.0E-02	Toluene				3.0E+02	8.6E-02	2.6E-06	2.6E-06					2.6E-06	
			1.6E-02	Ethylbenzene	2.50E-06	8.8E-03	2.3E-10	2.0E+03	5.7E-01					7.9E-08	7.9E-08	7.9E-08	
			2.4E-02	Xylene				7.0E+02	2.0E-01		3.4E-07						
			1.1E-01	MTBE	1.7E-07	6.0E-04	1.1E-10	3.0E+02	8.6E-02	3.6E-06							
Source 41 (Norms)	0.00677	6.8E-06	1.0E+00	Acetaldehyde	2.7E-06	1.0E-02	6.9E-09	9.0E+00	2.6E-03	4.7E-04							
Source 42 (Public Saftey Building)	0.00012	1.2E-07	1.0E+00	Diesel Exhaust Particulate	3.0E-04	1.1E+00	1.3E-08	5.0E+00	1.4E-03	1.5E-05							
Source 43 (Quality Express Cleaners)	0.02412	2.4E-05	1.00E+00	Perchloroethylene	5.9E-06	2.1E-02	5.1E-08	3.5E+01	1.0E-02	4.3E-04							4.3E-04
Source 44 (RAND)	0.00045	4.5E-07	5.6E-04	Benzene	2.9E-05	1.0E-01	2.6E-12	6.0E+01	1.7E-02	2.6E-09	2.6E-09	2.6E-09				2.6E-09	
			5.3E-05	1,3-Butadiene	1.7E-04	6.0E-01	1.4E-12	2.0E+01	5.7E-03	7.4E-10							
			1.5E-03	Formaldehyde	6.0E-06	2.1E-02	1.5E-12	3.0E+00	8.6E-04	1.4E-07							1.4E-07
			6.68E-01	Perchloroethylene	5.9E-06	2.1E-02	6.3E-10	3.5E+01	1.0E-02	5.4E-06							5.4E-06
			3.30E-01	Chlorodifluoromethane (Freon 22)				1.0E+02	2.9E-02	9.3E-07	9.3E-07			9.3E-07			
Source 45 (Red Line Service)	0.00362	3.6E-06	1.7E-01	Toluene				3.0E+02	8.6E-02	1.2E-06	1.2E-06					1.2E-06	
			1.9E-02	Diacetone Alcohol				5.7E+02	1.6E-01	7.6E-08				7.6E-08			7.6E-08
			1.1E-01	Methanol				4.0E+03	1.1E+00							6.3E-08	
			8.8E-02	Acetone				1.3E+06	3.7E+02					1.5E-10			
			6.1E-01	Methyl Chloroform				1.0E+03	2.9E-01		1.4E-06						
Source 46 (Royalty Auto Body)	0.00071	7.1E-07	1.96E-01	Xylene				7.00E+02	2.0E-01		1.2E-07						
			2.70E-02	Ethylbenzene	2.50E-06	8.8E-03	1.7E-11	2.00E+03	5.7E-01					6.0E-09	6.0E-09	6.0E-09	
			9.70E-02	2-Butoxyethanol				2.00E+01	5.7E-03			2.2E-06					
Source 47 (SM Civic Auditorium)	0.00001	1.0E-08	1.0E+00	Diesel Exhaust Particulate	3.0E-04	1.1E+00	1.1E-09	5.0E+00	1.4E-03	1.2E-06							
Source 48 (Sears)	0.00003	3.0E-08	1.0E+00	Diesel Exhaust Particulate	3.0E-04	1.1E+00	3.2E-09	5.0E+00	1.4E-03	3.7E-06							
Source 49 (SeaSide Motors)	0.02102	2.1E-05	1.0E-01	Toluene				3.0E+02	8.6E-02	4.5E-06	4.5E-06					4.5E-06	
			1.2E-02	Diacetone Alcohol				5.7E+02	1.6E-01	2.8E-07				2.8E-07			2.8E-07
			6.9E-02	Methanol				4.0E+03	1.1E+00							2.3E-07	

Table B1: Quantification of Carcinogenic Risks and Noncarcinogenic Hazards Adult/Worker Exposure

Santa Monica High School
Adult Risk
Future Baseball Field

Source	*Mass GLC*		*Weight Fraction*	*Contaminant*	*Carcinogenic Hazard*			*Noncarcinogenic Hazard / Toxicological Endpoints**									
	(µg/m3)	*(mg/m3)*			*URF (µg/m3)$^{-1}$*	*CPF (mg/kg/day)$^{-1}$*	*RISK*	*REL (µg/m3)*	*RfD (mg/kg/day)*	*RESP*	*CNS/PNS*	*CV/BL*	*IMMUN*	*KIDN*	*GI/LV*	*REPRO*	*EYES*
(a)	*(b)*	*(c)*	*(d)*	*(e)*	*(f)*	*(g)*	*(h)*	*(i)*	*(j)*	*(k)*	*(l)*	*(m)*	*(n)*	*(o)*	*(p)*	*(q)*	*(r)*
			5.4E-02	Acetone				1.3E+06	3.7E+02					5.5E-10			
			7.6E-01	Methyl Chloroform				1.0E+03	2.9E-01		9.9E-06						
Source 50a (Shell)	0.00995	1.0E-05	3.0E-03	Benzene	2.9E-05	1.0E-01	3.1E-10	6.0E+01	1.7E-02	3.1E-07	3.1E-07	3.1E-07				3.1E-07	
Source 50b (Shell)	0.01200	1.2E-05	1.0E-02	Benzene	2.9E-05	1.0E-01	1.2E-09	6.0E+01	1.7E-02	1.2E-06	1.2E-06	1.2E-06				1.2E-06	
			8.0E-02	Toluene				3.0E+02	8.6E-02	2.0E-06	2.0E-06					2.0E-06	
			1.6E-02	Ethylbenzene	2.50E-06	8.8E-03	1.7E-10	2.0E+03	5.7E-01					6.0E-08	6.0E-08	6.0E-08	
			2.4E-02	Xylene				7.0E+02	2.0E-01		2.6E-07						
			1.1E-01	MTBE	1.7E-07	6.0E-04	8.0E-11	3.0E+02	8.6E-02	2.7E-06							
Source 51 (Sheraton Delfina)	0.00006	6.0E-08	1.0E+00	Diesel Exhaust Particulate	3.0E-04	1.1E+00	6.4E-09	5.0E+00	1.4E-03	7.5E-06							
Source 52 (Stripper Herk)	0.01071	1.1E-05	1.0E+00	Methylene Chloride	1.0E-06	3.5E-03	3.8E-09	4.0E+02	1.1E-01	1.7E-05	1.7E-05	1.7E-05					
Source 53 (Tommy's Hamburger's)	0.02358	2.4E-05	1.0E+00	Acetaldehyde	2.7E-06	1.0E-02	2.4E-08	9.0E+00	2.6E-03	1.6E-03							
Source 54a (U-Haul)	0.00077	7.7E-07	3.0E-03	Benzene	2.9E-05	1.0E-01	2.4E-11	6.0E+01	1.7E-02	2.4E-08	2.4E-08	2.4E-08				2.4E-08	
Source 54b (U-Haul)	0.00093	9.3E-07	1.0E-02	Benzene	2.9E-05	1.0E-01	9.6E-11	6.0E+01	1.7E-02	9.7E-08	9.7E-08	9.7E-08				9.7E-08	
			8.0E-02	Toluene				3.0E+02	8.6E-02	1.5E-07	1.5E-07					1.5E-07	
			1.6E-02	Ethylbenzene	2.50E-06	8.8E-03	1.3E-11	2.0E+03	5.7E-01					4.6E-09	4.6E-09	4.6E-09	
			2.4E-02	Xylene				7.0E+02	2.0E-01		2.0E-08						
			1.1E-01	MTBE	1.7E-07	6.0E-04	6.2E-12	3.0E+02	8.6E-02	2.1E-07							
Source 55 (Viceroy)	0.00002	2.0E-08	1.0E+00	Diesel Exhaust Particulate	3.0E-04	1.1E+00	2.1E-09	5.0E+00	1.4E-03	2.5E-06							
Total							5.33E-06			2.74E-02	3.70E-04	3.33E-04	0.00E+00	2.66E-06	5.66E-07	3.05E-04	2.77E-03

* Key to Toxocological Endpoints

RESP	Respiratory System
CNS/PNS	Central/Peripheral Nervous System
CV/BL	Cardiovascular/Blood System
IMMUN	Immune System
KIDN	Kidney
GI/LV	Gastrointestinal System/Liver
REPRO	Reproductive System (e.g., teratogenic and developmental effects)
EYES	Eye irritation and/or other effects

Note: Exposure factors used to calculate contaminant intake

exposure frequency (days/year)	240
exposure duration (years)	40
inhalation rate (m3/day)	19.0
average body weight (kg)	70
averaging time(cancer) (days)	25550
averaging time(noncancer) (days)	14600
diesel particulate control efficiency	0%

Santa Monica High School
Adult Risk
Existing Baseball Field

Source	*Mass GLC*		*Weight Fraction*	*Contaminant*	*Carcinogenic Hazard*			*Noncarcinogenic Hazard / Toxicological Endpoints**									
	(µg/m3)	*(mg/m3)*			*URF* $(\mu g/m3)^{-1}$	*CPF* $(mg/kg/day)^{-1}$	*RISK*	*REL (µg/m3)*	*RfD (mg/kg/day)*	*RESP*	*CNS/PNS*	*CV/BL*	*IMMUN*	*KIDN*	*GI/LV*	*REPRO*	*EYES*
(a)	*(b)*	*(c)*	*(d)*	*(e)*	*(f)*	*(g)*	*(h)*	*(i)*	*(j)*	*(k)*	*(l)*	*(m)*	*(n)*	*(o)*	*(p)*	*(q)*	*(r)*
Source 1 (10 Freeway-TOG)	0.03956	4.0E-05	6.4E-01	Benzene	2.9E-05	1.0E-01	2.6E-07	6.0E+01	1.7E-02	2.6E-04	2.6E-04	2.6E-04				2.6E-04	
			2.0E-01	Formaldehyde	6.0E-06	2.1E-02	1.7E-08	3.0E+00	8.6E-04	1.7E-03							1.7E-03
			8.6E-02	1,3-Butadiene	1.7E-04	6.0E-01	2.1E-07	2.0E+01	5.7E-03	1.1E-04							
			7.6E-02	Acetaldehyde	2.7E-06	9.5E-03	2.9E-09	9.0E+00	2.6E-03	2.1E-04							
Source 1 (10 Freeway-DPM)	0.04054	4.1E-05	1.0E+00	Diesel Exhaust Particulate	3.0E-04	1.1E+00	4.3E-06	5.0E+00	1.4E-03	5.1E-03							
Source 2 (405 Automotive Inc.)	0.03660	3.7E-05	1.0E-01	Toluene				3.0E+02	8.6E-02	7.8E-06	7.8E-06					7.8E-06	
			1.2E-02	Diacetone Alcohol				5.7E+02	1.6E-01	4.8E-07				4.8E-07			4.8E-07
			6.9E-02	Methanol				4.0E+03	1.1E+00							3.9E-07	
			5.4E-02	Acetone				1.3E+06	3.7E+02					9.5E-10			
			7.6E-01	Methyl Chloroform				1.0E+03	2.9E-01		1.7E-05						
Source 3 (Alexander Auto Body)	0.00175	1.8E-06	1.96E-01	Xylene				7.00E+02	2.0E-01		3.1E-07						
			2.70E-02	Ethylbenzene	2.50E-06	8.8E-03	4.2E-11	2.00E+03	5.7E-01					1.5E-08	1.5E-08	1.5E-08	
			9.70E-02	2-Butoxyethanol				2.00E+01	5.7E-03			5.3E-06					
Source 4 (Americas Finest Products)	0.00001	1.0E-08	1.0E+00	Diesel Exhaust Particulate	3.0E-04	1.1E+00	1.1E-09	5.0E+00	1.4E-03	1.2E-06							
Source 5 (Archstone SM Apartments)	0.00000	1.0E-09	1.0E+00	Diesel Exhaust Particulate	3.0E-04	1.1E+00	1.1E-10	5.0E+00	1.4E-03	1.2E-07							
Source 6a (Arco)	0.00094	9.4E-07	3.0E-03	Benzene	2.9E-05	1.0E-01	2.9E-11	6.0E+01	1.7E-02	2.9E-08	2.9E-08	2.9E-08				2.9E-08	
Source 6b (Arco)	0.00113	1.1E-06	1.0E-02	Benzene	2.9E-05	1.0E-01	1.2E-10	6.0E+01	1.7E-02	1.2E-07	1.2E-07	1.2E-07				1.2E-07	
			8.0E-02	Toluene				3.0E+02	8.6E-02	1.9E-07	1.9E-07					1.9E-07	
			1.6E-02	Ethylbenzene	2.5E-06	8.8E-03	1.6E-11	2.0E+03	5.7E-01					5.6E-09	5.6E-09	5.6E-09	
			2.4E-02	Xylene				7.0E+02	2.0E-01		2.4E-08						
			1.1E-01	MTBE	1.7E-07	6.0E-04	7.5E-12	3.0E+02	8.6E-02	2.6E-07							
Source 7 (Bay Films)	0.00298	3.0E-06	1.00E+00	Perchloroethylene	5.9E-06	2.1E-02	6.3E-09	3.5E+01	1.0E-02	5.3E-05							5.3E-05
Source 8a (Big Blue Bus Idling)	0.00001	1.0E-08	1.0E+00	Diesel Exhaust Particulate	3.0E-04	1.1E+00	1.1E-09	5.0E+00	1.4E-03	1.2E-06							
Source 8b (Big Blue Bus Auto Repair)	0.03857	3.9E-05	9.9E-01	Methyl Chloroform				1.0E+03	2.9E-01		2.4E-05						
Source 9 (Brake Masters)	0.00402	4.0E-06	9.9E-01	Methyl Chloroform				1.0E+03	2.9E-01		2.5E-06						
Source 10 (Capo)	0.00464	4.6E-06	1.0E+00	Acetaldehyde	2.7E-06	1.0E-02	4.7E-09	9.0E+00	2.6E-03	3.2E-04							
Source 11 (Cha Cha Chicken)	0.00185	1.9E-06	1.0E+00	Acetaldehyde	2.7E-06	1.0E-02	1.9E-09	9.0E+00	2.6E-03	1.3E-04							
Source 12a (Chevron)	0.22443	2.2E-04	3.0E-03	Benzene	2.9E-05	1.0E-01	7.0E-09	6.0E+01	1.7E-02	7.0E-06	7.0E-06	7.0E-06				7.0E-06	
Source 12b (Chevron)	0.37384	3.7E-04	1.0E-02	Benzene	2.9E-05	1.0E-01	3.9E-08	6.0E+01	1.7E-02	3.9E-05	3.9E-05	3.9E-05				3.9E-05	
			8.0E-02	Toluene				3.0E+02	8.6E-02	6.2E-05	6.2E-05					6.2E-05	
			1.6E-02	Ethylbenzene	2.5E-06	8.8E-03	5.3E-09	2.0E+03	5.7E-01					1.9E-06	1.9E-06	1.9E-06	
			2.4E-02	Xylene				7.0E+02	2.0E-01		8.0E-06						
			1.1E-01	MTBE	1.7E-07	6.0E-04	2.5E-09	3.0E+02	8.6E-02	8.6E-05							
Source 13 (Chez Jay)	0.02305	2.3E-05	1.0E+00	Acetaldehyde	2.7E-06	1.0E-02	2.4E-08	9.0E+00	2.6E-03	1.6E-03							
Source 14 (City Hall)	0.00011	1.1E-07	1.0E+00	Diesel Exhaust Particulate	3.0E-04	1.1E+00	1.2E-08	5.0E+00	1.4E-03	1.4E-05							
Source 15 (Classy Cleaners)	0.07115	7.1E-05	1.00E+00	Perchloroethylene	5.9E-06	2.1E-02	1.5E-07	3.5E+01	1.0E-02	1.3E-03							1.3E-03
Source 16A (Collision Craft)	0.00177	1.8E-06	1.7E-01	Toluene				3.0E+02	8.6E-02	6.1E-07	6.1E-07					6.1E-07	
			1.2E-02	Diacetone Alcohol				5.7E+02	1.6E-01	2.3E-08				2.3E-08			2.3E-08
			1.1E-01	Methanol				4.0E+03	1.1E+00							3.1E-08	
			8.8E-02	Acetone				1.3E+06	3.7E+02					7.5E-11			
			6.1E-01	Methyl Chloroform				1.0E+03	2.9E-01		6.8E-07						
Source 16B (Collision Craft)	0.00066	6.6E-07	1.69E-01	Xylene				7.00E+02	2.0E-01		1.0E-07						
			2.70E-02	Ethylbenzene	2.50E-06	8.8E-03	1.6E-11	2.00E+03	5.7E-01					5.6E-09	5.6E-09	5.6E-09	
			9.70E-02	2-Butoxyethanol				2.00E+01	5.7E-03			2.0E-06					
Source 17 (County Building)	0.00011	1.1E-07	1.0E+00	Diesel Exhaust Particulate	3.0E-04	1.1E+00	1.2E-08	5.0E+00	1.4E-03	1.4E-05							
Source 18 (Dennys)	0.00264	2.6E-06	1.0E+00	Acetaldehyde	2.7E-06	1.0E-02	2.7E-09	9.0E+00	2.6E-03	1.8E-04							
Source 19a (Double Tree Guest Suites)	0.00026	2.6E-07	1.0E+00	Diesel Exhaust Particulate	3.0E-04	1.1E+00	2.8E-08	5.0E+00	1.4E-03	3.2E-05							
Source 19b (Double Tree Guest Suites)	0.11090	1.1E-04	1.0E+00	Acetaldehyde	2.7E-06	1.0E-02	1.1E-07	9.0E+00	2.6E-03	7.7E-03							
Source 20 (El Pollo Loco)	0.02466	2.5E-05	1.0E+00	Acetaldehyde	2.7E-06	1.0E-02	2.5E-08	9.0E+00	2.6E-03	1.7E-03							
Source 21 (El Texate)	0.00363	3.6E-06	1.0E+00	Acetaldehyde	2.7E-06	1.0E-02	3.7E-09	9.0E+00	2.6E-03	2.5E-04							
Source 22a (Exxon)	0.05777	5.8E-05	3.0E-03	Benzene	2.9E-05	1.0E-01	1.8E-09	6.0E+01	1.7E-02	1.8E-06	1.8E-06	1.8E-06				1.8E-06	
Source 22b (Exxon)	0.06977	7.0E-05	1.0E-02	Benzene	2.9E-05	1.0E-01	7.2E-09	6.0E+01	1.7E-02	7.3E-06	7.3E-06	7.3E-06				7.3E-06	
			8.0E-02	Toluene				3.0E+02	8.6E-02	1.2E-05	1.2E-05					1.2E-05	
			1.6E-02	Ethylbenzene	2.5E-06	8.8E-03	1.0E-09	2.0E+03	5.7E-01					3.5E-07	3.5E-07	3.5E-07	
			2.4E-02	Xylene				7.0E+02	2.0E-01		1.5E-06						
			1.1E-01	MTBE	1.7E-07	6.0E-04	4.7E-10	3.0E+02	8.6E-02	1.6E-05							
Source 23 (EZ-Lube)	0.10438	1.0E-04	1.3E-01	Toluene				3.0E+02	8.6E-02	2.7E-05	2.7E-05					2.7E-05	
			1.5E-02	Diacetone Alcohol				5.7E+02	1.6E-01	1.7E-06				1.7E-06			1.7E-06
			8.5E-02	Methanol				4.0E+03	1.1E+00							1.4E-06	
			6.7E-02	Acetone				1.3E+06	3.7E+02					3.4E-09			
			7.0E-01	Methyl Chloroform				1.0E+03	2.9E-01		4.6E-05						
Source 24 (Finisher's Touch)	0.00126	1.3E-06	1.58E-01	Xylene				7.00E+02	2.0E-01		1.8E-07						
			3.00E-02	Ethylbenzene	2.50E-06	8.8E-03	3.4E-11	2.00E+03	5.7E-01					1.2E-08	1.2E-08	1.2E-08	
			1.10E-01	2-Butoxyethanol				2.00E+01	5.7E-03			4.3E-06					

Santa Monica High School
Adult Risk
Existing Baseball Field

Source	Mass GLC		Weight Fraction	Contaminant	Carcinogenic Hazard			Noncarcinogenic Hazard / Toxicological Endpoints*								
	(µg/m3)	(mg/m3)			URF (µg/m3)$^{-1}$	CPF (mg/kg/day)$^{-1}$	RISK	REL (µg/m3)	RfD (mg/kg/day)	RESP	CNS/PNS	CV/BL	IMMUN	KIDN	GI/LV	REPRO	EYES
(a)	(b)	(c)	(d)	(e)	(f)	(g)	(h)	(i)	(j)	(k)	(l)	(m)	(n)	(o)	(p)	(q)	(r)
Source 25 (Fisher Hardware and Lumber)	0.00000	1.0E-09	1.0E+00	Diesel Exhaust Particulate	3.0E-04	1.1E+00	1.1E-10	5.0E+00	1.4E-03	1.2E-07							
Source 26 (Fritto Misto)	0.00246	2.5E-06	1.0E+00	Acetaldehyde	2.7E-06	1.0E-02	2.5E-09	9.0E+00	2.6E-03	1.7E-04							
Source 27 (Georgio Cleaner)	0.00936	9.4E-06	1.00E+00	Perchloroethylene	5.9E-06	2.1E-02	2.0E-08	3.5E+01	1.0E-02	1.7E-04							1.7E-04
Source 28a (G Mak/76)	0.00222	2.2E-06	3.0E-03	Benzene	2.9E-05	1.0E-01	6.9E-11	6.0E+01	1.7E-02	6.9E-08	6.9E-08	6.9E-08				6.9E-08	
Source 28b (G Mak/76)	0.00268	2.7E-06	1.0E-02	Benzene	2.9E-05	1.0E-01	2.8E-10	6.0E+01	1.7E-02	2.8E-07	2.8E-07	2.8E-07				2.8E-07	
			8.0E-02	Toluene				3.0E+02	8.6E-02	4.5E-07	4.5E-07					4.5E-07	
			1.6E-02	Ethylbenzene	2.5E-06	8.8E-03	3.8E-11	2.0E+03	5.7E-01					1.3E-08	1.3E-08	1.3E-08	
			2.4E-02	Xylene				7.0E+02	2.0E-01		5.7E-08						
			1.1E-01	MTBE	1.7E-07	6.0E-04	1.8E-11	3.0E+02	8.6E-02	6.1E-07							
Source 29 (Gregs Cabinet and Wood FInishing)	0.00017	1.7E-07	5.00E-01	Xylene				7.0E+02	2.0E-01		7.6E-08						
Source 30 (Hard Tech T-Shirt)	0.00000	1.0E-09	1.0E+00	Diesel Exhaust Particulate	3.0E-04	1.1E+00	1.1E-10	5.0E+00	1.4E-03	1.2E-07							
Source 31 (Holmes/Lexus Body Shop)	0.00812	8.1E-06	1.49E-01	Xylene				7.00E+02	2.0E-01		1.1E-06						
			3.10E-02	Ethylbenzene	2.50E-06	8.8E-03	2.2E-10	2.00E+03	5.7E-01					7.9E-08	7.9E-08	7.9E-08	
			1.13E-01	2-Butoxyethanol				2.00E+01	5.7E-03			2.9E-05					
Source 32 (LeMANS Paint and Body)	0.00185	1.9E-06	1.96E-01	Xylene				7.00E+02	2.0E-01		3.2E-07						
			2.70E-02	Ethylbenzene	2.50E-06	8.8E-03	4.5E-11	2.00E+03	5.7E-01					1.6E-08	1.6E-08	1.6E-08	
			9.70E-02	2-Butoxyethanol				2.00E+01	5.7E-03			5.6E-06					
Source 33 (Le Merigot Hotel)	0.00002	2.0E-08	1.0E+00	Diesel Exhaust Particulate	3.0E-04	1.1E+00	2.1E-09	5.0E+00	1.4E-03	2.5E-06							
Source 34a (Lincoln Car Wash)	0.00043	4.3E-07	3.0E-03	Benzene	2.9E-05	1.0E-01	1.3E-11	6.0E+01	1.7E-02	1.3E-08	1.3E-08	1.3E-08				1.3E-08	
Source 34b (Lincoln Car Wash)	0.00051	5.1E-07	1.0E-02	Benzene	2.9E-05	1.0E-01	5.3E-11	6.0E+01	1.7E-02	5.3E-08	5.3E-08	5.3E-08				5.3E-08	
			8.0E-02	Toluene				3.0E+02	8.6E-02	8.5E-08	8.5E-08					8.5E-08	
			1.6E-02	Ethylbenzene	2.50E-06	8.8E-03	7.3E-12	2.0E+03	5.7E-01					2.5E-09	2.5E-09	2.5E-09	
			2.4E-02	Xylene				7.0E+02	2.0E-01		1.1E-08						
			1.1E-01	MTBE	1.7E-07	6.0E-04	3.4E-12	3.0E+02	8.6E-02	1.2E-07							
Source 35 (Loews Beach Hotel)	0.00003	3.0E-08	1.0E+00	Diesel Exhaust Particulate	3.0E-04	1.1E+00	3.2E-09	5.0E+00	1.4E-03	3.7E-06							
Source 36 (Macy's)	0.00003	3.0E-08	1.0E+00	Diesel Exhaust Particulate	3.0E-04	1.1E+00	3.2E-09	5.0E+00	1.4E-03	3.7E-06							
Source 37 (Metropolitan Cleaner)	0.01004	1.0E-05	1.00E+00	Perchloroethylene	5.9E-06	2.1E-02	2.1E-08	3.5E+01	1.0E-02	1.8E-04							1.8E-04
Source 38 (Midas)	0.00137	1.4E-06	1.7E-01	Toluene				3.0E+02	8.6E-02	4.7E-07	4.7E-07					4.7E-07	
			1.9E-02	Diacetone Alcohol				5.7E+02	1.6E-01	2.9E-08				2.9E-08			2.9E-08
			1.1E-01	Methanol				4.0E+03	1.1E+00							2.4E-08	
			8.8E-02	Acetone				1.3E+06	3.7E+02					5.8E-11			
			6.1E-01	Methyl Chloroform				1.0E+03	2.9E-01		5.2E-07						
Source 39 (Moto Club of Santa Monica)	0.00405	4.1E-06	1.7E-01	Toluene				3.0E+02	8.6E-02	1.4E-06	1.4E-06					1.4E-06	
			1.9E-02	Diacetone Alcohol				5.7E+02	1.6E-01	8.5E-08				8.5E-08			8.5E-08
			1.1E-01	Methanol				4.0E+03	1.1E+00							7.0E-08	
			8.8E-02	Acetone				1.3E+06	3.7E+02					1.7E-10			
			6.1E-01	Methyl Chloroform				1.0E+03	2.9E-01		1.5E-06						
Source 40a (Municipal Gas)	0.01197	1.2E-05	3.0E-03	Benzene	2.9E-05	1.0E-01	3.7E-10	6.0E+01	1.7E-02	3.7E-07	3.7E-07	3.7E-07				3.7E-07	
Source 40b (Municipal Gas)	0.01444	1.4E-05	1.0E-02	Benzene	2.9E-05	1.0E-01	1.5E-09	6.0E+01	1.7E-02	1.5E-06	1.5E-06	1.5E-06				1.5E-06	
			8.0E-02	Toluene				3.0E+02	8.6E-02	2.4E-06	2.4E-06					2.4E-06	
			1.6E-02	Ethylbenzene	2.50E-06	8.8E-03	2.1E-10	2.0E+03	5.7E-01					7.2E-08	7.2E-08	7.2E-08	
			2.4E-02	Xylene				7.0E+02	2.0E-01		3.1E-07						
			1.1E-01	MTBE	1.7E-07	6.0E-04	9.6E-11	3.0E+02	8.6E-02	3.3E-06							
Source 41 (Norms)	0.00394	3.9E-06	1.0E+00	Acetaldehyde	2.7E-06	1.0E-02	4.0E-09	9.0E+00	2.6E-03	2.7E-04							
Source 42 (Public Saftey Building)	0.00005	5.0E-08	1.0E+00	Diesel Exhaust Particulate	3.0E-04	1.1E+00	5.4E-09	5.0E+00	1.4E-03	6.2E-06							
Source 43 (Quality Express Cleaners)	0.02566	2.6E-05	1.00E+00	Perchloroethylene	5.9E-06	2.1E-02	5.4E-08	3.5E+01	1.0E-02	4.6E-04							4.6E-04
Source 44 (RAND)	0.00044	4.4E-07	5.6E-04	Benzene	2.9E-05	1.0E-01	2.5E-12	6.0E+01	1.7E-02	2.5E-09	2.5E-09	2.5E-09				2.5E-09	
			5.3E-05	1,3-Butadiene	1.7E-04	6.0E-01	1.4E-12	2.0E+01	5.7E-03	7.3E-10							
			1.5E-03	Formaldehyde	6.0E-06	2.1E-02	1.4E-12	3.0E+00	8.6E-04	1.4E-07							1.4E-07
			6.68E-01	Perchloroethylene	5.9E-06	2.1E-02	6.2E-10	3.5E+01	1.0E-02	5.2E-06							5.2E-06
			3.30E-01	Chlorodifluoromethane (Freon 22)				1.0E+02	2.9E-02	9.1E-07	9.1E-07			9.1E-07			
Source 45 (Red Line Service)	0.00247	2.5E-06	1.7E-01	Toluene				3.0E+02	8.6E-02	8.5E-07	8.5E-07					8.5E-07	
			1.9E-02	Diacetone Alcohol				5.7E+02	1.6E-01	5.2E-08				5.2E-08			5.2E-08
			1.1E-01	Methanol				4.0E+03	1.1E+00							4.3E-08	
			8.8E-02	Acetone				1.3E+06	3.7E+02					1.0E-10			
			6.1E-01	Methyl Chloroform				1.0E+03	2.9E-01		9.4E-07						
Source 46 (Royalty Auto Body)	0.00053	5.3E-07	1.96E-01	Xylene				7.00E+02	2.0E-01		9.3E-08						
			2.70E-02	Ethylbenzene	2.50E-06	8.8E-03	1.3E-11	2.00E+03	5.7E-01					4.5E-09	4.5E-09	4.5E-09	
			9.70E-02	2-Butoxyethanol				2.00E+01	5.7E-03			1.6E-06					
Source 47 (SM Civic Auditorium)	0.00001	1.0E-08	1.0E+00	Diesel Exhaust Particulate	3.0E-04	1.1E+00	1.1E-09	5.0E+00	1.4E-03	1.2E-06							
Source 48 (Sears)	0.00003	3.0E-08	1.0E+00	Diesel Exhaust Particulate	3.0E-04	1.1E+00	3.2E-09	5.0E+00	1.4E-03	3.7E-06							
Source 49 (SeaSide Motors)	0.02251	2.3E-05	1.0E-01	Toluene				3.0E+02	8.6E-02	4.8E-06	4.8E-06					4.8E-06	
			1.2E-02	Diacetone Alcohol				5.7E+02	1.6E-01	3.0E-07				3.0E-07			3.0E-07
			6.9E-02	Methanol				4.0E+03	1.1E+00							2.4E-07	

Table B1: Quantification of Carcinogenic Risks and Noncarcinogenic Hazards Adult/Worker Exposure

Santa Monica High School
Adult Risk
Existing Baseball Field

Source	*Mass GLC*		*Weight Fraction*	*Contaminant*	*Carcinogenic Hazard*			*Noncarcinogenic Hazard / Toxicological Endpoints**									
	(µg/m3)	*(mg/m3)*			*URF (µg/m3)$^{-1}$*	*CPF (mg/kg/day)$^{-1}$*	*RISK*	*REL (µg/m3)*	*RfD (mg/kg/day)*	*RESP*	*CNS/PNS*	*CV/BL*	*IMMUN*	*KIDN*	*GI/LV*	*REPRO*	*EYES*
(a)	*(b)*	*(c)*	*(d)*	*(e)*	*(f)*	*(g)*	*(h)*	*(i)*	*(j)*	*(k)*	*(l)*	*(m)*	*(n)*	*(o)*	*(p)*	*(q)*	*(r)*
			5.4E-02	Acetone				1.3E+06	3.7E+02					5.8E-10			
			7.6E-01	Methyl Chloroform				1.0E+03	2.9E-01		1.1E-05						
Source 50a (Shell)	0.01157	1.2E-05	3.0E-03	Benzene	2.9E-05	1.0E-01	3.6E-10	6.0E+01	1.7E-02	3.6E-07	3.6E-07	3.6E-07				3.6E-07	
Source 50b (Shell)	0.01396	1.4E-05	1.0E-02	Benzene	2.9E-05	1.0E-01	1.4E-09	6.0E+01	1.7E-02	1.5E-06	1.5E-06	1.5E-06				1.5E-06	
			8.0E-02	Toluene				3.0E+02	8.6E-02	2.3E-06	2.3E-06					2.3E-06	
			1.6E-02	Ethylbenzene	2.50E-06	8.8E-03	2.0E-10	2.0E+03	5.7E-01					7.0E-08	7.0E-08	7.0E-08	
			2.4E-02	Xylene				7.0E+02	2.0E-01		3.0E-07						
			1.1E-01	MTBE	1.7E-07	6.0E-04	9.3E-11	3.0E+02	8.6E-02	3.2E-06							
Source 51 (Sheraton Delfina)	0.00003	3.0E-08	1.0E+00	Diesel Exhaust Particulate	3.0E-04	1.1E+00	3.2E-09	5.0E+00	1.4E-03	3.7E-06							
Source 52 (Stripper Herk)	0.00948	9.5E-06	1.0E+00	Methylene Chloride	1.0E-06	3.5E-03	3.4E-09	4.0E+02	1.1E-01	1.5E-05	1.5E-05	1.5E-05					
Source 53 (Tommy's Hamburger's)	0.02699	2.7E-05	1.0E+00	Acetaldehyde	2.7E-06	1.0E-02	2.8E-08	9.0E+00	2.6E-03	1.9E-03							
Source 54a (U-Haul)	0.00255	2.6E-06	3.0E-03	Benzene	2.9E-05	1.0E-01	7.9E-11	6.0E+01	1.7E-02	8.0E-08	8.0E-08	8.0E-08				8.0E-08	
Source 54b (U-Haul)	0.00309	3.1E-06	1.0E-02	Benzene	2.9E-05	1.0E-01	3.2E-10	6.0E+01	1.7E-02	3.2E-07	3.2E-07	3.2E-07				3.2E-07	
			8.0E-02	Toluene				3.0E+02	8.6E-02	5.1E-07	5.1E-07					5.1E-07	
			1.6E-02	Ethylbenzene	2.50E-06	8.8E-03	4.4E-11	2.0E+03	5.7E-01					1.5E-08	1.5E-08	1.5E-08	
			2.4E-02	Xylene				7.0E+02	2.0E-01		6.6E-08						
			1.1E-01	MTBE	1.7E-07	6.0E-04	2.1E-11	3.0E+02	8.6E-02	7.1E-07							
Source 55 (Viceroy)	0.00001	1.0E-08	1.0E+00	Diesel Exhaust Particulate	3.0E-04	1.1E+00	1.1E-09	5.0E+00	1.4E-03	1.2E-06							
Total							5.44E-06			2.40E-02	5.77E-04	3.85E-04	0.00E+00	6.14E-06	2.53E-06	4.50E-04	3.79E-03

* Key to Toxocological Endpoints

RESP	Respiratory System
CNS/PNS	Central/Peripheral Nervous System
CV/BL	Cardiovascular/Blood System
IMMUN	Immune System
KIDN	Kidney
GI/LV	Gastrointestinal System/Liver
REPRO	Reproductive System (e.g., teratogenic and developmental effects)
EYES	Eye irritation and/or other effects

Note: Exposure factors used to calculate contaminant intake

exposure frequency (days/year)	240
exposure duration (years)	40
inhalation rate (m3/day)	19.0
average body weight (kg)	70
averaging time(cancer) (days)	25550
averaging time(noncancer) (days)	14600
diesel particulate control efficiency	0%

Santa Monica High School
Student Risk
Existing Classrooms

Source	*Mass GLC*		*Weight Fraction*	*Contaminant*	*Carcinogenic Hazard*			*Noncarcinogenic Hazard / Toxicological Endpoints**									
	(µg/m3)	*(mg/m3)*			*URF* $(\mu g/m3)^{-1}$	*CPF* $(mg/kg/day)^{-1}$	*RISK*	*REL* *(µg/m3)*	*RfD* *(mg/kg/day)*	*RESP*	*CNS/PNS*	*CV/BL*	*IMMUN*	*KIDN*	*GI/LV*	*REPRO*	*EYES*
(a)	*(b)*	*(c)*	*(d)*	*(e)*	*(f)*	*(g)*	*(h)*	*(i)*	*(j)*	*(k)*	*(l)*	*(m)*	*(n)*	*(o)*	*(p)*	*(q)*	*(r)*
Source 1 (10 Freeway-TOG)	0.02946	2.9E-05	6.4E-01	Benzene	2.9E-05	1.0E-01	7.9E-08	6.0E+01	1.7E-02	2.4E-04	2.4E-04	2.4E-04				2.4E-04	
			2.0E-01	Formaldehyde	6.0E-06	2.1E-02	5.1E-09	3.0E+00	8.6E-04	1.5E-03							1.5E-03
			8.6E-02	1,3-Butadiene	1.7E-04	6.0E-01	6.2E-08	2.0E+01	5.7E-03	9.9E-05							
			7.6E-02	Acetaldehyde	2.7E-06	9.5E-03	8.7E-10	9.0E+00	2.6E-03	1.9E-04							
Source 1 (10 Freeway-DPM)	0.03043	3.0E-05	1.0E+00	Diesel Exhaust Particulate	3.0E-04	1.1E+00	1.3E-06	5.0E+00	1.4E-03	4.7E-03							
Source 2 (405 Automotive Inc.)	0.01860	1.9E-05	1.0E-01	Toluene				3.0E+02	8.6E-02	4.9E-06	4.9E-06					4.9E-06	
			1.2E-02	Diacetone Alcohol				5.7E+02	1.6E-01	3.1E-07				3.1E-07			3.1E-07
			6.9E-02	Methanol				4.0E+03	1.1E+00							2.5E-07	
			5.4E-02	Acetone				1.3E+06	3.7E+02					6.0E-10			
			7.6E-01	Methyl Chloroform				1.0E+03	2.9E-01		1.1E-05						
Source 3 (Alexander Auto Body)	0.00123	1.2E-06	1.96E-01	Xylene				7.00E+02	2.0E-01		2.7E-07						
			2.70E-02	Ethylbenzene	2.50E-06	8.8E-03	1.2E-11	2.00E+03	5.7E-01					1.3E-08	1.3E-08	1.3E-08	
			9.70E-02	2-Butoxyethanol				2.00E+01	5.7E-03			4.6E-06					
Source 4 (Americas Finest Products)	0.00000	1.0E-09	1.0E+00	Diesel Exhaust Particulate	3.0E-04	1.1E+00	4.3E-11	5.0E+00	1.4E-03	1.6E-07							
Source 5 (Archstone SM Apartments)	0.00000	1.0E-09	1.0E+00	Diesel Exhaust Particulate	3.0E-04	1.1E+00	4.3E-11	5.0E+00	1.4E-03	1.6E-07							
Source 6a (Arco)	0.00122	1.2E-06	3.0E-03	Benzene	2.9E-05	1.0E-01	1.5E-11	6.0E+01	1.7E-02	4.8E-08	4.8E-08	4.8E-08				4.8E-08	
Source 6b (Arco)	0.00146	1.5E-06	1.0E-02	Benzene	2.9E-05	1.0E-01	6.1E-11	6.0E+01	1.7E-02	1.9E-07	1.9E-07	1.9E-07				1.9E-07	
			8.0E-02	Toluene				3.0E+02	8.6E-02	3.0E-07	3.0E-07					3.0E-07	
			1.6E-02	Ethylbenzene	2.5E-06	8.8E-03	8.5E-12	2.0E+03	5.7E-01					9.1E-09	9.1E-09	9.1E-09	
			2.4E-02	Xylene				7.0E+02	2.0E-01		3.9E-08						
			1.1E-01	MTBE	1.7E-07	6.0E-04	4.0E-12	3.0E+02	8.6E-02	4.2E-07							
Source 7 (Bay Films)	0.00290	2.9E-06	1.00E+00	Perchloroethylene	5.9E-06	2.1E-02	2.5E-09	3.5E+01	1.0E-02	6.5E-05							6.5E-05
Source 8a (Big Blue Bus Idling)	0.00001	1.0E-08	1.0E+00	Diesel Exhaust Particulate	3.0E-04	1.1E+00	4.3E-10	5.0E+00	1.4E-03	1.6E-06							
Source 8b (Big Blue Bus Auto Repair)	0.01371	1.4E-05	9.9E-01	Methyl Chloroform				1.0E+03	2.9E-01		1.1E-05						
Source 9 (Brake Masters)	0.00379	3.8E-06	9.9E-01	Methyl Chloroform				1.0E+03	2.9E-01		2.9E-06						
Source 10 (Capo)	0.00517	5.2E-06	1.0E+00	Acetaldehyde	2.7E-06	1.0E-02	2.1E-09	9.0E+00	2.6E-03	4.5E-04							
Source 11 (Cha Cha Chicken)	0.00213	2.1E-06	1.0E+00	Acetaldehyde	2.7E-06	1.0E-02	8.8E-10	9.0E+00	2.6E-03	1.8E-04							
Source 12a (Chevron)	0.03863	3.9E-05	3.0E-03	Benzene	2.9E-05	1.0E-01	4.9E-10	6.0E+01	1.7E-02	1.5E-06	1.5E-06	1.5E-06				1.5E-06	
Source 12b (Chevron)	0.03972	4.0E-05	1.0E-02	Benzene	2.9E-05	1.0E-01	1.7E-09	6.0E+01	1.7E-02	5.2E-06	5.2E-06	5.2E-06				5.2E-06	
			8.0E-02	Toluene				3.0E+02	8.6E-02	8.3E-06	8.3E-06					8.3E-06	
			1.6E-02	Ethylbenzene	2.5E-06	8.8E-03	2.3E-10	2.0E+03	5.7E-01					2.5E-07	2.5E-07	2.5E-07	
			2.4E-02	Xylene				7.0E+02	2.0E-01		1.1E-06						
			1.1E-01	MTBE	1.7E-07	6.0E-04	1.1E-10	3.0E+02	8.6E-02	1.1E-05							
Source 13 (Chez Jay)	0.03384	3.4E-05	1.0E+00	Acetaldehyde	2.7E-06	1.0E-02	1.4E-08	9.0E+00	2.6E-03	2.9E-03							
Source 14 (City Hall)	0.00015	1.5E-07	1.0E+00	Diesel Exhaust Particulate	3.0E-04	1.1E+00	6.5E-09	5.0E+00	1.4E-03	2.3E-05							
Source 15 (Classy Cleaners)	0.02411	2.4E-05	1.00E+00	Perchloroethylene	5.9E-06	2.1E-02	2.1E-08	3.5E+01	1.0E-02	5.4E-04							5.4E-04
Source 16A (Collision Craft)	0.00308	3.1E-06	1.7E-01	Toluene				3.0E+02	8.6E-02	1.3E-06	1.3E-06					1.3E-06	
			1.2E-02	Diacetone Alcohol				5.7E+02	1.6E-01	5.1E-08				5.1E-08			5.1E-08
			1.1E-01	Methanol				4.0E+03	1.1E+00							6.7E-08	
			8.8E-02	Acetone				1.3E+06	3.7E+02					1.6E-10			
			6.1E-01	Methyl Chloroform				1.0E+03	2.9E-01		1.5E-06						
Source 16B (Collision Craft)	0.00109	1.1E-06	1.69E-01	Xylene				7.00E+02	2.0E-01		2.1E-07						
			2.70E-02	Ethylbenzene	2.50E-06	8.8E-03	1.1E-11	2.00E+03	5.7E-01					1.1E-08	1.1E-08	1.1E-08	
			9.70E-02	2-Butoxyethanol				2.00E+01	5.7E-03			4.1E-06					
Source 17 (County Building)	0.00021	2.1E-07	1.0E+00	Diesel Exhaust Particulate	3.0E-04	1.1E+00	9.1E-09	5.0E+00	1.4E-03	3.3E-05							
Source 18 (Dennys)	0.00139	1.4E-06	1.0E+00	Acetaldehyde	2.7E-06	1.0E-02	5.7E-10	9.0E+00	2.6E-03	1.2E-04							
Source 19a (Double Tree Guest Suites)	0.00065	6.5E-07	1.0E+00	Diesel Exhaust Particulate	3.0E-04	1.1E+00	2.8E-08	5.0E+00	1.4E-03	1.0E-04							
Source 19b (Double Tree Guest Suites)	0.17074	1.7E-04	1.0E+00	Acetaldehyde	2.7E-06	1.0E-02	7.1E-08	9.0E+00	2.6E-03	1.5E-02							
Source 20 (El Pollo Loco)	0.02463	2.5E-05	1.0E+00	Acetaldehyde	2.7E-06	1.0E-02	1.0E-08	9.0E+00	2.6E-03	2.1E-03							
Source 21 (El Texate)	0.00568	5.7E-06	1.0E+00	Acetaldehyde	2.7E-06	1.0E-02	2.3E-09	9.0E+00	2.6E-03	4.9E-04							
Source 22a (Exxon)	0.02023	2.0E-05	3.0E-03	Benzene	2.9E-05	1.0E-01	2.5E-10	6.0E+01	1.7E-02	7.9E-07	7.9E-07	7.9E-07				7.9E-07	
Source 22b (Exxon)	0.02442	2.4E-05	1.0E-02	Benzene	2.9E-05	1.0E-01	1.0E-09	6.0E+01	1.7E-02	3.2E-06	3.2E-06	3.2E-06				3.2E-06	
			8.0E-02	Toluene				3.0E+02	8.6E-02	5.1E-06	5.1E-06					5.1E-06	
			1.6E-02	Ethylbenzene	2.5E-06	8.8E-03	1.4E-10	2.0E+03	5.7E-01					1.5E-07	1.5E-07	1.5E-07	
			2.4E-02	Xylene				7.0E+02	2.0E-01		6.5E-07						
			1.1E-01	MTBE	1.7E-07	6.0E-04	6.6E-11	3.0E+02	8.6E-02	7.0E-06							
Source 23 (EZ-Lube)	0.03270	3.3E-05	1.3E-01	Toluene				3.0E+02	8.6E-02	1.1E-05	1.1E-05					1.1E-05	
			1.5E-02	Diacetone Alcohol				5.7E+02	1.6E-01	6.7E-07				6.7E-07			6.7E-07
			8.5E-02	Methanol				4.0E+03	1.1E+00							5.4E-07	

			6.7E-02	Acetone				1.3E+06	3.7E+02					1.3E-09			
			7.0E-01	Methyl Chloroform				1.0E+03	2.9E-01		1.8E-05						
Source 24 (Finisher's Touch)	0.00124	1.2E-06	1.58E-01	Xylene				7.00E+02	2.0E-01		2.2E-07						
			3.00E-02	Ethylbenzene	2.50E-06	8.8E-03	1.3E-11	2.00E+03	5.7E-01					1.4E-08	1.4E-08	1.4E-08	
			1.10E-01	2-Butoxyethanol				2.00E+01	5.7E-03			5.3E-06					
Source 25 (Fisher Hardware and Lumber)	0.00000	1.0E-09	1.0E+00	Diesel Exhaust Particulate	3.0E-04	1.1E+00	4.3E-11	5.0E+00	1.4E-03	1.6E-07							
Source 26 (Fritto Misto)	0.00275	2.8E-06	1.0E+00	Acetaldehyde	2.7E-06	1.0E-02	1.1E-09	9.0E+00	2.6E-03	2.4E-04							
Source 27 (Georgio Cleaner)	0.00865	8.7E-06	1.00E+00	Perchloroethylene	5.9E-06	2.1E-02	7.4E-09	3.5E+01	1.0E-02	1.9E-04							1.9E-04
Source 28a (G Mak/76)	0.00228	2.3E-06	3.0E-03	Benzene	2.9E-05	1.0E-01	2.9E-11	6.0E+01	1.7E-02	8.9E-08	8.9E-08	8.9E-08				8.9E-08	
Source 28b (G Mak/76)	0.00275	2.8E-06	1.0E-02	Benzene	2.9E-05	1.0E-01	1.2E-10	6.0E+01	1.7E-02	3.6E-07	3.6E-07	3.6E-07				3.6E-07	
			8.0E-02	Toluene				3.0E+02	8.6E-02	5.7E-07	5.7E-07					5.7E-07	
			1.6E-02	Ethylbenzene	2.5E-06	8.8E-03	1.6E-11	2.0E+03	5.7E-01					1.7E-08	1.7E-08	1.7E-08	
			2.4E-02	Xylene				7.0E+02	2.0E-01		7.3E-08						
			1.1E-01	MTBE	1.7E-07	6.0E-04	7.4E-12	3.0E+02	8.6E-02	7.9E-07							
Source 29 (Gregs Cabinet and Wood FInishing)	0.00019	1.9E-07	5.00E-01	Xylene				7.0E+02	2.0E-01		1.1E-07						
Source 30 (Hard Tech T-Shirt)	0.00001	1.0E-08	1.0E+00	Diesel Exhaust Particulate	3.0E-04	1.1E+00	4.3E-10	5.0E+00	1.4E-03	1.6E-06							
Source 31 (Holmes/Lexus Body Shop)	0.00777	7.8E-06	1.49E-01	Xylene				7.00E+02	2.0E-01		1.3E-06						
			3.10E-02	Ethylbenzene	2.50E-06	8.8E-03	8.7E-11	2.00E+03	5.7E-01					9.4E-08	9.4E-08	9.4E-08	
			1.13E-01	2-Butoxyethanol				2.00E+01	5.7E-03			3.4E-05					
Source 32 (LeMANS Paint and Body)	0.00182	1.8E-06	1.96E-01	Xylene				7.00E+02	2.0E-01		4.0E-07						
			2.70E-02	Ethylbenzene	2.50E-06	8.8E-03	1.8E-11	2.00E+03	5.7E-01					1.9E-08	1.9E-08	1.9E-08	
			9.70E-02	2-Butoxyethanol				2.00E+01	5.7E-03			6.9E-06					
Source 33 (Le Merigot Hotel)	0.00003	3.0E-08	1.0E+00	Diesel Exhaust Particulate	3.0E-04	1.1E+00	1.3E-09	5.0E+00	1.4E-03	4.7E-06							
Source 34a (Lincoln Car Wash)	0.00064	6.4E-07	3.0E-03	Benzene	2.9E-05	1.0E-01	8.1E-12	6.0E+01	1.7E-02	2.5E-08	2.5E-08	2.5E-08				2.5E-08	
Source 34b (Lincoln Car Wash)	0.00077	7.7E-07	1.0E-02	Benzene	2.9E-05	1.0E-01	3.2E-11	6.0E+01	1.7E-02	1.0E-07	1.0E-07	1.0E-07				1.0E-07	
			8.0E-02	Toluene				3.0E+02	8.6E-02	1.6E-07	1.6E-07					1.6E-07	
			1.6E-02	Ethylbenzene	2.50E-06	8.8E-03	4.5E-12	2.0E+03	5.7E-01					4.8E-09	4.8E-09	4.8E-09	
			2.4E-02	Xylene				7.0E+02	2.0E-01		2.1E-08						
			1.1E-01	MTBE	1.7E-07	6.0E-04	2.1E-12	3.0E+02	8.6E-02	2.2E-07							
Source 35 (Loews Beach Hotel)	0.00004	4.0E-08	1.0E+00	Diesel Exhaust Particulate	3.0E-04	1.1E+00	1.7E-09	5.0E+00	1.4E-03	6.2E-06							
Source 36 (Macy's)	0.00002	2.0E-08	1.0E+00	Diesel Exhaust Particulate	3.0E-04	1.1E+00	8.7E-10	5.0E+00	1.4E-03	3.1E-06							
Source 37 (Metropolitan Cleaner)	0.00953	9.5E-06	1.00E+00	Perchloroethylene	5.9E-06	2.1E-02	8.1E-09	3.5E+01	1.0E-02	2.1E-04							2.1E-04
Source 38 (Midas)	0.00069	6.9E-07	1.7E-01	Toluene				3.0E+02	8.6E-02	3.0E-07	3.0E-07					3.0E-07	
			1.9E-02	Diacetone Alcohol				5.7E+02	1.6E-01	1.8E-08				1.8E-08			1.8E-08
			1.1E-01	Methanol				4.0E+03	1.1E+00							1.5E-08	
			8.8E-02	Acetone				1.3E+06	3.7E+02					3.6E-11			
			6.1E-01	Methyl Chloroform				1.0E+03	2.9E-01		3.3E-07						
Source 39 (Moto Club of Santa Monica)	0.00388	3.9E-06	1.7E-01	Toluene				3.0E+02	8.6E-02	1.7E-06	1.7E-06					1.7E-06	
			1.9E-02	Diacetone Alcohol				5.7E+02	1.6E-01	1.0E-07				1.0E-07			1.0E-07
			1.1E-01	Methanol				4.0E+03	1.1E+00							8.4E-08	
			8.8E-02	Acetone				1.3E+06	3.7E+02					2.0E-10			
			6.1E-01	Methyl Chloroform				1.0E+03	2.9E-01		1.8E-06						
Source 40a (Municipal Gas)	0.01037	1.0E-05	3.0E-03	Benzene	2.9E-05	1.0E-01	1.3E-10	6.0E+01	1.7E-02	4.0E-07	4.0E-07	4.0E-07				4.0E-07	
Source 40b (Municipal Gas)	0.01250	1.3E-05	1.0E-02	Benzene	2.9E-05	1.0E-01	5.2E-10	6.0E+01	1.7E-02	1.6E-06	1.6E-06	1.6E-06				1.6E-06	
			8.0E-02	Toluene				3.0E+02	8.6E-02	2.6E-06	2.6E-06					2.6E-06	
			1.6E-02	Ethylbenzene	2.50E-06	8.8E-03	7.2E-11	2.0E+03	5.7E-01					7.8E-08	7.8E-08	7.8E-08	
			2.4E-02	Xylene				7.0E+02	2.0E-01		3.3E-07						
			1.1E-01	MTBE	1.7E-07	6.0E-04	3.4E-11	3.0E+02	8.6E-02	3.6E-06							
Source 41 (Norms)	0.00607	6.1E-06	1.0E+00	Acetaldehyde	2.7E-06	1.0E-02	2.5E-09	9.0E+00	2.6E-03	5.3E-04							
Source 42 (Public Saftey Building)	0.00009	9.0E-08	1.0E+00	Diesel Exhaust Particulate	3.0E-04	1.1E+00	3.9E-09	5.0E+00	1.4E-03	1.4E-05							
Source 43 (Quality Express Cleaners)	0.02556	2.6E-05	1.00E+00	Perchloroethylene	5.9E-06	2.1E-02	2.2E-08	3.5E+01	1.0E-02	5.7E-04							5.7E-04
Source 44 (RAND)	0.00052	5.2E-07	5.6E-04	Benzene	2.9E-05	1.0E-01	1.2E-12	6.0E+01	1.7E-02	3.7E-09	3.7E-09	3.7E-09				3.7E-09	
			5.3E-05	1,3-Butadiene	1.7E-04	6.0E-01	6.8E-13	2.0E+01	5.7E-03	1.1E-09							
			1.5E-03	Formaldehyde	6.0E-06	2.1E-02	6.9E-13	3.0E+00	8.6E-04	2.1E-07							2.1E-07
			6.68E-01	Perchloroethylene	5.9E-06	2.1E-02	3.0E-10	3.5E+01	1.0E-02	7.7E-06							7.7E-06
			3.30E-01	Chlorodifluoromethane (Freon 22)				1.0E+02	2.9E-02	1.3E-06	1.3E-06			1.3E-06			
Source 45 (Red Line Service)	0.00312	3.1E-06	1.7E-01	Toluene				3.0E+02	8.6E-02	1.3E-06	1.3E-06					1.3E-06	

			1.9E-02	Diacetone Alcohol				5.7E+02	1.6E-01	8.2E-08				8.2E-08			8.2E-08
			1.1E-01	Methanol				4.0E+03	1.1E+00							6.7E-08	
			8.8E-02	Acetone				1.3E+06	3.7E+02					1.6E-10			
			6.1E-01	Methyl Chloroform				1.0E+03	2.9E-01		1.5E-06						
Source 46 (Royalty Auto Body)	0.00065	6.5E-07	1.96E-01	Xylene				7.00E+02	2.0E-01		1.4E-07						
			2.70E-02	Ethylbenzene	2.50E-06	8.8E-03	6.3E-12	2.00E+03	5.7E-01					6.8E-09	6.8E-09	6.8E-09	
			9.70E-02	2-Butoxyethanol				2.00E+01	5.7E-03			2.5E-06					
Source 47 (SM Civic Auditorium)	0.00001	1.0E-08	1.0E+00	Diesel Exhaust Particulate	3.0E-04	1.1E+00	4.3E-10	5.0E+00	1.4E-03	1.6E-06							
Source 48 (Sears)	0.00002	2.0E-08	1.0E+00	Diesel Exhaust Particulate	3.0E-04	1.1E+00	8.7E-10	5.0E+00	1.4E-03	3.1E-06							
Source 49 (SeaSide Motors)	0.02218	2.2E-05	1.0E-01	Toluene				3.0E+02	8.6E-02	5.9E-06	5.9E-06					5.9E-06	
			1.2E-02	Diacetone Alcohol				5.7E+02	1.6E-01	3.7E-07				3.7E-07			3.7E-07
			6.9E-02	Methanol				4.0E+03	1.1E+00							3.0E-07	
			5.4E-02	Acetone				1.3E+06	3.7E+02					7.2E-10			
			7.6E-01	Methyl Chloroform				1.0E+03	2.9E-01		1.3E-05						
Source 50a (Shell)	0.01080	1.1E-05	3.0E-03	Benzene	2.9E-05	1.0E-01	1.4E-10	6.0E+01	1.7E-02	4.2E-07	4.2E-07	4.2E-07				4.2E-07	
Source 50b (Shell)	0.01301	1.3E-05	1.0E-02	Benzene	2.9E-05	1.0E-01	5.5E-10	6.0E+01	1.7E-02	1.7E-06	1.7E-06	1.7E-06				1.7E-06	
			8.0E-02	Toluene				3.0E+02	8.6E-02	2.7E-06	2.7E-06					2.7E-06	
			1.6E-02	Ethylbenzene	2.50E-06	8.8E-03	7.5E-11	2.0E+03	5.7E-01					8.1E-08	8.1E-08	8.1E-08	
			2.4E-02	Xylene				7.0E+02	2.0E-01		3.5E-07						
			1.1E-01	MTBE	1.7E-07	6.0E-04	3.5E-11	3.0E+02	8.6E-02	3.7E-06							
Source 51 (Sheraton Delfina)	0.00006	6.0E-08	1.0E+00	Diesel Exhaust Particulate	3.0E-04	1.1E+00	2.6E-09	5.0E+00	1.4E-03	9.3E-06							
Source 52 (Stripper Herk)	0.01044	1.0E-05	1.0E+00	Methylene Chloride	1.0E-06	3.5E-03	1.5E-09	4.0E+02	1.1E-01	2.0E-05	2.0E-05	2.0E-05					
Source 53 (Tommy's Hamburger's)	0.02559	2.6E-05	1.0E+00	Acetaldehyde	2.7E-06	1.0E-02	1.1E-08	9.0E+00	2.6E-03	2.2E-03							
Source 54a (U-Haul)	0.00082	8.2E-07	3.0E-03	Benzene	2.9E-05	1.0E-01	1.0E-11	6.0E+01	1.7E-02	3.2E-08	3.2E-08	3.2E-08				3.2E-08	
Source 54b (U-Haul)	0.00099	9.9E-07	1.0E-02	Benzene	2.9E-05	1.0E-01	4.2E-11	6.0E+01	1.7E-02	1.3E-07	1.3E-07	1.3E-07				1.3E-07	
			8.0E-02	Toluene				3.0E+02	8.6E-02	2.1E-07	2.1E-07					2.1E-07	
			1.6E-02	Ethylbenzene	2.50E-06	8.8E-03	5.7E-12	2.0E+03	5.7E-01					6.2E-09	6.2E-09	6.2E-09	
			2.4E-02	Xylene				7.0E+02	2.0E-01		2.6E-08						
			1.1E-01	MTBE	1.7E-07	6.0E-04	2.7E-12	3.0E+02	8.6E-02	2.8E-07							
Source 55 (Viceroy)	0.00002	2.0E-08	1.0E+00	Diesel Exhaust Particulate	3.0E-04	1.1E+00	8.7E-10	5.0E+00	1.4E-03	3.1E-06							
Total							1.71E-06		2.63E+03	3.28E-02	3.93E-04	3.38E-04	0.00E+00	3.69E-06	7.55E-07	3.08E-04	

* Key to Toxocological Endpoints

RESP	Respiratory System
CNS/PNS	Central/Peripheral Nervous System
CV/BL	Cardiovascular/Blood System
IMMUN	Immune System
KIDN	Kidney
GI/LV	Gastrointestinal System/Liver
REPRO	Reproductive System (e.g., teratogenic and developmental effects)
EYES	Eye irritation and/or other effects

Note: Exposure factors used to calculate contaminant intake

exposure frequency (days/year)	180
exposure duration (years)	13
inhalation rate (m3/day)	19.5
average body weight (kg)	43.2
averaging time(cancer) (days)	25550
averaging time(noncancer) (days)	4745
diesel particulate control efficiency	0%

Santa Monica High School
Student Risk
Future Classrooms

Source	*Mass GLC*		*Weight Fraction*	*Contaminant*	*Carcinogenic Hazard*			*Noncarcinogenic Hazard / Toxicological Endpoints**									
	(µg/m3)	*(mg/m3)*			*URF (µg/m3)$^{-1}$*	*CPF (mg/kg/day)$^{-1}$*	*RISK*	*REL (µg/m3)*	*RfD (mg/kg/day)*	*RESP*	*CNS/PNS*	*CV/BL*	*IMMUN*	*KIDN*	*GI/LV*	*REPRO*	*EYES*
(a)	*(b)*	*(c)*	*(d)*	*(e)*	*(f)*	*(g)*	*(h)*	*(i)*	*(j)*	*(k)*	*(l)*	*(m)*	*(n)*	*(o)*	*(p)*	*(q)*	*(r)*
Source 1 (10 Freeway-TOG)	0.07315	7.3E-05	6.4E-01	Benzene	2.9E-05	1.0E-01	2.0E-07	6.0E+01	1.7E-02	6.1E-04	6.1E-04	6.1E-04				6.1E-04	
			2.0E-01	Formaldehyde	6.0E-06	2.1E-02	1.3E-08	3.0E+00	8.6E-04	3.8E-03							3.8E-03
			8.6E-02	1,3-Butadiene	1.7E-04	6.0E-01	1.5E-07	2.0E+01	5.7E-03	2.5E-04							
			7.6E-02	Acetaldehyde	2.7E-06	9.5E-03	2.2E-09	9.0E+00	2.6E-03	4.8E-04							
Source 1 (10 Freeway-DPM)	0.07415	7.4E-05	1.0E+00	Diesel Exhaust Particulate	3.0E-04	1.1E+00	3.2E-06	5.0E+00	1.4E-03	1.2E-02							
Source 2 (405 Automotive Inc.)	0.03610	3.6E-05	1.0E-01	Toluene				3.0E+02	8.6E-02	9.6E-06	9.6E-06					9.6E-06	
			1.2E-02	Diacetone Alcohol				5.7E+02	1.6E-01	6.0E-07				6.0E-07			6.0E-07
			6.9E-02	Methanol				4.0E+03	1.1E+00							4.9E-07	
			5.4E-02	Acetone				1.3E+06	3.7E+02					1.2E-09			
			7.6E-01	Methyl Chloroform				1.0E+03	2.9E-01		2.1E-05						
Source 3 (Alexander Auto Body)	0.00174	1.7E-06	1.96E-01	Xylene				7.00E+02	2.0E-01		3.8E-07						
			2.70E-02	Ethylbenzene	2.50E-06	8.8E-03	1.7E-11	2.00E+03	5.7E-01					1.8E-08	1.8E-08	1.8E-08	
			9.70E-02	2-Butoxyethanol				2.00E+01	5.7E-03			6.6E-06					
Source 4 (Americas Finest Products)	0.00001	1.0E-08	1.0E+00	Diesel Exhaust Particulate	3.0E-04	1.1E+00	4.3E-10	5.0E+00	1.4E-03	1.6E-06							
Source 5 (Archstone SM Apartments)	0.00000	1.0E-09	1.0E+00	Diesel Exhaust Particulate	3.0E-04	1.1E+00	4.3E-11	5.0E+00	1.4E-03	1.6E-07							
Source 6a (Arco)	0.00029	2.9E-07	3.0E-03	Benzene	2.9E-05	1.0E-01	3.7E-12	6.0E+01	1.7E-02	1.1E-08	1.1E-08	1.1E-08				1.1E-08	
Source 6b (Arco)	0.00111	1.1E-06	1.0E-02	Benzene	2.9E-05	1.0E-01	4.7E-11	6.0E+01	1.7E-02	1.4E-07	1.4E-07	1.4E-07				1.4E-07	
			8.0E-02	Toluene				3.0E+02	8.6E-02	2.3E-07	2.3E-07					2.3E-07	
			1.6E-02	Ethylbenzene	2.5E-06	8.8E-03	6.4E-12	2.0E+03	5.7E-01					6.9E-09	6.9E-09	6.9E-09	
			2.4E-02	Xylene				7.0E+02	2.0E-01		3.0E-08						
			1.1E-01	MTBE	1.7E-07	6.0E-04	3.0E-12	3.0E+02	8.6E-02	3.2E-07							
Source 7 (Bay Films)	0.00357	3.6E-06	1.00E+00	Perchloroethylene	5.9E-06	2.1E-02	3.0E-09	3.5E+01	1.0E-02	7.9E-05							7.9E-05
Source 8a (Big Blue Bus Idling)	0.00001	1.0E-08	1.0E+00	Diesel Exhaust Particulate	3.0E-04	1.1E+00	4.3E-10	5.0E+00	1.4E-03	1.6E-06							
Source 8b (Big Blue Bus Auto Repair)	0.06752	6.8E-05	9.9E-01	Methyl Chloroform				1.0E+03	2.9E-01		5.2E-05						
Source 9 (Brake Masters)	0.00558	5.6E-06	9.9E-01	Methyl Chloroform				1.0E+03	2.9E-01		4.3E-06						
Source 10 (Capo)	0.00460	4.6E-06	1.0E+00	Acetaldehyde	2.7E-06	1.0E-02	1.9E-09	9.0E+00	2.6E-03	4.0E-04							
Source 11 (Cha Cha Chicken)	0.00199	2.0E-06	1.0E+00	Acetaldehyde	2.7E-06	1.0E-02	8.2E-10	9.0E+00	2.6E-03	1.7E-04							
Source 12a (Chevron)	0.34239	3.4E-04	3.0E-03	Benzene	2.9E-05	1.0E-01	4.3E-09	6.0E+01	1.7E-02	1.3E-05	1.3E-05	1.3E-05				1.3E-05	
Source 12b (Chevron)	0.47986	4.8E-04	1.0E-02	Benzene	2.9E-05	1.0E-01	2.0E-08	6.0E+01	1.7E-02	6.2E-05	6.2E-05	6.2E-05				6.2E-05	
			8.0E-02	Toluene				3.0E+02	8.6E-02	1.0E-04	1.0E-04					1.0E-04	
			1.6E-02	Ethylbenzene	2.5E-06	8.8E-03	2.8E-09	2.0E+03	5.7E-01					3.0E-06	3.0E-06	3.0E-06	
			2.4E-02	Xylene				7.0E+02	2.0E-01		1.3E-05						
			1.1E-01	MTBE	1.7E-07	6.0E-04	1.3E-09	3.0E+02	8.6E-02	1.4E-04							
Source 13 (Chez Jay)	0.02157	2.2E-05	1.0E+00	Acetaldehyde	2.7E-06	1.0E-02	8.9E-09	9.0E+00	2.6E-03	1.9E-03							
Source 14 (City Hall)	0.00011	1.1E-07	1.0E+00	Diesel Exhaust Particulate	3.0E-04	1.1E+00	4.8E-09	5.0E+00	1.4E-03	1.7E-05							
Source 15 (Classy Cleaners)	0.07227	7.2E-05	1.00E+00	Perchloroethylene	5.9E-06	2.1E-02	6.2E-08	3.5E+01	1.0E-02	1.6E-03							1.6E-03
Source 16A (Collision Craft)	0.00239	2.4E-06	1.7E-01	Toluene				3.0E+02	8.6E-02	1.0E-06	1.0E-06					1.0E-06	
			1.2E-02	Diacetone Alcohol				5.7E+02	1.6E-01	3.9E-08				3.9E-08			3.9E-08
			1.1E-01	Methanol				4.0E+03	1.1E+00							5.2E-08	
			8.8E-02	Acetone				1.3E+06	3.7E+02					1.3E-10			
			6.1E-01	Methyl Chloroform				1.0E+03	2.9E-01		1.1E-06						
Source 16B (Collision Craft)	0.00088	8.8E-07	1.69E-01	Xylene				7.00E+02	2.0E-01		1.7E-07						
			2.70E-02	Ethylbenzene	2.50E-06	8.8E-03	8.6E-12	2.00E+03	5.7E-01					9.3E-09	9.3E-09	9.3E-09	
			9.70E-02	2-Butoxyethanol				2.00E+01	5.7E-03			3.3E-06					
Source 17 (County Building)	0.00020	2.0E-07	1.0E+00	Diesel Exhaust Particulate	3.0E-04	1.1E+00	8.7E-09	5.0E+00	1.4E-03	3.1E-05							
Source 18 (Dennys)	0.00313	3.1E-06	1.0E+00	Acetaldehyde	2.7E-06	1.0E-02	1.3E-09	9.0E+00	2.6E-03	2.7E-04							
Source 19a (Double Tree Guest Suites)	0.00023	2.3E-07	1.0E+00	Diesel Exhaust Particulate	3.0E-04	1.1E+00	1.0E-08	5.0E+00	1.4E-03	3.6E-05							
Source 19b (Double Tree Guest Suites)	0.09223	9.2E-05	1.0E+00	Acetaldehyde	2.7E-06	1.0E-02	3.8E-08	9.0E+00	2.6E-03	8.0E-03							
Source 20 (El Pollo Loco)	0.02428	2.4E-05	1.0E+00	Acetaldehyde	2.7E-06	1.0E-02	1.0E-08	9.0E+00	2.6E-03	2.1E-03							
Source 21 (El Texate)	0.00348	3.5E-06	1.0E+00	Acetaldehyde	2.7E-06	1.0E-02	1.4E-09	9.0E+00	2.6E-03	3.0E-04							
Source 22a (Exxon)	0.05754	5.8E-05	3.0E-03	Benzene	2.9E-05	1.0E-01	7.2E-10	6.0E+01	1.7E-02	2.2E-06	2.2E-06	2.2E-06				2.2E-06	
Source 22b (Exxon)	0.06947	6.9E-05	1.0E-02	Benzene	2.9E-05	1.0E-01	2.9E-09	6.0E+01	1.7E-02	9.0E-06	9.0E-06	9.0E-06				9.0E-06	
			8.0E-02	Toluene				3.0E+02	8.6E-02	1.4E-05	1.4E-05					1.4E-05	
			1.6E-02	Ethylbenzene	2.5E-06	8.8E-03	4.0E-10	2.0E+03	5.7E-01					4.3E-07	4.3E-07	4.3E-07	
			2.4E-02	Xylene				7.0E+02	2.0E-01		1.9E-06						
			1.1E-01	MTBE	1.7E-07	6.0E-04	1.9E-10	3.0E+02	8.6E-02	2.0E-05							
Source 23 (EZ-Lube)	0.10159	1.0E-04	1.3E-01	Toluene				3.0E+02	8.6E-02	3.3E-05	3.3E-05					3.3E-05	
			1.5E-02	Diacetone Alcohol				5.7E+02	1.6E-01	2.1E-06				2.1E-06			2.1E-06
			8.5E-02	Methanol				4.0E+03	1.1E+00							1.7E-06	
			6.7E-02	Acetone				1.3E+06	3.7E+02					4.1E-09			
			7.0E-01	Methyl Chloroform				1.0E+03	2.9E-01		5.5E-05						
Source 24 (Finisher's Touch)	0.00129	1.3E-06	1.58E-01	Xylene				7.00E+02	2.0E-01		2.3E-07						
			3.00E-02	Ethylbenzene	2.50E-06	8.8E-03	1.4E-11	2.00E+03	5.7E-01					1.5E-08	1.5E-08	1.5E-08	

			1.10E-01	2-Butoxyethanol				2.00E+01	5.7E-03			5.5E-06					
Source 25 (Fisher Hardware and Lumber)	0.00000	1.0E-09	1.0E+00	Diesel Exhaust Particulate	3.0E-04	1.1E+00	4.3E-11	5.0E+00	1.4E-03	1.6E-07							
Source 26 (Fritto Misto)	0.00270	2.7E-06	1.0E+00	Acetaldehyde	2.7E-06	1.0E-02	1.1E-09	9.0E+00	2.6E-03	2.3E-04							
Source 27 (Georgio Cleaner)	0.00970	9.7E-06	1.00E+00	Perchloroethylene	5.9E-06	2.1E-02	8.3E-09	3.5E+01	1.0E-02	2.2E-04							2.2E-04
Source 28a (G Mak/76)	0.00219	2.2E-06	3.0E-03	Benzene	2.9E-05	1.0E-01	2.8E-11	6.0E+01	1.7E-02	8.5E-08	8.5E-08	8.5E-08				8.5E-08	
Source 28b (G Mak/76)	0.00263	2.6E-06	1.0E-02	Benzene	2.9E-05	1.0E-01	1.1E-10	6.0E+01	1.7E-02	3.4E-07	3.4E-07	3.4E-07				3.4E-07	
			8.0E-02	Toluene				3.0E+02	8.6E-02	5.5E-07	5.5E-07					5.5E-07	
			1.6E-02	Ethylbenzene	2.5E-06	8.8E-03	1.5E-11	2.0E+03	5.7E-01					1.6E-08	1.6E-08	1.6E-08	
			2.4E-02	Xylene				7.0E+02	2.0E-01		7.0E-08						
			1.1E-01	MTBE	1.7E-07	6.0E-04	7.1E-12	3.0E+02	8.6E-02	7.5E-07							
Source 29 (Gregs Cabinet and Wood FInishing)	0.00017	1.7E-07	5.00E-01	Xylene				7.0E+02	2.0E-01		9.5E-08						
Source 30 (Hard Tech T-Shirt)	0.00001	1.0E-08	1.0E+00	Diesel Exhaust Particulate	3.0E-04	1.1E+00	4.3E-10	5.0E+00	1.4E-03	1.6E-06							
Source 31 (Holmes/Lexus Body Shop)	0.01002	1.0E-05	1.49E-01	Xylene				7.00E+02	2.0E-01		1.7E-06						
			3.10E-02	Ethylbenzene	2.50E-06	8.8E-03	1.1E-10	2.00E+03	5.7E-01					1.2E-07	1.2E-07	1.2E-07	
			1.13E-01	2-Butoxyethanol				2.00E+01	5.7E-03			4.4E-05					
Source 32 (LeMANS Paint and Body)	0.00201	2.0E-06	1.96E-01	Xylene				7.00E+02	2.0E-01		4.4E-07						
			2.70E-02	Ethylbenzene	2.50E-06	8.8E-03	2.0E-11	2.00E+03	5.7E-01					2.1E-08	2.1E-08	2.1E-08	
			9.70E-02	2-Butoxyethanol				2.00E+01	5.7E-03			7.6E-06					
Source 33 (Le Merigot Hotel)	0.00002	2.0E-08	1.0E+00	Diesel Exhaust Particulate	3.0E-04	1.1E+00	8.7E-10	5.0E+00	1.4E-03	3.1E-06							
Source 34a (Lincoln Car Wash)	0.00055	5.5E-07	3.0E-03	Benzene	2.9E-05	1.0E-01	6.9E-12	6.0E+01	1.7E-02	2.1E-08	2.1E-08	2.1E-08				2.1E-08	
Source 34b (Lincoln Car Wash)	0.00067	6.7E-07	1.0E-02	Benzene	2.9E-05	1.0E-01	2.8E-11	6.0E+01	1.7E-02	8.7E-08	8.7E-08	8.7E-08				8.7E-08	
			8.0E-02	Toluene				3.0E+02	8.6E-02	1.4E-07	1.4E-07					1.4E-07	
			1.6E-02	Ethylbenzene	2.50E-06	8.8E-03	3.9E-12	2.0E+03	5.7E-01					4.2E-09	4.2E-09	4.2E-09	
			2.4E-02	Xylene				7.0E+02	2.0E-01		1.8E-08						
			1.1E-01	MTBE	1.7E-07	6.0E-04	1.8E-12	3.0E+02	8.6E-02	1.9E-07							
Source 35 (Loews Beach Hotel)	0.00003	3.0E-08	1.0E+00	Diesel Exhaust Particulate	3.0E-04	1.1E+00	1.3E-09	5.0E+00	1.4E-03	4.7E-06							
Source 36 (Macy's)	0.00003	3.0E-08	1.0E+00	Diesel Exhaust Particulate	3.0E-04	1.1E+00	1.3E-09	5.0E+00	1.4E-03	4.7E-06							
Source 37 (Metropolitan Cleaner)	0.01033	1.0E-05	1.00E+00	Perchloroethylene	5.9E-06	2.1E-02	8.8E-09	3.5E+01	1.0E-02	2.3E-04							2.3E-04
Source 38 (Midas)	0.00201	2.0E-06	1.7E-01	Toluene				3.0E+02	8.6E-02	8.6E-07	8.6E-07					8.6E-07	
			1.9E-02	Diacetone Alcohol				5.7E+02	1.6E-01	5.3E-08				5.3E-08			5.3E-08
			1.1E-01	Methanol				4.0E+03	1.1E+00							4.3E-08	
			8.8E-02	Acetone				1.3E+06	3.7E+02					1.1E-10			
			6.1E-01	Methyl Chloroform				1.0E+03	2.9E-01		9.6E-07						
Source 39 (Moto Club of Santa Monica)	0.00416	4.2E-06	1.7E-01	Toluene				3.0E+02	8.6E-02	1.8E-06	1.8E-06					1.8E-06	
			1.9E-02	Diacetone Alcohol				5.7E+02	1.6E-01	1.1E-07				1.1E-07			1.1E-07
			1.1E-01	Methanol				4.0E+03	1.1E+00							9.0E-08	
			8.8E-02	Acetone				1.3E+06	3.7E+02					2.2E-10			
			6.1E-01	Methyl Chloroform				1.0E+03	2.9E-01		2.0E-06						
Source 40a (Municipal Gas)	0.01942	1.9E-05	3.0E-03	Benzene	2.9E-05	1.0E-01	2.4E-10	6.0E+01	1.7E-02	7.6E-07	7.6E-07	7.6E-07				7.6E-07	
Source 40b (Municipal Gas)	0.02341	2.3E-05	1.0E-02	Benzene	2.9E-05	1.0E-01	9.8E-10	6.0E+01	1.7E-02	3.0E-06	3.0E-06	3.0E-06				3.0E-06	
			8.0E-02	Toluene				3.0E+02	8.6E-02	4.9E-06	4.9E-06					4.9E-06	
			1.6E-02	Ethylbenzene	2.50E-06	8.8E-03	1.4E-10	2.0E+03	5.7E-01					1.5E-07	1.5E-07	1.5E-07	
			2.4E-02	Xylene				7.0E+02	2.0E-01		6.3E-07						
			1.1E-01	MTBE	1.7E-07	6.0E-04	6.3E-11	3.0E+02	8.6E-02	6.7E-06							
Source 41 (Norms)	0.00500	5.0E-06	1.0E+00	Acetaldehyde	2.7E-06	1.0E-02	2.1E-09	9.0E+00	2.6E-03	4.3E-04							
Source 42 (Public Saftey Building)	0.00012	1.2E-07	1.0E+00	Diesel Exhaust Particulate	3.0E-04	1.1E+00	5.2E-09	5.0E+00	1.4E-03	1.9E-05							
Source 43 (Quality Express Cleaners)	0.02540	2.5E-05	1.00E+00	Perchloroethylene	5.9E-06	2.1E-02	2.2E-08	3.5E+01	1.0E-02	5.7E-04							5.7E-04
Source 44 (RAND)	0.00042	4.2E-07	5.6E-04	Benzene	2.9E-05	1.0E-01	9.8E-13	6.0E+01	1.7E-02	3.0E-09	3.0E-09	3.0E-09				3.0E-09	
			5.3E-05	1,3-Butadiene	1.7E-04	6.0E-01	5.5E-13	2.0E+01	5.7E-03	8.6E-10							
			1.5E-03	Formaldehyde	6.0E-06	2.1E-02	5.6E-13	3.0E+00	8.6E-04	1.7E-07							1.7E-07
			6.68E-01	Perchloroethylene	5.9E-06	2.1E-02	2.4E-10	3.5E+01	1.0E-02	6.2E-06							6.2E-06
			3.30E-01	Chlorodifluoromethane (Freon 22)				1.0E+02	2.9E-02	1.1E-06	1.1E-06			1.1E-06			
Source 45 (Red Line Service)	0.00311	3.1E-06	1.7E-01	Toluene				3.0E+02	8.6E-02	1.3E-06	1.3E-06					1.3E-06	

			1.9E-02	Diacetone Alcohol				5.7E+02	1.6E-01	8.1E-08				8.1E-08			8.1E-08
			1.1E-01	Methanol				4.0E+03	1.1E+00							6.7E-08	
			8.8E-02	Acetone				1.3E+06	3.7E+02					1.6E-10			
			6.1E-01	Methyl Chloroform				1.0E+03	2.9E-01		1.5E-06						
Source 46 (Royalty Auto Body)	0.00074	7.4E-07	1.96E-01	Xylene				7.00E+02	2.0E-01		1.6E-07						
			2.70E-02	Ethylbenzene	2.50E-06	8.8E-03	7.2E-12	2.00E+03	5.7E-01					7.8E-09	7.8E-09	7.8E-09	
			9.70E-02	2-Butoxyethanol				2.00E+01	5.7E-03			2.8E-06					
Source 47 (SM Civic Auditorium)	0.00001	1.0E-08	1.0E+00	Diesel Exhaust Particulate	3.0E-04	1.1E+00	4.3E-10	5.0E+00	1.4E-03	1.6E-06							
Source 48 (Sears)	0.00004	4.0E-08	1.0E+00	Diesel Exhaust Particulate	3.0E-04	1.1E+00	1.7E-09	5.0E+00	1.4E-03	6.2E-06							
Source 49 (SeaSide Motors)	0.02306	2.3E-05	1.0E-01	Toluene				3.0E+02	8.6E-02	6.1E-06	6.1E-06					6.1E-06	
			1.2E-02	Diacetone Alcohol				5.7E+02	1.6E-01	3.8E-07				3.8E-07			3.8E-07
			6.9E-02	Methanol				4.0E+03	1.1E+00							3.1E-07	
			5.4E-02	Acetone				1.3E+06	3.7E+02					7.5E-10			
			7.6E-01	Methyl Chloroform				1.0E+03	2.9E-01		1.4E-05						
Source 50a (Shell)	0.01216	1.2E-05	3.0E-03	Benzene	2.9E-05	1.0E-01	1.5E-10	6.0E+01	1.7E-02	4.7E-07	4.7E-07	4.7E-07				4.7E-07	
Source 50b (Shell)	0.01466	1.5E-05	1.0E-02	Benzene	2.9E-05	1.0E-01	6.2E-10	6.0E+01	1.7E-02	1.9E-06	1.9E-06	1.9E-06				1.9E-06	
			8.0E-02	Toluene				3.0E+02	8.6E-02	3.0E-06	3.0E-06					3.0E-06	
			1.6E-02	Ethylbenzene	2.50E-06	8.8E-03	8.5E-11	2.0E+03	5.7E-01					9.1E-08	9.1E-08	9.1E-08	
			2.4E-02	Xylene				7.0E+02	2.0E-01		3.9E-07						
			1.1E-01	MTBE	1.7E-07	6.0E-04	4.0E-11	3.0E+02	8.6E-02	4.2E-06							
Source 51 (Sheraton Delfina)	0.00003	3.0E-08	1.0E+00	Diesel Exhaust Particulate	3.0E-04	1.1E+00	1.3E-09	5.0E+00	1.4E-03	4.7E-06							
Source 52 (Stripper Herk)	0.00939	9.4E-06	1.0E+00	Methylene Chloride	1.0E-06	3.5E-03	1.4E-09	4.0E+02	1.1E-01	1.8E-05	1.8E-05	1.8E-05					
Source 53 (Tommy's Hamburger's)	0.02820	2.8E-05	1.0E+00	Acetaldehyde	2.7E-06	1.0E-02	1.2E-08	9.0E+00	2.6E-03	2.4E-03							
Source 54a (U-Haul)	0.00312	3.1E-06	3.0E-03	Benzene	2.9E-05	1.0E-01	3.9E-11	6.0E+01	1.7E-02	1.2E-07	1.2E-07	1.2E-07				1.2E-07	
Source 54b (U-Haul)	0.00378	3.8E-06	1.0E-02	Benzene	2.9E-05	1.0E-01	1.6E-10	6.0E+01	1.7E-02	4.9E-07	4.9E-07	4.9E-07				4.9E-07	
			8.0E-02	Toluene				3.0E+02	8.6E-02	7.9E-07	7.9E-07					7.9E-07	
			1.6E-02	Ethylbenzene	2.50E-06	8.8E-03	2.2E-11	2.0E+03	5.7E-01					2.4E-08	2.4E-08	2.4E-08	
			2.4E-02	Xylene				7.0E+02	2.0E-01		1.0E-07						
			1.1E-01	MTBE	1.7E-07	6.0E-04	1.0E-11	3.0E+02	8.6E-02	1.1E-06							
Source 55 (Viceroy)	0.00001	1.0E-08	1.0E+00	Diesel Exhaust Particulate	3.0E-04	1.1E+00	4.3E-10	5.0E+00	1.4E-03	1.6E-06							
Total							3.84E-06		2.63E+03	3.62E-02	1.07E-03	7.89E-04	0.00E+00	8.34E-06	3.90E-06	8.85E-04	

* Key to Toxocological Endpoints

RESP	Respiratory System
CNS/PNS	Central/Peripheral Nervous System
CV/BL	Cardiovascular/Blood System
IMMUN	Immune System
KIDN	Kidney
GI/LV	Gastrointestinal System/Liver
REPRO	Reproductive System (e.g., teratogenic and developmental effects)
EYES	Eye irritation and/or other effects

Note: Exposure factors used to calculate contaminant intake

exposure frequency (days/year)	180
exposure duration (years)	13
inhalation rate (m3/day)	19.5
average body weight (kg)	43.2
averaging time(cancer) (days)	25550
averaging time(noncancer) (days)	4745
diesel particulate control efficiency	0%

Santa Monica High School
Student Risk
Existing Baseball Field

Source	*Mass GLC*		*Weight Fraction*	*Contaminant*	*Carcinogenic Hazard*			*Noncarcinogenic Hazard / Toxicological Endpoints**									
	(µg/m3)	*(mg/m3)*			*URF (µg/m3)$^{-1}$*	*CPF (mg/kg/day)$^{-1}$*	*RISK*	*REL (µg/m3)*	*RfD (mg/kg/day)*	*RESP*	*CNS/PNS*	*CV/BL*	*IMMUN*	*KIDN*	*GI/LV*	*REPRO*	*EYES*
(a)	*(b)*	*(c)*	*(d)*	*(e)*	*(f)*	*(g)*	*(h)*	*(i)*	*(j)*	*(k)*	*(l)*	*(m)*	*(n)*	*(o)*	*(p)*	*(q)*	*(r)*
Source 1 (10 Freeway-TOG)	0.03956	4.0E-05	6.4E-01	Benzene	2.9E-05	1.0E-01	1.5E-07	6.0E+01	1.7E-02	4.6E-04	4.6E-04	4.6E-04				4.6E-04	
			2.0E-01	Formaldehyde	6.0E-06	2.1E-02	9.8E-09	3.0E+00	8.6E-04	2.9E-03							2.9E-03
			8.6E-02	1,3-Butadiene	1.7E-04	6.0E-01	1.2E-07	2.0E+01	5.7E-03	1.9E-04							
			7.6E-02	Acetaldehyde	2.7E-06	9.5E-03	1.7E-09	9.0E+00	2.6E-03	3.7E-04							
Source 1 (10 Freeway-DPM)	0.04054	4.1E-05	1.0E+00	Diesel Exhaust Particulate	3.0E-04	1.1E+00	2.5E-06	5.0E+00	1.4E-03	8.9E-03							
Source 2 (405 Automotive Inc.)	0.03660	3.7E-05	1.0E-01	Toluene				3.0E+02	8.6E-02	1.4E-05	1.4E-05					1.4E-05	
			1.2E-02	Diacetone Alcohol				5.7E+02	1.6E-01	8.5E-07				8.5E-07			8.5E-07
			6.9E-02	Methanol				4.0E+03	1.1E+00							7.0E-07	
			5.4E-02	Acetone				1.3E+06	3.7E+02					1.7E-09			
			7.6E-01	Methyl Chloroform				1.0E+03	2.9E-01		3.0E-05						
Source 3 (Alexander Auto Body)	0.00175	1.8E-06	1.96E-01	Xylene				7.00E+02	2.0E-01		5.4E-07						
			2.70E-02	Ethylbenzene	2.50E-06	8.8E-03	2.4E-11	2.00E+03	5.7E-01					2.6E-08	2.6E-08	2.6E-08	
			9.70E-02	2-Butoxyethanol				2.00E+01	5.7E-03			9.4E-06					
Source 4 (Americas Finest Products)	0.00001	1.0E-08	1.0E+00	Diesel Exhaust Particulate	3.0E-04	1.1E+00	6.1E-10	5.0E+00	1.4E-03	2.2E-06							
Source 5 (Archstone SM Apartments)	0.00000	1.0E-09	1.0E+00	Diesel Exhaust Particulate	3.0E-04	1.1E+00	6.1E-11	5.0E+00	1.4E-03	2.2E-07							
Source 6a (Arco)	0.00094	9.4E-07	3.0E-03	Benzene	2.9E-05	1.0E-01	1.7E-11	6.0E+01	1.7E-02	5.2E-08	5.2E-08	5.2E-08				5.2E-08	
Source 6b (Arco)	0.00113	1.1E-06	1.0E-02	Benzene	2.9E-05	1.0E-01	6.7E-11	6.0E+01	1.7E-02	2.1E-07	2.1E-07	2.1E-07				2.1E-07	
			8.0E-02	Toluene				3.0E+02	8.6E-02	3.3E-07	3.3E-07					3.3E-07	
			1.6E-02	Ethylbenzene	2.5E-06	8.8E-03	9.3E-12	2.0E+03	5.7E-01					1.0E-08	1.0E-08	1.0E-08	
			2.4E-02	Xylene				7.0E+02	2.0E-01		4.3E-08						
			1.1E-01	MTBE	1.7E-07	6.0E-04	4.3E-12	3.0E+02	8.6E-02	4.6E-07							
Source 7 (Bay Films)	0.00298	3.0E-06	1.00E+00	Perchloroethylene	5.9E-06	2.1E-02	3.6E-09	3.5E+01	1.0E-02	9.4E-05							9.4E-05
Source 8a (Big Blue Bus Idling)	0.00001	1.0E-08	1.0E+00	Diesel Exhaust Particulate	3.0E-04	1.1E+00	6.1E-10	5.0E+00	1.4E-03	2.2E-06							
Source 8b (Big Blue Bus Auto Repair)	0.03857	3.9E-05	9.9E-01	Methyl Chloroform				1.0E+03	2.9E-01		4.2E-05						
Source 9 (Brake Masters)	0.00402	4.0E-06	9.9E-01	Methyl Chloroform				1.0E+03	2.9E-01		4.4E-06						
Source 10 (Capo)	0.00464	4.6E-06	1.0E+00	Acetaldehyde	2.7E-06	1.0E-02	2.7E-09	9.0E+00	2.6E-03	5.7E-04							
Source 11 (Cha Cha Chicken)	0.00185	1.9E-06	1.0E+00	Acetaldehyde	2.7E-06	1.0E-02	1.1E-09	9.0E+00	2.6E-03	2.3E-04							
Source 12a (Chevron)	0.22443	2.2E-04	3.0E-03	Benzene	2.9E-05	1.0E-01	4.0E-09	6.0E+01	1.7E-02	1.2E-05	1.2E-05	1.2E-05				1.2E-05	
Source 12b (Chevron)	0.37384	3.7E-04	1.0E-02	Benzene	2.9E-05	1.0E-01	2.2E-08	6.0E+01	1.7E-02	6.9E-05	6.9E-05	6.9E-05				6.9E-05	
			8.0E-02	Toluene				3.0E+02	8.6E-02	1.1E-04	1.1E-04					1.1E-04	
			1.6E-02	Ethylbenzene	2.5E-06	8.8E-03	3.1E-09	2.0E+03	5.7E-01					3.3E-06	3.3E-06	3.3E-06	
			2.4E-02	Xylene				7.0E+02	2.0E-01		1.4E-05						
			1.1E-01	MTBE	1.7E-07	6.0E-04	1.4E-09	3.0E+02	8.6E-02	1.5E-04							
Source 13 (Chez Jay)	0.02305	2.3E-05	1.0E+00	Acetaldehyde	2.7E-06	1.0E-02	1.3E-08	9.0E+00	2.6E-03	2.8E-03							
Source 14 (City Hall)	0.00011	1.1E-07	1.0E+00	Diesel Exhaust Particulate	3.0E-04	1.1E+00	6.8E-09	5.0E+00	1.4E-03	2.4E-05							
Source 15 (Classy Cleaners)	0.07115	7.1E-05	1.00E+00	Perchloroethylene	5.9E-06	2.1E-02	8.6E-08	3.5E+01	1.0E-02	2.2E-03							2.2E-03
Source 16A (Collision Craft)	0.00177	1.8E-06	1.7E-01	Toluene				3.0E+02	8.6E-02	1.1E-06	1.1E-06					1.1E-06	
			1.2E-02	Diacetone Alcohol				5.7E+02	1.6E-01	4.1E-08				4.1E-08			4.1E-08
			1.1E-01	Methanol				4.0E+03	1.1E+00							5.4E-08	
			8.8E-02	Acetone				1.3E+06	3.7E+02					1.3E-10			
			6.1E-01	Methyl Chloroform				1.0E+03	2.9E-01		1.2E-06						
Source 16B (Collision Craft)	0.00066	6.6E-07	1.69E-01	Xylene				7.00E+02	2.0E-01		1.8E-07						
			2.70E-02	Ethylbenzene	2.50E-06	8.8E-03	9.1E-12	2.00E+03	5.7E-01					9.8E-09	9.8E-09	9.8E-09	
			9.70E-02	2-Butoxyethanol				2.00E+01	5.7E-03			3.5E-06					
Source 17 (County Building)	0.00011	1.1E-07	1.0E+00	Diesel Exhaust Particulate	3.0E-04	1.1E+00	6.8E-09	5.0E+00	1.4E-03	2.4E-05							
Source 18 (Dennys)	0.00264	2.6E-06	1.0E+00	Acetaldehyde	2.7E-06	1.0E-02	1.5E-09	9.0E+00	2.6E-03	3.2E-04							
Source 19a (Double Tree Guest Suites)	0.00026	2.6E-07	1.0E+00	Diesel Exhaust Particulate	3.0E-04	1.1E+00	1.6E-08	5.0E+00	1.4E-03	5.7E-05							
Source 19b (Double Tree Guest Suites)	0.11090	1.1E-04	1.0E+00	Acetaldehyde	2.7E-06	1.0E-02	6.5E-08	9.0E+00	2.6E-03	1.4E-02							
Source 20 (El Pollo Loco)	0.02466	2.5E-05	1.0E+00	Acetaldehyde	2.7E-06	1.0E-02	1.4E-08	9.0E+00	2.6E-03	3.0E-03							
Source 21 (El Texate)	0.00363	3.6E-06	1.0E+00	Acetaldehyde	2.7E-06	1.0E-02	2.1E-09	9.0E+00	2.6E-03	4.4E-04							
Source 22a (Exxon)	0.05777	5.8E-05	3.0E-03	Benzene	2.9E-05	1.0E-01	1.0E-09	6.0E+01	1.7E-02	3.2E-06	3.2E-06	3.2E-06				3.2E-06	
Source 22b (Exxon)	0.06977	7.0E-05	1.0E-02	Benzene	2.9E-05	1.0E-01	4.1E-09	6.0E+01	1.7E-02	1.3E-05	1.3E-05	1.3E-05				1.3E-05	
			8.0E-02	Toluene				3.0E+02	8.6E-02	2.1E-05	2.1E-05					2.1E-05	
			1.6E-02	Ethylbenzene	2.5E-06	8.8E-03	5.7E-10	2.0E+03	5.7E-01					6.2E-07	6.2E-07	6.2E-07	
			2.4E-02	Xylene				7.0E+02	2.0E-01		2.6E-06						
			1.1E-01	MTBE	1.7E-07	6.0E-04	2.7E-10	3.0E+02	8.6E-02	2.8E-05							
Source 23 (EZ-Lube)	0.10438	1.0E-04	1.3E-01	Toluene				3.0E+02	8.6E-02	4.8E-05	4.8E-05					4.8E-05	
			1.5E-02	Diacetone Alcohol				5.7E+02	1.6E-01	3.0E-06				3.0E-06			3.0E-06
			8.5E-02	Methanol				4.0E+03	1.1E+00							2.4E-06	
			6.7E-02	Acetone				1.3E+06	3.7E+02					5.9E-09			
			7.0E-01	Methyl Chloroform				1.0E+03	2.9E-01		8.1E-05						
Source 24 (Finisher's Touch)	0.00126	1.3E-06	1.58E-01	Xylene				7.00E+02	2.0E-01		3.1E-07						
			3.00E-02	Ethylbenzene	2.50E-06	8.8E-03	1.9E-11	2.00E+03	5.7E-01					2.1E-08	2.1E-08	2.1E-08	
			1.10E-01	2-Butoxyethanol				2.00E+01	5.7E-03			7.6E-06					
Source 25 (Fisher Hardware and Lumber)	0.00000	1.0E-09	1.0E+00	Diesel Exhaust Particulate	3.0E-04	1.1E+00	6.1E-11	5.0E+00	1.4E-03	2.2E-07							

Santa Monica High School
Student Risk
Existing Baseball Field

Source	*Mass GLC*		*Weight Fraction*	*Contaminant*	*Carcinogenic Hazard*			*Noncarcinogenic Hazard / Toxicological Endpoints**									
	(µg/m3)	*(mg/m3)*			*URF (µg/m3)$^{-1}$*	*CPF (mg/kg/day)$^{-1}$*	*RISK*	*REL (µg/m3)*	*RfD (mg/kg/day)*	*RESP*	*CNS/PNS*	*CV/BL*	*IMMUN*	*KIDN*	*GI/LV*	*REPRO*	*EYES*
(a)	*(b)*	*(c)*	*(d)*	*(e)*	*(f)*	*(g)*	*(h)*	*(i)*	*(j)*	*(k)*	*(l)*	*(m)*	*(n)*	*(o)*	*(p)*	*(q)*	*(r)*
Source 26 (Fritto Misto)	0.00246	2.5E-06	1.0E+00	Acetaldehyde	2.7E-06	1.0E-02	1.4E-09	9.0E+00	2.6E-03	3.0E-04							
Source 27 (Georgio Cleaner)	0.00936	9.4E-06	1.00E+00	Perchloroethylene	5.9E-06	2.1E-02	1.1E-08	3.5E+01	1.0E-02	2.9E-04							2.9E-04
Source 28a (G Mak/76)	0.00222	2.2E-06	3.0E-03	Benzene	2.9E-05	1.0E-01	4.0E-11	6.0E+01	1.7E-02	1.2E-07	1.2E-07	1.2E-07				1.2E-07	
Source 28b (G Mak/76)	0.00268	2.7E-06	1.0E-02	Benzene	2.9E-05	1.0E-01	1.6E-10	6.0E+01	1.7E-02	4.9E-07	4.9E-07	4.9E-07				4.9E-07	
			8.0E-02	Toluene				3.0E+02	8.6E-02	7.9E-07	7.9E-07					7.9E-07	
			1.6E-02	Ethylbenzene	2.5E-06	8.8E-03	2.2E-11	2.0E+03	5.7E-01					2.4E-08	2.4E-08	2.4E-08	
			2.4E-02	Xylene				7.0E+02	2.0E-01		1.0E-07						
			1.1E-01	MTBE	1.7E-07	6.0E-04	1.0E-11	3.0E+02	8.6E-02	1.1E-06							
Source 29 (Gregs Cabinet and Wood FInishing)	0.00017	1.7E-07	5.00E-01	Xylene				7.0E+02	2.0E-01		1.3E-07						
Source 30 (Hard Tech T-Shirt)	0.00000	1.0E-09	1.0E+00	Diesel Exhaust Particulate	3.0E-04	1.1E+00	6.1E-11	5.0E+00	1.4E-03	2.2E-07							
Source 31 (Holmes/Lexus Body Shop)	0.00812	8.1E-06	1.49E-01	Xylene				7.00E+02	2.0E-01		1.9E-06						
			3.10E-02	Ethylbenzene	2.50E-06	8.8E-03	1.3E-10	2.00E+03	5.7E-01					1.4E-07	1.4E-07	1.4E-07	
			1.13E-01	2-Butoxyethanol				2.00E+01	5.7E-03			5.1E-05					
Source 32 (LeMANS Paint and Body)	0.00185	1.9E-06	1.96E-01	Xylene				7.00E+02	2.0E-01		5.7E-07						
			2.70E-02	Ethylbenzene	2.50E-06	8.8E-03	2.6E-11	2.00E+03	5.7E-01					2.8E-08	2.8E-08	2.8E-08	
			9.70E-02	2-Butoxyethanol				2.00E+01	5.7E-03			9.9E-06					
Source 33 (Le Merigot Hotel)	0.00002	2.0E-08	1.0E+00	Diesel Exhaust Particulate	3.0E-04	1.1E+00	1.2E-09	5.0E+00	1.4E-03	4.4E-06							
Source 34a (Lincoln Car Wash)	0.00043	4.3E-07	3.0E-03	Benzene	2.9E-05	1.0E-01	7.7E-12	6.0E+01	1.7E-02	2.4E-08	2.4E-08	2.4E-08				2.4E-08	
Source 34b (Lincoln Car Wash)	0.00051	5.1E-07	1.0E-02	Benzene	2.9E-05	1.0E-01	3.0E-11	6.0E+01	1.7E-02	9.4E-08	9.4E-08	9.4E-08				9.4E-08	
			8.0E-02	Toluene				3.0E+02	8.6E-02	1.5E-07	1.5E-07					1.5E-07	
			1.6E-02	Ethylbenzene	2.50E-06	8.8E-03	4.2E-12	2.0E+03	5.7E-01					4.5E-09	4.5E-09	4.5E-09	
			2.4E-02	Xylene				7.0E+02	2.0E-01		1.9E-08						
			1.1E-01	MTBE	1.7E-07	6.0E-04	2.0E-12	3.0E+02	8.6E-02	2.1E-07							
Source 35 (Loews Beach Hotel)	0.00003	3.0E-08	1.0E+00	Diesel Exhaust Particulate	3.0E-04	1.1E+00	1.8E-09	5.0E+00	1.4E-03	6.6E-06							
Source 36 (Macy's)	0.00003	3.0E-08	1.0E+00	Diesel Exhaust Particulate	3.0E-04	1.1E+00	1.8E-09	5.0E+00	1.4E-03	6.6E-06							
Source 37 (Metropolitan Cleaner)	0.01004	1.0E-05	1.00E+00	Perchloroethylene	5.9E-06	2.1E-02	1.2E-08	3.5E+01	1.0E-02	3.2E-04							3.2E-04
Source 38 (Midas)	0.00137	1.4E-06	1.7E-01	Toluene				3.0E+02	8.6E-02	8.3E-07	8.3E-07					8.3E-07	
			1.9E-02	Diacetone Alcohol				5.7E+02	1.6E-01	5.1E-08				5.1E-08			5.1E-08
			1.1E-01	Methanol				4.0E+03	1.1E+00							4.2E-08	
			8.8E-02	Acetone				1.3E+06	3.7E+02					1.0E-10			
			6.1E-01	Methyl Chloroform				1.0E+03	2.9E-01		9.2E-07						
Source 39 (Moto Club of Santa Monica)	0.00405	4.1E-06	1.7E-01	Toluene				3.0E+02	8.6E-02	2.5E-06	2.5E-06					2.5E-06	
			1.9E-02	Diacetone Alcohol				5.7E+02	1.6E-01	1.5E-07				1.5E-07			1.5E-07
			1.1E-01	Methanol				4.0E+03	1.1E+00							1.2E-07	
			8.8E-02	Acetone				1.3E+06	3.7E+02					3.0E-10			
			6.1E-01	Methyl Chloroform				1.0E+03	2.9E-01		2.7E-06						
Source 40a (Municipal Gas)	0.01197	1.2E-05	3.0E-03	Benzene	2.9E-05	1.0E-01	2.1E-10	6.0E+01	1.7E-02	6.6E-07	6.6E-07	6.6E-07				6.6E-07	
Source 40b (Municipal Gas)	0.01444	1.4E-05	1.0E-02	Benzene	2.9E-05	1.0E-01	8.6E-10	6.0E+01	1.7E-02	2.7E-06	2.7E-06	2.7E-06				2.7E-06	
			8.0E-02	Toluene				3.0E+02	8.6E-02	4.2E-06	4.2E-06					4.2E-06	
			1.6E-02	Ethylbenzene	2.50E-06	8.8E-03	1.2E-10	2.0E+03	5.7E-01					1.3E-07	1.3E-07	1.3E-07	
			2.4E-02	Xylene				7.0E+02	2.0E-01		5.5E-07						
			1.1E-01	MTBE	1.7E-07	6.0E-04	5.5E-11	3.0E+02	8.6E-02	5.8E-06							
Source 41 (Norms)	0.00394	3.9E-06	1.0E+00	Acetaldehyde	2.7E-06	1.0E-02	2.3E-09	9.0E+00	2.6E-03	4.8E-04							
Source 42 (Public Saftey Building)	0.00005	5.0E-08	1.0E+00	Diesel Exhaust Particulate	3.0E-04	1.1E+00	3.1E-09	5.0E+00	1.4E-03	1.1E-05							
Source 43 (Quality Express Cleaners)	0.02566	2.6E-05	1.00E+00	Perchloroethylene	5.9E-06	2.1E-02	3.1E-08	3.5E+01	1.0E-02	8.1E-04							8.1E-04
Source 44 (RAND)	0.00044	4.4E-07	5.6E-04	Benzene	2.9E-05	1.0E-01	1.5E-12	6.0E+01	1.7E-02	4.5E-09	4.5E-09	4.5E-09				4.5E-09	
			5.3E-05	1,3-Butadiene	1.7E-04	6.0E-01	8.1E-13	2.0E+01	5.7E-03	1.3E-09							
			1.5E-03	Formaldehyde	6.0E-06	2.1E-02	8.3E-13	3.0E+00	8.6E-04	2.5E-07							2.5E-07
			6.68E-01	Perchloroethylene	5.9E-06	2.1E-02	3.6E-10	3.5E+01	1.0E-02	9.3E-06							9.3E-06
			3.30E-01	Chlorodifluoromethane (Freon 22)				1.0E+02	2.9E-02	1.6E-06	1.6E-06			1.6E-06			
Source 45 (Red Line Service)	0.00247	2.5E-06	1.7E-01	Toluene				3.0E+02	8.6E-02	1.5E-06	1.5E-06					1.5E-06	
			1.9E-02	Diacetone Alcohol				5.7E+02	1.6E-01	9.1E-08				9.1E-08			9.1E-08
			1.1E-01	Methanol				4.0E+03	1.1E+00							7.6E-08	
			8.8E-02	Acetone				1.3E+06	3.7E+02					1.8E-10			
			6.1E-01	Methyl Chloroform				1.0E+03	2.9E-01		1.7E-06						
Source 46 (Royalty Auto Body)	0.00053	5.3E-07	1.96E-01	Xylene				7.00E+02	2.0E-01		1.6E-07						
			2.70E-02	Ethylbenzene	2.50E-06	8.8E-03	7.3E-12	2.00E+03	5.7E-01					7.9E-09	7.9E-09	7.9E-09	
			9.70E-02	2-Butoxyethanol				2.00E+01	5.7E-03			2.8E-06					
Source 47 (SM Civic Auditorium)	0.00001	1.0E-08	1.0E+00	Diesel Exhaust Particulate	3.0E-04	1.1E+00	6.1E-10	5.0E+00	1.4E-03	2.2E-06							
Source 48 (Sears)	0.00003	3.0E-08	1.0E+00	Diesel Exhaust Particulate	3.0E-04	1.1E+00	1.8E-09	5.0E+00	1.4E-03	6.6E-06							
Source 49 (SeaSide Motors)	0.02251	2.3E-05	1.0E-01	Toluene				3.0E+02	8.6E-02	8.4E-06	8.4E-06					8.4E-06	
			1.2E-02	Diacetone Alcohol				5.7E+02	1.6E-01	5.3E-07				5.3E-07			5.3E-07
			6.9E-02	Methanol				4.0E+03	1.1E+00							4.3E-07	
			5.4E-02	Acetone				1.3E+06	3.7E+02					1.0E-09			
			7.6E-01	Methyl Chloroform				1.0E+03	2.9E-01		1.9E-05						

Santa Monica High School
Student Risk
Existing Baseball Field

Source	*Mass GLC*		*Weight Fraction*	*Contaminant*	*Carcinogenic Hazard*			*Noncarcinogenic Hazard / Toxicological Endpoints**								
	(µg/m3)	*(mg/m3)*			*URF (µg/m3)$^{-1}$*	*CPF (mg/kg/day)$^{-1}$*	*RISK*	*REL (µg/m3)*	*RfD (mg/kg/day)*	*RESP*	*CNS/PNS*	*CV/BL*	*IMMUN*	*KIDN*	*GI/LV*	*REPRO*	*EYES*
(a)	*(b)*	*(c)*	*(d)*	*(e)*	*(f)*	*(g)*	*(h)*	*(i)*	*(j)*	*(k)*	*(l)*	*(m)*	*(n)*	*(o)*	*(p)*	*(q)*	*(r)*
Source 50a (Shell)	0.01157	1.2E-05	3.0E-03	Benzene	2.9E-05	1.0E-01	2.1E-10	6.0E+01	1.7E-02	6.4E-07	6.4E-07	6.4E-07				6.4E-07	
Source 50b (Shell)	0.01396	1.4E-05	1.0E-02	Benzene	2.9E-05	1.0E-01	8.3E-10	6.0E+01	1.7E-02	2.6E-06	2.6E-06	2.6E-06				2.6E-06	
			8.0E-02	Toluene				3.0E+02	8.6E-02	4.1E-06	4.1E-06					4.1E-06	
			1.6E-02	Ethylbenzene	2.50E-06	8.8E-03	1.1E-10	2.0E+03	5.7E-01					1.2E-07	1.2E-07	1.2E-07	
			2.4E-02	Xylene				7.0E+02	2.0E-01		5.3E-07						
			1.1E-01	MTBE	1.7E-07	6.0E-04	5.3E-11	3.0E+02	8.6E-02	5.6E-06							
Source 51 (Sheraton Delfina)	0.00003	3.0E-08	1.0E+00	Diesel Exhaust Particulate	3.0E-04	1.1E+00	1.8E-09	5.0E+00	1.4E-03	6.6E-06							
Source 52 (Stripper Herk)	0.00948	9.5E-06	1.0E+00	Methylene Chloride	1.0E-06	3.5E-03	1.9E-09	4.0E+02	1.1E-01	2.6E-05	2.6E-05	2.6E-05					
Source 53 (Tommy's Hamburger's)	0.02699	2.7E-05	1.0E+00	Acetaldehyde	2.7E-06	1.0E-02	1.6E-08	9.0E+00	2.6E-03	3.3E-03							
Source 54a (U-Haul)	0.00255	2.6E-06	3.0E-03	Benzene	2.9E-05	1.0E-01	4.5E-11	6.0E+01	1.7E-02	1.4E-07	1.4E-07	1.4E-07				1.4E-07	
Source 54b (U-Haul)	0.00309	3.1E-06	1.0E-02	Benzene	2.9E-05	1.0E-01	1.8E-10	6.0E+01	1.7E-02	5.7E-07	5.7E-07	5.7E-07				5.7E-07	
			8.0E-02	Toluene				3.0E+02	8.6E-02	9.1E-07	9.1E-07					9.1E-07	
			1.6E-02	Ethylbenzene	2.50E-06	8.8E-03	2.5E-11	2.0E+03	5.7E-01					2.7E-08	2.7E-08	2.7E-08	
			2.4E-02	Xylene				7.0E+02	2.0E-01		1.2E-07						
			1.1E-01	MTBE	1.7E-07	6.0E-04	1.2E-11	3.0E+02	8.6E-02	1.2E-06							
Source 55 (Viceroy)	0.00001	1.0E-08	1.0E+00	Diesel Exhaust Particulate	3.0E-04	1.1E+00	6.1E-10	5.0E+00	1.4E-03	2.2E-06							
Total							3.12E-06			4.24E-02	1.02E-03	6.79E-04	0.00E+00	1.08E-05	4.46E-06	7.95E-04	6.69E-03

* Key to Toxocological Endpoints

RESP	Respiratory System
CNS/PNS	Central/Peripheral Nervous System
CV/BL	Cardiovascular/Blood System
IMMUN	Immune System
KIDN	Kidney
GI/LV	Gastrointestinal System/Liver
REPRO	Reproductive System (e.g., teratogenic and developmental effects)
EYES	Eye irritation and/or other effects

Note: Exposure factors used to calculate contaminant intake

exposure frequency (days/year)	180
exposure duration (years)	13
inhalation rate (m3/day)	27.6
average body weight (kg)	43.2
averaging time(cancer) (days)	25550
averaging time(noncancer) (days)	4745
diesel particulate control efficiency	0%

Santa Monica High School
Student Risk
Future Baseball Field

Source	*Mass GLC*		*Weight Fraction*	*Contaminant*	*Carcinogenic Hazard*			*Noncarcinogenic Hazard / Toxicological Endpoints**									
	(µg/m3)	*(mg/m3)*			*URF* $(\mu g/m3)^{-1}$	*CPF* $(mg/kg/day)^{-1}$	*RISK*	*REL (µg/m3)*	*RfD (mg/kg/day)*	*RESP*	*CNS/PNS*	*CV/BL*	*IMMUN*	*KIDN*	*GI/LV*	*REPRO*	*EYES*
(a)	*(b)*	*(c)*	*(d)*	*(e)*	*(f)*	*(g)*	*(h)*	*(i)*	*(j)*	*(k)*	*(l)*	*(m)*	*(n)*	*(o)*	*(p)*	*(q)*	*(r)*
Source 1 (10 Freeway-TOG)	0.03882	3.9E-05	6.4E-01	Benzene	2.9E-05	1.0E-01	1.5E-07	6.0E+01	1.7E-02	4.6E-04	4.6E-04	4.6E-04				4.6E-04	
			2.0E-01	Formaldehyde	6.0E-06	2.1E-02	9.6E-09	3.0E+00	8.6E-04	2.9E-03							2.9E-03
			8.6E-02	1,3-Butadiene	1.7E-04	6.0E-01	1.2E-07	2.0E+01	5.7E-03	1.8E-04							
			7.6E-02	Acetaldehyde	2.7E-06	9.5E-03	1.6E-09	9.0E+00	2.6E-03	3.6E-04							
Source 1 (10 Freeway-DPM)	0.03993	4.0E-05	1.0E+00	Diesel Exhaust Particulate	3.0E-04	1.1E+00	2.5E-06	5.0E+00	1.4E-03	8.8E-03							
Source 2 (405 Automotive Inc.)	0.01631	1.6E-05	1.0E-01	Toluene				3.0E+02	8.6E-02	6.1E-06	6.1E-06					6.1E-06	
			1.2E-02	Diacetone Alcohol				5.7E+02	1.6E-01	3.8E-07				3.8E-07			3.8E-07
			6.9E-02	Methanol				4.0E+03	1.1E+00							3.1E-07	
			5.4E-02	Acetone				1.3E+06	3.7E+02					7.5E-10			
			7.6E-01	Methyl Chloroform				1.0E+03	2.9E-01		1.4E-05						
Source 3 (Alexander Auto Body)	0.00113	1.1E-06	1.96E-01	Xylene				7.00E+02	2.0E-01		3.5E-07						
			2.70E-02	Ethylbenzene	2.50E-06	8.8E-03	1.6E-11	2.00E+03	5.7E-01					1.7E-08	1.7E-08	1.7E-08	
			9.70E-02	2-Butoxyethanol				2.00E+01	5.7E-03			6.0E-06					
Source 4 (Americas Finest Products)	0.00000	0.0E+00	1.0E+00	Diesel Exhaust Particulate	3.0E-04	1.1E+00	0.0E+00	5.0E+00	1.4E-03	0.0E+00							
Source 5 (Archstone SM Apartments)	0.00001	1.0E-08	1.0E+00	Diesel Exhaust Particulate	3.0E-04	1.1E+00	6.1E-10	5.0E+00	1.4E-03	2.2E-06							
Source 6a (Arco)	0.00126	1.3E-06	3.0E-03	Benzene	2.9E-05	1.0E-01	2.2E-11	6.0E+01	1.7E-02	6.9E-08	6.9E-08	6.9E-08				6.9E-08	
Source 6b (Arco)	0.00151	1.5E-06	1.0E-02	Benzene	2.9E-05	1.0E-01	9.0E-11	6.0E+01	1.7E-02	2.8E-07	2.8E-07	2.8E-07				2.8E-07	
			8.0E-02	Toluene				3.0E+02	8.6E-02	4.4E-07	4.4E-07					4.4E-07	
			1.6E-02	Ethylbenzene	2.5E-06	8.8E-03	1.2E-11	2.0E+03	5.7E-01					1.3E-08	1.3E-08	1.3E-08	
			2.4E-02	Xylene				7.0E+02	2.0E-01		5.7E-08						
			1.1E-01	MTBE	1.7E-07	6.0E-04	5.8E-12	3.0E+02	8.6E-02	6.1E-07							
Source 7 (Bay Films)	0.00316	3.2E-06	1.00E+00	Perchloroethylene	5.9E-06	2.1E-02	3.8E-09	3.5E+01	1.0E-02	1.0E-04							1.0E-04
Source 8a (Big Blue Bus Idling)	0.00001	1.0E-08	1.0E+00	Diesel Exhaust Particulate	3.0E-04	1.1E+00	6.1E-10	5.0E+00	1.4E-03	2.2E-06							
Source 8b (Big Blue Bus Auto Repair)	0.01432	1.4E-05	9.9E-01	Methyl Chloroform				1.0E+03	2.9E-01		1.6E-05						
Source 9 (Brake Masters)	0.00420	4.2E-06	9.9E-01	Methyl Chloroform				1.0E+03	2.9E-01		4.6E-06						
Source 10 (Capo)	0.00547	5.5E-06	1.0E+00	Acetaldehyde	2.7E-06	1.0E-02	3.2E-09	9.0E+00	2.6E-03	6.7E-04							
Source 11 (Cha Cha Chicken)	0.00218	2.2E-06	1.0E+00	Acetaldehyde	2.7E-06	1.0E-02	1.3E-09	9.0E+00	2.6E-03	2.7E-04							
Source 12a (Chevron)	0.03119	3.1E-05	3.0E-03	Benzene	2.9E-05	1.0E-01	5.6E-10	6.0E+01	1.7E-02	1.7E-06	1.7E-06	1.7E-06				1.7E-06	
Source 12b (Chevron)	0.03359	3.4E-05	1.0E-02	Benzene	2.9E-05	1.0E-01	2.0E-09	6.0E+01	1.7E-02	6.2E-06	6.2E-06	6.2E-06				6.2E-06	
			8.0E-02	Toluene				3.0E+02	8.6E-02	9.9E-06	9.9E-06					9.9E-06	
			1.6E-02	Ethylbenzene	2.5E-06	8.8E-03	2.8E-10	2.0E+03	5.7E-01					3.0E-07	3.0E-07	3.0E-07	
			2.4E-02	Xylene				7.0E+02	2.0E-01		1.3E-06						
			1.1E-01	MTBE	1.7E-07	6.0E-04	1.3E-10	3.0E+02	8.6E-02	1.4E-05							
Source 13 (Chez Jay)	0.03338	3.3E-05	1.0E+00	Acetaldehyde	2.7E-06	1.0E-02	2.0E-08	9.0E+00	2.6E-03	4.1E-03							
Source 14 (City Hall)	0.00017	1.7E-07	1.0E+00	Diesel Exhaust Particulate	3.0E-04	1.1E+00	1.0E-08	5.0E+00	1.4E-03	3.7E-05							
Source 15 (Classy Cleaners)	0.01951	2.0E-05	1.00E+00	Perchloroethylene	5.9E-06	2.1E-02	2.4E-08	3.5E+01	1.0E-02	6.1E-04							6.1E-04
Source 16A (Collision Craft)	0.00358	3.6E-06	1.7E-01	Toluene				3.0E+02	8.6E-02	2.2E-06	2.2E-06					2.2E-06	
			1.2E-02	Diacetone Alcohol				5.7E+02	1.6E-01	8.4E-08				8.4E-08			8.4E-08
			1.1E-01	Methanol				4.0E+03	1.1E+00							1.1E-07	
			8.8E-02	Acetone				1.3E+06	3.7E+02					2.7E-10			
			6.1E-01	Methyl Chloroform				1.0E+03	2.9E-01		2.4E-06						
Source 16B (Collision Craft)	0.00130	1.3E-06	1.69E-01	Xylene				7.00E+02	2.0E-01		3.5E-07						
			2.70E-02	Ethylbenzene	2.50E-06	8.8E-03	1.8E-11	2.00E+03	5.7E-01					1.9E-08	1.9E-08	1.9E-08	
			9.70E-02	2-Butoxyethanol				2.00E+01	5.7E-03			7.0E-06					
Source 17 (County Building)	0.00021	2.1E-07	1.0E+00	Diesel Exhaust Particulate	3.0E-04	1.1E+00	1.3E-08	5.0E+00	1.4E-03	4.6E-05							
Source 18 (Dennys)	0.00361	3.6E-06	1.0E+00	Acetaldehyde	2.7E-06	1.0E-02	2.1E-09	9.0E+00	2.6E-03	4.4E-04							
Source 19a (Double Tree Guest Suites)	0.00063	6.3E-07	1.0E+00	Diesel Exhaust Particulate	3.0E-04	1.1E+00	3.9E-08	5.0E+00	1.4E-03	1.4E-04							
Source 19b (Double Tree Guest Suites)	0.16417	1.6E-04	1.0E+00	Acetaldehyde	2.7E-06	1.0E-02	9.6E-08	9.0E+00	2.6E-03	2.0E-02							
Source 20 (El Pollo Loco)	0.02309	2.3E-05	1.0E+00	Acetaldehyde	2.7E-06	1.0E-02	1.4E-08	9.0E+00	2.6E-03	2.8E-03							
Source 21 (El Texate)	0.00572	5.7E-06	1.0E+00	Acetaldehyde	2.7E-06	1.0E-02	3.3E-09	9.0E+00	2.6E-03	7.0E-04							
Source 22a (Exxon)	0.01666	1.7E-05	3.0E-03	Benzene	2.9E-05	1.0E-01	3.0E-10	6.0E+01	1.7E-02	9.2E-07	9.2E-07	9.2E-07				9.2E-07	
Source 22b (Exxon)	0.02014	2.0E-05	1.0E-02	Benzene	2.9E-05	1.0E-01	1.2E-09	6.0E+01	1.7E-02	3.7E-06	3.7E-06	3.7E-06				3.7E-06	
			8.0E-02	Toluene				3.0E+02	8.6E-02	5.9E-06	5.9E-06					5.9E-06	
			1.6E-02	Ethylbenzene	2.5E-06	8.8E-03	1.6E-10	2.0E+03	5.7E-01					1.8E-07	1.8E-07	1.8E-07	
			2.4E-02	Xylene				7.0E+02	2.0E-01		7.6E-07						
			1.1E-01	MTBE	1.7E-07	6.0E-04	7.7E-11	3.0E+02	8.6E-02	8.1E-06							
Source 23 (EZ-Lube)	0.02753	2.8E-05	1.3E-01	Toluene				3.0E+02	8.6E-02	1.3E-05	1.3E-05					1.3E-05	
			1.5E-02	Diacetone Alcohol				5.7E+02	1.6E-01	8.0E-07				8.0E-07			8.0E-07
			8.5E-02	Methanol				4.0E+03	1.1E+00							6.5E-07	
			6.7E-02	Acetone				1.3E+06	3.7E+02					1.6E-09			
			7.0E-01	Methyl Chloroform				1.0E+03	2.9E-01		2.1E-05						
Source 24 (Finisher's Touch)	0.00118	1.2E-06	1.58E-01	Xylene				7.00E+02	2.0E-01		2.9E-07						
			3.00E-02	Ethylbenzene	2.50E-06	8.8E-03	1.8E-11	2.00E+03	5.7E-01					2.0E-08	2.0E-08	2.0E-08	
			1.10E-01	2-Butoxyethanol				2.00E+01	5.7E-03			7.2E-06					

Santa Monica High School
Student Risk
Future Baseball Field

Source	*Mass GLC*		*Weight Fraction*	*Contaminant*	*Carcinogenic Hazard*			*Noncarcinogenic Hazard / Toxicological Endpoints**									
	(µg/m3)	*(mg/m3)*			*URF (µg/m3)$^{-1}$*	*CPF (mg/kg/day)$^{-1}$*	*RISK*	*REL (µg/m3)*	*RfD (mg/kg/day)*	*RESP*	*CNS/PNS*	*CV/BL*	*IMMUN*	*KIDN*	*GI/LV*	*REPRO*	*EYES*
(a)	*(b)*	*(c)*	*(d)*	*(e)*	*(f)*	*(g)*	*(h)*	*(i)*	*(j)*	*(k)*	*(l)*	*(m)*	*(n)*	*(o)*	*(p)*	*(q)*	*(r)*
Source 25 (Fisher Hardware and Lumber)	0.00000	1.0E-09	1.0E+00	Diesel Exhaust Particulate	3.0E-04	1.1E+00	6.1E-11	5.0E+00	1.4E-03	2.2E-07							
Source 26 (Fritto Misto)	0.00299	3.0E-06	1.0E+00	Acetaldehyde	2.7E-06	1.0E-02	1.7E-09	9.0E+00	2.6E-03	3.7E-04							
Source 27 (Georgio Cleaner)	0.00802	8.0E-06	1.00E+00	Perchloroethylene	5.9E-06	2.1E-02	9.7E-09	3.5E+01	1.0E-02	2.5E-04							2.5E-04
Source 28a (G Mak/76)	0.00221	2.2E-06	3.0E-03	Benzene	2.9E-05	1.0E-01	3.9E-11	6.0E+01	1.7E-02	1.2E-07	1.2E-07	1.2E-07				1.2E-07	
Source 28b (G Mak/76)	0.00266	2.7E-06	1.0E-02	Benzene	2.9E-05	1.0E-01	1.6E-10	6.0E+01	1.7E-02	4.9E-07	4.9E-07	4.9E-07				4.9E-07	
			8.0E-02	Toluene				3.0E+02	8.6E-02	7.8E-07	7.8E-07					7.8E-07	
			1.6E-02	Ethylbenzene	2.5E-06	8.8E-03	2.2E-11	2.0E+03	5.7E-01					2.3E-08	2.3E-08	2.3E-08	
			2.4E-02	Xylene				7.0E+02	2.0E-01		1.0E-07						
			1.1E-01	MTBE	1.7E-07	6.0E-04	1.0E-11	3.0E+02	8.6E-02	1.1E-06							
Source 29 (Gregs Cabinet and Wood FInishing)	0.00019	1.9E-07	5.00E-01	Xylene				7.0E+02	2.0E-01		1.5E-07						
Source 30 (Hard Tech T-Shirt)	0.00000	1.0E-09	1.0E+00	Diesel Exhaust Particulate	3.0E-04	1.1E+00	6.1E-11	5.0E+00	1.4E-03	2.2E-07							
Source 31 (Holmes/Lexus Body Shop)	0.00790	7.9E-06	1.49E-01	Xylene				7.00E+02	2.0E-01		1.9E-06						
			3.10E-02	Ethylbenzene	2.50E-06	8.8E-03	1.3E-10	2.00E+03	5.7E-01					1.4E-07	1.4E-07	1.4E-07	
			1.13E-01	2-Butoxyethanol				2.00E+01	5.7E-03			4.9E-05					
Source 32 (LeMANS Paint and Body)	0.00174	1.7E-06	1.96E-01	Xylene				7.00E+02	2.0E-01		5.4E-07						
			2.70E-02	Ethylbenzene	2.50E-06	8.8E-03	2.4E-11	2.00E+03	5.7E-01					2.6E-08	2.6E-08	2.6E-08	
			9.70E-02	2-Butoxyethanol				2.00E+01	5.7E-03			9.3E-06					
Source 33 (Le Merigot Hotel)	0.00003	3.0E-08	1.0E+00	Diesel Exhaust Particulate	3.0E-04	1.1E+00	1.8E-09	5.0E+00	1.4E-03	6.6E-06							
Source 34a (Lincoln Car Wash)	0.00075	7.5E-07	3.0E-03	Benzene	2.9E-05	1.0E-01	1.3E-11	6.0E+01	1.7E-02	4.1E-08	4.1E-08	4.1E-08				4.1E-08	
Source 34b (Lincoln Car Wash)	0.00091	9.1E-07	1.0E-02	Benzene	2.9E-05	1.0E-01	5.4E-11	6.0E+01	1.7E-02	1.7E-07	1.7E-07	1.7E-07				1.7E-07	
			8.0E-02	Toluene				3.0E+02	8.6E-02	2.7E-07	2.7E-07					2.7E-07	
			1.6E-02	Ethylbenzene	2.50E-06	8.8E-03	7.5E-12	2.0E+03	5.7E-01					8.0E-09	8.0E-09	8.0E-09	
			2.4E-02	Xylene				7.0E+02	2.0E-01		3.4E-08						
			1.1E-01	MTBE	1.7E-07	6.0E-04	3.5E-12	3.0E+02	8.6E-02	3.7E-07							
Source 35 (Loews Beach Hotel)	0.00004	4.0E-08	1.0E+00	Diesel Exhaust Particulate	3.0E-04	1.1E+00	2.5E-09	5.0E+00	1.4E-03	8.8E-06							
Source 36 (Macy's)	0.00002	2.0E-08	1.0E+00	Diesel Exhaust Particulate	3.0E-04	1.1E+00	1.2E-09	5.0E+00	1.4E-03	4.4E-06							
Source 37 (Metropolitan Cleaner)	0.00900	9.0E-06	1.00E+00	Perchloroethylene	5.9E-06	2.1E-02	1.1E-08	3.5E+01	1.0E-02	2.8E-04							2.8E-04
Source 38 (Midas)	0.00074	7.4E-07	1.7E-01	Toluene				3.0E+02	8.6E-02	4.5E-07	4.5E-07					4.5E-07	
			1.9E-02	Diacetone Alcohol				5.7E+02	1.6E-01	2.7E-08				2.7E-08			2.7E-08
			1.1E-01	Methanol				4.0E+03	1.1E+00							2.3E-08	
			8.8E-02	Acetone				1.3E+06	3.7E+02					5.5E-11			
			6.1E-01	Methyl Chloroform				1.0E+03	2.9E-01		5.0E-07						
Source 39 (Moto Club of Santa Monica)	0.00367	3.7E-06	1.7E-01	Toluene				3.0E+02	8.6E-02	2.2E-06	2.2E-06					2.2E-06	
			1.9E-02	Diacetone Alcohol				5.7E+02	1.6E-01	1.4E-07				1.4E-07			1.4E-07
			1.1E-01	Methanol				4.0E+03	1.1E+00							1.1E-07	
			8.8E-02	Acetone				1.3E+06	3.7E+02					2.7E-10			
			6.1E-01	Methyl Chloroform				1.0E+03	2.9E-01		2.5E-06						
Source 40a (Municipal Gas)	0.01310	1.3E-05	3.0E-03	Benzene	2.9E-05	1.0E-01	2.3E-10	6.0E+01	1.7E-02	7.2E-07	7.2E-07	7.2E-07				7.2E-07	
Source 40b (Municipal Gas)	0.01579	1.6E-05	1.0E-02	Benzene	2.9E-05	1.0E-01	9.4E-10	6.0E+01	1.7E-02	2.9E-06	2.9E-06	2.9E-06				2.9E-06	
			8.0E-02	Toluene				3.0E+02	8.6E-02	4.6E-06	4.6E-06					4.6E-06	
			1.6E-02	Ethylbenzene	2.50E-06	8.8E-03	1.3E-10	2.0E+03	5.7E-01					1.4E-07	1.4E-07	1.4E-07	
			2.4E-02	Xylene				7.0E+02	2.0E-01		6.0E-07						
			1.1E-01	MTBE	1.7E-07	6.0E-04	6.0E-11	3.0E+02	8.6E-02	6.4E-06							
Source 41 (Norms)	0.00677	6.8E-06	1.0E+00	Acetaldehyde	2.7E-06	1.0E-02	4.0E-09	9.0E+00	2.6E-03	8.3E-04							
Source 42 (Public Saftey Building)	0.00012	1.2E-07	1.0E+00	Diesel Exhaust Particulate	3.0E-04	1.1E+00	7.4E-09	5.0E+00	1.4E-03	2.6E-05							
Source 43 (Quality Express Cleaners)	0.02412	2.4E-05	1.00E+00	Perchloroethylene	5.9E-06	2.1E-02	2.9E-08	3.5E+01	1.0E-02	7.6E-04							7.6E-04
Source 44 (RAND)	0.00045	4.5E-07	5.6E-04	Benzene	2.9E-05	1.0E-01	1.5E-12	6.0E+01	1.7E-02	4.6E-09	4.6E-09	4.6E-09				4.6E-09	
			5.3E-05	1,3-Butadiene	1.7E-04	6.0E-01	8.3E-13	2.0E+01	5.7E-03	1.3E-09							
			1.5E-03	Formaldehyde	6.0E-06	2.1E-02	8.5E-13	3.0E+00	8.6E-04	2.5E-07							2.5E-07
			6.68E-01	Perchloroethylene	5.9E-06	2.1E-02	3.6E-10	3.5E+01	1.0E-02	9.5E-06							9.5E-06
			3.30E-01	Chlorodifluoromethane (Freon 22)				1.0E+02	2.9E-02	1.6E-06	1.6E-06			1.6E-06			
Source 45 (Red Line Service)	0.00362	3.6E-06	1.7E-01	Toluene				3.0E+02	8.6E-02	2.2E-06	2.2E-06					2.2E-06	
			1.9E-02	Diacetone Alcohol				5.7E+02	1.6E-01	1.3E-07				1.3E-07			1.3E-07
			1.1E-01	Methanol				4.0E+03	1.1E+00							1.1E-07	
			8.8E-02	Acetone				1.3E+06	3.7E+02					2.7E-10			
			6.1E-01	Methyl Chloroform				1.0E+03	2.9E-01		2.4E-06						
Source 46 (Royalty Auto Body)	0.00071	7.1E-07	1.96E-01	Xylene				7.00E+02	2.0E-01		2.2E-07						
			2.70E-02	Ethylbenzene	2.50E-06	8.8E-03	9.8E-12	2.00E+03	5.7E-01					1.1E-08	1.1E-08	1.1E-08	
			9.70E-02	2-Butoxyethanol				2.00E+01	5.7E-03			3.8E-06					
Source 47 (SM Civic Auditorium)	0.00001	1.0E-08	1.0E+00	Diesel Exhaust Particulate	3.0E-04	1.1E+00	6.1E-10	5.0E+00	1.4E-03	2.2E-06							
Source 48 (Sears)	0.00003	3.0E-08	1.0E+00	Diesel Exhaust Particulate	3.0E-04	1.1E+00	1.8E-09	5.0E+00	1.4E-03	6.6E-06							
Source 49 (SeaSide Motors)	0.02102	2.1E-05	1.0E-01	Toluene				3.0E+02	8.6E-02	7.9E-06	7.9E-06					7.9E-06	
			1.2E-02	Diacetone Alcohol				5.7E+02	1.6E-01	4.9E-07				4.9E-07			4.9E-07
			6.9E-02	Methanol				4.0E+03	1.1E+00							4.0E-07	

Santa Monica High School
Student Risk
Future Baseball Field

Source	*Mass GLC*		*Weight Fraction*	*Contaminant*	*Carcinogenic Hazard*			*Noncarcinogenic Hazard / Toxicological Endpoints**								
	(µg/m3)	*(mg/m3)*			*URF (µg/m3)$^{-1}$*	*CPF (mg/kg/day)$^{-1}$*	*RISK*	*REL (µg/m3)*	*RfD (mg/kg/day)*	*RESP*	*CNS/PNS*	*CV/BL*	*IMMUN*	*KIDN*	*GI/LV*	*REPRO*	*EYES*
(a)	*(b)*	*(c)*	*(d)*	*(e)*	*(f)*	*(g)*	*(h)*	*(i)*	*(j)*	*(k)*	*(l)*	*(m)*	*(n)*	*(o)*	*(p)*	*(q)*	*(r)*
			5.4E-02	Acetone				1.3E+06	3.7E+02					9.6E-10			
			7.6E-01	Methyl Chloroform				1.0E+03	2.9E-01		1.8E-05						
Source 50a (Shell)	0.00995	1.0E-05	3.0E-03	Benzene	2.9E-05	1.0E-01	1.8E-10	6.0E+01	1.7E-02	5.5E-07	5.5E-07	5.5E-07				5.5E-07	
Source 50b (Shell)	0.01200	1.2E-05	1.0E-02	Benzene	2.9E-05	1.0E-01	7.1E-10	6.0E+01	1.7E-02	2.2E-06	2.2E-06	2.2E-06				2.2E-06	
			8.0E-02	Toluene				3.0E+02	8.6E-02	3.5E-06	3.5E-06					3.5E-06	
			1.6E-02	Ethylbenzene	2.50E-06	8.8E-03	9.8E-11	2.0E+03	5.7E-01					1.1E-07	1.1E-07	1.1E-07	
			2.4E-02	Xylene				7.0E+02	2.0E-01		4.5E-07						
			1.1E-01	MTBE	1.7E-07	6.0E-04	4.6E-11	3.0E+02	8.6E-02	4.9E-06							
Source 51 (Sheraton Delfina)	0.00006	6.0E-08	1.0E+00	Diesel Exhaust Particulate	3.0E-04	1.1E+00	3.7E-09	5.0E+00	1.4E-03	1.3E-05							
Source 52 (Stripper Herk)	0.01071	1.1E-05	1.0E+00	Methylene Chloride	1.0E-06	3.5E-03	2.2E-09	4.0E+02	1.1E-01	3.0E-05	3.0E-05	3.0E-05					
Source 53 (Tommy's Hamburger's)	0.02358	2.4E-05	1.0E+00	Acetaldehyde	2.7E-06	1.0E-02	1.4E-08	9.0E+00	2.6E-03	2.9E-03							
Source 54a (U-Haul)	0.00077	7.7E-07	3.0E-03	Benzene	2.9E-05	1.0E-01	1.4E-11	6.0E+01	1.7E-02	4.2E-08	4.2E-08	4.2E-08				4.2E-08	
Source 54b (U-Haul)	0.00093	9.3E-07	1.0E-02	Benzene	2.9E-05	1.0E-01	5.5E-11	6.0E+01	1.7E-02	1.7E-07	1.7E-07	1.7E-07				1.7E-07	
			8.0E-02	Toluene				3.0E+02	8.6E-02	2.7E-07	2.7E-07					2.7E-07	
			1.6E-02	Ethylbenzene	2.50E-06	8.8E-03	7.6E-12	2.0E+03	5.7E-01					8.2E-09	8.2E-09	8.2E-09	
			2.4E-02	Xylene				7.0E+02	2.0E-01		3.5E-08						
			1.1E-01	MTBE	1.7E-07	6.0E-04	3.6E-12	3.0E+02	8.6E-02	3.8E-07							
Source 55 (Viceroy)	0.00002	2.0E-08	1.0E+00	Diesel Exhaust Particulate	3.0E-04	1.1E+00	1.2E-09	5.0E+00	1.4E-03	4.4E-06							
Total							3.06E-06			4.83E-02	6.54E-04	5.87E-04	0.00E+00	4.70E-06	9.99E-07	5.38E-04	4.89E-03

* Key to Toxocological Endpoints

RESP	Respiratory System
CNS/PNS	Central/Peripheral Nervous System
CV/BL	Cardiovascular/Blood System
IMMUN	Immune System
KIDN	Kidney
GI/LV	Gastrointestinal System/Liver
REPRO	Reproductive System (e.g., teratogenic and developmental effects)
EYES	Eye irritation and/or other effects

Note: Exposure factors used to calculate contaminant intake

exposure frequency (days/year)	180
exposure duration (years)	13
inhalation rate (m3/day)	27.6
average body weight (kg)	43.2
averaging time(cancer) (days)	25550
averaging time(noncancer) (days)	4745
diesel particulate control efficiency	0%

Pollutant	1-hr Max Concentration (ug/m3)	Inhalation Acute REL	Acute Risk	Inhalation Acute REL												
				Acute Risk												
				Cardiovascular	CNS	Immune System	Kidney	Alimentary System	Reproductive	Respiratory	Skin	Eye	Bone	Endocrine	Development	Hematopoietic
NOx																
CO																
POC																
SOx																
PM10																
1,3-Butadiene	1.40E-01	-	-	-	-	-	-	-	-	-	-	-	-	-	-	-
Acetaldehyde	1.24E-01	-	-	-	-	-	-	-	-	-	-	-	-	-	-	-
Benzene	1.04E+00	1300	7.99E-04	-	-	7.99E-04	-	-	7.99E-04	-	-	-	-	-	7.99E-04	7.99E-04
Formaldehyde	3.27E-01	94	3.48E-03	-	-	3.48E-03	-	-	-	3.48E-03	-	3.48E-03	-	-	-	-
DieselExhPM	1.61E+00	-	-	-	-	-	-	-	-	-	-	-	-	-	-	-
Hazard Index	**4.28E-03**			-	-	4.28E-03	-	-	7.99E-04	3.48E-03	-	3.48E-03	-	-	7.99E-04	7.99E-04

	Max 1 hr	Pollutant	Wt. Fraction	
TOG	1.62765	1,3-Butadiene	8.6E-02	1.4E-01
		Acetaldehyde	7.6E-02	1.2E-01
		Benzene	6.4E-01	1.0E+00
		Formaldehyde	2.0E-01	3.3E-01
DieselExhPM	1.60667	DPM	1.0E+00	1.6E+00

Pollutant	1-hr Max Concentration (ug/m3)	Inhalation Acute REL	Acute Risk	Inhalation Acute REL												
				Acute Risk												
				Cardiovascular	CNS	Immune System	Kidney	Alimentary System	Reproductive	Respiratory	Skin	Eye	Bone	Endocrine	Development	Hematopoietic
NOx																
CO																
POC																
SOx																
PM10																
1,3-Butadiene	2.20E-01	-	-	-	-	-	-	-	-	-	-	-	-	-	-	-
Acetaldehyde	1.94E-01	-	-	-	-	-	-	-	-	-	-	-	-	-	-	-
Benzene	1.63E+00	1300	1.25E-03	-	-	1.25E-03	-	-	1.25E-03	-	-	-	-	-	1.25E-03	1.25E-03
Formaldehyde	5.13E-01	94	5.46E-03	-	-	5.46E-03	-	-	-	5.46E-03	-	5.46E-03	-	-	-	-
DieselExhPM	2.61E+00	-	-	-	-	-	-	-	-	-	-	-	-	-	-	-
Hazard Index	**6.71E-03**			-	-	6.71E-03	-	-	1.25E-03	5.46E-03	-	5.46E-03	-	-	1.25E-03	1.25E-03

	Max 1 hr	Pollutant	Wt. Fraction	
TOG	2.55354	1,3-Butadiene	8.6E-02	2.2E-01
		Acetaldehyde	7.6E-02	1.9E-01
		Benzene	6.4E-01	1.6E+00
		Formaldehyde	2.0E-01	5.1E-01
DieselExhPM	2.60826	DPM	1.0E+00	2.6E+00

Pollutant	1-hr Max Concentration (ug/m3)	Inhalation Acute REL	Acute Risk	Inhalation Acute REL												
				Acute Risk												
				Cardiovascular	CNS	Immune System	Kidney	Alimentary System	Reproductive	Respiratory	Skin	Eye	Bone	Endocrine	Development	Hematopoietic
NOx																
CO																
POC																
SOx																
PM10																
1,3-Butadiene	1.30E-01	-	-	-	-	-	-	-	-	-	-	-	-	-	-	-
Acetaldehyde	1.15E-01	-	-	-	-	-	-	-	-	-	-	-	-	-	-	-
Benzene	9.65E-01	1300	7.42E-04	-	-	7.42E-04	-	-	7.42E-04	-	-	-	-	-	7.42E-04	7.42E-04
Formaldehyde	3.04E-01	94	3.23E-03	-	-	3.23E-03	-	-	-	3.23E-03	-	3.23E-03	-	-	-	-
DieselExhPM	1.57E+00	-	-	-	-	-	-	-	-	-	-	-	-	-	-	-
Hazard Index	**3.98E-03**			-	-	3.98E-03	-	-	7.42E-04	3.23E-03	-	3.23E-03	-	-	7.42E-04	7.42E-04

	Max 1 hr	Pollutant	Wt. Fraction	
TOG	1.51262	1,3-Butadiene	8.6E-02	1.3E-01
		Acetaldehyde	7.6E-02	1.1E-01
		Benzene	6.4E-01	9.7E-01
		Formaldehyde	2.0E-01	3.0E-01
DieselExhPM	1.5675	DPM	1.0E+00	1.6E+00

Pollutant	1-hr Max Concentration (ug/m3)	Inhalation Acute REL	Acute Risk	Inhalation Acute REL Acute Risk												
				Cardiovascular	CNS	Immune System	Kidney	Alimentary System	Reproductive	Respiratory	Skin	Eye	Bone	Endocrine	Development	Hematopoietic
NOx																
CO																
POC																
SOx																
PM10																
1,3-Butadiene	1.59E-01	-	-	-	-	-	-	-	-	-	-	-	-	-	-	-
Acetaldehyde	1.41E-01	-	-	-	-	-	-	-	-	-	-	-	-	-	-	-
Benzene	1.18E+00	1300	9.07E-04	-	-	9.07E-04	-	-	9.07E-04	-	-	-	-	-	9.07E-04	9.07E-04
Formaldehyde	3.72E-01	94	3.95E-03	-	-	3.95E-03	-	-	-	3.95E-03	-	3.95E-03	-	-	-	-
DieselExhPM	1.82E+00	-	-	-	-	-	-	-	-	-	-	-	-	-	-	-
Hazard Index	**4.86E-03**			-	-	4.86E-03	-	-	9.07E-04	3.95E-03	-	3.95E-03	-	-	9.07E-04	9.07E-04

	Max 1 hr	Pollutant	Wt. Fraction	
TOG	1.84873	1,3-Butadiene	8.6E-02	1.6E-01
		Acetaldehyde	7.6E-02	1.4E-01
		Benzene	6.4E-01	1.2E+00
		Formaldehyde	2.0E-01	3.7E-01
DieselExhPM	1.8229	DPM	1.0E+00	1.8E+00

APPENDIX C
Emission Rate Calculations

Source Summary Page

Source #	Source	Address
1	Interstate 10	N/A
2	405 Automotive Inc.	825 Olympic Blvd.
3	Alexander Body Shop	1008 Olympic Blvd.
4	America's Finest Products (Santa Monica Chemical Corp.)	1639 9th St.
5	Archstone SM Apartments	2000 Main St.
6	Arco Station	322 Pico Blvd.
7	Bay Films	631 Colorado Blvd.
8	BigBlueBus maintenance bldg.	6th St. betw. Colorado and Olympic
9	Brake Masters	1647 Lincoln Blvd.
10	Capo	1810 Ocean Ave.
11	Cha Cha Chicken	1906 Ocean Ave.
12	Chevron Station	1732 Lincoln Blvd.
13	Chez Jay	1657 Ocean Ave.
14	City Hall	1685 Main St.
15	Classy Cleaners	1803 Lincoln Blvd.
16	Collision Craft Body & Paint; Lincoln Auto Center	1626 Lincoln
17	County Building	1725 Main St.
18	Denny's	1560 Lincoln Blvd.
19	DoubleTree Guest Suites	1707 4th St.
20	El Pollo Loco	1906 Lincoln Blvd.
21	El Texate	316 Pico Blvd.
22	Exxon Station	1801 Lincoln Blvd.
23	EZ-Lube	1757 Lincoln Blvd.
24	Finisher's Touch	2103 Lincoln Blvd.
25	Fisher Hardware & Lumber	1600 Lincoln Blvd.
26	Fritto Misto	601 Colorado Blvd.
27	Georgio Cleaner	828 Pico Blvd.
28	G-Mak Investments/76 Station	2120 Lincoln Blvd.
29	Greg's Cabinet and Wood Finishing	2015 Main St.
30	Hard-Tech T-Shirt	1657 9th St.
31	Holmes/Lexus Body Shop	1631 9th St.
32	LeMans Body & Paint	2107 Lincoln Blvd.
33	Le Merigot Hotel	1740 Ocean Ave.
34	Lincoln Blvd. Car Wash/Gas Sta.	1624 Lincoln Blvd.
35	Loews Beach Hotel	1700 Ocean Ave.
36	Macy's Santa Monica #92	315 Colorado Blvd.
37	Metropolitan Cleaners	2003 Lincoln Blvd.
38	Midas	1558 5th St.
39	MotoClub di Santa Monica / Hammy Boys Motorsports	2013 Lincoln Blvd.
40	Municipal Vehicle Gas Sta.	Olympic @ 5th St.
41	Norm's	1601 Lincoln Blvd.
42	Public Safety Bldg	333 Olympic Blvd.
43	Quality Express Cleaners	1908 Lincoln Blvd.
44	RAND	1776 Main St.
45	Red Line Service/MB Auto Specialists?	720 Colorado Blvd.
46	Royalty Auto Body	1550 5th St.
47	Santa Monica Civic Auditorium	1855 Main St.
48	Sears Roebuck &Co Unit #1178	302 Colorado Blvd.
49	Seaside Motors	1918 Lincoln Blvd.
50	Shell Service Sta.	1866 Lincoln Blvd.
51	Sheraton Delfina Santa Monica Hotel	530 Pico Blvd.
52	Stripper Herk	2015 Main St.
53	Tommy's Hamburgers	1900 Lincoln Blvd.
54	U-Haul	1747 Lincoln Blvd.
55	Viceroy Hotel	1819 Ocean Ave.

On-Road Mobile Sources
Emission Rate Computation

10 Freeway, Main Link

Emissions	**TOG**	**DPM**	**PM10**	**PM2.5**	**NOX**	**CO**	**SOX**
Number of Sources	30	30	30	30	30	30	30
Link Length (meters)	1171.13	1171.13	1171.13	1171.13	1171.13	1171.13	1171.13
Volume/Baseline (VPH)	6186	106	6292	6292	6292	6292	6292
Toxic Mass Emission Rate (gr/mi)	0.006344	0.425000	0.273316	0.077516	0.085300	2.259000	0.004000

Emission Rate (gr/sec) = ((Mass Emission Rate x Volume/Baseline)/(1609.3 m/mile) x (3600 sec/hr)) x (Link Length)

Toxic Emission Rate (gr/sec)	**7.93E-03**	**9.11E-03**	**3.48E-01**	**9.86E-02**	**1.08E-01**	**2.87E+00**	**5.09E-03**
Toxic Emission Rate (gr/sec/source)	2.64E-04	3.04E-04	1.16E-02	3.29E-03	3.62E-03	9.58E-02	1.70E-04

10 East 4th Street On-Ramp

Emissions	**TOG**	**DPM**	**PM10**	**PM2.5**	**NOX**	**CO**	**SOX**
Number of Sources	23	23	23	23	23	23	23
Link Length (meters)	410	410	410	410	410	410	410
Volume/Baseline (VPH)	856	15	871	871	871	871	871
Toxic Mass Emission Rate (gr/mi)	0.014460	0.875321	0.304781	0.106224	0.190287	5.435078	0.009514

Emission Rate (gr/sec) = ((Mass Emission Rate x Volume/Baseline)/(1609.3 m/mile) x (3600 sec/hr)) x (Link Length)

Toxic Emission Rate (gr/sec)	**8.76E-04**	**9.09E-04**	**1.88E-02**	**6.55E-03**	**1.17E-02**	**3.35E-01**	**5.86E-04**
Toxic Emission Rate (gr/sec/source)	3.81E-05	3.95E-05	8.17E-04	2.85E-04	5.10E-04	1.46E-02	2.55E-05

10 West 4th Street Off-Ramp

Emissions	**TOG**	**DPM**	**PM10**	**PM2.5**	**NOX**	**CO**	**SOX**
Number of Sources	23	23	23	23	23	23	23
Link Length (meters)	405	405	405	405	405	405	405
Volume/Baseline (VPH)	625	11	635	635	635	635	635
Toxic Mass Emission Rate (gr/mi)	0.051840	2.769000	0.456816	0.246516	0.257700	8.823000	0.016500

Emission Rate (gr/sec) = ((Mass Emission Rate x Volume/Baseline)/(1609.3 m/mile) x (3600 sec/hr)) x (Link Length)

Toxic Emission Rate (gr/sec)	**2.26E-03**	**2.07E-03**	**2.03E-02**	**1.10E-02**	**1.14E-02**	**3.92E-01**	**7.33E-04**
Toxic Emission Rate (gr/sec/source)	9.84E-05	9.01E-05	8.82E-04	4.76E-04	4.98E-04	1.70E-02	3.19E-05

Width (m)

On-Road Mobile Sources
Emission Rate Computation

10 West 5th Street Off-Ramp

Emissions	**TOG**	**DPM**	**PM10**	**PM2.5**	**NOX**	**CO**	**SOX**
Number of Sources	18	18	18	18	18	18	18
Link Length (meters)	320	320	320	320	320	320	320
Volume/Baseline (VPH)	625	11	635	635	635	635	635
Toxic Mass Emission Rate (gr/mi)	0.051840	2.769000	0.456816	0.246516	0.257700	8.823000	0.016500

Emission Rate (gr/sec) = ((Mass Emission Rate x Volume/Baseline)/(1609.3 m/mile) x (3600 sec/hr)) x (Link Length)

Toxic Emission Rate (gr/sec)	**1.79E-03**	**1.64E-03**	**1.60E-02**	**8.65E-03**	**9.04E-03**	**3.10E-01**	**5.79E-04**
Toxic Emission Rate (gr/sec/source)	9.94E-05	9.10E-05	8.91E-04	4.81E-04	5.02E-04	1.72E-02	3.22E-05

10 East Lincoln Boulevard Off Ramp

Emissions	**TOG**	**DPM**	**PM10**	**PM2.5**	**NOX**	**CO**	**SOX**
Number of Sources	24	24	24	24	24	24	24
Link Length (meters)	395	395	395	395	395	395	395
Volume/Baseline (VPH)	166	3	169	169	169	169	169
Toxic Mass Emission Rate (gr/mi)	0.051840	2.769000	0.456816	0.246516	0.257700	8.823000	0.016500

Emission Rate (gr/sec) = ((Mass Emission Rate x Volume/Baseline)/(1609.3 m/mile) x (3600 sec/hr)) x (Link Length)

Toxic Emission Rate (gr/sec)	**5.86E-04**	**5.37E-04**	**5.26E-03**	**2.84E-03**	**2.96E-03**	**1.02E-01**	**1.90E-04**
Toxic Emission Rate (gr/sec/source)	2.44E-05	2.24E-05	2.19E-04	1.18E-04	1.24E-04	4.23E-03	7.91E-06

10 East Lincoln Boulevard On Ramp

Emissions	**TOG**	**DPM**	**PM10**	**PM2.5**	**NOX**	**CO**	**SOX**
Number of Sources	22	22	22	22	22	22	22
Link Length (meters)	390	390	390	390	390	390	390
Volume/Baseline (VPH)	1147	20	1167	1167	1167	1167	1167
Toxic Mass Emission Rate (gr/mi)	0.014460	0.875321	0.304781	0.106224	0.190287	5.435078	0.009514

Emission Rate (gr/sec) = ((Mass Emission Rate x Volume/Baseline)/(1609.3 m/mile) x (3600 sec/hr)) x (Link Length)

Toxic Emission Rate (gr/sec)	**1.12E-03**	**1.16E-03**	**2.39E-02**	**8.34E-03**	**1.49E-02**	**4.27E-01**	**7.47E-04**
Toxic Emission Rate (gr/sec/source)	5.08E-05	5.27E-05	1.09E-03	3.79E-04	6.79E-04	1.94E-02	3.40E-05

On-Road Mobile Sources
Emission Rate Computation

10 West Lincoln Boulevard Off Ramp

Emissions	**TOG**	**DPM**	**PM10**	**PM2.5**	**NOX**	**CO**	**SOX**
Number of Sources	24	24	24	24	24	24	24
Link Length (meters)	380	380	380	380	380	380	380
Volume/Baseline (VPH)	901	15	917	917	917	917	917
Toxic Mass Emission Rate (gr/mi)	0.051840	2.769000	0.456816	0.246516	0.257700	8.823000	0.016500

Emission Rate (gr/sec) = ((Mass Emission Rate x Volume/Baseline)/(1609.3 m/mile) x (3600 sec/hr)) x (Link Length)

Toxic Emission Rate (gr/sec)	**3.06E-03**	**2.81E-03**	**2.75E-02**	**1.48E-02**	**1.55E-02**	**5.30E-01**	**9.92E-04**
Toxic Emission Rate (gr/sec/source)	1.28E-04	1.17E-04	1.14E-03	6.18E-04	6.46E-04	2.21E-02	4.13E-05

10 West Lincoln Boulevard On Ramp

Emissions	**TOG**	**DPM**	**PM10**	**PM2.5**	**NOX**	**CO**	**SOX**
Number of Sources	13	13	13	13	13	13	13
Link Length (meters)	210	210	210	210	210	210	210
Volume/Baseline (VPH)	180	3	183	183	183	183	183
Toxic Mass Emission Rate (gr/mi)	0.014460	0.875321	0.304781	0.106224	0.190287	5.435078	0.009514

Emission Rate (gr/sec) = ((Mass Emission Rate x Volume/Baseline)/(1609.3 m/mile) x (3600 sec/hr)) x (Link Length)

Toxic Emission Rate (gr/sec)	**9.45E-05**	**9.80E-05**	**2.03E-03**	**7.06E-04**	**1.26E-03**	**3.61E-02**	**6.32E-05**
Toxic Emission Rate (gr/sec/source)	7.27E-06	7.54E-06	1.56E-04	5.43E-05	9.73E-05	2.78E-03	4.86E-06

Initial Sigma Computation

Roadway Link / Depressed Section

	Freeway
Width of Traveled Way (m)	25.00
Average Wind Speed (m/s)	1.71
Depth of Cut (m)	7.62
Source Separation Distance (m)	Calculated within Lakes Environmental ISC-AERMOD View Software

Initial Vertical Dispersion Parameter (Sigma Z)

$SZ = (1.8 + 0.11(TR)) \times (60/30)^{0.2}$

$TR = DSTR \times W2/U$

$DSTR = 0.72 \times (\text{Depth of Cut})^{0.83}$

Where:

W2 = traveled way half width (m)

U = average wind speed (m/s)

	Freeway
SZ =	5.66
Veritcal Dimension =	12.16157352

Initial Horizontal Dispersion Parameter (Sigma Y)

SY = (source separation distance)/2.15

SY = Calculated within Lakes Environmental ISC-AERMOD View Software

Note: 'source separation distance' cannot be less than 'width of traveled way' and must be multiples (e.g., 2x, 3x etc.) of 'width of traveled way' for approximate representation

Reentrained Dust on Paved Roads [1]

PM_{10} (g/VMT) = [k x (sL/2)^a x (W/3)^b)-C]

k = g/VMT [2]	7.3
sL = road surface silt loading (g/m^2) [3]	0.03
a = constant	0.65
W = Mean vehicle weight (tons)	2.0
b = constant	1.5
C = emission factor for brake and tire wear (g/mi) [4]	0.022
Total PM_{10} (g/VMT)	0.25

[1] AP-42, Section 13.2.1, Equation 1

[2] AP-42, Section 13.2.1, Table 13.2-1.1

[3] AP-42, Section 13.2.1, Table 13.2-1.3

[4] EMFAC 2007

Composite Fleet Mix Weight (Baseed on EMFAC2007 Fleet Mix for LA County for 2006)

			Average Weight Per Car (lbs)	Total Weight by Class
Total Vehicles	189000			
	%	Fleet Mix		
LDA	77.94%	147305	3000	441914436.7
LDT	13.64%	25778	3750	96668783.02
MDT	4.87%	9207	7126	65601277.47
HDG	1.09%	2056	34251	70403065.34
HDD	1.49%	2813	34251	96364530.37
MCY	0.97%	1841	400	736524.0611
		Total Average		4083
		Total Average Weight (Tons):		2.0

	Pollutant (grams per mile)		
CRITERIA POLLUTANT EMISSIONS	PM10	CO	NOx
Speed 55 mph	0.25	4.542	1.136
Speed 35 mph	0.25	4.868	0.927
Acceleration (15-45 mph)	0.25	10.58	2.30
Idle (5 mph)	0.25	17.09	2.41

Source: PM10 (AP42); CO and NOX (EMFAC2007)

Site # 2: 405 Automotive

Auto Repair

Operation: ***Solvent Evaporation***

Temporal Profile:	9	5	52
	0	0	52

Materials:

Carburator Cleaner	2.0	gal/month	6.93	VOC lbs/gal
Brake Cleaner	4.0	gal/month	11.16	VOC lbs/gal

Emissions: Average Monthly

Carburator Cleaner	13.860	lbs/month
Brake Cleaner	44.640	lbs/month
Total	58.500	Lbs/Month
	0.302	Lbs/Hour
	0.03809	Grm/Sec

Speciation:

		Compound Wt Fraction	Compound Emissions	Adjusted Wt Fraction
Carburator Cleaner	Toluene	0.43	5.960	0.102
	Methanol	0.29	4.019	0.069
	Acetone	0.23	3.188	0.054
	Diacetone Alcohol	0.05	0.693	0.012
Brake Cleaner	Methyl Chloroform	0.99	44.194	0.755
	Other (NOS)	0.01	0.446	0.008
	Total		58.500	1.000

Site #3: Alexander Auto body

Auto Repair

Operation: ***Automotive Refinishing***

Temporal Profile: 9 5 52

Materials:

Primer	1.5	gal/month	0.79	VOC lbs/gal
Top Coat	1.5	gal/month	3.5	VOC lbs/gal
Thinner / Reducer	2	gal/month	2.20	VOC lbs/gal

Emissions: Average Monthly

Primer	1.19	lbs/month
Top Coat	5.25	lbs/month
Thinner / Reducer	3.30	lbs/month
Total	9.74	Lbs/Month
	0.05	Lbs/Hour
	0.0063	Grm/Sec

Speciation:

		Compound Wt Fraction	Compound Emissions	Adjusted Wt Fraction
Primer:	2-butoxyethanol	0.80	0.948	0.097
	Other (NOS)	0.20	0.237	0.024
Top Coat	Xylene	0.05	0.263	0.027
	Ethylbenzene	0.05	0.263	0.027
	Other (NOS)	0.9	4.725	0.485
Thinner / Reducer	Xylene	0.50	1.650	0.169
	Other (NOS)	0.50	1.650	0.169
	Total		9.735	1.000
	Xylene total:			0.196

Site #4: Americas Finest Products

Operation: HHD On-Site Mobile Source Activity (Receiving)

Temporal Profile:	**hrs**	**days**	**weeks**
Weekday	24	7	52

Number of Sources	1
Trucks per day	10
Volume/Baseline (VPH)	0.4
Vehicle Idle Time (hr)	0.10
Idle Emission Rate(1) (g/idle-hr)	1.475

Emission Rate (gr/sec) = ((Exhaust Emission Rate x Vehicle Idle Time x Traffic Volume)/(3600 sec/hr)

Toxic Emission Rate (gr/sec)	0.00002
Toxic Emission Rate (gr/sec/source)	1.71E-05
Area (m^2)	139
Toxic Emission Rate (gr/sec/m^2)	1.23E-07

Emission Rate Scalar by Ending Hour/VPH:

9	1
10	1
11	1
12	1
13	1
14	1
15	1
16	1

(1) Note: Emission factor is PM_{10} taken from EMFAC2007 run for calendar year 2010.

Site #5: Archstone Apartments

Operation: Diesel Fuel Oil Combustion

Temporal Profile:	Hrs	Days	Weeks
	1	1	50

Equipment Specifications:

Equipment Used (#)	1.0
Operational Time (hrs)	50.0
Average Rated Horsepower	17
PM10 Emission Factor (g/bhp-hr)	1.0
Load Factor (% / 100)	1.0

Emissions: 0.0047 g/sec

Emission rate scalar (intermittent use): 0.1370

Site #6a: Arco

Gas Station

Operation: ***Gasoline Refueling/Breathing/Loading***

Temporal Profile:	24	7	52
	0	0	0

Materials:

Unleaded Gasoline (gal/day)	4000
Unleaded Gasoline (gal/mo)	120000
Unleaded Gasoline (gal/yr)	1440000

Emission Factor:

Pounds TOG/1000 gallons	0.349

Emissions:	0.058	Lbs/Hour
	0.00730	Grm/Sec

Note: This methodology is consistent with CARB Industry-Wide Gasoline Station HRA Methodology. http://www.arb.ca.gov/ab2588/RRAP-IWRA/gasiwra.pdf

Site #6b: Arco

Gas Station

Operation: ***Gasoline Spillage***

Temporal Profile:	24	7	52
	0	0	0

Materials:

Unleaded Gasoline (gal/day)	4000
Unleaded Gasoline (gal/mo)	120000
Unleaded Gasoline (gal/yr)	1440000

Emission Factor:

Pounds TOG/1000 gallons	0.42

Emissions:	0.070	Lbs/Hour
	0.00879	Grm/Sec

Note: This methodology is consistent with CARB Industry-Wide Gasoline Station HRA Methodology. http://www.arb.ca.gov/ab2588/RRAP-IWRA/gasiwra.pdf

Site #7: Bay Film

Operation: ***Film Cleaning***
System: Open

Temporal Profile:	10	6	52
	0	0	52

Materials:

Perchloroethylene (gal/mo)	5
Product Density (lbs/gal)	13.55

Emission Factor:

Pound/Pound Used	0.95

0.249	Lbs/Hour
0.031	Grm/Sec

Site #8a: Big Blue Bus

Operation: HHD On-Site Mobile Source Activity (Receiving)

Temporal Profile:	**hrs**	**days**	**weeks**
Weekday	24	7	52

Number of Sources	1
Trucks per day	74
Volume/Baseline (VPH)	3.1
Vehicle Idle Time (hr)	0.25
Idle Emission Rate[(1)] (g/idle-hr)	1.475

Emission Rate (gr/sec) = ((Exhaust Emission Rate x Vehicle Idle Time x Traffic Volume)/(3600 sec/hr)

Toxic Emission Rate (gr/sec)	0.00032
Toxic Emission Rate (gr/sec/source)	3.16E-04
Area (m^2)	9755
Toxic Emission Rate (gr/sec/m^2)[2)]	3.24E-08

Emission Rate Scalar by Ending Hour/VPH:

9	1
10	1
11	1
12	1
13	1
14	1
15	1
16	1

(1) Note: Emission factor is PM_{10} taken from EMFAC2007 run for calendar year 2010.

Site #8b: Big Blue Bus

Auto Repair

Operation: ***Solvent Evaporation***

Temporal Profile:	24	7	52
	0	0	52

Materials:

Brake Cleaner	30.0	gal/month	11.16	VOC lbs/gal

Emissions: Average Monthly

Brake Cleaner	334.800	lbs/month
Total	334.800	Lbs/Month
	0.463	Lbs/Hour
	0.05839	Grm/Sec

Speciation:

		Compound Wt Fraction	Compound Emissions	Adjusted Wt Fraction
Brake Cleaner	Methyl Chloroform	0.99	331.452	0.990
	Other (NOS)	0.01	3.348	0.010
	Total		334.800	1.000

Site #9: Brake Masters

Auto Repair

Operation: ***Solvent Evaporation***

Temporal Profile:	10	6	52
	0	0	52

Materials:

Brake Cleaner	1.5	gal/month	11.16	VOC lbs/gal

Emissions: Average Monthly

Brake Cleaner	16.740	lbs/month
Total	16.740	Lbs/Month
	0.065	Lbs/Hour
	0.00818	Grm/Sec

Speciation:

		Compound Wt Fraction	Compound Emissions	Adjusted Wt Fraction
Brake Cleaner	Methyl Chloroform	0.99	16.573	0.990
	Other (NOS)	0.01	0.167	0.010
	Total		16.740	1.000

Site #10: Capo

Charbroiler

Operation: ***Charbroiling***

Temporal Profile:	5	4	52
	5	1	52

Materials:

Acetaldehyde (surrogate for TOG)

Emission Factor:

Pounds TOG/Hour	0.229	

Emissions:	0.229	Lbs/Hour
	0.02885	g/s

Site #11: Cha Cha Ckicken

Charbroiler

Operation: ***Charbroiling***

Temporal Profile:	9	5	52
	9	2	52

Materials:

Acetaldehyde (surrogate for TOG)

Emission Factor:

Pounds TOG/Hour	0.229	

Emissions:	0.229	Lbs/Hour
	0.02885	g/s

Site #12a: Chevron

Gas Station

Operation: ***Gasoline Refueling/Breathing/Loading***

Temporal Profile:	24	7	52
	0	0	0

Materials:

Unleaded Gasoline (gal/day)	8000
Unleaded Gasoline (gal/mo)	240000
Unleaded Gasoline (gal/yr)	2880000

Emission Factor:

Pounds TOG/1000 gallons	0.349

Emissions:	0.116	Lbs/Hour
	0.01461	Grm/Sec

Note: This methodology is consistent with CARB Industry-Wide Gasoline Station HRA Methodology. http://www.arb.ca.gov/ab2588/RRAP-IWRA/gasiwra.pdf

Site #12b: Chevron

Gas Station

Operation: ***Gasoline Spillage***

Temporal Profile:	24	7	52
	0	0	0

Materials:

Unleaded Gasoline (gal/day)	8000
Unleaded Gasoline (gal/mo)	240000
Unleaded Gasoline (gal/yr)	2880000

Emission Factor:

Pounds TOG/1000 gallons	0.42

Emissions:	0.140	Lbs/Hour
	0.01758	Grm/Sec

Note: This methodology is consistent with CARB Industry-Wide Gasoline Station HRA Methodology. http://www.arb.ca.gov/ab2588/RRAP-IWRA/gasiwra.pdf

Site #13: Chez Jay

Charbroiler

Operation: ***Charbroiling***

Temporal Profile:	12	5	52
	12	2	52

Materials:

Acetaldehyde (surrogate for TOG)

Emission Factor:

Pounds TOG/Hour	0.229	

Emissions:	0.229	Lbs/Hour
	0.02885	g/s

Site #14: City Hall

Operation: Diesel Fuel Oil Combustion

Temporal Profile:	Hrs	Days	Weeks
	1	1	50

Equipment Specifications:

Equipment Used (#)	1.0
Operational Time (hrs)	50.0
Average Rated Horsepower	17
PM10 Emission Factor (g/bhp-hr)	1.0
Load Factor (% / 100)	1.0

Emissions: 0.0047 g/sec

0.000638

Emission rate scalar (intermittent use): 0.1370

Site #15: Classy Cleaners

Operation: ***Dry Cleaning***
System: Open

Temporal Profile:	9	6	52
	0	0	52

Materials:

Perchloroethylene (gal/mo)	2
Product Density (lbs/gal)	13.55

Emission Factor:

Pound/Pound Used	0.95

0.111	Lbs/Hour
0.014	Grm/Sec

Site #16a: Collision Craft Body and Paint

Auto Repair

Operation: ***Automotive Refinishing***

Temporal Profile: 10 6 52

Materials:

Primer	1	gal/month	0.79	VOC lbs/gal
Top Coat	1	gal/month	3.5	VOC lbs/gal
Thinner / Reducer	1	gal/month	2.20	VOC lbs/gal

Emissions: Average Monthly

Primer	0.79	lbs/month
Top Coat	3.50	lbs/month
Thinner / Reducer	2.20	lbs/month
Total	6.49	Lbs/Month
	0.03	Lbs/Hour
	0.0032	Grm/Sec

Speciation:

		Compound Wt Fraction	Compound Emissions	Adjusted Wt Fraction
Primer:	2-butoxyethanol	0.80	0.632	0.097
	Other (NOS)	0.20	0.158	0.024
Top Coat	Xylene	0.05	0.175	0.027
	Ethylbenzene	0.05	0.175	0.027
	Other (NOS)	0.9	3.150	0.485
Thinner / Reducer	Xylene	0.50	1.100	0.169
	Other (NOS)	0.50	1.100	0.169
	Total		6.490	1.000
	Xylene total:			0.196

Site # 16b: Collision Craft Paint and Body

Auto Repair

Operation: ***Solvent Evaporation***

Temporal Profile:	10	6	52
	0	0	52

Materials:

Carburator Cleaner	1.0	gal/month	6.93	VOC lbs/gal
Brake Cleaner	1.0	gal/month	11.16	VOC lbs/gal

Emissions: Average Monthly

Carburator Cleaner	6.930	lbs/month
Brake Cleaner	11.160	lbs/month
Total	18.090	Lbs/Month
	0.070	Lbs/Hour
	0.00883	Grm/Sec

Speciation:

		Compound Wt Fraction	Compound Emissions	Adjusted Wt Fraction
Carburator Cleaner	Toluene	0.43	2.980	0.165
	Methanol	0.29	2.010	0.111
	Acetone	0.23	1.594	0.088
	Diacetone Alcohol	0.05	0.347	0.019
Brake Cleaner	Methyl Chloroform	0.99	11.048	0.611
	Other (NOS)	0.01	0.112	0.006
	Total		18.090	1.000

Site #17: County Building

Operation: Diesel Fuel Oil Combustion

Temporal Profile:	Hrs	Days	Weeks
	1	1	50

Equipment Specifications:

Equipment Used (#)	1.0
Operational Time (hrs)	50.0
Average Rated Horsepower	17
PM10 Emission Factor (g/bhp-hr)	1.0
Load Factor (% / 100)	1.0

Emissions: 0.0047 g/sec

0.000638

Emission rate scalar (intermittent use): 0.1370

NOTE:

Site #18: Denny's

Charbroiler

Operation: ***Charbroiling***

Temporal Profile:	24	5	52
	24	2	52

Materials:

Acetaldehyde (surrogate for TOG)

Emission Factor:

Pounds TOG/Hour	0.229

Emissions:	0.229	Lbs/Hour
	0.02885	g/s

Site #19a: Double Tree Guest Suites

Operation: Diesel Fuel Oil Combustion

Temporal Profile:	Hrs	Days	Weeks
	1	1	50

Equipment Specifications:

Equipment Used (#)	1.0
Operational Time (hrs)	50.0
Average Rated Horsepower	17
PM10 Emission Factor (g/bhp-hr)	1.0
Load Factor (% / 100)	1.0

Emissions: 0.0047 g/sec

0.000638

Emission rate scalar (intermittent use): 0.1370

NOTE:

Site #19B: Double Tree Guest Suites

Charbroiler

Operation: ***Charbroiling***

Temporal Profile:	9	5	52
	9	2	52

Materials:

Acetaldehyde (surrogate for TOG)

Emission Factor:

Pounds TOG/Hour	0.229	

Emissions:	0.229	Lbs/Hour
	0.02885	g/s

Site #20: El Pollo Loco

Charbroiler

Operation: ***Charbroiling***

Temporal Profile:	12	5	52
	12	2	52

Materials:

Acetaldehyde (surrogate for TOG)

Emission Factor:

Pounds TOG/Hour	0.229	

Emissions:	0.229	Lbs/Hour
	0.02885	g/s

Site #21: El Texate

Charbroiler

Operation: ***Charbroiling***

Temporal Profile:	10	5	52
	10	2	52

Materials:

Acetaldehyde (surrogate for TOG)

Emission Factor:

Pounds TOG/Hour	0.229

Emissions:	0.229	Lbs/Hour
	0.02885	g/s

Site #22a: Exxon

Gas Station

Operation: ***Gasoline Refueling/Breathing/Loading***

Temporal Profile:	24	7	52
	0	0	0

Materials:

Unleaded Gasoline (gal/day)	7000
Unleaded Gasoline (gal/mo)	210000
Unleaded Gasoline (gal/yr)	2520000

Emission Factor:

Pounds TOG/1000 gallons	0.349

Emissions:	0.101	Lbs/Hour
	0.01278	Grm/Sec

Note: This methodology is consistent with CARB Industry-Wide Gasoline Station HRA Methodology. http://www.arb.ca.gov/ab2588/RRAP-IWRA/gasiwra.pdf

Site #22b: Exxon

Gas Station

Operation: ***Gasoline Spillage***

Temporal Profile:	24	7	52
	0	0	0

Materials:

Unleaded Gasoline (gal/day)	7000
Unleaded Gasoline (gal/mo)	210000
Unleaded Gasoline (gal/yr)	2520000

Emission Factor:

Pounds TOG/1000 gallons	0.42

Emissions:	0.122	Lbs/Hour
	0.01538	Grm/Sec

Note: This methodology is consistent with CARB Industry-Wide Gasoline Station HRA Methodology. http://www.arb.ca.gov/ab2588/RRAP-IWRA/gasiwra.pdf

Site # 23: EZ Lube

Auto Repair

Operation: ***Solvent Evaporation***

Temporal Profile:	10	6	52
	0	0	52

Materials:

Carburator Cleaner	2.0	gal/month	6.93	VOC lbs/gal
Brake Cleaner	3.0	gal/month	11.16	VOC lbs/gal

Emissions: Average Monthly

Carburator Cleaner	13.860	lbs/month
Brake Cleaner	33.480	lbs/month
Total	47.340	Lbs/Month
	0.183	Lbs/Hour
	0.02312	Grm/Sec

Speciation:

		Compound Wt Fraction	Compound Emissions	Adjusted Wt Fraction
Carburator Cleaner	Toluene	0.43	5.960	0.126
	Methanol	0.29	4.019	0.085
	Acetone	0.23	3.188	0.067
	Diacetone Alcohol	0.05	0.693	0.015
Brake Cleaner	Methyl Chloroform	0.99	33.145	0.700
	Other (NOS)	0.01	0.335	0.007
	Total		47.340	1.000

Site #24: Finisher's Touch

Auto Repair

Operation: ***Automotive Refinishing***

Temporal Profile: 10 6 52

Materials:

Primer	1.5	gal/month	0.79	VOC lbs/gal
Top Coat	1.5	gal/month	3.5	VOC lbs/gal
Thinner / Reducer	1	gal/month	2.20	VOC lbs/gal

Emissions: Average Monthly

Primer	1.19	lbs/month
Top Coat	5.25	lbs/month
Thinner / Reducer	2.20	lbs/month
Total	8.64	Lbs/Month
	0.03	Lbs/Hour
	0.0042	Grm/Sec

Speciation:

		Compound Wt Fraction	Compound Emissions	Adjusted Wt Fraction
Primer:	2-butoxyethanol	0.80	0.948	0.110
	Other (NOS)	0.20	0.237	0.027
Top Coat	Xylene	0.05	0.263	0.030
	Ethylbenzene	0.05	0.263	0.030
	Other (NOS)	0.9	4.725	0.547
Thinner / Reducer	Xylene	0.50	1.100	0.127
	Other (NOS)	0.50	1.100	0.127
	Total		8.635	1.000
	Xylene total:			0.158

Site #25: Fisher Hardware & Lumber

Operation: HHD On-Site Mobile Source Activity (Receiving)

Temporal Profile:	**hrs**	**days**	**weeks**
Weekday	24	7	52

Number of Sources	1
Trucks per day	10
Volume/Baseline (VPH)	0.4
Vehicle Idle Time (hr)	0.08
Idle Emission Rate[(1)] (g/idle-hr)	1.475

Emission Rate (gr/sec) = ((Exhaust Emission Rate x Vehicle Idle Time x Traffic Volume)/(3600 sec/hr)

Toxic Emission Rate (gr/sec)	0.00001
Toxic Emission Rate (gr/sec/source)	1.42E-05
Area (m^2)	105
Toxic Emission Rate (gr/sec/m^2)	1.36E-07

Emission Rate Scalar by Ending Hour/VPH:

9	1
10	1
11	1
12	1
13	1
14	1
15	1
16	1

(1) Note: Emission factor is PM_{10} taken from EMFAC2007 run for calendar year 2015.

Site #26: Fritto Misto

Charbroiler

Operation: ***Charbroiling***

Temporal Profile:	9	5	52
	9	2	52

Materials:

Acetaldehyde (surrogate for TOG)

Emission Factor:

Pounds TOG/Hour	0.229

Emissions:	0.229	Lbs/Hour
	0.02885	g/s

Site #27: Georgio Cleaner

Operation: ***Dry Cleaning***
System: Open

Temporal Profile:	14	6	52
	0	0	52

Materials:

Perchloroethylene (gal/mo)	3
Product Density (lbs/gal)	13.55

Emission Factor:

Pound/Pound Used	0.95

0.107	Lbs/Hour
0.013	Grm/Sec

Site #28a: G Mak Investments/76 Station

Gas Station

Operation: ***Gasoline Refueling/Breathing/Loading***

Temporal Profile:	24	7	52
	0	0	0

Materials:

Unleaded Gasoline (gal/day)	5000
Unleaded Gasoline (gal/mo)	150000
Unleaded Gasoline (gal/yr)	1800000

Emission Factor:

Pounds TOG/1000 gallons	0.349

Emissions:	0.072	Lbs/Hour
	0.00913	Grm/Sec

Note: This methodology is consistent with CARB Industry-Wide Gasoline Station HRA Methodology. http://www.arb.ca.gov/ab2588/RRAP-IWRA/gasiwra.pdf

Site #28b: G Mak Investments/76 Station

Gas Station

Operation: ***Gasoline Spillage***

Temporal Profile:	24	7	52
	0	0	0

Materials:

Unleaded Gasoline (gal/day)	5000
Unleaded Gasoline (gal/mo)	150000
Unleaded Gasoline (gal/yr)	1800000

Emission Factor:

Pounds TOG/1000 gallons	0.42

Emissions:	0.087	Lbs/Hour
	0.01099	Grm/Sec

Note: This methodology is consistent with CARB Industry-Wide Gasoline Station HRA Methodology. http://www.arb.ca.gov/ab2588/RRAP-IWRA/gasiwra.pdf

Site #29 Greg's Cabinet Wood Finishing

Custom Furniture

Operation: **Furniture Finishing**

Temporal Profile: 9 5 52

Materials:

Varnish	2	gal/month	2.20 VOC lbs/gal

Emissions: Average Monthly

Varnish	4.40	lbs/month
Total	4.40	Lbs/Month
	0.02	Lbs/Hour
	0.0029	Grm/Sec

Speciation:

		Compound Wt Fraction	Compound Emissions	Adjusted Wt Fraction
Varnish	Xylene	0.50	2.200	0.500
	Other (NOS)	0.50	2.200	0.500
	Total		4.400	1.000

Site #30: Hard Tech Tshirt

Operation: HHD On-Site Mobile Source Activity (Receiving)

Temporal Profile:	**hrs**	**days**	**weeks**
Weekday	24	7	52

Number of Sources	1
Trucks per day	15
Volume/Baseline (VPH)	0.6
Vehicle Idle Time (hr)	0.08
Idle Emission Rate[(1)] (g/idle-hr)	1.475

Emission Rate (gr/sec) = ((Exhaust Emission Rate x Vehicle Idle Time x Traffic Volume)/(3600 sec/hr)

Toxic Emission Rate (gr/sec)	0.00002
Toxic Emission Rate (gr/sec/source)	2.13E-05
Area (m^2)	260
Toxic Emission Rate (gr/sec/m^2)	8.20E-08

Emission Rate Scalar by Ending Hour/VPH:

9	1
10	1
11	1
12	1
13	1
14	1
15	1
16	1

(1) Note: Emission factor is PM_{10} taken from EMFAC2007 run for calendar year 2015.

Site #31 Holmes/Lexus Body Shop

Auto Repair

Operation: ***Automotive Refinishing***

Temporal Profile: 9 5 52
4 2 52

Materials:

Primer	10	gal/mo	0.79 VOC lbs/gal
Top Coat	10	gal/mo	3.5 VOC lbs/gal
Thinner / Reducer	6	gal/mo	2.20 VOC lbs/gal

Emissions: Average Monthly

Primer	7.90	lbs/mo
Top Coat	35.00	lbs/mo
Thinner / Reducer	13.20	lbs/mo
Total	56.10	Lbs/Month
	0.25	Lbs/Hour
	0.0310	Grm/Sec

Speciation:

		Compound Wt Fraction	Compound Emissions	Adjusted Wt Fraction
Primer:	2-butoxyethanol	0.80	6.320	0.113
	Other (NOS)	0.20	1.580	0.028
Top Coat	Xylene	0.05	1.750	0.031
	Ethylbenzene	0.05	1.750	0.031
	Other (NOS)	0.9	31.500	0.561
Thinner / Reducer	Xylene	0.50	6.600	0.118
	Other (NOS)	0.50	6.600	0.118
	Total		56.100	1.000
	Xylene total:			0.149

Site #32 LeMans Body and Paint

Auto Repair

Operation: ***Automotive Refinishing***

Temporal Profile:	9	5	52
	9	1	52

Materials:

Primer	2	gal/mo	0.79 VOC lbs/gal
Top Coat	2	gal/mo	3.5 VOC lbs/gal
Thinner / Reducer	2	gal/mo	2.20 VOC lbs/gal

Emissions: Average Monthly

Primer	1.58	lbs/mo
Top Coat	7.00	lbs/mo
Thinner / Reducer	4.40	lbs/mo
Total	12.98	Lbs/Month
	0.06	Lbs/Hour
	0.0070	Grm/Sec

Speciation:

		Compound Wt Fraction	Compound Emissions	Adjusted Wt Fraction
Primer:	2-butoxyethanol	0.80	1.264	0.097
	Other (NOS)	0.20	0.316	0.024
Top Coat	Xylene	0.05	0.350	0.027
	Ethylbenzene	0.05	0.350	0.027
	Other (NOS)	0.9	6.300	0.485
Thinner / Reducer	Xylene	0.50	2.200	0.169
	Other (NOS)	0.50	2.200	0.169
	Total		12.980	1.000
	Xylene total:			0.196

Site #33: Le Merigot

Operation: Diesel Fuel Oil Combustion

Temporal Profile:	Hrs	Days	Weeks
	1	1	50

Equipment Specifications:

Equipment Used (#)	1.0
Operational Time (hrs)	50.0
Average Rated Horsepower	17
PM10 Emission Factor (g/bhp-hr)	1.0
Load Factor (% / 100)	1.0

Emissions: 0.0047 g/sec

0.000638

Emission rate scalar (intermittent use): 0.1370

NOTE:

Site #34a: Lincoln Blvd. Car Wash

Gas Station

Operation: ***Gasoline Refueling/Breathing/Loading***

Temporal Profile:	24	7	52
	0	0	0

Materials:

Unleaded Gasoline (gal/day)	1500
Unleaded Gasoline (gal/mo)	45000
Unleaded Gasoline (gal/yr)	540000

Emission Factor:

Pounds TOG/1000 gallons	0.349

Emissions:	0.022	Lbs/Hour
	0.00274	Grm/Sec

Note: This methodology is consistent with CARB Industry-Wide Gasoline Station HRA Methodology. http://www.arb.ca.gov/ab2588/RRAP-IWRA/gasiwra.pdf

Site #34b: Lincoln Blvd. Car Wash

Gas Station

Operation: ***Gasoline Spillage***

Temporal Profile:	24	7	52
	0	0	0

Materials:

Unleaded Gasoline (gal/day)	1500
Unleaded Gasoline (gal/mo)	45000
Unleaded Gasoline (gal/yr)	540000

Emission Factor:

Pounds TOG/1000 gallons	0.42

Emissions:	0.026	Lbs/Hour
	0.00330	Grm/Sec

Note: This methodology is consistent with CARB Industry-Wide Gasoline Station HRA Methodology. http://www.arb.ca.gov/ab2588/RRAP-IWRA/gasiwra.pdf

Site #35: Loews Beach Hotel

Operation: Diesel Fuel Oil Combustion

Temporal Profile:	Hrs	Days	Weeks
	1	1	50

Equipment Specifications:

Equipment Used (#)	1.0
Operational Time (hrs)	50.0
Average Rated Horsepower	17
PM10 Emission Factor (g/bhp-hr)	1.0
Load Factor (% / 100)	1.0

Emissions: 0.0047 g/sec

0.000638

Emission rate scalar (intermittent use): 0.1370

NOTE:

Site #36: Macy's Santa Monica

Operation: Diesel Fuel Oil Combustion

Temporal Profile:	Hrs	Days	Weeks
	1	1	50

Equipment Specifications:

Equipment Used (#)	1.0
Operational Time (hrs)	50.0
Average Rated Horsepower	17
PM10 Emission Factor (g/bhp-hr)	1.0
Load Factor (% / 100)	1.0

Emissions: 0.0047 g/sec

0.000638

Emission rate scalar (intermittent use): 0.1370

NOTE:

Site #37: Metropolitan Cleaner

Operation: ***Dry Cleaning***
System: Open

Temporal Profile:	12	7	52
	0	0	52

Materials:

Perchloroethylene (gal/mo)	5
Product Density (lbs/gal)	13.55

Emission Factor:

Pound/Pound Used	0.95

0.178	Lbs/Hour
0.022	Grm/Sec

Site # 38: Midas

Auto Repair

Operation: ***Solvent Evaporation***

Temporal Profile:	9	6	52
	0	0	52

Materials:

Carburator Cleaner	1.0	gal/month	6.93	VOC lbs/gal
Brake Cleaner	1.0	gal/month	11.16	VOC lbs/gal

Emissions: Average Monthly

Carburator Cleaner	6.930	lbs/month
Brake Cleaner	11.160	lbs/month
Total	18.090	Lbs/Month
	0.078	Lbs/Hour
	0.00982	Grm/Sec

Speciation:

		Compound Wt Fraction	Compound Emissions	Adjusted Wt Fraction
Carburator Cleaner	Toluene	0.43	2.980	0.165
	Methanol	0.29	2.010	0.111
	Acetone	0.23	1.594	0.088
	Diacetone Alcohol	0.05	0.347	0.019
Brake Cleaner	Methyl Chloroform	0.99	11.048	0.611
	Other (NOS)	0.01	0.112	0.006
	Total		18.090	1.000

Site # 39: Moto Club of Santa Monica

Motorcycle Repair

Operation: ***Solvent Evaporation***

Temporal Profile:	9	6	52
	0	0	52

Materials:

Carburator Cleaner	1.0	gal/month	6.93	VOC lbs/gal
Brake Cleaner	1.0	gal/month	11.16	VOC lbs/gal

Emissions: Average Monthly

Carburator Cleaner	6.930	lbs/month
Brake Cleaner	11.160	lbs/month
Total	18.090	Lbs/Month
	0.078	Lbs/Hour
	0.00982	Grm/Sec

Speciation:

		Compound Wt Fraction	Compound Emissions	Adjusted Wt Fraction
Carburator Cleaner	Toluene	0.43	2.980	0.165
	Methanol	0.29	2.010	0.111
	Acetone	0.23	1.594	0.088
	Diacetone Alcohol	0.05	0.347	0.019
Brake Cleaner	Methyl Chloroform	0.99	11.048	0.611
	Other (NOS)	0.01	0.112	0.006
	Total		18.090	1.000

Site #40a: Municipal Gas

Gas Station

Operation: ***Gasoline Refueling/Breathing/Loading***

Temporal Profile:	24	7	52
	0	0	0

Materials:

Unleaded Gasoline (gal/day)	2800
Unleaded Gasoline (gal/mo)	84000
Unleaded Gasoline (gal/yr)	1008000

Emission Factor:

Pounds TOG/1000 gallons	0.349

Emissions:	0.041	Lbs/Hour
	0.00511	Grm/Sec

Note: This methodology is consistent with CARB Industry-Wide Gasoline Station HRA Methodology. http://www.arb.ca.gov/ab2588/RRAP-IWRA/gasiwra.pdf

Site #40b: Municipal Gas

Gas Station

Operation: ***Gasoline Spillage***

Temporal Profile:	24	7	52
	0	0	0

Materials:

Unleaded Gasoline (gal/day)	2800
Unleaded Gasoline (gal/mo)	84000
Unleaded Gasoline (gal/yr)	1008000

Emission Factor:

Pounds TOG/1000 gallons	0.42

Emissions:	0.049	Lbs/Hour
	0.00615	Grm/Sec

Note: This methodology is consistent with CARB Industry-Wide Gasoline Station HRA Methodology. http://www.arb.ca.gov/ab2588/RRAP-IWRA/gasiwra.pdf

Site #41: Norms

Charbroiler

Operation: ***Charbroiling***

Temporal Profile:	24	5	52
	24	2	52

Materials:

Acetaldehyde (surrogate for TOG)

Emission Factor:

Pounds TOG/Hour	0.229

Emissions:	0.229	Lbs/Hour
	0.02885	g/s

Site #42: Public Safety Bldg.

Operation: Diesel Fuel Oil Combustion

Temporal Profile:	Hrs	Days	Weeks
	1	1	50

Equipment Specifications:

Equipment Used (#)	1.0
Operational Time (hrs)	50.0
Average Rated Horsepower	17
PM10 Emission Factor (g/bhp-hr)	1.0
Load Factor (% / 100)	1.0

Emissions: 0.0047 g/sec

0.000638

Emission rate scalar (intermittent use): 0.1370

NOTE:

Site #43: Quality Express Cleaners

Operation: ***Dry Cleaning***
System: Open

Temporal Profile:	9	6	52
	0	0	52

Materials:

Perchloroethylene (gal/mo)	5
Product Density (lbs/gal)	13.55

Emission Factor:

Pound/Pound Used	0.95

0.277	Lbs/Hour
0.035	Grm/Sec

Site #44: RAND

Operation: ***Commercial Physical Research***

Temporal Profile:	24	5	52
	24	2	52

Emissions: FINDS Database 2000 Emission Inventory (Facility ID 1308)

Air Toxics	75.73	Lbs/Year
	6.31	Lbs/Month
	0.009	Lbs/Hour
	0.00110	Grm/Sec

Speciation:

		Compound Emissions	Adjusted Wt Fraction
Solvent	1,3-Butadiene	0.004	5.28E-05
	Benzene	0.042	5.55E-04
	Chlorodifluoromethane (Freon 22)	25.000	3.30E-01
	Formaldehyde	0.116	1.53E-03
	Perchloroethylene	50.560	6.68E-01
	Total	75.72	1.000

Site # 45: Red Line Service

Auto Repair

Operation: ***Solvent Evaporation***

Temporal Profile:	9	6	52
	0	0	52

Materials:

Carburator Cleaner	2.0	gal/month	6.93	VOC lbs/gal
Brake Cleaner	2.0	gal/month	11.16	VOC lbs/gal

Emissions: Average Monthly

Carburator Cleaner	13.860	lbs/month
Brake Cleaner	22.320	lbs/month
Total	36.180	Lbs/Month
	0.156	Lbs/Hour
	0.01963	Grm/Sec

Speciation:

		Compound Wt Fraction	Compound Emissions	Adjusted Wt Fraction
Carburator Cleaner	Toluene	0.43	5.960	0.165
	Methanol	0.29	4.019	0.111
	Acetone	0.23	3.188	0.088
	Diacetone Alcohol	0.05	0.693	0.019
Brake Cleaner	Methyl Chloroform	0.99	22.097	0.611
	Other (NOS)	0.01	0.223	0.006
	Total		36.180	1.000

Site #46 Royalty Auto body

Auto Repair

Operation: ***Automotive Refinishing***

Temporal Profile: 9 6 52
0 0 52

Materials:

Primer	2	gal/mo	0.79 VOC lbs/gal
Top Coat	2	gal/mo	3.5 VOC lbs/gal
Thinner / Reducer	2	gal/mo	2.20 VOC lbs/gal

Emissions: Average Monthly

Primer	1.58	lbs/mo
Top Coat	7.00	lbs/mo
Thinner / Reducer	4.40	lbs/mo
Total	12.98	Lbs/Month
	0.06	Lbs/Hour
	0.0070	Grm/Sec

Speciation:

		Compound Wt Fraction	Compound Emissions	Adjusted Wt Fraction
Primer:	2-butoxyethanol	0.80	1.264	0.097
	Other (NOS)	0.20	0.316	0.024
Top Coat	Xylene	0.05	0.350	0.027
	Ethylbenzene	0.05	0.350	0.027
	Other (NOS)	0.9	6.300	0.485
Thinner / Reducer	Xylene	0.50	2.200	0.169
	Other (NOS)	0.50	2.200	0.169
	Total		12.980	1.000
	Xylene total:			0.196

Site #47: SM Civic Auditorium

Operation: Diesel Fuel Oil Combustion

Temporal Profile:	Hrs	Days	Weeks
	1	1	50

Equipment Specifications:

Equipment Used (#)	1.0
Operational Time (hrs)	50.0
Average Rated Horsepower	17
PM10 Emission Factor (g/bhp-hr)	1.0
Load Factor (% / 100)	1.0

Emissions: 0.0047 g/sec

0.000638

Emission rate scalar (intermittent use): 0.1370

NOTE:

Site #48: Sears

Operation: Diesel Fuel Oil Combustion

Temporal Profile:	Hrs	Days	Weeks
	1	1	50

Equipment Specifications:

Equipment Used (#)	1.0
Operational Time (hrs)	50.0
Average Rated Horsepower	17
PM10 Emission Factor (g/bhp-hr)	1.0
Load Factor (% / 100)	1.0

Emissions: 0.0047 g/sec

0.000638

Emission rate scalar (intermittent use): 0.1370

NOTE:

Site # 49: Seaside Motor

Auto Repair

Operation: ***Solvent Evaporation***

Temporal Profile:	9	5	52
	0	0	52

Materials:

Carburator Cleaner	2.0	gal/month	6.93	VOC lbs/gal
Brake Cleaner	4.0	gal/month	11.16	VOC lbs/gal

Emissions: Average Monthly

Carburator Cleaner	13.860	lbs/month
Brake Cleaner	44.640	lbs/month
Total	58.500	Lbs/Month
	0.302	Lbs/Hour
	0.03809	Grm/Sec

Speciation:

		Compound Wt Fraction	Compound Emissions	Adjusted Wt Fraction
Carburator Cleaner	Toluene	0.43	5.960	0.102
	Methanol	0.29	4.019	0.069
	Acetone	0.23	3.188	0.054
	Diacetone Alcohol	0.05	0.693	0.012
Brake Cleaner	Methyl Chloroform	0.99	44.194	0.755
	Other (NOS)	0.01	0.446	0.008
	Total		58.500	1.000

Site #50a: Shell

Gas Station

Operation: ***Gasoline Refueling/Breathing/Loading***

Temporal Profile:	24	7	52
	0	0	0

Materials:

Unleaded Gasoline (gal/day)	5000
Unleaded Gasoline (gal/mo)	150000
Unleaded Gasoline (gal/yr)	1800000

Emission Factor:

Pounds TOG/1000 gallons	0.349

Emissions:	0.072	Lbs/Hour
	0.00913	Grm/Sec

Note: This methodology is consistent with CARB Industry-Wide Gasoline Station HRA Methodology. http://www.arb.ca.gov/ab2588/RRAP-IWRA/gasiwra.pdf

Site #50b: Shell

Gas Station

Operation: ***Gasoline Spillage***

Temporal Profile:	24	7	52
	0	0	0

Materials:

Unleaded Gasoline (gal/day)	5000
Unleaded Gasoline (gal/mo)	150000
Unleaded Gasoline (gal/yr)	1800000

Emission Factor:

Pounds TOG/1000 gallons	0.42

Emissions:	0.087	Lbs/Hour
	0.01099	Grm/Sec

Note: This methodology is consistent with CARB Industry-Wide Gasoline Station HRA Methodology. http://www.arb.ca.gov/ab2588/RRAP-IWRA/gasiwra.pdf

Site #51: Sheraton Delfina

Operation: Diesel Fuel Oil Combustion

Temporal Profile:	Hrs	Days	Weeks
	1	1	50

Equipment Specifications:

Equipment Used (#)	1.0
Operational Time (hrs)	50.0
Average Rated Horsepower	17
PM10 Emission Factor (g/bhp-hr)	1.0
Load Factor (% / 100)	1.0

Emissions: 0.0047 g/sec

0.000638

Emission rate scalar (intermittent use): 0.1370

NOTE:

Site # 52: Stripper Herk

Industrial

Operation: ***Various***

	hrs	days	weeks
Temporal Profile:	24	7	52

1.63E-01	g/sec	FIND Search Results Permit File
1.29	lbs/hr	
31.01	lbs/day	
11320	lbs/year	

Emissions:

	Emissions	Adjusted
Compound	**(g/sec)**	**Wt Fraction**
Methylene Chloride	1.63E-01	1.00E+00
Total	**1.63E-01**	**1.00E+00**

Site #53: Tommy's Hamburgers

Charbroiler

Operation: ***Charbroiling***

Temporal Profile:	15	5	52
	15	2	52

Materials:

Acetaldehyde (surrogate for TOG)

Emission Factor:

Pounds TOG/Hour	0.229

Emissions:	0.229	Lbs/Hour
	0.02885	g/s

Site #54a: U-Haul

Gas Station

Operation: ***Gasoline Refueling/Breathing/Loading***

Temporal Profile:	24	7	52
	0	0	0

Materials:

Unleaded Gasoline (gal/day)	500
Unleaded Gasoline (gal/mo)	15000
Unleaded Gasoline (gal/yr)	180000

Emission Factor:

Pounds TOG/1000 gallons	0.349

Emissions:	0.007	Lbs/Hour
	0.00091	Grm/Sec

Note: This methodology is consistent with CARB Industry-Wide Gasoline Station HRA Methodology. http://www.arb.ca.gov/ab2588/RRAP-IWRA/gasiwra.pdf

Site #54b: U-Haul

Gas Station

Operation: ***Gasoline Spillage***

Temporal Profile:	24	7	52
	0	0	0

Materials:

Unleaded Gasoline (gal/day)	500
Unleaded Gasoline (gal/mo)	15000
Unleaded Gasoline (gal/yr)	180000

Emission Factor:

Pounds TOG/1000 gallons	0.42

Emissions:	0.009 Lbs/Hour
	0.00110 Grm/Sec

Note: This methodology is consistent with CARB Industry-Wide Gasoline Station HRA Methodology. http://www.arb.ca.gov/ab2588/RRAP-IWRA/gasiwra.pdf

Site #55: Viceroy Hotel

Operation: Diesel Fuel Oil Combustion

Temporal Profile:	Hrs	Days	Weeks
	1	1	50

Equipment Specifications:

Equipment Used (#)	1.0
Operational Time (hrs)	50.0
Average Rated Horsepower	17
PM10 Emission Factor (g/bhp-hr)	1.0
Load Factor (% / 100)	1.0

Emissions: 0.0047 g/sec

0.000638

Emission rate scalar (intermittent use): 0.1370

NOTE:

APPENDIX D

ISCST3 Model Output File

Due to the large size of this Appendix, it is available on-line.

APPENDIX F

Client-Supplied Title Report

Leighton

1. PR Checklist

PRELIMINARY TITLE REPORT OVERVIEW
Created May 30, 2008

File #: 3029742
Title Officer: Michelle Pascual

Property Address: 601 Pico Boulevard, Santa Monica, CA 90405
APN #: 4290-005-900

Date of Prelim: March 18, 2008

Prelim Vesting:

Taxes:

1st Half Taxes:	paid	open
2nd Half Taxes:	paid	open
Supplemental Taxes Due:	no	yes
Delinquent/Defaulted Taxes Due:	no	yes

Comments: No general taxes found in prelim

- **Liens/Judgments:** Item#: 6&7
- **Any Requirements:** Item#: 10

Items to remain at closing:

DISCLAIMER THE TITLE INFORMATION CONTAINED HEREIN IS SUPPLIED AS A COURTESY ONLY AND IS NOT INTENDED TO SUPPLEMENT OR TO EXTEND THE COVERAGE OF THE UNDERLYING TITLE REPORT. REFERENCE SHOULD BE MADE TO THE TITLE REPORT FOR ALL QUESTIONS CONCERNING THE STATUS OF THE TITLE TO THE SUBJECT PROPERTY. FIRST AMERICAN ACCEPTS NO LIABILITY FOR THE INFORMATION CONTAINED HEREIN. REFERENCE SHOULD BE MADE TO THE UNDERLYING TITLE REPORT FOR ALL QUESTIONS CONCERNING THE TITLE STATUS OF THE PROPERTY.

2. Preliminary Report - Updated 08/04/2009

CLTA Preliminary Report Form
(Rev. 11/06)

Order Number: 3029742 (60)
Page Number: 1

Updated

First American Title Company

11175 Azusa Court
Rancho Cucamonga, CA 91730

Virginia Hyatt
Santa Monica Malibu Unified School District
1651 Sixteenth Street
Santa Monica, CA 90404-3801
Phone:
Fax:

Customer Reference:	SANTA MONICA HIGH SCHOOL
Order Number:	3029742 (60)
Title Officer:	Michelle Pascual
Phone:	(866)901-5866
Fax No.:	(866)878-7977
E-Mail:	mpascual@firstam.com
Buyer:	
Property:	601 Pico Boulevard Santa Monica, CA

PRELIMINARY REPORT

In response to the above referenced application for a policy of title insurance, this company hereby reports that it is prepared to issue, or cause to be issued, as of the date hereof, a Policy or Policies of Title Insurance describing the land and the estate or interest therein hereinafter set forth, insuring against loss which may be sustained by reason of any defect, lien or encumbrance not shown or referred to as an Exception below or not excluded from coverage pursuant to the printed Schedules, Conditions and Stipulations of said Policy forms.

The printed Exceptions and Exclusions from the coverage and Limitations on Covered Risks of said policy or policies are set forth in Exhibit A attached. *The policy to be issued may contain an arbitration clause. When the Amount of Insurance is less than that set forth in the arbitration clause, all arbitrable matters shall be arbitrated at the option of either the Company or the Insured as the exclusive remedy of the parties.* Limitations on Covered Risks applicable to the CLTA and ALTA Homeowner's Policies of Title Insurance which establish a Deductible Amount and a Maximum Dollar Limit of Liability for certain coverages are also set forth in Exhibit A. Copies of the policy forms should be read. They are available from the office which issued this report.

Please read the exceptions shown or referred to below and the exceptions and exclusions set forth in Exhibit A of this report carefully. The exceptions and exclusions are meant to provide you with notice of matters which are not covered under the terms of the title insurance policy and should be carefully considered.

It is important to note that this preliminary report is not a written representation as to the condition of title and may not list all liens, defects, and encumbrances affecting title to the land.

Order Number: 3029742 (60)
Page Number: 2

This report (and any supplements or amendments hereto) is issued solely for the purpose of facilitating the issuance of a policy of title insurance and no liability is assumed hereby. If it is desired that liability be assumed prior to the issuance of a policy of title insurance, a Binder or Commitment should be requested.

First American Title

Dated as of August 04, 2009 at 7:30 A.M.

The form of Policy of title insurance contemplated by this report is:

To Be Determined

A specific request should be made if another form or additional coverage is desired.

Title to said estate or interest at the date hereof is vested in:

SANTA MONICA UNIFIED SCHOOL DISTRICT, ALSO KNOWN AS SANTA MONICA CITY HIGH SCHOOL DISTRICT OF LOS ANGELES AS TO PARCELS 1 TO 4 AND SANTA MONICA CITY HIGH SCHOOL DISTRICT OF LOS ANGELES, AS TO LOTS 5, 13 OF PARCEL 5, SANTA MONICA CITY HIGH SCHOOL DISTRICT OF LOS ANGELES COUNTY, AS TO LOTS 6, 7, 8, 9, 10, 11, 12, 21 OF PARCEL 5

The estate or interest in the land hereinafter described or referred to covered by this Report is:

A fee.

The Land referred to herein is described as follows:

(See attached Legal Description)

At the date hereof exceptions to coverage in addition to the printed Exceptions and Exclusions in said policy form would be as follows:

1. General and special taxes and assessments for the fiscal year 2009-2010, a lien not yet due or payable.

1a. General and special taxes and assessments for the fiscal year 2008-2009 are exempt.

2. The lien of supplemental taxes, if any, assessed pursuant to Chapter 3.5 commencing with Section 75 of the California Revenue and Taxation Code.

3. Water rights, claims or title to water, whether or not shown by the public records.

4. An easement shown or dedicated on the Map as referred to in the legal description

For: Cement walk and incidental purposes.

Affects Parcel 1

5. Covenants, conditions, restrictions and easements in the document recorded in Book 1246, Page 54 of Deeds, but deleting any covenant, condition, or restriction indicating a preference, limitation or discrimination based on race, color, religion, sex, sexual orientation, marital status, ancestry, disability, handicap, familial status, national origin or source of income (as defined in California Government Code §12955(p)), to the extent such covenants, conditions or restrictions violate 42 U.S.C. §3604(c) or California Government Code §12955. Lawful restrictions under state and federal law on the age of occupants in senior housing or housing for older persons shall not be construed as restrictions based on familial status.

6. Covenants, conditions, restrictions and easements in the document recorded in Book 14244, Page 55 of Official Records, but deleting any covenant, condition, or restriction indicating a preference, limitation or discrimination based on race, color, religion, sex, sexual orientation, marital status, ancestry, disability, handicap, familial status, national origin or source of income (as defined in California Government Code §12955(p)), to the extent such covenants, conditions or restrictions violate 42 U.S.C. §3604(c) or California Government Code §12955. Lawful restrictions under state and federal law on the age of occupants in senior housing or housing for older persons shall not be construed as restrictions based on familial status.

   Affects Parcel 2 Lot 84

7. The terms and provisions contained in the document entitled "Final Order of Condemnation" recorded November 24, 1952 as Instrument No. 3543 in Book 40371, Page 375 of Official Records.

   Affects Parcel 3 Lot 11

8. The terms and provisions contained in the document entitled "Final Order of Condemnation" recorded October 16, 1953 as Instrument No. 3961 in Book 42942, Page 422 of Official Records.

   Affects Parcel 3 Lot 24.

9. A waiver of any claims for damages by reason of the location, construction, landscaping or maintenance of a contiguous freeway, highway or roadway, as contained in the document recorded February 17, 1960 as Instrument No. 1652 in Book D-752, Page 350 of Official Records.

   Affects Parcel 4.

10. An easement for highway structure footings upon, along and under that portion of said land and incidental purposes in the document recorded October 8, 1964 as Instrument No. 1378 of Official Records.

    Affects Parcel 2 Lots 79 and 80.

11. A subsurface oil and gas lease, executed by Eliza Donatoni as lessor and Jade Oil & Gas Co. as lessee, recorded October 14, 1964 as Instrument No. 7004 in Book M1646, Page 16 of Official Records, affecting the land lying below a depth of 500 feet from the surface thereof, without the right of surface entry.

    Affects Parcel 2 Lots 80 and 81.

12. Abutter's rights of ingress and egress to or from State Freeway have been relinquished in the document recorded January 26, 1971 as Instrument No. 33 of Official Records.

    Affects Parcel 3 Lot 7 and other property.

13. An easement for street and utility purposes and incidental purposes in the document recorded June 12, 1986 as Instrument No. 86-736149 of Official Records.

    Affects Parcel 3 Lot 7 and other property.

14. An easement for alley and incidental purposes in the document recorded November 1, 1993 as Instrument No. 93-2122897 of Official Records.

    Terms and provisions contained in the above document.

    Affects Parcel 3 Lots 7, 8 and 25 and also Parcel 4 Lots 42, 58 and 59 and other property.

15. An easement for the construction and maintenance of retaining wall footings for the lateral support of a highway and incidental purposes in the document recorded November 1, 1993 as Instrument No. 93-2122898 of Official Records.

    Terms and provisions contained in the above document.

    Affects Parcel 4 Lots 42, 58 and 59 and other property.

16. An easement for the construction of a Route 10 freeway and incidental purposes in the document recorded November 1, 1993 as Instrument No. 93-2122899 of Official Records.

    Terms and provisions contained in the above document.

    Affects Parcel 4 Lots 42, 58 and 59 and other property.

17. Intentionally Deleted

18. Intentionally Deleted

19. Intentionally Deleted

20. With respect to Governmental Facilities, we will require copies of the articles of organization, bylaws, and other governing documents and any amendments thereto. Other requirements will be made following a review of such documents.

21. Any facts, rights, interests or claims which would be disclosed by a correct ALTA/ACSM survey.

22. Rights of parties in possession.

    The following matters affects Parcel 5:

23. A deed of trust to secure an original indebtedness of $18,000.00 recorded November 24, 1947 in Book 25736, Page 217 of Official Records.

Dated:	September 1, 1947
Trustor:	Walter Smith, a single man
Trustee:	Security-First National Bank of Los Angeles, a corporation
Beneficiary:	William H. Coleman and Mary Ogden Coleman, husband and wife

24. The terms and provisions contained in the document entitled "Covenant and Agreement" recorded November 23, 1987 as Instrument No. 87-1867116 of Official Records.

(Affects Parcel 5 and other property)

25. The effect of a map purporting to show the property metes and bounds description.

26. All that portion of Seventh Street, 80.00 feet wide, vacated by City Resolution No. 2583 and Adopted March 13, 1962, shown on sheet 2 as "remainder parcel" on the map of Parcel Map No. 18134, in the City of Santa Monica , County of Los Angeles, State of California, as per map filed in Book 202 Pages 21 to 23 inclusive of Parcel Maps, in the office of the County Recorder of said County, and referred to in document recorded November 1, 1993 as Instrument No. 93-2122897 of Official Records, in said office of the County Recorder.

(Affects Parcels 2 and 4)

27. Any statutory lien for labor or materials arising by reason of a work of improvement, as disclosed by a notice of completion recorded December 23, 2008 as Instrument No. 20082242743 of Official Records, which reflects a completion date of November 20, 2008.

(Affects Parcel 1)

28. Any statutory lien for labor or materials arising by reason of a work of improvement, as disclosed by a notice of completion recorded December 23, 2008 as Instrument No. 20082242746 of Official Records, which reflects a completion date of November 20, 2008.

(Affects Parcel 1)

29. Any statutory lien for labor or materials arising by reason of a work of improvement, as disclosed by a notice of completion recorded December 23, 2008 as Instrument No. 20082242747 of Official Records, which reflects a completion date of December 09, 2008.

(Affects Parcel 1)

30. Any statutory lien for labor or materials arising by reason of a work of improvement, as disclosed by a notice of completion recorded March 30, 2009 as Instrument No. 20090451184 of Official Records, which reflects a completion date of February 23, 2009.

(Affects Parcel 1)

31. Any statutory lien for labor or materials arising by reason of a work of improvement, as disclosed by a notice of completion recorded April 07, 2009 as Instrument No. 20090503278 of Official Records, which reflects a completion date of March 17, 2009.

(Affects Parcel 1)

INFORMATIONAL NOTES

Note: The policy to be issued may contain an arbitration clause. When the Amount of Insurance is less than the certain dollar amount set forth in any applicable arbitration clause, all arbitrable matters shall be arbitrated at the option of either the Company or the Insured as the exclusive remedy of the parties. If you desire to review the terms of the policy, including any arbitration clause that may be included, contact the office that issued this Commitment or Report to obtain a sample of the policy jacket for the policy that is to be issued in connection with your transaction.

1. The property covered by this report is vacant land.

2. According to the public records, there has been no conveyance of the land within a period of twenty-four months prior to the date of this report, except as follows:

   None

3. This preliminary report/commitment was prepared based upon an application for a policy of title insurance that identified land by street address or assessor's parcel number only. It is the responsibility of the applicant to determine whether the land referred to herein is in fact the land that is to be described in the policy or policies to be issued.

4. It appears that a work of improvement is in progress or recently completed on the land. The Company will require various documents and information, including but not limited to a completed mechanics' lien risk analysis, construction contract(s), lien waivers, loan agreement, disbursement information, executed indemnity agreement and current financial information from proposed indemnitors, in order to determine whether mechanics' lien insurance can be issued. Other requirements may be made following the review of such documents and information.

The map attached, if any, may or may not be a survey of the land depicted hereon. First American expressly disclaims any liability for loss or damage which may result from reliance on this map except to the extent coverage for such loss or damage is expressly provided by the terms and provisions of the title insurance policy, if any, to which this map is attached.

LEGAL DESCRIPTION

Real property in the City of Santa Monica, County of Los Angeles, State of California, described as follows:

PARCEL 1:

LOT A OF TRACT NO. 3859, IN THE CITY OF SANTA MONICA, COUNTY OF LOS ANGELES, STATE OF CALIFORNIA, AS PER MAP RECORDED IN BOOK 56, PAGE 7, OF MAPS, TOGETHER WITH THOSE PORTIONS OF MICHIGAN AVENUE, AS SHOWN ON THE MAP OF CENTRAL ADDITION, RECORDED IN BOOK 3, PAGES 176 AND 177, OF MISCELLANEOUS RECORDS AND ON THE MAP OF BANDINI TRACT, RECORDED IN BOOK 55, PAGE 56, OF MISCELLANEOUS RECORDS, ALL IN THE OFFICE OF THE RECORDER OF LOS ANGELES COUNTY, WHICH WAS VACATED BY RESOLUTION NO. 1288, A COPY OF WHICH RECORDED AUGUST 2, 1954 AS INSTRUMENT NO. 2388, IN BOOK 45211, PAGE 115, OF OFFICIAL RECORDS OF SAID COUNTY RECORDER, TITLE TO WHICH WOULD PASS WITH A LEGAL CONVEYANCE OF SAID LOT A.

EXCEPT THAT PORTION OF LOT A DESCRIBED IN THE DEED RECORDED AUGUST 2, 1954 AS INSTRUMENT NO. 2387, IN BOOK 45211, PAGE 122, OFFICIAL RECORDS OF SAID COUNTY RECORDER.

PARCEL 2:

LOTS 79, 80, 81, 82, 83, 84, 85 AND 86 OF THE CENTRAL ADDITION TO SANTA MONICA, IN THE CITY OF SANTA MONICA, COUNTY OF LOS ANGELES, STATE OF CALIFORNIA, AS PER MAP RECORDED IN BOOK 3 PAGES 176 AND 177 OF MISCELLANEOUS RECORDS, IN THE OFFICE OF THE COUNTY RECORDER OF SAID COUNTY.

EXCEPT ANY PORTION OF SAID LOT 79 LYING WESTERLY OF THE EASTERLY LINE OF THE LAND DESCRIBED IN THE DEED RECORDED NOVEMBER 11, 1993 AS INSTRUMENT NO. 93-2122897, OF OFFICIAL RECORDS, IN THE OFFICE OF THE COUNTY RECORDER OF SAID COUNTY.

ALSO EXCEPT THEREFROM, ALL OIL, MINERALS, NATURAL GAS AND OTHER HYDROCARBONS BY WHATSOEVER NAME KNOWN, THAT MAY BE WITHIN OR UNDER THE HEREIN CONVEYED PARCEL OF LAND, AND THE RIGHTS THERETO, TOGETHER WITH CERTAIN OTHER CONDITIONS, AS EXCEPTED AND RESERVED IN DEEDS TO THE STATE OF CALIFORNIA RECORDED IN BOOK D904 PAGE 284, BOOK D740 PAGE 82, BOOK D748 PAGE 681, BOOK D698 PAGE 772, BOOK D787 PAGE 112, BOOK D791 PAGE 667, AND IN BOOK D726 PAGE 685 OF OFFICIAL RECORDS, IN THE OFFICE OF THE COUNTY RECORDER OF SAID COUNTY.

PARCEL 3:

LOTS 8 THROUGH 25, INCLUSIVE, OF CENTRAL ADDITION TO SANTA MONICA, IN THE CITY OF SANTA MONICA, COUNTY OF LOS ANGELES, STATE OF CALIFORNIA, AS PER MAP RECORDED IN BOOK 3, PAGES 176 AND 177 OF MISCELLANEOUS RECORDS IN THE OFFICE OF THE COUNTY RECORDER OF SAID COUNTY, TOGETHER WITH THE SOUTHWESTERLY HALF OF SIXTH STREET, 80 FEET WIDE, VACATED BY THE CITY OF SANTA MONICA RESOLUTION NO. 1288, RECORDED AUGUST 2, 1954 IN BOOK 45211, PAGE 115, OF OFFICIAL RECORDS, AND A PORTION OF THE ALLEY WHICH IS OFFICIALLY KNOWN AS FIFTH COURT, 20 FEET WIDE,

(LYING BETWEEN FIFTH AND SIXTH STREET) VACATED BY THE CITY OF SANTA MONICA RESOLUTION NO. 4101 RECORDED NOVEMBER 20, 1970 AS INSTRUMENT NO. 3709 OF OFFICIAL RECORDS OF SAID COUNTY AND THAT PORTION OF THE NORTHEASTERLY HALF OF FIFTH STREET, 60 FEET WIDE, VACATED BY THE CITY OF SANTA MONICA SPECIAL ORDINANCE NO. 619 ADOPTED AND APPROVED FEBRUARY 2, 1932.
ALSO THOSE PORTIONS OF LOTS 7 AND 26 OF SAID CENTRAL ADDITION TO SANTA MONICA DESCRIBED AS PARCEL 1 IN DIRECTOR'S DEED FROM THE STATE OF CALIFORNIA TO SANTA MONICA UNIFIED SCHOOL DISTRICT RECORDED JANUARY 26, 1971 AS INSTRUMENT NO. 33 OF OFFICIAL RECORDS IN THE OFFICE OF THE COUNTY RECORDER OF SAID COUNTY.

EXCEPT ANY PORTION OF SAID LAND LYING WESTERLY OF THE EASTERLY LINE OF A STRIP OF LAND DESCRIBED IN THE DEED RECORDED NOVEMBER 1, 1993 AS INSTRUMENT NO. 93-2122897, OF OFFICIAL RECORDS, IN THE OFFICE OF THE COUNTY RECORDER OF SAID COUNTY.

EXCEPTING THEREFROM ALL OIL, OIL RIGHTS, MINERALS, MINERAL RIGHTS, NATURAL GAS, NATURAL GAS RIGHTS, AND OTHER HYDROCARBONS BY WHATSOEVER NAME KNOWN THAT MAY BE WITHIN OR UNDER THE PARCEL OF LAND HEREINABOVE DESCRIBED, TOGETHER WITH THE PERPETUAL RIGHT OF DRILLING, MINING, EXPLORING AND OPERATING THEREFOR AND REMOVING THE SAME FROM SAID LAND OR ANY OTHER LAND, INCLUDING THE RIGHT TO WHIPSTOCK OR DIRECTIONALLY DRILL AND MINE FROM THE LANDS OTHER THAN THOSE HEREINABOVE DESCRIBED, OIL OR GAS WELLS, TUNNELS AND SHAFTS INTO, THROUGH OR ACROSS THE SUBSURFACE OF THE LAND HEREINABOVE DESCRIBED, AND THE BOTTOM SUCH WHIPSTOCKED OR DIRECTIONALLY DRILLED WELLS, TUNNELS AND SHAFTS UNDER AND BENEATH OR BEYOND THE EXTERIOR LIMITS THEREOF, AND TO REDRILL, RETUNNEL, EQUIP, MAINTAIN, REPAIR, DEEPEN AND OPERATE ANY SUCH WELLS OR MINES, WITHOUT, HOWEVER, THE RIGHT TO DRILL, MINE, EXPLORE AND OPERATE THROUGH THE SURFACE OR THE UPPER 100 FEET OF THE SUBSURFACE OF THE LAND HEREINABOVE DESCRIBED OR OTHERWISE IN SUCH MANNER AS TO ENDANGER THE SAFETY OF ANY HIGHWAY THAT MAY BE CONSTRUCTED ON SAID LAND AS EXCEPTED BY ROBERT L. RIDDLE AND PETRA C. RIDDLE, HUSBAND AND WIFE, IN DEED RECORDED MAY 29, 1963, AS INSTRUMENT NO. 1821, AS TO LOT 7.

PARCEL 4:

LOTS 42 THROUGH 59, INCLUSIVE, OF CENTRAL ADDITION TO SANTA MONICA, IN THE CITY OF SANTA MONICA, COUNTY OF LOS ANGLES, STATE OF CALIFORNIA, AS PER MAP RECORDED IN BOOK 3, PAGES 176 AND 177 OF MISCELLANEOUS RECORDS, IN THE OFFICE OF THE COUNTY RECORDER OF SAID COUNTY, TOGETHER WITH THE NORTHEASTERLY HALF OF SIXTH STREET, 80 FEET WIDE, VACATED BY THE CITY OF SANTA MONICA RESOLUTION NO. 1288, RECORDED AUGUST 2, 1954 IN BOOK 45211, PAGE 115, OF OFFICIAL RECORDS, AND A PORTION OF THE ALLEY WHICH IS OFFICIALLY KNOWN AS SIXTH COURT, 20 FEET WIDE (LYING BETWEEN SIXTH AND SEVENTH STREET) VACATED BY THE CITY OF SANTA MONICA SPECIAL ORDINANCE NO. 619 ADOPTED AND APPROVED FEBRUARY 2, 1932.

EXCEPT ANY PORTION OF SAID LAND LYING WESTERLY OF THE EASTERLY LINE OF THE STRIP OF LAND DESCRIBED IN THE DEED RECORDED NOVEMBER 1, 1993 AS INSTRUMENT NO. 93-2122897, OF OFFICIAL RECORDS, IN THE OFFICE OF THE COUNTY RECORDER OF SAID COUNTY.

ALSO EXCEPT THOSE PORTIONS OF SAID LOTS 42, 58, 59 AND THAT PORTION OF THE 20

FOOT ALLEY VACATED, LYING BETWEEN SAID AFOREMENTIONED LOTS DESCRIBED IN THE DEED TO THE STATE OF CALIFORNIA, RECORDED ON FEBRUARY 17, 1960 AS INSTRUMENT NO. 1652 IN BOOK D-752 PAGE 350, OF OFFICIAL RECORDS, IN SAID OFFICE OF THE COUNTY RECORDER.

EXCEPTION THEREFROM, ALL OIL, MINERALS, NATURAL GAS AND OTHER HYDROCARBONS BY WHATSOEVER NAME KNOWN, THAT MAY BE WITHIN OR UNDER THE HEREIN CONVEYED PARCEL OF LAND, AND THE RIGHTS THERETO, TOGETHER WITH CERTAIN OTHER CONDITIONS, AS EXCEPTED AND RESERVED IN DEEDS TO THE STATE OF CALIFORNIA, RECORDED IN BOOK D-904 PAGE 284, BOOK D-740 PAGE 82, BOOK D-748 PAGE 681, BOOK D-698 PAGE 772, BOOK D-787 PAGE 112, BOOK D-791 PAGE 667, AND IN BOOK D-726 PAGE 685, OF OFFICIAL RECORDS, IN THE OFFICE OF THE COUNTY RECORDER OF SAID COUNTY.

PARCEL 5:

SOUTHEASTERLY 20 FEET OF LOT 5 AND ALL OF LOTS 6 THROUGH 13 AND LOT 21, OF BLOCK 1 AND THAT PORTION OF THE ALLEY, 20 FEET WIDE, ALSO KNOWN AS 4TH COURT, LYING BETWEEN SAID LOTS 13 AND 21 AND THAT PORTION OF THE SOUTHWESTERLY HALF OF 5TH STREET, 60 FEET WIDE, BOTH SAID ALLEY AND STREET BEING VACATED BY THE RESOLUTION NO. 1288, A COPY OF WHICH RECORDED AUGUST 2, 1954 AS INSTRUMENT NO. 2388, IN BOOK 45211, PAGE 115, OF OFFICIAL RECORDS, TITLE TO WHICH WOULD PASS WITH A LEGAL CONVEYANCE OF SAID LOTS IN SAID BOCK 1, ALL AS SHOWN ON BANDINI TRACT, IN THE CITY OF SANTA MONICA, COUNTY OF LOS ANGELES, STATE OF CALIFORNIA, RECORDED IN BOOK 55, PAGES 56 AND 57 OF MISCELLANEOUS RECORDS, IN THE OFFICE OF THE COUNTY RECORDER OF SAID COUNTY.

EXCEPT ANY PORTION THEREOF LYING WITH PARCEL 1 OF PARCEL MAP NO. 18134, IN THE CITY OF SANTA MONICA, COUNTY OF LOS ANGELES, STATE OF CALIFORNIA, AS PER MAP FILED IN BOOK 202 PAGES 21 TO 23 INCLUSIVE OF PARCEL MAPS, IN THE OFFICE OF THE COUNTY RECORDED OF SAID COUNTY.

ALSO EXCEPT THAT PORTION OF SAID LOT 21 LYING WITHIN 4TH STREET AS DESCRIBED IN THE DEED RECORDED AUGUST 2, 1954 AS INSTRUMENT NO. 2387, IN BOOK 45211, PAGE 122, OF OFFICIAL RECORDS OF SAID COUNTY RECORDER.

APN: 4290-005-900 (Affects: Parcel 1); 4290-003-901 (Affects: Parcel 2); 4290-007-902 (Affects: Parcel 3); 4290-008-901 (Affects:Parcel 4) and 4290-006-904 (Affects: Parcel 5)

Order Number: 3029742 (60)
Page Number: 12

Order Number: 3029742 (60)
Page Number: 13

WIRE INSTRUCTIONS
for
First American Title Company - Los Angeles, Title Department
Los Angeles County, California

First American Trust, FSB
5 First American Way
Santa Ana, CA 92707

ABA 122241255
Credit to First American Title Company Los Angeles
Account No. 2000014101

Reference Title Order Number 3029742 and Title Officer Michelle Pascual

Funds for other loans being insured by First American Title Company must not be combined into one wire - or funds may be returned.

All wires must reference (1) First American Title Company - Los Angeles and (2) our Account Number - or funds may be returned.

NOTICE

Section 12413.1 of the California Insurance Code, effective January 1, 1990, requires that any title insurance company, underwritten title company, or controlled escrow company handling funds in an escrow or sub-escrow capacity, wait a specified number of days after depositing funds, before recording any documents in connection with the transaction or disbursing funds. This statute allows for funds deposited by wire transfer to be disbursed the same day as deposit. In the case of cashier's checks or certified checks, funds may be disbursed the next day after deposit. In order to avoid unnecessary delays of three to seven days, or more, please use wire transfer, cashier's checks, or certified checks whenever possible.

If you have any questions about the effect of this new law, please contact your local First American Office for more details.

EXHIBIT A
LIST OF PRINTED EXCEPTIONS AND EXCLUSIONS (BY POLICY TYPE)

1. CALIFORNIA LAND TITLE ASSOCIATION STANDARD COVERAGE POLICY - 1990
SCHEDULE B

EXCEPTIONS FROM COVERAGE

This policy does not insure against loss or damage (and the Company will not pay costs, attorneys' fees or expenses) which arise by reason of:

1. Taxes or assessments which are not shown as existing liens by the records of any taxing authority that levies taxes or assessments on real property or by the public records. Proceedings by a public agency which may result in taxes or assessments, or notice of such proceedings, whether or not shown by the records of such agency or by the public records.
2. Any facts, rights, interests, or claims which are not shown by the public records but which could be ascertained by an inspection of the land or which may be asserted by persons in possession thereof.
3. Easements, liens or encumbrances, or claims thereof, which are not shown by the public records.
4. Discrepancies, conflicts in boundary lines, shortage in area, encroachments, or any other facts which a correct survey would disclose, and which are not shown by the public records.
5. (a) Unpatented mining claims; (b) reservations or exceptions in patents or in Acts authorizing the issuance thereof; (c) water rights, claims or title to water, whether or not the matters excepted under (a), (b), or (c) are shown by the public records.

EXCLUSIONS FROM COVERAGE

The following matters are expressly excluded from the coverage of this policy and the Company will not pay loss or damage, costs, attorneys' fees or expenses which arise by reason of:

1. (a) Any law, ordinance or governmental regulation (including but not limited to building and zoning laws, ordinances, or regulations) restricting, regulating, prohibiting or relating to (i) the occupancy, use, or enjoyment of the land; (ii) the character, dimensions or location of any improvement now or hereafter erected on the land; (iii) a separation in ownership or a change in the dimensions or area of the land or any parcel of which the land is or was a part; or (iv) environmental protection, or the effect of any violation of these laws, ordinances or governmental regulations, except to the extent that a notice of the enforcement thereof or a notice of a defect, lien or encumbrance resulting from a violation or alleged violation affecting the land has been recorded in the public records at Date of Policy.
   (b) Any governmental police power not excluded by (a) above, except to the extent that a notice of the exercise thereof or a notice of a defect, lien or encumbrance resulting from a violation or alleged violation affecting the land has been recorded in the public records at Date of Policy.
2. Rights of eminent domain unless notice of the exercise thereof has been recorded in the public records at Date of Policy, but not excluding from coverage any taking which has occurred prior to Date of Policy which would be binding on the rights of a purchaser for value without knowledge.
3. Defects, liens, encumbrances, adverse claims or other matters:
   (a) whether or not recorded in the public records at Date of Policy, but created, suffered, assumed or agreed to by the insured claimant;
   (b) not known to the Company, not recorded in the public records at Date of Policy, but known to the insured claimant and not disclosed in writing to the Company by the insured claimant prior to the date the insured claimant became an insured under this policy;
   (c) resulting in no loss or damage to the insured claimant;
   (d) attaching or created subsequent to Date of Policy; or
   (e) resulting in loss or damage which would not have been sustained if the insured claimant had paid value for the insured mortgage or for the estate or interest insured by this policy.
4. Unenforceability of the lien of the insured mortgage because of the inability or failure of the insured at Date of Policy, or the inability or failure of any subsequent owner of the indebtedness, to comply with applicable "doing business" laws of the state in which the land is situated.
5. Invalidity or unenforceability of the lien of the insured mortgage, or claim thereof, which arises out of the transaction evidenced by the insured mortgage and is based upon usury or any consumer credit protection or truth in lending law.
6. Any claim, which arises out of the transaction vesting in the insured the estate or interest insured by their policy or the transaction creating the interest of the insured lender, by reason of the operation of federal bankruptcy, state insolvency or similar creditors' rights laws.

2. AMERICAN LAND TITLE ASSOCIATION OWNER'S POLICY FORM B - 1970
SCHEDULE OF EXCLUSIONS FROM COVERAGE

1. Any law, ordinance or governmental regulation (including but not limited to building and zoning ordinances) restricting or regulating or prohibiting the occupancy, use or enjoyment of the land, or regulating the character, dimensions or location of any improvement now or hereafter erected on the land, or prohibiting a separation in ownership or a reduction in the dimensions of area of the land, or the effect of any violation of any such law, ordinance or governmental regulation.
2. Rights of eminent domain or governmental rights of police power unless notice of the exercise of such rights appears in the public records at Date of Policy.
3. Defects, liens, encumbrances, adverse claims, or other matters (a) created, suffered, assumed or agreed to by the insured claimant; (b) not known to the Company and not shown by the public records but known to the insured claimant either at Date of Policy or at the date such claimant acquired an estate or interest insured by this policy and not disclosed in writing by the insured claimant to the Company prior to the date such insured claimant became an insured hereunder; (c) resulting in no loss or damage to the insured claimant; (d) attaching or

created subsequent to Date of Policy; or (e) resulting in loss or damage which would not have been sustained if the insured claimant had paid value for the estate or interest insured by this policy.

3. AMERICAN LAND TITLE ASSOCIATION OWNER'S POLICY FORM B - 1970 WITH REGIONAL EXCEPTIONS

When the American Land Title Association policy is used as a Standard Coverage Policy and not as an Extended Coverage Policy the exclusions set forth in paragraph 2 above are used and the following exceptions to coverage appear in the policy.

SCHEDULE B

This policy does not insure against loss or damage by reason of the matters shown in parts one and two following:

1. Taxes or assessments which are not shown as existing liens by the records of any taxing authority that levies taxes or assessments on real property or by the public records.
2. Any facts, rights, interests, or claims which are not shown by the public records but which could be ascertained by an inspection of said land or by making inquiry of persons in possession thereof.
3. Easements, claims of easement or encumbrances which are not shown by the public records.
4. Discrepancies, conflicts in boundary lines, shortage in area, encroachments, or any other facts which a correct survey would disclose, and which are not shown by public records.
5. Unpatented mining claims; reservations or exceptions in patents or in Acts authorizing the issuance thereof; water rights, claims or title to water.
6. Any lien, or right to a lien, for services, labor or material heretofore or hereafter furnished, imposed by law and not shown by the public records.

4. AMERICAN LAND TITLE ASSOCIATION LOAN POLICY - 1970 WITH A.L.T.A. ENDORSEMENT FORM 1 COVERAGE SCHEDULE OF EXCLUSIONS FROM COVERAGE

1. Any law, ordinance or governmental regulation (including but not limited to building and zoning ordinances) restricting or regulating or prohibiting the occupancy, use or enjoyment of the land, or regulating the character, dimensions or location of any improvement now or hereafter erected on the land, or prohibiting a separation in ownership or a reduction in the dimensions or area of the land, or the effect of any violation of any such law ordinance or governmental regulation.
2. Rights of eminent domain or governmental rights of police power unless notice of the exercise of such rights appears in the public records at Date of Policy.
3. Defects, liens, encumbrances, adverse claims, or other matters (a) created, suffered, assumed or agreed to by the insured claimant, (b) not known to the Company and not shown by the public records but known to the insured claimant either at Date of Policy or at the date such claimant acquired an estate or interest insured by this policy or acquired the insured mortgage and not disclosed in writing by the insured claimant to the Company prior to the date such insured claimant became an insured hereunder, (c) resulting in no loss or damage to the insured claimant; (d) attaching or created subsequent to Date of Policy (except to the extent insurance is afforded herein as to any statutory lien for labor or material or to the extent insurance is afforded herein as to assessments for street improvements under construction or completed at Date of Policy).
4. Unenforceability of the lien of the insured mortgage because of failure of the insured at Date of Policy or of any subsequent owner of the indebtedness to comply with applicable "doing business" laws of the state in which the land is situated.

5. AMERICAN LAND TITLE ASSOCIATION LOAN POLICY - 1970 WITH REGIONAL EXCEPTIONS

When the American Land Title Association Lenders Policy is used as a Standard Coverage Policy and not as an Extended Coverage Policy, the exclusions set forth in paragraph 4 above are used and the following exceptions to coverage appear in the policy.

SCHEDULE B

This policy does not insure against loss or damage by reason of the matters shown in parts one and two following:

1. Taxes or assessments which are not shown as existing liens by the records of any taxing authority that levies taxes or assessments on real property or by the public records.
2. Any facts, rights, interests, or claims which are not shown by the public records but which could be ascertained by an inspection of said land or by making inquiry of persons in possession thereof.
3. Easements, claims of easement or encumbrances which are not shown by the public records.
4. Discrepancies, conflicts in boundary lines, shortage in area, encroachments, or any other facts which a correct survey would disclose, and which are not shown by public records.
5. Unpatented mining claims; reservations or exceptions in patents or in Acts authorizing the issuance thereof; water rights, claims or title to water.
6. Any lien, or right to a lien, for services, labor or material theretofore or hereafter furnished, imposed by law and not shown by the public records.

6. AMERICAN LAND TITLE ASSOCIATION LOAN POLICY - 1992
WITH A.L.T.A. ENDORSEMENT FORM 1 COVERAGE
EXCLUSIONS FROM COVERAGE

The following matters are expressly excluded from the coverage of this policy and the Company will not pay loss or damage, costs, attorneys' fees or expenses which arise by reason of:

1. (a) Any law, ordinance or governmental regulation (including but not limited to building and zoning laws, ordinances, or regulations) restricting, regulating, prohibiting or relating to (i) the occupancy, use, or enjoyment of the land; (ii) the character, dimensions or location of any improvement now or hereafter erected on the land; (iii) a separation in ownership or a change in the dimensions or area of the land or any parcel of which the land is or was a part; or (iv) environmental protection, or the effect of any violation of these laws, ordinances or governmental regulations, except to the extent that a notice of the enforcement thereof or a notice of a defect, lien or encumbrance resulting from a violation or alleged violation affecting the land has been recorded in the public records at Date of Policy;
(b) Any governmental police power not excluded by (a) above, except to the extent that a notice of the exercise thereof or a notice of a defect, lien or encumbrance resulting from a violation or alleged violation affecting the land has been recorded in the public records at Date of Policy.
2. Rights of eminent domain unless notice of the exercise thereof has been recorded in the public records at Date of Policy, but not excluding from coverage any taking which has occurred prior to Date of Policy which would be binding on the rights of a purchaser for value without knowledge.
3. Defects, liens, encumbrances, adverse claims, or other matters:
(a) whether or not recorded in the public records at Date of Policy, but created, suffered, assumed or agreed to by the insured claimant;
(b) not known to the Company, not recorded in the public records at Date of Policy, but known to the insured claimant and not disclosed in writing to the Company by the insured claimant prior to the date the insured claimant became an insured under this policy;
(c) resulting in no loss or damage to the insured claimant;
(d) attaching or created subsequent to Date of Policy (except to the extent that this policy insures the priority of the lien of the insured mortgage over any statutory lien for services, labor or material or the extent insurance is afforded herein as to assessments for street improvements under construction or completed at date of policy); or
(e) resulting in loss or damage which would not have been sustained if the insured claimant had paid value for the insured mortgage.
4. Unenforceability of the lien of the insured mortgage because of the inability or failure of the insured at Date of Policy, or the inability or failure of any subsequent owner of the indebtedness, to comply with the applicable "doing business" laws of the state in which the land is situated.
5. Invalidity or unenforceability of the lien of the insured mortgage, or claim thereof, which arises out of the transaction evidenced by the insured mortgage and is based upon usury or any consumer credit protection or truth in lending law.
6. Any statutory lien for services, labor or materials (or the claim of priority of any statutory lien for services, labor or materials over the lien of the insured mortgage) arising from an improvement or work related to the land which is contracted for and commenced subsequent to Date of Policy and is not financed in whole or in part by proceeds of the indebtedness secured by the insured mortgage which at Date of Policy the insured has advanced or is obligated to advance.
7. Any claim, which arises out of the transaction creating the interest of the mortgagee insured by this policy, by reason of the operation of federal bankruptcy, state insolvency, or similar creditors' rights laws, that is based on:
(i) the transaction creating the interest of the insured mortgagee being deemed a fraudulent conveyance or fraudulent transfer; or
(ii) the subordination of the interest of the insured mortgagee as a result of the application of the doctrine of equitable subordination; or
(iii) the transaction creating the interest of the insured mortgagee being deemed a preferential transfer except where the preferential transfer results from the failure:
(a) to timely record the instrument of transfer; or
(b) of such recordation to impart notice to a purchaser for value or a judgment or lien creditor.

7. AMERICAN LAND TITLE ASSOCIATION LOAN POLICY - 1992
WITH REGIONAL EXCEPTIONS

When the American Land Title Association policy is used as a Standard Coverage Policy and not as an Extended Coverage Policy the exclusions set forth in paragraph 6 above are used and the following exceptions to coverage appear in the policy.

SCHEDULE B

This policy does not insure against loss or damage (and the Company will not pay costs, attorneys' fees or expenses) which arise by reason of:

1. Taxes or assessments which are not shown as existing liens by the records of any taxing authority that levies taxes or assessments on real property or by the public records.
2. Any facts, rights, interests, or claims which are not shown by the public records but which could be ascertained by an inspection of said land or by making inquiry of persons in possession thereof.
3. Easements, claims of easement or encumbrances which are not shown by the public records.
4. Discrepancies, conflicts in boundary lines, shortage in area, encroachments, or any other facts which a correct survey would disclose, and which are not shown by public records.
5. Unpatented mining claims; reservations or exceptions in patents or in Acts authorizing the issuance thereof; water rights, claims or title to water.
6. Any lien, or right to a lien, for services, labor or material theretofore or hereafter furnished, imposed by law and not shown by the public records.

8. AMERICAN LAND TITLE ASSOCIATION OWNER'S POLICY - 1992

EXCLUSIONS FROM COVERAGE

The following matters are expressly excluded from the coverage of this policy and the Company will not pay loss or damage, costs, attorneys' fees or expenses which arise by reason of:

1. (a) Any law, ordinance or governmental regulation (including but not limited to building and zoning laws, ordinances, or regulations) restricting, regulating, prohibiting or relating to (i) the occupancy, use, or enjoyment of the land; (ii) the character, dimensions or location of any improvement now or hereafter erected on the land; (iii) a separation in ownership or a change in the dimensions or area of the land or any parcel of which the land is or was a part; or (iv) environmental protection, or the effect of any violation of these laws, ordinances or governmental regulations, except to the extent that a notice of the enforcement thereof or a notice of a defect, lien or encumbrance resulting from a violation or alleged violation affecting the land has been recorded in the public records at Date of Policy.
   (b) Any governmental police power not excluded by (a) above, except to the extent that a notice of the exercise thereof or a notice of a defect, lien or encumbrance resulting from a violation or alleged violation affecting the land has been recorded in the public records at Date of Policy.
2. Rights of eminent domain unless notice of the exercise thereof has been recorded in the public records at Date of Policy, but not excluding from coverage any taking which has occurred prior to Date of Policy which would be binding on the rights of a purchaser for value without knowledge.
3. Defects, liens, encumbrances, adverse claims, or other matters:
   (a) created, suffered, assumed or agreed to by the insured claimant;
   (b) not known to the Company, not recorded in the public records at Date of Policy, but known to the insured claimant and not disclosed in writing to the Company by the insured claimant prior to the date the insured claimant became an insured under this policy;
   (c) resulting in no loss or damage to the insured claimant;
   (d) attaching or created subsequent to Date of Policy; or
   (e) resulting in loss or damage which would not have been sustained if the insured claimant had paid value for the estate or interest insured by this policy.
4. Any claim, which arises out of the transaction vesting in the insured the estate or interest insured by this policy, by reason of the operation of federal bankruptcy, state insolvency, or similar creditors' rights laws, that is based on:
   (i) the transaction creating the estate or interest insured by this policy being deemed a fraudulent conveyance or fraudulent transfer; or
   (ii) the transaction creating the estate or interest insured by this policy being deemed a preferential transfer except where the preferential transfer results from the failure:
   (a) to timely record the instrument of transfer; or
   (b) of such recordation to impart notice to a purchaser for value or a judgment or lien creditor.

9. AMERICAN LAND TITLE ASSOCIATION OWNER'S POLICY - 1992
WITH REGIONAL EXCEPTIONS

When the American Land Title Association policy is used as a Standard Coverage Policy and not as an Extended Coverage Policy the exclusions set forth in paragraph 8 above are used and the following exceptions to coverage appear in the policy.

SCHEDULE B

This policy does not insure against loss or damage (and the Company will not pay costs, attorneys' fees or expenses) which arise by reason of:

1. Taxes or assessments which are not shown as existing liens by the records of any taxing authority that levies taxes or assessments on real property or by the public records.
2. Any facts, rights, interests, or claims which are not shown by the public records but which could be ascertained by an inspection of said land or by making inquiry of persons in possession thereof.
3. Easements, claims of easement or encumbrances which are not shown by the public records.
4. Discrepancies, conflicts in boundary lines, shortage in area, encroachments, or any other facts which a correct survey would disclose, and which are not shown by public records.
5. Unpatented mining claims; reservations or exceptions in patents or in Acts authorizing the issuance thereof; water rights, claims or title to water.
6. Any lien, or right to a lien, for services, labor or material theretofore or hereafter furnished, imposed by law and not shown by the public records.

10. AMERICAN LAND TITLE ASSOCIATION RESIDENTIAL
TITLE INSURANCE POLICY - 1987
EXCLUSIONS

In addition to the Exceptions in Schedule B, you are not insured against loss, costs, attorneys' fees and expenses resulting from:

1. Governmental police power, and the existence or violation of any law or government regulation. This includes building and zoning ordinances and also laws and regulations concerning:
   * land use
   * land division
   * improvements on the land
   * environmental protection

   This exclusion does not apply to violations or the enforcement of these matters which appear in the public records at Policy Date.
   This exclusion does not limit the zoning coverage described in items 12 and 13 of Covered Title Risks.
2. The right to take the land by condemning it, unless:

* a notice of exercising the right appears in the public records on the Policy Date
* the taking happened prior to the Policy Date and is binding on you if you bought the land without knowing of the taking.

3. Title Risks:
* that are created, allowed, or agreed to by you
* that are known to you, but not to us, on the Policy Date - unless they appeared in the public records
* that result in no loss to you
* that first affect your title after the Policy Date - this does not limit the labor and material lien coverage in Item 8 of Covered Title Risks

4. Failure to pay value for your title.

5. Lack of a right:
* to any land outside the area specifically described and referred to in Item 3 of Schedule A, or
* in streets, alleys, or waterways that touch your land

This exclusion does not limit the access coverage in Item 5 of Covered Title Risks.

11. EAGLE PROTECTION OWNER'S POLICY

CLTA HOMEOWNER'S POLICY OF TITLE INSURANCE - 2008
ALTA HOMEOWNER'S POLICY OF TITLE INSURANCE - 2008

Covered Risks 16 (Subdivision Law Violation). 18 (Building Permit). 19 (Zoning) and 21 (Encroachment of boundary walls or fences) are subject to Deductible Amounts and Maximum Dollar Limits of Liability

EXCLUSIONS

In addition to the Exceptions in Schedule B, You are not insured against loss, costs, attorneys' fees, and expenses resulting from:

1. Governmental police power, and the existence or violation of those portions of any law or government regulation concerning:
   a. building
   b. zoning
   c. land use
   d. improvements on the land
   e. land division
   f. environmental protection

   This Exclusion does not limit the coverage described in Covered Risk 8.a., 14, 15, 16, 18, 19, 20, 23 or 27.
2. The failure of Your existing structures, or any part of them, to be constructed in accordance with applicable building codes. This Exclusion does not limit the coverage described in Covered Risk 14 or 15.
3. The right to take the Land by condemning it. This Exclusion does not limit the coverage described in Covered Risk 17.
4. Risks:
   a. that are created, allowed, or agreed to by You, whether or not they are recorded in the Public Records;
   b. that are Known to You at the Policy Date, but not to Us, unless they are recorded in the Public Records at the policy Date;
   c. that result in no loss to You; or
   d. that first occur after the Policy Date - this does not limit the coverage described in Covered Risk 7, 8.e., 25, 26, 27 or 28.
5. Failure to pay value for Your Title.
6. Lack of a right:
   a. to any land outside the area specifically described and referred to in paragraph 3 of Schedule A; and
   b. in streets, alleys, or waterways that touch the Land.

   This Exclusion does not limit the coverage described in Covered Risk 11 or 21

LIMITATIONS ON COVERED RISKS

Your insurance for the following Covered Risks is limited on the Owner's Coverage Statement as follows: Covered Risk 16, 18, 19 and 21, Your Deductible Amount and Our Maximum Dollar Limit of Liability shown in Schedule A. The deductible amounts and maximum dollar limits shown on Schedule A are as follows:

	Your Deductible Amount	Our Maximum Dollar Limit of Liability
Covered Risk 16:	1% of Policy Amount or $5,000.00 (whichever is less)	$10,000.00
Covered Risk 18:	1% of Policy Amount or $5,000.00 (whichever is less)	$25,000.00
Covered Risk 19:	1% of Policy Amount or $5,000.00 (whichever is less)	$25,000.00
Covered Risk 21:	1% of Policy Amount or $2,500.00 (whichever is less)	$5,000.00

12. THIRD GENERATION EAGLE LOAN POLICY AMERICAN LAND TITLE ASSOCIATION EXPANDED COVERAGE RESIDENTIAL LOAN POLICY (1/01/08)

EXCLUSIONS FROM COVERAGE

The following matters are expressly excluded from the coverage of this policy and the Company will not pay loss or damage, costs, attorneys' fees or expenses which arise by reason of:

1. (a) Any law, ordinance, permit, or governmental regulation (including those relating to building and zoning) restricting, regulating, prohibiting, or relating to (i) the occupancy, use, or enjoyment of the Land; (ii) the character, dimensions, or location of any improvement erected on the Land; (iii) the subdivision of land; or(iv) environmental protection; or the effect of any violation of these laws, ordinances, or governmental regulations. This Exclusion 1(a) does not modify or limit the coverage provided under Covered Risk 5, 6, 13(c), 13(d), 14 or 16.
   (b)Any governmental police power. This Exclusion 1(b) does not modify or limit the coverage provided under Covered Risk 5, 6, 13(c), 13(d), 14 or 16.
2. Rights of eminent domain. This Exclusion does not modify or limit the coverage provided under Covered Risk 7 or 8.
3. Defects, liens, encumbrances, adverse claims, or other matters
   (a) created, suffered, assumed or agreed to by the Insured Claimant;
   (b) not Known to the Company, not recorded in the Public Records at Date of Policy, but Known to the Insured Claimant and not disclosed in writing to the Company by the Insured Claimant prior to the date the Insured Claimant became an Insured under this policy;
   (c) resulting in no loss or damage to the Insured Claimant;
   (d) attaching or created subsequent to Date of Policy (however, this does not modify or limit the coverage provided under Covered Risk 11, 16, 17, 18, 19, 20, 21, 22, 23, 24, 27 or 28); or
   (e) resulting in loss or damage which would not have been sustained if the Insured Claimant had paid value for the Insured Mortgage.
4. Unenforceability of the lien of the Insured Mortgage because of the inability or failure of an Insured to comply with applicable doing business laws of the state where the Land is situated.
5. Invalidity or unenforceability in whole or in part of the lien of the Insured Mortgage that arises out of the transaction evidenced by the Insured Mortgage and is based upon usury, or any consumer credit protection or truth-in-lending law. This Exclusion does not modify or limit the coverage provided in Covered Risk 26.
6. Any claim of invalidity, unenforceability or lack of priority of the lien of the Insured Mortgage as to Advances or modifications made after the Insured has Knowledge that the vestee shown in Schedule A is no longer the owner of the estate or interest covered by this policy. This Exclusion does not modify or limit the coverage provided in Covered Risk 11.
7. Any lien on the Title for real estate taxes or assessments imposed by governmental authority and created or attaching subsequent to Date of Policy. This Exclusion does not modify or limit the coverage provided in Covered Risk 11(b) or 25.
8. The failure of the residential structure, or any portion of it, to have been constructed before, on or after Date of Policy in accordance with applicable building codes. This Exclusion does not modify or limit the coverage provided in Covered Risk 5 or 6.

13. AMERICAN LAND TITLE ASSOCIATION LOAN POLICY - 2006

EXCLUSIONS FROM COVERAGE

The following matters are expressly excluded from the coverage of this policy, and the Company will not pay loss or damage, costs, attorneys' fees, or expenses that arise by reason of:

1. (a) Any law, ordinance, permit, or governmental regulation (including those relating to building and zoning) restricting, regulating, prohibiting, or relating to
   (i) the occupancy, use, or enjoyment of the Land;
   (ii) the character, dimensions, or location of any improvement erected on the Land;
   (iii) the subdivision of land; or
   (iv) environmental protection;
   or the effect of any violation of these laws, ordinances, or governmental regulations. This Exclusion 1(a) does not modify or limit the coverage provided under Covered Risk 5.
   (b) Any governmental police power. This Exclusion 1(b) does not modify or limit the coverage provided under Covered Risk 6.
2. Rights of eminent domain. This Exclusion does not modify or limit the coverage provided under Covered Risk 7 or 8.
3. Defects, liens, encumbrances, adverse claims, or other matters
   (a) created, suffered, assumed, or agreed to by the Insured Claimant;
   (b) not Known to the Company, not recorded in the Public Records at Date of Policy, but Known to the Insured Claimant and not disclosed in writing to the Company by the Insured Claimant prior to the date the Insured Claimant became an Insured under this policy;
   (c) resulting in no loss or damage to the Insured Claimant;
   (d) attaching or created subsequent to Date of Policy (however, this does not modify or limit the coverage provided under Covered Risk 11, 13, or 14); or
   (e) resulting in loss or damage that would not have been sustained if the Insured Claimant had paid value for the Insured Mortgage.
4. Unenforceability of the lien of the Insured Mortgage because of the inability or failure of an Insured to comply with applicable doing-business laws of the state where the Land is situated.
5. Invalidity or unenforceability in whole or in part of the lien of the Insured Mortgage that arises out of the transaction evidenced by the Insured Mortgage and is based upon usury or any consumer credit protection or truth-in-lending law.
6. Any claim, by reason of the operation of federal bankruptcy, state insolvency, or similar creditors? rights laws, that the transaction creating the lien of the Insured Mortgage, is

(a) a fraudulent conveyance or fraudulent transfer, or

(b) a preferential transfer for any reason not stated in Covered Risk 13(b) of this policy.

7. Any lien on the Title for real estate taxes or assessments imposed by governmental authority and created or attaching between Date of Policy and the date of recording of the Insured Mortgage in the Public Records. This Exclusion does not modify or limit the coverage provided under Covered Risk 11(b).

14. AMERICAN LAND TITLE ASSOCIATION LOAN POLICY - 2006
WITH REGIONAL EXCEPTIONS

When the American Land Title Association policy is used as a Standard Coverage Policy and not as an Extended Coverage Policy the exclusions set forth in paragraph 13 above are used and the following exceptions to coverage appear in the policy.

SCHEDULE B

This policy does not insure against loss or damage (and the Company will not pay costs, attorneys' fees or expenses) which arise by reason of:

1. (a) Taxes or assessments that are not shown as existing liens by the records of any taxing authority that levies taxes or assessments on real property or by the Public Records; (b) proceedings by a public agency that may result in taxes or assessments, or notices of such proceedings, whether or not shown by the records of such agency or by the Public Records.
2. Any facts, rights, interests, or claims that are not shown by the Public Records but that could be ascertained by an inspection of the Land or that may be asserted by persons in possession of the Land.
3. Easements, liens or encumbrances, or claims thereof, not shown by the Public Records.
4. Any encroachment, encumbrance, violation, variation, or adverse circumstance affecting the Title that would be disclosed by an accurate and complete land survey of the Land and not shown by the Public Records.
5. (a) Unpatented mining claims; (b) reservations or exceptions in patents or in Acts authorizing the issuance thereof; (c) water rights, claims or title to water, whether or not the matters excepted under (a), (b), or (c) are shown by the Public Records.

15. AMERICAN LAND TITLE ASSOCIATION OWNER'S POLICY - 2006
EXCLUSIONS FROM COVERAGE

The following matters are expressly excluded from the coverage of this policy and the Company will not pay loss or damage, costs, attorneys' fees or expenses which arise by reason of:

1. (a) Any law, ordinance, permit, or governmental regulation (including those relating to building and zoning) restricting, regulating, prohibiting, or relating to

   (i) the occupancy, use, or enjoyment of the Land;

   (ii) the character, dimensions, or location of any improvement erected on the Land;

   (iii) the subdivision of land; or

   (iv) environmental protection;or the effect of any violation of these laws, ordinances, or governmental regulations. This Exclusion 1(a) does not modify or limit the coverage provided under Covered Risk 5.

   (b) Any governmental police power. This Exclusion 1(b) does not modify or limit the coverage provided under Covered Risk 6.
2. Rights of eminent domain. This Exclusion does not modify or limit the coverage provided under Covered Risk 7 or 8.
3. Defects, liens, encumbrances, adverse claims, or other matters

   (a) created, suffered, assumed, or agreed to by the Insured Claimant;

   (b) not Known to the Company, not recorded in the Public Records at Date of Policy, but Known to the Insured Claimant and not disclosed in writing to the Company by the Insured Claimant prior to the date the Insured Claimant became an Insured under this policy;

   (c) resulting in no loss or damage to the Insured Claimant;

   (d) attaching or created subsequent to Date of Policy (however, this does not modify or limit the coverage provided under Covered Risks 9 and 10); or

   (e) resulting in loss or damage that would not have been sustained if the Insured Claimant had paid value for the Title.
4. Any claim, by reason of the operation of federal bankruptcy, state insolvency, or similar creditors? rights laws, that the transaction vesting the Title as shown in Schedule A, is

   (a) a fraudulent conveyance or fraudulent transfer; or

   (b) a preferential transfer for any reason not stated in Covered Risk 9 of this policy.
5. Any lien on the Title for real estate taxes or assessments imposed by governmental authority and created or attaching between Date of Policy and the date of recording of the deed or other instrument of transfer in the Public Records that vests Title as shown in Schedule A.

16. AMERICAN LAND TITLE ASSOCIATION OWNER'S POLICY - 2006
WITH REGIONAL EXCEPTIONS

When the American Land Title Association policy is used as a Standard Coverage Policy and not as an Extended Coverage Policy the exclusions set forth in paragraph 15 above are used and the following exceptions to coverage appear in the policy.

SCHEDULE B

This policy does not insure against loss or damage (and the Company will not pay costs, attorneys' fees or expenses) which arise by reason of:

1. (a) Taxes or assessments that are not shown as existing liens by the records of any taxing authority that levies taxes or assessments on real property or by the Public Records; (b) proceedings by a public agency that may result in taxes or assessments, or notices of such proceedings, whether or not shown by the records of such agency or by the Public Records.
2. Any facts, rights, interests, or claims that are not shown by the Public Records but that could be ascertained by an inspection of the Land or that may be asserted by persons in possession of the Land.
3. Easements, liens or encumbrances, or claims thereof, not shown by the Public Records.
4. Any encroachment, encumbrance, violation, variation, or adverse circumstance affecting the Title that would be disclosed by an accurate and complete land survey of the Land and not shown by the Public Records.
5. (a) Unpatented mining claims; (b) reservations or exceptions in patents or in Acts authorizing the issuance thereof; (c) water rights, claims or title to water, whether or not the matters excepted under (a), (b), or (c) are shown by the Public Records.

PRIVACY POLICY

We Are Committed to Safeguarding Customer Information

In order to better serve your needs now and in the future, we may ask you to provide us with certain information. We understand that you may be concerned about what we will do with such information – particularly any personal or financial information. We agree that you have a right to know how we will utilize the personal information you provide to us. Therefore, together with our parent company, The First American Corporation, we have adopted this Privacy Policy to govern the use and handling of your personal information.

Applicability

This Privacy Policy governs our use of the information which you provide to us. It does not govern the manner in which we may use information we have obtained from any other source, such as information obtained from a public record or from another person or entity. First American has also adopted broader guidelines that govern our use of personal information regardless of its source. First American calls these guidelines its *Fair Information Values*, a copy of which can be found on our website at www.firstam.com.

Types of Information

Depending upon which of our services you are utilizing, the types of nonpublic personal information that we may collect include:

- Information we receive from you on applications, forms and in other communications to us, whether in writing, in person, by telephone or any other means;
- Information about your transactions with us, our affiliated companies, or others; and
- Information we receive from a consumer reporting agency.

Use of Information

We request information from you for our own legitimate business purposes and not for the benefit of any nonaffiliated party. Therefore, we will not release your information to nonaffiliated parties except: (1) as necessary for us to provide the product or service you have requested of us; or (2) as permitted by law. We may, however, store such information indefinitely, including the period after which any customer relationship has ceased. Such information may be used for any internal purpose, such as quality control efforts or customer analysis. We may also provide all of the types of nonpublic personal information listed above to one or more of our affiliated companies. Such affiliated companies include financial service providers, such as title insurers, property and casualty insurers, and trust and investment advisory companies, or companies involved in real estate services, such as appraisal companies, home warranty companies, and escrow companies. Furthermore, we may also provide all the information we collect, as described above, to companies that perform marketing services on our behalf, on behalf of our affiliated companies, or to other financial institutions with whom we or our affiliated companies have joint marketing agreements.

Former Customers

Even if you are no longer our customer, our Privacy Policy will continue to apply to you.

Confidentiality and Security

We will use our best efforts to ensure that no unauthorized parties have access to any of your information. We restrict access to nonpublic personal information about you to those individuals and entities who need to know that information to provide products or services to you. We will use our best efforts to train and oversee our employees and agents to ensure that your information will be handled responsibly and in accordance with this Privacy Policy and First American's *Fair Information Values*. We currently maintain physical, electronic, and procedural safeguards that comply with federal regulations to guard your nonpublic personal information.

© 2001 The First American Corporation • All Rights Reserved

4290


SCALE 1" = 400'

2005

Revised 8-11-65
11-14-60 11-8-65
9-18-61 1-26-66
12-7-61 660707
9-11-62 811117
10-11-62
11-16-62
4-10-63
7-5-63
10-1-63
1-3-64
7-31-64
9-18-64
10-23-64
680125
680610
680726
690805
701203
750825
861014
880201
890818
901012
920623
20000725
20020806
20040308 12
20050103 04

INDEX - 4290

SCALE 1 IN.=400FT.

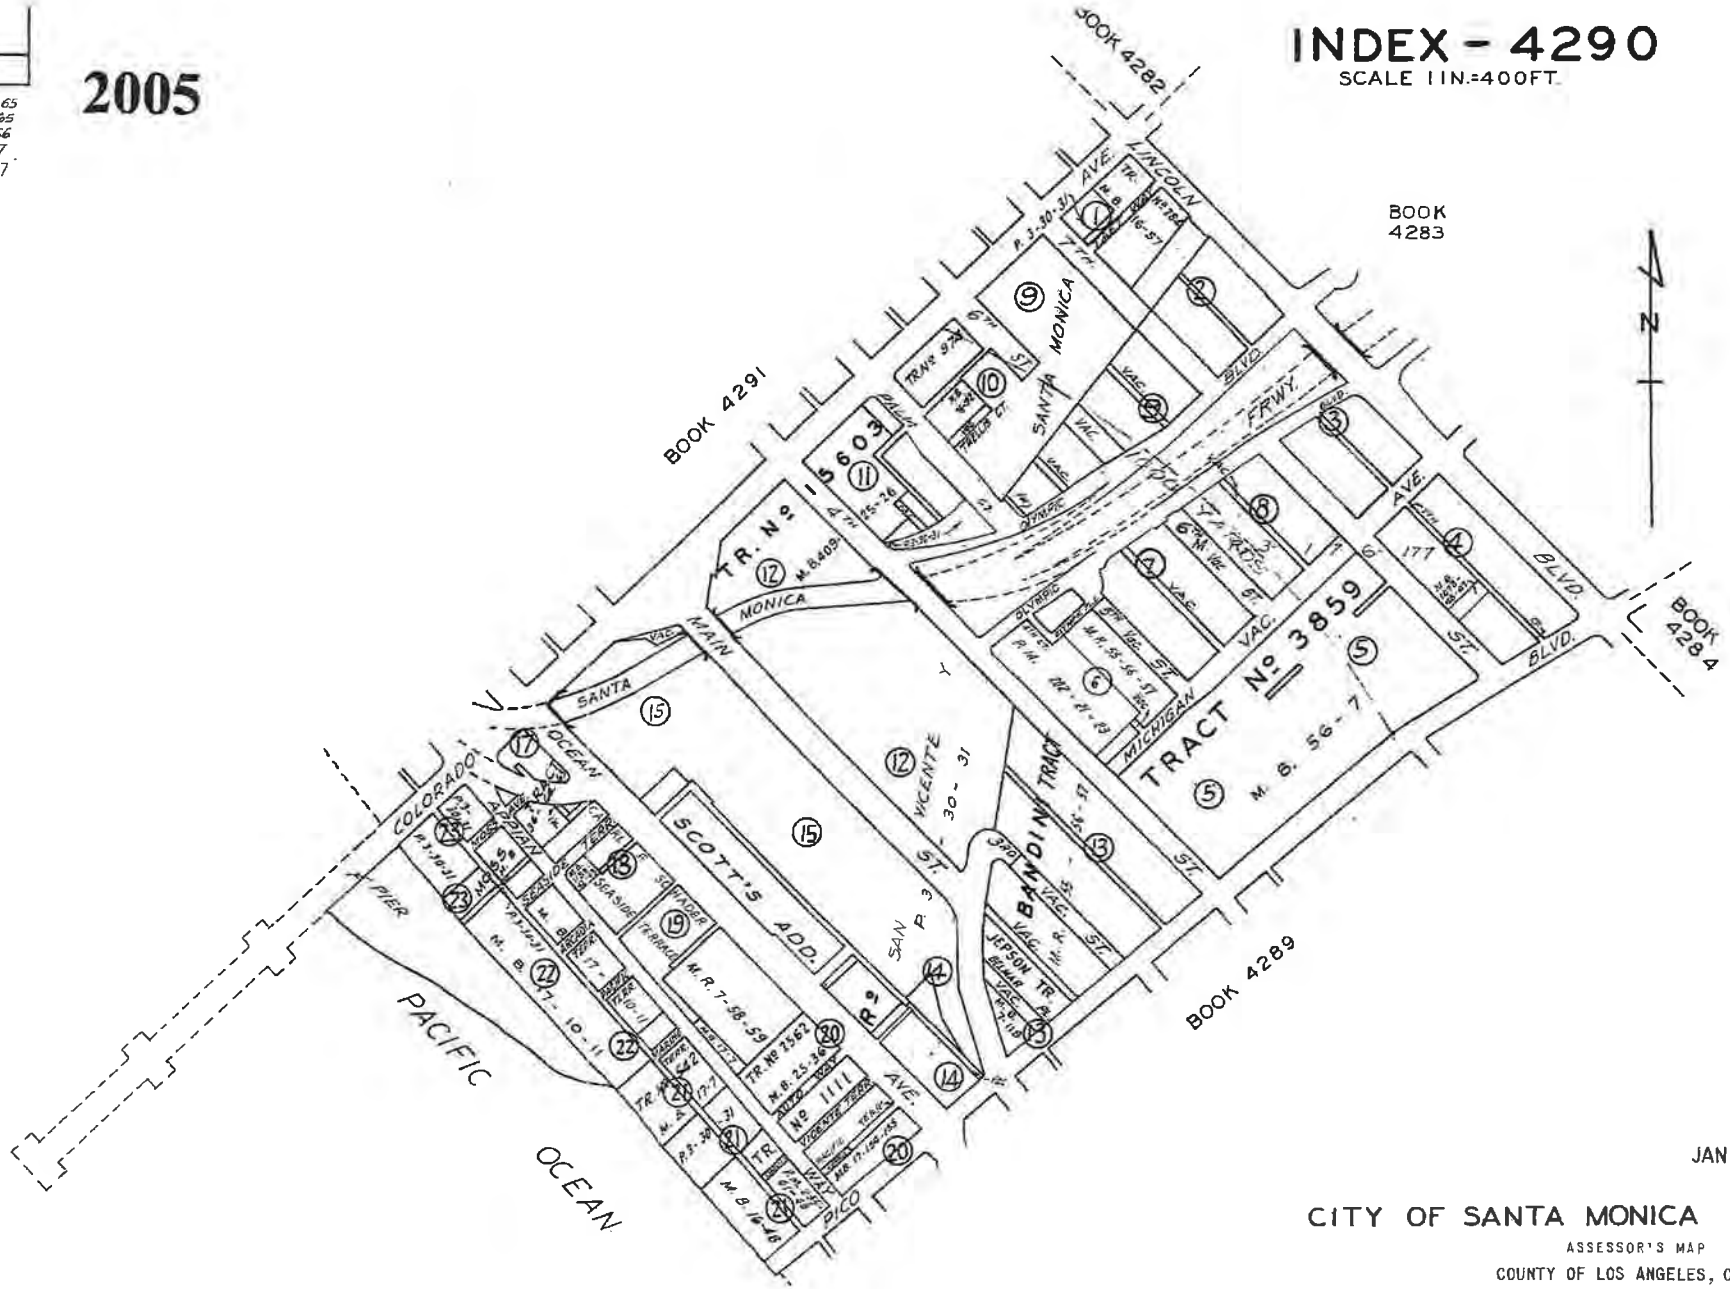

JAN 0 3 2005

CITY OF SANTA MONICA

ASSESSOR'S MAP

COUNTY OF LOS ANGELES, CALIF.

4290 | O

SCALE 1" = 400'

CODE - DISTRICT MAP

TAX RATE AREA
8004
8604

2005

CITY OF SANTA MONICA


A TAX DIST. NO. 1

B TAX DIST. NO. 1 - EARTHQUAKE RECOVERY REDEVELOPMENT PROJECT - 95 ANNEX

ALL IN
SANTA MONICA-MALIBU UNIFIED SCHOOL
SANTA MONICA COMMUNITY COLLEGE
LACO FIRE-F&FW
SO. CALIF. RAPID TRANSIT DIST.
METROPOLITAN WATER DIST.

L.A. CO. FLOOD CONTROL DIST.
L.A. CO. WEST VECTOR CONTROL DIST.
95 NAME CHANGE

Revised
11-14-60
9-18-61
12-7-61
9-11-62
10-11-62
11-16-62
4-10-63
7-5-63
691229
701221
741212-ALL-155
800929-16
930222-325
940901-32
941209-A5
2004030812
2005010304

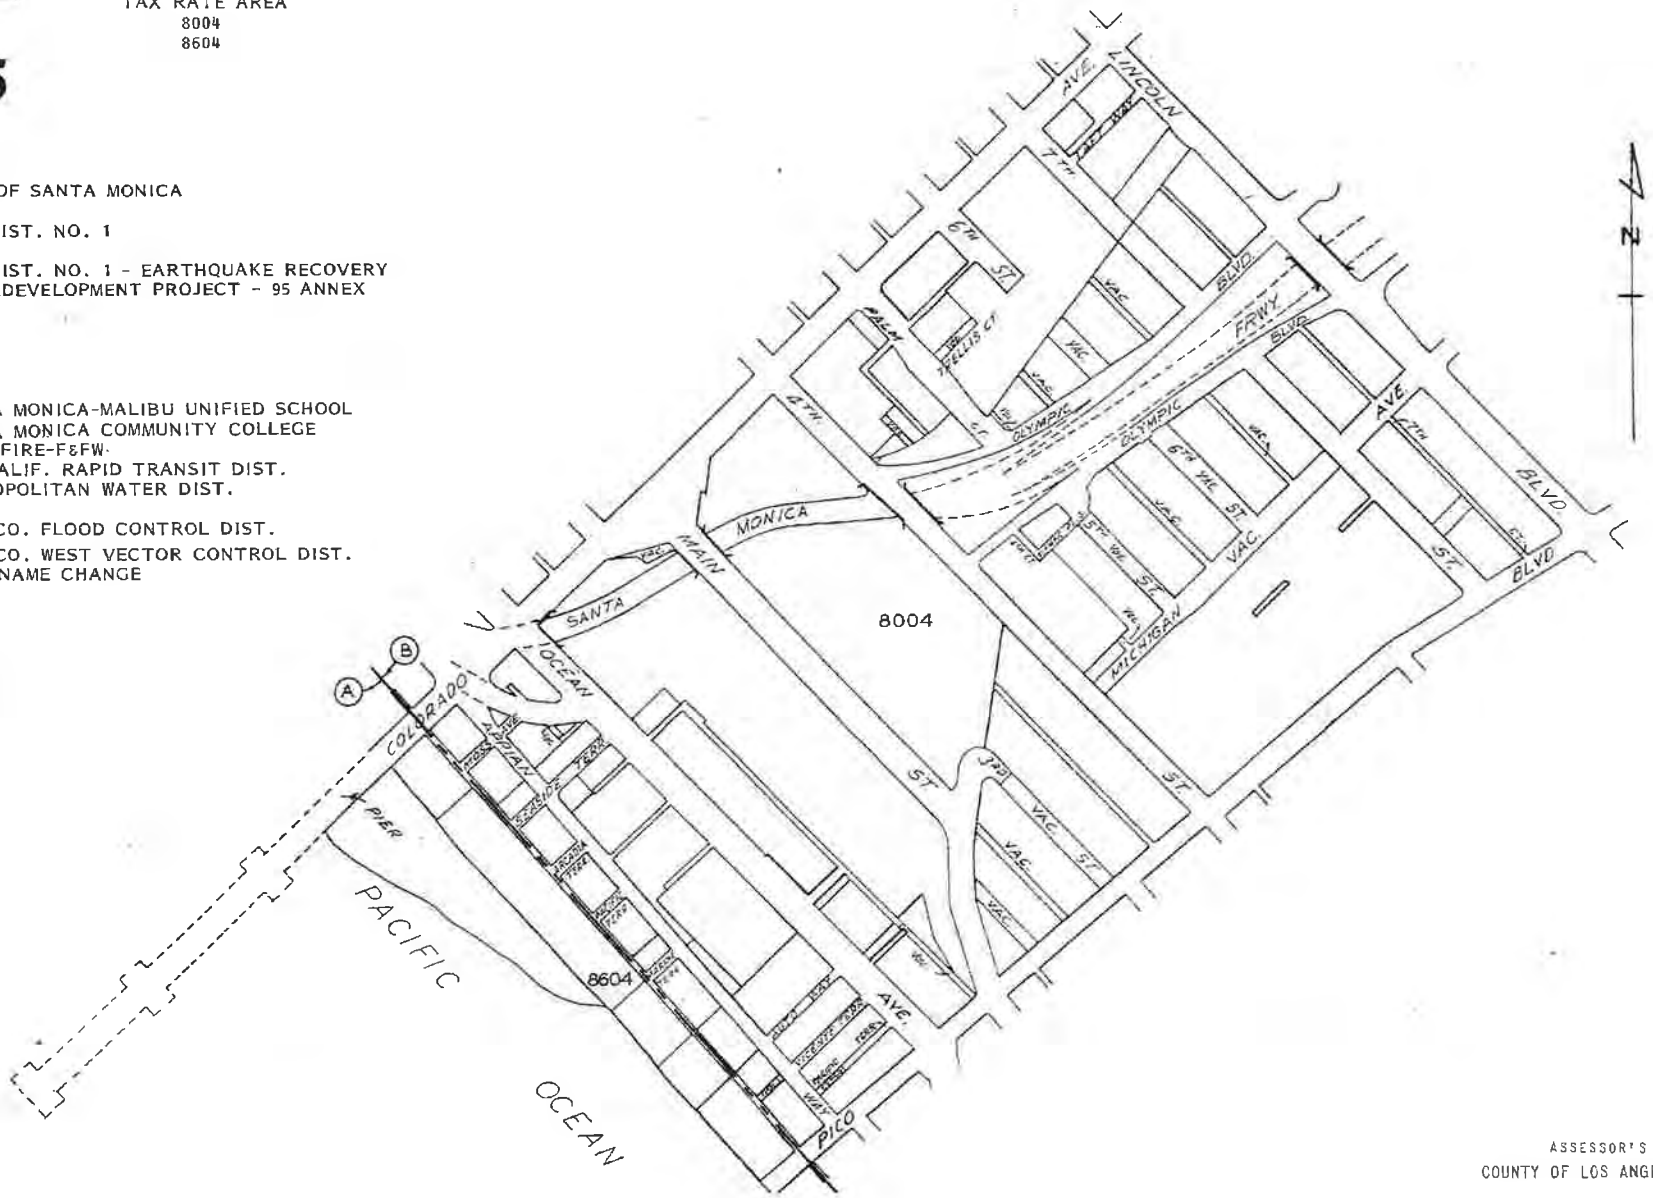

JAN 0 3 2005

ASSESSOR'S MAP
COUNTY OF LOS ANGELES, CALIF.

REV. 71-4-14
JVM

TABLE OF CONTENTS (Sheet 1 of 2)

4290

BANDINI TRACT.
M. R. 55-56-57

BLK	1					6
"	3	LOTS	1	to	14	13
"	3	"	15			12 - 13
"	3	"	16	to	29	13
"	4					13

CENTRAL ADDITION TO SANTA MONICA
M. R. 3-176-177

LOTS	1	to	3	10
"	7	to	26	7
"	29	to	33	10
"	34	to	38	9
"	42	to	59	8
"	63	to	68	9
"	69	to	74	2
"	79	to	86	3
"	87	to	113	4
"	114	to	120	3
"	126	to	132	2

ELLIOTT'S ADDITION TO SANTA MONICA
M. R. 22-11

LOTS	8	and	9	11

JEPSON TRACT
M. B. 7-119

LOTS	1	to	13	13

MOSS TRACT
M. B. 36-64-65

LOTS	1	to	19	17
"	20	to	35	23
"	A	and	B	17

SAN VICENTE Y SANTA MONICA RANCHO
P. 3-30-31

LOT	Robert N. Baker	1
"	Bradmore Realty Inv Co	9
"	Ben and Louis Herson	11
"	L. A. County	12
"	Patricia J. Nason and Ralph T. Rolapp	1
"	Rand Corp	14
2 LOTS	Rand Corp	15
LOT	Santa Monica City	1
2 LOTS	Santa Monica City	9
LOT	Santa Monica City	10
2 LOTS	Santa Monica City	12
LOT	Santa Monica City	14
"	Santa Monica Unified School Dist	6
"	Standard Oil Co of Calif	15
"	Bertha Stankevicius	17
"	State of Calif	21
2 LOTS	State of Calif	23
STRIP	Santa Monica City	1
"	Santa Monica City	9
LOT	Town Park Hotel Corp	15

(Continued)

SAN VICENTE Y SANTA MONICA RANCHO
P. 3-30-31

LOT	Union Oil Co of Calif	1
"	Western Steel and Metals Corp	11
"	Enid N. Winslow	23

SCHADER (CARL F.) SEASIDE TERRACE
M. B. 17-10-11

LOTS	1	to	14	22
"	15	and	16	23
"	17	to	23	17
"	24	to	43	18
"	44	to	61	19
"	A	and	B	23
"	C	to	S	22
Beach Adj on SW				22 - 23

SCOTTS ADDITION TO SANTA MONICA
M. R. 7-58-59

LOTS	1	to	18	15
"	19	to	26	19

VICENTE TERRACE
M. B. 16-48

LOTS	43	and	44	21

Rev. 71-2-12
JVM

TABLE OF CONTENTS (Sheet 2 of 2)

4290

TRACT NO. 284
M. B. 16-57

LOTS	1	to	7	1
"	11	to	23	1
"	27			1

TRACT NO. 542
M. B. 17-7

LOTS	1	to	5	21
"	6	to	8	19
"	A	to	E	21

TRACT NO. 974
M. B. 16-192

LOTS	1	to	7	10
"	9			11
"	12	to	16	10
"	17	to	23	11

TRACT NO. 1111
M. B. 17-154-155

LOTS	1	to	27	20
"	28	to	35	21

TRACT NO. 1347
M. B. 18-89

LOTS	1	to	13	14

TRACT NO. 2562
M. B. 25-36

LOTS	1	to	14	20

TRACT NO. 3859
M. B. 56-7

LOT	A	5

TRACT NO. 15603
M. B. 409-25-26

LOT	1	11
"	2	12


4290	3
SCALE 1" = 80'	

1995

10-23-64
11-6-65

REVISED
11-14-60
12-7-61
10-1-63E
11-2-63P
7-31-64
741212

930111050250001-25
940901

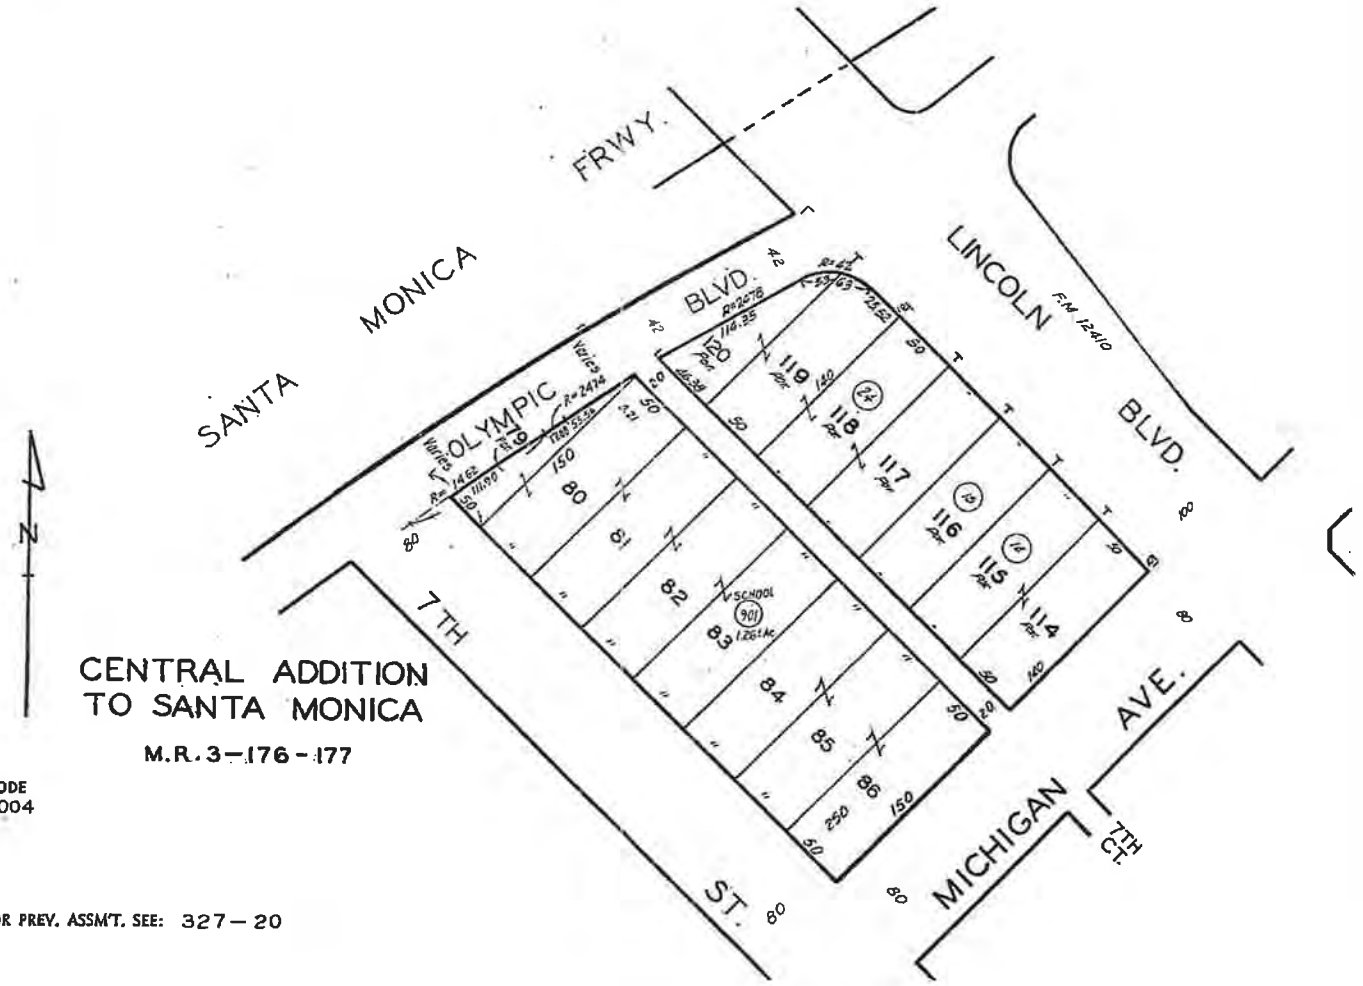

CENTRAL ADDITION
TO SANTA MONICA

M.R. 3-176-177

CODE
8004

FOR PREV. ASSM'T. SEE: 327-20


SEP 22 1994

ASSESSOR'S MAP
COUNTY OF LOS ANGELES, CALIF.

4290	4
SCALE 1" = 80'	SHEET 1

1995

REVISED
12-17-63 E
7-31-64
741212
BS10148846-87
BS03128134-87
940901

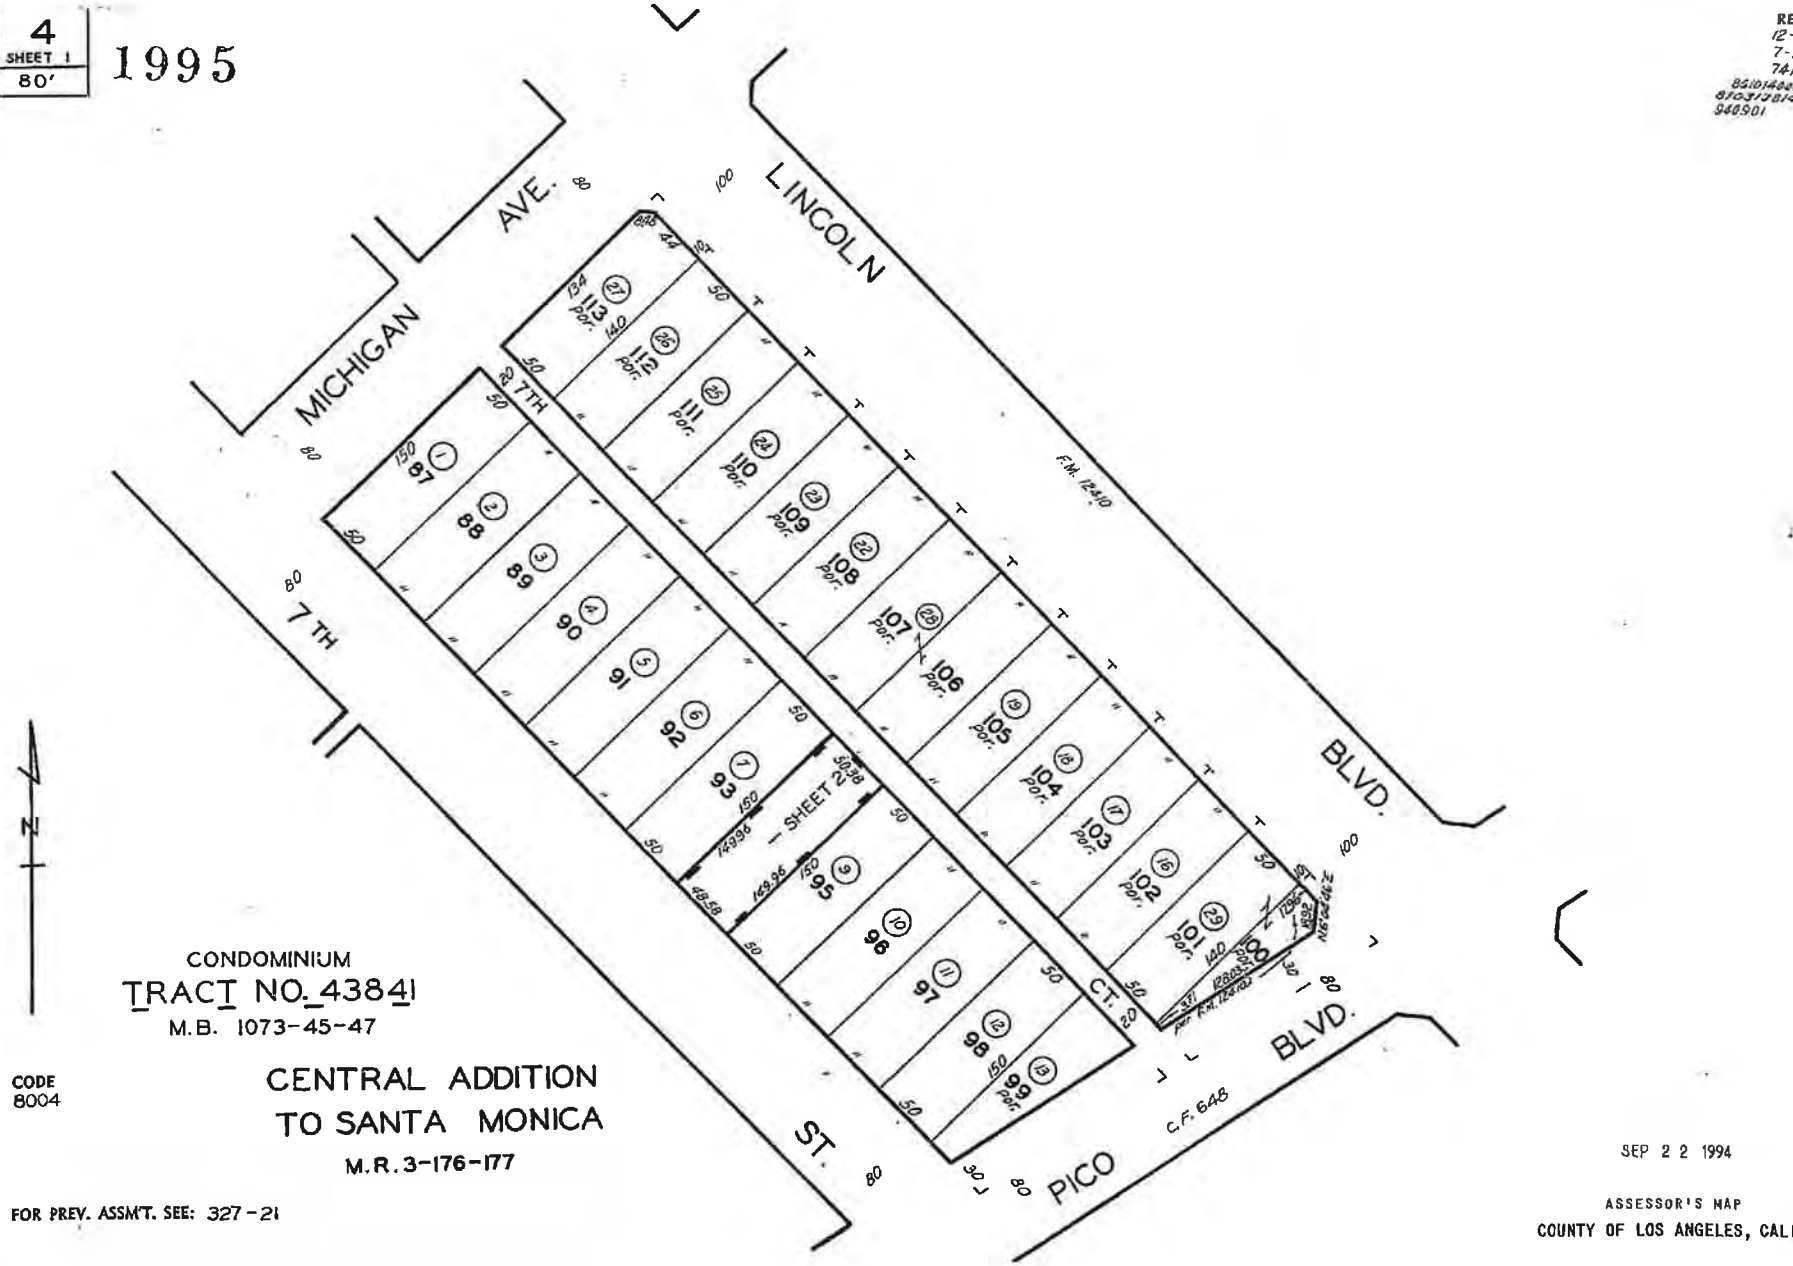

CONDOMINIUM
TRACT NO. 43841
M.B. 1073-45-47

CODE
8004

CENTRAL ADDITION
TO SANTA MONICA
M.R. 3-176-177

FOR PREV. ASSM'T. SEE: 327-21

SEP 2 2 1994

ASSESSOR'S MAP
COUNTY OF LOS ANGELES, CALIF.


REVISED
8703138/4-87

OFFICE OF ASSESSOR COUNTY OF LOS ANGELES	SCALE 1" = 40'	4290	4
	SHEET 2		

*Diagrammatic depicts approximate dimensions.

The assessment of units in the following Airspace Plans, includes all rights and interests in the common areas as set forth in deeds of record.

Airspace	Common Area			Subdivision
Plan Reference	Tract No.	Lots	Type	of Airspace
#1285658* 9-26-86	43841	1	Condo	Sheet 2

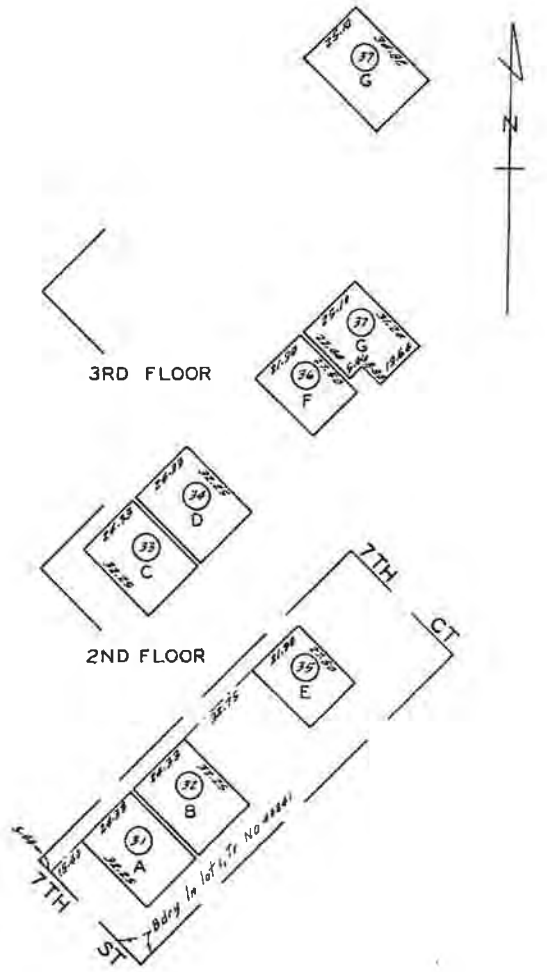


SUBDIVISION OF AIRSPACE
CONDOMINIUM TRACT NO 43841

For common area see sheet 1.
See Recorded Condominium Plans for elevations of units.

4290	8
SCALE 1" = 80'	

1995

REVISED
701208225
741212
940110502500 3-26
940901

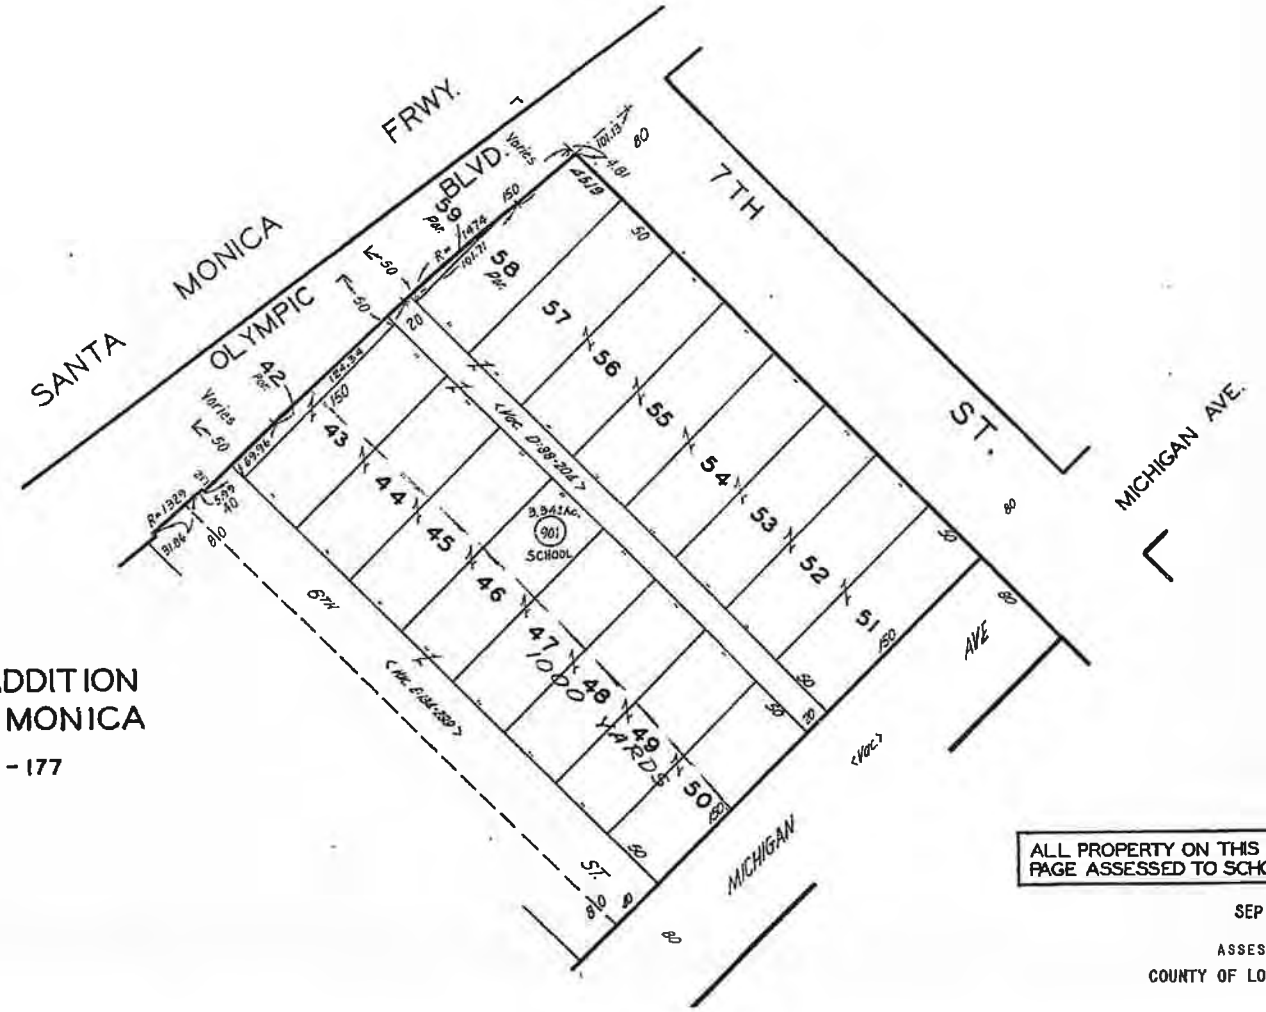

CENTRAL ADDITION
TO SANTA MONICA

M.R. 3 — 176 - 177

CODE
8004


FOR PREV. ASSM'T. SEE: 327 — 19


ALL PROPERTY ON THIS PAGE ASSESSED TO SCHOOL

SEP 2 2 1994

ASSESSOR'S MAP
COUNTY OF LOS ANGELES, CALIF.

7. Exception 05 1246 54

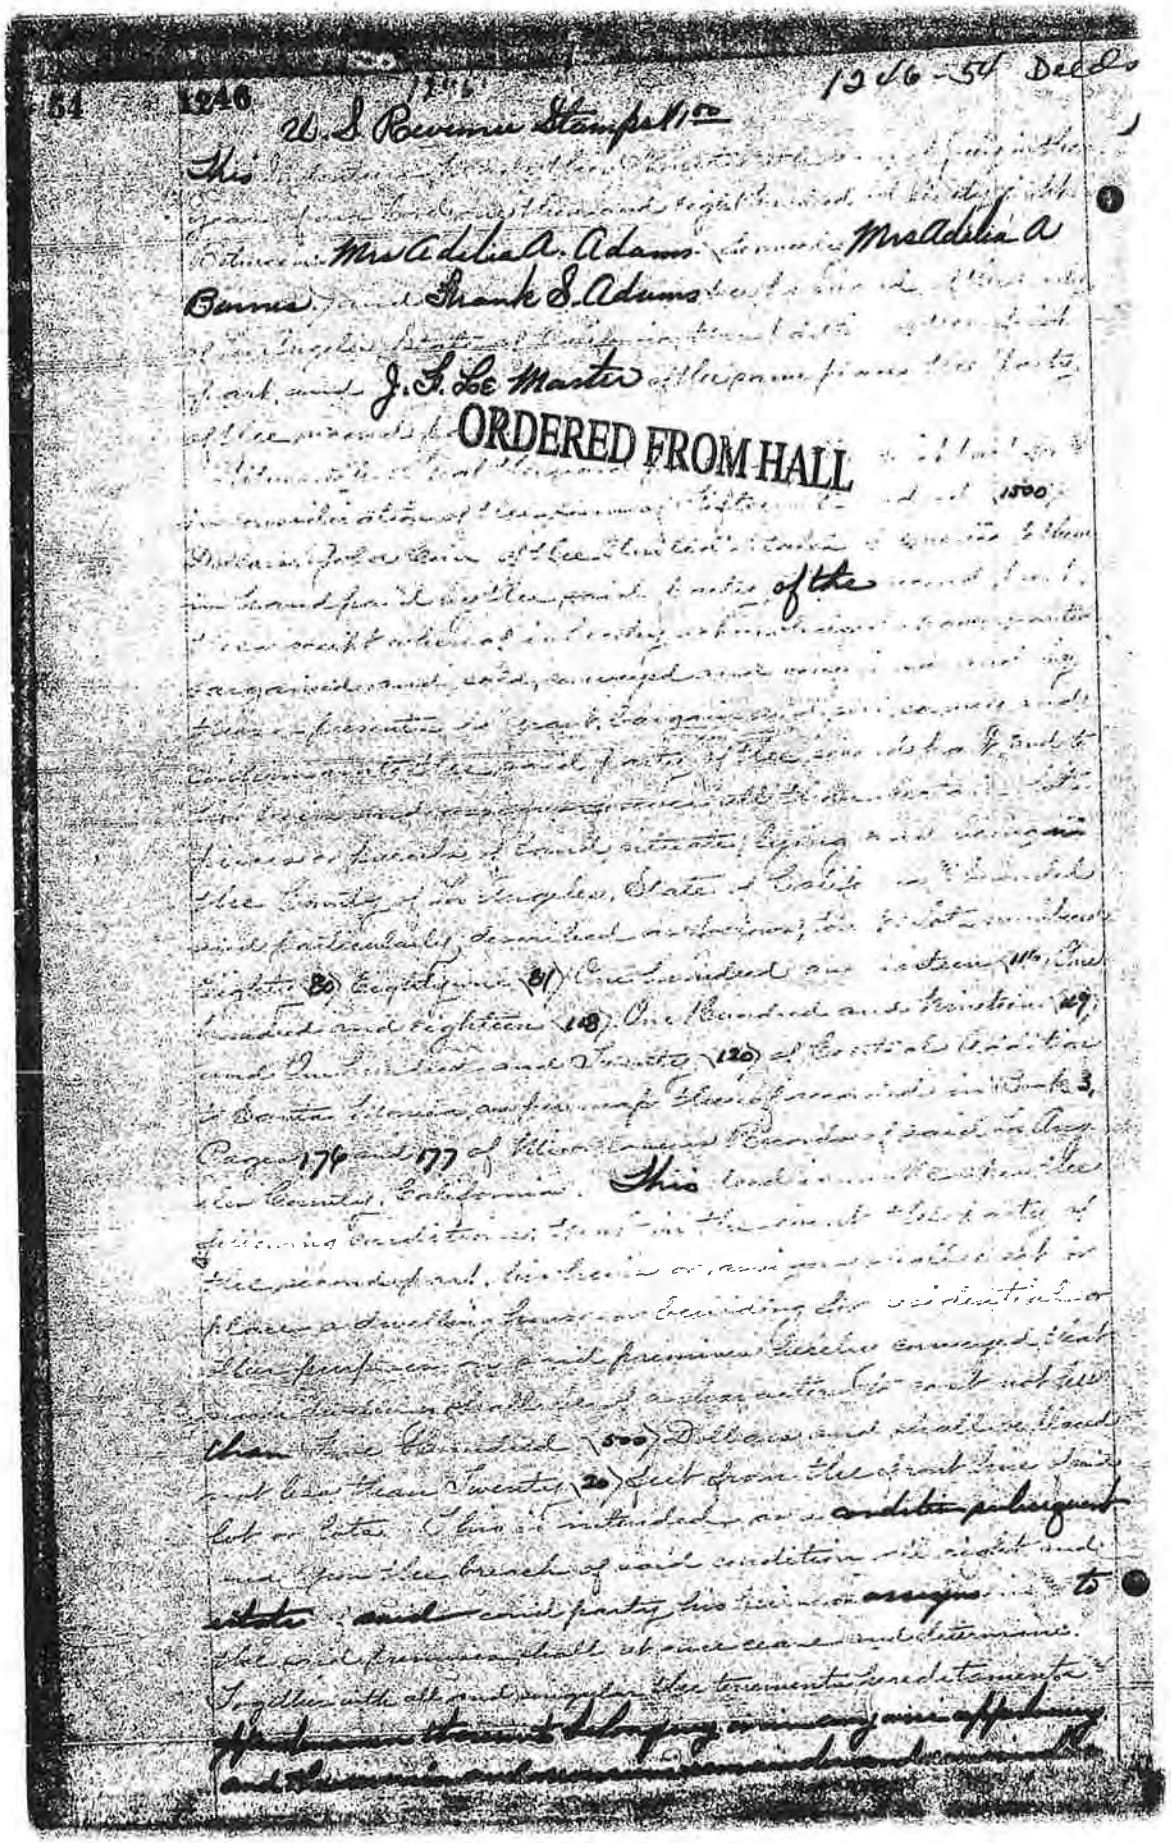

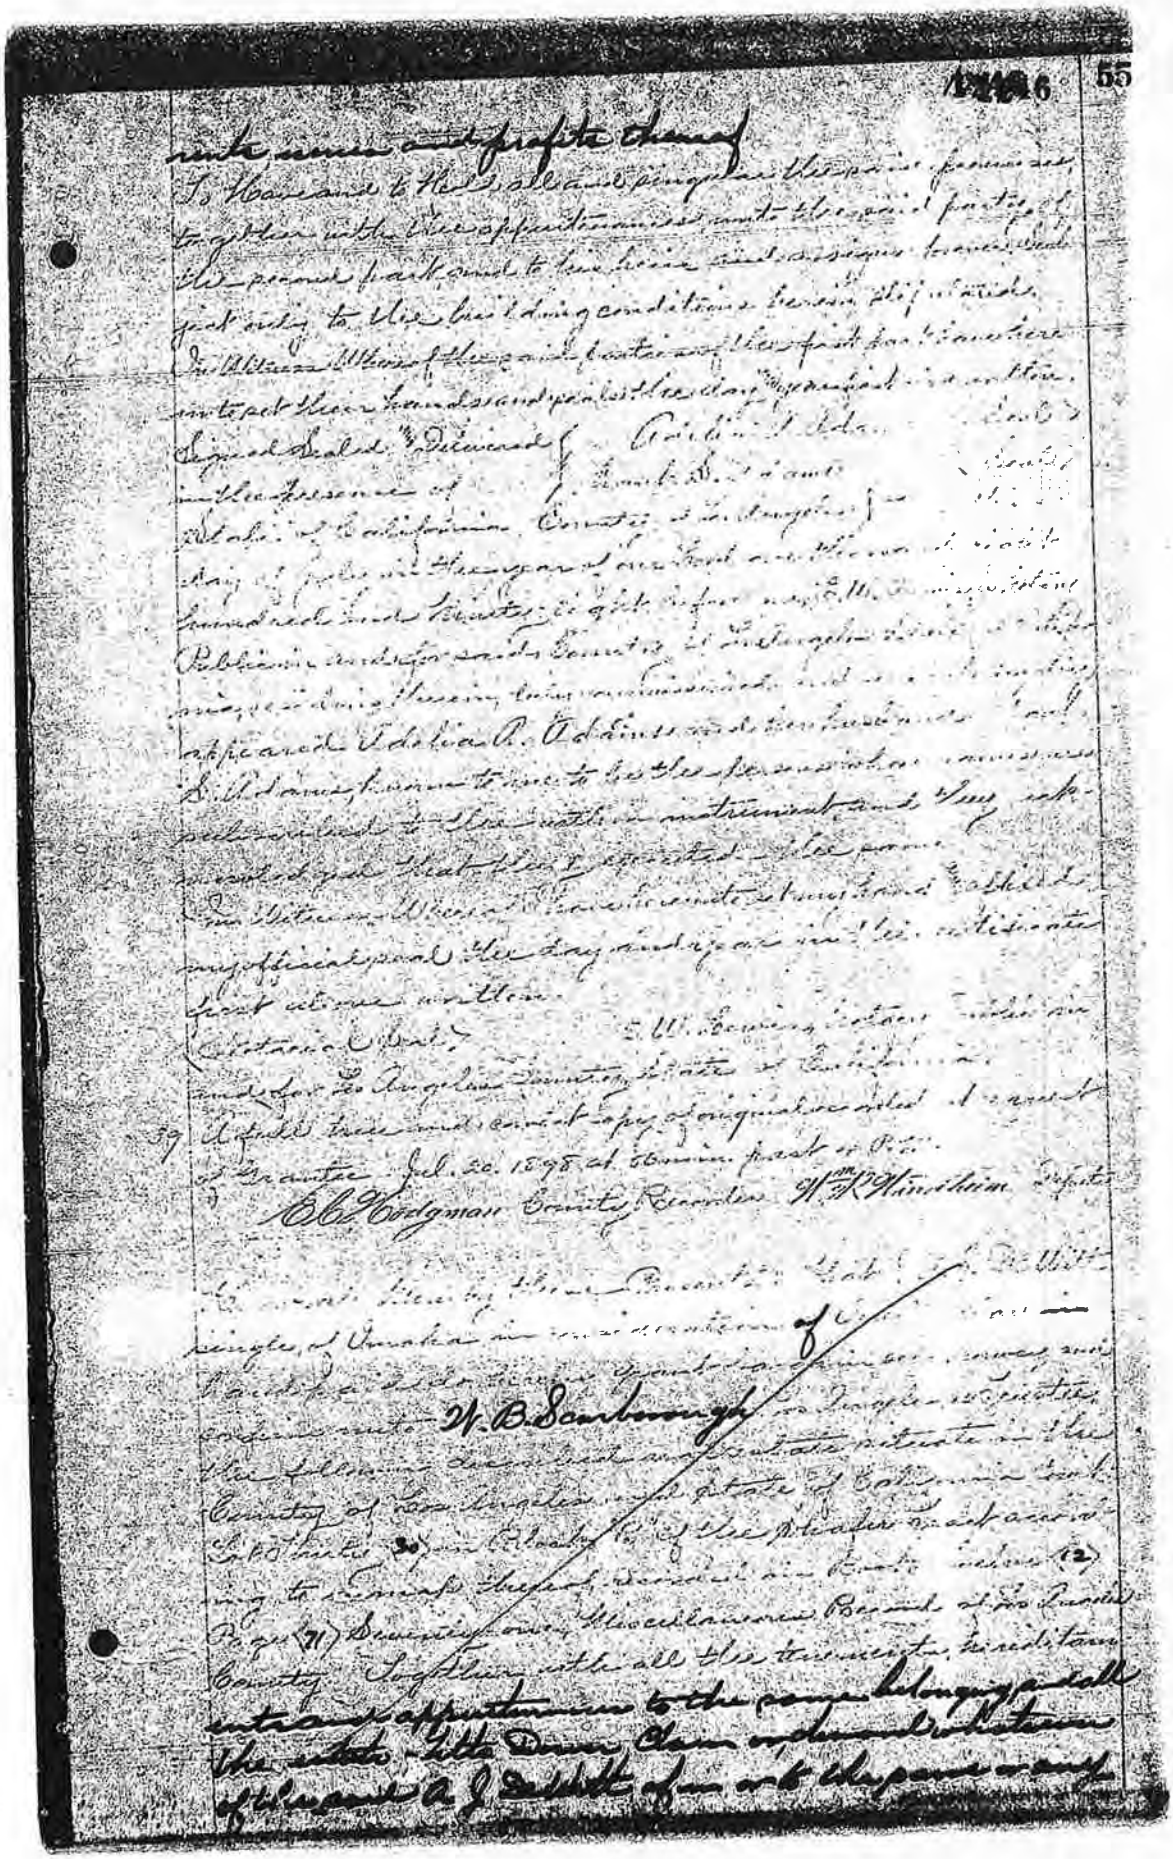

1446 55

rents, issues and profits thereof.

To Have and to Hold all and singular the premises together with the appurtenances unto the said parties of the second part, and to their heirs and assigns forever, subject to the building conditions herein above set forth.

In Witness Whereof the said parties of the first part have hereunto set their hands and seals the day and year first above written.

Signed Sealed & Delivered } Edelia R. Addington (Seal)
in the Presence of } Edelia R. Addington (Seal)

State of California County of Los Angeles } ss.

On this 19th day of July in the year one thousand nine hundred and Ninety eight before me, W. H. Hamilton a Notary Public in and for said County of Los Angeles duly commissioned and sworn, personally appeared Edelia R. Addington and Edelia R. Addington, known to me to be the persons whose names are subscribed to the within instrument and they acknowledged to me that they executed the same. In Witness Whereof I have hereunto set my hand and affixed my official seal the day and year in this certificate first above written.

(Notarial Seal) W. H. Hamilton Notary Public in and for the County of Los Angeles State of California


I hereby certify that the within instrument was duly recorded at request of Grantee Jul. 20. 1898 at 56 min. past 9 A.M.

E. C. Hodgman County Recorder By W. H. Hamilton Deputy

For a valuable consideration I hereby grant to W. B. Scarborough all my right, title and interest in and to the following described real estate situate in the County of Los Angeles, State of California, to wit: Lot 30 in Block "B" of the Alexander Tract as shown on Map recorded in Book 7 Page 71 Miscellaneous Records of Los Angeles County. Together with all the tenements, hereditaments and appurtenances to the same belonging or in anywise appertaining. Witness my hand this 19th day of July 1898.

Witness: W. H. Hamilton Edelia R. Addington

8. Exception_05_1246_54 Hall copy

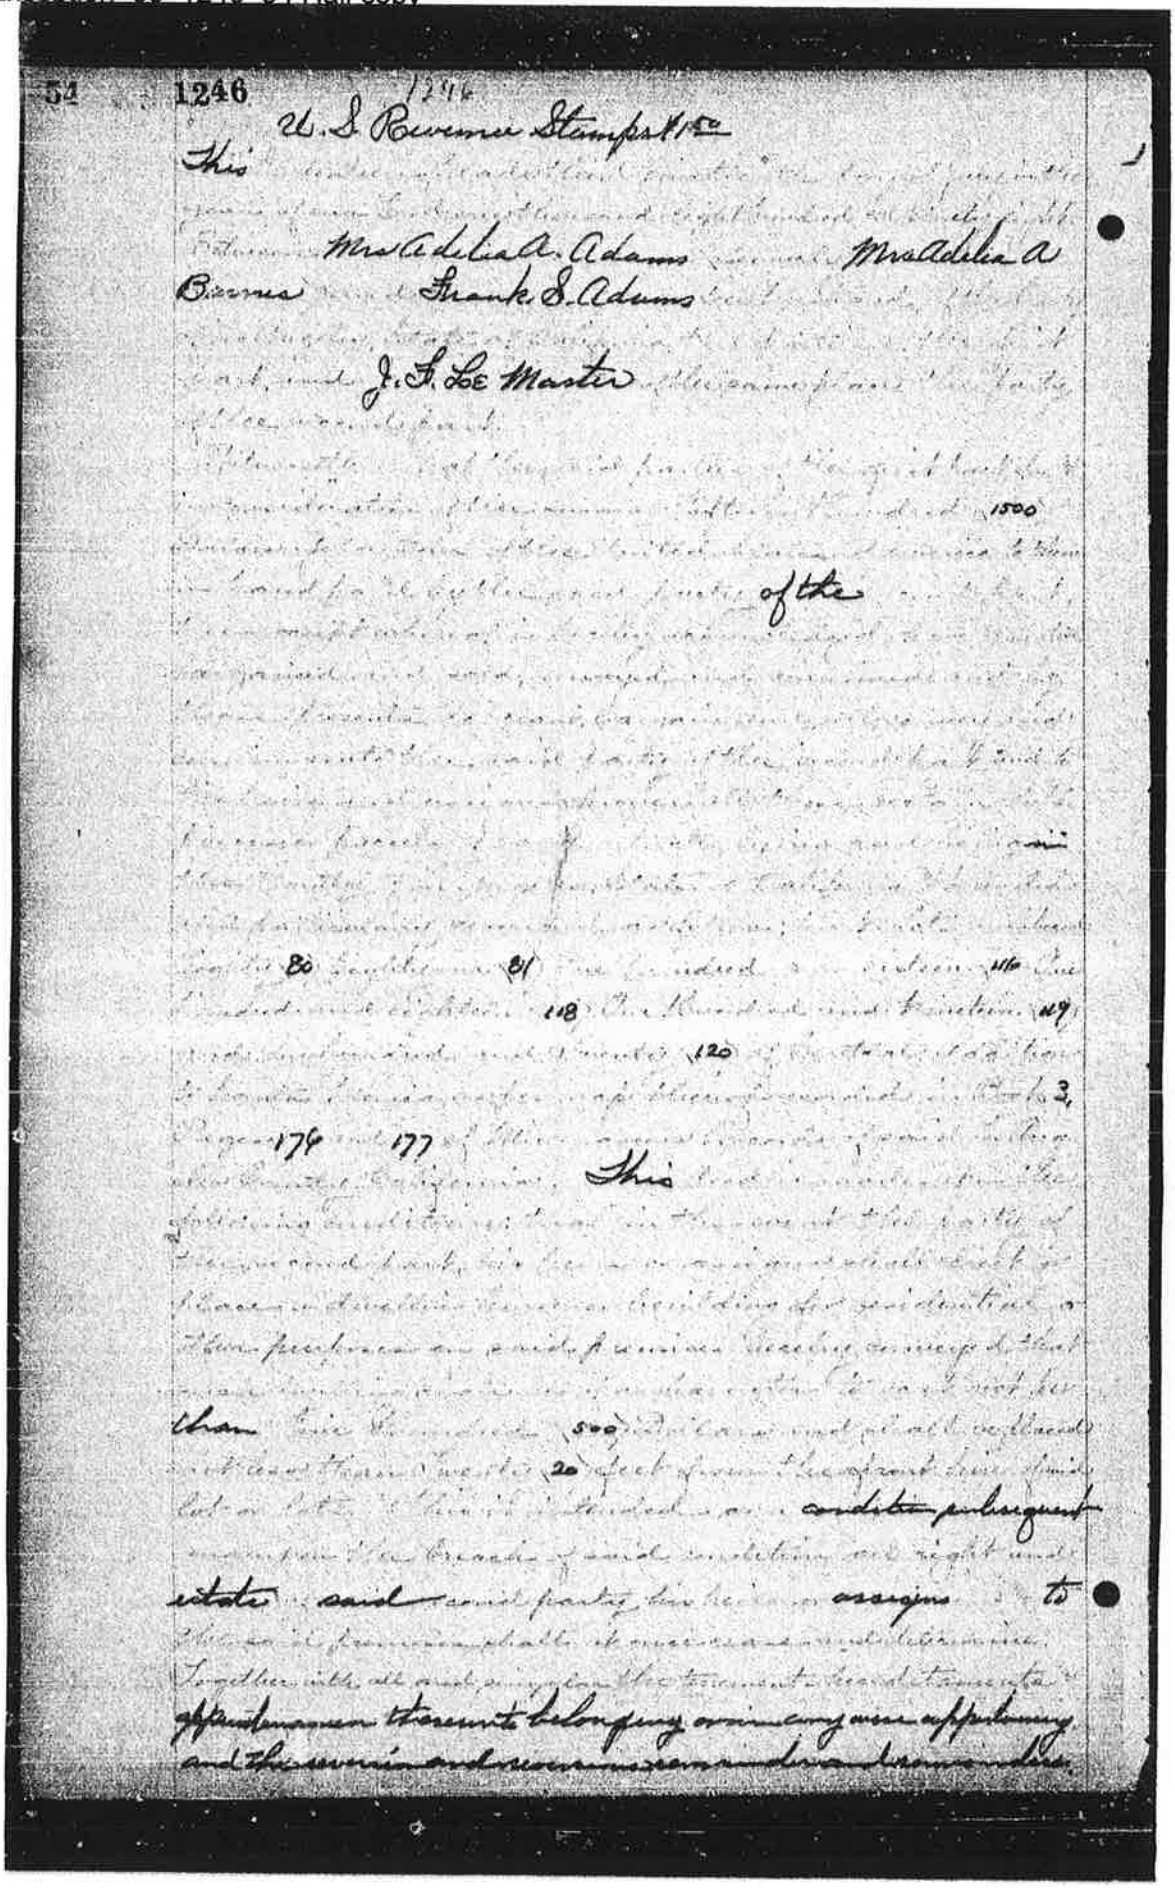

54 1246 1246

U. S. Revenue Stamps 10c

This

Mrs Adelia A. Adams Mrs Adelia A

Barnes Frank S. Adams

J. F. Le Master

1500

of the

80 81 116

118 119

120

3,

174 177

This

500

20


conditions subsequent

estate said parties hereto assigns to

Together with all and singular the tenements hereditaments

appurtenances thereunto belonging or in anywise appertaining

and the reversion and reversions remainder and remainders

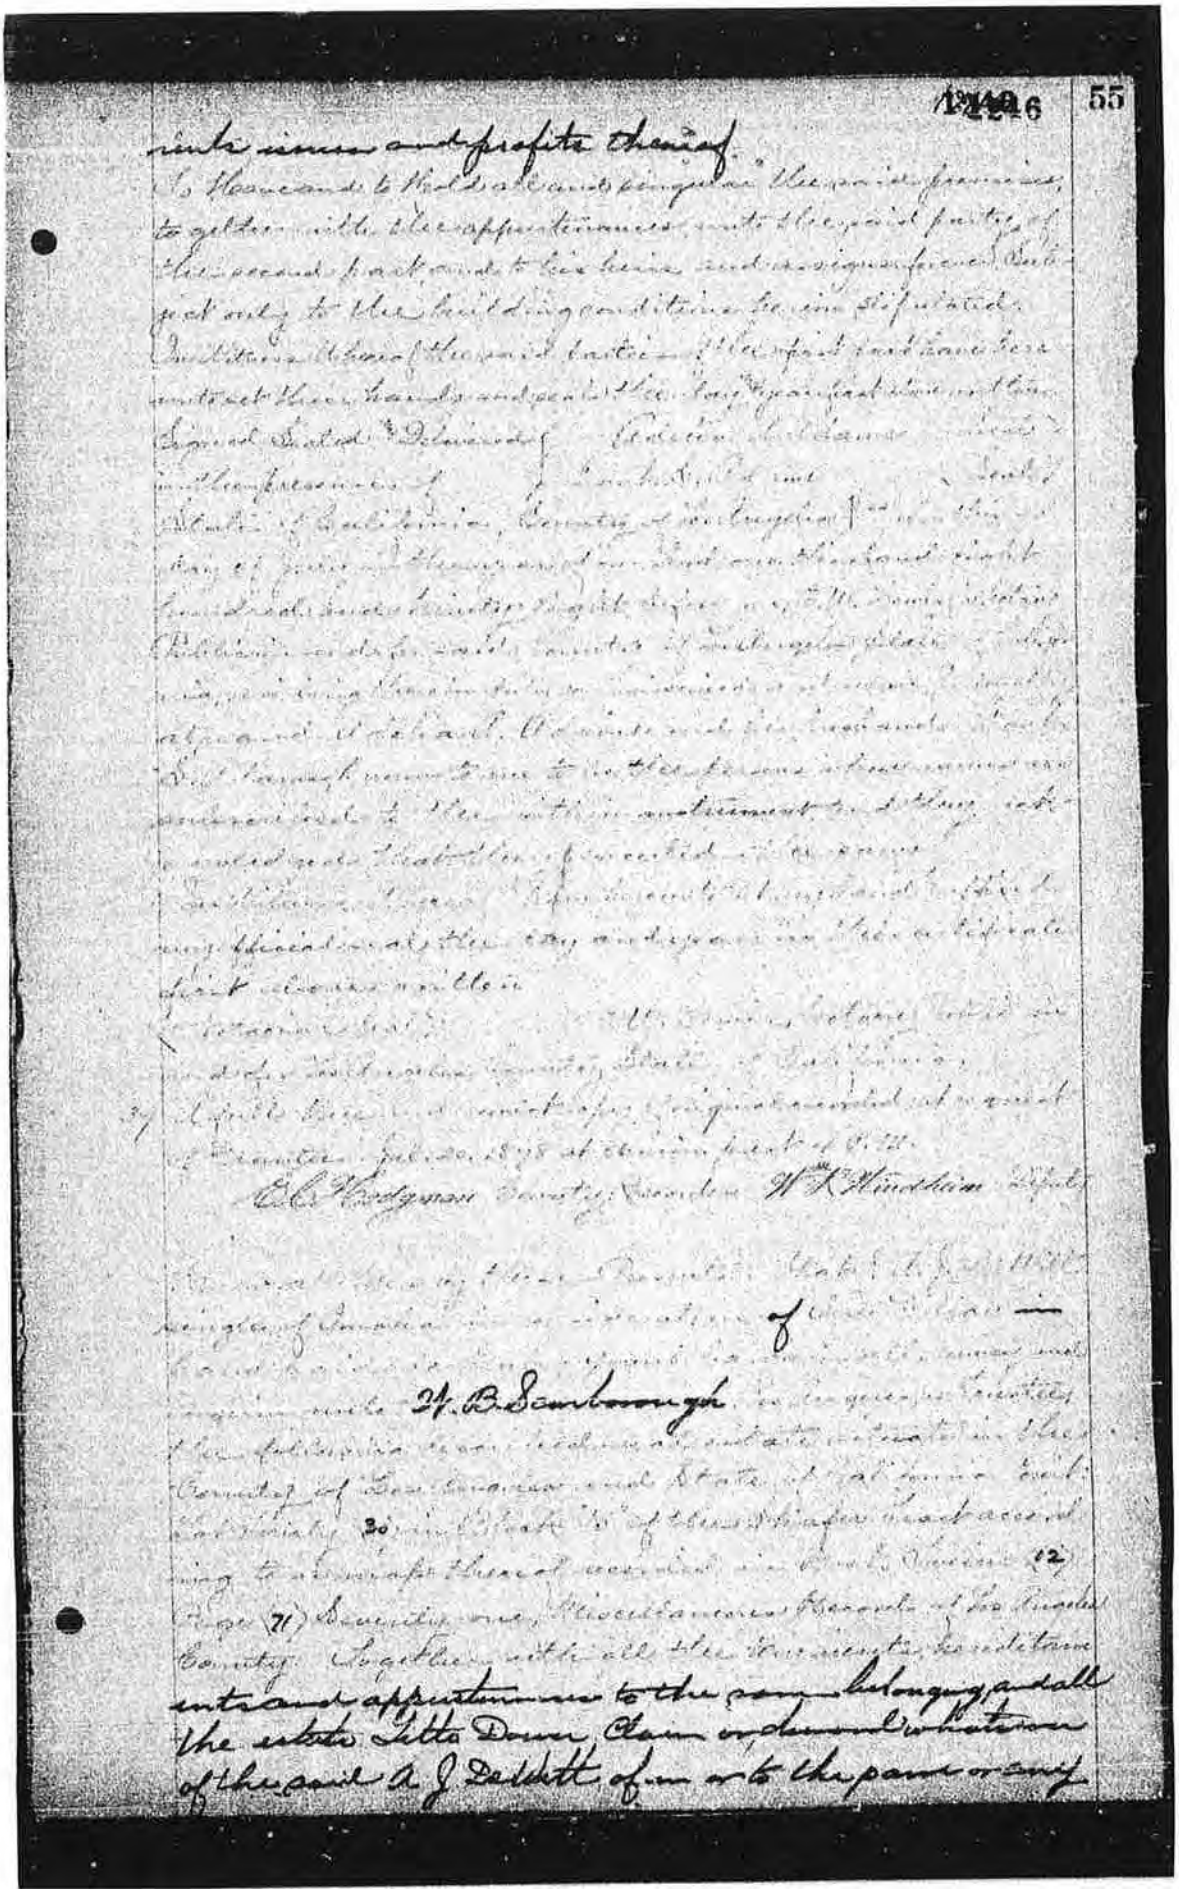

12426 55

rents issues and profits thereof.

To Have and to Hold all and singular the said premises,
together with the appurtenances unto the said party of
the second part and to his heirs and assigns forever. Subject only to the building conditions herein stipulated.

In Witness Whereof the said parties of the first part have
hereunto set their hands and seals the day and year first above
written.

Signed Sealed & Delivered
in the presence of

State of California, County of Los Angeles ss.

day of June in the year one thousand nine hundred and
five before me, [illegible] a Notary Public in and for said
County of Los Angeles, State of California, duly commissioned
and sworn, personally appeared [illegible]
known to me to be the persons whose names are
subscribed to the within instrument, and they acknowledged
to me that they executed the same
and that by their signatures on the instrument the persons,
or the entity upon behalf of which the persons acted, executed
the instrument.

WITNESS my hand and official seal.

Notary Public in and for said County and State.

My Commission expires [illegible]

E. C. Hodgman County Recorder. By W. K. Hindham Deputy

[illegible] Recorded at the request of [illegible]
[illegible] Clock P. M. [illegible]
Records of Los Angeles County, California.

[illegible] of Deeds.

H. B. Dunbaugh in the [illegible]
[illegible] Township [illegible] and State of California, [illegible]
County of Los Angeles and State of California, [illegible]
[illegible] 30 [illegible] of Section [illegible] according to the map thereof recorded in Book [illegible] (12)
Page (71) Records of Miscellaneous Records of Los Angeles
County. Together with all the tenements hereditaments
and appurtenances to the same belonging and all
the estate Title Dower Claim or demand whatsoever
of the said A. J. Dalbitt of in or to the same or any

Lot Nine (9) Block Twenty Three (23) of Tract No. 5107 as per Map recorded in Book 54 Pages 67 to 70 of Maps, Records of Los Angeles County, California. This Assignment is made in accordance with an order confirming sale of personal property made by the Superior Court of said County of Los Angeles on June 4, 1936 in the matter of the Estate of Kate Bohen Deceased , Probate No. 149049 .

Together with the note or notes therein described or referred to, the money due and to become due thereon with interest, and all rights accrued or to accrue under said Deed of Trust. Dated this 16th day of June, 1936.

Ben H.Brown As Administrator of the Estate of Kate Bohen Deceased
Ben H.Brown Public Administrator

State of California, County of Los Angeles)ss

On this 16th day of June, 1936, before me, - a Notary Public in and for said County, personally appeared Ben H.Brown as Administrator o. the Estate of Kate Bohen Deceased known to me to be the person whose name is subscribed to the within Instrument, and acknowledged that he executed the same.

Witness my hand and official seal.

(Notarial Seal) Pauline May Hoffmann, Notary Public in and for said County and State.

173 Copy of original recorded at request of Title Insurance & Trust Co. Jun 18, 1936 at 8:50 A.M. Copyist#49 Compared C.L.Logan, County Recorder By O Jensen (26) Deputy $1.00-4-S.

Grant Deed In consideration of $10.00 receipt of which is acknowledged E.H. Goodman and Mary Goodman, husband and wife, do hereby grant to Kate P.Cuddeback, a widow, that real property in the City of Los Angeles, County of Los Angeles, State of California, described as:

Lot One Hundred Eleven (111) of Tract Number Six Thousand Five (6005) as per map recorded in Book 64 Page 26 of Maps, in the office of the County Recorded of said County

Dated this 18th day of May, 1936

E.H.Goodman
Mary Goodman

State of California, County of San Diego)ss

On this 3rd day of June, 1936 before me, Albert B.Willis, a Notary Public in and for said County, personally appeared E.H.Goodman, and Mary Goodman known to me to be the persons whose names are subscribed to the foregoing instrument and acknowledged that they executed the same. Witness my hand and official seal.

(Notarial Seal) Albert B.Willis, Notary Public in and for said County and State.

86 Copy of original recorded at request of Title Insurance & Trust Co. Jun 18, 1936 at 8:30 A.M. Copyist#49 Compared C.L.Logan, County Recorder, By C. Jensen (26) Deputy $1.00-3-S.

14244-55

U.S.I.R.S.$6.00 Cancelled Grant Deed

Robert S.Goggins and Laura E.Goggins, husband and wife, in consideration of Ten Dollars, to them in hand paid, receipt of which is hereby acknowledged, do hereby Grant to Henry Sturzenegger, a married man, the real property in the City of Santa Monica County of Los Angeles, State of California, described as follows:

Lot Eighty-four (84) of the Central Addition to Santa Monica, in the City of Santa Monica, County of Los Angeles, State of California, as per map recorded in Book 8, Page 176 and 177 Miscellaneous Records of said County, upon the express conditions, (a) that said premises or any part thereof shall not be used for business purposes prior to March 17, 1936 and (b) that prior to the year 1940 no person or persons other than white persons of the Caucasian race shall be permitted, whether as owner, lessee, renter or otherwise, to occupy said premises or any part thereof. A violation of any of said conditions, if not remedied on sixty (60) days written notice to grantee herein, heirs, personal representatives or assigns, shall entitle grantors, their heirs , personal representatives

58 14244

or assigns, to all of the rights, legal or equitable, including re-entry as for breach of condition subsequent; provided, that if grantors, their heirs, personal representatives or assigns shall after sixty (60) days written notice suffer or permit Lots 85 and 86 or either of them, of the same Addition, to be occupied for business purposes or by others than whites of the Caucasian race or convey said lots 85 or 86 or either of them without such business and race restrictions then the said restrictions shall cease and determine to the same extent. The foregoing conditions and provisions shall be binding upon and for the benefit of the parties their respective heirs, personal representatives and assigns. This deed is in fulfillment of contract dated August 6, 1923, as modified in writing dated March 17, 1926, recorded respectively in Book 10292 Page 198 and Book 10259 Page 287 of Official Records of Los Angeles County, and is subject to all assessments and taxes commencing with the fiscal year 1925-26.

To Have and To Hold to said Grantee his heirs or assigns.

Witness our hands this 4th, day of May, 1936

Robert S.Goggins
Laura E.Goggins.

State of Wisconsin, County of Wood)ss

On this 4th day of May, 1936 before me, M.B.Doyle, a Notary Public in and for said County, personally appeared Robert S.Goggins and Laura E.Goggins, known to me to be the persons whose names are subscribed to the foregoing instrument and acknowledged to me that they executed the same. Witness my hand and official seal.

(Notarial Seal) M.B.Doyle, Notary Public

in and for said County of Wood, State of Wisconsin.

My Commission expires March 20, 1938

114 Copy of original recorded at request of Title Insurance & Trust Co. Jun 18, 1936 at 8:30 A.M. Copyist 49 Compared C.L.Logan, County Recorder By O.J.Green Deputy $1.00-S-S.

Satisfaction of Mortgage Sec. 1 1956 Pg. 344

This Mortgage Made Eighth day of April, 1936 by Nick Agosta and Virginia Agosta husband and wife, joint tenants, hereinafter called Mortgagor To County of Los Angeles a Body corporate and politic in and of the State of California, and existing under and by virtue of the laws of said State, hereinafter called Mortgagee.

Witnesseth: That Mortgagor hereby mortgages to Mortgagee the following described real property situated in the County of Los Angeles State of California,

Lot 5, Mozart Street Tract, as shown on map recorded in Book 5, Page 12 of Maps, records of the County of Los Angeles.

And all other real property wherever situated, in which said Mortgagor now has or shall hereafter acquire any interest, including all buildings and improvements thereon or that may hereafter be erected thereon; together with all and singular the tenements, hereditaments and appurtenances water and water rights, pipes flumes, ditches, and other rights thereunto belonging or in any wise now or hereafter appertaining thereto, and the reversion and reversions, remainder and remainders, rents, issues and profits thereof.

For the purpose of securing performance of each agreement of Mortgagor herein contained and payment to Mortgagee of all aid or relief heretofore or hereafter advanced to Mortgagor or relatives of Mortgagor under any or all laws of the State of California, past present or future, authorizing aid or relief by counties to indigents as further evidenced by one promissory note substantially in the following form:

$48.82 Los Angeles, California, April 8, 1936

I, We, promise to pay to County of Los Angeles, or order, at Los Angeles, California on demand, the sum of Forty-Eight and 82/100 Dollars, heretobefore advanced and all sums of money and all institutional care and the value of any other property or services heretofore advanced or that may be hereafter advanced by County of Los Angeles, to me or us or to my or our spouse, parent, parents or minor or adult child or children or to— No interest shall be payable until four years from date of the last advance made. All sums payable hereunder four years from date of the last advance made shall bear interest thereafter at the rate of seven per cent per annum until paid. All statutes of limitation on this note and mortgage securing the same are hereby forever waived. This note is secured

10. Exception 07 3543

DOCUMENT No. 3406
RECORDED AT REQUEST OF
Jewell C. Mallett
NOV 24 1952
49 min 3 P.M.
BOOK 40371 PAGE 373
OFFICIAL RECORDS
County of Los Angeles, California
FEE $ 4.20
MAIL B. BEATTY, County Recorder
By E. Moore Deputy

BOOK 40371 PAGE 375

3406
Jewell C. Mallett
Los Angeles 13 Calif.

220/10-3

375
1/1

IN THE SUPERIOR COURT OF THE STATE OF CALIFORNIA
IN AND FOR THE COUNTY OF LOS ANGELES

SANTA MONICA CITY HIGH SCHOOL DISTRICT OF LOS ANGELES COUNTY,
Plaintiff,
vs.
SEVERINO PACE, et al.,
Defendants.

NO. 591,529
FINAL ORDER OF CONDEMNATION

Interlocutory Judgment having been heretofore duly made and entered in the above-entitled action, condemning Parcel 8 described in the complaint herein and adjudging and decreeing the amount to be paid to the defendants or into court for their benefit;

And proof having been made to the satisfaction of the court that the amount awarded to the defendants, THOMAS J. HICKS and OLIVE C. HICKS, by said Interlocutory Judgment in condemnation has been paid into court for their benefit, and that plaintiff is therefore entitled to have a Final Judgment of Condemnation herein in accordance with the terms and provisions of said Interlocutory Judgment in Condemnation, which was duly entered on the 27th day of October, 1952, in Judgment Book 2452, page 307, on file in the office of the Clerk of the above-entitled Court;

NOW, THEREFORE, IT IS HEREBY ORDERED, ADJUDGED, AND DECREED that Parcel 8 described in the complaint herein be and the same is hereby condemned as prayed for, and that the plaintiff, SANTA MONI

HAROLD W. KENNEDY, COUNTY COUNSEL
1103 HALL OF RECORDS
LOS ANGELES, CALIFORNIA
MU. 9311

Book 40371 Page 376

CITY HIGH SCHOOL DISTRICT OF LOS ANGELES COUNTY, does hereby take and acquire the fee simple title in and to the said parcel of land for public purposes, to wit, for the construction and maintenance thereon of public school buildings and grounds and appurtenances thereto and for any public use authorized by law. That said parcel of land so condemned for public use is situate in the County of Los Angeles, State of California, and is more particularly described as follows:

PARCEL 81

Lot 11 of the Central Addition to Santa Monica in the city of Santa Monica, county of Los Angeles, state of California, as per map recorded in book 3, page 176, of Miscellaneous Records, in the office of the county recorder of said county.

DATED: This 31st day of OCTOBER, 1952.

Parnes
Presiding Judge

HAROLD W. KENNEDY, COUNTY COUNSEL
1100 HALL OF RECORDS
LOS ANGELES, CALIFORNIA
MU 9211

THIS CERTIFIED COPY IS GIVEN FREE OF CHARGE PURSUANT TO LAW SOLELY UPON THE CONDITION THAT IT IS TO BE USED FOR OFFICIAL BUSINESS AND/OR TO DETERMINE ELIGIBILITY FOR VETERANS BENEFITS.

THE DOCUMENT TO WHICH THIS CERTIFICATION IS ATTACHED IS A FULL, TRUE AND CORRECT COPY OF THE ORIGINAL ON FILE AND OF RECORD IN MY OFFICE
SAME HAVING BEEN FILED
AND ENTERED
JUDGMENT BOOK PAGE
ATTEST 19
HAROLD L. OSTLY COUNTY CLERK AND CLERK OF THE SUPERIOR COURT OF THE STATE OF CALIFORNIA IN AND FOR THE COUNTY OF LOS ANGELES.
BY DEPUTY

3543

COUNTY COUNSEL
NOV 24 1952
43 M
BOOK 40371 PAGE 376
Free

3543

BOOK 12912 PAGE 122

THIS CERTIFIED COPY IS GIVEN FREE OF CHARGE PURSUANT TO LAW SOLELY UPON THE CONDITION THAT IT IS TO BE USED FOR OFFICIAL BUSINESS AND/OR TO DETERMINE ELIGIBILITY FOR VETERANS BENEFITS.

THE DOCUMENT TO WHICH THIS CERTIFICATION IS ATTACHED IS A FULL, TRUE AND CORRECT COPY OF THE ORIGINAL ON FILE AND OF RECORD IN MY OFFICE
SAME HAVING BEEN FILED Oct 8 - 1953
AND ENTERED Oct 13 - 1953
JUDGMENT BOOK 2611 PAGE 215
ATTEST Oct 14 1953
HAROLD J. OSTLY COUNTY CLERK AND CLERK OF THE SUPERIOR COURT OF THE STATE OF CALIFORNIA IN AND FOR THE COUNTY OF LOS ANGELES
BY M. Wade DEPUTY

HAROLD W. KENNEDY, COUNTY COUNSEL
1100 HALL OF RECORDS
LOS ANGELES, CALIFORNIA
MU. 9211

IN THE SUPERIOR COURT OF THE STATE OF CALIFORNIA,

IN AND FOR THE COUNTY OF LOS ANGELES.

SANTA MONICA CITY HIGH SCHOOL DISTRICT OF LOS ANGELES COUNTY,

Plaintiff,

v.

SEVERINO PACE, et al.,

Defendants.

No. 591,529

FINAL ORDER OF CONDEMNATION.

(Parcel 16)

An Interlocutory Judgment having been heretofore duly made and entered in the above-entitled action, condemning Parcel 16 described in the complaint herein and adjudging and decreeing the amount to be paid to the defendants or into court for their benefit;

And proof having been made to the satisfaction of the court that the amounts awarded to the defendants, Amos Travis and Kate Travis, and H. L. Byram, County Tax Collector, by said Interlocutory Judgment in condemnation have been paid into court for their benefit, and that plaintiff is therefore entitled to have a Final Judgment of Condemnation herein, in accordance with the terms and provisions of said Interlocutory Judgment in Condemnation, which was duly entered on the 16th day of September, 1953 in Book 2606, page 106 of Judgments, on file in the office of the Clerk of the above-mentioned Court;

NOW, THEREFORE, it is HEREBY ORDERED, ADJUDGED AND DECREED that Parcel 16 described in the complaint herein be and the same

is hereby condemned as prayed for, and that the plaintiff, SANTA MONICA CITY HIGH SCHOOL DISTRICT OF LOS ANGELES COUNTY, does hereby take and acquire the fee simple title in and to the said parcel of land for public purposes, to wit, for the construction and maintenance thereon of public school buildings and grounds and appurtenances thereto and for any public use authorized by law. That said parcel of land so condemned for public use is situate in the County of Los Angeles, State of California, and is more particularly described as follows:

PARCEL 16:

Lot 24 of the Central Addition to Santa Monica in the city of Santa Monica, county of Los Angeles, State of California, as per map recorded in book 3, pages 176 and 177 of Miscellaneous Records, in the office of the county recorder of said county.

Dated: This 8 day of October, 1953.

Judge.

HAROLD W. KENNEDY, COUNTY COUNSEL
1100 HALL OF RECORDS
LOS ANGELES, CALIFORNIA
MU 9211

3961

[illegible] No. 3961
[illegible] REQUEST OF
County Counsel
[illegible] 2 P.M.
BOOK 42942 PAGE 422
OFFICIAL RECORDS
[illegible] es, California
Free
[illegible] County Recorder
[illegible] Deputy

Recorded and compared [illegible] By [illegible] County [illegible] By [illegible] Deputy

12. Exception 09 1652

1652

INTERSTATE BOOK D752 PAGE 350

FORM R/W-7

DISTRICT	COUNTY	ROUTE	SECTION
VII	LA	173	SMca

Olympic Blvd.
Bet. 6th & 7th

9-1-59 (Part)
Written by: SJS
Checked by: TJF
Compared by:

S. Mca. City School District Bl75

GRANT DEED
(CORPORATION)

SANTA MONICA UNIFIED SCHOOL DISTRICT, which acquired title as SANTA MONICA CITY SCHOOL DISTRICT OF LOS ANGELES COUNTY,

a corporation organized and existing under and by virtue of the laws of the State of CALIFORNIA

does hereby GRANT to the STATE OF CALIFORNIA all that real property in the City of Santa Monica,

County of Los Angeles, State of California, described as:

Lots 39, 40, 41, 60, 61 and 62 of Central Addition to Santa Monica, as shown on map recorded in Book 3, pages 176 and 177 of Miscellaneous Records, in the office of the County Recorder of said County, and those portions of Lots 42, 58, 59 and that portion of the 20 foot alley, vacated, lying between said aforementioned lots, lying Northerly of a line beginning at a point in the easterly line of said Lot 58, distant Southerly 4.81 feet thereon from the northeasterly corner of said Lot 58, to a point in the easterly line of Lot 26 of said Central Addition, distant Northerly 5.00 feet thereon from the southeasterly corner of said Lot 26.

EXCEPT the Northwesterly 2.00 feet of said Lots 39 and 62, conveyed to the City of Santa Monica for widening of Olympic Boulevard.

ALSO EXCEPT that portion of said 20 foot alley in Olympic Boulevard as widened.

1652

ALSO EXCEPTING therefrom all oil, oil rights, minerals, mineral rights, natural gas, natural gas rights, and other hydrocarbons by whatsoever name known that may be within or under the parcel of land hereinabove described, together with the perpetual right of drilling, mining, exploring and operating therefor and removing the same from said land or any other land, including the right to whipstock or directionally drill and mine from lands other than those hereinabove described, oil or gas wells, tunnels and shafts into, through or across the subsurface of the land hereinabove described, and to bottom such whipstocked or directionally drilled wells, tunnels and shafts under and beneath or beyond the exterior limits thereof, and to redrill, retunnel, equip, maintain, repair, deepen and operate any such wells or mines, without, however, the right to drill, mine, explore and operate through the surface or the upper 100 feet of the subsurface of the land hereinabove described or otherwise in such manner as to endanger the safety of any highway that may be constructed on said lands.

This conveyance is made for the purposes of a freeway and adjacent frontage road, and the grantor hereby releases and relinquishes to the grantee any and all abutter's rights, including access rights, appurtenant to grantor's remaining property, in and to said freeway, provided, however, that such remaining property shall abut upon and have access to said frontage road which will be connected to the freeway only at such points as may be established by public authority.

The grantor understands that the present intention of the grantee is to construct and maintain a public highway on the lands herein conveyed in fee and the grantor, for itself, its successors and assigns hereby waives any claims for any and all damages to grantor's

1652

BOOK D752 PAGE 352

remaining property contiguous to the property herein conveyed by reason of the location, construction, landscaping or maintenance of said highway.

S.B. - J.N.M.

FEB 1 [illegible] 1960 [illegible] A.M.
RAY E. LEE, County Recorder

1652

and all damages to grantor's remaining property contiguous to the property hereby conveyed by reason of the location, construction, landscaping or maintenance of said highway.

IN WITNESS WHEREOF, Said corporation has caused its corporate name to be hereunto subscribed and its corporate seal to be affixed hereto this 14TH day of OCTOBER, 19 59.

Santa Monica Unified School District

By T. Wilmer Morby President

By Glen T. Goodwill Secretary

[CORPORATE SEAL]

STATE OF CALIFORNIA, COUNTY OF LOS ANGELES } ss.

On this 14th day of October, 19 59 before me, Lucile Grimes, a Notary Public in and for said Los Angeles County, personally appeared T. WILMER MORBY, known to me to be the President, and GLEN T. GOODWILL known to me to be the Secretary of BOARD OF EDUCATION OF THE SANTA MONICA UNIFIED SCHOOL DISTRICT the corporation that executed the within and foregoing instrument, and known to me to be the persons who executed the within instrument on behalf of the corporation therein named, and acknowledged to me that such corporation executed the same.

IN WITNESS WHEREOF, I have hereunto set my hand and affixed my official seal the day and year in this certificate first above written.

Pursuant to its bylaws or a resolution of its Board ~~of Directors~~.

Lucile Grimes

Notary Public in and for the County of Los Angeles, State of California.

My Commission Expires October 29, 1960

My commission expires

1652

BOOK D752 PAGE 354

5208676

AFTER RECORDING RETURN TO:
STATE OF CALIFORNIA
Department of Public Works
DIVISION OF HIGHWAYS
Box 2304 — Terminal Annex
LOS ANGELES 54, CALIFORNIA

Dist.	County	Rte.	Sec.	No.

Station ..... to .....

C. O. Schedule No. .....

STATE OF CALIFORNIA
DEPARTMENT OF PUBLIC WORKS
DIVISION OF HIGHWAYS

GRANT DEED

(CORPORATION)

TO

STATE OF CALIFORNIA

Recorded at request of .....

on ..... , 19....

at ..... min. past .....

o'clock ..... M., in Vol. ..... Page .....

of ..... County Records.

..... Recorder

By ..... Deputy Recorder

(No fee for recordation—Government Code, Sec. 6103)

When recorded return to .....

Filed ..... By .....

REV. 4344 20M 11-59 TOR © STATE PRINTING OFFICE

(CERTIFICATE OF ACCEPTANCE, GOVT. CODE, SECTION 27281)

THIS IS TO CERTIFY, That the State of California, grantee herein, acting by and through the Department of Public Works, Division of Highways, hereby accepts for public purposes the real property, or interest therein, conveyed by the within deed and consents to the recordation thereof.

IN WITNESS WHEREOF, I have hereunto set my hand this 15th day of January 1960

ROBERT B. BRADFORD
Director of Public Works

By Jack Reuben
JACK REUBEN
Right of Way Agent and Attorney in Fact
Division of Highways

~~District Engineer~~
~~Attorney-in-Fact~~

GDE

1652

13. Exception 10 1378

URBAN PROGRAM PROJECT

Peo. vs. Holiday Inns, et al
Record 827716
Div. Par. 3A, 3B, 4A, 4B, 5A, 5B, & 5C

1378

RECORDED IN OFFICIAL RECORDS OF LOS ANGELES COUNTY, CALIF. FOR TITLE INSURANCE & TRUST CO.
OCT. 8 1964 AT 8 A.M.
RAY E. LEE, County Recorder

FREE 5 A

SPACE ABOVE THIS LINE FOR RECORDER'S USE

Written by: SJS
Checked by: PIZ
Compare

GRANT DEED
(CORPORATION)

9-4-63 (Part) URBAN PROGRAM PROJECT

DISTRICT	COUNTY	ROUTE	SECTION	NUMBER
VII	LA LA	60 1	SMca 34.6 K	C766 C766-1 C766-2 C766-3 C766-6

SANTA MONICA UNIFIED SCHOOL DISTRICT formerly known as SANTA MONICA UNIFIED SCHOOL DISTRICT OF LOS ANGELES COUNTY,

a corporation organized and existing under and by virtue of the laws of the State of

does hereby GRANT to the STATE OF CALIFORNIA all that real property in the City of Santa Monica

County of Los Angeles, State of California, described as:

PARCEL 1:

That portion of Lot 79 of Central Addition to Santa Monica, as shown on map recorded in Book 3, pages 176 and 177 of Miscellaneous Records, in the office of the County Recorder of said County, described as follows:

Beginning at a point in the southwesterly line of said lot, distant thereon N. 44° 10' 05" W., 32.87 feet from the most southerly corner of said lot; thence N. 54° 27' 20" E., 151.72 feet to a point in the northeasterly line of said lot, distant thereon N. 44° 09' 37" W., 10.17 feet from the most easterly corner of said lot; thence along said northeasterly line S. 44° 09' 35" E., 9.96 feet; thence along a curve concave southeasterly, having a radius of 2477 feet, Southwesterly from a tangent that bears S. 59° 33' 55" W., through an angle of 3° 32' 50", an arc

1378

Form RW-7 (REV 4-60)

distance of 153.35 feet to said southwesterly line; thence along said southwesterly line N. 44° 10' 05" W., 0.93 feet to the point of beginning.

PARCEL 2:

An easement for highway structure footings upon, along and under that portion of Lots 79 and 80 of said Central Addition included within a strip of land 3.00 feet in width lying Southeasterly of hereinabove described Parcel 1, the northwesterly line of said strip of land being coincident with the southeasterly line of said Parcel 1. Said strip of land extends Northeasterly from the southwesterly line of said Lot 79 to the northeasterly lines of said Lots 79 and 80.

PARCEL 3:

An easement for highway structure footings upon, along and under those portions of Lots 42, 58 and 59, of Central Addition to Santa Monica, as shown on map recorded in Book 3, pages 176 and 177, of Miscellaneous Records, in the office of the County Recorder of said County, and that portion of the 20 foot alley, vacated, lying between said lots, included within a strip of land 3.00 feet wide, the northwesterly line of which is coincident with a line described as follows:

Beginning at a point in the northeasterly line of said Lot 58, distant thereon Southeasterly 4.81 feet from the most northerly corner of said Lot 58; thence in a direct line Southwesterly to a point in the southwesterly line of said Lot 42, distant thereon Southeasterly 6.97 feet from the most westerly corner of said Lot 42. Said strip of land extends Southwesterly from said northeasterly line of Lot 58 to the southwesterly line of said Lot 42.

PARCEL 4:

An easement for highway slopes upon, over and across that portion of Lot 14, Block 1, of the Bandini Tract, as shown on map recorded in Book 55, pages 56 and 57 of Miscellaneous Records, in the office of the

County Recorder of said County, described as follows:

Beginning at the most northerly corner of said lot; thence along the northeasterly line of said lot, S. 44° 11' 06" E., 6.01 feet; thence S. 51° 56' 49" W., 7.01 feet to a point in the westerly line of said lot distant thereon S. 8° 45' 12" W., 8.73 feet from the point of beginning; thence along said westerly line N. 8° 45' 12" E., 8.73 feet to said point of beginning.

PARCEL 5:

An easement for highway slopes, upon, over and across that portion of said Lot 14 described as follows:

Beginning at the intersection of the westerly line of said lot with a line that is parallel with and distant Northeasterly 15 feet, measured at right angles, from the southwesterly line of said lot; thence along said parallel line S. 44° 50' 38" E., 38.49 feet; thence N. 42° 39' 58" W., 39.63 feet to said westerly line; thence along said westerly line S. 8° 45' 12" W., 1.87 feet to the point of beginning.

The conveyance of Parcel 1 herein is made for the purposes of a freeway and adjacent frontage road, and the grantor hereby releases and relinquishes to the grantee any and all abutter's rights, including access rights, appurtenant to grantor's remaining property, in and to said freeway, provided, however, that such remaining property shall abut upon and have access to said frontage road which will be connected to the freeway only at such points as may be established by public authority.

Reserving unto the grantor herein, its successors or assigns, the right at any time to remove said slopes as in Parcels 4 and 5 above or portions thereof upon removing the necessity for maintaining said slopes or portions thereof or upon providing in place thereof other adequate lateral support, the design and construction of which shall be first approved by the State Division of Highways, for the protection and

1378

support of said highway.

The grantor, for itself, its successors and assigns, hereby waives any claim for any and all damages to grantor's remaining property contiguous to the right of way to be conveyed by reason of the location, construction, landscaping or maintenance of said highway.

The grantor further understands that the present intention of the grantee is to construct and maintain a public highway on the lands hereby conveyed in fee and the grantor, for itself, its successors and assigns, hereby waives any claims for any and all damages to grantor's remaining property contiguous to the property hereby conveyed by reason of the location, construction, landscaping or maintenance of said highway.

IN WITNESS WHEREOF, said corporation has caused its corporate name to be hereunto subscribed and its corporate seal to be affixed hereto, this 16th day of October, 1963.

SANTA MONICA UNIFIED SCHOOL DISTRICT

By John J Hamilton, ASSISTANT SUPERINTENDENT, BUSINESS

By ....., Secretary

[CORPORATE SEAL]

STATE OF CALIFORNIA
County of Los Angeles } ss.

On this 16th day of October, 1963, before me, the undersigned, a Notary Public in and for said Los Angeles County, personally appeared John J Hamilton, known to me to be the Assistant Supt. Business Affairs, and ....., known to me to be the Secretary of the corporation described in and that executed the within instrument, and also known to me to be the person who executed it on behalf of the corporation therein named, and he acknowledged to me that such corporation executed the within instrument pursuant to its by-laws or a resolution of its board of directors.

WITNESS my hand and official seal.

Helen S Edmonds (Seal)

HELEN S. EDMONDS
Name (Typed or Printed)
Notary Public in and for Said County and State

(CERTIFICATE OF ACCEPTANCE, GOVT. CODE, SECTION 27281)

THIS IS TO CERTIFY, That the State of California, grantee herein, acting by and through the Department of Public Works, Division of Highways, hereby accepts for public purposes the real property, or interest therein, conveyed by the within deed and consents to the recordation thereof.

IN WITNESS WHEREOF, I have hereunto set my hand this 10th day of September, 1964

Execution Approved

JOHN ERRECA
Director of Public Works

By J. W. Greathead
J. W. GREATHEAD
Attorney in Fact

13178

14. Exception 11 7004

L 7004

L. [redacted]

SUBSURFACE

OIL AND GAS LEASE

FEE $ 3.00

RECORDED IN OFFICIAL RECORDS
OF LOS ANGELES COUNTY, CALIF.
FOR TITLE INSURANCE & TRUST CO.
35 Min. Past 2 P.M. OCT 14 1964
RAY E. LEE, County Recorder



679.

[redacted]

[redacted]

JADE OIL & GAS CO.

9107 WILSHIRE BOULEVARD • BEVERLY HILLS, CALIFORNIA • CRestview 4-5135

SUBSURFACE OIL AND GAS LEASE

THIS LEASE AND AGREEMENT, made and entered into this 25th day of September 19 04, by and between the parties whose names are subscribed hereunto as Lessor on the Lessor's Signature Page attached hereto, hereinafter called Lessor (whether one or more,) and Jade Oil & Gas Co., 9107 Wilshire Boulevard, Beverly Hills, California, a California corporation, hereinafter called Lessee.

WITNESSETH:

1. **THE LAND COVERED BY THIS LEASE IS ALL THAT PORTION LYING BELOW FIVE HUNDRED FEET (500') FROM THE SURFACE OF THE LAND DESCRIBED ON THE LESSOR'S SIGNATURE PAGE ATTACHED HERETO AND IS HEREINAFTER CALLED THE "LEASED LAND". NOTWITHSTANDING ANY PROVISIONS TO THE CONTRARY CONTAINED HEREIN, THIS LEASE AND ALL RIGHTS GRANTED TO LESSEE HEREUNDER ARE EXPRESSLY LIMITED TO THOSE DEPTHS LYING BELOW FIVE HUNDRED FEET (500') BELOW THE SURFACE OF THE LAND DESCRIBED ON THE LESSOR'S SIGNATURE PAGE HEREOF, AND LESSEE SHALL NOT HAVE THE RIGHT TO ENTER UPON OR USE THE SURFACE OF SAID LAND OR ANY OTHER PORTION OF SAID LAND LYING ABOVE SAID DEPTH.**

2. Lessor, for and in consideration of the sum of One Dollar ($1.00) and of other valuable consideration in hand paid, the receipt and adequacy of which are hereby acknowledged, and of the covenants and agreements hereinafter contained on the part of Lessee to be kept and performed, does hereby grant and lease exclusively unto Lessee, all of the leased land (including such rights and interests as Lessor may have under any roads traversing or adjoining the land hereinafter described) for the purpose of prospecting, exploring, drilling and operating the leased land for oil, gas and other hydrocarbon substances, and producing, taking, treating, storing, removing, and disposing of such substances from the leased land, together with the right to Lessee to inject into the leased land or lands with which the leased land may be pooled, gas, water or other fluids for purposes of pressure maintenance or secondary recovery of oil, gas and other hydrocarbon substances from the leased land and lands with which the leased land may be pooled, and together with all other rights necessary or convenient for any and all of said purposes including, but not limited to, rights of way for drilling, repairing, redrilling, deepening, maintaining, operating, abandoning, reworking and removing wells, into and through said leased land and the right to remove casing.

3. This lease, except as otherwise provided herein, shall remain in force for a term of ten (10) years from the date hereof (hereinafter referred to as the "Primary Term"), and for so long thereafter as oil, gas or other hydrocarbon substances shall be produced in quantities deemed paying by Lessee from the leased land or lands with which the leased land may be pooled or so long thereafter as Lessee shall conduct drilling operations or other operations (including, but not limited to, deepening, plugging back, redrilling, repairing, cleaning out and similar operations) in the leased land or lands with which the leased land may be pooled, or Lessee shall be excused therefrom as hereinafter provided; provided, however, that so long as Lessee shall continue to drill wells within the intervals permitted in Paragraph 11 hereof, Lessee shall be deemed to be conducting drilling operations within the meaning of this paragraph.

4. Lessee shall pay Lessor as royalty the equal one-sixth (1/6) part of the value of all oil produced, saved and sold, from the leased land (after making the customary deductions for temperature, water, b.s., and the actual cost of treating said royalty oil for pipe line acceptance), at the posted market price in the district in which the leased land is located for oil of like grade and gravity the day the oil is run into pipe line, or if Lessee is unable to sell said oil at a price equal to said posted price then royalty settlement shall be made on the basis of the price received by Lessee.

5. Lessee shall pay Lessor as royalty one-sixth (1/6) of the net proceeds derived by Lessee from the sale of gas produced from the leased land, but nothing herein contained shall require Lessee to save or market gas, unless there shall be a surplus above Lessee's requirements and a market therefor at the well at well pressure.

6. Lessee shall pay Lessor for casinghead gasoline or other products manufactured or caused to be manufactured by Lessee from gas produced from the leased land as royalty one-sixth (1/6) of the proceeds derived by Lessee from the sale thereof, after deducting the cost to Lessee of the manufacture thereof and of marketing same, but nothing in this agreement contained shall require Lessee to save, manufacture, market or otherwise dispose of such products.

7. Settlement for royalties shall be made by Lessee on or before the 25th day of April, July, October and January for all products sold during the quarter ending on the last day of the month preceding each of said dates.

8. Lessee shall not be required to account to Lessor for or pay royalty on oil, gas or other hydrocarbon substances used by Lessee in its operations hereunder in the leased land and lands with which the leased land may be pooled including, but not limited to, fuel, lifting, injecting, gathering, compressing, and processing purposes, and Lessee may use such substances for such purposes free of charge. In no event shall Lessee be liable to Lessor for its failure or inability to save any of said substances, or for shrinkage or loss thereof, and royalty shall not be payable in respect to any of such substances lost through evaporation, leakage, fire or otherwise.

9. If operations for the drilling of a well for oil or gas be not commenced on the leased land or on lands with which the leased lands may be pooled, within one year from the date when it becomes lawfully permissible to drill for oil or gas in the City of Santa Monica, California, then this lease shall terminate without notice unless Lessee shall, on or before such time, pay or tender an annual rental equal to the sum paid to Lessor on the execution hereof, which shall operate as rental and as consideration for deferring the commencement of drilling operations for a further period of one year. In like manner and upon like payment or tenders, the commencement of drilling operations may be further deferred for like periods successively, but not beyond the primary term hereof. All payments or tenders may be made by check of Lessee mailed or delivered on or before the rental paying date.

10. In the event that Lessor owns less than the whole interest in the oil, gas and other hydrocarbon substances in the leased land, then the royalties and rentals herein provided for shall be paid to him, and Lessor's taxes herein provided for shall be borne by him, only in the proportion that his interest in the oil, gas and other hydrocarbon substances bears to the whole interest therein. If Lessor owns a greater interest in the lands described than is purported to be leased hereby, or hereafter acquires any additional interest or title in the lands described, then this lease shall cover such greater or additional after acquired interest or title, and Lessor agrees to give Lessee written notice of any such acquisition as soon as the same is made; in which event the rentals and royalties payable to Lessor shall be increased proportionately.

11. This lease shall terminate without notice as to all rights and obligations herein contained unless Lessee shall on or before the expiration of the primary term hereof commence drilling operations on a well to be drilled for oil or gas in the leased land or in lands with which the leased land may be pooled and thereafter diligently continue to drill said well or successive wells with at least one string of tools, allowing not more than six (6) months between the completion of one well and the commencement of the next well, until oil or gas has been discovered in paying quantities.

12. Within six (6) months after the testing and completion of a well producing oil or gas in quantities deemed paying by Lessee in the leased land or in lands with which the leased land may be pooled, Lessee shall commence drilling operations for another well for oil or gas, and thereafter continuously operate one string of tools, allowing not more than six (6) months between the testing and completion or abandonment of one well and the commencement of drilling operations for the next succeeding well until one well has been drilled for each twenty (20) acres, or major fraction thereof, of the leased land and lands with which the leased land may be pooled, the number of such wells to be an average of one to twenty (20) acres, regardless of where drilled, which shall in any event be the total number of wells required to be drilled under this lease. Lessee may drill as many additional wells as it may elect in excess of the number hereinabove specified.

13. Should a well be completed on adjoining property, lying within the City of Santa Monica, California, the producing interval of which is within three hundred thirty (330) feet of any boundary line of the leased land or lands with which the leased land may be pooled, and produce oil or gas in paying quantities, then within ninety (90) days after said well is put on production, if said well still be a producer in paying quantities, Lessee shall commence drilling operations on an offset well, unless a well has already been drilled or is drilling which is in effect an offset well as hereinafter defined, and drill the same diligently to the strata from which oil or gas is being produced in the well so to be offset. The term "offset well" shall be construed to mean a well drilled, in the City of Santa Monica, California, the producing interval of which is at a distance not greater than three hundred thirty (330) feet from the boundary line between the leased land or lands with which the leased land may be pooled and the land containing the well to be offset and at a distance not to exceed six hundred sixty (660) feet from either side of a line drawn from the well so to be offset through the nearest point in said boundary line. Said well shall be deemed an offset to any and all wells for which it meets the above requirements. Nothing contained herein shall obligate Lessee to use more than one (1) string of tools at any one time for drilling in the leased land and lands with which the leased land may be pooled.

14. After discovery of oil in the leased land or in lands with which the leased land may be pooled, Lessee shall not be required to drill or operate said premises, except offset wells when wells offset are being operated, while the price of oil produced shall be one dollar ($1.00) or less per barrel at the well or if there be no available market at the well for such oil.

15. Lessee shall carry on all operations in a careful, workmanlike manner and in accordance with law. Lessee shall keep full records of its operations and of the production and sales of products from the leased land and lands with which the leased land may be pooled, and such records and operations shall be at all reasonable times open to the inspection of Lessor.

16. Lessee agrees, subject to the other provisions of this lease, to operate each completed oil or gas well with reasonable diligence and in accordance with good oil field practice so long as such well shall produce oil or gas in quantities deemed paying by Lessee.

17. Lessee shall pay the surface owner or surface tenant for all real and physical damage to buildings and other improvements upon the land hereinafter described caused by Lessee's operations hereunder. In the event the parties hereto are unable to agree on the amount of such damage, then the same shall be left to arbitration conducted in accordance with the arbitration laws of this State.

18. All work done in or through the leased land by Lessee shall be at Lessee's sole cost and expense, and Lessee agrees to protect said hereinafter described land and Lessor from claims of laborers and materialmen resulting from Lessee's operations hereunder, and Lessor may post and keep posted on said land such notices of nonresponsibility as Lessor may desire to protect said land against liens.

19. All increase in the taxes and assessments on the leased land, or, if Lessee shall have quitclaimed a portion thereof, on such part thereof as is retained by Lessee under this lease, caused by or resulting from the discovery or production of oil, gas or other hydrocarbon substances thereon and therefrom, whether assessed upon the leased land as a whole or as mineral rights or otherwise, shall be borne by the parties hereto in the proportion of one-sixth (1/6) by Lessor and the remainder by Lessee with the understanding, however, that Lessee shall pay all such taxes and assessments and shall reimburse itself for Lessor's share out of any royalties payable hereunder. Lessee shall pay all taxes levied on its improvements and personal property in the leased land.

20. In case of default in performance by Lessee of any of its obligations under this lease, and the failure to commence to remedy the same within sixty (60) days after receipt of written notice so to do signed by Lessor specifying the particulars in which it is claimed Lessee is in default and thereafter to continue such remedying with reasonable diligence to completion, then at the option of Lessor all rights of Lessee under this lease shall forthwith cease and terminate except that Lessee shall have the right to retain all wells then producing or capable of producing or in the course of drilling as to which Lessee is not in default, together with ten (10) acres surrounding the producing interval of any such well with full right to drill new wells in or through the lands so retained and to operate, produce, redrill, deepen or plug back to any depth, and to perforate casing at any depth believed to be in an oil or gas zone, and to maintain all such wells subject to all provisions of this lease, so long as such wells respectively shall produce oil or gas in quantities deemed paying by Lessee. Temporary discontinuance of production from any well in order to work on such well, or cessation of production in any well which is followed by work on such well diligently conducted to restore production therefrom shall not be deemed to be an end of producing from such well within the meaning of this paragraph. Forfeiture of rights as in this paragraph provided shall be the exclusive remedy of Lessor for the breach of any obligations hereunder except for accrued monetary obligations.

21. Notwithstanding anything in this lease contained to the contrary, it is expressly understood and agreed that the obligations imposed upon Lessee may be suspended so long as and to the extent that Lessee is prevented from or delayed in performing such obligations by the elements, accidents, strikes, lockouts, riots, delays in transportation, inability to secure materials in the open market, acts of war or conditions attributable to war or compliance by Lessee with federal, state, county, municipal or other governmental agency laws, regulations, rules or orders, or with proration or curtailment regulations of authorities constituted by law, or other causes beyond the reasonable control of Lessee, whether similar or dissimilar to the foregoing. If, before commencing drilling operations in any well to be drilled into the leased land or lands with which the leased land may be pooled, Lessee must secure from any federal, state, county or municipal body or agency a permit to form an oil drilling district embracing the leased land and lands with which the leased land may be pooled, then, if Lessee shall apply for the permit to form such oil drilling district thirty (30) days or more prior to the date upon which such drilling operations must be commenced to avoid a forfeiture or termination of this lease, then the obligation to commence such drilling operations shall be suspended until thirty (30) days after such permit is granted, or in the event such permit is denied so long as Lessee shall in good faith and with due diligence conduct proceedings appealing from such denial. If any such oil drilling district shall be established, then this lease shall be subject to all of the conditions that may be imposed upon the Lessee by any such federal, state, county or municipal body or agency. If Lessee must secure from any federal, state, county or municipal body or agency a permit in any form before commencing drilling operations in any well to be drilled into the leased land or lands with which the leased land may be pooled, (whether before or after the formation of any such oil drilling district) then if Lessee shall apply for such permit or approval twenty (20) days or more prior to the date upon which such drilling operations must be commenced to avoid a forfeiture or termination of this lease, the obligation to commence such drilling operations shall be suspended until thirty (30) days after such time as such permit is granted, or in the event such permit is denied, so long as Lessee shall in good faith and with due diligence conduct proceedings appealing from such denial. This lease shall remain in full force and effect during any suspension of any of Lessee's obligations under any provision of this paragraph.

22. "Drilling Operations" as used in this lease is defined to mean any work or actual operations for the purpose of drilling an oil or gas well to be drilled in the leased land or lands with which the leased land may be pooled, including but not limited to the preparation of the ground therefor and the building of roads and facilities, provided the same be diligently followed by the construction or erection of a derrick, the installation of drilling equipment and actual drilling in the ground.

23. Lessee, at its option, may pay and discharge any valid taxes, debts secured by mortgages or deeds of trust, or other liens or encumbrances existing, levied, or assessed on or against the hereinafter described land, which are delinquent or in default, and in the event it exercises such option, it shall be subrogated to the rights of any holder or holders thereof and may, in addition to its other remedies, withhold payment or delivery to Lessor of any royalties or rentals accruing hereunder to the leased land and apply the same on account of such payments made by it.

24. No change of ownership in the land or in the rentals or royalties shall be recognized by Lessee until Lessee has been furnished with written notice of such transfer or assignment, together with a certified copy of the instruments of transfer or assignment. If at any time during the term hereof less than the whole of the interest of Lessor in the rentals and royalties payable hereunder shall become owned by a party or parties other than the party or parties signing this lease as Lessor, then all rentals and royalties which may thereafter be payable under this lease may at Lessee's option be impounded by Lessee until there shall be delivered to Lessee an instrument signed by the owners of all of the interest of Lessor designating an agent to receive all rentals and royalties payable hereunder. In the event all or any part of the interest of Lessor in the oil, gas and other hydrocarbons in and under or that may be produced from the leased land shall during the term of this lease be assigned, transferred or otherwise conveyed to a third party or parties, then the interest of Lessor by virtue of this lease in the oil, gas and other hydrocarbons which may be produced, subsequent to the date of such assignment, transfer or conveyance, from lands with which the leased land may be pooled shall be deemed to have been assigned and transferred to such third party or parties (in the same proportion as the interest assigned, transferred or otherwise conveyed by Lessor in oil, gas and other hydrocarbons in and under and that may be produced from the leased land) unless such instrument of assignment or transfer shall expressly provide otherwise.

25. All payments to be made by Lessee to Lessor hereunder shall be sent to the persons whose names are hereunto subscribed as Lessor on the Lessor's Signature Page attached hereto, respectively, at the addresses shown thereon. Lessee shall, upon notification of change of ownership in the lands or in rentals or royalties hereunder, except as otherwise provided herein, divide and distribute the same to the new owners of such interests. Delivery of all payments hereunder may be made by depositing the same in the United States mail duly addressed to Lessor at the address shown on the Lessor's Signature Page attached hereto, which shall constitute full performance of Lessee's obligation to make such delivery.

26. Any notice herein required or permitted to be given or furnished by one party to the other shall be in writing. Delivery of such written notice to Lessor shall be made by depositing the same in the United States mail duly certified and addressed to Lessor at the address shown on the Lessor's Signature Page attached hereto, and delivery of such written notice to Lessee shall be made by depositing the same in the United States mail duly certified and addressed to Lessee at Jade Oil & Gas Co., 9107 Wilshire Boulevard, Beverly Hills, California. Either party hereto may by written notice to the other party change its address to any other location.

27. In consideration of the payment made by Lessee to Lessor for the execution of this lease, it is agreed that Lessee may, at any time, or from time to time, either before or after discovery of oil or gas in the leased land, quitclaim this lease, either in its entirety or in part, and thereupon Lessee shall be released from all obligations as to the part or parts so quitclaimed, except accrued monetary obligations and except as to Lessor's rights under Paragraph 29 hereof, and all rentals and drilling obligations as set forth in this lease shall be reduced pro rata according to the amount of land so quitclaimed by Lessee; it being particularly understood, however, that all lands so quitclaimed shall remain subject to and Lessee shall have the right to use and enjoy — such rights of way and easements in, under, and through the quitclaimed portion of the leased land as may be necessary or convenient, in whole or in part, for Lessee's operations in the land retained under this lease or in any lands with which the leased land may be pooled; provided, however, that any well drilled through any such quitclaimed portion of the leased land shall have no part of its producing interval in such quitclaimed portion.

28. Lessor hereby grants unto Lessee and its assigns, such subsurface rights of way, easements and servitudes through the leased land as Lessee or its assigns may from time to time desire for boring well holes from surface locations outside the leased land, into or through the leased land and for casing and otherwise completing and maintaining such wells and using the same for producing from other land, whether or not pooled with the leased land, such subsurface rights of way, easements and servitudes to continue for the duration of this lease and thereafter as hereinafter provided. If Lessee at all assign to any third party or parties such subsurface rights granted to Lessee under this paragraph, the said subsurface rights of Lessee shall not thereby be diminished, and in such event both Lessee and its assignee shall have, hold and enjoy said rights, each independently of the other. The subsurface rights of Lessee and of each assignee of Lessee under this paragraph shall continue after the expiration, surrender, forfeiture or other termination of this lease for a period of twenty (20) years from the date of this lease and so long thereafter as oil, gas or other hydrocarbon substances are produced by means of any such well or as drilling, redrilling or remedial operations are being conducted with respect to any such well. Lessee and each such assignee utilizing any such rights, after the expiration, surrender, forfeiture or other termination of this lease, shall pay to Lessor a rental for each well subsequently maintained by it through the leased land at the rate of one dollar per annum per foot of the horizontal projection (computed to the nearest part of a foot) of the surveyed course of the part of the well of such Lessee or assignee lying within the confines of the leased land, the rental with respect to any such well to commence on the completion thereof and to continue until such well is abandoned in accordance with the requirements of the State of California; provided, however, that Lessor shall not be entitled to receive any rental under the provisions of this paragraph during such times as Lessor is entitled to receive royalty or rentals under other provisions of this lease. During the term of this lease, Lessor shall not grant any subsurface rights of way, easements or servitudes in or through the leased land in respect to the drilling for or the production of oil, gas, hydrocarbons and associated substances to any other person, firm or corporation without the written consent of Lessee. Notwithstanding anything herein contained to the contrary, the rights herein in this paragraph conveyed to Lessee shall not be affected by any surrender, expiration or termination of the other rights elsewhere in this lease conveyed to Lessee; provided, however, the rights of Lessee under this paragraph may be terminated pursuant to the provisions of paragraph 20 in the event Lessee shall default in the payment of the rentals to Lessor as provided to be paid in this paragraph.

29. Lessee is hereby given the right at its sole option, by a written declaration of pooling, at any time or from time to time, to combine or pool all or any part of the leased land with all or any part of any other tract or tracts of land, so as to create by such combining or pooling one or more operating units for the development and production of oil, gas and other hydrocarbon substances. Any such operating unit shall not exceed one hundred and sixty (160) contiguous acres in area; provided, however, that any such operating unit may nevertheless include all or any part of the lands within any oil drilling district which embraces the leased land and which may be established by any federal, state, county or municipal body or agency acting by and pursuant to any present or future law, ordinance, rule or regulation, and provided further that such operating unit and leased land shall be subject to all of the provisions and conditions of any such oil drilling district and any present or future laws, ordinances, rules or regulations of any federal, state, county or municipal body or agency. The designation of such operating unit shall be made prior to thirty (30) days after the completion of a well capable of producing oil or gas in the lands within the operating unit, and such designation shall define the area which shall constitute such operating unit. In the event and as soon as any such operating unit is so created, Lessee shall promptly record in the office of the county recorder of the county in which the leased land is situated such written declaration of pooling, and Lessee shall give written notice of such pooling to Lessor. In the event there shall be any oil or gas operating rights within the boundaries of any such unit which are not owned by Lessee, but Lessee shall thereafter acquire such operating rights, then Lessee may, at its option, by a supplemental declaration of pooling include in such unit the land in which such additional operating rights are acquired but no retro

active adjustment of royalties shall be made. In the event of such pooling, then, in lieu of computing royalties upon substances produced from the leased land as provided in Paragraphs 4, 5 and 6 hereof, Lessor's royalty from such leased land so pooled shall be computed and paid upon the value of the total of oil, gas and other hydrocarbon substances produced, saved and sold by Lessee from said pooled land, in the proportion that the amount of such Lessor's individual acreage so pooled bears to the total acreage so pooled; and in lieu of the taxes provided to be borne by Lessor under Paragraph 19 hereof, Lessor shall bear one-sixth (1/6) of such taxes on such pooled land and the production therefrom in the same proportion that production is allocated to Lessor's land in such unit. For the purpose of determining drilling obligations for such pooled land, which shall be equal to the drilling obligations set forth hereinabove in this lease, the entire acreage so pooled shall be treated as if it were covered by one lease, and the drilling of a well in any part of such pooled land, whether or not in land covered by this lease, shall fulfill Lessee's drilling obligations under this lease to the same extent as if such well were drilled in land covered by this lease, and no offset obligations shall accrue with respect to the several tracts of land which have been pooled within the same operating unit. Upon the pooling of less than all of the land hereby leased, as hereinabove provided, this lease shall be severed, and separately pooled acreage and unpooled acreage shall be segregated and constitute separate and distinct leaseholds, and the performance of the obligations of one such separate leasehold shall validate that one regardless of any default in the other separate leasehold. Lessee may, at any time, quitclaim to the persons entitled thereto all or any part of the land so pooled, and thereupon Lessee shall be released from all further obligations with respect to land so quitclaimed, and all drilling requirements with respect to said pooled land shall be reduced pro rata, and any such quitclaim covering any land so pooled, other than the leased land, shall have the same force and effect, for the purpose of clearing title to the quitclaimed land, as if Lessor had joined in such quitclaim. The division of royalties from the pooled land between each Lessor and other owners of interest in the pooled land shall, after the discovery of oil or gas in paying quantities, not be changed, altered or affected notwithstanding any subsequent surrender or quitclaim or forfeiture of any land so pooled, saved and except land surrendered because of lack of good and merchantable title; provided, however, that in event the leased land or any part thereof, after surrender or quitclaim or forfeiture shall be made subject to any other oil or gas lease or a well be commenced thereon for oil or gas, then such of the above described lands so surrendered or quitclaimed or forfeited shall thereupon and forever thereafter be excluded from participating in the benefits accruing from such pooled land, but Lessee shall not be held responsible or accountable for payments made without actual knowledge of the execution of any such other oil or gas lease or the drilling of any well for oil or gas in such quitclaimed, surrendered or forfeited land. Lessee may, at its sole option, at any time when there is no production from such pooled land of oil or gas in quantities deemed paying by Lessee, terminate such operating unit by a written declaration thereof, in the same manner in which it was created. Upon the termination of any such operating unit, if only a part of the leased land was included therein, this lease shall no longer be considered as separate and distinct leases, and the effect of such termination shall be to return this lease to the status in which it was immediately prior to the creation of such operating unit as though no operating unit had been created.

30. On the expiration of this lease, or its sooner termination, Lessee shall quietly and peaceably surrender possession of the premises to Lessor, and shall cause a good and sufficient deed quitclaiming the rights of Lessee so expired or terminated to be placed of record in said County.

31. This Subsurface Oil and Gas Lease may be executed in any number of counterparts with the same force and effect as if all parties signed the same document.

32. The entire agreement between the parties is set forth in this lease, and no covenant or agreement, express or implied, other than those set forth in this lease, shall be binding upon either of the parties hereto except insofar as this lease may subsequently be modified by written agreement of the parties.

33. The Lessor has executed the Lessor's Signature Page attached to this lease in duplicate and it is hereby agreed that the original of such Lessor's Signature Page may be attached to an identical copy of this Subsurface Oil and Gas Lease, together with other signature pages from other identical oil and gas leases executed by other lessors, for the sole purpose of recording the same in the Official Records of the county in which the leased land is situated, it being expressly understood that the attaching of such Signature Page to an identical lease shall not constitute a pooling or combining of the leased land with any other land.

IN WITNESS WHEREOF, the parties hereto have caused this lease to be executed the day and year first above written.

JADE OIL & GAS CO.
A Corporation

By F.P. Mondary
Its Attorney in Fact

LESSEE

STATE OF CALIFORNIA }
COUNTY OF LOS ANGELES } ss.

On September 25th, 1964 before me, Jerry L. Speer,

a Notary Public in and for said County and State, personally appeared F.P. Mondary known to me to be the person whose name is subscribed to the within instrument, as the Attorney in Fact of Jade Oil & Gas Co., a Corporation, and acknowledged to me that he subscribed the name of Jade Oil & Gas Co., a Corporation, thereto as principal and his own name as Attorney in Fact.

IN WITNESS WHEREOF, I have hereunto set my hand and affixed my official seal the day and year in this certificate first above written.

JERRY L. SPEER
NOTARY PUBLIC - CALIFORNIA
PRINCIPAL OFFICE IN
LOS ANGELES COUNTY

Jerry L. Speer
Notary Public in and for
said County and State

My Commission Expires September 30, 1968

LESSOR'S SIGNATURE PAGE

ALL THAT PORTION OF THE LANDS LYING BELOW FIVE HUNDRED FEET (500') BELOW THE SURFACE OF:

Lots 80 and 81 Block

Tract Central Addition to Santa Monica

As per map recorded in Book 3, Page 176 of Maps/Miscellaneous Records, Official Records, Los Angeles County, California.

The Lessor hereby leases the above described land located in Los Angeles County, California, to Jade Oil & Gas Co., subject to the terms and provisions of the Subsurface Oil and Gas Lease to which this Lessor's Signature Page is attached.

SUBSCRIBING WITNESS

(Int. 10 J)

LESSOR

x Donatoni

Date of Lease September 25, 1964.

Amount Paid to Lessor $20.00

ADDRESS: 725 - 9TH STREET
SANTA MONICA, CAL.
APT. #1

STATE OF CALIFORNIA
COUNTY OF LOS ANGELES } ss.

On ....., before me, the undersigned, a Notary Public in and for said County and State, personally appeared ..... personally known to me to be the same person whose name is subscribed to the within instrument as a subscribing witness thereto, who being by me duly sworn, deposed and said that he resides in the County of Los Angeles, State of California, that he was present and saw ..... personally known to him to be the same person(s) described in and whose name(s) is(are) subscribed to the within instrument as a(the) party(ies) thereto, sign and execute the same; and that he, the affiant, then and there subscribed his name to said instrument as a witness.

WITNESS my hand and official seal.

Notary Public in and for said County and State

STATE OF California
County of Los Angeles } ss.

On October 2, 1964, before me, the undersigned, a Notary Public in and for said County and State, personally appeared Elisa Donatoni known to me to be the person whose name is subscribed to the within Instrument, and acknowledged to me that she executed the same.

WITNESS my hand and official seal.

D. L. SPRINGMANN
NOTARY PUBLIC, CALIFORNIA
PRINCIPAL OFFICE IN
LOS ANGELES COUNTY

Notary Public in and for said County and State.
My Commission Expires Nov. 26, 1965.

635 7204 -679

33

JAN 26 71

SPACE ABOVE THIS LINE FOR RECORDER'S USE

RWPE: CHAPMAN 7-10-70
Written by:CSR
Checked by:WBP

SEly of Rte 10 Fwy
NEly of 4th St

DISTRICT	COUNTY	ROUTE	P.M.	NUMBER
07	LA	10	2.1	D-B178

DIRECTOR'S DEED

OCT 197

The STATE OF CALIFORNIA, acting by and through its Director of Public Works, does hereby grant to

SANTA MONICA UNIFIED SCHOOL DISTRICT,

all that real property in the City of Santa Monica,

County of Los Angeles, State of California, described as:

PARCEL 1:

Those portions of Lots 7 and 26 of the Central Addition to Santa Monica, as shown on map recorded in Book 3, pages 176 and 177 of Miscellaneous Records, in the office of the County Recorder of said county, bounded Northwesterly by that certain course and the Northeasterly prolongation thereof having a bearing and distance of S 53° 31' 41" W, 108.10 feet in Parcel 1 of State Highway Relinquishment No. 577 recorded in Book R2777, page 823 of Official Records in said office.

There shall be no abutter's rights of access appurtenant to the above-described real property in and to the adjacent State freeway.

PARCEL 2:

That portion of that certain parcel of land described in deed from Robert C. Gillis, et ux., to Los Angeles Pacific Company recorded in Book 3226, page 117 of Deeds in said office acquired by the State of California in Parcel 1 B of Final Order of Condemnation, Superior

33

MAIL TAX STATEMENTS TO:

Santa Monica Unified School District
Attn: Mr. H. Nichols
1723 Fourth Street
Santa Monica, California 90401

FORM H-R/W-258 (REV. 7-68)

JAN 26 1971

T. I. SC JAN 26 71

Court Case No. 812854 recorded in Book D2983, page 848 of said Official Records, together with that portion of the Rancho San Vicente Y Santa Monica, as shown on map recorded in Book 3, pages 30 and 31 of Patents in said office acquired by the State of California in Parcel 1B of Final Order of Condemnation, Superior Court Case No. 819579, recorded in Book D2999, page 841 of said Official Records, bounded Northwesterly, Westerly and Southwesterly by the Northeasterly and Southeasterly line of said Parcel 1 of Relinquishment No. 577.

There shall be no abutter's rights of access appurtenant to the above described real property in and to the adjacent State freeway.

SUBJECT TO THE EXCEPTION AND RESERVATION THEREFROM, all oil, minerals, natural gas and other hydrocarbons by whatsoever name known, that may be within or under the herein described PARCELS 1 and 2 and the rights thereto, together with certain other conditions, as excepted and reserved in said condemnation to the State of California recorded in said Book D2988, and in Final Order of Condemnation recorded in Book D2999, page 841 of said Official Records.

JAN 26 1971

Subject to special assessments if any, restrictions, reservations, and easements of record.

This conveyance is executed pursuant to the authority vested in the Director of Public Works by law and, in particular, by the Streets and Highways Code.

WITNESS the hand of the Director of Public Works, and the seal of the Department of Public Works of the State of California, this 28 day of October, 19 70

STATE OF CALIFORNIA
DEPARTMENT OF PUBLIC WORKS

JAMES A. MOE
DIRECTOR OF PUBLIC WORKS
by Harry S. Fenton

STATE OF CALIFORNIA }
COUNTY OF SACRAMENTO } ss.

On this 28th day of October, in the year 19 70, before me, NANCY C. SILVA, a Notary Public in and for the State of California, residing therein, duly commissioned and sworn, personally appeared HARRY S. FENTON, known to me to be the CHIEF COUNSEL Director of the Department of Public Works of the State of California, described in and that executed the within instrument, and also known to me to be the person who executed the same on behalf of the State of California therein named and he acknowledged to me that the State of California executed the same.

WITNESS my hand and official seal.

NANCY C. SILVA
NOTARY PUBLIC
COUNTY OF SACRAMENTO
My commission Expires Mar. 27, 1974

Nancy C. Silva
Notary Public

THIS IS TO CERTIFY That the California Highway Commission has authorized the Director of Public Works to execute the foregoing deed at its meeting regularly called and held on the 22nd day of October, 19 70 in the City of Sacramento

Dated this 23rd day of October, 19 70

HAROLD A. RICHARD
Assistant Secretary of the
California Highway Commission

JAN 26 71

33

JAN 26 1971

T.I. 83 JAN2671

ALFRED A. ARTUSO, Superintendent of Schools

Santa Monica UNIFIED SCHOOL DISTRICT

ADMINISTRATION BUILDING — 1723 FOURTH STREET, SANTA MONICA, CALIFORNIA 90401 • EX-BROOK 3-2785

Excerpts from the minutes of the November 23, 1970, meeting of the Board of Education of the Santa Monica Unified School District:

Motion made by Mr. Houtz, seconded by Mr. Wyatt and carried that the Board of Education of the Santa Monica Unified School District accept the following deed:

DIRECTOR'S DEED NO. D-B178

The State of California, acting by and through its Director of Public Works, does hereby grant to SANTA MONICA UNIFIED SCHOOL DISTRICT, all that real property in the City of Santa Monica, County of Los Angeles, State of California, described as:

PARCEL 1:

Those portions of Lots 7 and 26 of the Central Addition to Santa Monica, as shown on map recorded in Book 3, pages 176 and 177 of Miscellaneous Records, in the office of the County Recorder of said county, bounded Northwesterly by that certain course and the Northeasterly prolongation thereof having a bearing and distance of S 53° 31' 41" W, 108.10 feet in Parcel 1 of State Highway Relinquishment No. 577 recorded in Book R2777, page 823 of Official Records in said office.

There shall be no abutter's rights of access appurtenant to the above-described real property in and to the adjacent State freeway.

PARCEL 2:

That portion of that certain parcel of land described in deed from Robert C. Gillis, et ux., to Los Angeles Pacific Company recorded in Book 3226, page 117 of Deeds in said office acquired by the State of California in Parcel 1 B of Final Order of Condemnation, Superior Court Case No. 812854 recorded in Book D2983, page 848 of said Official Records, together with that portion of the Rancho San Vicente Y Santa Monica, as shown on map recorded in Book 3, pages 30 and 31 of Patents in said office acquired by the State of California in Parcel 1B of Final Order of Condemnation, Superior Court Case No. 819579, recorded in Book D2999, page 841 of said Official Records, bounded Northwesterly, Westerly and Southwesterly by the Northeasterly and Southeasterly line of said Parcel 1 of Relinquishment No. 577.

There shall be no abutter's rights of access appurtenant to the above described real property in and to the adjacent State freeway.

33

JAN 26 71

SUBJECT TO THE EXCEPTION AND RESERVATION THEREFROM, all oil, minerals, natural gas and other hydrocarbons by whatsoever name known, that may be within or under the herein described PARCELS 1 and 2 and the rights thereto, together with certain other conditions, as excepted and reserved in said condemnation to the State of California recorded in said Book D2988, and in Final Order of Condemnation recorded in Book D2999, page 841 of said Official Records.

I, ALFRED A. ARTUSO, Secretary of the Board of Education of the Santa Monica Unified School District, do hereby certify that the foregoing is a true copy of a resolution adopted by a unanimous vote of all the members of said board at a regular meeting thereof held on the 23rd day of November, 1970.

Alfred A Artuso

This is to Certify, that the Board of Education of the Santa Monica Unified School District, grantee herein, hereby accepts for public purposes the real property conveyed by the within deed and consents to the recordation thereof. In Witness Whereof, I have hereunder set my hand this 30th day of November, 1970.

Alfred A. Artuso
Alfred A. Artuso, Secretary
Board of Education

COUNTY OF LOS ANGELES
STATE OF CALIFORNIA

Violet E. Foster
Violet E. Foster, Notary Public

OFFICIAL SEAL
VIOLET E. FOSTER
NOTARY PUBLIC - CALIFORNIA
PRINCIPAL OFFICE IN
LOS ANGELES COUNTY
My Commission Expires Jan. 12, 1973

33

RECORDING REQUESTED BY

AND WHEN RECORDED MAIL TO

Name City of Santa Monica
Street 1685 Main St
Address
City, State & Santa Monica, CA
Zip Code 90401

86- 736149

RECORDED IN OFFICIAL RECORDS
RECORDER'S OFFICE
LOS ANGELES COUNTY
CALIFORNIA
1 MIN. 11 A.M. JUN 12 1986
PAST.

FREE N

SPACE ABOVE THIS LINE FOR RECORDER S USE

EASEMENT

GENERAL

THIS AGREEMENT is made and entered into this 28th day of April 19 86 By and between Santa Monica-Malibu Unified School District, a unified school district whose address is 1723 Fourth Street, Santa Monica, CA 90401 (hereinafter called "Grantor") and City of Santa Monica, a Municipal Corporation, 1685 Main Street, Santa Monica, California 90401 whose address is (hereinafter called "Grantee").

WITNESSETH

WHEREAS, the Grantor owns and has fee simple title to that certain parcel of real property located in the City of Santa Monica County of Los Angeles State of California, legally described as follows

(Here insert legal description of the real property or that portion thereof to be subject to the easement, right of way or rights desired by the Grantee)

See attached Exhibit "A".

AND WHEREAS, the Grantee desires to use said real property for the purpose of*

*(Insert here nature and type of easement, right of way or right desired by the Grantee)

Street and Utility Purposes

NOW, THEREFORE, it is hereby agreed between the parties hereto as follows:
The Grantor does hereby grant, assign and set over to the Grantee*

*(Insert here nature and type of easement, right-of way or right granted to Grantee on the real property or any portion thereof)

Street and Utility Purposes

Except as to the rights granted herein, the Grantor shall continue to have the full use, occupancy and enjoyment of said real property. The Grantee hereby agrees to hold and save the Grantor harmless from any and all claims, liability and damages arising from the use, possession and occupancy of the real property as herein granted and hereby further agrees to pay for

EASEMENT—GENERAL WOLCOTTS FORM 797 Rev 5 83
©1983 WOLCOTTS INC

This standard form is intended for the typical situations encountered in the land industry. However, before you sign, read it, fill in all blanks, and make whatever changes are appropriate and necessary to your particular transaction. Consult a lawyer if you doubt the form's fitness for your purpose and use.

PUBLIC AGENCY (CC1191)

State of California)
) SS. 86 736149
County of Los Angeles)

On June 6, 1986, before me, the undersigned, a notary public in and for said county and state, personally appeared DR. EUGENE TUCKER personally known to me (or proved to me on the basis of satisfactory evidence) to be the Deputy of the County Clerk of Los Angeles County, and acknowledged to me that such County Clerk of Los Angeles executed the same.

WITNESS my hand and official seal

(Seal) Phyllis Muth

OFFICIAL SEAL
PHYLLIS MUTH
NOTARY PUBLIC-CALIFORNIA
PRINCIPAL OFFICE IN
LOS ANGELES COUNTY
My Commission Expires Nov. 5, 1986

any and all damage or damages which may occur to the real property, or rights of the Grantor or any other person or property through Grantee's use, occupation a id possession of the real property or the rights herein granted

TO HAVE AND TO HOLD said easement, right and right-of-way unto the Grantee, his successors or assigns for a period of

in perpetuity

subject to the following specific conditions and restrictions

none

This agreement shall be binding upon and inure to the benefit of the Parties hereto, and their respective heirs, administrators executors successors and assigns

IN WITNESS WHEREOF, the parties hereto have executed this Agreement on this 6th

day of MAY, 1986.

Gaye L Caldwell

Superintendent, Santa Monica-Malibu Unified School District

STATE OF CALIFORNIA }ss

COUNTY OF Los Angeles

On this 6th day of MAY in the year 19 86 before me the undersigned a Notary Public in and for said State personally appeared GEORGE L. CALDWELL

personally known to me (or proved to me on the basis of satisfactory evidence) to be the person whose name is subscribed to the within instrument, and acknowledged to me that he executed it

WITNESS my hand and official seal

OFFICIAL SEAL
PHYLLIS MUTH
NOTARY PUBLIC-CALIFORNIA
PRINCIPAL OFFICE IN
LOS ANGELES COUNTY
My Commission Expires Nov 5 1986

Phyllis Muth

Notary Public in and for said State

86- 736149

STATE OF CALIFORNIA }ss

COUNTY OF

On this day of in the year 19 before me the undersigned a Notary Public in and for said State personally appeared

personally known to me (or proved to me on the basis of satisfactory evidence) to be the person whose name subscribed to the within instrument, and acknowledged to me that he executed it

WITNESS my hand and official seal

Notary Public in and for said State

If executed by a Corporation the Corporation Form of Acknowledgment must be used.

EXHIBIT A


Those portions of Lots 7, 25, 26, 42, 58, 59 and 79 of the Central Addition to Santa Monica Tract in the City of Santa Monica, County of Los Angeles, State of California, together with those portions of the 20.00 foot alleys contiguous to said Lots 7 and 26, 42 and 59 and also those portions of Sixth Street and Olympic Place, all as shown on map recorded in Book 3, pages 176 and 177 of Miscellaneous Records in the office of the County Recorder of said county, including within the following described lines:

Beginning at a point in the Southwesterly line of said Lot 7, said point being distant S 44° 10' 11" E, 18.87 feet along said line from the intersection therewith the Northwesterly line of the land described in Parcel 1 of the deed recorded in Book D4952, page 733 of Official Records in said office; thence Northeasterly, along a non-tangent curve, concave to the Northwest and having a radius of 1370.00 feet, from a tangent which bears N 64° 33' 32" E, through an angle of 11° 03' 32", an arc distance of 264.43 feet; thence tangent, N 53° 30' 00" E, 62.95 feet, to the Northeasterly line of said Lot 25; thence along last said line, S 44° 10' 05" E, 10.73 feet to the Southeasterly line of last said lot; thence along the Northeasterly prolongation of said Southeasterly line, N 45° 49' 58" E, 45.00 feet to the Northeasterly line of the Southwesterly 45.00 feet of said Sixth Street; thence along last said line, N 44° 10' 05" W, 6.70 feet; thence N 34° 29' 59" E, 25.50 feet; thence N 49° 32' 23" E, 176.44 feet to a tangent

86- 736149

curve, concave Southeasterly and having a radius of 1468.00 feet; thence Northeasterly along last said curve through an angle of 3° 57' 37", an arc distance of 101.47 feet; thence tangent, N 53° 30' 00" E, 101.13 feet, to a tangent curve, concave Southeasterly and having a radius of 1456.00 feet; thence Northeasterly along said last-mentioned curve, through an angle of 4° 23' 07", an arc distance of 111.44 feet; thence along the Northwesterly prolongation of the radial of last said curve, to its Northeasterly terminus, N 32° 06' 53" W, 9.00 feet, more or less, to a non-tangent curve, concave Southeasterly and having a radius of 2,477.00 feet; thence Southwesterly along last said curve, from a tangent which bears S 53° 30' 00" W, through an angle of 3° 24' 54", an arc distance of 147.64 feet; thence S 54° 22' 02" W, 14.17 feet to the Northeasterly terminus of the Southeasterly line of the land described in deed recorded in Book D752, page 350 of Official Records in said office; thence along last said line, S 54° 21' 28" W, 404.13 feet; more or less, to the Northeasterly line of said Lot 26; thence along last said line, N 44° 10' 05" W, 0.12 feet to said Northwesterly line of said Parcel 1; thence along last said line, S 53° 31' 41" W, 322.34 feet to said intersection; thence along said Southwesterly line of said Lot 7, S 44° 10' 11" E, 18.87 feet to the point of beginning.

86- 736149

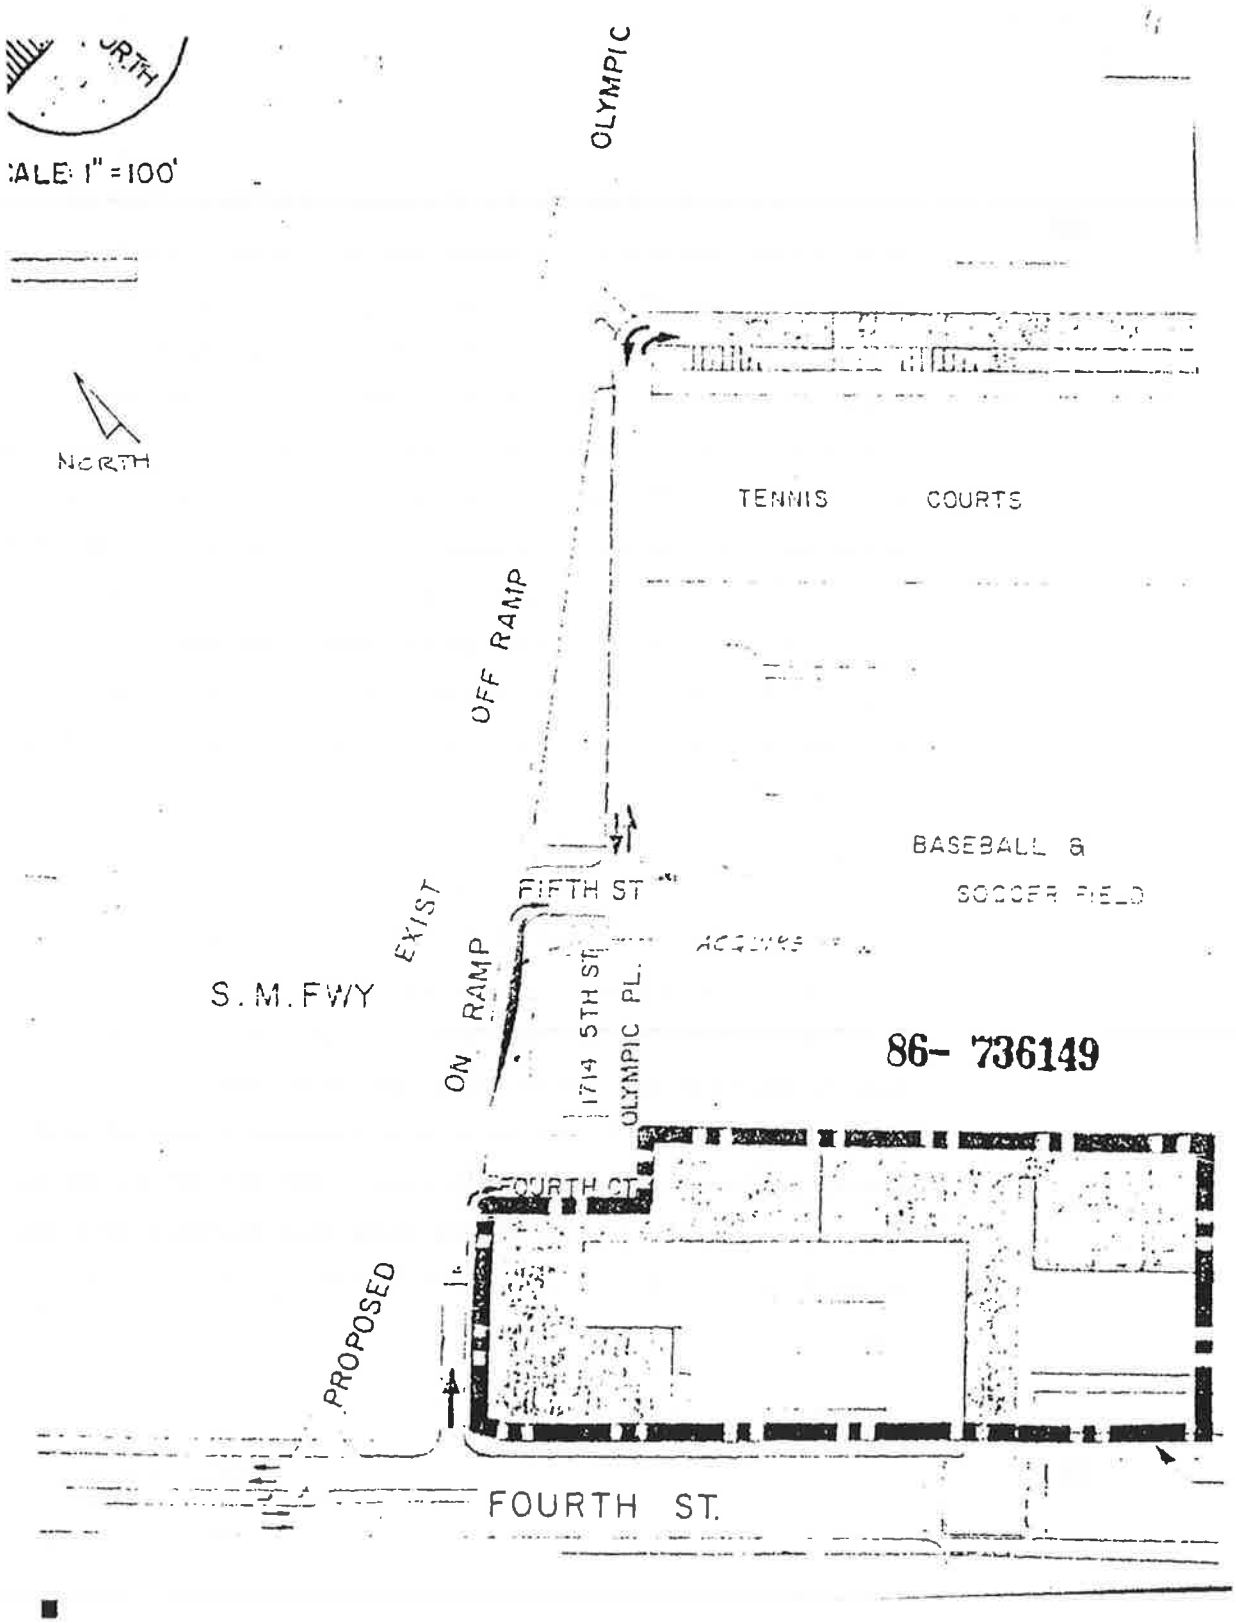
SCALE: 1" = 100'
NORTH
OLYMPIC
TENNIS COURTS
OFF RAMP
BASEBALL &
SOCCER FIELD
EXIST
ON RAMP
S.M.FWY
FIFTH ST
1714 5TH ST
OLYMPIC PL.
86- 736149
FOURTH CT
PROPOSED
FOURTH ST.

7

TO: BOARD OF EDUCATION

ACTION
4/28/86

FROM: SUPERINTENDENT

RE: OLYMPIC BLVD. EASEMENT-SAMOHI: CITY OF SANTA MONICA

RECOMMENDATION NO. 4

It is recommended that the Board of Education approve an easement with the City of Santa Monica for the use of a portion of the Samohi property along Olympic Boulevard for street and utility purposes.

COMMENT: This easement is for the purpose of providing a traffic exit for the Samohi campus and the placement of underground utility systems when the 4th Street On-ramp is constructed. All improvements are to be paid by the City.

Presented By

Rory L. Livingston
Business Services Administrator

MOVED BY: Mrs. Komatsu

SECONDED BY: Mrs. Berman

AYES: All (7)

NOES: None (0)

STUDENT ADVISORY VOTE: Absent

86- 736149

RECORDING REQUESTED BY AND MAIL TO
NAME City of Santa Monica
STREET 1685 Main St. Rm
CITY Santa Monica, CA 90401

RESOLUTION 7215(CCS)

(City Council Series)

A RESOLUTION OF THE CITY COUNCIL OF THE CITY OF SANTA MONICA AUTHORIZING ACCEPTANCE AND RECORDATION OF AN EASEMENT FOR STREET AND UTILITY PURPOSES ALONG OLYMPIC BOULEVARD.

THE CITY COUNCIL OF THE CITY OF SANTA MONICA DOES RESOLVE AS FOLLOWS:

SECTION 1. In conjunction with the construction of an on-ramp at Fourth Street and Olympic Boulevard at the Westbound Santa Monica Freeway. The City of Santa Monica requires an access road to be provided to the Santa Monica-Malibu Unified School District's Santa Monica High School campus and to dedicate rights-of-way in favor of the City to accommodate such public improvement.

SECTION 2. The required public improvement and rights-of-way thereto are deemed necessary to assure availability of proper access and to prevent congestion and other hazards related to the use of the proposed Fourth Street on-ramp.

SECTION 3. The Santa Monica-Malibu Unified School District, a California Corporation, as the owner of the subject property has executed a grant deed granting to the City an easement for street and utility purposes over that portion of the subject property more fully described in the legal description and drawings attached to said grant deed as Exhibit "A". A copy of said grant deed and Exhibit A thereto is on file in the City Engineer's office, City Hall, Santa Monica, California.

86- 736149

SECTION 4. The grant of such easement by the owner of the subject property is hereby approved and the City Manager is authorized to accept such easement and record the grant deed with the Los Angeles County Recorder's office.

SECTION 5. The City Clerk shall certify to the adoption of this Resolution and thenceforth and thereafter the same shall be in full force and effect.

APPROVED AS TO FORM:

Robert M. Myers
City Attorney

86- 736149

Adopted and approved this 13th day of May, 1986.

Mayor Pro Tempore

I hereby certify that the foregoing Resolution No. 7215(CCS) was duly adopted by the City Council of the City of Santa Monica at a meeting thereof held on May 13, 1986 by the following Council vote:

Ayes:	Councilmembers:	Conn, Epstein, Jennings, H. Katz and Zane
Noes:	Councilmembers:	None
Abstain:	Councilmembers:	None
Absent:	Councilmembers:	A. Katz and Mayor Reed

ATTEST:

City Clerk

86- 736149

ANN M. SHORE
CITY CLERK

CITY OF
SANTA MONICA
CALIFORNIA

1685 Main Street, Santa Monica, California 90401-3295 (213) 458-8211

CITY OF SANTA MONICA)

COUNTY OF LOS ANGELES) ss.

STATE OF CALIFORNIA)

I, Ann M. Shore, City Clerk in and for the City of Santa Monica, hereby certify that the attached document is a true and correct copy of:

Resolution No. 7215(CCS) authorizing acceptance and recordation of an easement for street and utility purposes along Olympic Boulevard.

The original document is on file in the Office of the City Clerk of said City.

DATE: May 27, 1986

Ann M. Shore
Ann M. Shore
City Clerk

86- 736149

Recording Requested by
DEPARTMENT OF TRANSPORTATION
When Recorded, Mail to
STATE OF CALIFORNIA
DEPARTMENT OF TRANSPORTATION
120 South Spring Street
Los Angeles, California 90012
R/W ESCROW

93 2122897

RECORDED/FILED IN OFFICIAL RECORDS
RECORDER'S OFFICE
LOS ANGELES COUNTY
CALIFORNIA
4 MIN. PAST 8 A.M. NOV 1 1993

FREE S 6

SPACE ABOVE THIS LINE FOR RECORDER'S USE

Map No. F2061-1,-4
RWPE: GIBSON 6-4-93
Written by:WR Checked by:RS

S/S of Santa Monica Fwy and 5th St.

DISTRICT	COUNTY	ROUTE	POST MILE	NUMBER
07	LA	10	3.2	74302-1

GRANT DEED
(CORPORATION)
D E D I C A T I O N

SANTA MONICA - MALIBU UNIFIED SCHOOL DISTRICT

a corporation organized and existing under and by virtue of the laws of the State of California,
does hereby GRANT to the STATE OF CALIFORNIA all that real property in the City of Santa Monica,
, County of Los Angeles, State of California, described as:

A tract or parcel of land situated in the City of Santa Monica, County of Los Angeles, State of California, described as:

A portion of the alley which is officially known as Fifth Court and that certain place known as Olympic Place South as vacated by the City of Santa Monica Resolution No. 4101 recorded November 20, 1970 as Instrument No. 3709 of the Official Records of said county, a portion of Sixth Street vacated by the City of Santa Monica Resolution No. 1288 recorded August 2, 1954 in Book 45211, page 115, Official Records of said county, a portion of the alley officially known as Sixth Court vacated by City of

Free Recording Requested
Essential to Acquistion by
Department of Transportation
(See 6103 Gov. Code)

Sr. R/W Agent

FORM RW 02-3 (Rev. 12-82)

Santa Monica Special Ordinance 619 adopted and approved February 9, 1932, a portion of Seventh Street vacated by City of Santa Monica Resolution No. 2583 adopted and approved March 13, 1962 a portion of Lots 7, 8, 25, 26, 42, 58, 59, and 79 of Central Addition to Santa Monica recorded in Book 3, pages 176 and 177 of Miscellaneous Records all in said City, County and State, being more particularly described as follows:

Beginning at the Southwesterly end of that course having a bearing and distance of S 53° 31′ 41" W, 108.10 feet in Parcel 1 of California State Highway Relinquishment No. 577, recorded in Book R-2777, page 823 of the Official Records of the office of the County Recorder of said Los Angeles County; thence N 53° 31′ 41" E, along said line and the extension thereof a distance of 322.34 feet; thence N 54° 17′ 48" E a distance of 80.88 feet; thence N 54° 22′ 24" E a distance of 333.21 feet to the beginning of a tangent curve concave Southeasterly; thence Northeasterly along said curve, having a radius of 2477.00 feet and a central angle of 5° 11′ 31", a distance of 224.46 feet to a point from which a radial line bears S 30° 26′ 05" E; thence leaving said curve along a non-tangent line S 55° 50′ 14" W a distance of 55.56 feet to the beginning of a non-tangent curve concave Southeasterly, a radial line to said beginning of curve bears N 31° 43′ 09" W; thence Southwesterly along said curve, having a radius of 2474.00 feet and a central angle of 0° 23′ 44", a distance of 17.08 feet to a point of compound curvature being concave Southeasterly, a radial line to said point bears N 32° 06′ 53" W; thence Southwesterly along said

curve, having a radius of 1462.00 feet and a central angle of 4° 23′ 07", a distance of 111.90 feet; thence leaving said curve along a tangent line S 53° 30′ 00" W, a distance of 101.13 feet to the beginning of a tangent curve concave Southeasterly; thence Southwesterly along said curve, having a radius of 1474.00 feet and a central angle of 3° 57′ 13", a distance of 101.71 feet; thence leaving said curve along a tangent line S 49° 32′ 47" W, a distance of 124.50 feet; thence S 46° 32′ 59" W a distance of 69.96 feet; thence N 70° 25′ 06" W a distance of 1.12 feet; thence S 46° 32′ 36" W a distance of 5.99 feet to the beginning of non-tangent curve concave Northwesterly, a radial line from said beginning of curve bears N 40° 27′ 13" W; thence Southwesterly along said curve, having a radius of 1329.00 feet and a central angle of 1° 22′ 55", a distance of 31.86 feet to a point, a radial line from said point bears N 39° 04′ 48" W; thence leaving said curve along a non-tangent line S 44° 10′ 05" E a distance of 1.00 foot to the beginning of a non-tangent curve concave Northwesterly, a radial line to said beginning of curve bears S 39° 05′ 02" E; thence Southwesterly along said curve, having a radius of 1330.00 feet and a central angle of 1° 56′ 38", a distance of 45.12 feet; thence leaving said curve along a non-tangent radial line N 37° 08′ 24" W a distance of 1.00 foot to the beginning of a non-tangent curve concave Northwesterly, a radial line to said beginning of curve bears S 37° 08′ 24" E; thence Southwesterly along said curve, having a radius of 1329.00 feet; and a central angle of 8° 46′ 32, a distance of 203.55 feet; thence leaving said curve on a tangent

line S 61° 38' 08" W a distance of 15.00 feet to the beginning of a tangent curve concave Southeasterly; thence Southwesterly along said curve, having a radius of 25.00 feet and a central angle of 52° 41' 23", a distance of 22.99 feet; thence leaving said curve along a non-tangent radial line N 81° 03' 15" W a distance of 4.33 feet to the beginning of a non-tangent curve concave Easterly a radial line to said beginning of a curve bears N 81° 03' 15" W; thence Southerly along said curve, having a radius of 29.33 feet and a central angle of 24° 19' 39', a distance of 12.45 feet; thence leaving said curve along a tangent line S 15° 22' 54" E a distance of 4.92 feet to the beginning of a tangent curve concave Westerly; thence Southerly along said curve, having a radius of 75.67 feet and a central angle of 41° 02' 58", a distance of 54.21 feet to the end of a curve from which a radial line bears N 66° 27' 44" W; thence leaving said curve along a non-tangent line N 44° 10' 11" W a distance of 79.18 feet to the point of beginning.

4

This real property description has been prepared by me, or under my direction, in conformance with the Professional Land Surveyors Act.

Signature _____
Licensed Land Surveyor

Date 6-4-93

PARCEL 74302-1

LICENSED LAND SURVEYOR
ROY DONALD SMITH
No. LS 4243
Exp. 6-30-96
STATE OF CALIFORNIA

93 2122897

The grantor further understands that the present intention of the grantee is to construct and maintain a public highway on the lands hereby conveyed in fee and the grantor, for itself, its successors and assigns, hereby waives any claims for any and all damages to grantor's remaining property contiguous to the property hereby conveyed by reason of the location, construction, landscaping or maintenance of said highway.

S

IN WITNESS WHEREOF, said corporation has caused its corporate name to be hereunto subscribed and its corporate seal to be affixed hereto, this 14th day of September, 19 93.

SANTA MONICA-MALIBU UNIFIED SCHOOL DISTRICT

By Pamela M. Brady, President

By _____, Secretary

Pamela M. Brady
Neil Schmit

[CORPORATE SEAL]

STATE OF CALIFORNIA
County of _____ } ss.

On _____, before me, the undersigned Notary Public in and for said County and State, personally appeared _____.

☐ personally known to me,
☐ proved to me on the basis of satisfactory evidence,
to be the person who executed the within instrument as the _____ President and _____ Secretary, respectively, of _____, and acknowledged to me that the corporation executed it.

WITNESS my hand and official seal.

(for notary seal or stamp)

Signature _____
Notary Public in and for said County and State

(CERTIFICATE OF ACCEPTANCE, GOVT. CODE, SECTION 27281)

THIS IS TO CERTIFY. That the State of California, grantee herein, acting by and through the Department of Transportation, hereby accepts for public purposes the real property, or interest therein, conveyed by the within deed and consents to the recordation thereof.

IN WITNESS WHEREOF, I have hereunto set my hand this 12 day of October, 19 93

JAMES W. van LOBEN SELS
Director of Transportation

By John Dalis
JOHN DALIS
R/W Acquisition
Attorney in Fact

Execution Approved. DLO

93 2122897

CALIFORNIA ALL-PURPOSE ACKNOWLEDGMENT No. 5163

State of California
County of Los Angeles

On 9/14/93 (DATE) before me, Dawn M. Smithfield, Notary Public (NAME, TITLE OF OFFICER - E.G., "JANE DOE, NOTARY PUBLIC")

personally appeared Pamela M. Brady and Neil Schmidt (NAME(S) OF SIGNER(S))

☒ personally known to me - OR - ☐ proved to me on the basis of satisfactory evidence to be the person(s) whose name(s) is/are subscribed to the within instrument and acknowledged to me that he/she/they executed the same in his/her/their authorized capacity(ies), and that by his/her/their signature(s) on the instrument the person(s), or the entity upon behalf of which the person(s) acted, executed the instrument.

WITNESS my hand and official seal.

DAWN M. SMITHFIELD
NOTARY PUBLIC - CALIFORNIA
LOS ANGELES COUNTY
My Comm. Expires Dec. 29, 1995

Dawn M. Smithfield
SIGNATURE OF NOTARY

93 2122897

OPTIONAL SECTION

CAPACITY CLAIMED BY SIGNER

Though statute does not require the Notary to fill in the data below, doing so may prove invaluable to persons relying on the document.

☐ INDIVIDUAL
☐ CORPORATE OFFICER(S)
_____ TITLE(S)
☐ PARTNER(S) ☐ LIMITED ☐ GENERAL
☐ ATTORNEY-IN-FACT
☐ TRUSTEE(S)
☐ GUARDIAN/CONSERVATOR
☐ OTHER: _____

SIGNER IS REPRESENTING:
NAME OF PERSON(S) OR ENTITY(IES)

_____
_____

OPTIONAL SECTION

THIS CERTIFICATE MUST BE ATTACHED TO THE DOCUMENT DESCRIBED AT RIGHT:

Though the data requested here is not required by law, it could prevent fraudulent reattachment of this form.

TITLE OR TYPE OF DOCUMENT _____

NUMBER OF PAGES _____ DATE OF DOCUMENT _____

SIGNER(S) OTHER THAN NAMED ABOVE _____

©1992 NATIONAL NOTARY ASSOCIATION • 8236 Remmet Ave., P.O. Box 7184 • Canoga Park, CA 91309-7184

Recording Requested by
DEPARTMENT OF TRANSPORTATION
When Recorded, Mail to
STATE OF CALIFORNIA
DEPARTMENT OF TRANSPORTATION
120 South Spring Street
Los Angeles, California 90012

R/W ESCROW

93 2122898

RECORDED/FILED IN OFFICIAL RECORDS
RECORDER'S OFFICE
LOS ANGELES COUNTY
CALIFORNIA
4 MIN. PAST 8 A.M. NOV 1 1993

FREE

Map No. F2061-1,-4
RWPE: GIBSON 6-4-93
Written by:WR Checked by:RS

SPACE ABOVE THIS LINE FOR RECORDER'S USE

S/S Santa Monica Fwy.,at 5th Street

DISTRICT	COUNTY	ROUTE	POST MILE	NUMBER
07	LA	10	3.2	74302-2

CORPORATION

EASEMENT DEED

DEDICATION

For valuable considerations, the undersigned

SANTA MONICA-MALIBU UNIFIED SCHOOL DISTRICT

GRANT to the State of California an EASEMENT for the construction and maintenance of retaining wall footings for the lateral support of a highway

upon, over and across that certain real property in the City of Santa Monica

County of Los Angeles, State of California, described as follows:

A portion of Sixth Street, vacated by the City of Santa Monica Resolution No. 1288 recorded August 2, 1954 in Book 45211, page 115, Official Records, a portion of the alley which is officially known as Sixth Court vacated by City of Santa Monica Special Ordinance No. 619 adopted and approved February 9, 1932, a portion of Seventh Street vacated by the City of Santa Monica, Resolution No. 2583 adopted and approved March 13, 1962, a portion of Lots 42, 58, 59 and 79 of Central Addition to Santa Monica in the City of Santa Monica, recorded in Book 3, pages 176 and 177 of Miscellaneous Records of said county, more particularly described as follows:

Fee Recording Requested
Essential to Acquisition by
Department of Transportation
(See 6103 Gov. Code)

Sr. R/W Agent

FORM RW 02-16 (Rev. 12-82)

Commencing at the Southwesterly end of that course having a bearing and distance of S 53° 31' 41" W 108.10 feet in Parcel 1 of California State Highway Relinquishment No. 577, recorded in Book R-2777, page 823 of the Official Records of the County Recorder of Los Angeles County, and all bearings contained herein being relative thereto; thence S 44° 10' 11" E a distance of 78.16 feet; thence N 45° 49' 58" E a distance of 309.31 feet; thence S 44° 10' 05" E a distance of 25.00 feet; thence N 45° 49' 55" E a distance of 55.76 feet; to the True Point of Beginning; thence N 44° 10' 05" W a distance of 11.11 feet; thence N 07° 23' 40" W a distance of 11.37 feet, thence N 46° 32' 59" E a distance of 69.96 feet; thence N 49° 32' 47' E a distance of 124.50 feet to the beginning of a tangent curve concave Southeasterly; thence Northeasterly along said curve, having a radius of 1474.00 feet and a central angle of 3° 57' 13", a distance of 101.71 feet; thence leaving said curve along a tangent line N 53° 30' 00" E a distance of 101.13 feet to the beginning of a tangent curve concave Southeasterly; thence Northeasterly along the arc of said curve, having a radius of 1462.00 feet and a central angle of 4° 23' 07', a distance of 111.90 feet to a point of compound curvature concave Southeasterly a radial line to said point bears N 32° 06' 53" W; thence Northeasterly along said compound curve having a radius of 2474.00 feet and a central angle of 0° 23' 44", a distance of 17.08 feet; thence leaving said curve on a non-tangent radial line S 31° 43' 09" E a distance of 6.00 feet to the beginning of a non-tangent curve concave Southeasterly a radial line to said

beginning of curve bears N 31° 43' 09" W; thence Southwesterly along said curve, having a radius of 2468.00 feet and a central angle of 0° 23' 44", a distance of 17.04 feet to a point of compound curvature concave Southeasterly, a radial line to said point bears N 32° 06 53" W; thence Southwesterly along said compound curve, having a radius of 1456.00 feet and a central angle of 4° 23' 07", a distance of 111.44 feet; thence leaving said curve on a tangent line S 53° 30' 00" W a distance of 101.13 feet to the beginning of a tangent curve concave Southeasterly; thence Southwesterly along said curve, having a radius of 1468.00 feet and a central angle of 3° 57' 13", a distance of 101.30 feet; thence leaving said curve on a tangent line S 49° 32' 47" W a distance of 124.34 feet; thence S 46° 32' 59" W a distance of 66.75 feet; thence S 07° 23' 40" E a distance of 6.32 feet; thence S 44° 10' 05" E a distance of 9.12 feet; thence S 45° 49' 55" W a distance of 6.00 feet to the rue Point of Beginning.

The grantee, its successors and assigns, and their respective agents and assigns, shall have the right to trim or top such trees and other foliage, and to cut such roots as may endanger or interfere with said retaining wall footings and shall have the right to enter upon and to pass or repass along and over said easement whenever and wherever necessary for the purposes above set forth, provided, however, that in making any excavation on said property of the grantor (s) the grantee herein shall make the same in such manner as will cause the least injury to the surface of the ground, landscaping and facilities so removed or

disturbed by it, and shall restore the surface of the ground to as near its previous condition as possible, also provided that grantor his successors and assigns, may use the surface of the above-described easement area, without, however, the right to build permanent structures thereon.

This real property description has been prepared by me, or under my direction, in conformance with the Professional Land Surveyors Act.

Signature _____
Licensed Land Surveyor

Date 6-4-93

PARCEL 74302-2

LICENSED LAND SURVEYOR
ROY DONALD SMITH
No. LS 4243
Exp. 6-30-96
STATE OF CALIFORNIA

93 2122898

5

IN WITNESS WHEREOF, *said corporation has caused its corporate name to be hereunto subscribed and its corporate seal to be affixed hereto, this* 14th *day of* September, *19* 93.

SANTA MONICA - MALIBU UNIFIED SCHOOL DISTRICT

By Pamela M. Brady, *President*

By Neil Schmidt, *Secretary*

Pamela M. Brady
Neil Schmidt

[CORPORATE SEAL]

STATE OF CALIFORNIA
County of _____ } *ss.*

On _____, before me, the undersigned Notary Public in and for said County and State, personally appeared _____,

☐ personally known to me,
☐ proved to me on the basis of satisfactory evidence,

to be the person who executed the within instrument as the _____ President and _____ Secretary, respectively, of _____, and acknowledged to me that the corporation executed it.

WITNESS my hand and official seal.

(for notary seal or stamp)

Signature _____
Notary Public in and for said County and State

(CERTIFICATE OF ACCEPTANCE, GOVERNMENT CODE, SECTION 27281)

THIS IS TO CERTIFY, That the State of California, grantee herein, acting by and through the Department of Transportation, hereby accepts for public purposes the real property, or interest therein, conveyed by the within deed and consents to the recordation thereof.

IN WITNESS WHEREOF, I have hereunto set my hand this 12 day of October, 19 93.

JAMES W. van LOBEN SELS
Director of Transportation

By John Dalis
JOHN DALIS
R/W Acquisition Branch
Attorney in Fact

Execution Approved.....

93 2122898

CALIFORNIA ALL-PURPOSE ACKNOWLEDGMENT

No. 5193

State of California
County of Los Angeles

On 9/14/93 (DATE) before me, Dawn M. Smithfield, Notary Public (NAME, TITLE OF OFFICER - E.G., "JANE DOE, NOTARY PUBLIC")

personally appeared Pamela M. Brady and Neil Schmidt (NAME(S) OF SIGNER(S))

☒ personally known to me - OR - ☐ proved to me on the basis of satisfactory evidence to be the person(s) whose name(s) is/are subscribed to the within instrument and acknowledged to me that he/she/they executed the same in his/her/their authorized capacity(ies), and that by his/her/their signature(s) on the instrument the person(s), or the entity upon behalf of which the person(s) acted, executed the instrument.

WITNESS my hand and official seal.

DAWN M. SMITHFIELD
NOTARY PUBLIC - CALIFORNIA
LOS ANGELES COUNTY
My Comm. Expires Dec. 29, 1995

93 2122898

Dawn M. Smithfield
SIGNATURE OF NOTARY

OPTIONAL SECTION

CAPACITY CLAIMED BY SIGNER

Though statute does not require the Notary to fill in the data below, doing so may prove invaluable to persons relying on the document.

- ☐ INDIVIDUAL
- ☐ CORPORATE OFFICER(S) _____ (TITLE(S))
- ☐ PARTNER(S) ☐ LIMITED ☐ GENERAL
- ☐ ATTORNEY-IN-FACT
- ☐ TRUSTEE(S)
- ☐ GUARDIAN/CONSERVATOR
- ☐ OTHER: _____

SIGNER IS REPRESENTING:
NAME OF PERSON(S) OR ENTITY(IES)

OPTIONAL SECTION

THIS CERTIFICATE MUST BE ATTACHED TO THE DOCUMENT DESCRIBED AT RIGHT:

Though the data requested here is not required by law, it could prevent fraudulent reattachment of this form.

TITLE OR TYPE OF DOCUMENT _____

NUMBER OF PAGES _____ DATE OF DOCUMENT _____

SIGNER(S) OTHER THAN NAMED ABOVE _____

©1992 NATIONAL NOTARY ASSOCIATION • 8236 Remmet Ave., P.O. Box 7184 • Canoga Park, CA 91309-7184

Recording Requested by
DEPARTMENT OF TRANSPORTATION
When Recorded, Mail to
STATE OF CALIFORNIA
DEPARTMENT OF TRANSPORTATION
120 South Spring Street
Los Angeles, California 90012
R/W ESCROW

93 2122899

RECORDED/FILED IN OFFICIAL RECORDS
RECORDER'S OFFICE
LOS ANGELES COUNTY
CALIFORNIA
4 MIN. PAST 8 A.M. NOV 1 1993

Map No: F2061-1,-4
6-4-93
RWPS: GIBSON
Written by:WR
Checked by:RS

Parcel No. 74302-3
07-LA-10-3.2
S/side Santa Monica Fwy.
at 5th St.

DEDICATION

FREE S

TEMPORARY CONSTRUCTION EASEMENT

For valuable considerations, the undersigned SANTA MONICA - MALIBU UNIFIED SCHOOL DISTRICT,_____

(do) does hereby GRANT to the STATE OF CALIFORNIA, a TEMPORARY EASEMENT for purposes incidental to the construction of a Route 10 freeway in, on, over and across that certain real property in the City of Santa Monica, County of Los Angeles, State of California, described as:

A portion of Sixth Street, vacated by the City of Santa Monica Resolution No. 1288 recorded August 2, 1954 in Book 45211, page 115, Official Records, a portion of the alley which is officially known as Sixth Court vacated by City of Santa Monica Special Ordinance 619 adopted and approved February 9, 1932, a portion of Seventh Street vacated by City of Santa Monica Resolution No. 2583 adopted and approved March 13, 1962, a portion of Lots 42, 43, 58, 59, 79 and 80 of Central Addition to Santa Monica in the City of Santa Monica, recorded in Book 3, pages 176 and 177 of Miscellaneous Records of said county more particularly described as follows:

Commencing at the Southwesterly end of that course having a bearing and distance of S 53° 31' 41" W, 108.10 feet in Parcel 1 of California State Highway Relinquishment No. 577, recorded in Book R-2777, page 823 of the Official Records of the County Recorder of Los Angeles County, and all

Free Recording Requested
Essential to Acquisition by
Department of Transportation
(See 6103 Gov. Code)

Sr. R/W Agent

bearings contained herein being relative thereto; thence
S 44° 10' 11" E, a distance of 78.16 feet, thence
N 45° 49' 58" E a distance of 309.31 feet; thence
S 44° 10' 05" E a distance of 25.00 feet; thence
N 45° 49' 55" E a distance of 61.76 feet to the True Point of Beginning; thence N 44° 10' 05" W a distance of 9.12 feet; thence N 07° 23' 40" W a distance of 6.32 feet; thence
N 46° 32' 59" E a distance of 66.75 feet; thence
N 49° 32' 47" E a distance of 124.34 feet to the beginning of a tangent curve concave Southeasterly; thence Northeasterly along said curve, having a radius of 1468.00 feet and a central angle of 3° 57' 13", a distance of 101.30 feet; thence leaving said curve on a tangent line N 53° 30' 00" E a distance of 101.13 feet to the beginning of a tangent curve concave Southeasterly; thence Northeasterly along the arc of said curve having a radius of 1456.00 feet and a central angle of 4° 23' 07", a distance of 111.44 feet to a point of compound curvature concave Southeasterly a radial line to said point bears N 32° 06' 53" W; thence Northeasterly along the arc of said compound curve, having a radius of 2468.00 feet and a central angle of 0° 23' 44", a distance of 17.04 feet; thence leaving said curve on a non-tangent radial line
N 31° 43' 09" W, a distance of 6.00 feet; thence
N 55° 50' 14" E a distance of 15.01 feet; thence
S 31° 43' 09" E a distance of 15.00 feet; thence
S 55° 50' 14" W a distance of 15.01 feet to the beginning of a non-tangent curve concave Southeasterly a radial line from said beginning of curve bears S 31° 43' 09" E; thence Southeasterly along the arc of said curve, having a radius of 2459.00 feet and a central angle of 0° 23' 44", a distance of 16.98 feet to a point of compound curvature, concave Southeasterly a radial line from said point bears
S 32° 06' 53" E; thence along the arc of said compound curve, having a radius of 1447.00 feet and a central angle of 4° 23' 07", a distance of 110.75 feet; thence leaving said curve on a tangent line S 53° 30' 00" W a distance of 31.66 feet; thence S 44° 10' 05" E a distance of 37.31 feet; thence
S 45° 49' 55" W a distance of 20.00 feet; thence
N 44° 10' 05" W a distance of 40.00 feet; thence
S 53° 30' 00" W a distance of 49.29 feet to the beginning of a tangent curve concave Southeasterly; thence Southwesterly along said curve, having a radius of 1459.00 feet and a central angle of 3° 57' 13", a distance of 100.68 feet; thence leaving said curve on a tangent line
S 49° 32' 47" W a distance of 124.11 feet; thence
S 46° 32' 59" W a distance of 61.93 feet; thence
S 07° 23' 40" E a distance of 6.39 feet; thence
S 45° 49' 55" W a distance of 4.42 feet to the True Point of Beginning.

This real property description has been prepared by me, or under my direction, in conformance with the Professional Land Surveyors Act.

Signature Roy D Smith
Licensed Land Surveyor

Date 6-4-93

PARCEL 74303-3

LICENSED LAND SURVEYOR
ROY DONALD SMITH
No. LS 4243
Exp. 6-30-96
STATE OF CALIFORNIA

Dated this 14th day of September, 1993.
Signed and delivered
in the presence of

Barbara B Snadinger

Pamela M. Brady

Pamela M. Brady

SANTA MONICA - MALIBU UNIFIED SCHOOL DISTRICT

(CERTIFICATE OF ACCEPTANCE, GOVERNMENT CODE SECTION 27281)

THIS IS TO CERTIFY, That the State of California, grantee herein, acting by and through the Department of Transportation hereby accepts for public purposes the real property, or interest therein, conveyed by the attached instrument and consents to the recordation thereof.

IN WITNESS WHEREOF, I have hereunto set my hand this 12 day of October 1993

JAMES W. van LOBEN SELS
Director of Transportation

By John Dalis
JOHN DALIS
R/W Acquisition
and Attorney in Fact

FORM DH-ORW 32 (REV. 7-73)
EST. 8909. 34351-5016-74 BN OBP

93 2122899

CALIFORNIA ALL-PURPOSE ACKNOWLEDGMENT

No. 5193

State of California
County of Los Angeles

On _____ (DATE) before me, Dawn M. Smithfield, Notary Public (NAME, TITLE OF OFFICER - E.G., "JANE DOE, NOTARY PUBLIC")

personally appeared Pamela M. Brady (NAME(S) OF SIGNER(S))

[X] personally known to me - OR - [ ] proved to me on the basis of satisfactory evidence to be the person(s) whose name(s) is/are subscribed to the within instrument and acknowledged to me that he/she/they executed the same in his/her/their authorized capacity(ies), and that by his/her/their signature(s) on the instrument the person(s), or the entity upon behalf of which the person(s) acted, executed the instrument.

WITNESS my hand and official seal.

DAWN M. SMITHFIELD
NOTARY PUBLIC - CALIFORNIA
LOS ANGELES COUNTY
My Comm. Expires Dec. 29, 1995

93 2122899

Dawn M. Smithfield
SIGNATURE OF NOTARY

OPTIONAL SECTION
CAPACITY CLAIMED BY SIGNER

Though statute does not require the Notary to fill in the data below, doing so may prove invaluable to persons relying on the document.

- [ ] INDIVIDUAL
- [ ] CORPORATE OFFICER(S) _____ TITLE(S)
- [ ] PARTNER(S) [ ] LIMITED [ ] GENERAL
- [ ] ATTORNEY-IN-FACT
- [ ] TRUSTEE(S)
- [ ] GUARDIAN/CONSERVATOR
- [ ] OTHER: _____

SIGNER IS REPRESENTING:
NAME OF PERSON(S) OR ENTITY(IES)

OPTIONAL SECTION

THIS CERTIFICATE MUST BE ATTACHED TO THE DOCUMENT DESCRIBED AT RIGHT:

Though the data requested here is not required by law, it could prevent fraudulent reattachment of this form.

TITLE OR TYPE OF DOCUMENT _____

NUMBER OF PAGES _____ DATE OF DOCUMENT _____

SIGNER(S) OTHER THAN NAMED ABOVE _____

©1992 NATIONAL NOTARY ASSOCIATION • 8236 Remmet Ave., P.O. Box 7184 • Canoga Park, CA 91309-7184

First American Title

20 Exception 17 20072262512

This page is part of your document - DO NOT DISCARD

20072262512 Pages: 003

Recorded/Filed in Official Records
Recorder's Office, Los Angeles County, California

10/02/07 AT 03:15PM

Fee: 0.00
Tax: 0.00
Other: 0.00
Total: 0.00

1229491 200710020020049 Mail

TITLE(S) :

LEAD SHEET

Assessor's Identification Number (AIN)
To be completed by Examiner OR Title Company in black ink.

Number of AIN's Shown

E4M4557

THIS FORM IS NOT TO BE DUPLICATED

First American Title

10/02/07

20072262512

Recording Requested By:
Santa Monica-Malibu Unified
School District

And When Recorded Mail To:
Office of Facilities Management
1651 16th Street
Santa Monica, California 90404

Space Above This Line For Recorder's Use

Notice of Completion

Notice is herby given that:

1. The undersigned is owner of the interest or estate stated below in the property hereinafter described.

2. The full name of the undersigned is Santa Monica-Malibu Unified School District.

3. The full address of the undersigned is 1651 16th Street, Santa Monica, California 90404.

4. The nature of the title of the undersigned is Governing Board-Owner.

5. A work of improvement on the property hereinafter described was completed on 9/01/2007.

6. The name of the contractor, if any, for such work of improvement was: Cabral Roofing & Waterproofing 815 W. Olympic Blvd, Montebello, CA 90640

7. The property on which said work of improvement completed is in the City of Santa Monica County of Los Angeles, State of California, and is described as follows: Santa Monica High School, Barnum Hall & Administration Bldgs, Bid #8.01

8. The street address of said property is: 601 Pico Blvd, Santa Monica, CA 90405

Signature of Owner Named in Paragraph 2: Santa Monica-Malibu Unified School District (SMMUSD)

Dated September 24, 2007

By _____
James Larry Scott
Director Facilities Management

Approval by BOE: 10/04/07
Acknowledgement

STATE OF CALIFORNIA) ss.
County of Los Angeles)

3

I certify (or declare) under penalty of perjury that the foregoing is true and correct.

DATE:

SIGNATURE
James Larry Scott

Santa Monica, California
PLACE OF EXECUTION

First American Title

This page is part of your document - DO NOT DISCARD

20072590394 Pages: 003

Recorded/Filed in Official Records
Recorder's Office, Los Angeles County,
California

11/21/07 AT 10:51AM

Fee: 0.00
Tax: 0.00
Other: 0.00
Total: 0.00

1385032 200711210050025 Counter

TITLE(S) :

LEAD SHEET

Assessor's Identification Number (AIN)
To be completed by Examiner OR Title Company in black ink.

Number of AIN's Shown

E4844II

THIS FORM IS NOT TO BE DUPLICATED

First American Title

11/21/07

20072590394

Recording Requested By:
Santa Monica-Malibu Unified
School District

And When Recorded Mail To:
Office of Facilities Management
1651 16th Street
Santa Monica, California 90404

----------*Space Above This Line For Recorder's Use*----------

Notice of Completion

Notice is herby given that:

1. The undersigned is owner of the interest or estate stated below in the property hereinafter described.

2. The full name of the undersigned is Santa Monica-Malibu Unified School District.

3. The full address of the undersigned is 1651 16th Street, Santa Monica, California 90404.

4. The nature of the title of the undersigned is Governing Board-Owner.

5. A work of improvement on the property hereinafter described was completed on 9/30/2007.

6. The name of the contractor, if any, for such work of improvement was: Bay Cities Furnace & Air Conditioning, 1553 10th Street, Santa Monica CA 90401

7. The property on which said work of improvement completed is in the City of Santa Monica County of Los Angeles, State of California, and is described as follows: Installation of HVAC Units at Santa Monica High School Rm 100 and District Office Educational & Information Services, Bid #8.04R & Addendums 1 & 2

8. The street address of said properties is: Santa Monica High School: 601 Pico Blvd Santa Monica CA 90405; District Office: 1651 16th Street Santa Monica CA 90404

Signature of Owner Named in Paragraph 2

Santa Monica-Malibu Unified School District (SMMUSD)

Dated: November 14, 2007

By _____ 11/19/07
James Larry Scott
Director Facilities Management

Approval by BOE: 12/13/07
Acknowledgement

STATE OF CALIFORNIA) ss.
County of Los Angeles)

3

I certify (or declare) under penalty of perjury that the foregoing is true and correct.

11/14/07

DATE:

SIGNATURE
James Larry Scott

Santa Monica, California
PLACE OF EXECUTION

First American Title

This page is part of your document - DO NOT DISCARD

20080324161 Pages: 004

Recorded/Filed in Official Records
Recorder's Office, Los Angeles County,
California

02/25/08 AT 03:49PM

Fee: 0.00
Tax: 0.00
Other: 0.00
Total: 0.00

1670689 200802250010089 Counter

TITLE(S) :

LEAD SHEET

Assessor's Identification Number (AIN)
To be completed by Examiner OR Title Company in black ink. **Number of AIN's Shown**

F450011

THIS FORM IS NOT TO BE DUPLICATED

First American Title

02/25/08

20080324161

Recording Requested By:
Santa Monica-Malibu Unified
School District

And When Recorded Mail To:
Office of Facilities Management
1651 16th Street
Santa Monica, California 90404

Space Above This Line For Recorder's Use

Notice of Completion

Notice is herby given that:

1. The undersigned is owner of the interest or estate stated below in the property hereinafter described.

2. The full name of the undersigned is Santa Monica-Malibu Unified School District.

3. The full address of the undersigned is 1651 16th Street, Santa Monica, California 90404.

4. The nature of the title of the undersigned is Governing Board-Owner.

5. A work of improvement on the property hereinafter described was completed on 9/30/2007.

6. The name of the contractor, if any, for such work of improvement was: Lumas Air, Inc. 8114 S. Vermont Ave Los Angeles CA 90044

7. The property on which said work of improvement completed is in the City of Santa Monica County of Los Angeles, State of California, and is described as follows: Installation of HVAC Units at Santa Monica High School Music Building Rms 101 & 102 Bid #8.04R & Addendums 1 & 2

8. The street address of said properties is: Santa Monica High School: 601 Pico Blvd Santa Monica CA 90405; District Office: 1651 16th Street Santa Monica CA 90404

Signature of Owner Named in Paragraph 2: Santa Monica-Malibu Unified School District (SMMUSD)

Dated: February 4, 2008

By _____
James Larry Scott
Director Facilities Management

Approval by BOE: 02/07/08
Acknowledgement

STATE OF CALIFORNIA} ss.
County of Los Angeles }

I certify (or declare) under penalty of perjury that the foregoing is true and correct.

DATE:

SIGNATURE
James Larry Scott

Santa Monica, California
PLACE OF EXECUTION

4

TO: BOARD OF EDUCATION

ACTION/CONSENT
02/07/08
ADDENDUM

FROM: DIANNE TALARICO / JANECE MAEZ / VIRGINIA I. HYATT

RE: ACCEPTANCE OF WORK COMPLETED BY LUMAS AIR FOR HVAC UNITS - SANTA MONICA HIGH SCHOOL - BID #8.04R

RECOMMENDATION NO. A.10a

It is recommended that the Board of Education accept as completed all work contracted with Lumas Air for the music rooms at Santa Monica High School in the amount of $51,942.

Funding Information
Budgeted: Yes
Fund: 01
Source: Other Local Income
Account Number: 01-901000-0-00000-72000-6400-000-0000
Description: Equipment, General Administration

COMMENT: The contract with Lumas Air has been completed. In order to facilitate the release of the retention being held by the district, a Notice of Completion must be filed for thirty-five (35) days with the County of Los Angeles pending Board approval.

ORIGINAL CONTRACT:	$51,942
FINAL CONTRACT AMOUNT:	$51,942

MOTION MADE BY:
SECONDED BY:
STUDENT ADVISORY VOTE:
AYES:
NOES:

23. Exception 23 25736 217

The property owned by Minnie C. Hubber and decedent, as joint tenants, is described as follows: Lot 26, Tract No. 1695, City of, and County of Los Angeles, State of California, as per map recorded in Book 20, page 152 of Maps, records of said County.

THE DOCUMENT TO WHICH THIS CERTIFICATE IS ATTACHED IS A FULL, TRUE AND CORRECT COPY OF THE ORIGINAL ON FILE AND OF RECORD IN MY OFFICE. ATTEST JAN 19, 1948 19

(SEAL) SAM. LIPPOLD, County Clerk and Clerk of the Superior County of the State of California in and for the County of Los Angeles

Y. Nishimura, Deputy

#2086. Recorded at request of MINNIE C. HUBBER, FEB 3, 1948, 9:15 A.M.

COPYIST #67. COMPARED, MAMIE B. BRATTY, COUNTY RECORDER, BY E. Ross DEPUTY

$1.50-3.M.

U.S.I.R.S.$1.65 Cancelled GRANT DEED

L. RAYMOND MC DONELL, a single man in consideration of TEN Dollars to him in hand paid, the receipt of which is hereby acknowledged does hereby grant to JOHN M. SPRINGER a married man all that real property situated in the City of San Fernando County of Los Angeles State of California, described as follows: Lot 3, Tract 1817, as per map recorded in Book 21 Pages 55 of Maps, in the office of the Recorder of said County.

WITNESS his hand this 22nd day of January 1948

L. Raymond McDonell

(L. RAYMOND Mc DONELL)

STATE OF CALIFORNIA, COUNTY OF LOS ANGELES)SS

On this 22nd day of January 1948 before me the undersigned notary public in and for said County, personally appeared L. Raymond McDonell known to me to be the person whose name is subscribed to the foregoing instrument and acknowledged that he executed the same.

Witness my hand and official seal.

(SEAL) C. R. Sabins, Notary Public in and for said County and State.

#178. Recorded at request of TITLE INSURANCE & TRUST CO. FEB 6, 1948, 8 A.M.

COPYIST #67. COMPARED, MAMIE B. BRATTY, COUNTY RECORDER, BY L Cannell - 13 DEPUTY

$1.50-3.M.

25736-217

DEED OF TRUST

WITH ASSIGNMENT OF RENTS

THIS DEED OF TRUST, made this First day of September 1947, between WALTER SMITH, a single man, herein called TRUSTOR, whose address is 1764 Fifth Street (Street and number) Santa Monica (City) California (State) SECURITY-FIRST NATIONAL BANK OF LOS ANGELES a National Banking Association, herein called Trustee, and WILLIAM H. COLEMAN AND MARY OGDEN COLEMAN, husband and wife, as joint tenants herein called BENEFICIARY, WITNESSETH: That Trustor irrevocably GRANTS, TRANSFERS AND ASSIGNS TO TRUSTEE IN TRUST, WITH POWER OF SALE, that property in Los Angeles County, California, described as: The Northeasterly 116.92 feet of Lot Thirteen (13) in Block One (1) of Sardini Tract as per map thereof recorded in Book 55, page 56 of Miscellaneous Records of said County. TOGETHER WITH the rents, issues and profits thereof, SUBJECT HOWEVER to the right, power and authority hereinafter given to and conferred upon Beneficiary to collect and apply such rents, issues and profits. FOR THE PURPOSE OF SECURING payment of the indebtedness evidenced by one promissory note substantially in the following form and performance of each agreement of Trustor herein contained: No. B 103566

$18,000.00 Santa Monica, California September 1, 1947

In installments as herein stated, for value received, I promise to pay to William H. Coleman and Mary Ogden Coleman, husband and wife, as Joint Tenants or order at Los Angeles, California, the sum of Eighteen Thousand and no/100 ($18,000.00) Dollars, with interest from September 1, 1947, on unpaid principal at the rate of Five (5%) per cent per annum; principal and interest payable in installments of One Hundred and ten ($110.00) Dollars or more on the first day of each and every month, beginning on the first day of September 1947, (In additions to the above monthly installments, I promise to pay an additional payment of $2,000.00 on October 1, 1947.) and continuing until said principal and interest have been paid. Each payment shall be credited first on interest then due and the remainder on principal; and interest shall thereupon cease upon the principal so credited. Should default be made in payment of any installment when due the whole sum of principal and interest shall become immediately due at the option of the holder of this note. Principal and interest payable in lawful money of the United States. If action be instituted on this note I promise to pay such sum as the Court may fix as attorney's fees. This note is secured by DEED OF TRUST TO SECURITY-FIRST NATIONAL BANK OF LOS ANGELES, a National Banking Association. This note is also secured by a chattel mortgage dated September 1, 1947, and recorded concurrently herewith.

Walter Smith

218 29736 Recorder's Printed Form 916

A. To protect the security of this Deed of Trust, Trustor agrees:

1. To keep said property in good condition and repair; not to remove or demolish any building thereon; to complete or restore promptly and in good and workmanlike manner any building which may be constructed, damaged or destroyed thereon; to keep all buildings, structures and other improvements now or hereafter situated on the above described property at all times entirely free of dry rot, fungus, rust, decay, termites, beetles and any other destructive insects or elements; to pay when due all claims for labor performed and materials furnished thereto; to comply with all laws affecting said property or requiring any alterations or improvements to be made thereon; not to commit or permit waste thereof; not to commit, suffer or permit any act upon said property in violation of law; to cultivate, irrigate, fertilize, fumigate, prune and do all other acts which from the character or use of said property may be reasonably necessary, the specific enumerations herein not excluding the general.

2. To provide, maintain and deliver to Beneficiary fire insurance satisfactory to and with loss payable to Beneficiary. The amount collected under any fire or other insurance policy may be applied by Beneficiary upon any indebtedness secured hereby and in such order as Beneficiary may determine, or at option of Beneficiary the entire amount so collected or any part thereof may be released to Trustor. Such application or release shall not cure or waive any default or notice of default hereunder or invalidate any act done pursuant to such notice.

3. To appear in and defend any action or proceeding purporting to affect the security hereof or the rights or powers of Beneficiary or Trustee; and to pay all costs and expenses, including cost of evidence of title and attorney's fees in a reasonable sum, in any such action or proceeding in which Beneficiary or Trustee may appear, or in any action or proceeding instituted by Beneficiary or Trustee to protect or enforce the security of this Deed of Trust or the obligations secured hereby.

4. To pay: at least ten days before delinquency all taxes and assessments affecting said property, including assessments on appurtenant water stock; when due, all incumbrances, charges and liens, with interest, on said property or any part thereof, which appear to be prior or superior hereto; all costs, fees and expenses of this Trust.

Should Trustor fail to make any payment or to do any act as herein provided, then Beneficiary or Trustee, but without obligation so to do and without notice to or demand upon Trustor and without releasing Trustor from any obligation hereof, may: make or do the same in such manner and to such extent as either may deem necessary to protect the security hereof, Beneficiary or Trustee being authorized to enter upon said property for such purposes; appear in and defend any action or proceeding purporting to affect the security hereof or the rights or powers of Beneficiary or Trustee; pay, purchase, contest or compromise any incumbrance, charge or lien which in the judgment of either appears to be prior or superior hereto; and, in exercising any such powers, pay necessary expenses, employ counsel and pay his reasonable fees.

5. To pay immediately and without demand all sums so expended by Beneficiary or Trustee, with interest from date of expenditure at seven per cent per annum.

B. It is mutually agreed that:

1. Any award of damages in connection with any condemnation for public use of or injury to said property or any part thereof is hereby assigned and shall be paid to Beneficiary who may apply or release such moneys received by him in the same manner and with the same effect as above provided for disposition of proceeds of fire or other insurance.

2. By accepting payment of any sum secured hereby after its due date, Beneficiary does not waive his right either to require prompt payment when due of all other sums so secured or to declare default for failure so to pay.

3. At any time or from time to time, without liability therefor and without notice, upon written request of Beneficiary and presentation of this Deed and said note for endorsement, and without affecting the personal liability of any person for payment of the indebtedness secured hereby, Trustee may: reconvey any part of said property; consent to the making of any map or plat thereof; join in granting any easement thereon; or join in any extension agreement or any agreement subordinating the lien or charge hereof.

4. Upon written request of Beneficiary stating that all sums secured hereby have been paid, and upon surrender of this Deed and said note to Trustee for cancellation and retention and upon payment of its fees, Trustee shall reconvey, without warranty, the property then held hereunder. The recitals in such reconveyance of any matters or facts shall be conclusive proof of the truthfulness thereof. The grantee in such reconveyance may be described as "the person or persons legally entitled thereto."

5. As additional security, Trustor hereby gives to and confers upon Beneficiary the right, power and authority, during the continuance of these Trusts, from time to time, to collect the rents, issues and profits of said property, reserving unto Trustor the right, prior to any default by Trustor in payment of any indebtedness secured hereby or in performance of any agreement hereunder, to collect and retain such rents, issues and profits as they become due and payable. Upon any such default, Beneficiary may at any time and from time to time without notice, either in person, by agent, or by a receiver to be appointed by a court, and without regard to the adequacy of any security for the indebtedness hereby secured, enter upon and take possession of said property or any part thereof, in his own name sue for or otherwise collect such rents, issues and profits, including those past due and unpaid, and apply the same, less costs and expenses of operation and collection, including reasonable attorney's fees, upon any indebtedness secured hereby, and in such order as Beneficiary may determine. The entering upon and taking possession of said property, the collection of such rents, issues and profits and the application thereof as aforesaid, shall not cure or waive any default or notice of default hereunder or invalidate any act done pursuant to such notice.

6. Upon default by Trustor in payment of any indebtedness secured hereby or in performance of any agreement hereunder, Beneficiary may declare all sums secured hereby immediately due and payable by delivery to Trustee of written declaration of default and demand for sale and of written notice of default and of election to cause to be sold said property, which notice Trustee shall cause to be filed for record. Beneficiary also shall deposit with Trustee this Deed, said note and all documents evidencing expenditures secured hereby.

After the lapse of such time as then may be required by law following the recordation of said notice of default and notice of sale having been given as then required by law, Trustee, without demand on Trustor, shall sell said property at the time and place fixed by it in said notice of sale, either as a whole or in separate parcels and in such order as it may determine (but subject to any statutory right of Trustor to direct the order in which such property, if consisting of several known lots or parcels, shall be sold), at public auction to the highest bidder for cash in lawful money of the United States, payable at time of sale. Trustee may postpone sale of all or any portion of said property by public announcement at such time and place of sale, and from time to time thereafter may postpone such sale by public announcement at the time fixed by the preceding postponement. Trustee shall deliver to such purchaser its deed conveying the property so sold, but without any covenant or warranty, express or implied. The recitals in such deed of any matters or facts shall be conclusive proof of the truthfulness thereof. Any person, including Trustor, Trustee, or Beneficiary as hereinafter defined, may purchase at such sale.

After deducting all costs, fees and expenses of Trustee and of this Trust, including cost of evidence of title in connection with sale, Trustee shall apply the proceeds of sale to payment of: all sums expended under the terms hereof, not then repaid, with accrued interest at seven per cent per annum; all other sums then secured hereby; and the remainder, if any, to the person or persons legally entitled thereto.

7. Trustee's fees for its ordinary duties hereunder shall be: (a) For sale of property, exclusive of posting, advertising and other costs and expenses, a fee, hereby agreed to be reasonable, computed on the unpaid balance of all sums secured hereby at the following rates: on the first $1000.00 or part thereof, 5½ %, with a minimum of $60.00; on the next $7000.00, 2½ %; on the next $42,000.00, 1½ %; on the next $50,000.00, ¾ of 1 %; and on all above $100,000.00, ½ of 1%; upon sale proceedings discontinued before sale, a reasonable fee, depending upon services performed. (b) For partial or full reconveyance, a reasonable fee, with a minimum of $3.50 and $2.50 respectively.

8. Trustor, or if said property shall have been transferred, the then record owner, together with Beneficiary, may from time to time, by instrument in writing, substitute a successor or successors to any Trustee named herein or acting hereunder, which instrument, executed and acknowledged by each and recorded in the office of the recorder of the county or counties where said property is situated, shall be conclusive proof of proper substitution of such successor Trustee or Trustees, who shall, without conveyance from the Trustee predecessor, succeed to all its title, estate, rights, powers, and duties. Said instrument must contain the name of the original Trustor, Trustee and Beneficiary hereunder, the book and page where this Deed is recorded, and the name and address of the new Trustee. If notice of default shall have been recorded, this power of substitution cannot be exercised until after the costs, fees and expenses of the then acting Trustee shall have been paid to such Trustee, who shall endorse receipt thereof upon such instrument of substitution. The procedure herein provided for substitution of Trustees shall be exclusive of all other provisions for substitution, statutory or otherwise.

9. This Deed applies to, inures to the benefit of, and binds all parties hereto, their heirs, legatees, devisees, administrators, executors, successors and assigns. The term Beneficiary shall mean the owner and holder, including pledgees, of the note secured hereby, whether or not named as Beneficiary herein. In this Deed, whenever the context so requires, the masculine gender includes the feminine and/or neuter, and the singular number includes the plural.

10. Trustee accepts this Trust when this Deed, duly executed and acknowledged, is made a public record as provided by law. Trustee is not obligated to notify any party hereto of pending sale under any other Deed of Trust or of any action or proceeding in which Trustor, Beneficiary or Trustee shall be a party unless brought by Trustee.

C. THE UNDERSIGNED TRUSTOR requests that a copy of any notice of default and of any notice of sale hereunder be mailed to him at his address hereinbefore set forth.

Signature of Trustor

Walter Smith
(WALTER SMITH)

STATE OF CALIFORNIA, COUNTY OF LOS ANGELES)ss On this 16 day of September 1947 before me, Jane Blackburn, a notary public in and for said County, personally appeared Walter Smith, a single man, known to me to be the person whose name is subscribed to the within instrument and acknowledged that he executed the same. Witness my hand and official seal.

(SEAL) Jane Blackburn, Notary Public in and for said County and State. My commission expires Jan. 7, 1950.

Indexed as Trust Deed and Assignment of Rents.

#400. Recorded at request of TITLE INSURANCE & TRUST CO. NOV 24, 1947, 8 A.M.

COPYIST #97. COMPARED, MAME B. HEATH, COUNTY RECORDER, BY J. Cady (34.) DEPUTY

$4.40-26.M.

THIS INSTRUMENT AFFECTS REGISTERED LAND. LAST CERTIFICATE NO. RT-15045

PARTIAL RECONVEYANCE

Register No. 5633

FIRST HOLDING CORPORATION, Trustee under that certain deed of trust executed by TRINITY FULL GOSPEL CHURCH OF PASADENA, a corporation, the registered Owner, as Trustor dated June 4, 1947, and recorded July 7, 1947, in Book 24900 Page 1 of Official Records, in the office of the County Recorder of Los Angeles County, California and filed July 7, 1947 as Document No. 1355-F and entered on Certificate No. RT-15045 in the office of the Registrar of Land Titles, Los Angeles County, California

Recording requested by and mail to:

Bert Bradley
PSOMAS AND ASSOCIATES
Name

3420 Ocean Park Blvd.
Address

Santa Monica, CA 90405

87-1967116

RECORDED IN OFFICIAL RECORDS
RECORDER'S OFFICE
LOS ANGELES COUNTY
CALIFORNIA
31 MIN. PAST. 11 A.M NOV 23 1987

FREE 4 G

SPACE ABOVE THIS LINE FOR RECORDER'S USE

COVENANT AND AGREEMENT

The undersigned hereby certify that we are the owners of the hereinafter legally described real property located in the City of Santa Monica, State of California.

see attached
(Legal Description)

as recorded in Book _____, Page _____, Records of Los Angeles County, which property is located and known as: 1723 Fourth Street, Santa Monica, CA (street address)

And, in consideration of the issuance by the City of Santa Monica of a building permit for: construction of a hotel, retail/commercial complex, approved as Development Review 305.

This Covenant and agreement shall run with the land and shall be binding upon ourselves, any future owners, encumbrancers, their successors, heirs or assignees and shall continue in effect so long as said oversized building shall remain thereon or unless otherwise released by authority of the Building Officer of the City of Santa Monica.

Signature of owner [signature] Sec. to the Board of Directors
CITY OF SANTA MONICA

Date: 11-19-87 Phone (213) 450 8335

(INDIVIDUAL)

STATE OF CALIFORNIA } SS.
COUNTY OF LOS ANGELES }

On _____,
before me, the undersigned, a Notary Public in and for said County and State, personally appeared _____,

known to me to be the person whose name subscribed to the within Instrument and acknowledged that executed the same.

WITNESS my hand and official seal.

(Seal) _____
Notary Public in and for said County and State.

(CORPORATION)

STATE OF CALIFORNIA } SS.
COUNTY OF LOS ANGELES }

On November 19, 1987,
before me, the undersigned, a Notary Public in and for said County and State, personally appeared Eugene Tucker,
known to me to be the President,
and Sec. To The Board of Directors,
known to me to be Secretary of the Corporation that executed the within Instrument, known to me to be the persons who executed the within Instrument on behalf of the Corporation therein named, and acknowledged to me that such Corporation executed the within Instrument pursuant to its by-laws or a resolution of its Board of Directors.

WITNESS my hand and official seal.

DIANE BRITTAIN
NOTARY PUBLIC - CALIFORNIA
LOS ANGELES COUNTY
My Comm. Expires Jan. 31, 1989

(Seal) [signature]
Notary Public in and for said County and State

2

ILLEGIBLE NOTARY SEAL DECLARATION

87 1867116

GOVERNMENT CODE 27361 7

I certify under penalty of perjury that the notary seal on the document to which this statement is attached reads as follows:

Name of Notary Diane Brittain

Date Commission Expires July 31, 1989

Place of Execution of this Declaration Santa Monica

Date 11/23/87

Zethel Walton - Rosmas & Assoc
Signature (Firm name if any)

R747 3/79

3

1BEA0302
11-13-87
PAGE 1 OF 2

EXHIBIT
LEGAL DESCRIPTION

PROPOSED PARCEL 1 OF PARCEL MAP NO. 18134

THOSE PORTIONS OF LOTS 5 THROUGH 21, INCLUSIVE OF BLOCK 1, BANDINI TRACT AS SHOWN ON MAP RECORDED IN BOOK 55 PAGES 56 AND 57 OF MISCELLANEOUS RECORDS, AND A PORTION OF THE RANCHO SAN VICENTE Y SANTA MONICA, AS SHOWN ON MAP RECORDED IN BOOK 3, PAGES 30 AND 31 OF PATENTS, AND A PORTION OF THE ALLEY WITHIN BLOCK 1, BANDINI TRACT AS SHOWN ON MAP RECORDED IN BOOK 55, PAGES 56 AND 57 OF MISCELLANEOUS RECORDS VACATED BY DEED RECORDED AS CITY OF SANTA MONICA RESOLUTION NO. 1280 IN BOOK 45211 PAGE 115 AND CITY OF SANTA MONICA RESOLUTION NO. 1343 RECORDED IN BOOK 46410 PAGES 174, OF OFFICIAL RECORDS ALL IN THE CITY OF SANTA MONICA, COUNTY OF LOS ANGELES, STATE OF CALIFORNIA, ALL RECORDS OF LOS ANGELES COUNTY, DESCRIBED AS A WHOLE AS FOLLOWS:

BEGINNING AT THE MOST NORTHERLY CORNER OF SAID LOT 14; THENCE ALONG THE NORTHEASTERLY LINE OF SAID LOT 14, SOUTH 44°46'00" EAST 6.01 FEET TO THE TRUE POINT OF BEGINNING; THENCE ALONG THE SOUTHWESTERLY LINE OF FOURTH COURT, 20 FEET WIDE AS SHOWN ON SAID BANDINI TRACT, SOUTH 44°46'00" EAST 114.49 FEET; THENCE ALONG THE SOUTHEASTERLY LINE OF FOURTH COURT, 30 FEET WIDE, NORTH 45°14'42" EAST 55.00 FEET TO A POINT ON THE NORTHERLY LINE OF THE SOUTHERLY 35.00 FEET OF LOTS 5 THROUGH 13 OF SAID BANDINI TRACT, THENCE ALONG SAID NORTHERLY LINE SOUTH 44°46'00" EAST 375.99 FEET, THENCE SOUTH 45°09'50" WEST 208.01 FEET TO A POINT ON THE NORTHERLY LINE OF FOURTH STREET AS DESCRIBED IN DOC. NO. 2389 IN BOOK 45211-122 OR; THENCE NORTHWESTERLY ALONG SAID NORTHERLY LINE NORTH 45°25'57" WEST 339.44 FEET; THENCE CONTINUING ALONG SAID NORTHERLY LINE, AS SHOWN ON STATE HIGHWAY RELINQUISHMENT MAP RECORDED IN MAP BOOK NO. 5, PAGES 27 TO 29, NORTH 43°14'55" WEST 131.57 FEET TO THE BEGINNING OF A NON-TANGENT CURVE CONCAVE TO THE EAST HAVING A RADIUS OF 35.00 FEET, TO WHICH A RADIAL LINE BEARS SOUTH 49°31'42" WEST, SAID CURVE BEING A COURSE IN THE EASTERLY LINE OF OLYMPIC BOULEVARD, AS SHOWN ON SAID RELINQUISHMENT MAP; THENCE NORTHERLY AND EASTERLY ALONG SAID CURVE THROUGH A CENTRAL ANGLE OF 91°51'22" AN ARC DISTANCE OF 56.11 FEET; THENCE NORTHEASTERLY ALONG SAID EASTERLY LINE OF OLYMPIC BOULEVARD VARIABLE WIDTH, NORTH 51°23'00" EAST 115.48 FEET TO THE

PSOMAS & ASSOCIATES

87 1867116

EXHIBIT

LEGAL DESCRIPTION

TRUE POINT OF BEGINNING.

PARCEL 1 AS DESCRIBED IS DELINEATED ON ACCOMPANYING EXHIBIT B AND MADE A PART HEREOF.

THIS LEGAL DESCRIPTION WAS PREPARED AS A CONVENIENCE AND IS NOT INTENDED FOR USE IN THE DIVISION AND/OR CONVEYANCE OF LAND GOVERNED BY THE SUBDIVISION MAP ACT OF THE STATE OF CALIFORNIA.

11-13-87
DATE

Ralf S Hauk
L.S. NO. 3760

PSOMAS & ASSOCIATES

87 1867116

APPENDIX G

Client-Supplied Utility Maps

Leighton

COMMENTS:

BOUNDARY LINES. . . . . WERE ESTABLISHED FROM RECOVERED CITY, COUNTY AND/OR PRIVATE SURVEY MONUMENTS WHOSE CHARACTER AND SOURCE ARE SO NOTED ON THE SURVEY.

LEGAL DESCRIPTION . . . .FROM INFORMATION SUPPLIED BY CLIENT. USUALLY A TITLE POLICY OR TITLE REPORT.

TITLE REPORT . . . . . .FIRST AMERICAN TITLE COMPANY PRELIMINARY TITLE REPORT NO. 3029742 (60), DATED JULY 10, 2008.

(◯) – INDICATES TITLE REPORT EXCEPTION NO.

EASEMENTS . . . . . PLOTTABLE EASEMENTS AND OTHER ENCUMBRANCES AFFECTING THE USE OF THE PROPERTY, ARE SHOWN FROM AN OWNER SUPPLIED TITLE REPORT. NON-PLOTTABLE ONES ARE NOTED ON THE SURVEY AS HAVING "EFFECT OF". BECAUSE OUR SERVICE IS LIMITED TO REPORTING ON EASEMENT LOCATIONS WE STRONGLY RECOMMEND LEGAL COUNSEL BE RETAINED TO REPORT ON TITLE PAPERS IN THEIR ENTIRETY.

HORIZONTAL CONTROL . . . STATE PLANE COORDINATES, CALIFORNIA COORDINATE SYSTEM ZONE 5 BASED ON NAD83 (CORS96) (EPOCH: 2002.0000) REFERENCE FRAME. THE HORIZONTAL COORDINATE VALUES SHOWN HEREON ARE BASED UPON LOCAL CONTROL POINTS AND DERIVED FROM THE GPS STATIC OBSERVATIONS THAT WERE POST-PROCESSED USING ON-LINE POSITIONING USER SERVICE (OPUS) PROVIDED BY THE US NATIONAL GEODETIC SURVEY.

VERTICAL CONTROL . . . . VERTICAL VALUES ARE BASED UPON NORTH AMERICAN VERTICAL DATUM OF 1988 USING US NATIONAL GEODETIC SURVEY BENCHMARKS LISTED BELOW.

PID NO: EW4180
VERT ORDER - FIRST, CLASS I ELEV = 208.35 FEET (ADJ 1991)

BEING A 3.25" BRASS DISC IN CONC BASE STAMPED "LOS ANGELES COUNTY R 48 1928 RESET 1937" LOCATED 19.35 MILES WEST ALONG U.S. HIGHWAY 101 ALTERNATE FROM THE OVERHEAD CROSSING OF COLORADO AVENUE BRIDGE 53-08 AT SANTA MONICA, AT THE JUNCTION OF HEATHERCLIFF ROAD SOUTHWEST, 45 FEET NORTH OF THE CENTER LINE OF THE NORTHWEST BOUND LANES OF THE HIGHWAY, 32.9 FEET NORTHEAST OF THE NORTHEAST CORNER OF THE CONCRETE INLET TO CULVERT A-54B+58, 10 FEET WEST OF THE CENTER LINE OF A GRAVEL DRIVEWAY NORTH, 15 1/2 FEET EAST OF POWER LINE GUY POLE 8998946, 6.7 FEET NORTH OF THE EAST END OF A FENCE, 1.0 FOOT SOUTH OF A WITNESS POST, ABOUT 5 FEET HIGHER THAN THE HIGHWAY

PID NO: EW1593
VERT ORDER - FIRST, CLASS I ELEV = 66.50 FEET (1995 ADJ)

BEING A TIDAL STATION DISK MARKED "CGS 5 1941" LOCATED AT SANTA MONICA, AT THE CITY HALL; IN TOP OF THE CENTER OF THE SOUTHWEST CONCRETE WALL AROUND A FLOWER BED ON THE NORTHWEST SIDE OF THE SOUTHWEST ENTRANCE, 8.3 FEET NORTHWEST OF THE SOUTHEAST END OF THE WALL, 23 FEET NORTHWEST OF THE CENTER OF THE ENTRANCE DOORWAY, AND ABOUT 2 1/2 FEET HIGHER THAN THE SIDEWALK.

PID NO: EW6821
VERT ORDER - FIRST, CLASS I ELEV = 119.73 FEET (1991 ADJ)

BEING A 3.25" BRASS DISC MARKED "NGS W 1295 1977" LOCATED 18.3 MILES WEST ALONG STATE HIGHWAY 1 FROM THE COLORADO AVENUE OVERPASS IN SANTA MONICA, 0.25 MILE EAST OF ZUMAULEW PLACE, AT THIRD POWER POLE EAST OF THE ENTRANCE TO MALIBU VILLAS APARTMENTS, 29 FEET NORTHWEST OF THE CENTER OF THE WEST BOUND LANES OF THE HIGHWAY, 9 FEET SOUTHEAST OF A RETAININ WALL, 2 FEET NORTHEAST OF A POWER POLE WITH STEPS, SET 0.3 FOOT BELOW THE GROUND AND ACCESS TO WHICH IS HAD THROUGH A 4-INCH PLASTIC SCREW PLUG.

PID NO: EW4188
VERT ORDER - FIRST, CLASS I ELEV = 22.44 FEET (1991 ADJ)

BEING A 3.25" BRASS DISC IN CONC BASE MARKED "DUME PT. J-10 1950 R E 329" LOCATED 20.45 MILES WEST ALONG STATE HIGHWAY 1 FROM THE COLORADO AVENUE OVERPASS IN SANTA MONICA, 0.5 MILE WEST OF CONCRETE BRIDGE OVER ZUMA CREEK, 135 FEET SOUTHEAST OF EXTENDED CENTER LINE OF DRIVE NORTHEAST TO 29851 PACIFIC COAST HIGHWAY, 88 1/2 FEET NORTHWEST OF THE CENTER OF CULVERT A492+50, 26 1/2 FEET SOUTHWEST OF THE SOUTHWEST LANES OF THE HIGHWAY, 30 FEET SOUTHEAST OF POWER POLE WITH GUY WIRE, 9.5 FEET NORTHEAST OF A FENCE, 2.2 FEET NORTHEAST OF A WITNESS POST, A DISK IN THE TOP OF A CONCRETE POST 0.4 FOOT UNDER GROUND.

PID NO: EW4106
VERT ORDER - FIRST, CLASS I ELEV = 200.36 FEET (1991 ADJ)

BEING A 3.25" BRASS DISC MARKED "D 1052 1960" LOCATED 13.05 MILES WEST ALONG STATE HIGHWAY 1 FROM THE OVERHEAD CROSSING OF COLORADO AVENUE BRIDGE 53-08, AT THE SUMMIT OF A HILL, IN TOP AND 1.7 FEET WEST OF THE EAST END OF THE NORTH CONCRETE HEADWALL OF 36 INCH PIPE CULVERT UNDER THE HIGHWAY, 34 FEET NORTH OF THE CENTERLINE OF THE NORTH LANE OF THE HIGHWAY, 85 FEET EAST OF POWER POLE 1017673E AND ABOUT 2 FEET LOWER THAN THE HIGHWAY

PID NO: EW4113
VERT ORDER - FIRST, CLASS I ELEV = 162.19 FEET (1991 ADJ)

BEING A 3.25" BRASS DISC MARKED "E 1052 1960" LOCATED 13.95 MILES WEST ALONG STATE HIGHWAY 1 FROM THE OVERPASS OF COLORADO AVENUE BRIDGE 53-08, 0.35 MILE EAST OF THE JUNCTION OF PUERCO CANYON ROAD, IN THE TOP AND 0.9 FOOT EAST OF WEST END OF THE NORTH CONCRETE HEADWALL OF 18-INCH PIPE CULVERT UNDER THE HIGHWAY 32 FEET NORTH OF THE CENTERLINE OF THE NORTH LANES OF THE HIGHWAY, 67 FEET EAST OF POWER POLE 1112022E, AND ABOUT 2 FEET LOWER THAN THE HIGHWAY.

PID NO: EW4205
VERT ORDER - FIRST, CLASS I ELEV = 107.24 FEET (1991 ADJ)

BEING A 4" BRASS DISC MARKED "DUME POINT E8 1950 329" LOCATED 3.9 MI NW OF POINT DUME, PACIFIC COAST HIGHWAY, ABOUT 1.2 MILES WEST OF HIGHWAY BRIDGE NO 53-27, AT TRANCAS CANYON, AT ABOUT HIGHWAY STATION 358+96, 131 FEET SW OF BM 142 (USC GS L-583), 123.8 FT SW OF TELEPHONE POLE 2584BY, 44.7 FT S OF A LEAD AND TACK IN THE SOUTHERLY CURB OF THE HIGHWAY DIVIDER STRIP. SET IN CONCRETE FLUSH WITH THE GROUND. A 2-INCH DIAMETER MARKER PIPE IS 2.0 FEET TO THE SW.

PID NO: EW4212
VERT ORDER - FIRST, CLASS I ELEV = 166.33 FEET (1991 ADJ)

BEING A 4" BRASS DISC MARKED "TRAVERSE STATION DUME POINT C 8 RESET 1957 LA CO" LOCATED ABOUT 22.0 MILES SOUTHEAST ALONG U.S. HIGHWAY 101 ALTERNATE FROM THE INTERSECTION OF WOOLEY ROAD AND SAVIERS ROAD AT ONWARD, 18.7 FEET WEST OF THE SOUTHWEST CORNER OF THE INLET TO SIPHON 314 + 451, 41.7 FEET NORTH OF THE CENTER LINE OF THE HIGHWAY, 94.4 FEET NORTH AND ACROSS THE HIGHWAY FROM POWER POLE 1059754E, 1 FOOT HIGHER THAN THE HIGHWAY.

PID NO: AE1725
VERT ORDER - FIRST, CLASS II ELEV = 138.44 FEET (1997 ADJ)

BEING A 3.25" MWD BRASS DISC STAMPED "SF 130 1996" LOCATED IN LOS ANGELES, CA, ON THE NORTHEAST SIDE OF THE INTERSECTION OF SEPULVEDA BLVD AND SARDIS AVE. IN NORTHERLY END OF 5 FT BY 15 FT CATCH BASIN. REF MWD FB 4034 01 077.

PID NO: AE1722
VERT ORDER - FIRST, CLASS II ELEV = 251.30 FEET (1997 ADJ)

BEING A 3.25" MWD BRASS DISC IN CONC BASE STAMPED "SF 128 1996" LOCATED IN LOS ANGELES, CA, ON THE NORTHEAST CORNER OF SEPULVEDA BLVD AND SANTA MONICA BLVD INTERSECTION, 23.5 FT SOUTH OF MWD VENT STA. 1153+69, 39.5 FT NORTH OF PP (NO NUMBER), ON THE SOUTH CORNER OF 4 FT BY 8 FT CATCH BASIN. REF MWD FB 4034 01 070.

AREA . . . . . BASED UPON MEASURED BEARINGS AND DISTANCES AS SHOWN HEREON, THE AREA IS:

NET: 1,118,035 SQ. FT. = 25.6665 ACRES
GROSS: 1,156,195 SQ. FT. = 26.5426 ACRES

WHERE "GROSS" IS DEFINED AS THE AREA OF THE SUBJECT FEE PARCEL AS LEGALLY DESCRIBED HEREON AND "NET" IS DEFINED AS THE REMAINING SUBJECT PARCEL AFTER SUBTRACTION OF EXISTING STREET EASEMENTS.

AERIAL SURVEY . . . . . THIS SURVEY WAS PREPARED BY PHOTOGRAMMETRIC PROCESSES, UTILITIZING AERIAL PHOTOGRAPHY DATED JANUARY 02, 2008. THE OUTLINE OF BUILDINGS AND OTHER ROOFED IMPROVEMENTS, MAY INCLUDE EAVES, CANOPIES AND BALCONIES, SINCE BUILDINGS BELOW THESE ITEMS ARE NOT VISIBLE TO THE CAMERA.

TOPOGRAPHY . . . . . BY PHOTOGRAMMETRIC PROCESSES FROM AERIAL PHOTOGRAPHY DATED JANUARY 02, 2008, AND COMPLIES WITH NATIONAL MAP ACCURACY STANDARDS.

CONTOUR INTERVAL . . . . 1 FOOT.

UTILITIES . . . . . UNDERGROUND UTILITIES SPECIFICALLY LISTED IN THE UTILITY INFORMATION TABLE ARE PLOTTED ON THIS SURVEY. OTHER UNDERGROUND UTILITIES NOT LISTED (E.G. TRAFFIC SIGNAL AND STREET LIGHT CONDUIT, ABANDONED LINES, ETC.) HAVE NOT BEEN PLOTTED. THE LOCATION OF THOSE PLOTTED UTILITIES WERE OBTAINED FROM UTILITY MAPS AND PLANS AS LISTED UNDER THE SUBSTRUCTURE PLAN INDEX.

PRELIMINARY
SUBJECT TO CHANGE

EFFECT OF. . . . . TAXES AND LIENS.
(1) (2)

EFFECT OF. . . . . WATER RIGHTS, CLAIMS OR TITLE TO WATER, WHETHER OR NOT SHOWN BY THE PUBLIC RECORDS.
(3)

EFFECT OF. . . . . AN EASEMENT FOR CEMENT WALK AND INCIDENTAL PURPOSES SHOWN OR DEDICATED ON THE MAP AS REFERRED TO IN THE LEGAL DESCRIPTION. AFFECTS PARCEL 1.
(4)

EFFECT OF. . . . . COVENANTS, CONDITIONS, RESTRICTIONS AND EASEMENTS IN THE DOCUMENT RECORDED IN BOOK 1246 PAGE 54 OF DEEDS. DOCUMENT IS ILLEGIBLE.
(5)

EFFECT OF. . . . . COVENANTS, CONDITIONS, RESTRICTIONS AND EASEMENTS IN THE DOCUMENT RECORDED JUNE 18, 1936 IN BOOK 14244 PAGE 55 OF OFFICIAL RECORDS. AFFECTS PARCEL 2.
(6)

EFFECT OF. . . . . THE TERMS AND PROVISIONS CONTAINED IN THE DOCUMENT ENTITLED "FINAL ORDER OF CONDEMNATION" RECORDED NOVEMBER 24, 1952 AS INSTRUMENT NO. 3543 IN BOOK 40371 PAGE 375 OF OFFICIAL RECORDS. AFFECTS PARCEL 3.
(7)

EFFECT OF. . . . . THE TERMS AND PROVISIONS CONTAINED IN THE DOCUMENT ENTITLED "FINAL ORDER OF CONDEMNATION" RECORDED OCTOBER 16, 1953 AS INSTRUMENT NO. 3961 IN BOOK 42942 PAGE 422 OF OFFICIAL RECORDS. AFFECTS PARCEL 3.
(8)

EFFECT OF. . . . . A WAIVER OF ANY CLAIMS FOR DAMAGES BY REASON OF THE LOCATION, CONSTRUCTION, LANDSCAPING OR MAINTENANCE OF A CONTIGUOUS FREEWAY, HIGHWAY OR ROADWAY, AS CONTAINED IN THE DOCUMENT RECORDED FEBRUARY 17, 1960 AS INSTRUMENT NO. 1652 IN BOOK D-752 PAGE 350 OF OFFICIAL RECORDS. AFFECTS PARCEL 4.
(9)

EFFECT OF. . . . . A SUBSURFACE OIL AND GAS LEASE RECORDED OCTOBER 14, 1964 AS INSTRUMENT NO. 7004 IN BOOK M4148 PAGE 16 OF OFFICIAL RECORDS, AFFECTING THE LAND LYING BELOW A DEPTH OF 500 FEET FROM THE SURFACE THEREOF, WITHOUT THE RIGHT OF SURFACE ENTRY. AFFECTS PARCEL 2.
(11)

EFFECT OF. . . . . ABUTTER'S RIGHTS OF INGRESS AND EGRESS TO OR FROM STATE FREEWAY HAVE BEEN RELINQUISHED IN THE DOCUMENT RECORDED JANUARY 26, 1971 AS INSTRUMENT NO. 33 OF OFFICIAL RECORDS. AFFECTS PARCEL 3.
(12)

EFFECT OF. . . . . AN EASEMENT IN FAVOR OF THE STATE OF CALIFORNIA FOR ALLEY AND INCIDENTAL PURPOSES IN THE DOCUMENT RECORDED NOVEMBER 1, 1993 AS INSTRUMENT NO. 93-2122897 OF OFFICIAL RECORDS. AFFECTS PARCEL 3, PARCEL 4 AND OTHER LANDS.
(14)

EFFECT OF. . . . . ANY STATUTORY LIEN FOR LABOR OR MATERIALS ARISING BY REASON OF A WORK OF IMPROVEMENT, AS DISCLOSED BY A NOTICE OF COMPLETION RECORDED OCTOBER 2, 2007 AS INSTRUMENT NO. 20072262512 OF OFFICIAL RECORDS, WHICH REFLECTS A COMPLETION DATE OF SEPTEMBER 1, 2007. AFFECTS PARCEL 1.
(17)

EFFECT OF. . . . . ANY STATUTORY LIEN FOR LABOR OR MATERIALS ARISING BY REASON OF A WORK OF IMPROVEMENT, AS DISCLOSED BY A NOTICE OF COMPLETION RECORDED NOVEMBER 21, 2007 AS INSTRUMENT NO. 20072590394 OF OFFICIAL RECORDS, WHICH REFLECTS A COMPLETION DATE OF SEPTEMBER 30, 2007. AFFECTS PARCEL 1.
(18)

EFFECT OF. . . . . ANY STATUTORY LIEN FOR LABOR OR MATERIALS ARISING BY REASON OF A WORK OF IMPROVEMENT, AS DISCLOSED BY A NOTICE OF COMPLETION RECORDED FEBRUARY 25, 2008 AS INSTRUMENT NO. 20080324161 OF OFFICIAL RECORDS, WHICH REFLECTS A COMPLETION DATE OF SEPTEMBER 30, 2007. AFFECTS PARCEL 1.
(19)

EFFECT OF. . . . . A DEED OF TRUST TO SECURE AN ORIGINAL INDEBTEDNESS OF RECORDED NOVEMBER 24, 1947 IN BOOK 25736, PAGE 217 OF OFFICIAL RECORDS. AFFECTS PARCEL 5, AND OTHER LANDS.
(23)

EFFECT OF. . . . . ALL THAT PORTION OF SEVENTH STREET, 80.00 FEET WIDE, VACATED BY CITY RESOLUTION NO. 2583 AND ADOPTED MARCH 13, 1962, SHOWN ON SHEET 2 AS "REMAINDER PARCEL" ON THE MAP OF PARCEL MAP NO. 18134, IN THE CITY OF SANTA MONICA , COUNTY OF LOS ANGELES, STATE OF CALIFORNIA, AS PER MAP FILED IN BOOK 202 PAGES 21 TO 23 INCLUSIVE OF PARCEL MAPS, IN THE OFFICE OF THE COUNTY RECORDER OF SAID COUNTY, AND REFERRED TO IN THE DOCUMENT RECORDED NOVEMBER 1, 1993 AS INSTRUMENT NO. 93-2122897 OF OFFICIAL RECORDS, IN SAID OFFICE OF THE COUNTY RECORDER.
(26)

DOES NOT AFFECT. . . . . THE TERMS AND PROVISIONS CONTAINED IN THE DOCUMENT ENTITLED "COVENANT AND AGREEMENT" RECORDED NOVEMBER 23, 1987 AS INSTRUMENT NO. 87-1867116 OF OFFICIAL RECORDS.
(24)

PLOTTED EASEMENTS

AN EASEMENT IN FAVOR OF THE STATE OF CALIFORNIA FOR HIGHWAY STRUCTURE FOOTINGS UPON, ALONG AND UNDER THAT PORTION OF SAID LAND AND INCIDENTAL PURPOSES IN THE DOCUMENT RECORDED OCTOBER 8, 1964 AS INSTRUMENT NO. 1378 OF OFFICIAL RECORDS.
(10)

AN EASEMENT IN FAVOR OF THE CITY OF SANTA MONICA FOR STREET AND UTILITY PURPOSES AND INCIDENTAL PURPOSES IN THE DOCUMENT RECORDED JUNE 12, 1986 AS INSTRUMENT NO. 86-736149 OF OFFICIAL RECORDS.
(13)

AN EASEMENT IN FAVOR OF THE STATE OF CALIFORNIA FOR THE CONSTRUCTION AND MAINTENANCE OF RETAINING WALL FOOTINGS FOR THE LATERAL SUPPORT OF A HIGHWAY AND INCIDENTAL PURPOSES IN THE DOCUMENT RECORDED NOVEMBER 1, 1993 AS INSTRUMENT NO. 93-2122898 OF OFFICIAL RECORDS.
(15)

A TEMPORARY EASEMENT IN FAVOR OF THE STATE OF CALIFORNIA FOR THE CONSTRUCTION OF A ROUTE 10 FREEWAY AND INCIDENTAL PURPOSES IN THE DOCUMENT RECORDED NOVEMBER 1, 1993 AS INSTRUMENT NO. 93-2122899 OF OFFICIAL RECORDS.
(16)

ALL THAT PORTION OF SEVENTH STREET, 80.00 FEET WIDE, VACATED BY THE CITY OF SANTA MONICA PER RESOLUTION NO. 2583 (CITY COUNCIL SERIES), ADOPTED MARCH 13, 1962 BY THE CITY COUNCIL OF THE CITY OF SANTA MONICA.
(26)

AN EASEMENT IN FAVOR OF THE CITY OF SANTA MONICA FOR THE PURPOSE OF MAINTAINING PUBLIC UTILITIES PER THE CITY OF SANTA MONICA RESOLUTION NO. 4101 (CITY COUNCIL SERIES), ADOPTED NOVEMBER 10, 1970 AND RECORDED NOVEMBER 20, 1970 AS INSTRUMENT NO. 3709, O.R.
(X1)

AN EASEMENT IN FAVOR OF THE CITY OF SANTA MONICA FOR THE PURPOSE OF MAINTAINING PUBLIC UTILITIES AND SIDEWALKS PER RESOLUTION NO. 2583 (CITY COUNCIL SERIES), ADOPTED MARCH 13, 1962 BY THE CITY COUNCIL OF THE CITY OF SANTA MONICA.
(X2)

BOUNDARY ESTABLISHMENT NOTES

(1) – C/L OF OLYMPIC BOULEVARD (FORMER PENNSYLVANIA AVENUE) ESTABLISHED BY COMPASS RULE ADJUSTMENT BETWEEN C/L INTERSECTION OF OLYMPIC BOULEVARD AND LINCOLN BOULEVARD AND C/L INTERSECTION OF OLYMPIC BOULEVARD AND 4TH STREET PER CALTRANS CCM 219.1

(2) – STATION LINE OF OLYMPIC BOULEVARD EASTBOUND PER CALTRANS "AS-BUILT PLANS" CONTRACT NO 07-009424, DOC NO 70000950 AS SHOWN ON RS 188-79/80. ESTAB BY COMPASS RULE ADJUSTMENT BETWEEN FOUND S&W ON C/L OF 4TH STREET AND FOUND S&W TO NE

(3) – P.O.B. CALTRANS PARCEL NO. 74302-1 REC'D AS INST NO 93-2122897, O.R. ESTAB AT 30' O/S NE'LY TO C/L OF 5TH STREET AND 22' O/S SE'LY TO C/L OF OLYMPIC BLVD EASTBOUND PER RS 188-79/80

(4) – C/L INT OF 5TH COURT AND OLYMPIC BLVD EASTBOUND, ESTAB BY PRORATION PER RS 188-79/80

(5) – ESTAB BY PRORATION PER CALTRANS CCM 219.1

(6) – OLYMPIC PLACE SOUTH VACATED BY CITY OF SANTA MONICA RES. NO. 4101 ADOPTED ON 11/10/1970 AND REC'D 11/20/1970 AS INST. NO. 3709, OR.

(7) – LAND DESCRIBED IN GRANT DEED TO THE STATE OF CALIFORNIA RECORDED AS INST NO 93-2122897, O.R. AND SHOWN AS PARCEL NO. 74302-1 ON CALTRANS R/W MAPS NO F 2061-4 AND F 2061-4

(8) – NW'LY LINE CALTRANS PARCEL NO. 74302-1 ESTAB BY COMPASS RULE ADJUSTMENT PER INST NO 93-2122897, O.R

(9) – C/L INT OF OLYMPIC PLACE SOUTH AND FIFTH ST, ESTAB AT REC DIST OF 99.50' FROM C/L INT TO NW PER PM NO 18134, PMB 202 PGS 21-23 AND RS 188-79/80

(10) – S'LY R/W OF OLYMPIC PLACE SOUTH, ALSO ACCEPTED AS 30' O/S SE'LY TO NW'LY LINE OF LOT 7, CENTRAL ADDITION TO SANTA MONICA, MR 3-176/177 AS SHOWN ON THE MAP ACCOMPANIED BY THE RESOLUTION NO 4101 OF THE CITY COUNCIL OF THE CITY OF SANTA MONICA RECORDED AS INSTRUMENT NO. 3709 IN BK D4895, PG. 414, O.R.

(11) – ESTAB AT REC DIST 14.41' FROM C/L INT TO NW PER PM NO 18134, PMB 202-21/23

(12) – FD S&W "SMCE" PER CEFB 512 PG 20L

(13) – MOST E'LY COR PARCEL 1, PM NO 18134, PMB 202-21/23, ESTAB BY INTERSECTION

(14) – 4TH COURT VACATED BY CITY OF SANTA MONICA RESOLUTION NO 1288 RECORDED IN BK 45211 PG 115, O.R.

(15) – MICHIGAN AVENUE VACATED BY CITY OF SANTA MONICA RESOLUTION NO 1288 RECORDED IN BK 45211 PG 115, O.R.

(16) – 5TH STREET VACATED BY CITY OF SANTA MONICA RESOLUTION NO 1288 RECORDED IN BK 45211 PG 115, O.R.

(17) – 5TH COURT VACATED BY CITY OF SANTA MONICA RESOLUTION NO 1288 RECORDED IN BK 45211 PG 115, O.R.

(18) – 6TH STREET VACATED BY CITY OF SANTA MONICA RESOLUTION NO 1288 RECORDED IN BK 45211 PG 115, O.R.

(19) – 6TH COURT VACATED BY CITY OF SANTA MONICA SPECIAL ORDINANCE NO 619 ADOPTED ON FEBRUARY 9, 1932

(20) – 7TH STREET VACATED BY CITY OF SANTA MONICA RESOLUTION NO 2583 ADOPTED ON MARCH 13, 1962

(21) – THAT CERTAIN COURSE HAVING A BEARING AND DISTANCE OF S53°31'41"W, 108.10 FEET IN PARCEL 1 OF STATE HIGHWAY RELINQUISHMENT NO. 577 RECORDED IN BK R2777 PG 823, O.R. SHOWN AS BEING N52°56'33"E 32.949 METERS ON RS 188-79/80. ESTABLISHED BY COMPASS RULE ADJUSTMENT PER INSTRUMENT NO 93-2122897, O.R AND SAID RS 188-79/80.

UTILITY INFORMATION


UTILITY	SERVICE BY	TELEPHONE NO.	ADDRESS
POWER	SOUTHERN CALIFORNIA EDISON	(800) 655-4555	P.O. BOX 800, ROSEMEAD, CA
WATER	CITY OF SANTA MONICA	(310) 458-8579	1685 MAIN ST, SANTA MONICA, CA
CABLE TV	MEDIA ONE	(310) 371-7768	2925 182ND ST, SANTA MONICA, CA
TELEPHONE	GENERAL TELEPHONE	(310) 319-6329	2943 EXPOSITION AVE, SANTA MONICA, CA
GAS	THE GAS COMPANY	(800) 427-2200	701 N. BULLIS RD., COMPTON, CA
STORM DRAIN	L.A. COUNTY PUBLIC WORKS	(626) 458-4921	900 S. FREMONT AVE., ALHAMBRA, CA
SEWER	CITY OF SANTA MONICA	(310) 458-8737	1685 MAIN ST, SANTA MONICA, CA

SUBSTRUCTURE PLAN INDEX

CITY OF SANTA MONICA	**ROBERT HYLE THOMAS ARCHITECT**	**THE GAS COMPANY**
UTILITY INDEX MAP 8, 9	PLOT PLAN A4E1	LA 2280-1
WATER INDEX MAP 10, 11	**SANTA MONICA HIGH SCHOOL**	LA 2281-3
WLC ARCHITECTS, INC.	PIPE PLOT PLAN	LA 2446-4
PRECISE DRAINAGE PLAN C-6	**SVERDRUP CESS**	LA 2447-2
PRECISE GRADING AND DRAINAGE PLAN C-3	MUSIC BUILDING CIVIL SITE PLAN C-2.1	**SOUTHERN CALIFORNIA EDISON**
TOPOGRAPHY SURVEY MAP C-4	MUSIC BUILDING UTILITIES SYSTEM	LOS ANGELES CO. 59-SBA
BLDG "A" DEMOLITION AND DRAINAGE PLAN, BLDG. 'D' PLAN C1	WATER & SEWER C-3.1	LOS ANGELES CO. 59-SBA-6
	ELECTRICAL SITE PLAN E-1.1	LOS ANGELES CO. 59-SBA-9
PLUMBING SITE PLAN P1.1	ELECTRICAL SITE PLAN E-1	LOS ANGELES CO. 59-SBB-1
DRAINAGE AND GENERAL DEMO. PLAN C1	**BALOH/HUTCHASON/PERKINS ARCHITECTS**	LOS ANGELES CO. 59-SBB-4
GRADING AND DRAINAGE PLAN FOR NEW SOFTBALL FIELD C1	PLOT PLAN P.1	LOS ANGELES CO. 59-SBB-7
	ELECTRICAL PLOT PLAN EP.1	LOS ANGELES CO. 59-SBC
GRADING AND DRAINAGE PLAN C7, C8	**OKOS ARCHITECTS INC.**	LOS ANGELES CO. 59-SBC-3
PHASE 1 SITE PLAN E1.1	DEMOLITION PLAN C-1	LOS ANGELES CO. 59-SBD
PHASE 1 PARKING LOT LIGHTING PLAN E-2	**ALLISON/ABBEL/ROBINSON/ZIEGLER ARCH.**	LOS ANGELES CO. 59-SBD-1
	PLUMBING PLOT PLAN P-1	**STATE OF CALIFORNIA DPW DIV. HIGHWAYS**
	PLOT PLAN, CHILLER PLAN, DETAILS M-1	SANTA MONICA FREEWAY STORM DRAINS
ELECTRICAL SITE PLAN E1.1	ELECTRICAL PLOT PLAN E-1	SHEET 3,4,5 AND 15 OF 25

The only substructure information made available by public agencies and public utilities is their location within public rights-of-way. Therefore no on-site substructures are shown on this map. The location of on-site substructures should be determined and verified from other sources before the beginning of any excavation.

CALL UNDERGROUND SERVICE ALERT (USA) 1 – 800 – 227 – 2600 USA represents many, but not necessarily all, utility and oil companies that have underground lines within the project area. In order to avoid damage to those lines, contact USA two working days prior to start of construction. USA will assist in identifying those companies that they represent who have utility lines in the area and contacting the respective companies they represent to have those lines marked on the ground.

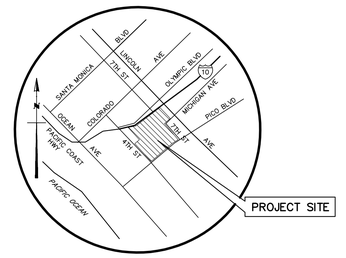

VICINITY MAP

NOT TO SCALE

LEGEND

PROPERTY / BOUNDARY LINE
STREET R/W LINE
CURB LINE (FROM 1"=20' ON TO 1"=200')
CURB LINE (1"=10', 1"=8', 1"=16')
CENTER LINE
FLOW LINE
LOT LINE / PARCEL LINE
EASEMENT LINE (W=WIDTH)
CONTOUR LINE (APPROXIMATE)
BUILDING FOOT PRINT LINE
OVERHANG LINE
FENCE LINE
GUARD RAIL
WALL
EDGE OF ASPHALT PAVING
CONCRETE PAVING
AD AREA DRAIN
CB CATCH BASIN W/ACCESS HOLE
MH MANHOLE (SEWER, STORM DRAIN, POWER, TELEPHONE)
PP/TP POWER POLE (P.P.) / TELEPHONE POLE (T.P.)
S SIGN (ALL KINDS)
SL STREET LIGHT
TS TRAFFIC SIGNAL
TS/SL TRAFFIC SIGNAL W/STREET LIGHT
YL YARD LIGHT
FH FIRE HYDRANT
DS DOWNSPOUT
FDC FIRE DEPARTMENT CONNECTION
PIV POST INDICATOR VALVE
DIRECTION OF WATER DRAINAGE FLOW
PM PARKING METER
GM/WM GAS / WATER METER
GV/WV GAS / WATER VALVE
EPB/SLPB/TSPB/UPB ELEC./STREET LIGHT/TRAFFIC/UNKNOWN PULL BOX
TREE IN WELL W/TRUNK DIAMETER
PL PLANTER
GP GUARD POST
APPR. APPROACH (DRIVEWAY)
BFP BACKFLOW PREVENTER
CO CLEAN OUT
CHLK CHAIN LINK (FENCE/GATE)
BENCHMARK
123.4 TOPOGRAPHIC SPOT ELEVATION, NO LEADER
BW BACK OF WALK ELEVATION
EC EDGE OF CONCRETE ELEVATION
EG EDGE OF GUTTER ELEVATION
EP EDGE OF PAVEMENT ELEVATION
FL FLOW LINE ELEVATION
TC TOP OF CURB ELEVATION
TG TOP OF GRATE ELEVATION
TW TOP OF WALL ELEVATION
RIM MANHOLE RIM ELEVATION
INV MANHOLE INVERT ELEVATION
CD CURB DRAIN
8"SS SANITARY SEWER (SIZE)
8"SD STORM DRAIN (SIZE)
8"W WATER LINE (SIZE)
8"G GAS LINE (SIZE)
8"O OIL/PETROLEUM LINE (SIZE)
E ELECTRICAL LINE
COM COMMUNICATION LINE
OVERHEAD UTILITY LINE(S)
HW HOT WATER LINE
CW CHILLED WATER LINE

SHEET INDEX

SHEET 1 TITLE PAGE
SHEET 2 BOUNDARY AND ESTABLISHMENT NOTES
SHEET 3 AERIAL TOPOGRAPHIC SURVEY AND UTILITY LOCATIONS
SHEET 4 AERIAL TOPOGRAPHIC SURVEY AND UTILITY LOCATIONS

SURVEYOR'S NOTES

THIS SURVEY HAS BEEN PREPARED FOR DESIGN PURPOSES

1. BEFORE USING THIS MAP FOR DESIGN OR CONSTRUCTION PURPOSES, ALL EASEMENTS OF RECORD AND SETBACK LINES DEFINED IN COVENANTS, CONDITIONS AND RESTRICTIONS OF RECORD AFFECTING THIS PROPERTY SHOULD BE PLOTTED ON THIS MAP FROM A CURRENT TITLE REPORT. IF NO TITLE REPORT WAS FURNISHED, OUR CLIENT IS URGED TO FURNISH A CURRENT TITLE REPORT SO THAT THESE EASEMENT AND SETBACK LINES OF RECORD CAN BE PLOTTED ON THIS MAP.
2. THIS MAP SHOULD BE EXPANDED TO MEET ALTA REQUIREMENTS IF FINANCING IS TO BE OBTAINED FOR THE PROJECT, REQUIRING AN EXTENDED COVERAGE POLICY OF TITLE INSURANCE.
3. THIS SURVEY DOES NOT INCLUDE EASEMENTS EXCEPT THOSE SPECIFICALLY DELINEATED HEREON.
4. IF UNDERGROUND PUBLIC UTILITIES AND OTHER SUBSTRUCTURES, ZONES, SET BACK AND STREET WIDENING DATA ARE SHOWN HEREON, IT IS FOR INFORMATION ONLY, HAVING BEEN OBTAINED FROM A GENERAL REQUEST AT THE LOCAL AGENCY'S PUBLIC COUNTER AND/OR OTHER SOURCES NOT CONNECTED WITH THIS COMPANY. NO REPRESENTATION IS MADE AS TO THE ACCURACY, CURRENCY OR COMPLETENESS OF SAID INFORMATION AND ANY USERS OF SAID INFORMATION IS URGED TO CONTACT THE UTILITY OR LOCAL AGENCY DIRECTLY.

SEAL: PROFESSIONAL LAND SURVEYOR — JOHN CHIAPPE JR. — No. 7230 — Exp. 12-31-2012 — STATE OF CALIFORNIA

DESIGNED	SMB
DRAFTED	HOO/TPM
CHECKED	JDC

REV	DATE	DESCRIPTION	BY	APP'D

BENCHMARK: US NATIONAL GEODETIC SURVEY
PID NO: EW4180, EW1593, EW6821, EW4188, EW4106, EW 4113, EW4205, EW4212, AE1725, AE1722
NAVD 88 DATUM
SEE DESCRIPTION ON SHEET 1

ELEV. SEE SHEET 1 ADJUSTMENT SEE SHEET 1

PATH/PLOT DATE: Dec. 02, 2009 - 15:51:16 DWG Name: W:\1SAN080100\01_SAMOH\SURVEY\DESIGN\PLYPL-0501-SA.dwg Updated By: thomas.mcdermott

PSOMAS
555 South Flower Street, Suite 4400
Los Angeles, CA 90071
(213) 223-1400 (213) 223-1444 fax
www.psomas.com


AERIAL TOPOGRAPHIC SURVEY AND UTILITY LOCATIONS FOR:

SANTA MONICA - MALIBU UNIFIED SCHOOL DISTRICT

SANTA MONICA HIGH SCHOOL

IN THE CITY OF SANTA MONICA COUNTY OF LOS ANGELES STATE OF CALIFORNIA

DATE	JANUARY 2, 2008
SCALE	1" = 40'
PROJECT NUMBER	1SAN080101 TASK 100

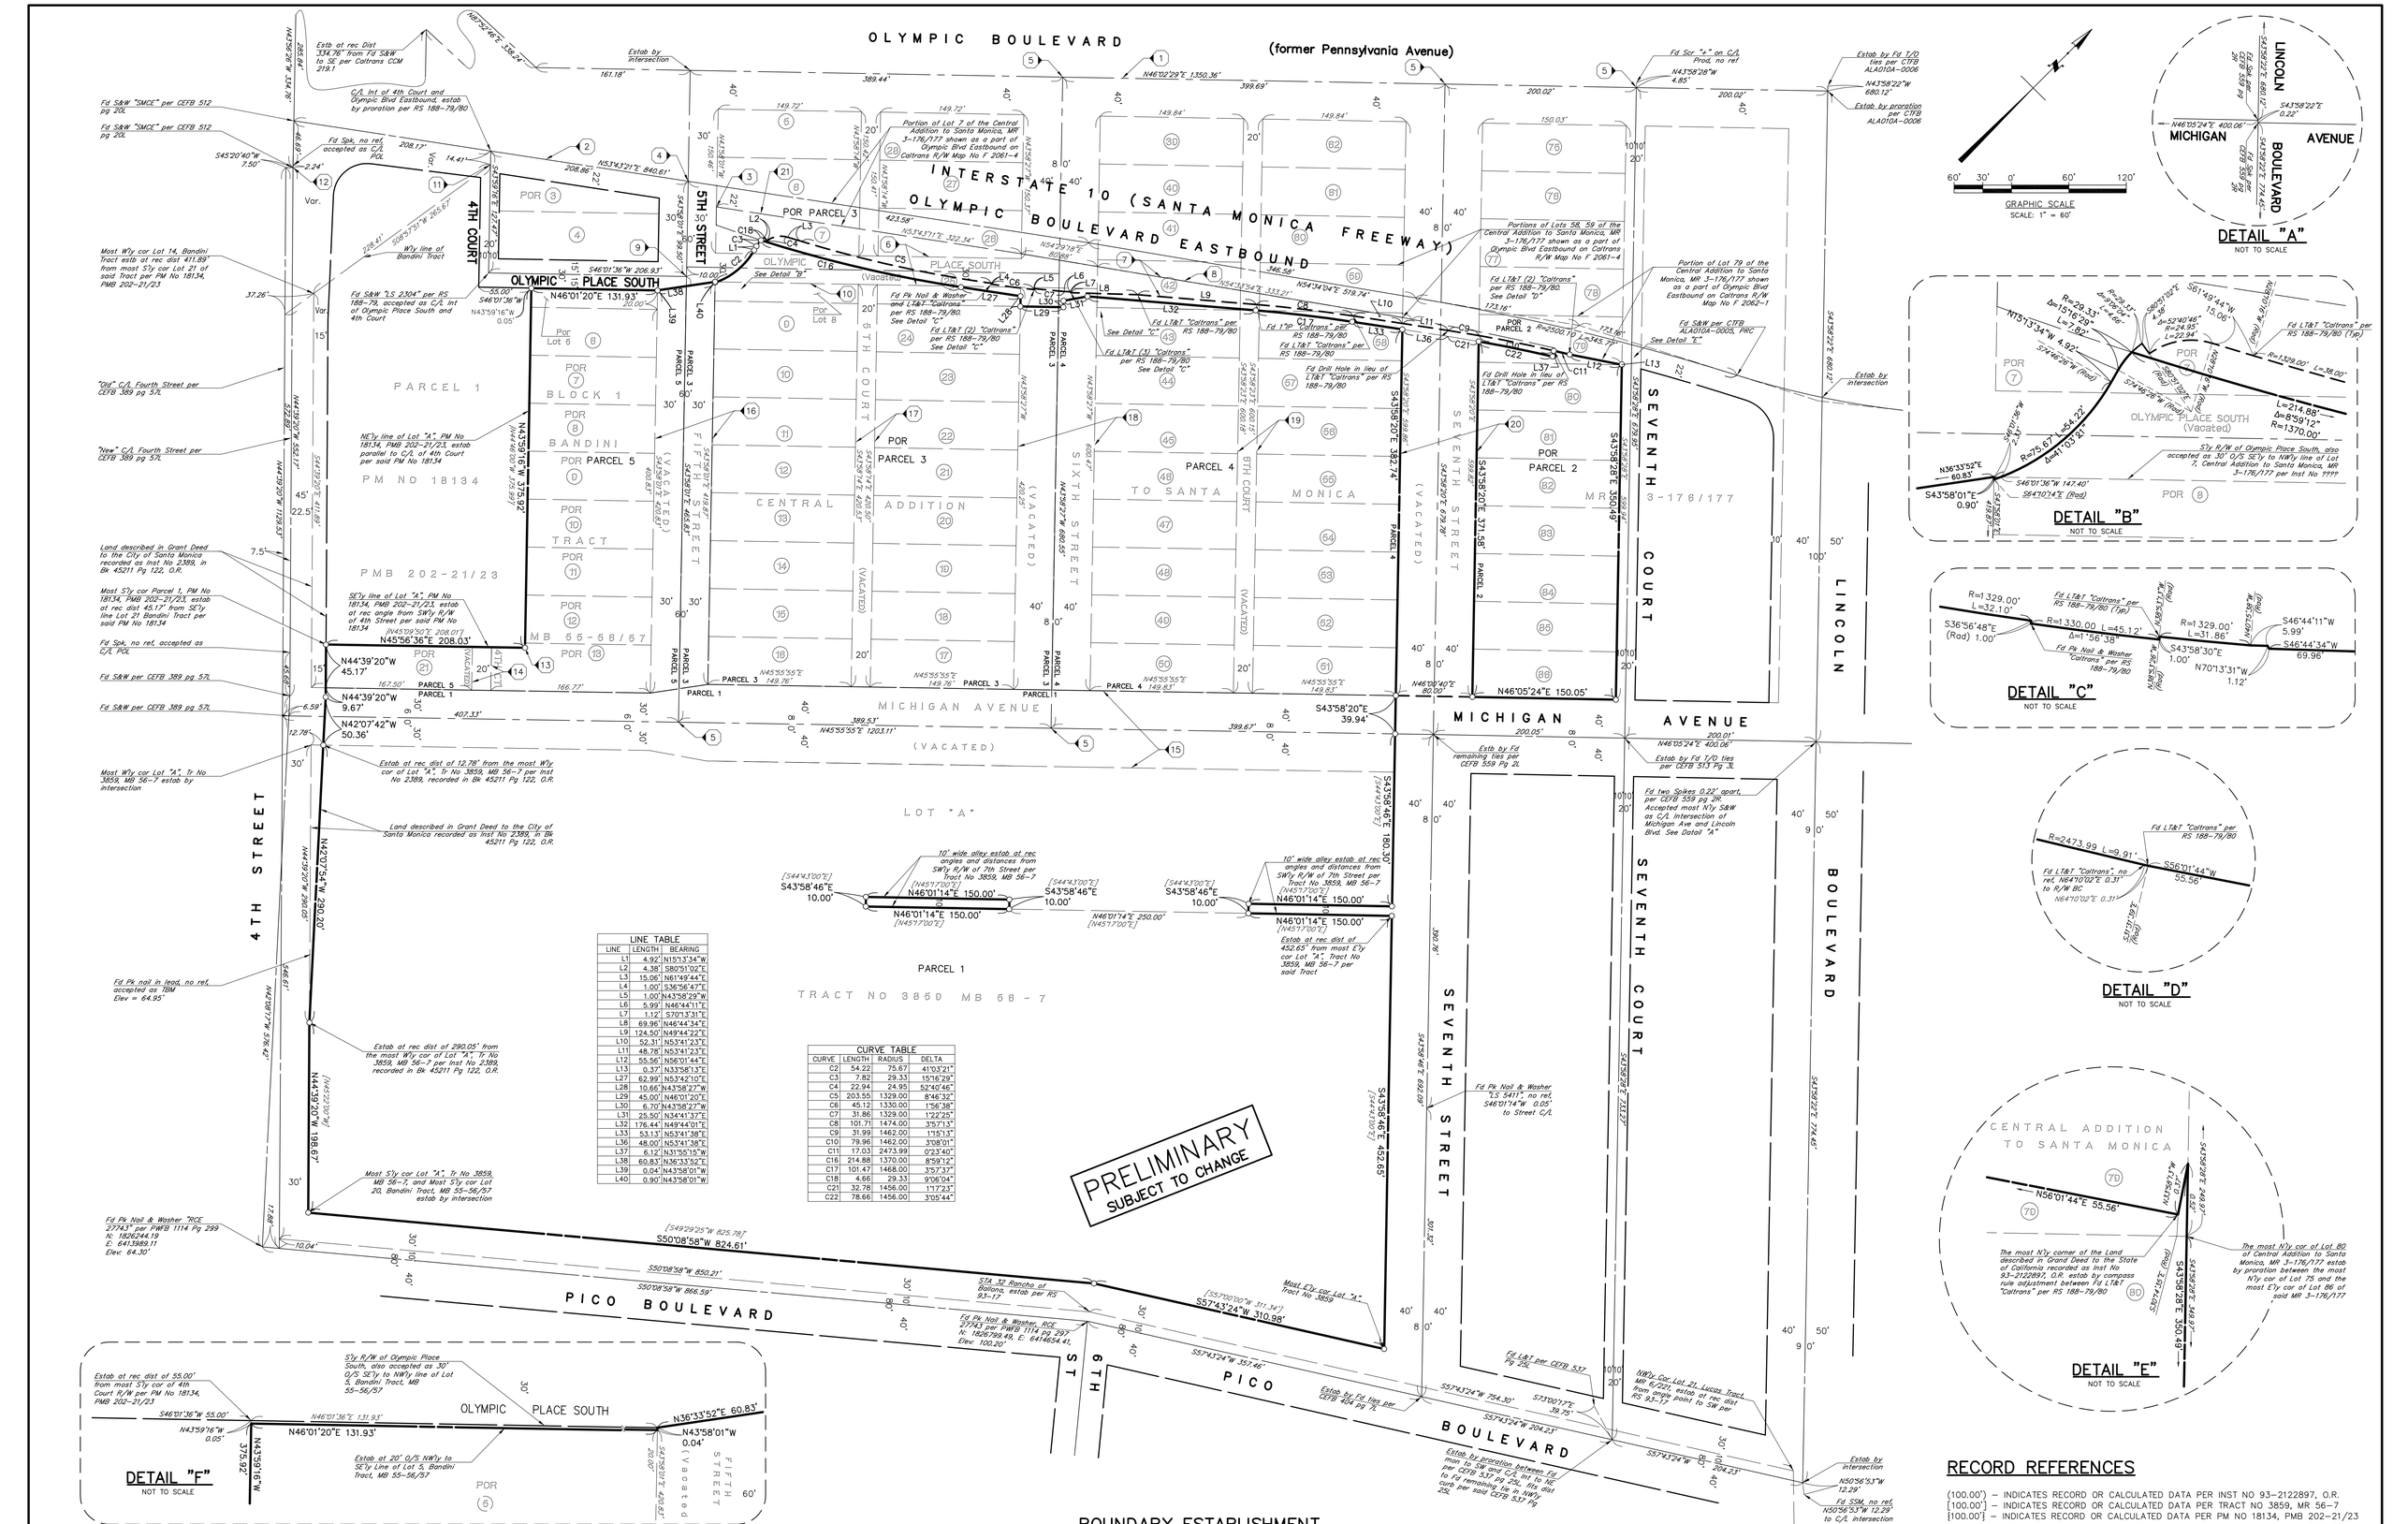

LINE TABLE		
LINE	LENGTH	BEARING
L1	4.92'	N15°13'34"W
L2	4.38'	S80°51'02"E
L3	15.06'	N61°49'44"E
L4	1.00'	S36°56'47"E
L5	1.00'	N43°58'29"W
L6	5.99'	N46°44'11"E
L7	1.12'	S70°13'31"E
L8	69.96'	N46°44'34"E
L9	124.50'	N49°44'22"E
L10	52.31'	N53°41'23"E
L11	48.78'	N53°41'23"E
L12	55.56'	N56°01'44"E
L13	0.37'	N33°58'13"E
L27	62.99'	N53°42'10"E
L28	10.66'	N43°58'27"W
L29	45.00'	N46°01'20"E
L30	6.70'	N43°58'27"W
L31	25.50'	N34°41'37"E
L32	176.44'	N49°44'01"E
L33	53.13'	N53°41'38"E
L36	48.00'	N53°41'38"E
L37	6.12'	N31°55'15"W
L38	60.83'	N36°33'52"E
L39	0.04'	N43°58'01"W
L40	0.90'	N43°58'01"W

CURVE TABLE			
CURVE	LENGTH	RADIUS	DELTA
C2	54.22'	75.67'	41°03'21"
C3	7.82'	29.33'	15°16'29"
C4	22.94'	24.95'	52°40'46"
C5	203.55'	1329.00'	8°46'32"
C6	45.12'	1330.00'	1°56'38"
C7	31.86'	1329.00'	1°22'25"
C8	101.71'	1474.00'	3°57'13"
C9	31.99'	1462.00'	1°15'13"
C10	79.96'	1462.00'	3°08'01"
C11	17.03'	2473.99'	0°23'40"
C16	214.88'	1370.00'	8°59'12"
C17	101.47'	1468.00'	3°57'37"
C18	4.66'	29.33'	9°06'04"
C21	32.78'	1456.00'	1°17'23"
C22	78.66'	1456.00'	3°05'44"

BOUNDARY ESTABLISHMENT

RECORD REFERENCES

(100.00') – INDICATES RECORD OR CALCULATED DATA PER INST NO 93-2122897, O.R.
[100.00'] – INDICATES RECORD OR CALCULATED DATA PER TRACT NO 3859, MR 56-7
{100.00'} – INDICATES RECORD OR CALCULATED DATA PER PM NO 18134, PMB 202-21/23

SEAL — JOHN CHIAPPE No. 7230 Exp. 12-31-2012 — PROFESSIONAL LAND SURVEYOR — STATE OF CALIFORNIA

DESIGNED SMB
DRAFTED HOO/TPM
CHECKED JDC

REV	DATE	DESCRIPTION	BY	APP'D

BENCHMARK: US NATIONAL GEODETIC SURVEY
PID NO: EW4180, EW1593, EW6821, EW4188, EW4106, EW 4113, EW4205, EW4212, AE1725, AE1722
NAVD 88 DATUM
SEE DESCRIPTION ON SHEET 1
ELEV. SEE SHEET 1 ADJUSTMENT SEE SHEET 1
PATH/PLOT DATE: Jan. 03, 2011 - 10:49:05 DWG Name: W:\1SAN080100\01_SAMCHI\SURVEY\DESIGN\FLYPL-0502-SA.dwg Updated By: thomas.mcdermott

PSOMAS
555 South Flower Street, Suite 4400
Los Angeles, CA 90071
(213) 223-1400 (213) 223-1444 fax
www.psomas.com

AERIAL TOPOGRAPHIC SURVEY AND UTILITY LOCATIONS FOR:
SANTA MONICA - MALIBU UNIFIED SCHOOL DISTRICT
SANTA MONICA HIGH SCHOOL
IN THE CITY OF SANTA MONICA COUNTY OF LOS ANGELES STATE OF CALIFORNIA

DATE: JANUARY 2, 2008
SCALE: 1" = 60'
PROJECT NUMBER: 1SAN080101 TASK 100
SHEET 4 OF

XRef List: Y:\080\SA 1\Y-8001-SA 1.dwg

LEGEND

- PROPERTY / BOUNDARY LINE
- STREET R/W LINE
- CURB LINE (FROM 1"=20' ON TO 1"=200')
- CURB LINE (1"=10', 1"=8', 1"=16')
- CENTER LINE
- FLOW LINE
- LOT LINE / PARCEL LINE
- EASEMENT LINE (W=WIDTH)
- CONTOUR LINE (APPROXIMATE)
- BUILDING FOOT PRINT LINE
- OVERHANG LINE
- FENCE LINE
- GUARD RAIL
- WALL
- EDGE OF ASPHALT PAVING
- CONCRETE PAVING
- AD — AREA DRAIN
- CB — CATCH BASIN W/ACCESS HOLE
- MH — MANHOLE (SEWER, STORM DRAIN, POWER, TELE.)
- PP/TP — POWER POLE (P.P.) / TELEPHONE POLE (T.P.)
- S — SIGN (ALL KINDS)
- SL — STREET LIGHT
- TS — TRAFFIC SIGNAL
- TS/SL — TRAFFIC SIGNAL W/STREET LIGHT

- YL — YARD LIGHT
- FH — FIRE HYDRANT
- DS — DOWNSPOUT
- FDC — FIRE DEPARTMENT CONNECTION
- PIV — POST INDICATOR VALVE
- DIRECTION OF WATER DRAINAGE FLOW
- PM — PARKING METER
- GM/WM — GAS / WATER METER
- GV/WV — GAS / WATER VALVE
- EPB/SLPB/TSPB/UPB — ELEC./STREET LIGHT/TRAFFIC/UNKNOWN PULLBOX
- TREE IN WELL W/TRUNK DIAMETER
- PL — PLANTER
- GP — GUARD POST
- APPR — APPROACH (DRIVEWAY)
- BFP — BACKFLOW PREVENTER
- CO — CLEAN OUT
- CH/LK — CHAINLINK (FENCE/GATE)
- BENCHMARK

- TOPOGRAPHIC SPOT ELEVATION, NO LEADER
- BW — BACK OF WALK ELEVATION
- EC — EDGE OF CONCRETE ELEVATION
- EG — EDGE OF GUTTER ELEVATION
- EP — EDGE OF PAVEMENT ELEVATION
- FL — FLOW LINE ELEVATION
- TC — TOP OF CURB ELEVATION
- TG — TOP OF GRATE ELEVATION
- TW — TOP OF WALL ELEVATION
- RIM — MANHOLE RIM ELEVATION
- INV — MANHOLE INVERT ELEVATION
- CD — CURB DRAIN
- 8"SS — SANITARY SEWER (SIZE)
- 8"SD — STORM DRAIN (SIZE)
- 8"W — WATER LINE (SIZE)
- 8"G — GAS LINE (SIZE)
- 8"O — OIL/PETROLEUM LINE (SIZE)
- E — ELECTRICAL LINE
- COM — COMMUNICATION LINE
- OHW — OVERHEAD UTILITY LINE(S)
- HW — HOT WATER LINE
- CW — CHILLED WATER LINE

PRELIMINARY
SUBJECT TO CHANGE

40' 20' 0' 40' 80'
GRAPHIC SCALE
SCALE: 1" = 40'

INTERSTATE 10 (SANTA MONICA FREEWAY)
EASTBOUND
OLYMPIC BOULEVARD
FOURTH STREET
DOUBLE TREE GUEST SUITES
BASEBALL FIELD
TENNIS COURTS
BASKETBALL COURTS
NORTH GYM
MUSIC
BARNUM HALL
NORTH STUDENT PARKING
3-STORY BUILDING TECHNOLOGY
2-STORY BUILDING SCIENCE
GREENHOUSE
SCIENCE QUAD
SOFTBALL FIELD
BUSINESS BUILDING
MICHIGAN AVENUE
Record buried location, not located in field
MATCH LINE – SEE SHEET 4 TOP

SEAL
PROFESSIONAL LAND SURVEYOR — JOHN CHIAPPETTA — No. 7230 — Exp. 12-31-2012 — STATE OF CALIFORNIA

DESIGNED	SMB
DRAFTED	HOO/TPM
CHECKED	JDC

REV	DATE	DESCRIPTION	BY	APP'D

BENCHMARK: US NATIONAL GEODETIC SURVEY
PID NO: EW4180, EW1593, EW6821, EW4188, EW4106, EW 4113, EW4205, EW4212, AE1725, AE1722
NAVD 88 DATUM
SEE DESCRIPTION ON SHEET 1
ELEV. SEE SHEET 1 ADJUSTMENT SEE SHEET 1
PATH/PLOT DATE: Jan. 03, 2011 - 10:59:53 DWG Name: R:\ISAN080100\01_SAMOH\SURVEY\DESIGN\PLT\PL-0503-SA.dwg Updated By: thomas.mcdermott

PSOMAS
555 South Flower Street, Suite 4400
Los Angeles, CA 90071
(213) 223-1400 (213) 223-1444 fax
www.psomas.com

AERIAL TOPOGRAPHIC SURVEY AND UTILITY LOCATIONS FOR:

SANTA MONICA - MALIBU UNIFIED SCHOOL DISTRICT

SANTA MONICA HIGH SCHOOL

IN THE CITY OF SANTA MONICA COUNTY OF LOS ANGELES STATE OF CALIFORNIA

DATE	JANUARY 2, 2008
SCALE	1" = 40'
PROJECT NUMBER	ISAN080101 TASK 100
SHEET	4 OF

XRef List[X-TB01-SA | X-DS01-SA | X-ESMT-SA | X-TP01-SA | X-ESMT-SA | X-BD01-SA | X-UT01-SA]

LEGEND

- PROPERTY / BOUNDARY LINE
- STREET R/W LINE
- CURB LINE (FROM 1"=20' ON TO 1"=200')
- CURB LINE (1"=10', 1"=8', 1"=16')
- CENTER LINE
- FLOW LINE
- LOT LINE / PARCEL LINE
- EASEMENT LINE (W=WIDTH)
- CONTOUR LINE (APPROXIMATE)
- BUILDING FOOT PRINT LINE
- OVERHANG LINE
- FENCE LINE
- GUARD RAIL
- WALL
- EDGE OF ASPHALT PAVING
- CONCRETE PAVING
- AREA DRAIN
- CATCH BASIN W/ACCESS HOLE
- MANHOLE (SEWER, STORM DRAIN, POWER, TELE.)
- POWER POLE (P.P.) / TELEPHONE POLE (T.P.)
- SIGN (ALL KINDS)
- STREET LIGHT
- TRAFFIC SIGNAL
- TRAFFIC SIGNAL W/STREET LIGHT


- YL . . . YARD LIGHT
- FH . . . FIRE HYDRANT
- DS . . . DOWNSPOUT
- FDC . . . FIRE DEPARTMENT CONNECTION
- PIV . . . POST INDICATOR VALVE
- DIRECTION OF WATER DRAINAGE FLOW
- PM . . . PARKING METER
- GM/WM . . . GAS / WATER METER
- GV/WV . . . GAS / WATER VALVE
- EPB/SLPB/TSPB/UPB . . . ELEC./STREET LIGHT/TRAFFIC/UNKNOWN PULLBOX
- TREE IN WELL W/TRUNK DIAMETER
- PL . . . PLANTER
- GP . . . GUARD POST
- APPR . . . APPROACH (DRIVEWAY)
- BFP . . . BACKFLOW PREVENTER
- CO . . . CLEAN OUT
- CHLK . . . CHAINLINK (FENCE/GATE)
- BENCHMARK

- 322.4 . . . TOPOGRAPHIC SPOT ELEVATION, NO LEADER
- BW . . . BACK OF WALK ELEVATION
- EC . . . EDGE OF CONCRETE ELEVATION
- EG . . . EDGE OF GUTTER ELEVATION
- EP . . . EDGE OF PAVEMENT ELEVATION
- FL . . . FLOW LINE ELEVATION
- TC . . . TOP OF CURB ELEVATION
- TG . . . TOP OF GRATE ELEVATION
- TW . . . TOP OF WALL ELEVATION
- RIM . . . MANHOLE RIM ELEVATION
- INV . . . MANHOLE INVERT ELEVATION
- CD . . . CURB DRAIN
- 8"SS . . . SANITARY SEWER (SIZE)
- 8"SD . . . STORM DRAIN (SIZE)
- 8"W . . . WATER LINE (SIZE)
- 8"G . . . GAS LINE (SIZE)
- 8"O . . . OIL/PETROLEUM LINE (SIZE)
- E . . . ELECTRICAL LINE
- COM . . . COMMUNICATION LINE
- OVERHEAD UTILITY LINE(S)
- HW . . . HOT WATER LINE
- CW . . . CHILLED WATER LINE



40' 20' 0' 40 80

GRAPHIC SCALE
SCALE: 1" = 40'

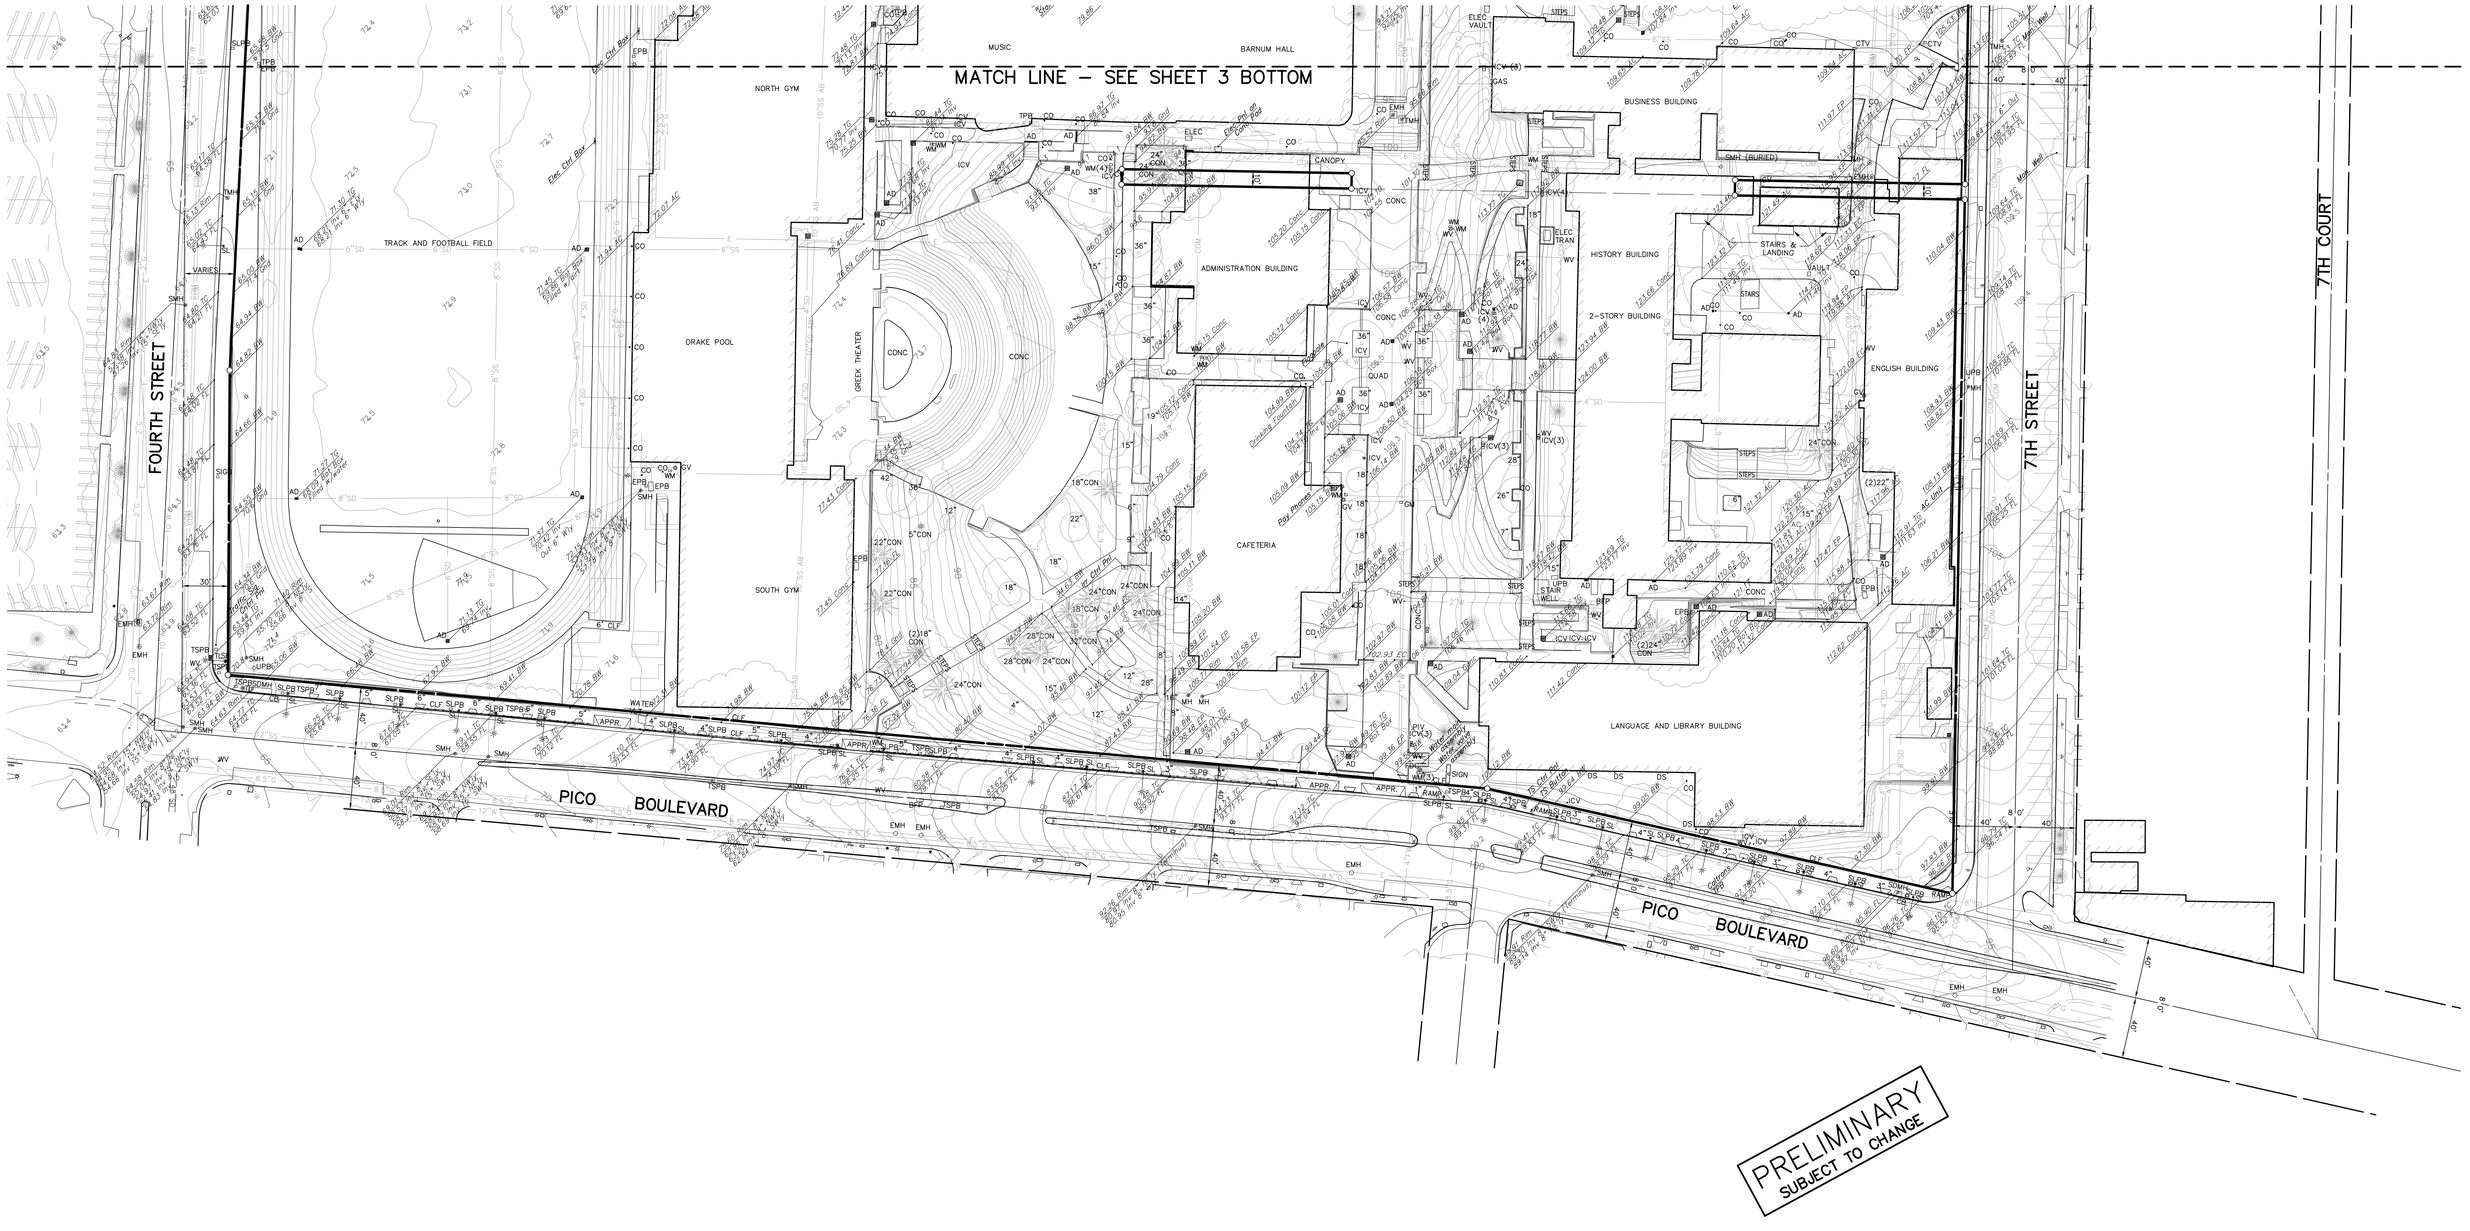

SEAL

PROFESSIONAL LAND SURVEYOR
JOHN CHIAPPETTA
No. 7230
Exp. 12-31-2012
STATE OF CALIFORNIA

DESIGNED	SMB
DRAFTED	HOO/TPM
CHECKED	JDC

REV	DATE	DESCRIPTION	BY	APP'D

BENCHMARK: US NATIONAL GEODETIC SURVEY
PID NO: EW4180, EW1593, EW6821, EW4188, EW4106, EW 4113, EW4205, EW4212, AE1725, AE1722
NAVD 88 DATUM
SEE DESCRIPTION ON SHEET 1

B.I.V. SEE SHEET 1 ADJUSTMENT SEE SHEET 1

PATH/PLOT DATE
Jan. 03, 2011 – 11:02:00 DWG Name: W:\1SAN080100\01_SAMCHI\SURVEY\DESIGN\PLPL-DS04-SA.dwg Updated By: thomas.mcdermott

PSOMAS
555 South Flower Street, Suite 4400
Los Angeles, CA 90071
(213) 223-1400 (213) 223-1444 fax
www.psomas.com

AERIAL TOPOGRAPHIC SURVEY AND UTILITY LOCATIONS FOR:

SANTA MONICA - MALIBU UNIFIED SCHOOL DISTRICT


SANTA MONICA HIGH SCHOOL

IN THE CITY OF SANTA MONICA COUNTY OF LOS ANGELES STATE OF CALIFORNIA

DATE	JANUARY 2, 2008
SCALE	1" = 40'
PROJECT NUMBER	1SAN080101 TASK 100
SHEET	4
OF	

XRef List: X-TB01-SA | X-TP01-SA | X-DS01-SA | X-BD01-SA | X-UT01-SA |



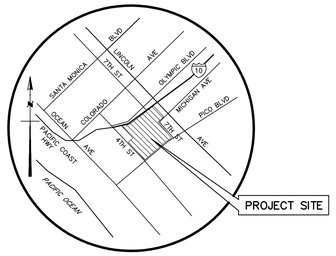

VICINITY MAP

NOT TO SCALE

LEGEND

	PROPERTY / BOUNDARY LINE
	STREET R/W LINE
	CURB LINE (FROM 1"=20' ON TO 1"=200')
	CURB LINE (1"=10', 1"=8', 1"=16')
	CENTER LINE
	FLOW LINE
	LOT LINE / PARCEL LINE
	EASEMENT LINE (W=WIDTH)
	CONTOUR LINE (APPROXIMATE)
	BUILDING FOOT PRINT LINE
	OVERHANG LINE
	FENCE LINE
	GUARD RAIL
	RETAINING WALL
	CONC. BLOCK WALL
	EDGE OF ASPHALT PAVING
	CONCRETE PAVING
AD	AREA DRAIN
CB	CATCH BASIN W/ACCESS HOLE
MH	MANHOLE (SEWER, STORM DRAIN, POWER, TELEPHONE)
PP/TP	POWER POLE (P.P.) / TELEPHONE POLE (T.P.)
S	SIGN (ALL KINDS)
SL	STREET LIGHT
TS	TRAFFIC SIGNAL
TS/SL	TRAFFIC SIGNAL W/STREET LIGHT
YL	YARD LIGHT
FH	FIRE HYDRANT
DS	DOWNSPOUT
FDC	FIRE DEPARTMENT CONNECTION
PIV	POST INDICATOR VALVE
	DIRECTION OF WATER DRAINAGE FLOW
PM	PARKING METER
GM/WM	GAS / WATER METER
GV/WV	GAS / WATER VALVE
EPB/SLPB/TSPB/UPB	ELEC./STREET LIGHT/TRAFFIC/UNKNOWN PULL BOX
	TREE IN WELL W/TRUNK DIAMETER
PL	PLANTER
GP	GUARD POST
APPR.	APPROACH (DRIVEWAY)
BFP	BACKFLOW PREVENTER
CO	CLEAN OUT
CHLK	CHALINK (FENCE/GATE)
	BENCHMARK
	DRIP LINE
123.45	TOPOGRAPHIC SPOT ELEVATION, NO LEADER
BW	BACK OF WALK ELEVATION
EC	EDGE OF CONCRETE ELEVATION
EG	EDGE OF GUTTER ELEVATION
EP	EDGE OF PAVEMENT ELEVATION
FL	FLOW LINE ELEVATION
TC	TOP OF CURB ELEVATION
TG	TOP OF GRATE ELEVATION
TW	TOP OF WALL ELEVATION
RIM	MANHOLE RIM ELEVATION
INV	MANHOLE INVERT ELEVATION
CD	CURB DRAIN
8" SS	SANITARY SEWER (SIZE)
8" SD	STORM DRAIN (SIZE)
8" W	WATER LINE (SIZE)
8" G	GAS LINE (SIZE)
8" O	OIL/PETROLEUM LINE (SIZE)
E	ELECTRICAL LINE
C	COMMUNICATION LINE
	OVERHEAD UTILITY LINE(S)

COMMENTS:

BOUNDARY LINES . . . . . NOT PLOTTED

LEGAL DESCRIPTION . . . . NONE PROVIDED

EASEMENTS . . . . . NOT PLOTTED

TITLE REPORT . . . . . NONE PROVIDED

TOPOGRAPHY . . . . . BY GROUND SURVEY METHODS AND COMPLIES WITH NATIONAL MAP ACCURACY STANDARDS.

CONTOUR INTERVAL . . . . . 1 FOOT.

AERIAL SURVEY. . . . . THIS SURVEY WAS PREPARED BY PHOTOGRAMMETRIC PROCESSES, UTILIZING PHOTOGRAPHY DATED JANUARY 18, 2008. THE OUTLINE OF BUILDINGS AND OTHER ROOFED IMPROVEMENTS, MAY INCLUDE EAVES, CANOPIES AND BALCONIES, SINCE THESE ITEMS ARE NOT VISIBLE TO THE CAMERA. THE AERIAL WAS COMPILED AT A SCALE OF 1"=40' WITH A CONTOUR INTERVAL OF 1 FOOT.

SURVEYOR'S NOTES

THIS SURVEY HAS BEEN PREPARED FOR DESIGN PURPOSES

1. BEFORE USING THIS MAP FOR DESIGN OR CONSTRUCTION PURPOSES, ALL EASEMENTS OF RECORD AND SETBACK LINES DEFINED IN COVENANTS, CONDITIONS AND RESTRICTIONS OF RECORD AFFECTING THIS PROPERTY SHOULD BE PLOTTED ON THIS MAP FROM A CURRENT TITLE REPORT. IF NO TITLE REPORT WAS FURNISHED, OUR CLIENT IS URGED TO FURNISH A CURRENT TITLE REPORT SO THAT THESE EASEMENT AND SETBACK LINES OF RECORD CAN BE PLOTTED ON THIS MAP.

2. THIS MAP SHOULD BE EXPANDED TO MEET ALTA REQUIREMENTS IF FINANCING IS TO BE OBTAINED FOR THE PROJECT, REQUIRING AN EXTENDED COVERAGE POLICY OF TITLE INSURANCE.

3. THIS SURVEY DOES NOT INCLUDE EASEMENTS EXCEPT THOSE SPECIFICALLY DELINEATED HEREON.

4. IF UNDERGROUND PUBLIC UTILITIES AND OTHER SUBSTRUCTURES, ZONES, SET BACK AND STREET WIDENING DATA ARE SHOWN HEREON, IT IS FOR INFORMATION ONLY, HAVING BEEN OBTAINED FROM A GENERAL REQUEST AT THE LOCAL AGENCY'S PUBLIC COUNTER AND/OR OTHER SOURCES NOT CONNECTED WITH THIS COMPANY. NO REPRESENTATION IS MADE AS TO THE ACCURACY, CURRENCY OR COMPLETENESS OF SAID INFORMATION AND ANY USERS OF SAID INFORMATION IS URGED TO CONTACT THE UTILITY OR LOCAL AGENCY DIRECTLY.

SEAL

9/08/2016

PROFESSIONAL LAND SURVEYOR
DOUGLAS R. HOWARD
No. 6169
STATE OF CALIFORNIA

DESIGNED DRH

DRAFTED HOO

CHECKED DRH

REV	DATE	DESCRIPTION	BY	APP'D

BENCHMARK: US NATIONAL GEODETIC SURVEY
PID NO: EW4180, EW1593, EW6821, EW4188, EW4106, EW 4113, EW4205, EW4212, AE1725, AE1722
NAVD 88 DATUM
SEE DESCRIPTION ON SHEET 1

ELEV. ADJUSTMENT

PATH/PLOT DATE:
Sept. 08, 2016 - 08:25:05 DWG Name: W:\1SAN080100\01_SAMOH\SURVEY\DESIGN\PLT\PL-DS06-SA-01.dwg Updated By: HObias

PSOMAS
555 South Flower Street, Suite 4400
Los Angeles, CA 90071
(213) 223-1400 (213) 223-1444 fax
www.psomas.com

LIMITED DESIGN SURVEY FOR:

SANTA MONICA HIGH SCHOOL

BASEBALL FIELD, TECHNOLOGY, UTILITY & INNOVATION BUILDINGS

IN THE CITY OF SANTA MONICA COUNTY OF LOS ANGELES STATE OF CALIFORNIA

DATE: AUGUST 16, 2016

SCALE: 1" = 20'

PROJECT NUMBER: 1SAN080121 T100

SHEET 1 OF 2

XRef List| X-TP01-SA | X-DS05-SA | X-TB-SA | X-DTM06A-SA |

DOUBLE TREE GUEST SUITES

4TH STREET

BASEBALL FIELD

BASKETBALL COURTS

NORTH GYM

MUSIC BUILDING

BARNUM PARKING LOT

TENNIS COURTS

BULLPEN

DUGOUT

UTILITY PAD

GRASS

ASPHALT PAVING

CONC WALK

CHLK FENCE

PLASTIC HEADER

DECOMPOSED GRANITE

CONC GUTTER

ASPH GRADE BREAK

SCORE BOARD

GOAL POST

PORTABLE TOILET

GRAPHIC SCALE
SCALE: 1" = 20'
20' 10' 0' 20' 40'

SEE MATCH LINE SHEET 1 LEFT

SEAL
PROFESSIONAL LAND SURVEYOR
DOUGLAS R. HOWARD
No. 6169
STATE OF CALIFORNIA

DESIGNED	DRH
DRAFTED	HOO
CHECKED	DRH

REV	DATE	DESCRIPTION	BY	APP'D

BENCHMARK: US NATIONAL GEODETIC SURVEY
PID NO: EW4180, EW1593, EW6821, EW4188, EW4106, EW 4113, EW4205, EW4212, AE1725, AE1722
NAVD 88 DATUM
SEE DESCRIPTION ON SHEET 1

ELEV. _____ ADJUSTMENT _____

PATH/PLOT DATE
Sept. 07, 2016 – 14:05:25 DWG Name: W:\1SAN080100\01_SAMCHV\SURVEY\DESIGN\PLT\PL-DS06-SA-02.dwg Updated By: HOBrien

PSOMAS
555 South Flower Street, Suite 4400
Los Angeles, CA 90071
(213) 223-1400 (213) 223-1444 fax
www.psomas.com

LIMITED DESIGN SURVEY FOR:


SANTA MONICA HIGH SCHOOL

BASEBALL FIELD, TECHNOLOGY, UTILITY & INNOVATION BUILDINGS

IN THE CITY OF SANTA MONICA COUNTY OF LOS ANGELES STATE OF CALIFORNIA

DATE	AUGUST 16, 2016
SCALE	1" = 20'
PROJECT NUMBER	1SAN080121 T100
SHEET	2
OF	2

XRef List | X-TP01-SA | X-DS06-SA | X-TB-SA | X-DTM06A-SA |

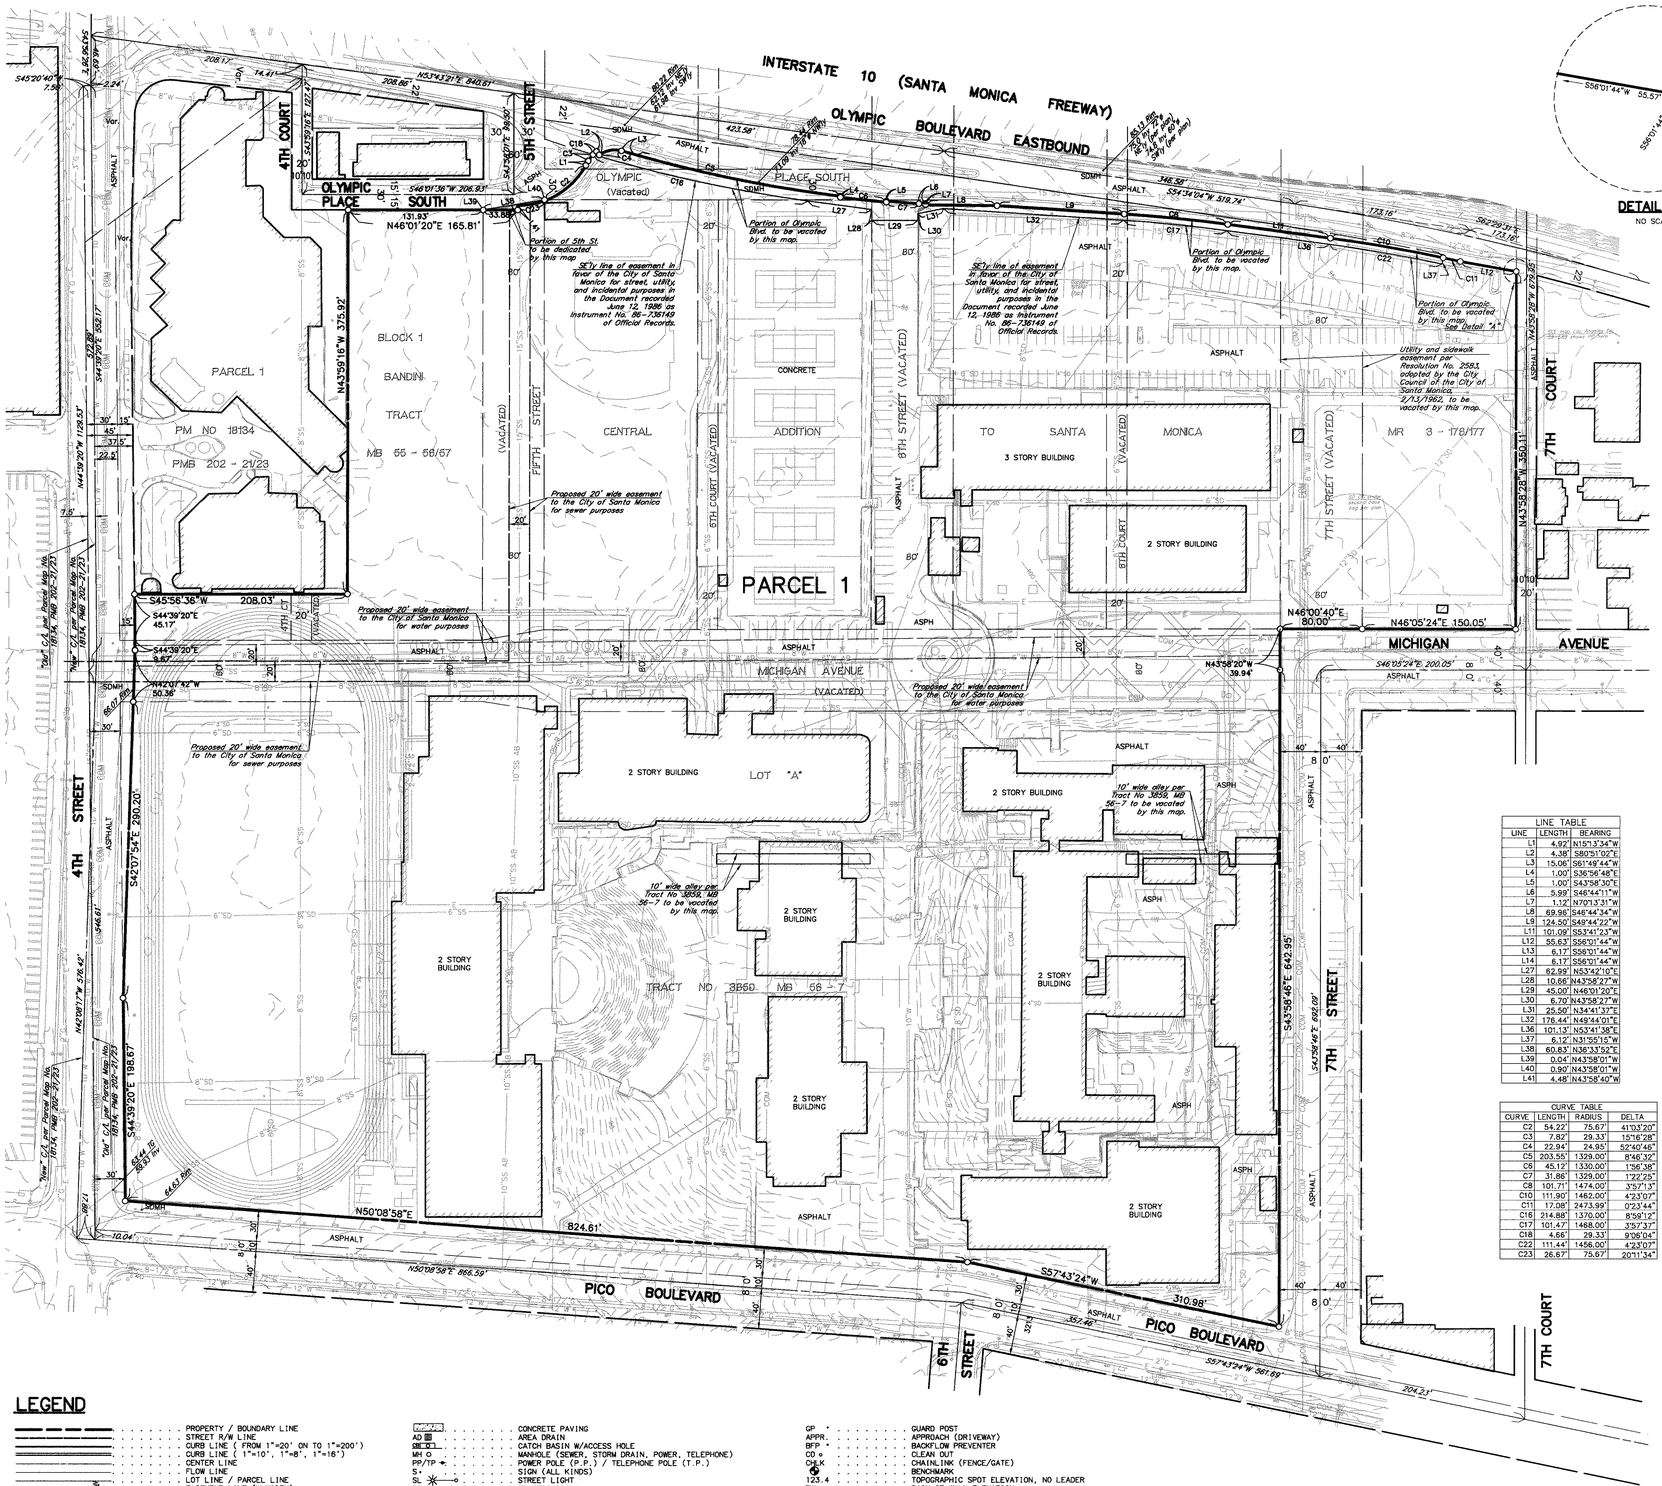

LINE TABLE		
LINE	LENGTH	BEARING
L1	4.92'	N15°13'34"W
L2	4.38'	S80°51'02"E
L3	15.06'	S61°48'44"W
L4	1.00'	S36°56'48"E
L5	1.00'	S43°58'30"E
L6	5.98'	S46°44'11"W
L7	1.12'	N70°13'31"W
L8	69.98'	S46°44'34"W
L9	124.50'	S49°44'22"W
L11	101.09'	S53°41'23"W
L12	55.63'	S56°01'44"W
L13	6.17'	S56°01'44"W
L14	6.17'	S56°01'44"W
L27	62.99'	N53°42'10"E
L28	10.66'	N43°58'27"W
L29	45.00'	N46°01'20"E
L30	6.70'	N43°58'27"W
L31	25.50'	N34°41'37"E
L32	176.44'	N49°44'01"E
L36	101.13'	N53°41'38"E
L37	6.12'	N31°55'15"W
L38	60.83'	N38°33'52"E
L39	0.04'	N43°58'01"W
L40	0.90'	N43°58'01"W
L41	4.48'	N43°58'40"W

CURVE TABLE			
CURVE	LENGTH	RADIUS	DELTA
C2	54.22'	75.67'	41°03'20"
C3	7.82'	29.33'	15°16'28"
C4	22.94'	24.95'	52°40'46"
C5	203.55'	1329.00'	8°46'32"
C6	45.12'	1330.00'	1°56'38"
C7	31.88'	1329.00'	1°22'25"
C8	101.71'	1474.00'	3°57'13"
C10	111.90'	1462.00'	4°23'07"
C11	17.08'	2473.99'	0°23'44"
C16	214.88'	1370.00'	8°59'12"
C17	101.47'	1468.00'	3°57'37"
C18	4.66'	29.33'	9°06'04"
C22	111.44'	1456.00'	4°23'07"
C23	26.67'	75.67'	20°11'34"

TENTATIVE PARCEL MAP NOTES:

OWNER/SUBDIVIDER. . . . . SANTA MONICA - MALIBU UNIFIED SCHOOL DISTRICT
1651 16TH STREET
SANTA MONICA, CA 90404
(310) 450-8338
CONTACT: STUART SAM
EMAIL: ssam@smmusd.org

SURVEYOR/ENGINEER. . . . . PSOMAS
JOHN D. CHIAPPE, JR., PLS 7230
555 SOUTH FLOWER STREET, SUITE 4400
LOS ANGELES, CA 90071
(213) 223-1400
EMAIL: jchiappe@psomas.com

PROJECT ADDRESS. . . . . SANTA MONICA HIGH SCHOOL
601 PICO BOULEVARD
SANTA MONICA, CA 90405

APN'S. 4290-003-901, 4290-005-900, 4290-007-902, 4290-008-901

TITLE REPORT. . . . . FIRST AMERICAN TITLE COMPANY PRELIMINARY TITLE REPORT NO. 3029742 (60), DATED JULY 10, 2008.

EXISTING ZONING. . . . . R3 (MEDIUM DENSITY MULTIPLE FAMILY RESIDENTIAL DISTRICT), NO CHANGE PROPOSED.

EXISTING USE. . . . . SCHOOL & APPURTENANT USES, NO CHANGE PROPOSED.

THOMAS GUIDE. LA671-F3

TOPOGRAPHY. . . . . BY PHOTOGRAMMETRIC PROCESSES FROM AERIAL PHOTOGRAPHY DATED JANUARY 02, 2008, AND COMPLIES WITH NATIONAL MAP ACCURACY STANDARDS. THE OUTLINE OF BUILDINGS AND OTHER ROOFED IMPROVEMENTS, MAY INCLUDE EAVES, CANOPIES AND BALCONIES, SINCE BUILDINGS BELOW THESE ITEMS ARE NOT VISIBLE TO THE CAMERA.

CONTOUR INTERVAL. . . . . 1 FOOT

AREA. . . . . BASED UPON BEARINGS AND DISTANCES AS SHOWN HEREON, THE AREA IS:

EXISTING FEE (LESS STREET EASEMENTS): 26.359 ACRES
PROPOSED PARCEL 1: 26.573 ACRES

FLOOD ZONE. . . . . SUBJECT PROPERTY LIES WITHIN FLOOD ZONE "X" AS SHOWN ON THE FLOOD INSURANCE RATE MAP COMMUNITY PANEL NO. 060159 1590F, DATED SEPTEMBER 26, 2008 AS PUBLISHED BY THE FEDERAL EMERGENCY MANAGEMENT AGENCY.

TREES. . . . . NO TREES ARE TO BE REMOVED AT THIS TIME.

WATER COURSE, INUNDATION. . THERE ARE NO WATER COURSES ON SITE. NO AREAS ARE SUBJECT TO INUNDATION.

STREETS. . . . . ALL SURROUNDING STREETS ARE ASPHALT, GRADES SHOWN BY CONTOURS.

PROPOSED IMPROVEMENTS. . . NONE PROPOSED AS PART OF THIS MAP.

PROPOSED GRADING. . . . . NONE.

PROPOSED RIGHT-OF-WAY. . . NONE.

PROPOSED EASEMENTS. . . . . SHOWN HEREON.

UTILITIES. . . . . SITE IS CURRENTLY SERVICED BY EXISTING UTILITIES.

UTILITY INFORMATION

UTILITY	SERVICE BY	TELEPHONE NO.	ADDRESS
POWER	SOUTHERN CALIFORNIA EDISON	(800) 655-4555	P.O. BOX 600, ROSEMEAD, CA
WATER	CITY OF SANTA MONICA	(310) 458-8579	1685 MAIN ST, SANTA MONICA, CA
CABLE TV	MEDIA ONE	(310) 371-7785	2925 182ND ST, SANTA MONICA, CA
TELEPHONE	GENERAL TELEPHONE	(310) 319-6329	2943 EXPOSITION AVE, SANTA MONICA, CA
GAS	THE GAS COMPANY	(800) 427-2200	701 N. BUILIS RD., COMPTON, CA
STORM DRAIN	L.A. COUNTY PUBLIC WORKS	(626) 458-4921	900 S. FREMONT AVE, ALHAMBRA, CA
SEWER	CITY OF SANTA MONICA	(310) 458-8737	1685 MAIN ST, SANTA MONICA, CA

SUBSTRUCTURE PLAN INDEX

CITY OF SANTA MONICA	ROBERT KYLE THOMAS ARCHITECT	THE GAS COMPANY
UTILITY INDEX MAP 8, 9	PLOT PLAN AME1	LA 2280-1
WATER INDEX MAP 10, 11	SANTA MONICA HIGH SCHOOL	LA 2281-3
W.C. ARCHITECTS, INC.	PIPE PLOT PLAN	LA 2446-4
PRECISE GRADING PLAN C-6	SVERDRUP CRSS	LA 2447-2
PRECISE GRADING AND DRAINAGE PLAN C-7	MUSIC BUILDING CIVIL SITE PLAN C-2.1	SOUTHERN CALIFORNIA EDISON
	MUSIC BUILDING UTILITIES SYSTEM	LOS ANGELES CO. 59-58A
TOPOGRAPHY SURVEY MAP C-4	WATER & SEWER C-3.1	LOS ANGELES CO. 59-58A-6
BLDG "A" DEMOLITION AND DRAINAGE PLAN, BLDG "D" PLAN C1	ELECTRICAL SITE PLAN E-1.1	LOS ANGELES CO. 59-58A-9
	ELECTRICAL SITE PLAN E-1	LOS ANGELES CO. 59-58B-1
PLUMBING SITE PLAN P1.1	BALOH/HUTCHASON/PERKINS ARCHITECTS	LOS ANGELES CO. 59-58B-6
DRAINAGE AND GENERAL DEMO. PLAN C1	PLOT PLAN P1	LOS ANGELES CO. 59-58B-7
GRADING AND DRAINAGE PLAN FOR NEW SOFTBALL FIELD C3	ELECTRICAL PLOT PLAN EP.1	LOS ANGELES CO. 59-58C
	CHOG ARCHITECTS INC.	LOS ANGELES CO. 59-58C-3
GRADING AND DRAINAGE PLAN C7, C8	DEMOLITION PLAN C-1	LOS ANGELES CO. 59-58D
PHASE 1 SITE PLAN E1.1	ALLISON/RIBLE/ROBINSON/ZIEGLER ARCH.	LOS ANGELES CO. 59-58D-1
PHASE 1 PARKING LOT LIGHTING PLAN E-2	PLUMBING PLOT PLAN P-1	STATE OF CALIFORNIA DPW DIV. HIGHWAYS
	PLOT PLAN, CHILLER PLAN, DETAILS M-1	SANTA MONICA FREEWAY STORM DRAINS
ELECTRICAL SITE PLAN E1.1	ELECTRICAL PLOT PLAN E-1	SHEET 3,4,5 AND 15 OF 25

The only substructure information made available by public agencies and public utilities is their location within public rights-of-way. Therefore no on-site substructures are shown on this map. The location of on-site substructures should be determined and verified from other sources before the beginning of any excavation.

CALL UNDERGROUND SERVICE ALERT (USA) 1 - 800 - 227 - 2600 USA represents many, but not necessarily all, utility and oil companies that have underground lines within the project area. In order to avoid damage to these lines, contact USA two working days prior to digging or excavation. USA will assist in identifying those companies that they represent which have utility lines in the area and contacting the respective companies they represent to have those lines marked on the ground.

GENERAL NOTES:

1. UNDERGROUND UTILITIES SPECIFICALLY LISTED IN THE UTILITY INFORMATION TABLE ARE PLOTTED ON THIS SURVEY. OTHER UNDERGROUND UTILITIES NOT LISTED (E.G. TRAFFIC SIGNAL AND STREET LIGHT CONDUIT, ABANDONED LINES, ETC.) HAVE NOT BEEN PLOTTED. THE LOCATION OF THOSE PLOTTED UTILITIES WERE OBTAINED FROM UTILITY MAPS AND PLANS AS LISTED UNDER THE SUBSTRUCTURE PLAN LIST.

LEGEND

- PROPERTY / BOUNDARY LINE
- STREET R/W LINE
- CURB LINE (FROM 1"=20' ON TO 1"=200')
- CURB LINE (1"=10', 1"=8', 1"=16')
- CENTER LINE
- FLOW LINE
- LOT LINE / PARCEL LINE
- EASEMENT LINE (W=WIDTH)
- CONTOUR LINE (APPROXIMATE)
- BUILDING FOOT PRINT LINE
- OVERHANG LINE
- FENCE LINE
- GUARD RAIL
- WALL
- EDGE OF ASPHALT PAVING
- CONCRETE PAVING
- AD AREA DRAIN
- CB CATCH BASIN W/ACCESS HOLE
- MH MANHOLE (SEWER, STORM DRAIN, POWER, TELEPHONE)
- PP/TP POWER POLE (P.P.) / TELEPHONE POLE (T.P.)
- S SIGN (ALL KINDS)
- SL STREET LIGHT
- TS TRAFFIC SIGNAL
- TS/SL TRAFFIC SIGNAL W/STREET LIGHT
- YL YARD LIGHT
- FH FIRE HYDRANT
- DS DOWNSPOUT
- FDC FIRE DEPARTMENT CONNECTION
- PIV POST INDICATOR VALVE
- DIRECTION OF WATER DRAINAGE FLOW
- PM PARKING METER
- GM/WM GAS / WATER METER
- GV/WV GAS / WATER VALVE
- E/TB/SLPB/TSPB/UPB ELEC./STREET LIGHT/TRAFFIC/UNKNOWN PULL BOX
- TREE IN WELL W/TRUNK DIAMETER
- PL PLANTER
- GP GUARD POST
- APPR. APPROACH (DRIVEWAY)
- BFP BACKFLOW PREVENTER
- CO CLEAN OUT
- CHLK CHAINLINK (FENCE/GATE)
- BENCHMARK
- 123.4 TOPOGRAPHIC SPOT ELEVATION, NO LEADER
- BW BACK OF WALK ELEVATION
- EC EDGE OF CONCRETE ELEVATION
- EG EDGE OF GUTTER ELEVATION
- EP EDGE OF PAVEMENT ELEVATION
- FL FLOW LINE ELEVATION
- TC TOP OF CURB ELEVATION
- TG TOP OF GRATE ELEVATION
- TW TOP OF WALL ELEVATION
- RIM MANHOLE RIM ELEVATION
- INV MANHOLE INVERT ELEVATION
- CD CURB DRAIN
- 8"SS SANITARY SEWER (SIZE)
- 8"SD STORM DRAIN (SIZE)
- 8"W WATER LINE (SIZE)
- 8"G GAS LINE (SIZE)
- 8"O OIL/PETROLEUM LINE (SIZE)
- E ELECTRICAL LINE
- COM COMMUNICATION LINE
- OVERHEAD UTILITY LINE(S)
- HW HOT WATER LINE
- CW CHILLED WATER LINE

SEAL: PROFESSIONAL LAND SURVEYOR JOHN CHIAPPE No. 7230 LICENSE 12-31-2010 STATE OF CALIFORNIA 8/28/2009

DESIGNED	DRAFTED	CHECKED
TPM	TPM	JDC

REV	DATE	DESCRIPTION	BY	APP'D

BENCHMARK: US NATIONAL GEODETIC SURVEY, PID NO. EW1593
TIDAL STATION DISK MARKED "CGS 5 1941" LOCATED AT SANTA MONICA, AT THE CITY HALL, IN TOP OF THE CENTER OF THE SOUTHWEST CONCRETE WALL AROUND A FLOWER BED ON THE NORTHWEST SIDE OF THE SOUTHWEST ENTRANCE, 8.3 FEET NORTHWEST OF THE SOUTHEAST END OF THE WALL, 23 FEET NORTHWEST OF THE CENTER OF THE ENTRANCE DOORWAY, AND ABOUT 2 1/2 FEET HIGHER THAN THE SIDEWALK.

ELEV. 66.50 FEET ADJUSTMENT 1995 ADJ. (NAVD 1988)

PATH/PLOT DATE: Aug. 28, 2009 - 11:44:56 ENG Name: M:\USANGIS01\GIS_SANGIS\SURVEY\QUADS\KSOM\TENTATIVE\PLOTSHT\PL-TTDY.dwg Updated By: thomas.mcdermott

PSOMAS
555 South Flower Street, Suite 4400
Los Angeles, CA 90071
(213) 223-1400 (213) 223-1444 fax
www.psomas.com

TENTATIVE PARCEL MAP FOR MERGER PURPOSES:

TENTATIVE PARCEL MAP NO. 71105

SANTA MONICA - MALIBU UNIFIED SCHOOL DISTRICT

IN THE CITY OF SANTA MONICA COUNTY OF LOS ANGELES STATE OF CALIFORNIA

DATE: AUGUST 25, 2009
SCALE: 1" = 60'
PROJECT NUMBER: ISAN080101 TASK 106
SHEET 1 OF 1

I:\c-TT\ | X:\070-SA-1MILE\ | X:\800-SA\ | X:\700\ | X:\900-SA\ | X:\ENT-SA\ | X:\070-SA\

APPENDIX H

Pipeline Certification Form

Leighton

CALIFORNIA DEPARTMENT OF EDUCATION
SCHOOL FACILITIES PLANNING DIVISION

HAZARDOUS PIPELINE SURVEY (Rev. 9/04)

Submit only if pipeline survey information is not contained in a Geological Hazards Report or other environmental hazards report as required for California Department of Education (CDE) school site approval.

County	Project Tracking Number
Los Angeles	

Local Educational Agency

Santa Monica-Malibu Unified School District

Proposed School Site

Santa Monica High School (SAMOHI) [Project for Improvements to an Existing School Site]

Proposed School Site Location

Address and Cross Streets

601 Pico Boulevard, northeast of 4th Street, in the City of Santa Monica, Los Angeles County, California

Parcel Numbers

4290-003-901, -005-900, -006-904, -007-902, and -008-901

Legal Description

See attached legal description in the Title Report in Appendix F.

Investigation

Describe what professional investigation has been conducted to allow completion of this survey, including but not limited to, field surveys, written, electronic, and documented verbal contacts with utility companies, railroads, cities, counties, special districts, or regulatory agencies. If any maps or other documentation previously completed by others is utilized, please cite. Attach additional sheets if necessary.

Contacted underground services alert to identify utilities that are located near the school site. Contacted the utilities by email, fax and telephone to evaluate if and what type of pipelines are present within 1,500 feet of the boundaries of the school site. Contacted the State Fire Marshall and the Division of Oil, Gas, and Geothermal Resources by fax and email for hazardous material pipelines present within 1,500 feet of the school site. Conducted a site reconnaissance of the school site. Reviewed topographic maps and Thomas Guide maps to evaluate if railroads are located within 1,500 feet of the school site.

Certification

*I certify that, to the best of my knowledge based upon the above-described investigation, and not receiving credible information to the contrary, no portion of the proposed school site listed above is within 1500 feet of the easement of an aboveground or underground pipeline, including natural gas, petroleum, fuels, or other hazardous substances (other than a natural gas or water distribution line which serves the site or surrounding neighborhood with a maximum pressure of less than 80 psi).**

Julie Harriman
Print Name

Associate Engineer
Title

Signature

10/10/2016
Date

Professional Qualifications (e.g., registered engineer, geologist, etc.)

Professional Engineer

Company	Address
Leighton Consulting, Inc.	**17781 Cowan, Irvine, California 92614**
Telephone Number	E-mail Address
949-681-4264	**jharriman@leightongroup.com**

*If an easement containing a pipeline with a maximum allowable operating pressure at or above 80 psi is within 1500 feet of the proposed school site, an acceptable pipeline risk analysis must be prepared by a competent professional according to the California *Code of Regulations*, Title 5, and CDE protocols in order to be considered for approval.

Instructions

Purpose

A local educational agency (LEA) may use this form to certify to the California Department of Education (CDE) that no portion of a proposed school site *(or land expansion to an existing site)* seeking CDE site approval is within 1500 feet of the easement of an aboveground or underground pipeline *(exceptions noted below)*. Per the California *Code of Regulations*, Title 5, Section 14010(h), no school site shall be located within 1500 feet of the easement of a pipeline that can pose a safety hazard as determined by a risk analysis study *(see below)* conducted by a competent professional.

Form in Lieu of Submittal of Equivalent Information in Other Reports

This Pipeline Survey form **may** be submitted to CDE **in lieu** of equivalent information included within a Geohazards Report or similar report that is submitted in order to obtain a school site approval *(see Form SFPD 4.01)*. This Survey form is **not** required if the information contained in other reports submitted to CDE adequately documents the same conclusion regarding pipelines.

Types of Pipelines of Concern to Be Included in This Survey

By CDE policy and as indicated in the May 2002 Draft CDE *Proposed Standard Protocol Pipeline Risk Analysis* (Protocol), any pipeline that has a maximum operating capacity of at least 80 pounds per square inch (psi), including but not limited to those that carry natural gas, liquid petroleum, fuels, or hazardous chemicals, shall be included in the survey, regardless if the pipeline is classified as a transmission or distribution line. Pipelines located within a railroad or other easement or those pipelines serving gas and oil well sites and fields shall also be included. Exceptions that do not need to be identified are locally serving low pressure/low volume water pipelines and natural gas pipelines with a maximum operating pressure of less than 80 psi.

Professional Certification

This form should only be signed by a professional competent to certify that based upon adequate investigation there are no such pipelines. Typical professional qualifications include, but are not limited to, registered engineers, geologists, and environmental assessors.

Risk Assessments for Pipeline Easements within 1500 Feet

Should easements with nonexempt pipelines exist within 1500 feet of the proposed school site, and the LEA wishes to pursue this site, a professionally prepared risk analysis study shall be conducted and submitted to CDE. CDE will make available upon request the above described CDE Protocol to assist in the preparation of this study. Depending upon the results of this study, the pipeline may or may not pose a significant threat to the site that may take into consideration mitigation measures. CDE will consider this study in its approval process.

CDE Contacts

For further information regarding CDE site approval policies and procedures or to obtain a copy of the Protocol as a guide to conduct risk assessments, contact the School Facilities Planning Division at 916-322-2470, or http://www.cde.ca.gov/ls/fa/sf to determine the field representative assigned to the area in question.