DEMOLITION LEGEND

(E) TREE TO REMAIN

(E) TREE TO BE REMOVED

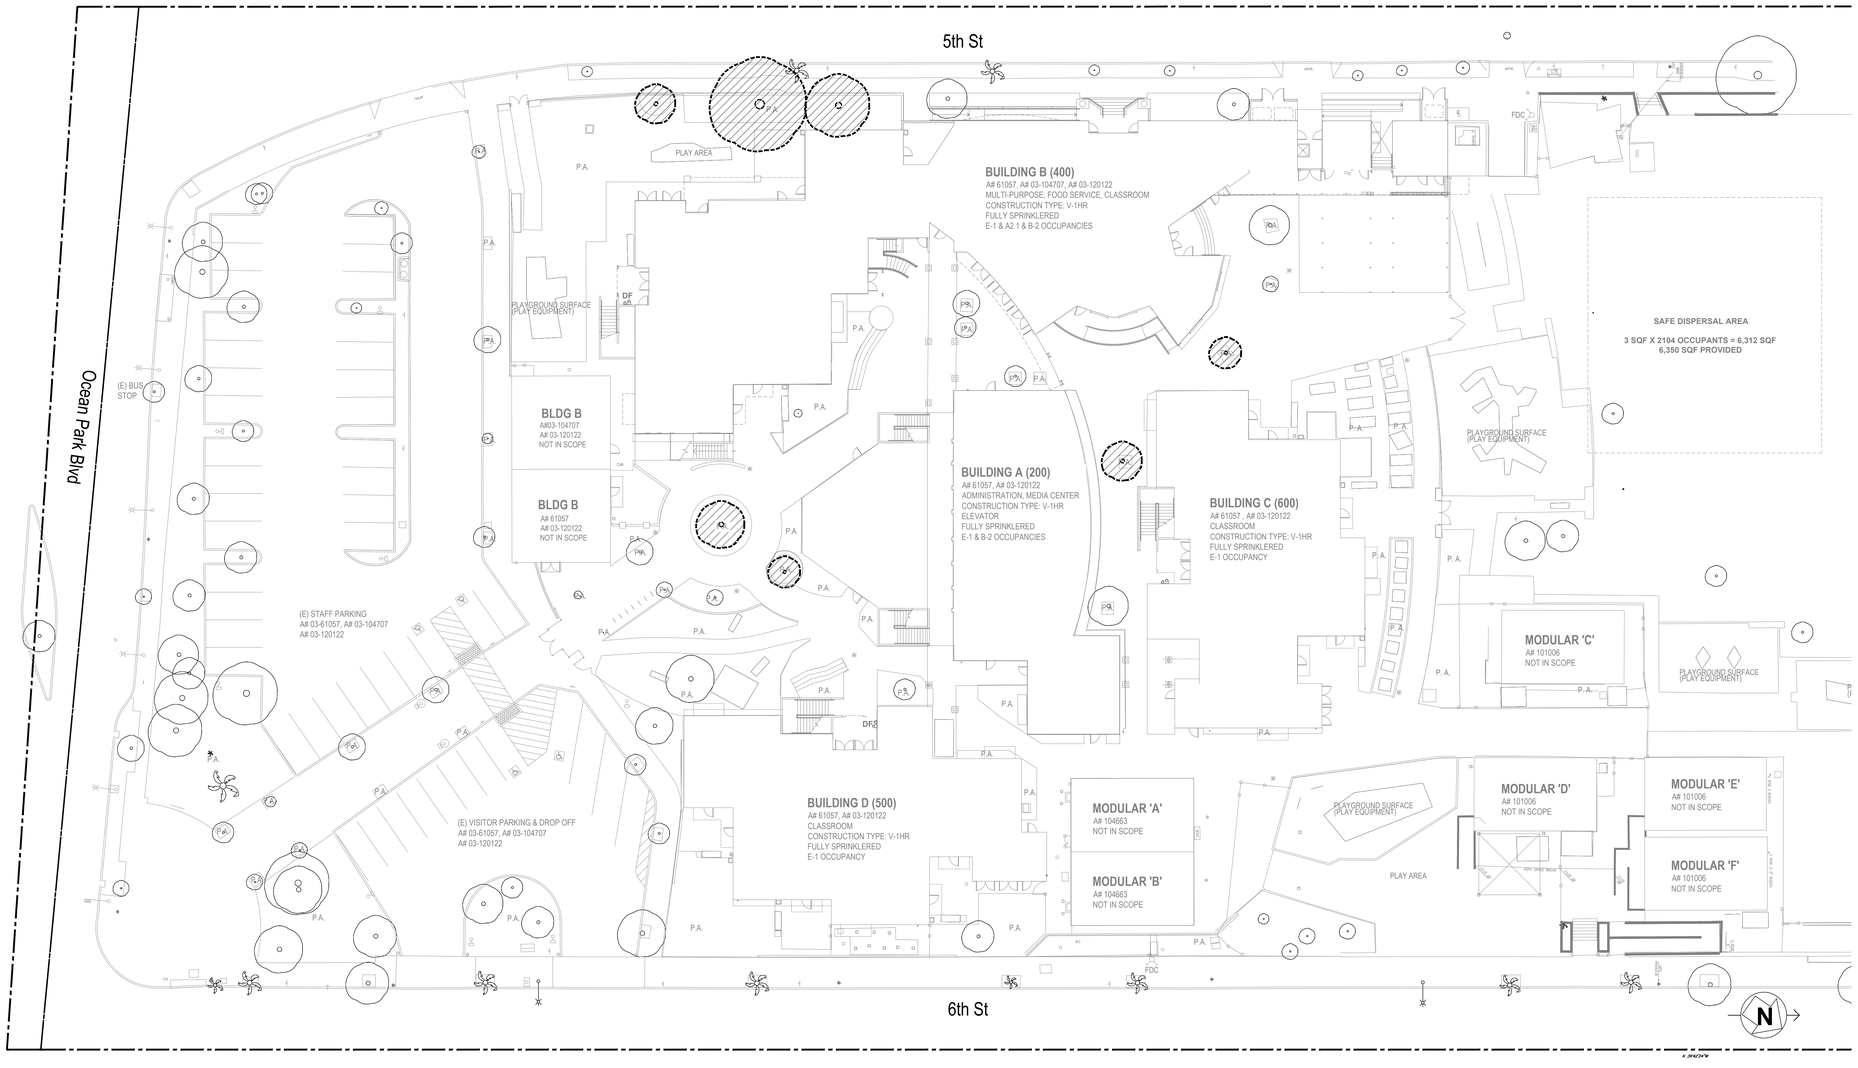

DSA Application Number 03-123487

dtr Building Science + Architecture

DTR Consulting Services
450 North Brand Blvd., 6th Floor
Glendale, CA 91203
Tel: (323) 527-3600 | www.dtrcs.com

SMMUSD
SANTA MONICA-MALIBU UNIFIED SCHOOL DISTRICT

GENERAL NOTES

1. This sheet is part of a set and is not to be used alone.
2. This sheet is not to be used for construction unless the architect's stamp and signature appear on the drawings and the status box indicated drawings have been released for construction.
3. These plans and prints thereof, as instruments of service, are owned by the architect and are for use on this project only. Reproduction and/ or distribution without the prior written consent of the architect is forbidden.
4. Copyright DTR Consulting Services, Inc. 2023

No.	Date	Description

CLIENT:

Santa Monica-Malibu Unified School District

PROJECT TITLE

SMASH-Muir ES
Water Intrusion Repairs

2526 6th Street
Santa Monica, CA 90405

DSA SUBMITTAL

Project Number	10.22040
Date	
Drawn By	
Checked By	J.S., J.G.

SHEET TITLE

TREE DEMOLITION PLAN

Sheet No.

A-101

Scale AS NOTED

Sheet Size: 30"X42"

Copyright DTR Consulting Services, Inc. These drawings by DTR Consulting Services, Inc. are copyrighted as created. Work created under this agreement may not be reproduced or used on another project without the expressed written permission of DTR Consulting Services, Inc.